


DATE REVISED	DATE REVISED	FED. RD. DIST. NO.	STATE	JOB NO.	SHEET NO.	TOTAL SHEETS
		6	ARK.	020778	1	38
LADD CANAL STR. & APPRS. (S).						

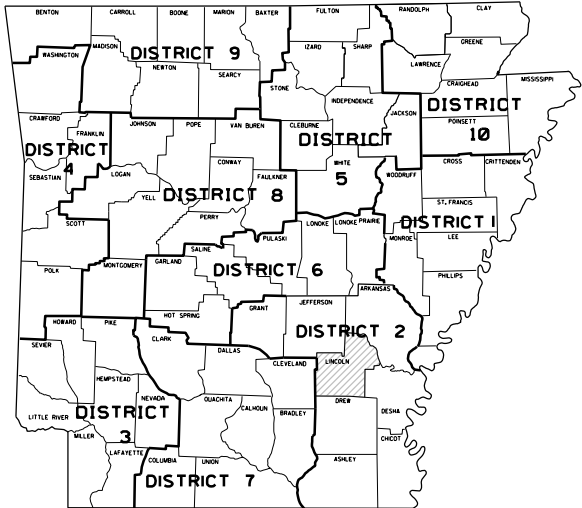

ARKANSAS HIGHWAY DISTRICT 2


ARKANSAS DEPARTMENT OF TRANSPORTATION
CONSTRUCTION PLANS




LADD CANAL STR. & APPRS. (S)
ROUTE 293 SECTION 2
LINCOLN COUNTY
JOB 020778
FED. AID PROJ. BFP-NHPP-0040(41)



NOT TO SCALE

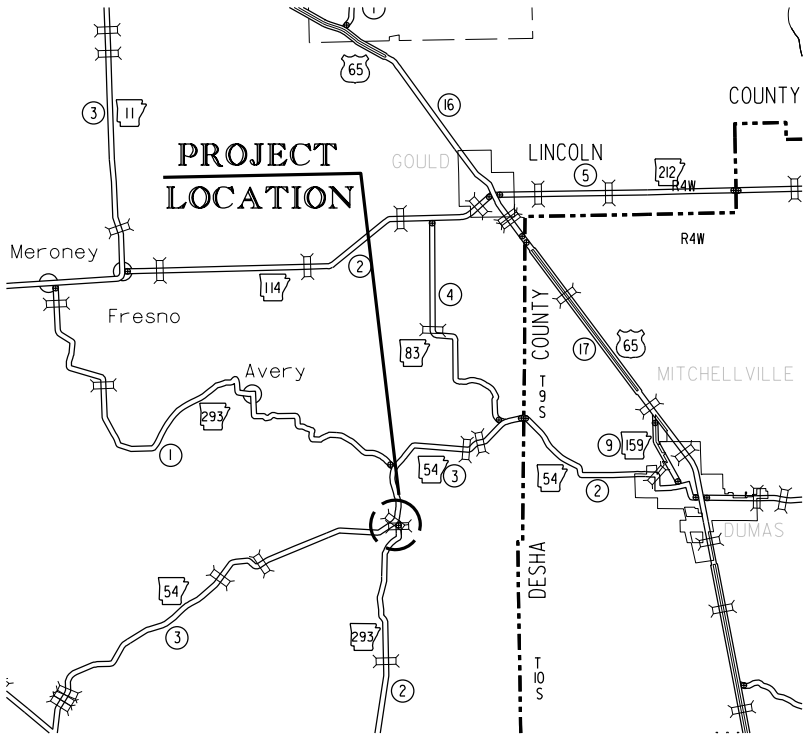

VICINITY MAP

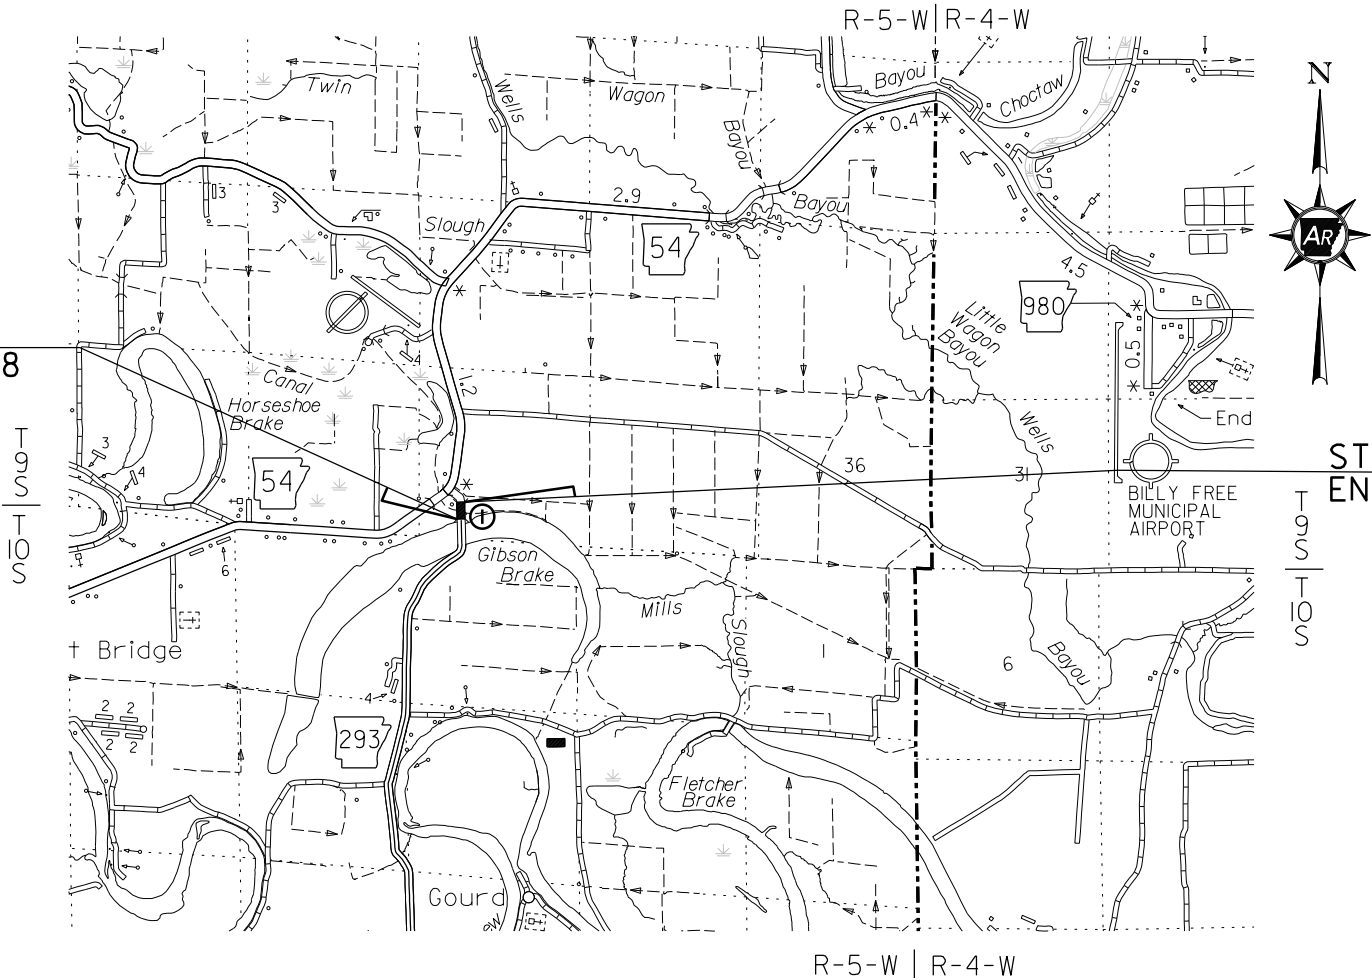

• DESIGN TRAFFIC DATA •

DESIGN YEAR-----2044
2024 ADT-----290
2044 ADT-----360
2044 DHV-----40
DIRECTIONAL DISTRIBUTION-----0.60
TRUCKS-----3%
DESIGN SPEED-----55 MPH

STA. 110+00.00
END JOB 020778

STRUCTURES OVER 20'-0" SPAN

- ① STA. 108+10.00 CONSTRUCT
QUAD. 8' X 5' X 100' R.C. BOX CULVERT
WITH 3:1 WINGS LT. & RT.
30° LT. FWD. SKEW
Q25= 471 CFS D.A.= 2.34 SQ. MILES
SPAN= 40.41'

STA. 106+00.00
BEGIN JOB 020778
LOG MILE 0.19

LENGTH COMPUTED ALONG C.L. OF HWY. 293			
GROSS LENGTH OF PROJECT	400.00	FEET	0.076 MILES
NET LENGTH OF ROADWAY	359.59	FEET	0.068 MILES
NET LENGTH OF BRIDGE	40.41	FEET	0.008 MILES
NET LENGTH OF PROJECT	400.00	FEET	0.076 MILES

	BEGIN OF PROJECT	MID-POINT OF PROJECT	END PROJECT
LATITUDE	N 33°52'36"	N 33°52'38"	N 33°52'40"
LONGITUDE	W 91°36'08"	W 91°36'08"	W 91°36'08"



02-27-2024

Jason Torrey 11/16/2023 3:57:54 PM
WORKSPACE: Jason Torrey
c:\user's\public\mblow16\dms9079\F020778.02.IND.01.dgn
REVISED DATE: \$*REVIDATE\$*

DATE REVISED	DATE REVISED	FED.RD. DIST.NO.	STATE	JOB NO.	SHEET NO.	TOTAL SHEETS
		6	ARK.	020778	2	38
INDEX OF SHEETS AND STANDARD DRAWINGS						



11-17-2023

ROADWAY STANDARD DRAWINGS

DRWG.NO.	TITLE	DATE
CDP-1	CONCRETE DITCH PAVING	12-08-16
DR-2	DETAILS OF DRIVEWAYS & STREET TURNOUTS	05-19-22
PBC-1	PRECAST CONCRETE BOX CULVERTS	01-28-15
PCC-1	CONCRETE PIPE CULVERT FILL HEIGHTS & BEDDING	02-27-14
PCM-1	METAL PIPE CULVERT FILL HEIGHTS & BEDDING	02-27-14
PCP-1	PLASTIC PIPE CULVERT (HIGH DENSITY POLYETHYLENE)	02-27-14
PCP-2	PLASTIC PIPE CULVERT (PVC F949)	02-27-14
PCP-3	PLASTIC PIPE CULVERT (POLYPROPYLENE)	02-27-20
PM-1	PAVEMENT MARKING DETAILS	02-27-20
RCB-1	REINFORCED CONCRETE BOX CULVERT DETAILS	07-26-12
RCB-2	EXCAVATION PAY LIMITS, BACKFILL, & SOLID SODDING FOR BOX CULVERTS	11-20-03
SE-2	TABLES AND METHOD OF SUPERELEVATION FOR TWO-WAY TRAFFIC	11-07-19
TC-1	STANDARD TRAFFIC CONTROLS FOR HIGHWAY CONSTRUCTION	11-07-19
TC-2	STANDARD TRAFFIC CONTROLS FOR HIGHWAY CONSTRUCTION	05-20-21
TC-3	STANDARD TRAFFIC CONTROLS FOR HIGHWAY CONSTRUCTION	08-12-21
TC-4	STANDARD TRAFFIC CONTROLS FOR HIGHWAY CONSTRUCTION-TEMPORARY PRECAST BARRIER	11-07-19
TC-5	STANDARD TRAFFIC CONTROLS FOR HIGHWAY CONSTRUCTION-TEMPORARY PRECAST BARRIER	11-07-19
TEC-1	TEMPORARY EROSION CONTROL DEVICES	11-16-17
TEC-2	TEMPORARY EROSION CONTROL DEVICES	06-02-94
TEC-3	TEMPORARY EROSION CONTROL DEVICES	11-03-94
WF-4	WIRE FENCE TYPE C AND D	08-22-02

INDEX OF SHEETS

SHEET NO.	TITLE
1	TITLE SHEET
2	INDEX OF SHEETS AND STANDARD DRAWINGS
3	GOVERNING SPECIFICATIONS AND GENERAL NOTES
4 - 5	TYPICAL SECTIONS OF IMPROVEMENT
6 - 12	SPECIAL DETAILS
13 - 16	TEMPORARY EROSION CONTROL DETAILS
17 - 23	MAINTENANCE OF TRAFFIC DETAILS
24	PERMANENT PAVEMENT MARKING DETAILS
25 - 27	QUANTITIES
28	SUMMARY OF QUANTITIES AND REVISIONS
29 - 31	SURVEY CONTROL DETAILS
32	PLAN AND PROFILE SHEETS
33	DETOUR AND/OR STAGE CONSTRUCTION PLAN/PROFILE SHEETS
34 - 38	CROSS SECTIONS

L:\civic\Miller\2/26/2024 5:55:32 PM
WORKSPACE - ARDOT
c:\user\s\public\mb\w\6\dms9079\020778.03.GN.01.dgn
REVISED DATE: \$REVDATE\$\$

DATE REVISED	DATE REVISED	FED.RD. DIST.NO.	STATE	JOB NO.	SHEET NO.	TOTAL SHEETS
		6	ARK.	020778	3	38
GOVERNING SPECIFICATIONS AND GENERAL NOTES						

GOVERNING SPECIFICATIONS

ARKANSAS STATE HIGHWAY COMMISSION STANDARD SPECIFICATIONS FOR HIGHWAY CONSTRUCTION, EDITION OF 2014, AND THE FOLLOWING SPECIAL PROVISIONS AND SUPPLEMENTAL SPECIFICATIONS:


NUMBER	TITLE
ERRATA_____	ERRATA FOR THE BOOK OF STANDARD SPECIFICATIONS
FHWA-1273_	REQUIRED CONTRACT PROVISIONS FEDERAL-AID CONSTRUCTION CONTRACTS
FHWA-1273_	SUPPLEMENT - EQUAL EMPLOYMENT OPPORTUNITY - NOTICE TO CONTRACTORS
FHWA-1273_	SUPPLEMENT - SPECIFIC EQUAL EMPLOYMENT OPPORTUNITY RESPONSIBILITIES (23 U.S.C. 140)
FHWA-1273_	SUPPLEMENT - EQUAL EMPLOYMENT OPPORTUNITY - GOALS AND TIMETABLES
FHWA-1273_	SUPPLEMENT - EQUAL EMPLOYMENT OPPORTUNITY - FEDERAL STANDARDS
FHWA-1273_	SUPPLEMENT - POSTERS AND NOTICES REQUIRED FOR FEDERAL-AID PROJECTS
FHWA-1273_	SUPPLEMENT - WAGE RATE DETERMINATION
100-3_____	CONTRACTOR'S LICENSE
100-4_____	DEPARTMENT NAME CHANGE
102-2_____	ISSUANCE OF PROPOSALS
103-2_____	CONTACT INFORMATION FOR MOTORIST DAMAGE CLAIMS
105-4_____	MAINTENANCE DURING CONSTRUCTION
107-2_____	RESTRAINING CONDITIONS
108-1_____	LIQUIDATED DAMAGES
108-2_____	WORK ALLOWED PRIOR TO ISSUANCE OF WORK ORDER
110-1_____	PROTECTION OF WATER QUALITY AND WETLANDS
210-1_____	UNCLASSIFIED EXCAVATION
303-1_____	AGGREGATE BASE COURSE
306-1_____	QUALITY CONTROL AND ACCEPTANCE
400-1_____	TACK COATS
400-4_____	DESIGN AND QUALITY CONTROL OF ASPHALT MIXTURES
400-5_____	PERCENT AIR VOIDS FOR ACHM MIX DESIGNS
400-6_____	LIQUID ANTI-STRIP ADDITIVE
400-7_____	TRACKLESS TACK
404-3_____	DESIGN OF ASPHALT MIXTURES
409-2_____	ASPHALT LABORATORY FACILITY
410-1_____	CONSTRUCTION REQUIREMENTS AND ACCEPTANCE OF ASPHALT CONCRETE PLANT MIX COURSES
410-2_____	DEVICES FOR MEASURING DENSITY FOR ROLLING PATTERNS
410-4_____	EVALUATION OF ACHM SUBLOT REPLACEMENT MATERIAL
416-1_____	RECYCLED ASPHALT PAVEMENT
501-2_____	CEMENT
603-1_____	LANE CLOSURE NOTIFICATION
604-1_____	RETROREFLECTIVE SHEETING FOR TRAFFIC CONTROL DEVICES IN CONSTRUCTION ZONES
604-3_____	TRAFFIC CONTROL DEVICES IN CONSTRUCTION ZONES (MASH)
605-1_____	CONCRETE DITCH PAVING
606-1_____	PIPE CULVERTS FOR SIDE DRAINS
620-1_____	MULCH COVER
800-1_____	STRUCTURES
802-4_____	CEMENT
804-2_____	REINFORCING STEEL FOR STRUCTURES
JOB 020778_	BIDDING REQUIREMENTS AND CONDITIONS
JOB 020778_	BROADBAND INTERNET SERVICE FOR ASPHALT CONCRETE PLANT
JOB 020778_	BROADBAND INTERNET SERVICE FOR FIELD OFFICE
JOB 020778_	BUY AMERICA - CONSTRUCTION MATERIALS
JOB 020778_	CARGO PREFERENCE ACT REQUIREMENTS
JOB 020778_	COLD MILLING – COUNTY PROPERTY
JOB 020778_	CONSTRUCTION IN SPECIAL FLOOD HAZARD AREAS
JOB 020778_	DESIGN AND QUALITY CONTROL OF ASPHALT MIXTURES
JOB 020778_	DISADVANTAGED BUSINESS ENTERPRISE BIDDER'S RESPONSIBILITIES
JOB 020778_	ESTABLISHING CONTRACT TIME – WORKING DAY CONTRACT
JOB 020778_	FLEXIBLE BEGINNING OF WORK
JOB 020778_	GOALS FOR DISADVANTAGED BUSINESS ENTERPRISE PARTICIPATION
JOB 020778_	LIQUIDATED DAMAGES PROCEDURE FOR BID LETTINGS
JOB 020778_	MANDATORY ELECTRONIC CONTRACT
JOB 020778_	MANDATORY ELECTRONIC DOCUMENT SUBMITTAL
JOB 020778_	NESTING SITES OF MIGRATORY BIRDS
JOB 020778_	PERCENT AIR VOIDS AND NDESIGN FOR ACHM SURFACE MIX DESIGNS
JOB 020778_	PLASTIC PIPE
JOB 020778_	PRICE ADJUSTMENT FOR ASPHALT BINDER
JOB 020778_	PRICE ADJUSTMENT FOR FUEL
JOB 020778_	PROHIBITION OF CERTAIN TELECOMMUNICATIONS AND VIDEO SURVEILLANCE SERVICES OR EQUIPMENT
JOB 020778_	SHORING FOR CULVERTS
JOB 020778_	SOIL STABILIZATION
JOB 020778_	STORM WATER POLLUTION PREVENTION PLAN
JOB 020778_	SUBMISSION OF ASPHALT CONCRETE HOT MIX ACCEPTANCE TEST RESULTS
JOB 020778_	UTILITY ADJUSTMENTS
JOB 020778_	WARM MIX ASPHALT

GENERAL NOTES

1. GRADE LINE DENOTES FINISHED GRADE WHERE SHOWN ON PLANS.
2. ALL PIPE LINES, POWER, TELEPHONE, AND TELEGRAPH LINES TO BE MOVED OR LOWERED BY THE RESPECTIVE OWNERS AS PER AGREEMENT WITH SUCH OWNERS.
3. ANY EQUIPMENT OR APPURTENANCE THAT INTERFERES WITH THE PROPOSED CONSTRUCTION AND WHICH MAY BE THE PROPERTY OF UTILITY SERVICE ORGANIZATIONS SHALL BE MOVED BY THE OWNERS UNLESS OTHERWISE PROVIDED.
4. THE CONTRACTOR SHALL BE RESPONSIBLE FOR MAINTAINING U. S. MAILBOXES WITHIN THE PROJECT LIMITS IN SUCH A MANNER THAT THE PUBLIC MAY RECEIVE CONTINUED MAIL SERVICE. PAYMENT WILL BE CONSIDERED INCLUDED IN THE PRICE BID FOR THE VARIOUS BID ITEMS.
5. ALL LAND MONUMENTS LOCATED WITHIN THE CONSTRUCTION AREA SHALL BE PROTECTED IN ACCORDANCE WITH SECTION 107.12 OF THE STANDARD SPECIFICATIONS.
6. ALL TREES THAT DO NOT DIRECTLY INTERFERE WITH THE PROPOSED CONSTRUCTION SHALL BE SPARED AS DIRECTED BY THE ENGINEER. CARE AND DISCRETION SHALL BE USED TO ENSURE THAT ALL TREES NOT TO BE REMOVED SHALL BE HARMED AS LITTLE AS POSSIBLE DURING THE CONSTRUCTION OPERATIONS.
7. THE CONTRACTOR SHALL BE RESPONSIBLE FOR PROVIDING A FENCE TO CONTROL LIVESTOCK IN AREAS WHERE PASTURES ARE SEVERED. WIRE FENCE MAY BE CONSTRUCTED INITIALLY, OR IN LIEU THEREOF, THE CONTRACTOR AT HIS OWN EXPENSE, MAY ELECT TO PROVIDE TEMPORARY FENCING SUITABLE TO CONTAIN LIVESTOCK.
8. THE SEQUENCE AS SHOWN ON THE MAINTENANCE OF TRAFFIC PLANS IS A GENERAL OUTLINE FOR THE CONSTRUCTION OF THIS PROJECT, AND IN NO WAY IS IT INTENDED TO COVER EVERY ITEM IN THE PROJECT. ITEMS NOT CRITICAL TO THE CONSTRUCTION SEQUENCE MAY BE CONSTRUCTED IN ANY STAGE AS APPROVED BY THE RESIDENT ENGINEER.
9. ALL FLEXIBLE BASE AND ASPHALTIC PAVEMENTS REMOVED SHALL BE PAID FOR UNDER THE ITEM NO. 210 - UNCLASSIFIED EXCAVATION.
10. THE EXISTING ASPHALT PAVEMENT TO BE REMOVED FROM THE REMAINING PAVEMENT SHALL BE SEPARATED BY SAWING ALONG A NEAT LINE. AFTER SAWING, THE PAVEMENT TO BE REMOVED SHALL BE CAREFULLY REMOVED IN A MANNER THAT WILL NOT DAMAGE THE PAVEMENT THAT IS TO REMAIN. ANY DAMAGE OF THE ASPHALT PAVEMENT THAT IS TO REMAIN IN PLACE SHALL BE REPAIRED AT THE CONTRACTOR'S EXPENSE.
11. THIS PROJECT IS COVERED UNDER A SECTION 404 NATIONWIDE 14 PERMIT. REFER TO SECTION 110 OF THE STANDARD SPECIFICATIONS, EDITION OF 2014, FOR PERMIT REQUIREMENTS.




DATE REVISED	DATE REVISED	FED. RD. DIST. NO.	STATE	JOB NO.	SHEET NO.	TOTAL SHEETS
		6	ARK.	020778	4	38
TYPICAL SECTIONS OF IMPROVEMENT						

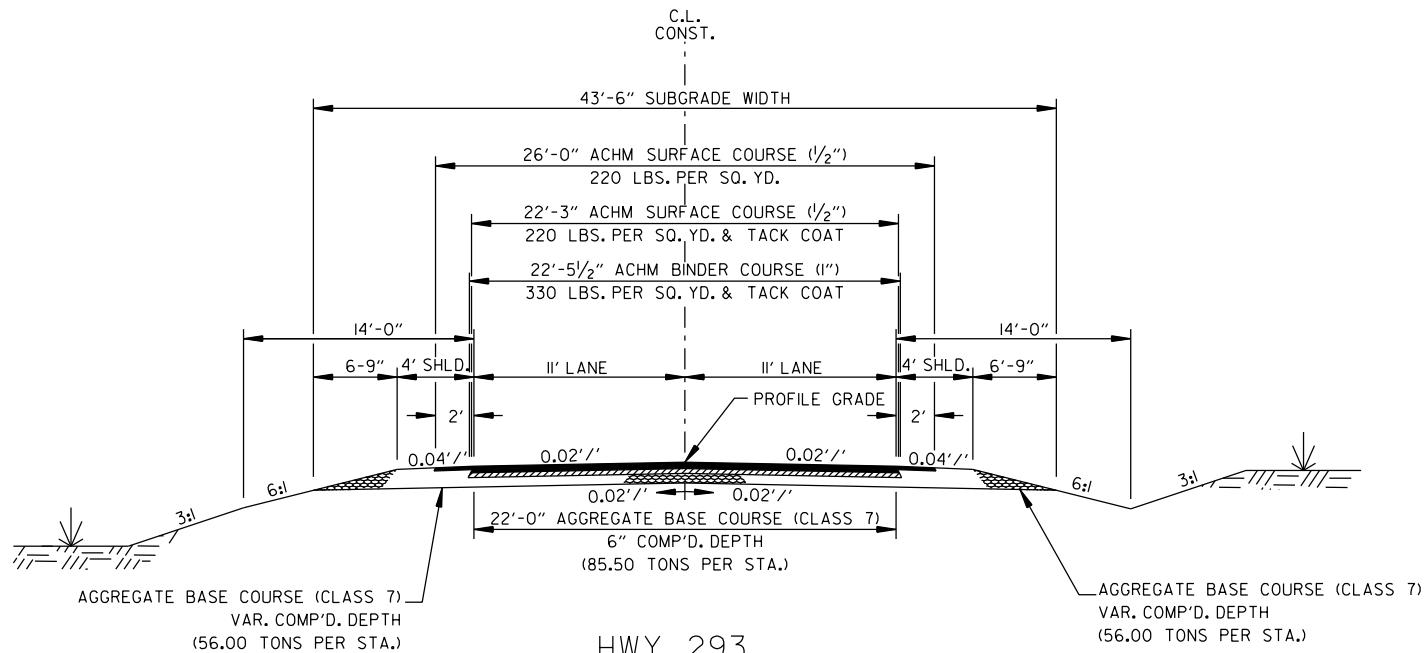

HWY. 293
TANGENT SECTION

STA. 107+00.00 TO STA. 109+00.00

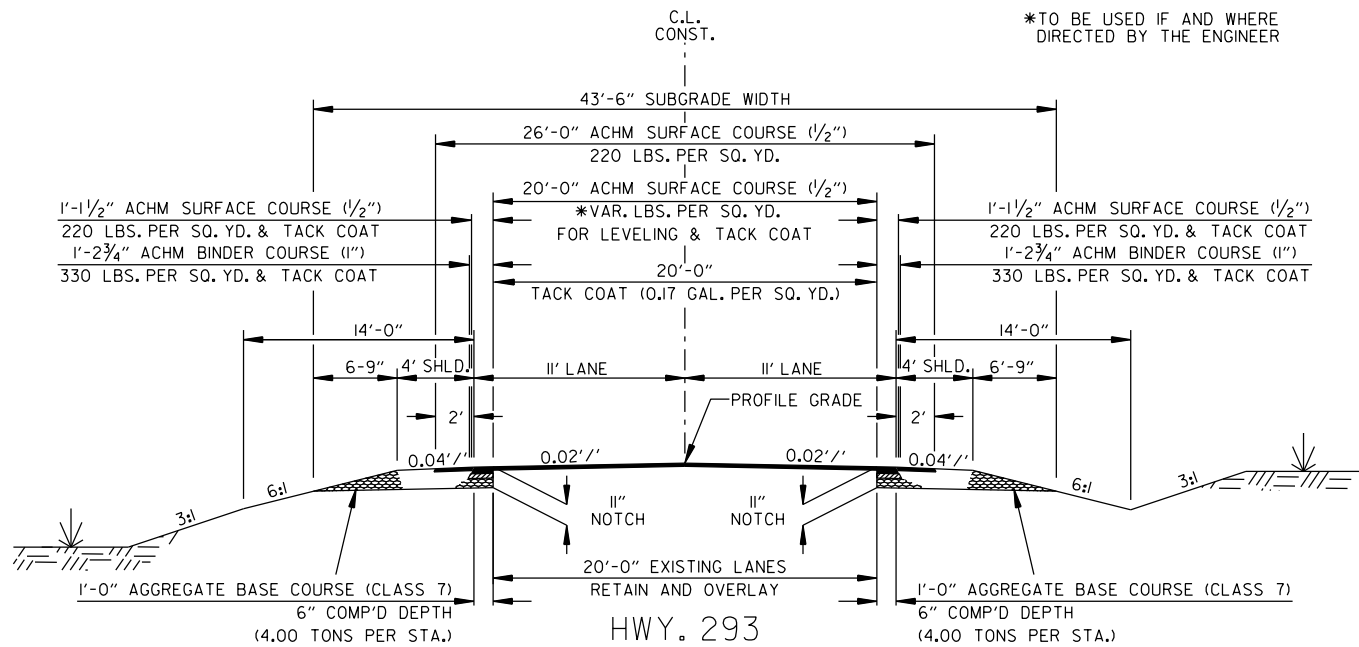

HWY. 293
NOTCH AND WIDENING
TANGENT SECTION

STA. 106+00.00 TO STA. 107+00.00
STA. 109+00.00 TO STA. 110+00.00

NOTES:

1. REFER TO CROSS SECTIONS FOR DEVIATIONS FROM NORMAL SLOPES. NO CHANGES SHALL BE MADE FROM THE PLANNED SLOPES WITHOUT THE APPROVAL OF THE ENGINEER.

2. THE THICKNESS OF AGGREGATE BASE COURSE SHALL BE WITHIN PLUS OR MINUS ONE INCH OF THE PLAN THICKNESS SHOWN. THE CONTRACTOR WILL CORRECT ANY DEFICIENT THICKNESS THAT DOES NOT MEET THE TOLERANCE INDICATED. PAYMENT WILL NOT BE MADE FOR MATERIAL PLACED IN EXCESS OF THE TOLERANCE INDICATED.

3. THE FINAL 2" OF SURFACE COURSE IS TO BE PLACED AFTER ALL OTHER COURSES HAVE BEEN LAID. LONGITUDINAL JOINTS SHALL BE AT THE LANE LINES.


4. ASPHALT FOR LEVELING OF EXISTING PAVEMENT SHALL BE PLACED ONLY IF AND WHERE DIRECTED BY THE ENGINEER. CALCULATIONS FOR THE AMOUNT OF LEVELING AND LEVELING OPERATIONS SHALL BE PERFORMED BEFORE CONSTRUCTING NOTCH AND WIDENING. CALCULATIONS WILL NOT BE PAID FOR DIRECTLY, BUT WILL BE CONSIDERED INCLUDED IN THE VARIOUS PAY ITEMS.

5. BLEEDER DITCHES - PRIOR TO AND DURING PLACEMENT OF PAVEMENT AT THE NOTCH, THE CONTRACTOR SHALL PROVIDE POSITIVE DRAINAGE AT ALL TIMES. THE METHOD(S) AND SPACING USED SHALL BE APPROVED BY THE ENGINEER. PAYMENT FOR THIS WORK SHALL BE CONSIDERED INCLUDED IN THE PRICE BID FOR THE VARIOUS CONTRACT ITEMS.




11-17-2023

DATE REVISED	DATE REVISED	FED.RD. DIST.NO.	STATE	JOB NO.	SHEET NO.	TOTAL SHEETS
		6	ARK.	020778	5	38
TYPICAL SECTIONS OF IMPROVEMENT						

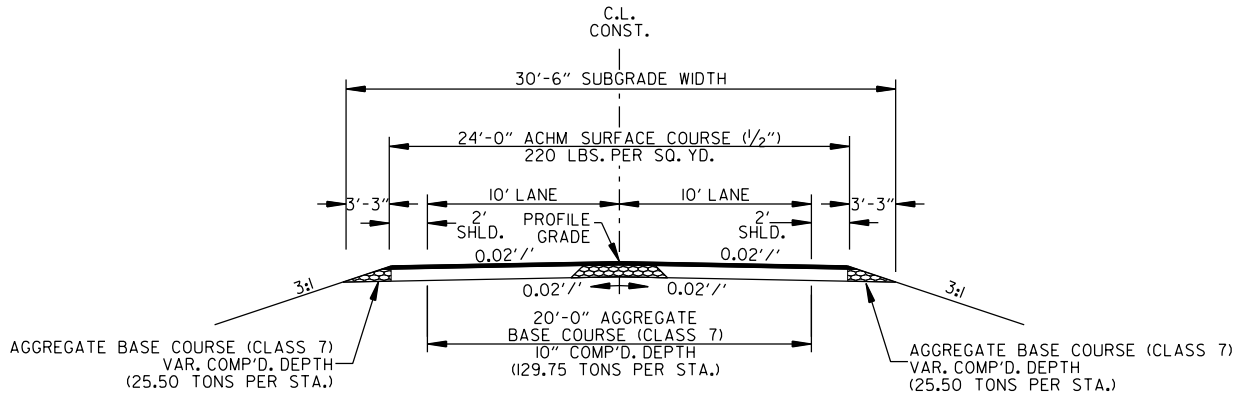

TEMP. DETOUR - TANGENT SECTION


STA. 30+24.35 TO STA. 32+14.14
STA. 35+93.72 TO STA. 37+83.51

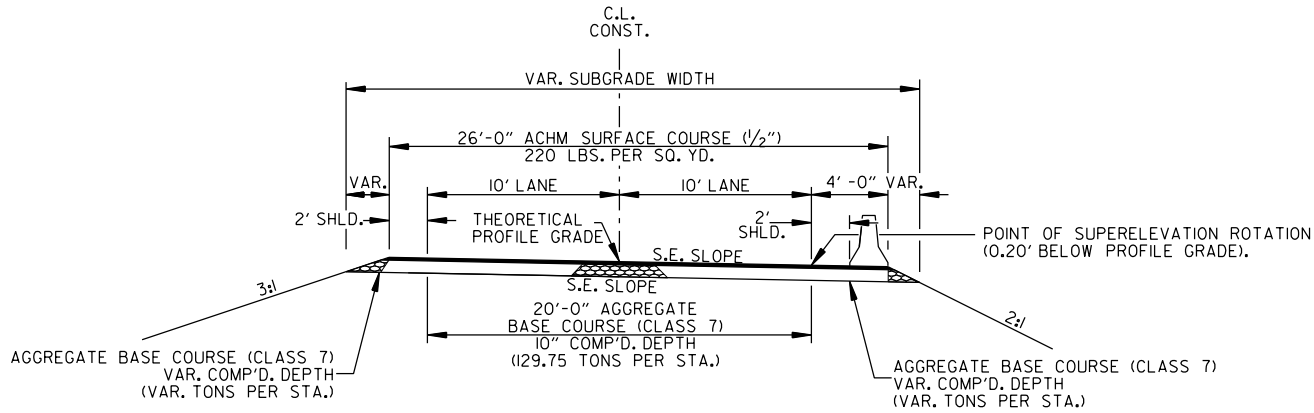


TEMP. DETOUR - SUPERELEVATED SECTION

STA. 32+14.14 TO STA. 35+93.72

- NOTES:
1. REFER TO CROSS SECTIONS FOR DEVIATIONS FROM NORMAL SLOPES. NO CHANGES SHALL BE MADE FROM THE PLANNED SLOPES WITHOUT THE APPROVAL OF THE ENGINEER.
 2. THE THICKNESS OF AGGREGATE BASE COURSE SHALL BE WITHIN PLUS OR MINUS ONE INCH OF THE PLAN THICKNESS SHOWN. THE CONTRACTOR WILL CORRECT ANY DEFICIENT THICKNESS THAT DOES NOT MEET THE TOLERANCE INDICATED. PAYMENT WILL NOT BE MADE FOR MATERIAL PLACED IN EXCESS OF THE TOLERANCE INDICATED.
 3. BLEEDER DITCHES - PRIOR TO AND DURING PLACEMENT OF PAVEMENT AT THE NOTCH, THE CONTRACTOR SHALL PROVIDE POSITIVE DRAINAGE AT ALL TIMES. THE METHOD(S) AND SPACING USED SHALL BE APPROVED BY THE ENGINEER. PAYMENT FOR THIS WORK SHALL BE CONSIDERED INCLUDED IN THE PRICE BID FOR THE VARIOUS CONTRACT ITEMS.

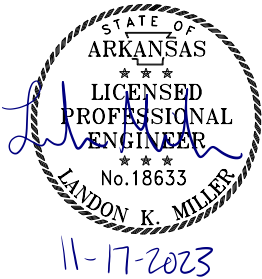


Jason Toney 11/16/2023 3:58:35 PM
WORKSPACE: Jason Toney
c:\user\public\mb\w\6\dms9079\F020778.05_SD_002.dgn
REVISED DATE: \$REVDATE\$

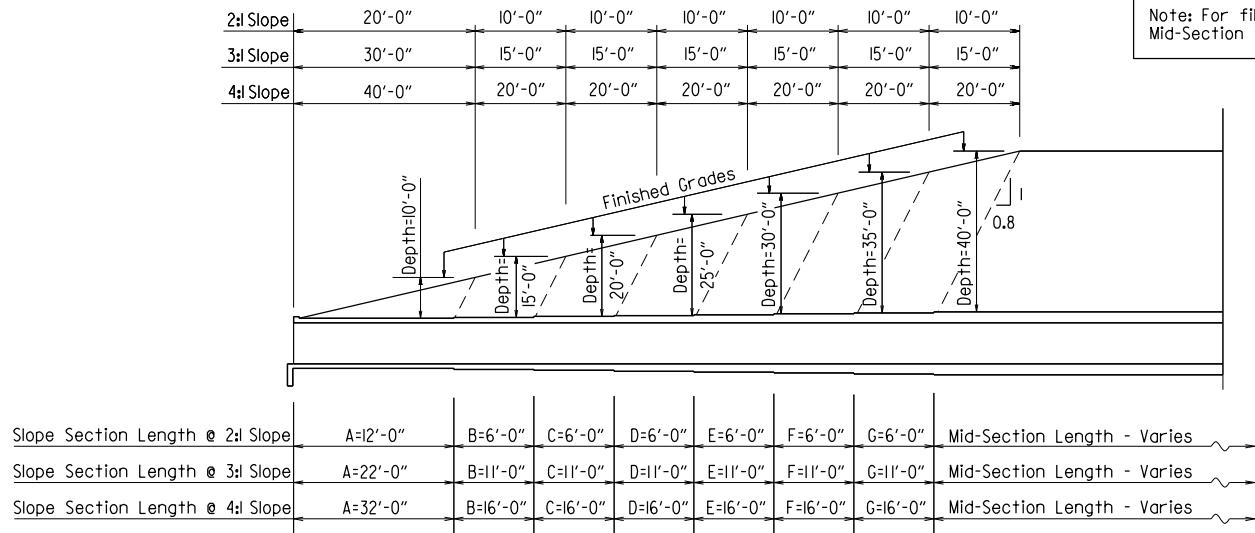


LONGITUDINAL SECTION LENGTH SCHEDULE FOR VARYING FILL DEPTHS OVER 10'

Lengths for Non-Skewed Boxes

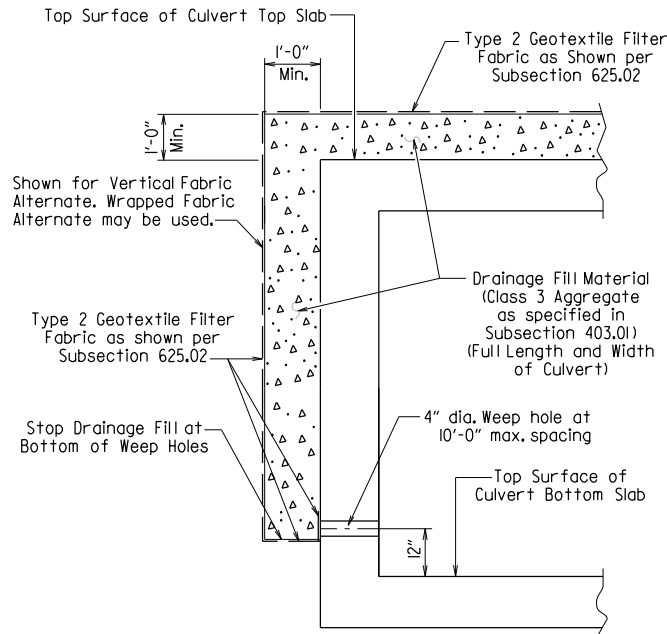

CULVERT DRAINAGE DETAIL FOR ROCK FILL

This detail shall be used when rock fill is specified for embankment construction.

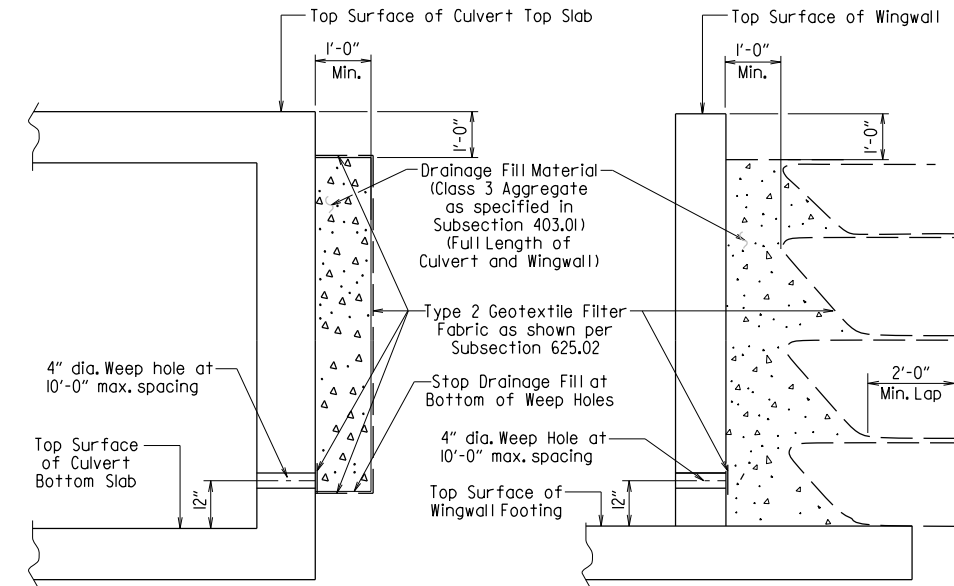


VERTICAL FABRIC ALTERNATE

(Shown for Culvert, Similar for Wingwall)

WRAPPED FABRIC ALTERNATE

(Shown for Wingwall, Similar for Culvert)


WINGWALL & CULVERT DRAINAGE DETAIL

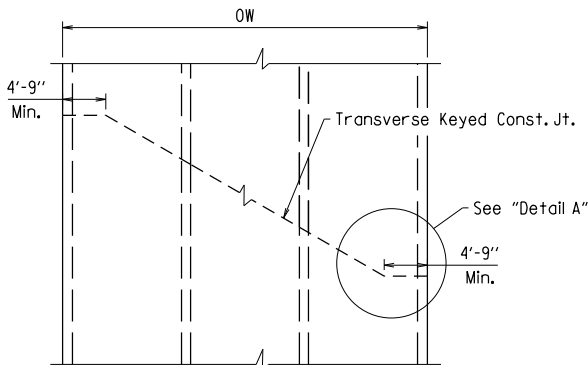

SKewed TRANSVERSE JOINT DETAIL

This detail shall be used to construct a skewed transverse joint only for Multi-Barrel Culverts and only when required by the Maintenance of Traffic Plans. Otherwise, transverse joints should be made normal to the centerline of the barrel.


Slab bars "a", "b", "c", "d", "bl", or "f". Slab distribution and Wall reinforcing omitted for clarity.

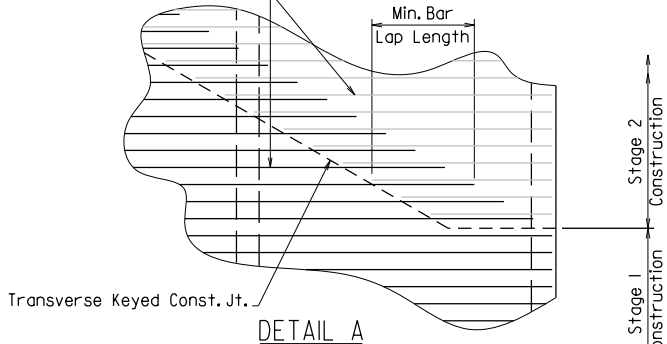

DETAIL A

See Tabular Data Sheets for Minimum Bar Lap Lengths.

Shown for transverse reinforcing, longitudinal reinforcing similar.

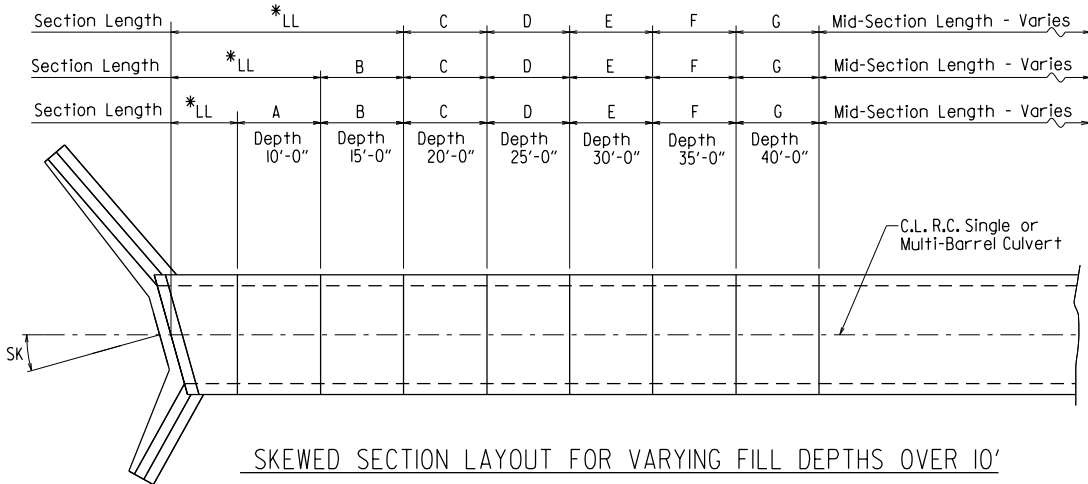

SKewed SECTION LAYOUT FOR VARYING FILL DEPTHS OVER 10'

GENERAL NOTES:

CONSTRUCTION SPECIFICATIONS: Arkansas State Highway and Transportation Department Standard Specifications for Highway Construction (2014 edition) with applicable Supplemental Specifications and Special Provisions. Section and Subsection refer to the Standard Construction Specifications unless otherwise noted in the Plans.

DESIGN SPECIFICATIONS: AASHTO LRFD Bridge Design Specifications, Fifth Edition (2010) with 2010 interim revisions.

LIVE LOADING: HL-93

All concrete shall be Class S with a minimum 28-day compressive strength of 3,500 psi and shall be poured in the dry. All exposed corners to have 3/4" chamfers.

Reinforcing Steel shall be Grade 60 (yield strength = 60,000 psi) conforming to AASHTO M31 or M322, Type A, with mill test reports.

Reinforcing Steel Tolerances: The tolerances for reinforcing steel shall meet those listed in 'Manual of Standard Practice' published by Concrete Reinforcing Steel Institute (CRSI) except that the tolerance for truss bars such as Figure 3 on page 7-4 of the CRSI Manual shall be minus zero to plus 1/2 inch.

Excavation and backfilling shall be in accordance with the requirements of Section 801.

Membrane Waterproofing shall conform to the requirements of Section 815. Membrane Waterproofing shall be Type C and as directed by the Engineer applied to all construction joints in the top slab and the sidewalls of R.C. Box culverts and to the construction joint between wingwalls and R.C. Box culvert walls.

Weep Holes in box culvert walls shall have a maximum horizontal spacing of 10'-0" and shall be spaced to clear all reinforcing steel. The drain opening shall be 4" diameter and shall be placed 12" above the top of the bottom slab.

Weep Holes in wingwalls shall have a maximum horizontal spacing of 10'-0" and shall be spaced to clear all reinforcing steel. There shall be a minimum of two (2) weep holes in each wingwall. The drain opening shall be 4" diameter and shall be placed 12" above the top of the wingwall footing.

The barrel components of the culvert may be constructed using continuous pours. For longer culvert construction, the Contractor may use multiple pours with transverse construction joints spaced a minimum of 50 feet apart unless superseded by stage construction or site constraints as approved by the Engineer. Construction joints between footings and walls shall be made only where shown in the Plans. Joints shall be keyed and shall be normal to the centerline of barrel except as noted. Reinforcing shall be continuous through joints unless noted otherwise. Reinforcing through stage construction joints shall provide the minimum bar lap length shown on the Tabular Data Sheets. All longitudinal construction joints shall be submitted to the Engineer for approval.

Membrane Waterproofing, Weep Holes, Geotextile Filter Fabric, and Drainage Fill Material will not be paid for directly but shall be considered subsidiary to Class S Concrete.

When the top slab of the box culvert serves as finished roadway surface, curing and finishing shall be in accordance with subsections 802.17 and 802.20 for bridge roadway surface and a tine finish shall be applied in accordance with subsection 802.19 for Class 5 Tined Bridge Roadway Surface Finish. Curing and finishing shall not be paid for directly, but shall be considered incidental to the item "Class S Concrete-Roadway". Class 1 Protective Surface Treatment shall be applied to the roadway surface and this work shall be paid for under the unit price bid for "Class 1 Protective Surface Treatment".

When precast reinforced concrete box culverts are substituted for cast in place box culverts, they shall be manufactured according to ASTM C 1577 and meet the requirements of Section 607. When the top slab of the box culvert serves as the finished roadway surface, a precast reinforced concrete box culvert substitution is not allowed.


SHEET 1 OF 4
GENERAL DETAILS OF R.C. BOX CULVERT
GENERAL NOTES &
LONGITUDINAL SECTION LENGTH SCHEDULE
SPECIAL DETAILS




DATE REVISED	DATE REVISED	FED. RD. DIST. NO.	STATE	JOB NO.	SHEET NO.	TOTAL SHEETS
		6	ARK.	020778	7	38
SPECIAL DETAILS						




Note: When top slab of culvert serves as finished roadway surface, see General Notes on Sheet 1 of 4.

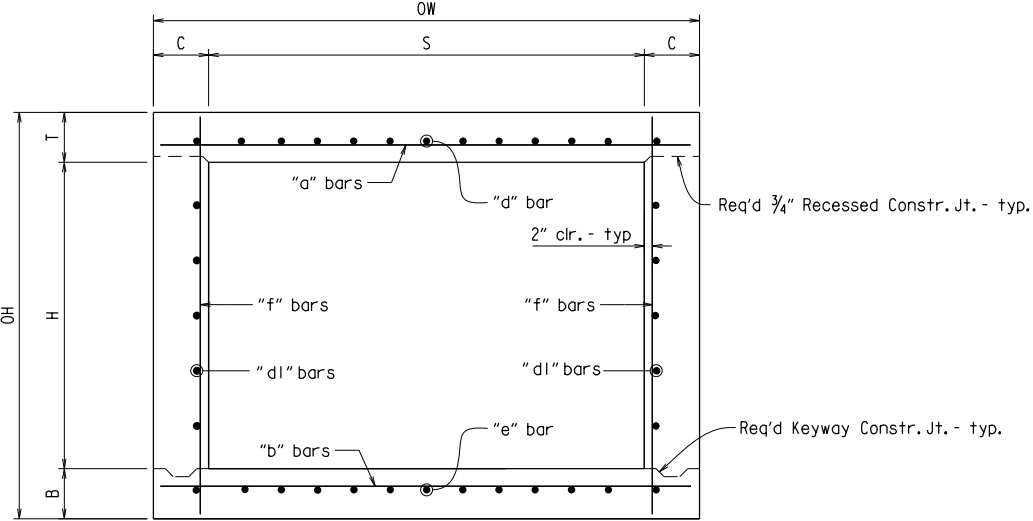


TYPICAL SECTION M-M

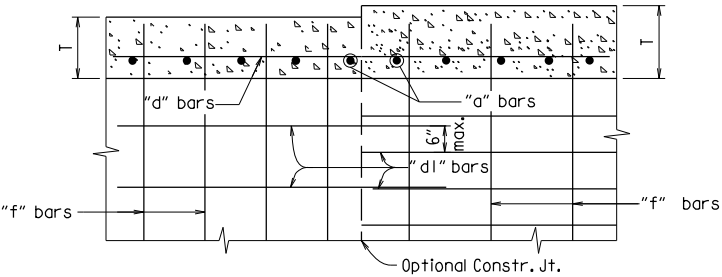


Longitudinal Bar Spacing at individual sections shall be maintained, which may result in noncontact bar laps.
LONGITUDINAL LAP DETAIL AT CHANGE IN SECTIONS
TOP SLAB SHOWN, BOTTOM SLAB SIMILAR

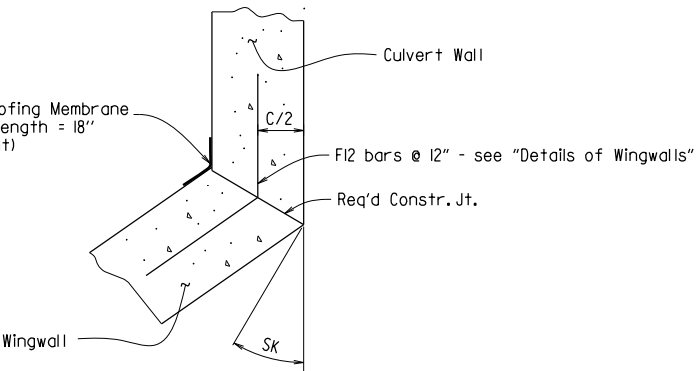


WINGWALL ATTACHMENT
See "Details of Wingwalls" for additional information and wingwall details.

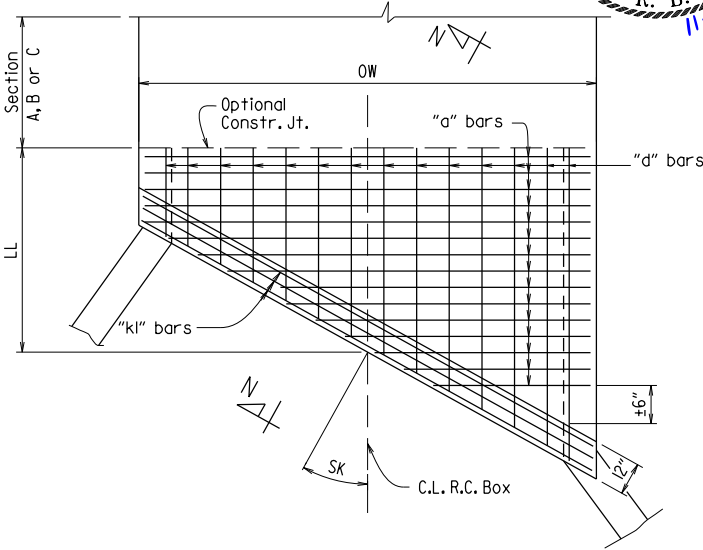


TOP SLAB REINFORCEMENT

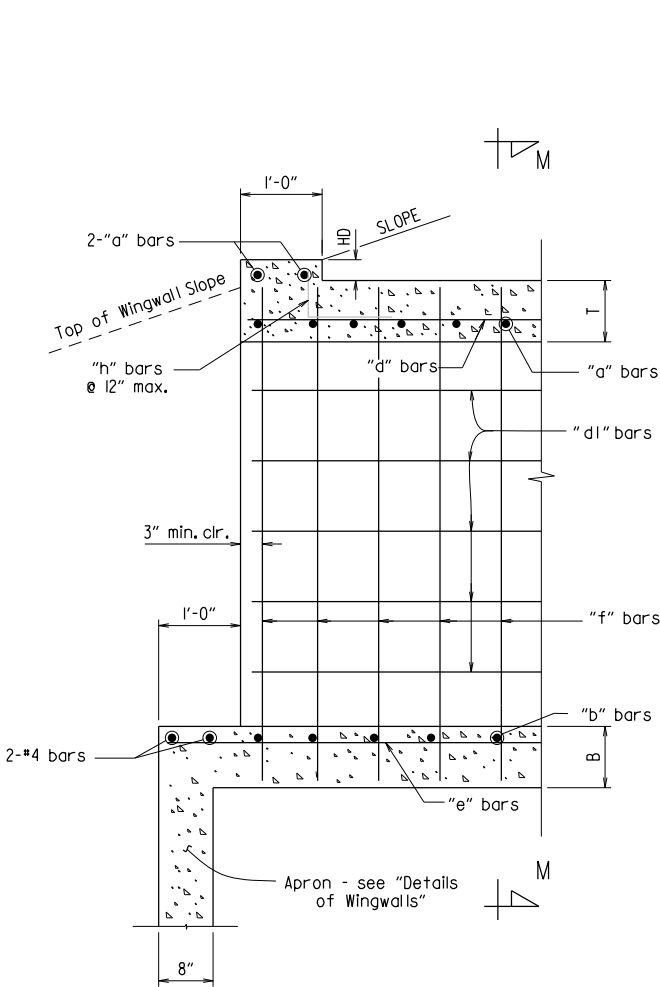


PART LONGITUDINAL SECTION
(Non-Skewed Ends)

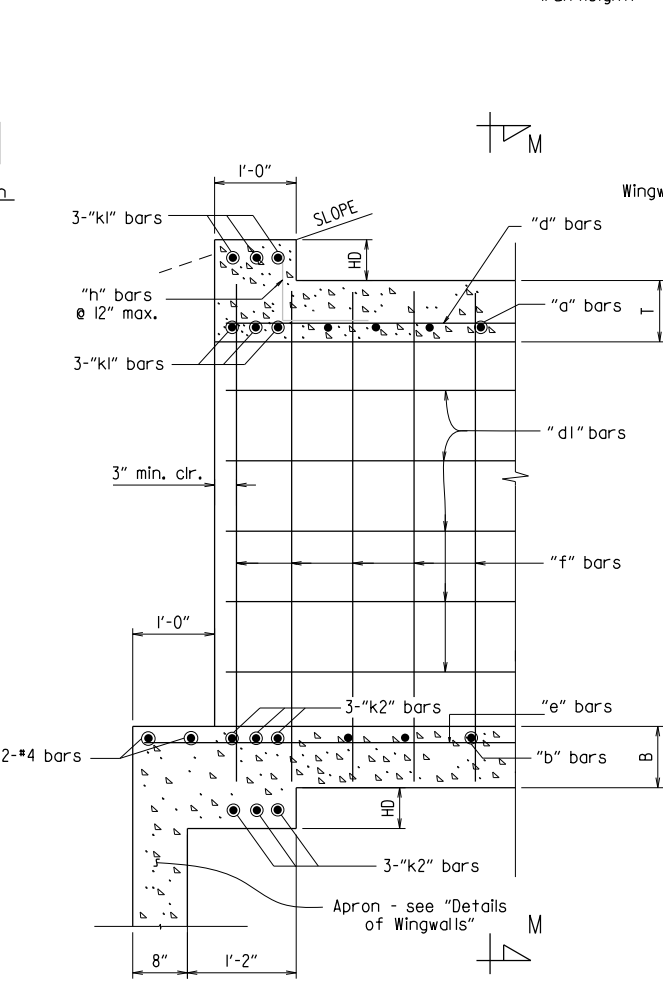

PART LONGITUDINAL SECTION N-N
(Skewed Ends)

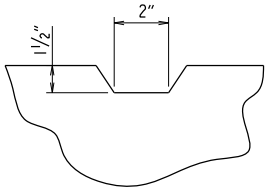

TYPICAL KEYWAY DETAIL
(All Construction Joints)

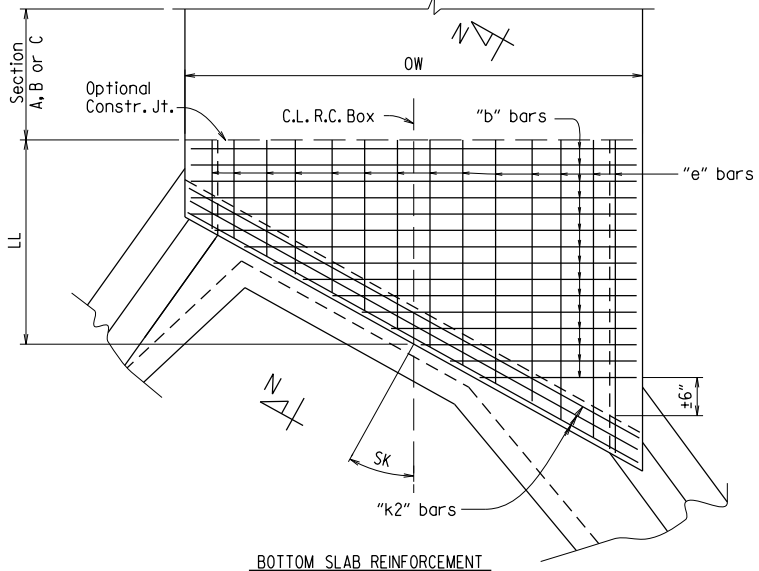

BOTTOM SLAB REINFORCEMENT

SKewed END SECTION DETAILS


SHEET 2 OF 4
GENERAL DETAILS OF R.C. BOX CULVERT
DETAILS OF SINGLE BARREL
R.C. BOX CULVERT
SPECIAL DETAILS

Jason Toney 11/16/2023 3:58:36 PM
WORKSPACE: Jason Toney
c:\user\s\public\mb\w\6\dms9079\F020778.05_SD_002.dgn
REVISED DATE: \$REVIDATE\$

DATE REVISED	DATE REVISED	FED. RD. DIST. NO.	STATE	JOB NO.	SHEET NO.	TOTAL SHEETS
		6	ARK.	020778	8	38
SPECIAL DETAILS						

① 2" clr. for fill depth (D) greater than 2 ft.
2 1/2" clr. for fill depth (D) equal to or less than 2 ft.


Note: When top slab of culvert serves as finished roadway surface, see General Notes on Sheet 1 of 4.

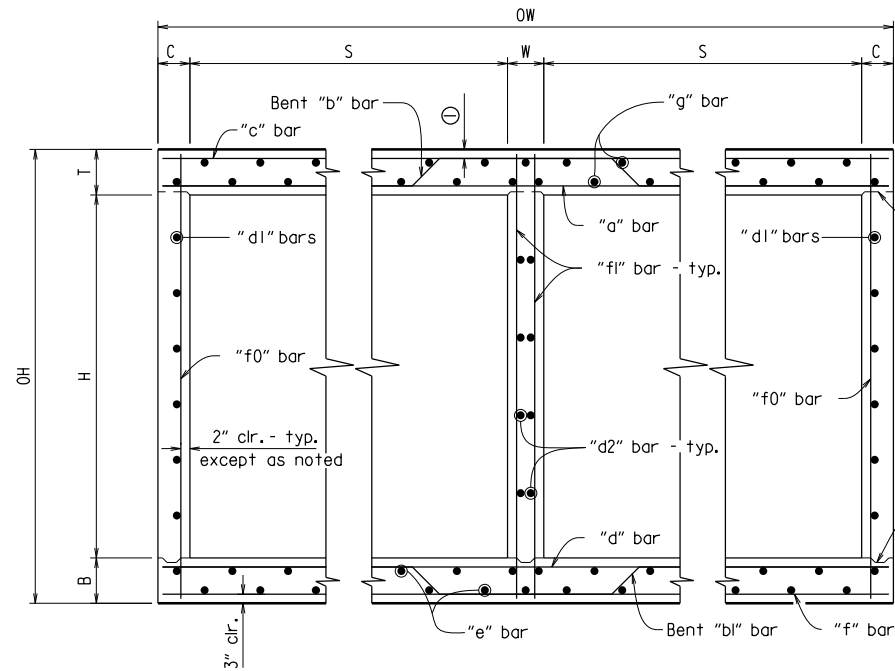


TYPICAL SECTION M-M

Top Slab
Straight "c" bars shall alternate with Bent "b" bars in top.
Straight "a" bars shall alternate with Bent "b" bars in bottom.


Bottom Slab
Straight "d" bars shall alternate with Bent "bl" bars in top.
Straight "f" bars shall alternate with Bent "bl" bars in bottom.

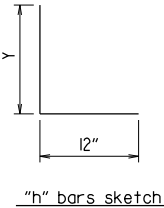


"h" bars sketch

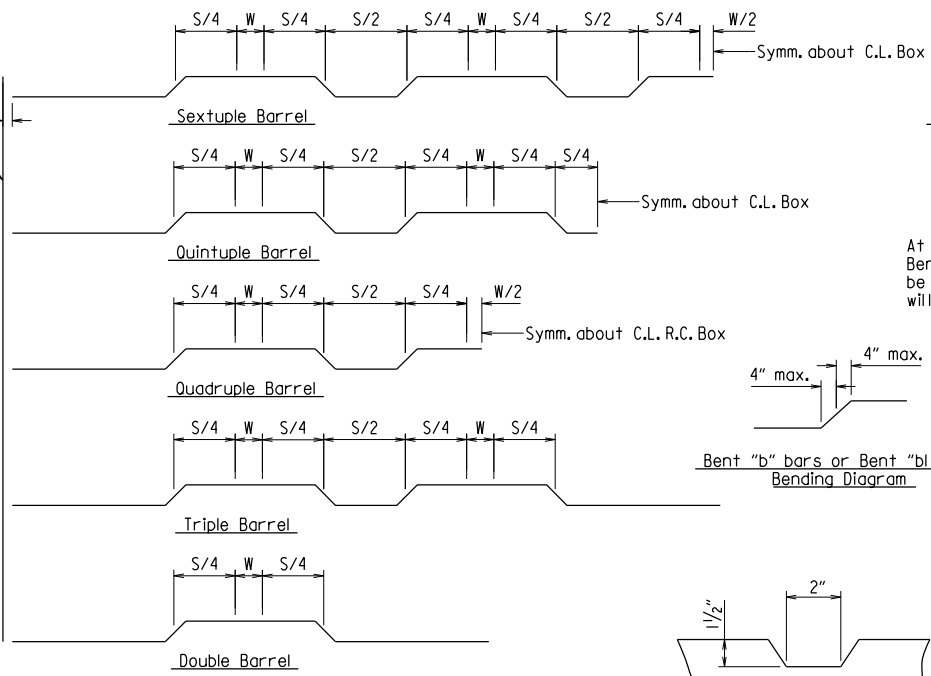


Bent "b" bars or Bent "bl" bars sketch

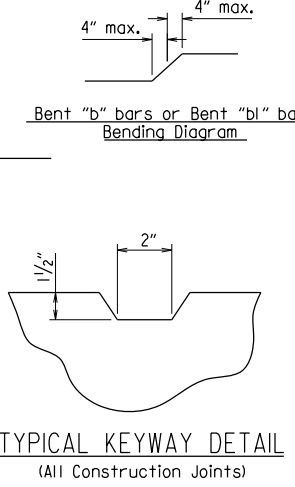


TYPICAL KEYWAY DETAIL
(All Construction Joints)

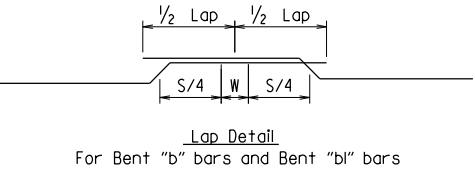


At the Contractor's option in lieu of providing Bent "b" or Bent "bl" bars, one bar top and bottom of equivalent size may be substituted for each bent bar. Payment for the reinforcing will be based on the weight of the "b" or "bl" bar.

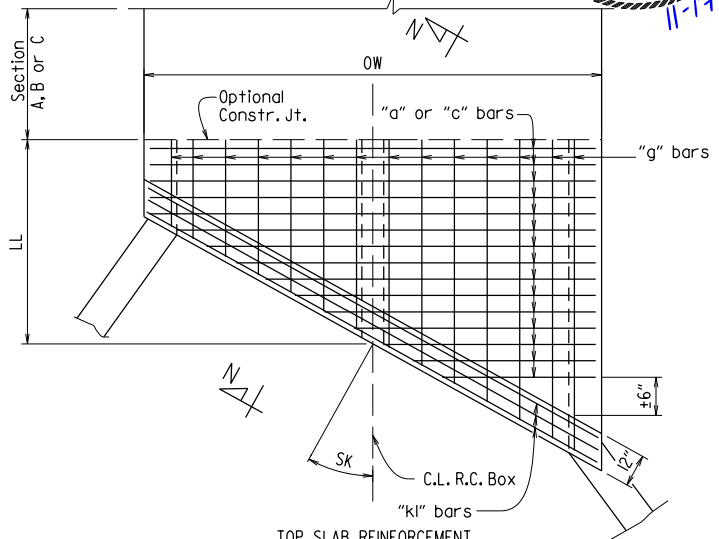

TOP SLAB REINFORCEMENT
Straight "a" bars in top.
Straight "g" bars in bottom.

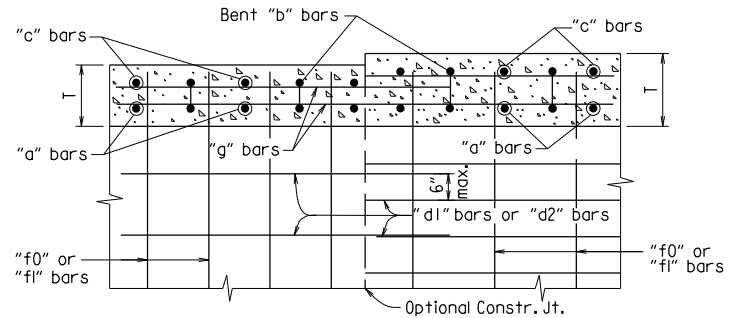


LONGITUDINAL LAP DETAIL AT CHANGE IN SECTIONS
TOP SLAB SHOWN, BOTTOM SLAB SIMILAR

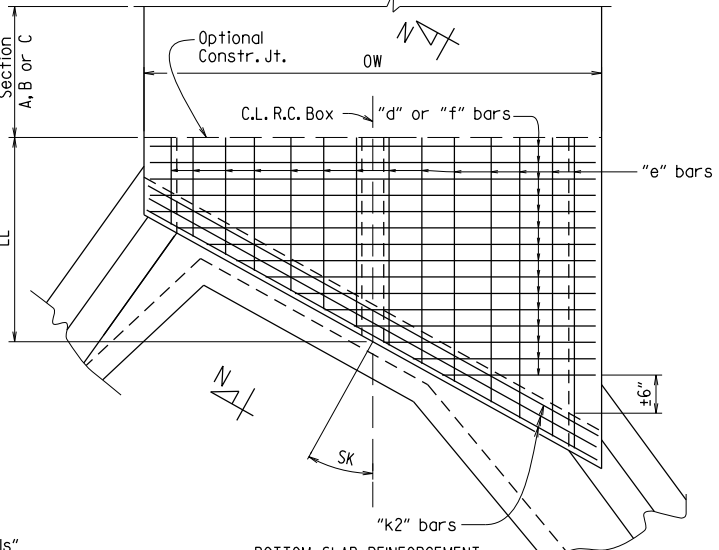


BOTTOM SLAB REINFORCEMENT
Straight "d" bars in top.
Straight "f" bars in bottom.

SKewed END SECTION DETAILS

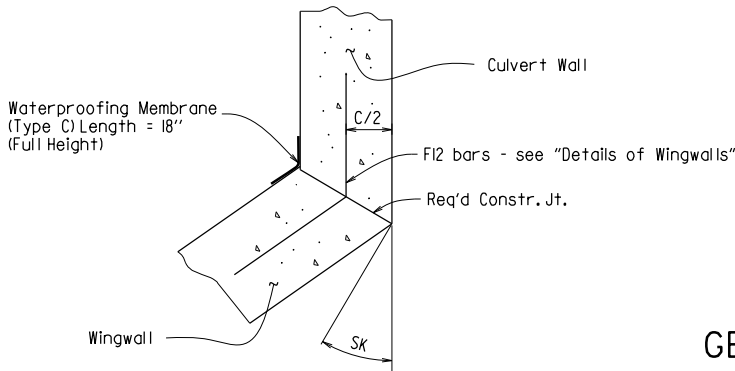


WINGWALL ATTACHMENT

See "Details of Wingwalls" for additional information and wingwall details.

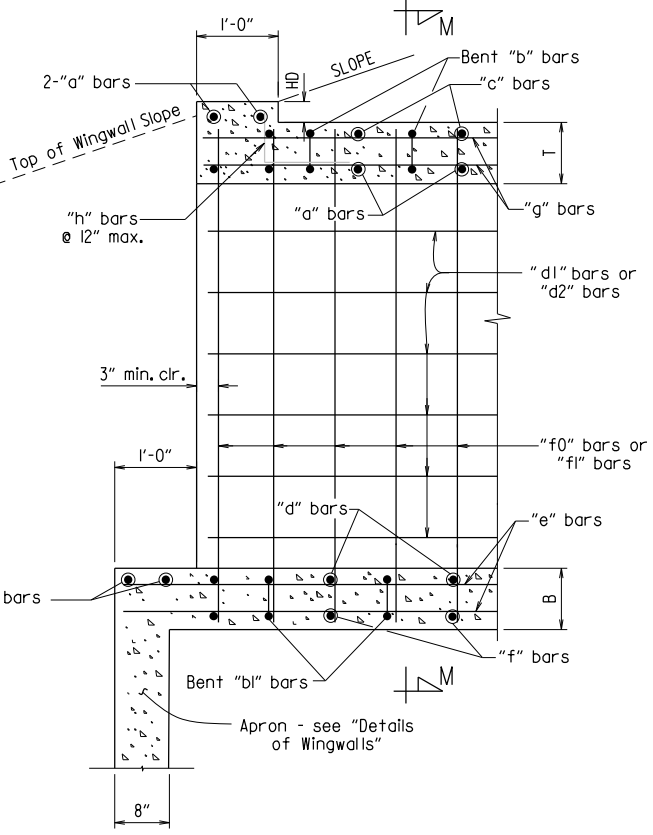

PART LONGITUDINAL SECTION
(Non-Skewed Ends)

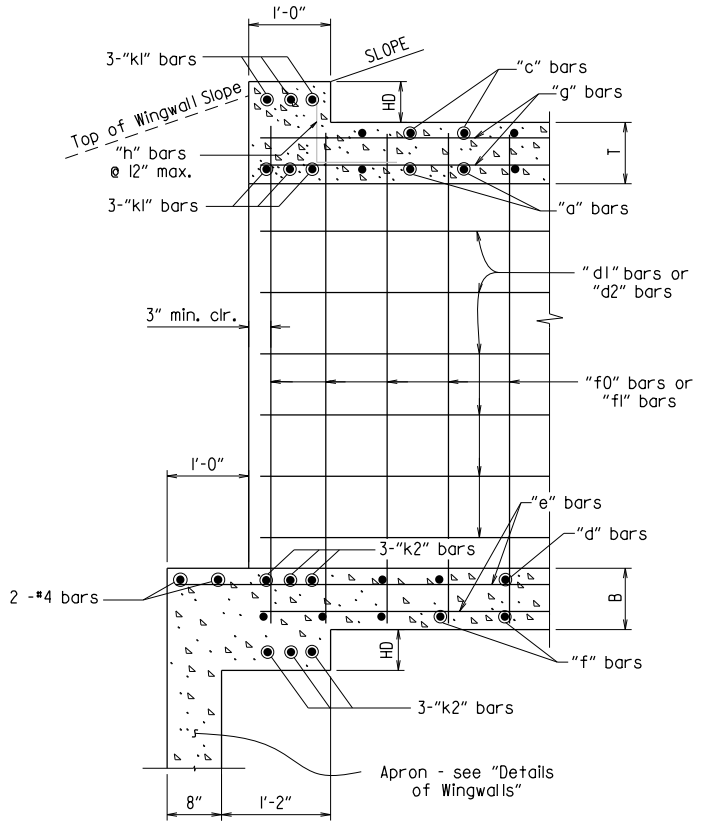


PART LONGITUDINAL SECTION N-N
(Skewed Ends)

SHEET 3 OF 4
GENERAL DETAILS OF R.C. BOX CULVERT
DETAILS OF MULTI-BARREL
R.C. BOX CULVERT
SPECIAL DETAILS




11/15/2023 3:58:36 PM
WORKSPACE: Jason.Taney
C:\Users\jtaney\Public\mbow16\dms9079\F020778.05_SD_002.dgn
REVISED DATE: \$REVDATE\$

DATE REVISED	DATE REVISED	FED. RD. DIST. NO.	STATE	JOB NO.	SHEET NO.	TOTAL SHEETS
		6	ARK.	020778	9	38
SPECIAL DETAILS						

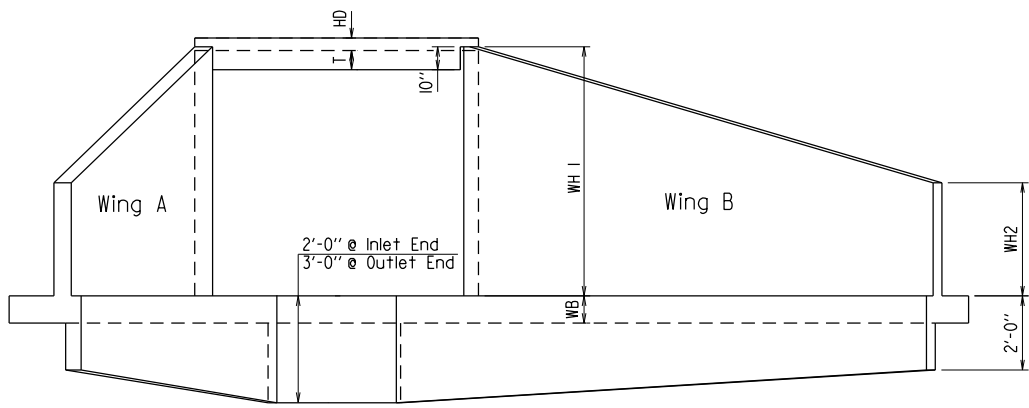


END ELEVATION
Flared Wingwalls Shown

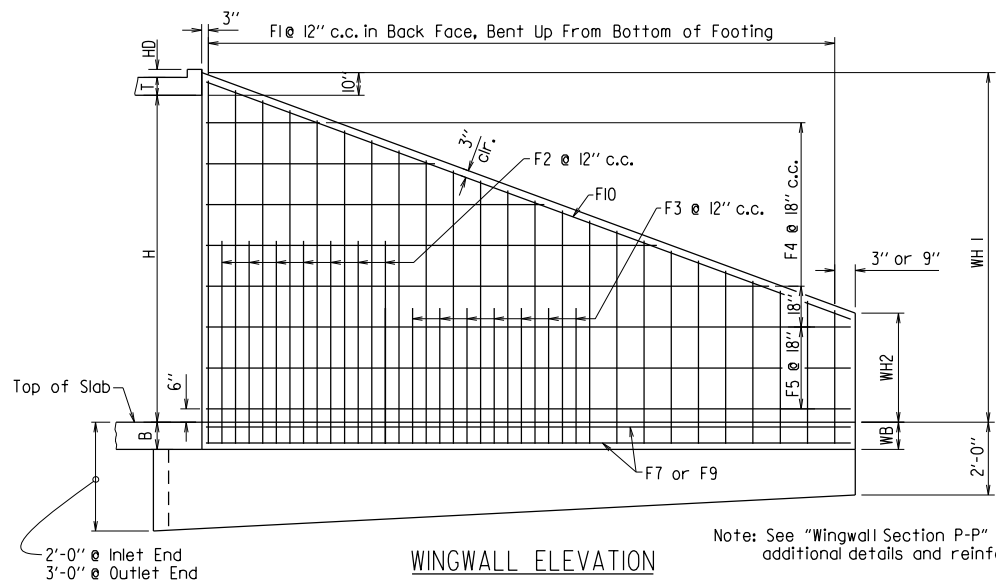


WINGWALL ELEVATION
Showing Back Face Reinforcement


Note: See "Wingwall Section P-P" for additional details and reinforcing.

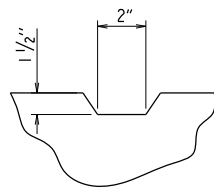


TYPICAL KEYWAY DETAIL
All Construction Joints

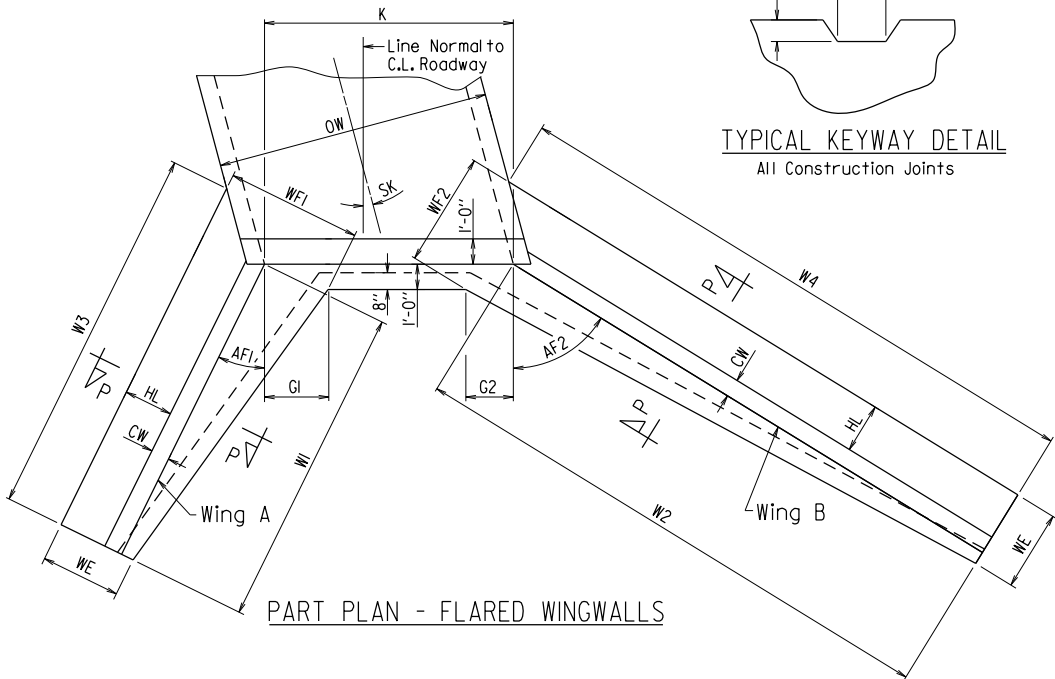

PART PLAN - FLARED WINGWALLS

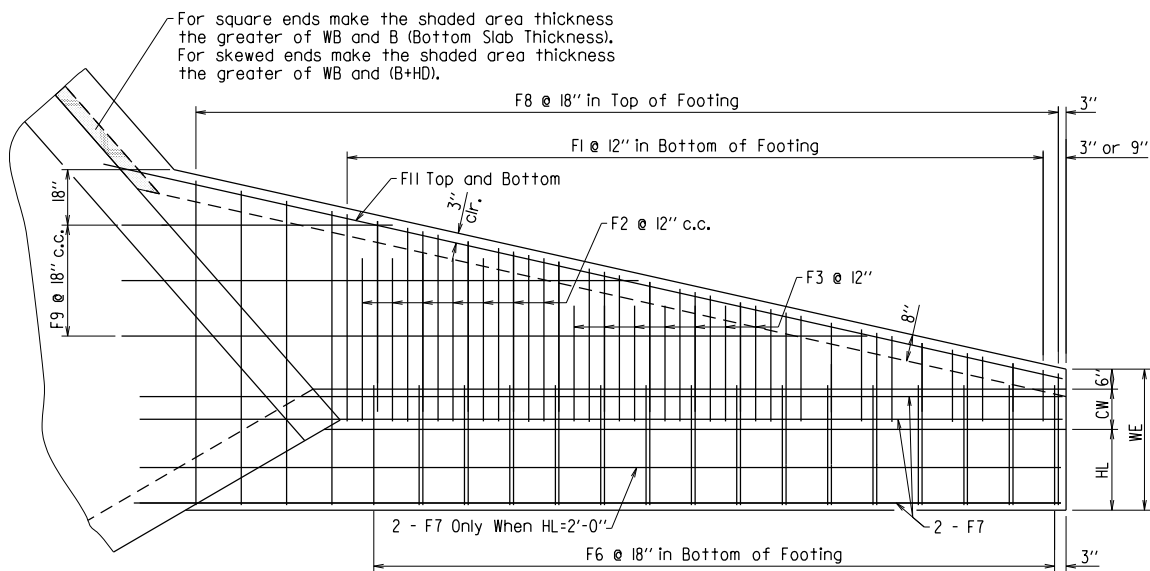


PLAN - FLARED WINGWALLS
Showing Footing Reinforcement

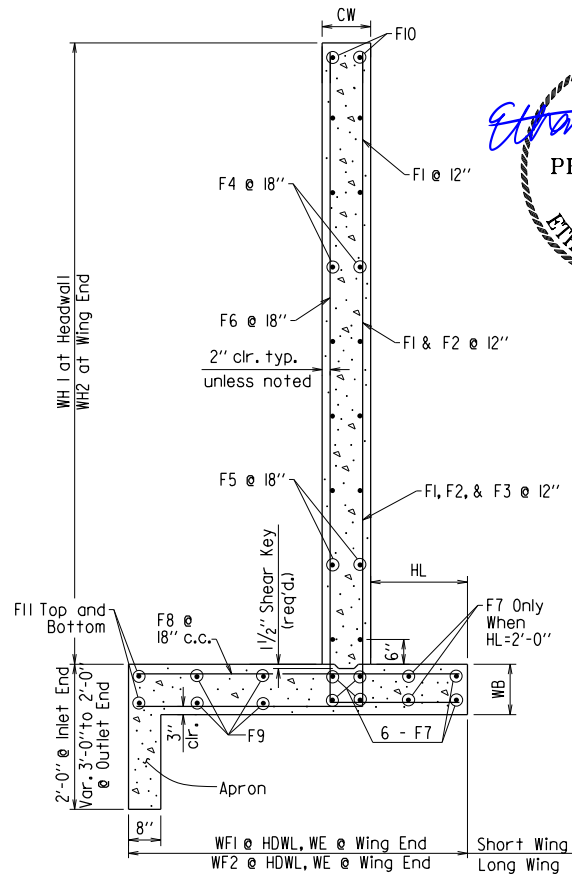


WINGWALL SECTION P-P

Short Wing = (AF1+SK)
Long Wing = (AF2-SK)

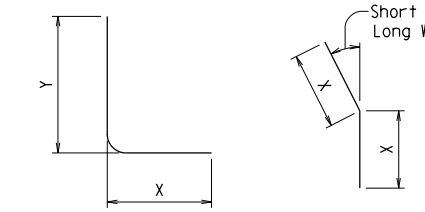


F1, F2, F3, & F6 BARS
F12 BAR


F12 is a straight bar for parallel wingwalls

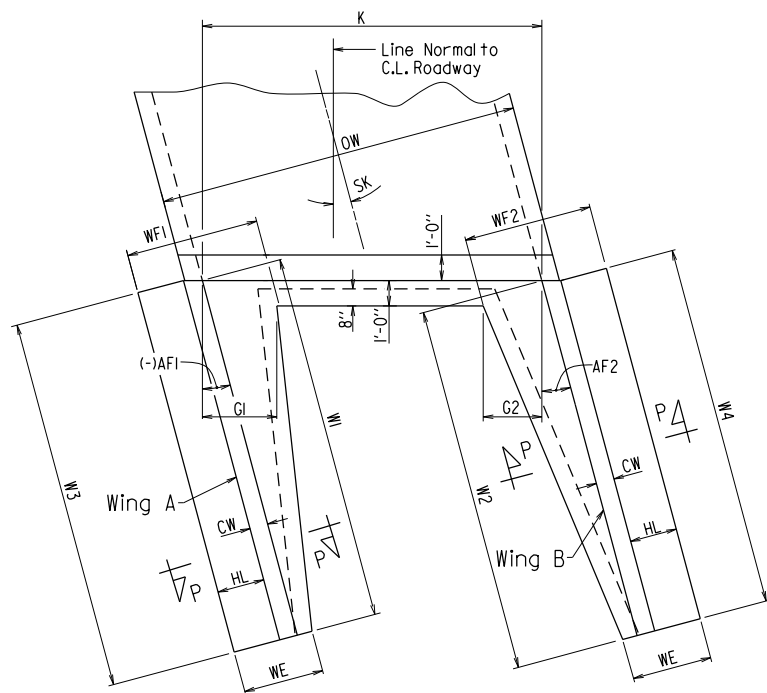

PART PLAN - PARALLEL WINGWALLS

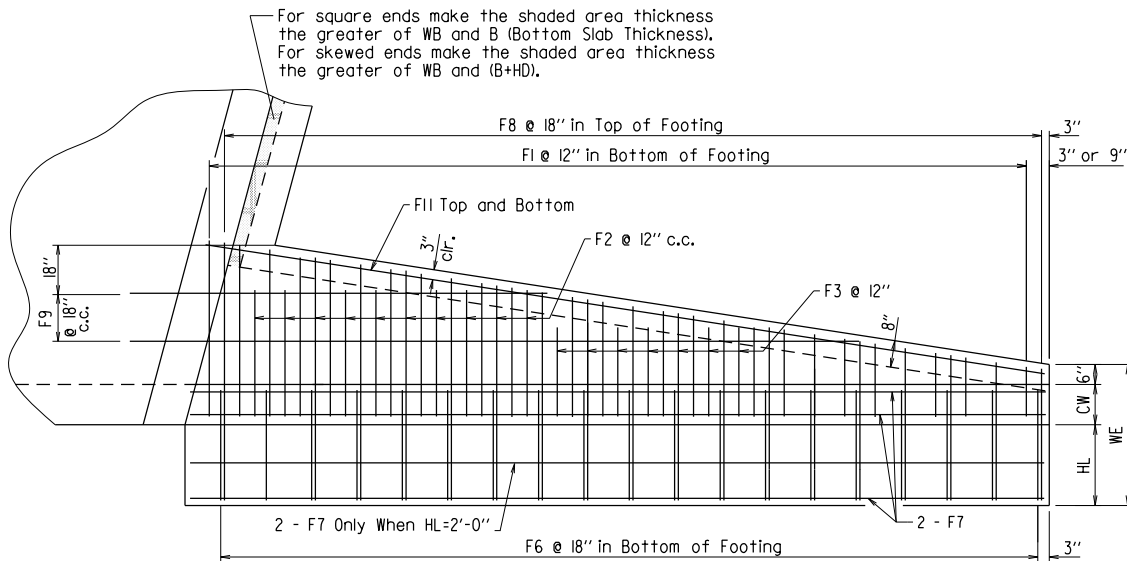

PLAN - PARALLEL WINGWALLS
Showing Footing Reinforcement

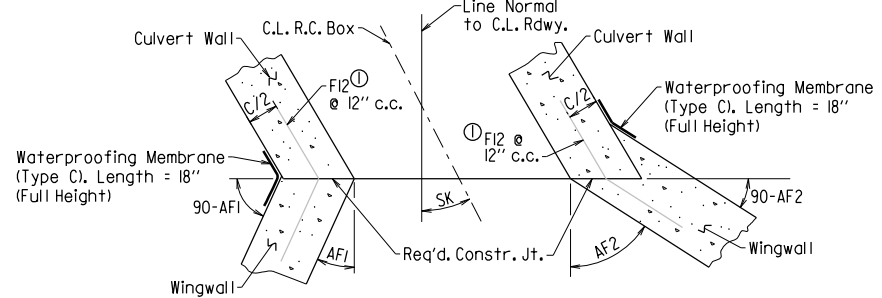

CONSTRUCTION JOINTS
Flared Wingwalls Shown

SHEET 4 OF 4
GENERAL DETAILS OF R.C. BOX CULVERT
DETAILS OF WINGWALLS
SPECIAL DETAILS



11/16/2023 3:58:37 PM
WORKSPACE: Jason.Taney\020778.05_SD_002.dgn
USER: jtaney
REVISION: 1
DATE: 11/16/2023

INLET WINGWALL TABLE

MID-SECTION
BAR LAP TABLE

This drawing to be used in conjunction with
SHEET 1 OF 4, "GENERAL DETAILS OF R.C. BOX CULVERT", 'GENERAL NOTES & LONGITUDINAL SECTION LENGTH SCHEDULE',
SHEET 3 OF 4, "GENERAL DETAILS OF R.C. BOX CULVERT", 'DETAILS OF MULTI-BARREL R.C. BOX CULVERT',
SHEET 4 OF 4, "GENERAL DETAILS OF R.C. BOX CULVERT", 'DETAILS OF WINGWALLS', and
STANDARD DRAWING RCB-2.

For additional information and outlet sections, see Sheet 2 of 2.

#4	3"
#5	3 3/4"
#6	4 1/2"
#7	5 1/4"
#8	6"

STATE OF
ARKANSAS

LICENSED
PROFESSIONAL
ENGINEER

No. 201113
ETHAN R. B. BAKER
11-17-23

① Any Bar Lap Required for the Skewed End Section shall be considered subsidiary to the item "Reinforcing Steel - Roadway (Grade 60)."

	CU. YDS.	CLASS "S" CONCRETE
	LBS.	REINFORCING STEEL (GR. 60)
TOTAL		


Data shown for Mid-Section, Slope Section(s), and Skewed End Section is based on the design fill depth shown in the table, see PLAN AND PROFILE SHEETS for actual fill depth.

238.73	CU. YDS.	CLASS "S" CONCRETE
31633	LBS.	REINFORCING STEEL (GR. 60)


SPECIAL DETAILS



DATE REVISED	DATE REVISED	FED. RD. DIST. NO.	STATE	JOB NO.	SHEET NO.	TOTAL SHEETS
		6	ARK.	020778	12	38
SPECIAL DETAILS						

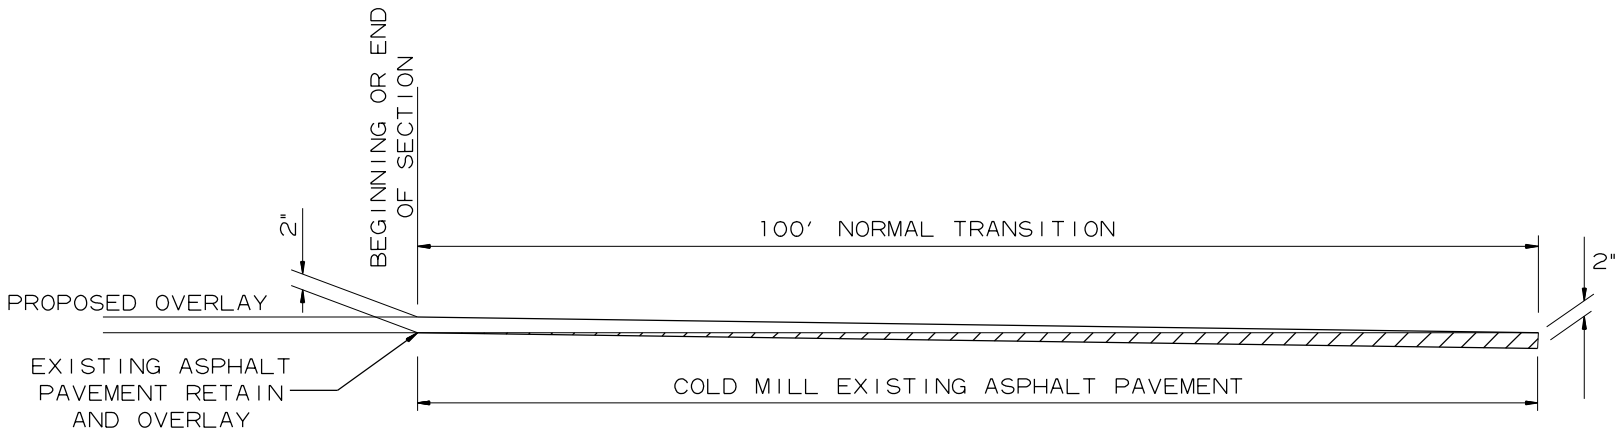

DETAIL FOR TRANSITIONS

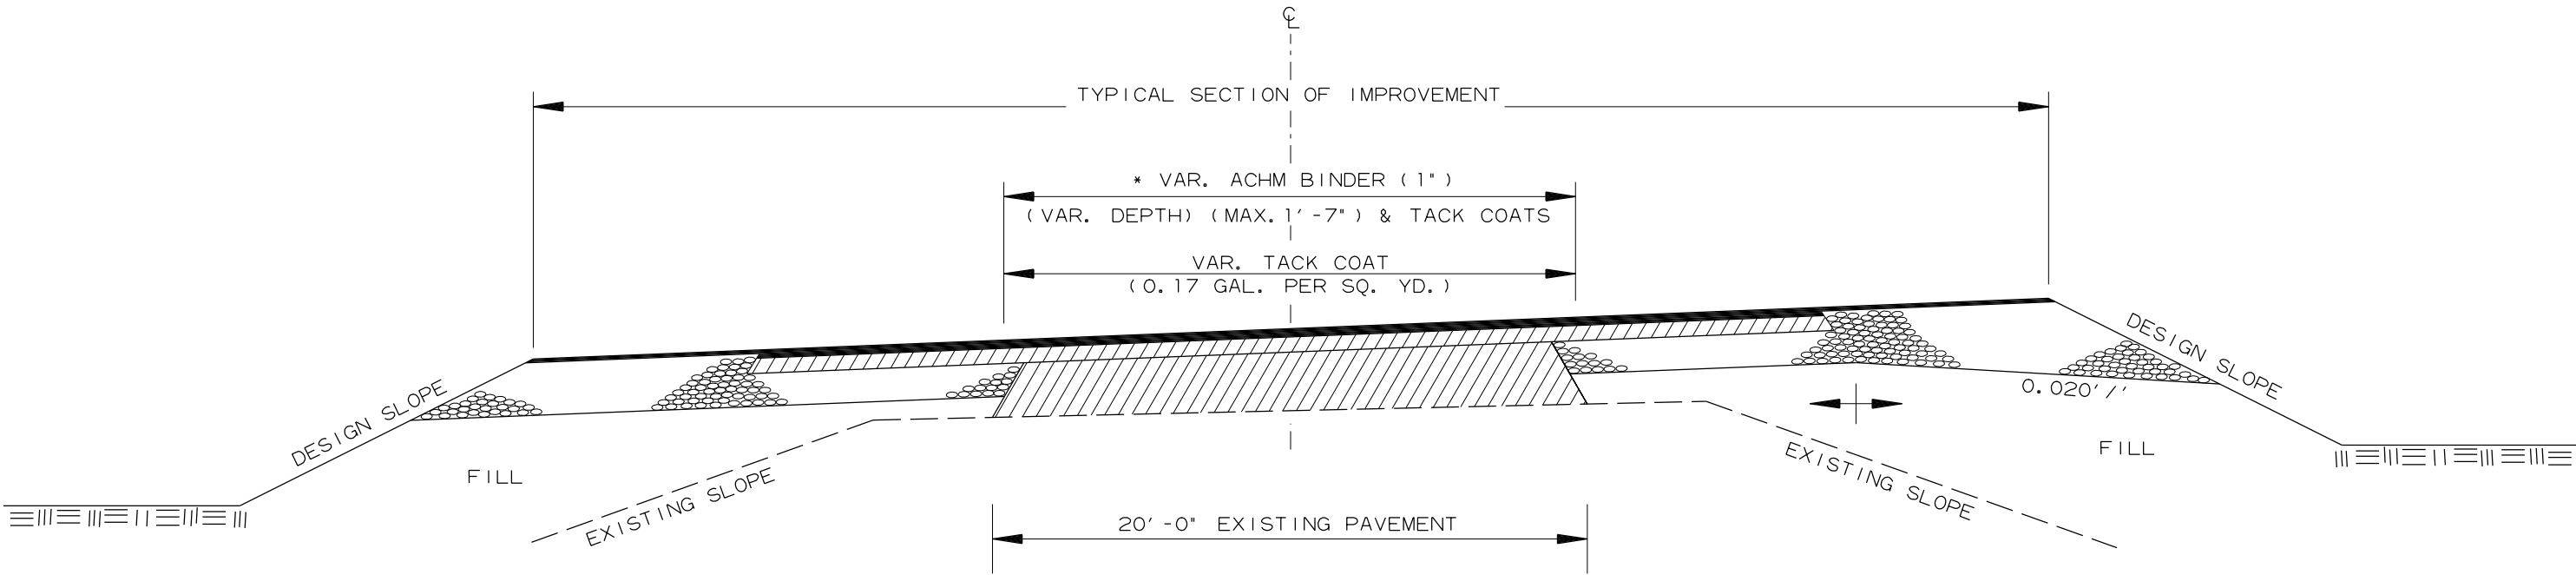

* 6" AGGREGATE BASE COURSE (CLASS 7)
TO BE REPLACED WITH ACHM BINDER (1")

METHOD OF RAISING GRADE

NOTES:

- (1) THIS DETAIL TO BE USED ONLY WHERE DIRECTED BY THE ENGINEER.
- (2) QUANTITIES FOR METHOD OF GRADE RAISE USING ASPHALT WERE CALCULATED ON THIS PROJECT AT LOCATIONS WHERE THE DISTANCE BETWEEN THE EXISTING ASPHALT ROADWAY AND THE PROPOSED SUBGRADE WAS ONE FOOT OR LESS.
- (3) IN LOCATIONS WHERE THE DISTANCE BETWEEN THE PROPOSED SUBGRADE AND THE EXISTING ASPHALT ROADWAY IS MORE THAN ONE FOOT, SCARIFICATION OF THE EXISTING ASPHALT ROADWAY WILL BE REQUIRED AS STATED IN SECTION 210, SUBSECTION 210.09, OF THE STANDARD SPECIFICATIONS.




L:\order\Miller 11-16-2023 3:46:14 PM
WORKSPACE\untitled
c:\user\public\mblow\6\dms9079\020778.05E.LC.ST00.001.dgn
REVISED DATE: \$REVDAT\$

DATE REVISED	DATE REVISED	FED. RD. DIST. NO.	STATE	JOB NO.	SHEET NO.	TOTAL SHEETS
		6	ARK.	020778	13	38
TEMPORARY EROSION CONTROL DETAILS						

REVISIONS

DATE OF REVISION	REVISION

LEGEND	
	= ROCK DITCH CHECK
	= SAND BAG DITCH CHECK
	= SILT FENCE
	= SEDIMENT BASIN

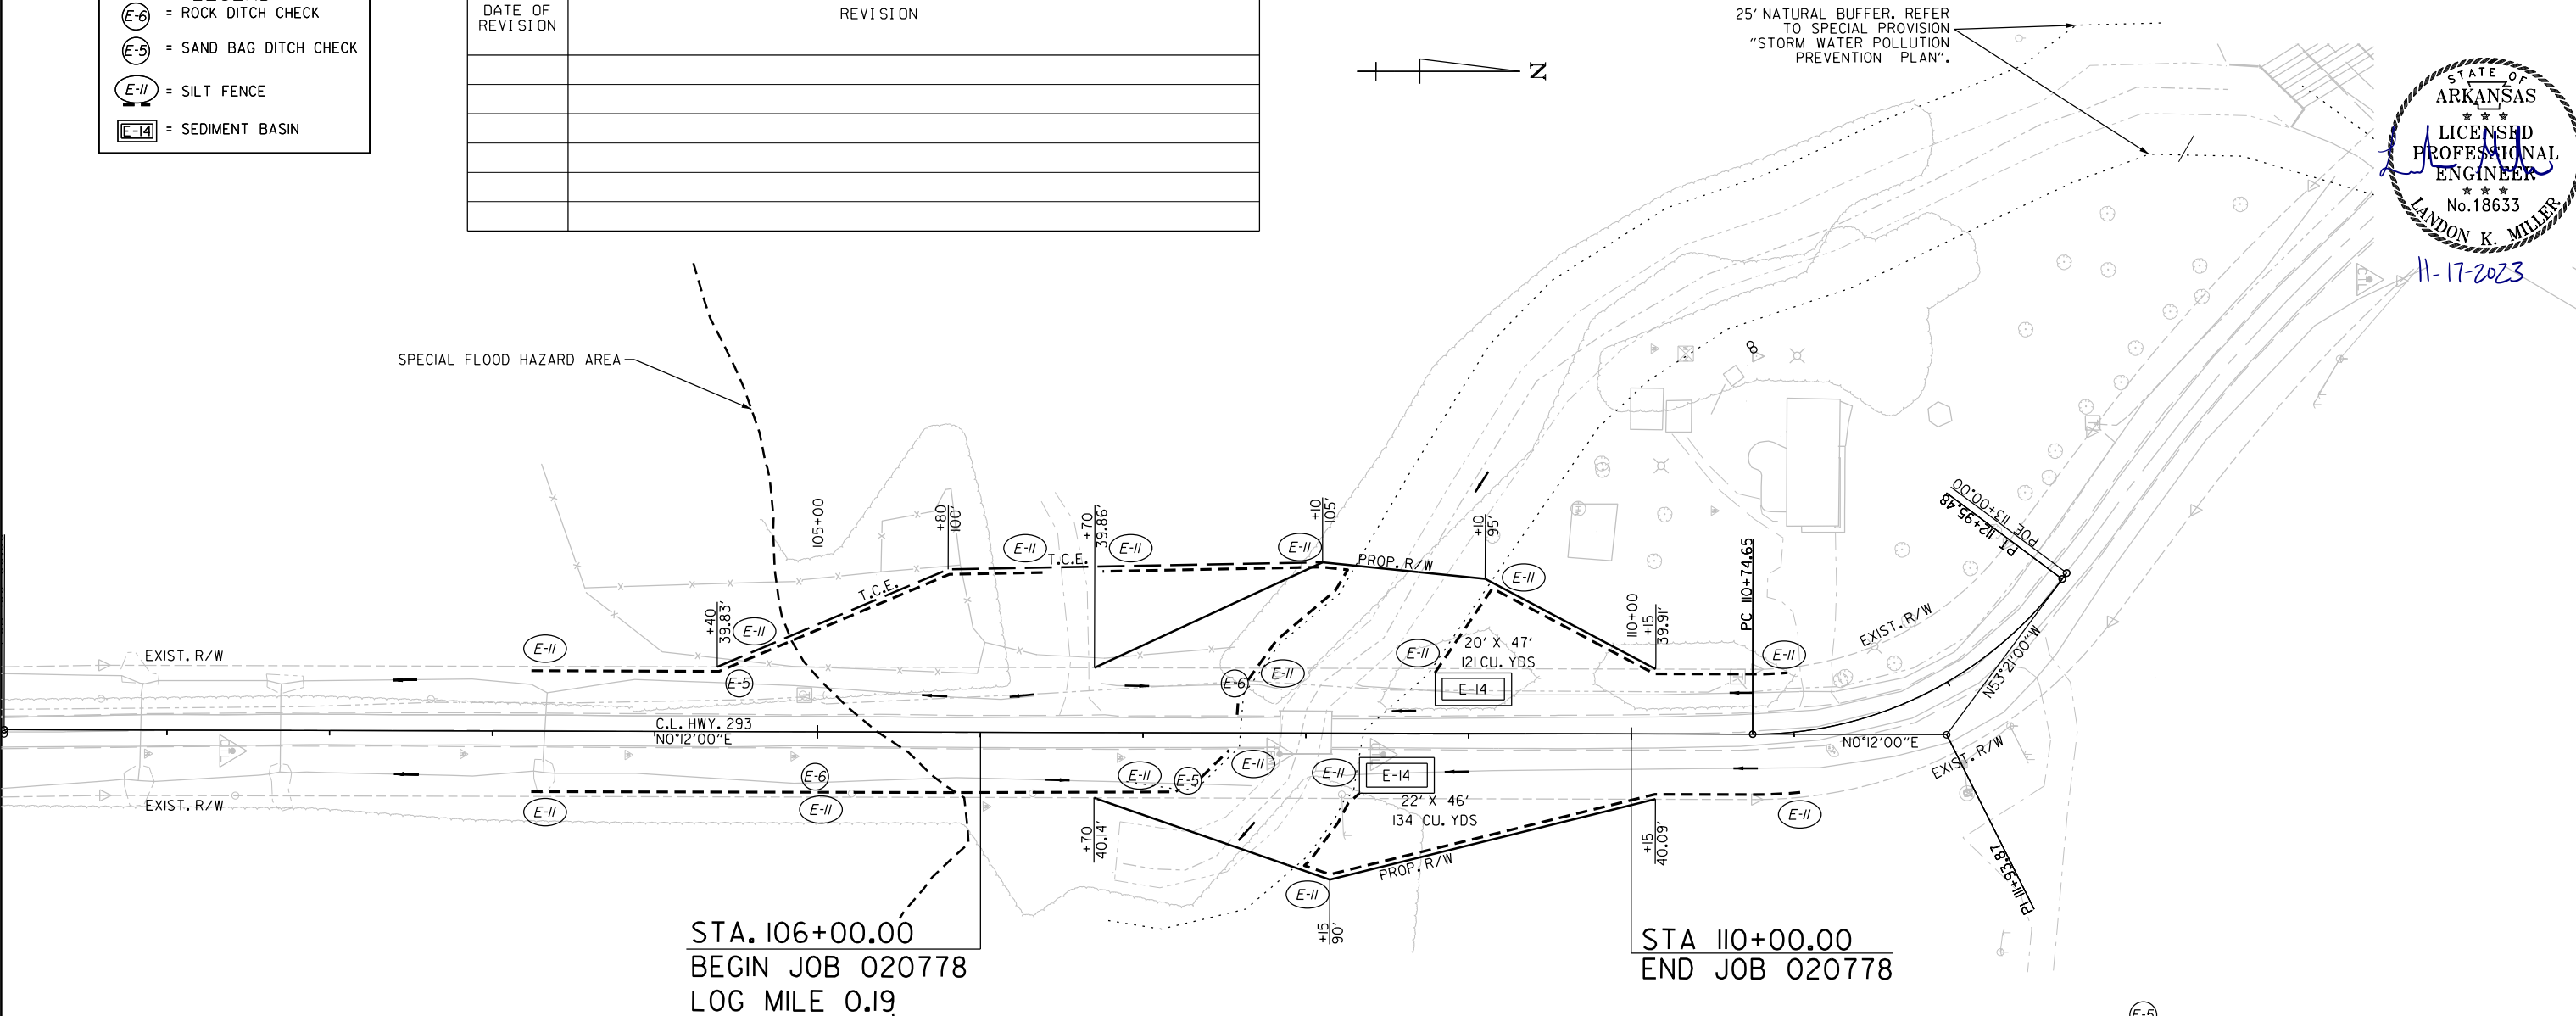

TEMPORARY EROSION CONTROL GENERAL NOTES:

THE QUANTITIES AND LOCATIONS OF THE EROSION CONTROL DEVICES SHOWN IN THE PLANS ARE ESTIMATED AND MAY BE ALTERED IF AND WHERE DIRECTED BY THE ENGINEER TO MAXIMIZE THEIR EFFECTIVENESS. THE DEVICES ARE TO BE INSTALLED IN AN AREA ONLY WHEN THE SOIL DISTURBING ACTIVITY IN THAT AREA BEGINS.

REFER TO SECTION 110 OF THE STANDARD SPECIFICATIONS FOR ADDITIONAL REQUIREMENTS.

EROSION CONTROL MEASURES TO BE PLACED DURING APPROPRIATE STAGES. THESE DEVICES SHALL BE LEFT IN PLACE AS LONG AS REQUIRED TO CONTROL EROSION.

EROSION CONTROL MEASURES INSTALLED IN CLEARING AND GRUBBING SHALL REMAIN IN PLACE THROUGHOUT STAGE 1 AND STAGE 2 OR UNTIL FINAL STABILIZATION.

SAND BAG DITCH CHECKS		E-5		INSTALLATION
STA. 104+50	LT.			1
STA. 107+27	RT.			1
ROCK DITCH CHECKS		E-6		INSTALLATION
STA. 104+98	RT.			1
STA. 107+59	LT.			1
SILT FENCE		E-11		LIN. FT.
STA. 103+24	TO STA. 106+39	LT.		327
STA. 106+75	TO STA. 107+58	LT.		254
STA. 103+24	TO STA. 107+53	RT.		422
STA. 108+33	TO STA. 111+00	RT.		368
STA. 108+79	TO STA. 111+00	LT.		257
SEDIMENT BASIN		E-14		CU. YD.
STA. 108+56	RT.			134
STA. 109+03	LT.			121

CLEARING AND GRUBBING
TEMPORARY EROSION CONTROL DETAILS




DATE REVISED	DATE REVISED	FED. RD. DIST. NO.	STATE	JOB NO.	SHEET NO.	TOTAL SHEETS
		6	ARK.	020778	14	38
TEMPORARY EROSION CONTROL DETAILS						

REVISIONS

DATE OF REVISION	REVISION

LEGEND


- (E-6) = ROCK DITCH CHECK
- (E-5) = SAND BAG DITCH CHECK
- (E-11) = SILT FENCE
- (E-14) = SEDIMENT BASIN
- [Hatched Box] = EROSION CONTROL MATTING

 

STATE OF
ARKANSAS

LICENSED
PROFESSIONAL
ENGINEER

No. 18633
Landon K. Miller
11-17-2023

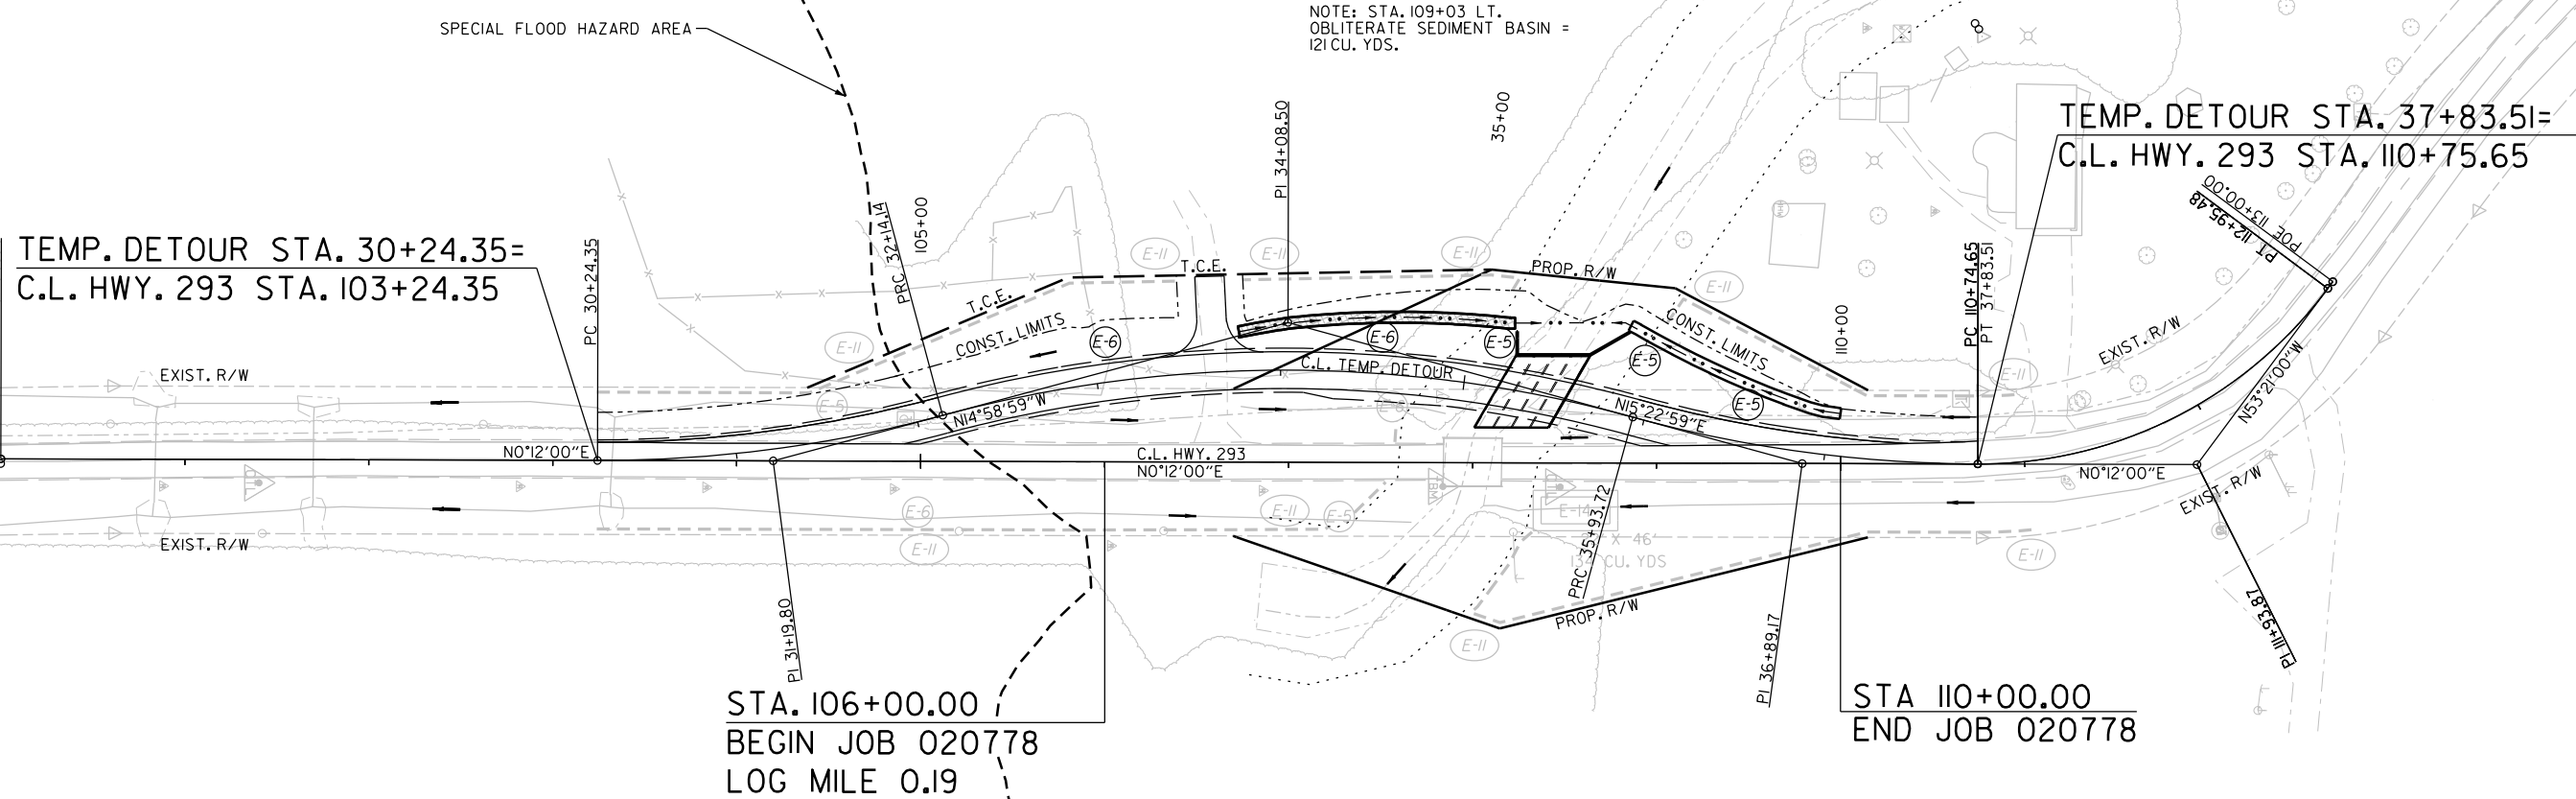

TEMPORARY EROSION CONTROL GENERAL NOTES:

THE QUANTITIES AND LOCATIONS OF THE EROSION CONTROL DEVICES SHOWN IN THE PLANS ARE ESTIMATED AND MAY BE ALTERED IF AND WHERE DIRECTED BY THE ENGINEER TO MAXIMIZE THEIR EFFECTIVENESS. THE DEVICES ARE TO BE INSTALLED IN AN AREA ONLY WHEN THE SOIL DISTURBING ACTIVITY IN THAT AREA BEGINS.

REFER TO SECTION 110 OF THE STANDARD SPECIFICATIONS FOR ADDITIONAL REQUIREMENTS.

EROSION CONTROL MEASURES TO BE PLACED DURING APPROPRIATE STAGES. THESE DEVICES SHALL BE LEFT IN PLACE AS LONG AS REQUIRED TO CONTROL EROSION.

EROSION CONTROL MEASURES INSTALLED IN CLEARING AND GRUBBING SHALL REMAIN IN PLACE THROUGHOUT STAGE 1 AND STAGE 2 OR UNTIL FINAL STABILIZATION.

EROSION CONTROL MATTING (CLASS 3)					
STA.	STA.	SIDE	LENGTH	"W"	SQ. YDS.
33+78.00	35+22.00	LT.	144 LIN. FT.	8'-0"	128.00

ROCK DITCH CHECKS	(E-6)	INSTALLATION
STA. 33+10 STA. 34+55	LT.	1

SAND BAG DITCH CHECKS	(E-5)	INSTALLATION
STA. 35+15 STA. 35+90 TO STA. 36+55	LT.	1


London Miller 11/16/2023 3:46:28 PM
WORKSPACE: untitled
c:\user\public\mlw\6\dms9079\020778.05E.LC.ST02.001.dgn
REVISED DATE: \$REVDAT\$

DATE REVISED	DATE REVISED	FED. RD. DIST. NO.	STATE	JOB NO.	SHEET NO.	TOTAL SHEETS
		6	ARK.	020778	15	38
TEMPORARY EROSION CONTROL DETAILS						

REVISIONS

DATE OF REVISION	REVISION

LEGEND	
	= ROCK DITCH CHECK
	= SAND BAG DITCH CHECK
	= SILT FENCE
	= SEDIMENT BASIN

 


25' NATURAL BUFFER. REFER
TO SPECIAL PROVISION
"STORM WATER POLLUTION
PREVENTION PLAN".



11-17-2023

TEMP. DETOUR STA. 30+24.35=
C.L. HWY. 293 STA. 103+24.35

TEMP. DETOUR STA. 37+83.51=
C.L. HWY. 293 STA. 110+74.65

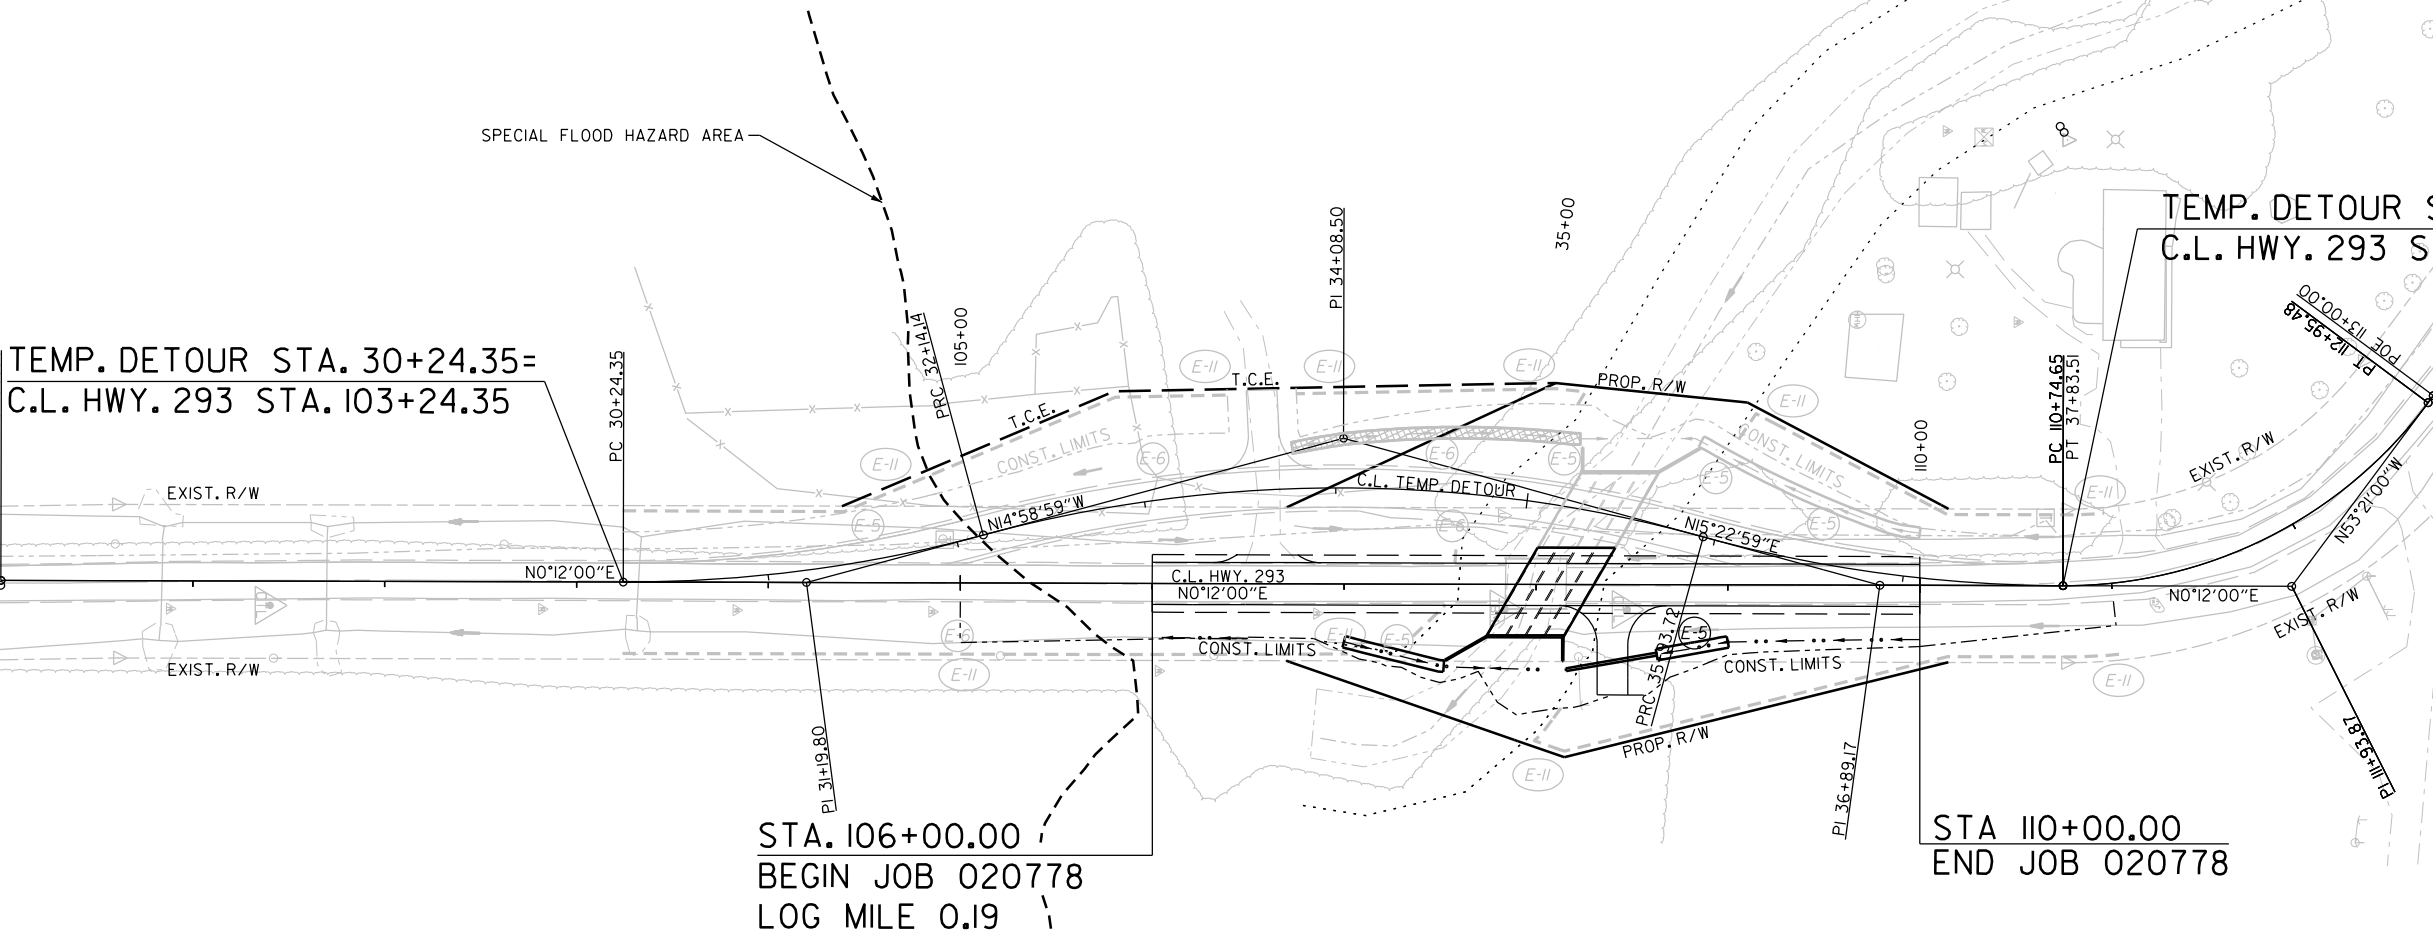

STA. 106+00.00
BEGIN JOB 020778
LOG MILE 0.19

STA 110+00.00
END JOB 020778

NOTE: STA. 108+56 RT.
OBLITERATE SEDIMENT BASIN =
134 CU. YDS.

TEMPORARY EROSION CONTROL GENERAL NOTES:

THE QUANTITIES AND LOCATIONS OF THE
EROSION CONTROL DEVICES SHOWN IN THE
PLANS ARE ESTIMATED AND MAY BE ALTERED
IF AND WHERE DIRECTED BY THE ENGINEER
TO MAXIMIZE THEIR EFFECTIVENESS.
THE DEVICES ARE TO BE INSTALLED IN AN AREA
ONLY WHEN THE SOIL DISTURBING ACTIVITY
IN THAT AREA BEGINS.

REFER TO SECTION 110 OF THE STANDARD
SPECIFICATIONS FOR ADDITIONAL REQUIREMENTS.

EROSION CONTROL MEASURES TO BE
PLACED DURING APPROPRIATE STAGES.
THESE DEVICES SHALL BE LEFT IN PLACE AS
LONG AS REQUIRED TO CONTROL EROSION.

EROSION CONTROL MEASURES INSTALLED IN
CLEARING AND GRUBBING SHALL REMAIN IN PLACE
THROUGHOUT STAGE 1 AND STAGE 2 OR UNTIL
FINAL STABILIZATION.

SAND BAG DITCH CHECKS INSTALLATION
STA. 108+75 RT. I

STAGE 2
TEMPORARY EROSION CONTROL DETAILS

DATE REVISED	DATE REVISED	FED. RD. DIST. NO.	STATE	JOB NO.	SHEET NO.	TOTAL SHEETS
		6	ARK.	020778	16	38
TEMPORARY EROSION CONTROL DETAILS						

REVISIONS

DATE OF REVISION	REVISION

LEGEND

E-6

= ROCK DITCH CHECK

E-5

= SAND BAG DITCH CHECK


E-II

= SILT FENCE

E-14

= SEDIMENT BASIN

= TEMP. DETOUR REMOVAL

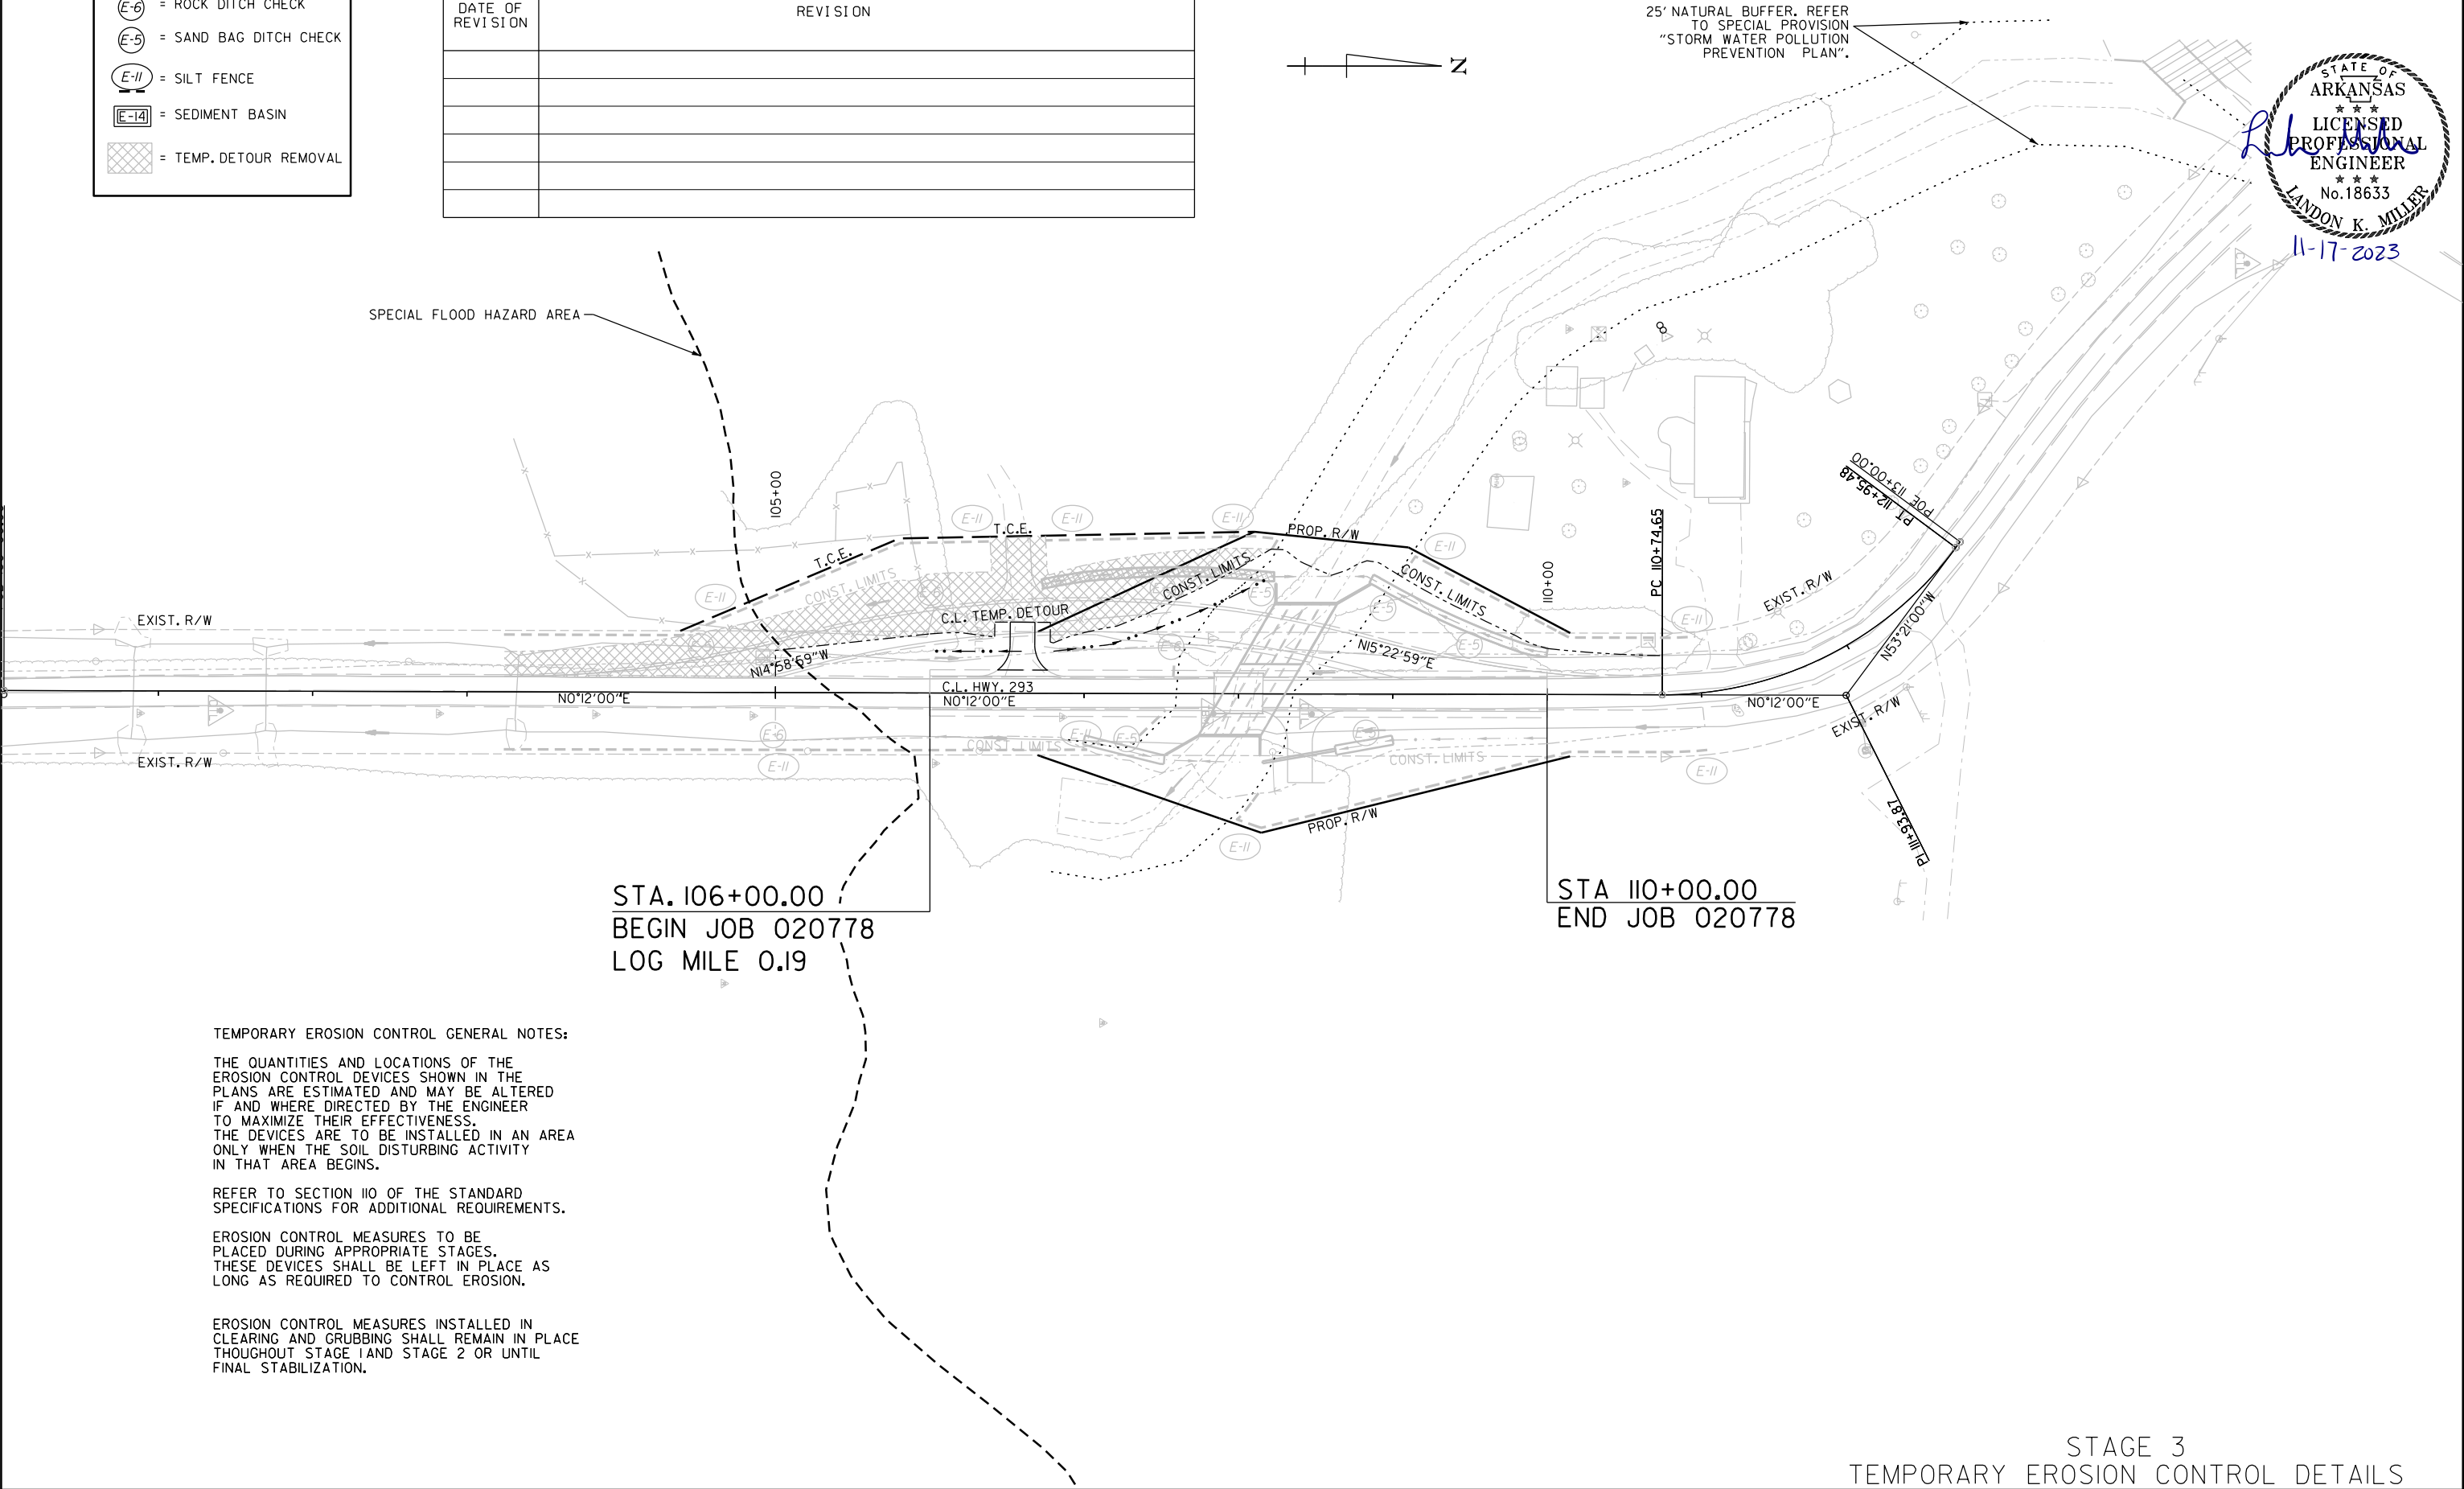

STATE OF ARKANSAS

LONDON K. MILLER

11-17-2023

TEMPORARY EROSION CONTROL GENERAL NOTES:

THE QUANTITIES AND LOCATIONS OF THE EROSION CONTROL DEVICES SHOWN IN THE PLANS ARE ESTIMATED AND MAY BE ALTERED IF AND WHERE DIRECTED BY THE ENGINEER TO MAXIMIZE THEIR EFFECTIVENESS. THE DEVICES ARE TO BE INSTALLED IN AN AREA ONLY WHEN THE SOIL DISTURBING ACTIVITY IN THAT AREA BEGINS.

REFER TO SECTION 110 OF THE STANDARD SPECIFICATIONS FOR ADDITIONAL REQUIREMENTS.

EROSION CONTROL MEASURES TO BE PLACED DURING APPROPRIATE STAGES. THESE DEVICES SHALL BE LEFT IN PLACE AS LONG AS REQUIRED TO CONTROL EROSION.

EROSION CONTROL MEASURES INSTALLED IN CLEARING AND GRUBBING SHALL REMAIN IN PLACE THROUGHOUT STAGE 1 AND STAGE 2 OR UNTIL FINAL STABILIZATION.

Jason, Tony
WORKSPACE: c:\user's\public\mblow\6\dwg\9079\020778.06.MGT_STG1.001.dgn
REVISED DATE: \$*REVDAT\$

11/16/2023 3:59:23 PM

CONSTRUCTION SEQUENCE

STAGE 1:

INSTALL ADVANCE WARNING SIGNS AND END ROAD WORK SIGNS AT THE LOCATIONS SHOWN ON THE ADVANCE WARNING DETAILS.

CLEARING AND GRUBBING OPERATIONS MAY BEGIN IF AND WHERE DIRECTED BY THE ENGINEER.

CONSTRUCT PORTION OF BOX CULVERT AND TEMPORARY DETOUR FOR PROJECT AS SHOWN IN STAGE 1 MAINTENANCE OF TRAFFIC DETAILS.

NOTE: EXISTING ROADWAY TO BE NOTCH AND WIDENED WILL BE LEVELED UNDER TRAFFIC TO ACCOMODATE STAGE 3 TRAFFIC SHIFT.

STAGE 2:

INSTALL STAGE 2 MAINTENANCE OF TRAFFIC DEVICES AND CONSTRUCTION PAVEMENT MARKINGS. SHIFT TRAFFIC ONTO NEWLY CONSTRUCTED TEMPORARY DETOUR.

REMOVE EXISTING BRIDGE AND ROADWAY AS SHOWN IN PLANS.

CONSTRUCT PROPOSED ROADWAY, DRAINAGE, AND REMAINDER OF R.C. BOX CULVERT AS SHOWN ON THE STAGE 2 MAINTENANCE OF TRAFFIC DETAILS.

STAGE 3:

SHIFT TRAFFIC TO NEWLY CONSTRUCTED ROADWAY AND R.C. BOX CULVERT. REMOVE TEMPORARY DETOUR AS SHOWN IN CROSS SECTIONS.

CONSTRUCT REMAINING ROADWAY TIES, DRAINAGE, FINAL GRADING, EMBANKMENT, AND PERM. PAVEMENT MARKINGS UNDER TRAFFIC AS SHOWN ON THE STAGE 3 MAINTENANCE OF TRAFFIC DETAILS.

DATE REVISED	DATE REVISED	FED.RD. DIST.NO.	STATE	JOB NO.	SHEET NO.	TOTAL SHEETS
		6	ARK.	020778	17	38
MAINTENANCE OF TRAFFIC DETAILS						

LEGEND

← TRAFFIC FLOW ARROWS
└ TEMPORARY TRAFFIC SIGNS



* (2) W21-5a
(36" X 36")





* (2) R4-1
(24" X 30")



* (2) W8-1
(30" X 30")

* SIGNS TO BE USED
IF AND WHERE DIRECTED BY
THE ENGINEER

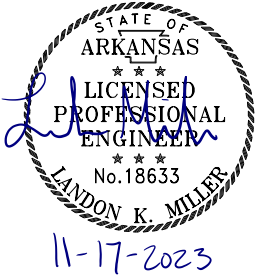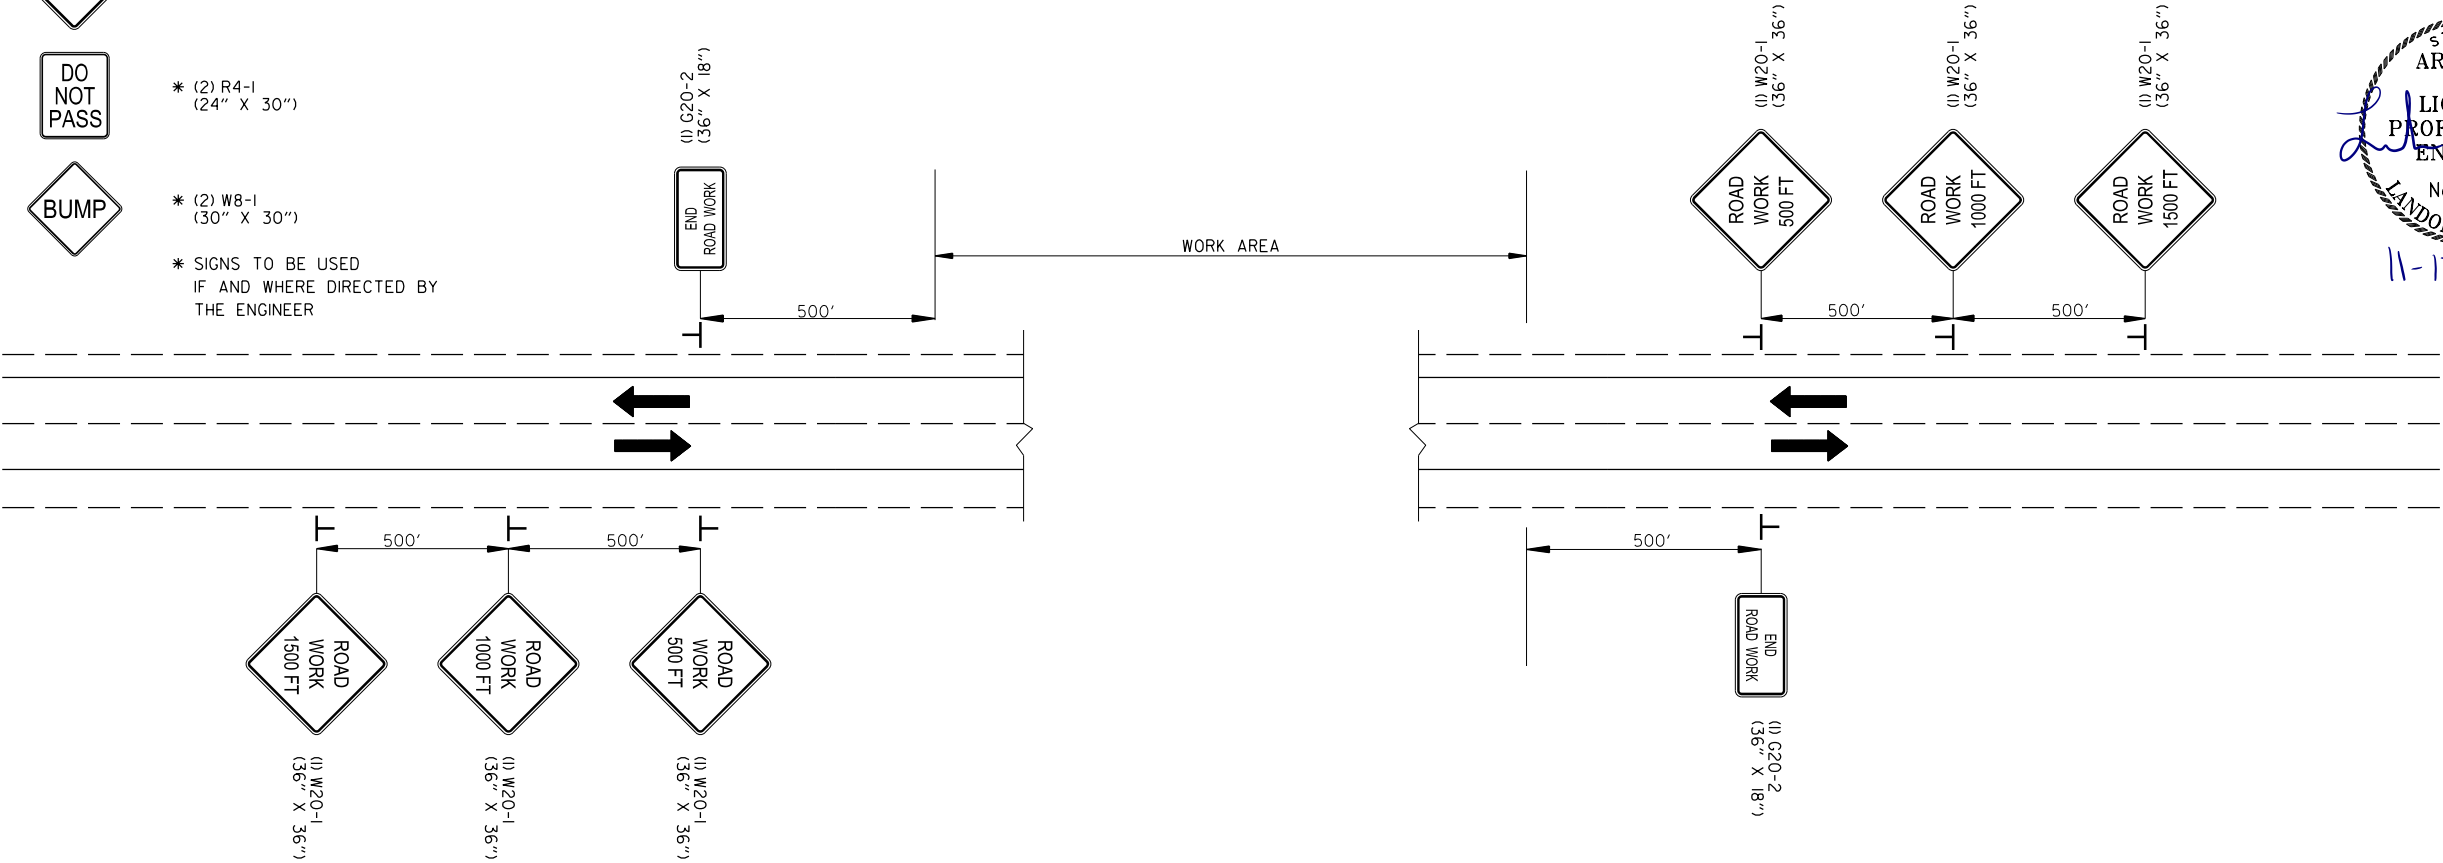

ADVANCE WARNING DETAILS ALL STAGES

ALL STAGES MAINTENANCE OF TRAFFIC DETAILS

DATE REVISED	DATE REVISED	FED.RD. DIST.NO.	STATE	JOB NO.	SHEET NO.	TOTAL SHEETS
		6	ARK.	020778	18	38
MAINTENANCE OF TRAFFIC DETAILS						



11-17-2023

CONSTRUCTION SEQUENCE

STAGE 1:

INSTALL ADVANCE WARNING SIGNS AND END ROAD WORK SIGNS AT THE LOCATIONS SHOWN ON THE ADVANCE WARNING DETAILS.

CLEARING AND GRUBBING OPERATIONS MAY BEGIN IF AND WHERE DIRECTED BY THE ENGINEER.

CONSTRUCT PORTION OF BOX CULVERT AND TEMPORARY DETOUR FOR PROJECT AS SHOWN IN STAGE 1 MAINTENANCE OF TRAFFIC DETAILS.

NOTE: EXISTING ROADWAY TO BE NOTCH AND WIDENED WILL BE LEVELED UNDER TRAFFIC TO ACCOMMODATE STAGE 3 TRAFFIC SHIFT.

STAGE 2:

INSTALL STAGE 2 MAINTENANCE OF TRAFFIC DEVICES AND CONSTRUCTION PAVEMENT MARKINGS. SHIFT TRAFFIC ONTO NEWLY CONSTRUCTED TEMPORARY DETOUR.


REMOVE EXISTING BRIDGE AND ROADWAY AS SHOWN IN PLANS.

CONSTRUCT PROPOSED ROADWAY, DRAINAGE, AND REMAINDER OF R.C. BOX CULVERT AS SHOWN ON THE STAGE 2 MAINTENANCE OF TRAFFIC DETAILS.


STAGE 3:

SHIFT TRAFFIC TO NEWLY CONSTRUCTED ROADWAY AND R.C. BOX CULVERT. REMOVE TEMPORARY DETOUR AS SHOWN IN CROSS SECTIONS.

CONSTRUCT REMAINING ROADWAY TIES, DRAINAGE, FINAL GRADING, EMBANKMENT, AND PERM. PAVEMENT MARKINGS UNDER TRAFFIC AS SHOWN ON THE STAGE 3 MAINTENANCE OF TRAFFIC DETAILS.

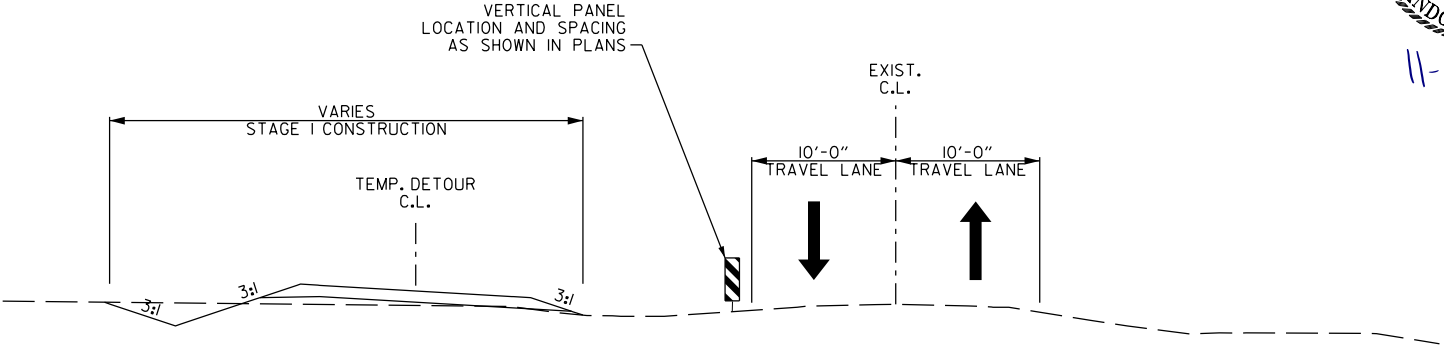

STAGE 1 - TYPICAL SECTION

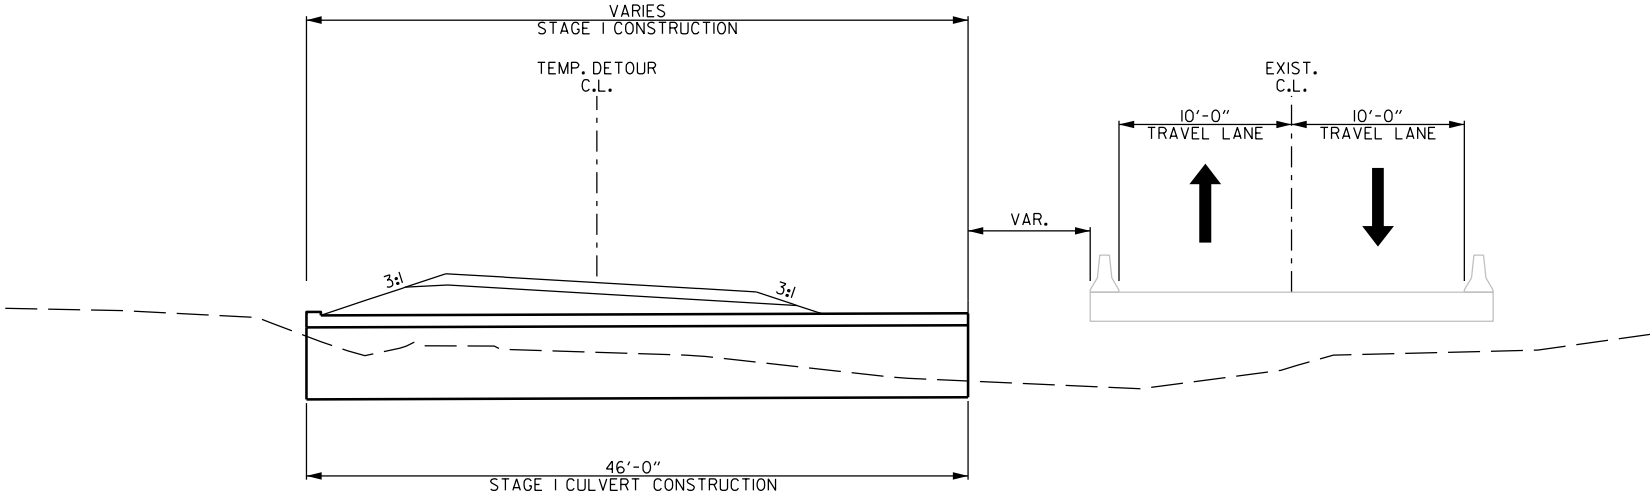


STAGE 1 - TYPICAL SECTION


STAGE 1
TYPICAL SECTION
MAINTENANCE OF TRAFFIC DETAILS

DATE REVISED	DATE REVISED	FED. RD. DIST. NO.	STATE	JOB NO.	SHEET NO.	TOTAL SHEETS
		6	ARK.	020778	19	38
		MAINTENANCE OF TRAFFIC DETAILS				

11-17-2023

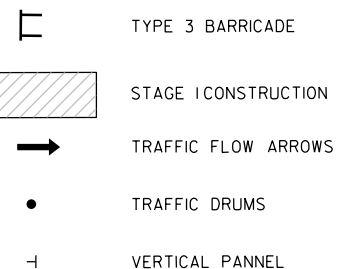

TEMP. DETOUR STA. 30+24.35=
C.L. HWY. 293 STA. 103+24.35

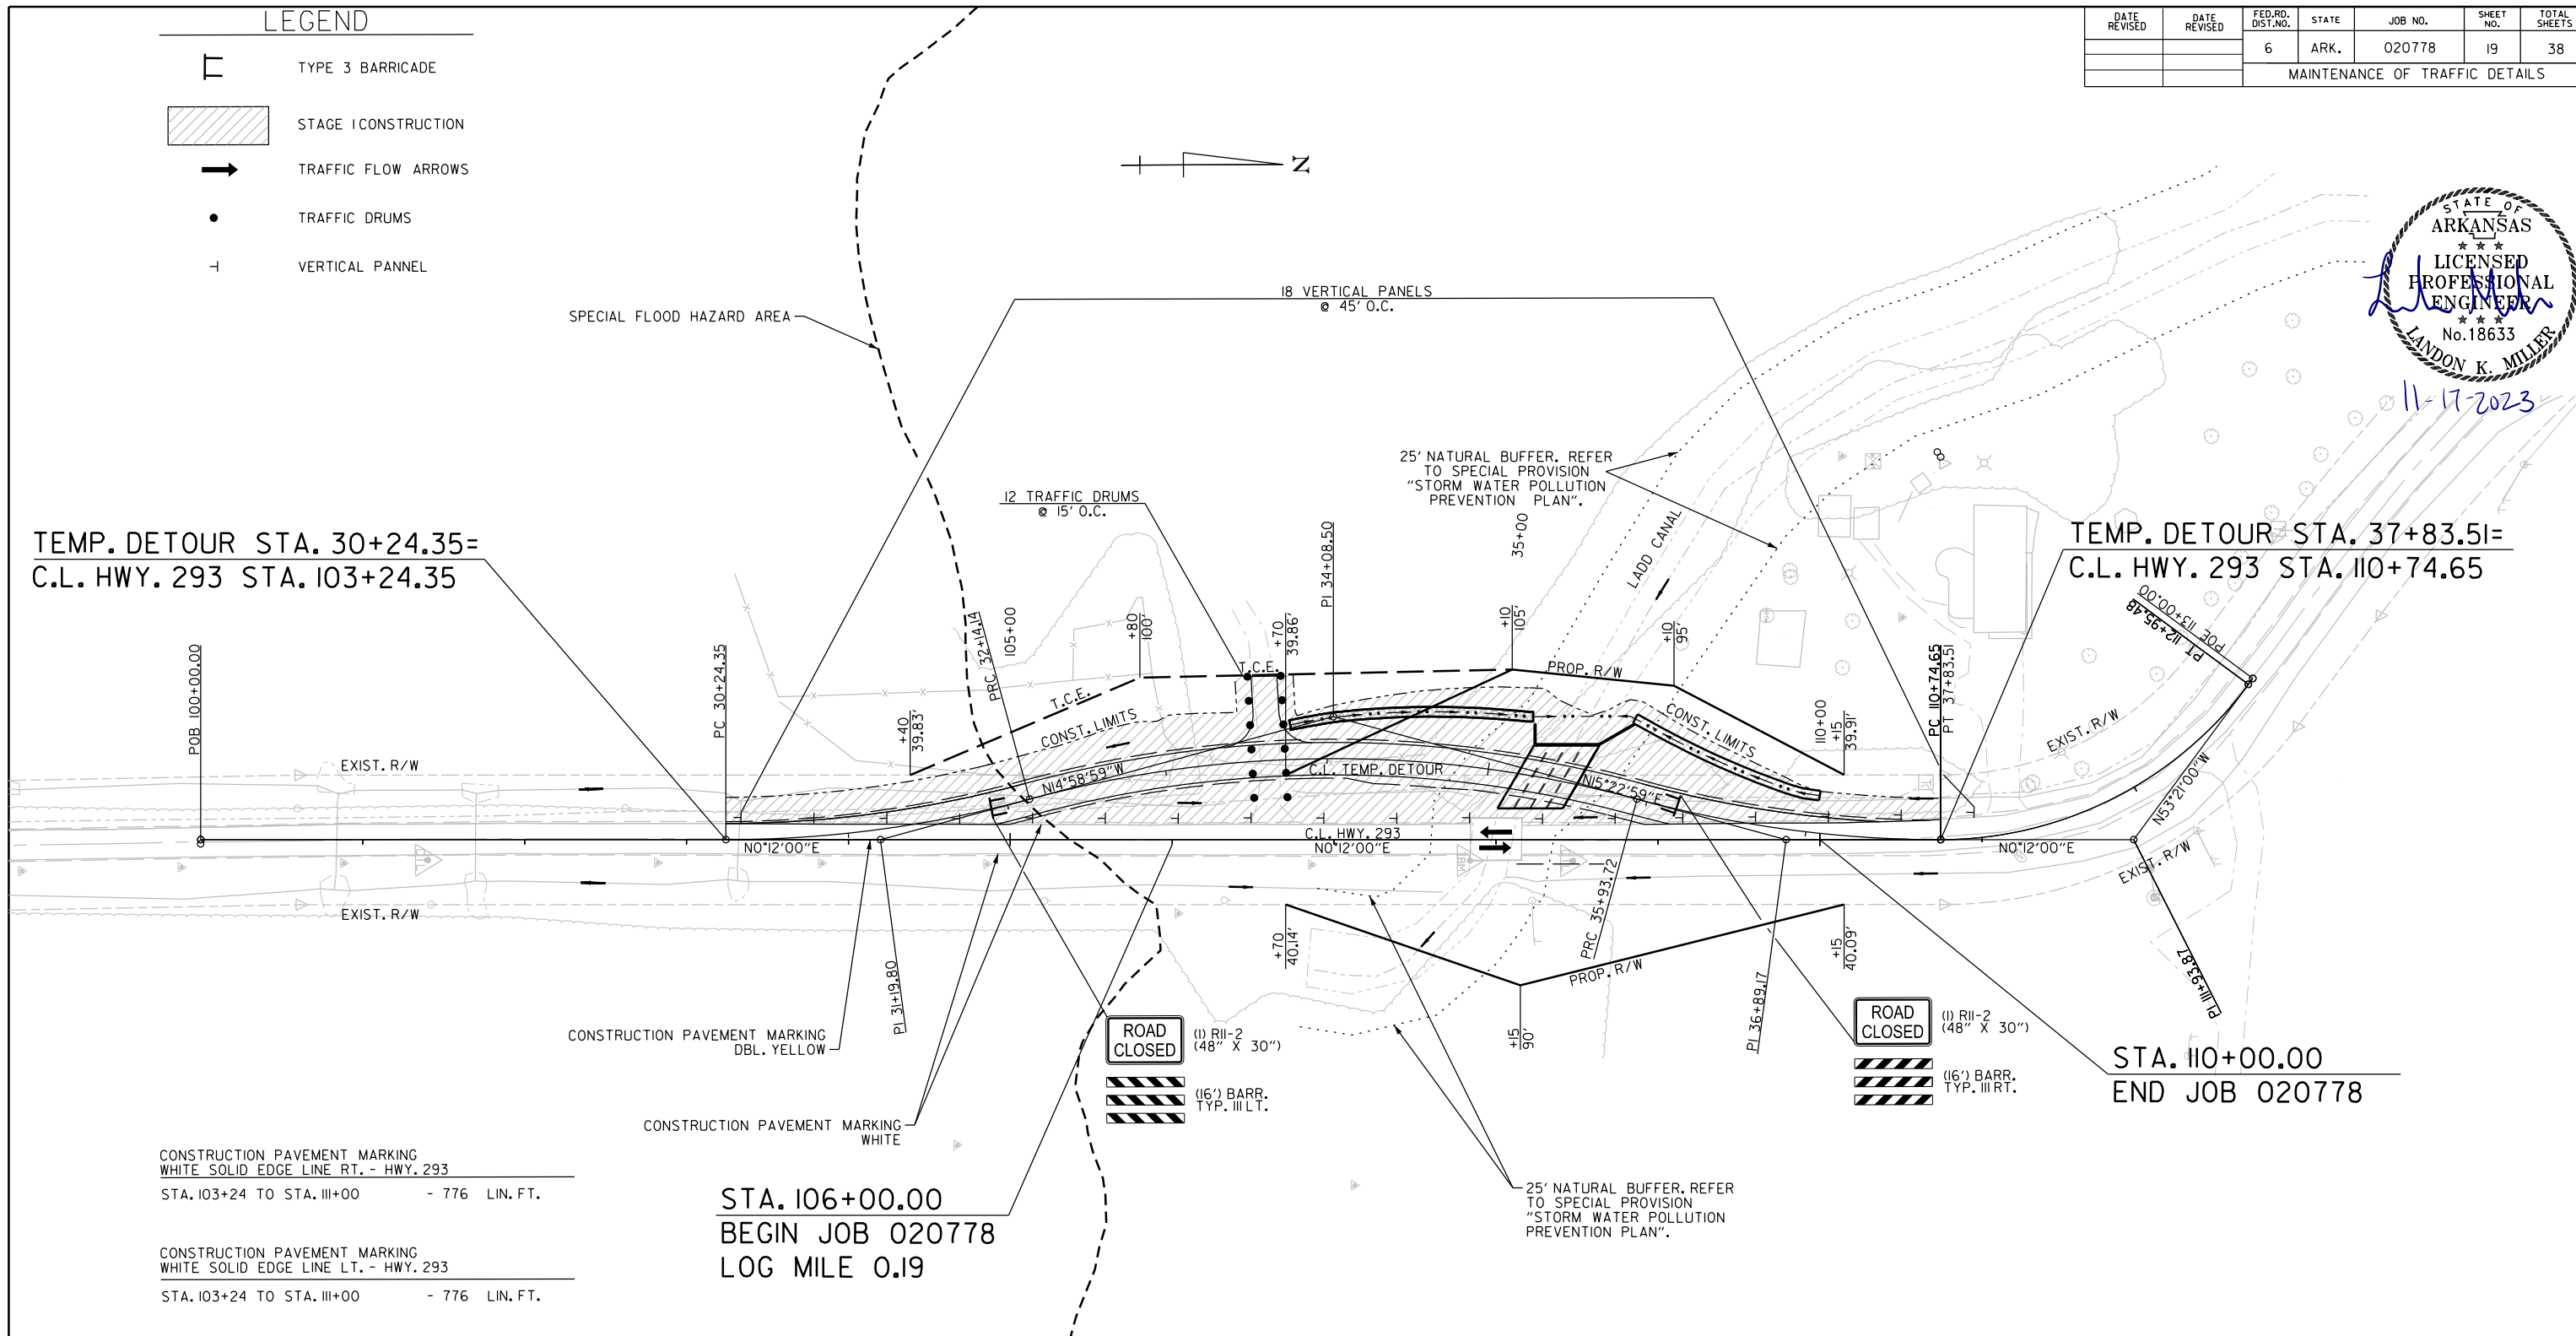

CONSTRUCTION PAVEMENT MARKING
WHITE SOLID EDGE LINE RT. - HWY. 293

STA. 103+24 TO STA. 111+00 - 776 LIN. FT.

STA. 110+00.00
END JOB 020778

```
Jason.Toney 11/15/2023 3:59:24 PM
WORKSPACE: Jason.Toney
c:\users\public\mbipw\6\dms9079\R020778_06_M0T_STG1_001.dgn
REVISED DATE: $$REVDATE$$
```

DATE REVISED	DATE REVISED	FED. RD. DIST. NO.	STATE	JOB NO.	SHEET NO.	TOTAL SHEETS
		6	ARK.	020778	20	38
MAINTENANCE OF TRAFFIC DETAILS						



CONSTRUCTION SEQUENCE

STAGE 1:

INSTALL ADVANCE WARNING SIGNS AND END ROAD WORK SIGNS AT THE LOCATIONS SHOWN ON THE ADVANCE WARNING DETAILS.

CLEARING AND GRUBBING OPERATIONS MAY BEGIN IF AND WHERE DIRECTED BY THE ENGINEER.

CONSTRUCT PORTION OF BOX CULVERT AND TEMPORARY DETOUR FOR PROJECT AS SHOWN IN STAGE 1 MAINTENANCE OF TRAFFIC DETAILS.

NOTE: EXISTING ROADWAY TO BE NOTCH AND WIDENED WILL BE LEVELED UNDER TRAFFIC TO ACCOMODATE STAGE 3 TRAFFIC SHIFT.

STAGE 2:

INSTALL STAGE 2 MAINTENANCE OF TRAFFIC DEVICES AND CONSTRUCTION PAVEMENT MARKINGS. SHIFT TRAFFIC ONTO NEWLY CONSTRUCTED TEMPORARY DETOUR.


REMOVE EXISTING BRIDGE AND ROADWAY AS SHOWN IN PLANS.

CONSTRUCT PROPOSED ROADWAY, DRAINAGE, AND REMAINDER OF R.C. BOX CULVERT AS SHOWN ON THE STAGE 2 MAINTENANCE OF TRAFFIC DETAILS.


STAGE 3:

SHIFT TRAFFIC TO NEWLY CONSTRUCTED ROADWAY AND R.C. BOX CULVERT. REMOVE TEMPORARY DETOUR AS SHOWN IN CROSS SECTIONS.

CONSTRUCT REMAINING ROADWAY TIES, DRAINAGE, FINAL GRADING, EMBANKMENT, AND PERM. PAVEMENT MARKINGS UNDER TRAFFIC AS SHOWN ON THE STAGE 3 MAINTENANCE OF TRAFFIC DETAILS.

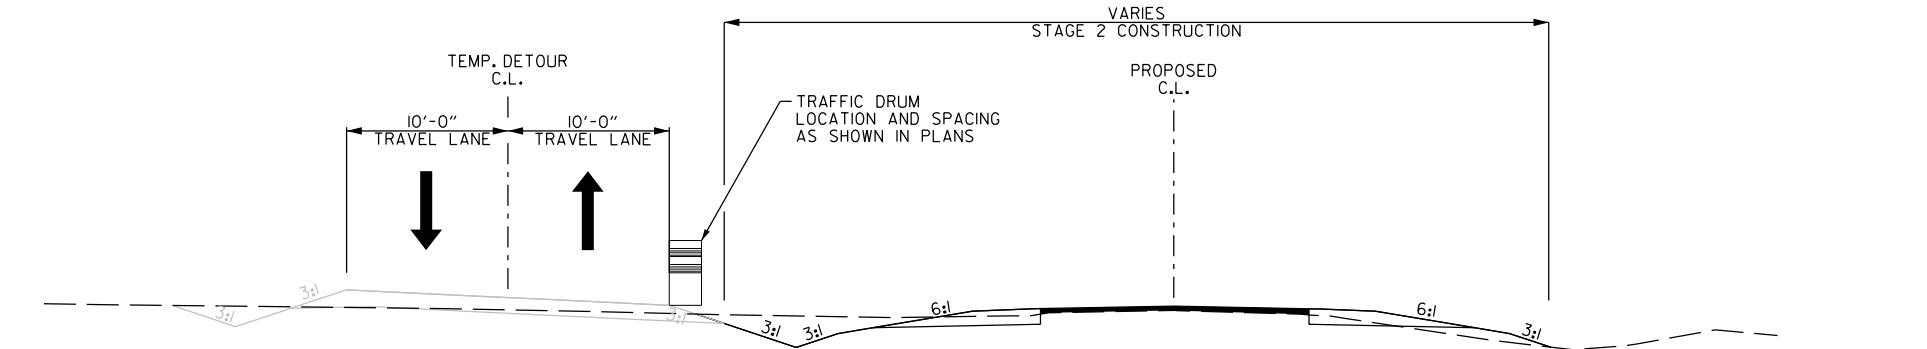


STAGE 2 - TYPICAL SECTION

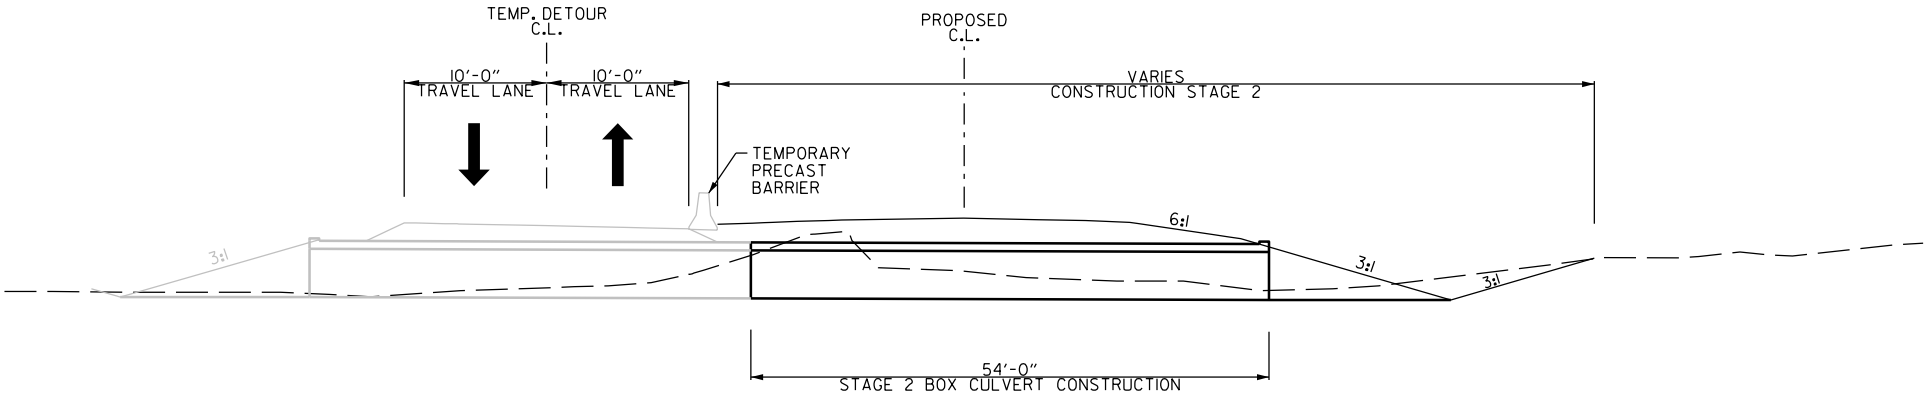

STAGE 2 - TYPICAL SECTION

STAGE 2
TYPICAL SECTION
MAINTENANCE OF TRAFFIC DETAILS

DATE REVISED	DATE REVISED	FED. RD. DIST. NO.	STATE	JOB NO.	SHEET NO.	TOTAL SHEETS
		6	ARK.	020778	21	38
MAINTENANCE OF TRAFFIC DETAILS						

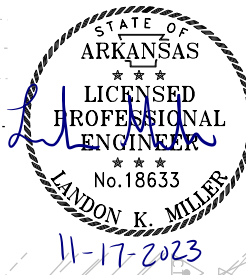



LEGEND

- TYPE 3 BARRICADE
- STAGE 2 CONSTRUCTION
- TRAFFIC FLOW ARROWS
- TRAFFIC DRUMS
- TEMPORARY TRAFFIC SIGN
- EROSION CONTROL MATTING

NOTE:
* SPECIAL END UNIT IS SUBSIDIARY TO PAY ITEM
PRECAST CONCRETE BARRIER FURNISHING & INSTALLING.

NOTE:
REFER TO STANDARD DRAWING TC-2 FIGURE (A) FOR
PLACEMENT OF MAINTENANCE OF TRAFFIC SIGNS AND
DEVICES.

** TO BE USED IF AND WHERE DIRECTED BY THE ENGINEER

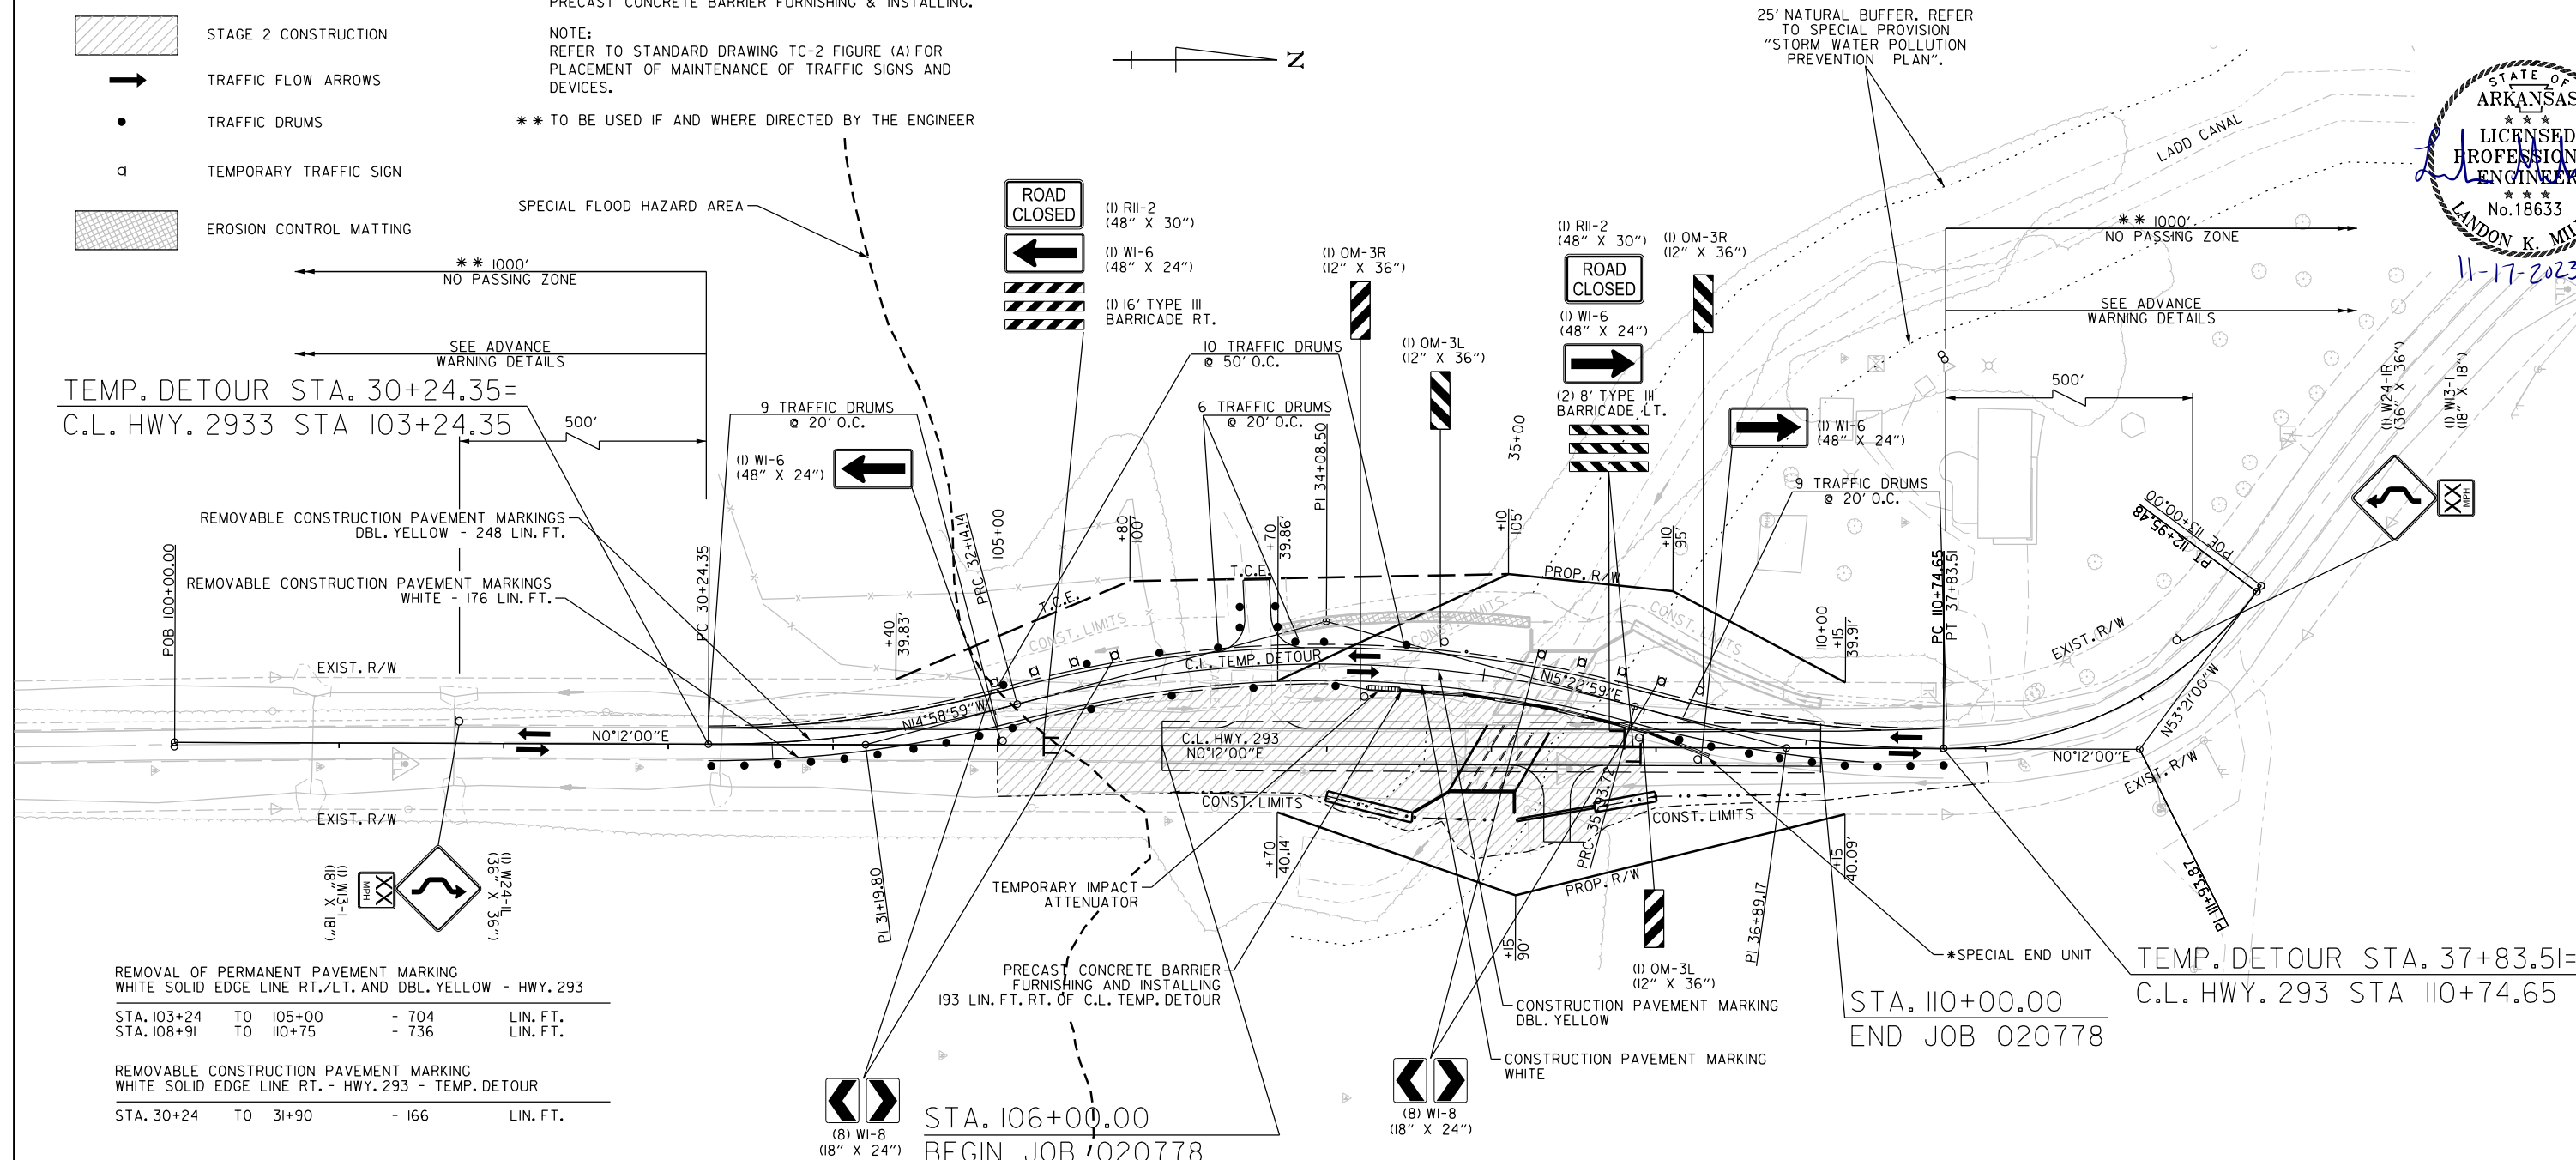 

REMOVAL OF PERMANENT PAVEMENT MARKING
WHITE SOLID EDGE LINE RT./LT. AND DBL. YELLOW - HWY. 293

STA. 103+24	TO	105+00	-	704	LIN. FT.
STA. 108+91	TO	110+75	-	736	LIN. FT.

REMOVABLE CONSTRUCTION PAVEMENT MARKING
WHITE SOLID EDGE LINE RT. - HWY. 293 - TEMP. DETOUR

STA. 30+24	TO	31+90	-	166	LIN. FT.
------------	----	-------	---	-----	----------

REMOVABLE CONSTRUCTION PAVEMENT MARKING
CONTINUOUS DOUBLE YELLOW - HWY. 293 - TEMP. DETOUR

STA. 30+24	TO	31+48	-	248	LIN. FT.
------------	----	-------	---	-----	----------

CONSTRUCTION PAVEMENT MARKING
WHITE SOLID EDGE LINE RT. - HWY. 293 - TEMP. DETOUR

STA. 31+90	TO	37+83	-	593	LIN. FT.
------------	----	-------	---	-----	----------

CONSTRUCTION PAVEMENT MARKING
WHITE SOLID EDGE LINE LT. - HWY. 293 - TEMP. DETOUR

STA. 30+24	TO	37+83	-	759	LIN. FT.
------------	----	-------	---	-----	----------

CONSTRUCTION PAVEMENT MARKING
CONTINUOUS DOUBLE YELLOW. - HWY. 293 - TEMP. DETOUR

STA. 31+48	TO	37+83	-	1270	LIN. FT.
NO PASSING ZONE				2000	LIN. FT.

RAISED PAVEMENT MARKERS (TY. II)

(YEL./YEL.) @ 40' O.C. = 19 EACH
IF AND WHERE DIRECTED
BY THE ENGINEER

HWY. 293 - STAGE 2 - QUANTITIES (STA. 103+24.35 TO STA. 110+00.00)

TRAFFIC DRUMS	34 EACH
TYPE III BARRICADE-RT (16')	1 EACH
TYPE III BARRICADE-LT (8')	2 EACH
CONSTRUCTION PAVEMENT MARKINGS	4622 LIN. FT.
FURNISH AND INSTALL CONCRETE BARRIER WALL	193 LIN. FT.
TEMPORARY IMPACT ATTENUATOR	1 EACH
REM. OF PERMANENT PAVEMENT MARKINGS	1440 LIN. FT.
REMOVABLE CONST. PAVEMENT MARKINGS (BASED ON DBL. YELLOW C.L. & WHITE EDGE LINES RT.)	414 LIN. FT.
RAISED PAVEMENT MARKERS (TY. II) (Y/Y) @ 40' O.C. TO BE USED IF AND WHERE DIRECTED BY THE ENGINEER - QUANTITY ESTIMATED: 19 EACH	

HWY. 293
STAGE 2
MAINTENANCE OF TRAFFIC DETAILS

11/16/2023 3:59:32 PM
WORKSPACE: Jason.Taney\Public\blow\6.dms9079\F020778.06.MOT_ST02.001.dgn
REVISOR: Jason.Taney
REVISED DATE: 11/16/2023

DATE REVISED	DATE REVISED	FED. RD. DIST. NO.	STATE	JOB NO.	SHEET NO.	TOTAL SHEETS
		6	ARK.	020778	22	38
MAINTENANCE OF TRAFFIC DETAILS						

LEGEND



STAGE 3 TEMP.
DETOUR REMOVAL



CONSTRUCTION SEQUENCE

STAGE 1:

INSTALL ADVANCE WARNING SIGNS AND END ROAD WORK SIGNS AT THE LOCATIONS SHOWN ON THE ADVANCE WARNING DETAILS.

CLEARING AND GRUBBING OPERATIONS MAY BEGIN IF AND WHERE DIRECTED BY THE ENGINEER.

CONSTRUCT PORTION OF BOX CULVERT AND TEMPORARY DETOUR FOR PROJECT AS SHOWN IN STAGE 1 MAINTENANCE OF TRAFFIC DETAILS.

NOTE: EXISTING ROADWAY TO BE NOTCH AND WIDENED WILL BE LEVELED UNDER TRAFFIC TO ACCOMMODATE STAGE 3 TRAFFIC SHIFT.

STAGE 2:

INSTALL STAGE 2 MAINTENANCE OF TRAFFIC DEVICES AND CONSTRUCTION PAVEMENT MARKINGS. SHIFT TRAFFIC ONTO NEWLY CONSTRUCTED TEMPORARY DETOUR.


REMOVE EXISTING BRIDGE AND ROADWAY AS SHOWN IN PLANS.

CONSTRUCT PROPOSED ROADWAY, DRAINAGE, AND REMAINDER OF R.C. BOX CULVERT AS SHOWN ON THE STAGE 2 MAINTENANCE OF TRAFFIC DETAILS.


STAGE 3:

SHIFT TRAFFIC TO NEWLY CONSTRUCTED ROADWAY AND R.C. BOX CULVERT. REMOVE TEMPORARY DETOUR AS SHOWN IN CROSS SECTIONS.

CONSTRUCT REMAINING ROADWAY TIES, DRAINAGE, FINAL GRADING, EMBANKMENT, AND PERM. PAVEMENT MARKINGS UNDER TRAFFIC AS SHOWN ON THE STAGE 3 MAINTENANCE OF TRAFFIC DETAILS.

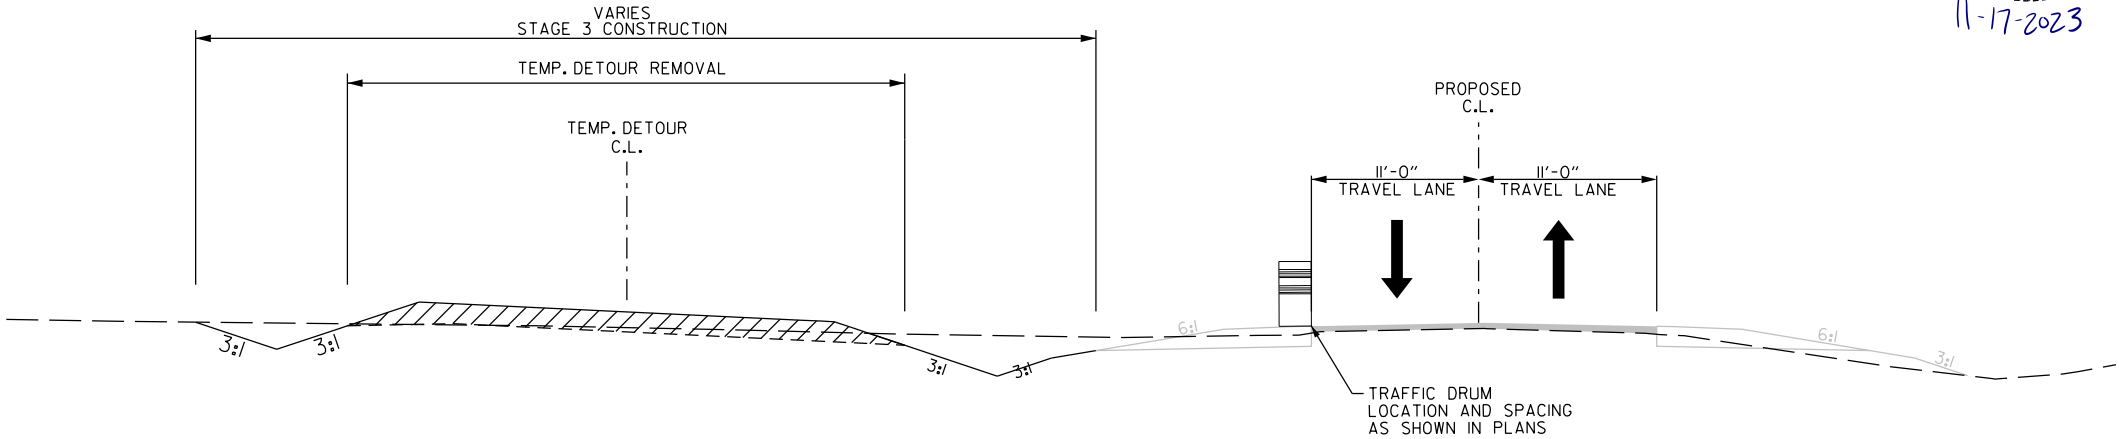

STAGE 3 - TYPICAL SECTION

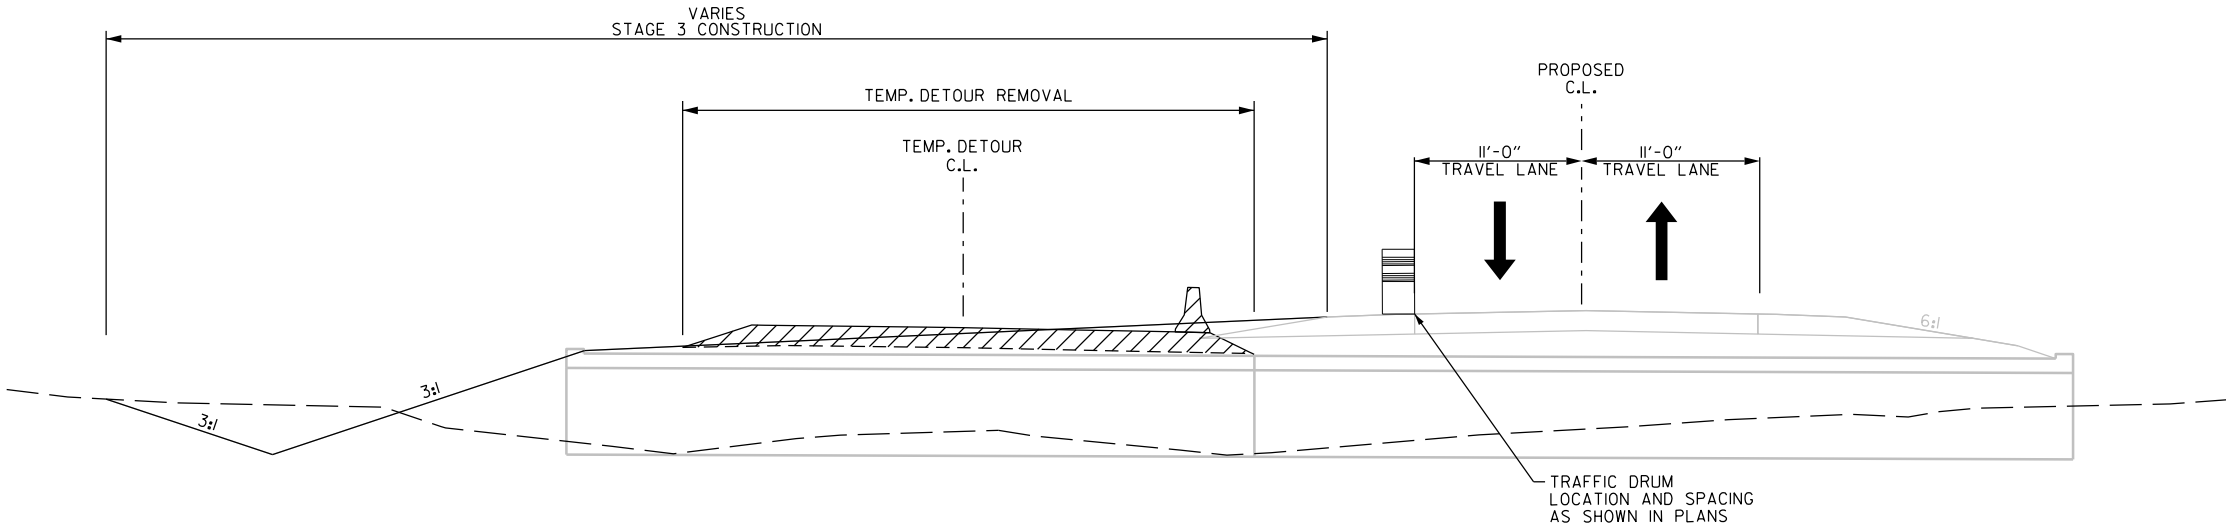

STAGE 3 - TYPICAL SECTION

STAGE 3
TYPICAL SECTION
MAINTENANCE OF TRAFFIC DETAILS

DATE REVISED	DATE REVISED	FED. RD. DIST. NO.	STATE	JOB NO.	SHEET NO.	TOTAL SHEETS
		6	ARK.	020778	23	38
MAINTENANCE OF TRAFFIC DETAILS						

LEGEND

- TYPE 3 BARRICADE
- STAGE 3 CONSTRUCTION
- TRAFFIC FLOW ARROWS
- TRAFFIC DRUMS
- TEMPORARY DETOUR REMOVAL

HWY. 293 - STAGE 3 - QUANTITIES (STA. 103+24.35 TO STA. 110+00.00)


TRAFFIC DRUMS	35 EACH
TYPE III BARRICADE-RT (16')	1 EACH
TYPE III BARRICADE-LT (16')	1 EACH
CONSTRUCTION PAVEMENT MARKINGS (BASED ON DBL. YELLOW C.L. & WHITE EDGE LINES LT. & RT.)	3104 LIN. FT.
RAISED PAVEMENT MARKERS (TY. II) (Y/Y) @ 40' O.C. TO BE USED IF AND WHERE DIRECTED BY THE ENGINEER - QUANTITY ESTIMATED:	20 EACH

CONSTRUCTION PAVEMENT MARKING
WHITE SOLID EDGE LINE RT. - HWY. 293
STA. 103+24 TO STA. 110+00 - 776 LIN. FT.

CONSTRUCTION PAVEMENT MARKING
WHITE SOLID EDGE LINE LT. - HWY. 293
STA. 103+24 TO STA. 110+00 - 776 LIN. FT.

CONSTRUCTION PAVEMENT MARKING
CONTINUOUS DOUBLE YELLOW. - HWY. 293
STA. 103+24 TO STA. 110+00 - 1552 LIN. FT.

RAISED PAVEMENT MARKERS (TY. II)
(YEL./YEL.) @ 40' O.C. = 20 EACH
IF AND WHERE DIRECTED
BY THE ENGINEER

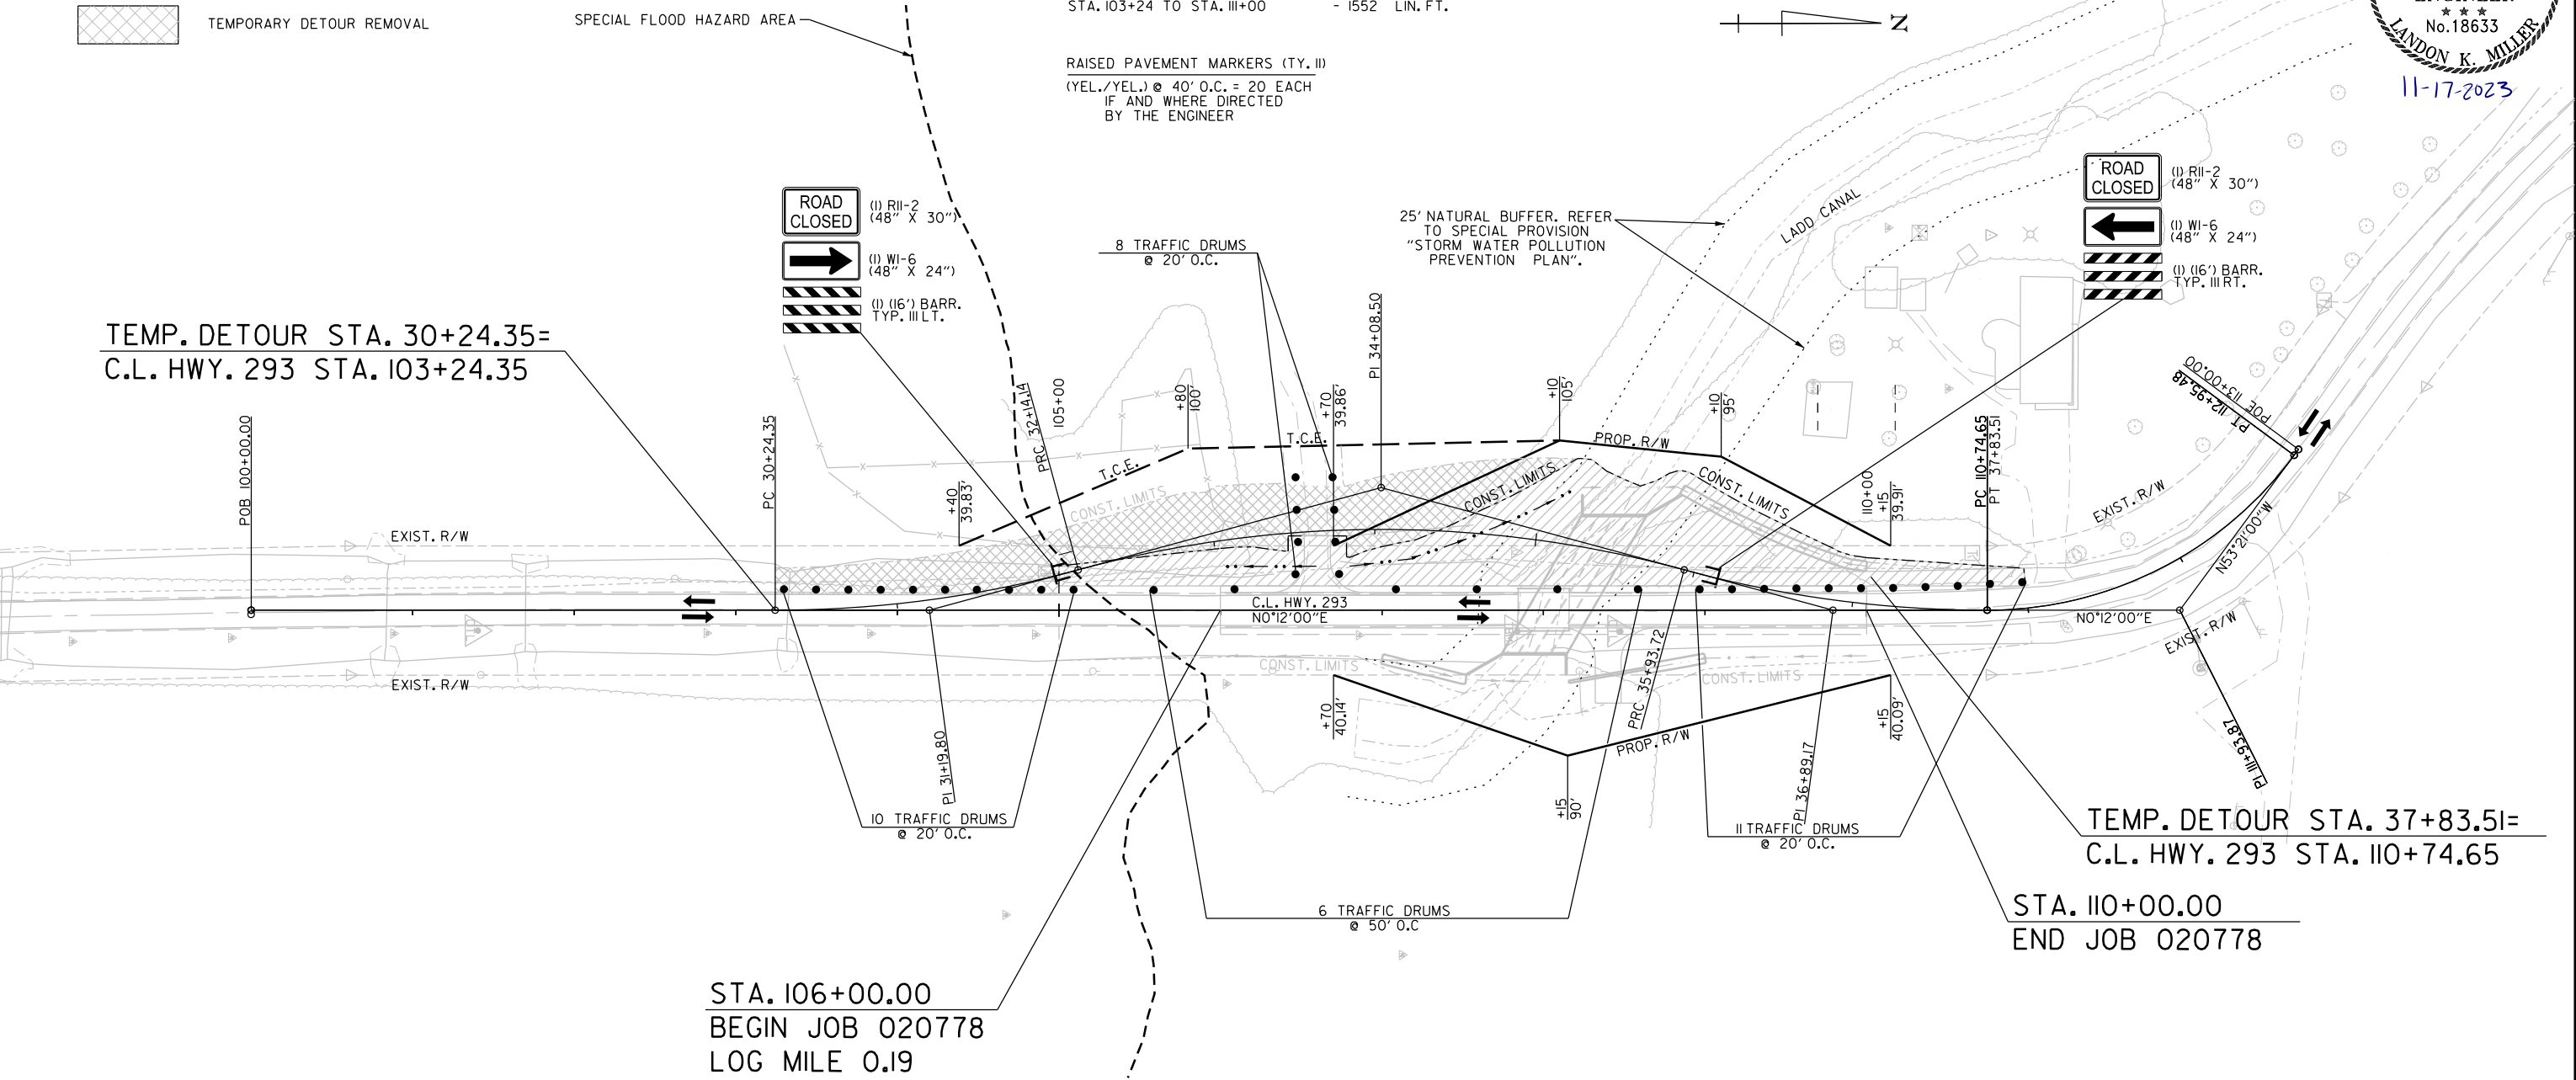

STATE OF
ARKANSAS

LICENSED
PROFESSIONAL
ENGINEER



No. 18633
LONDON K. MILLER
11-17-2023

TEMP. DETOUR STA. 37+83.51=
C.L. HWY. 293 STA. 110+74.65
STA. 110+00.00
END JOB 020778

STA. 106+00.00
BEGIN JOB 020778
LOG MILE 0.19

HWY. 293
STAGE 3
MAINTENANCE OF TRAFFIC DETAILS

DATE REVISED	DATE REVISED	FED. RD. DIST. NO.	STATE	JOB NO.	SHEET NO.	TOTAL SHEETS
		6	ARK.	020778	24	38
PERMANENT PAVEMENT MARKING DETAILS						

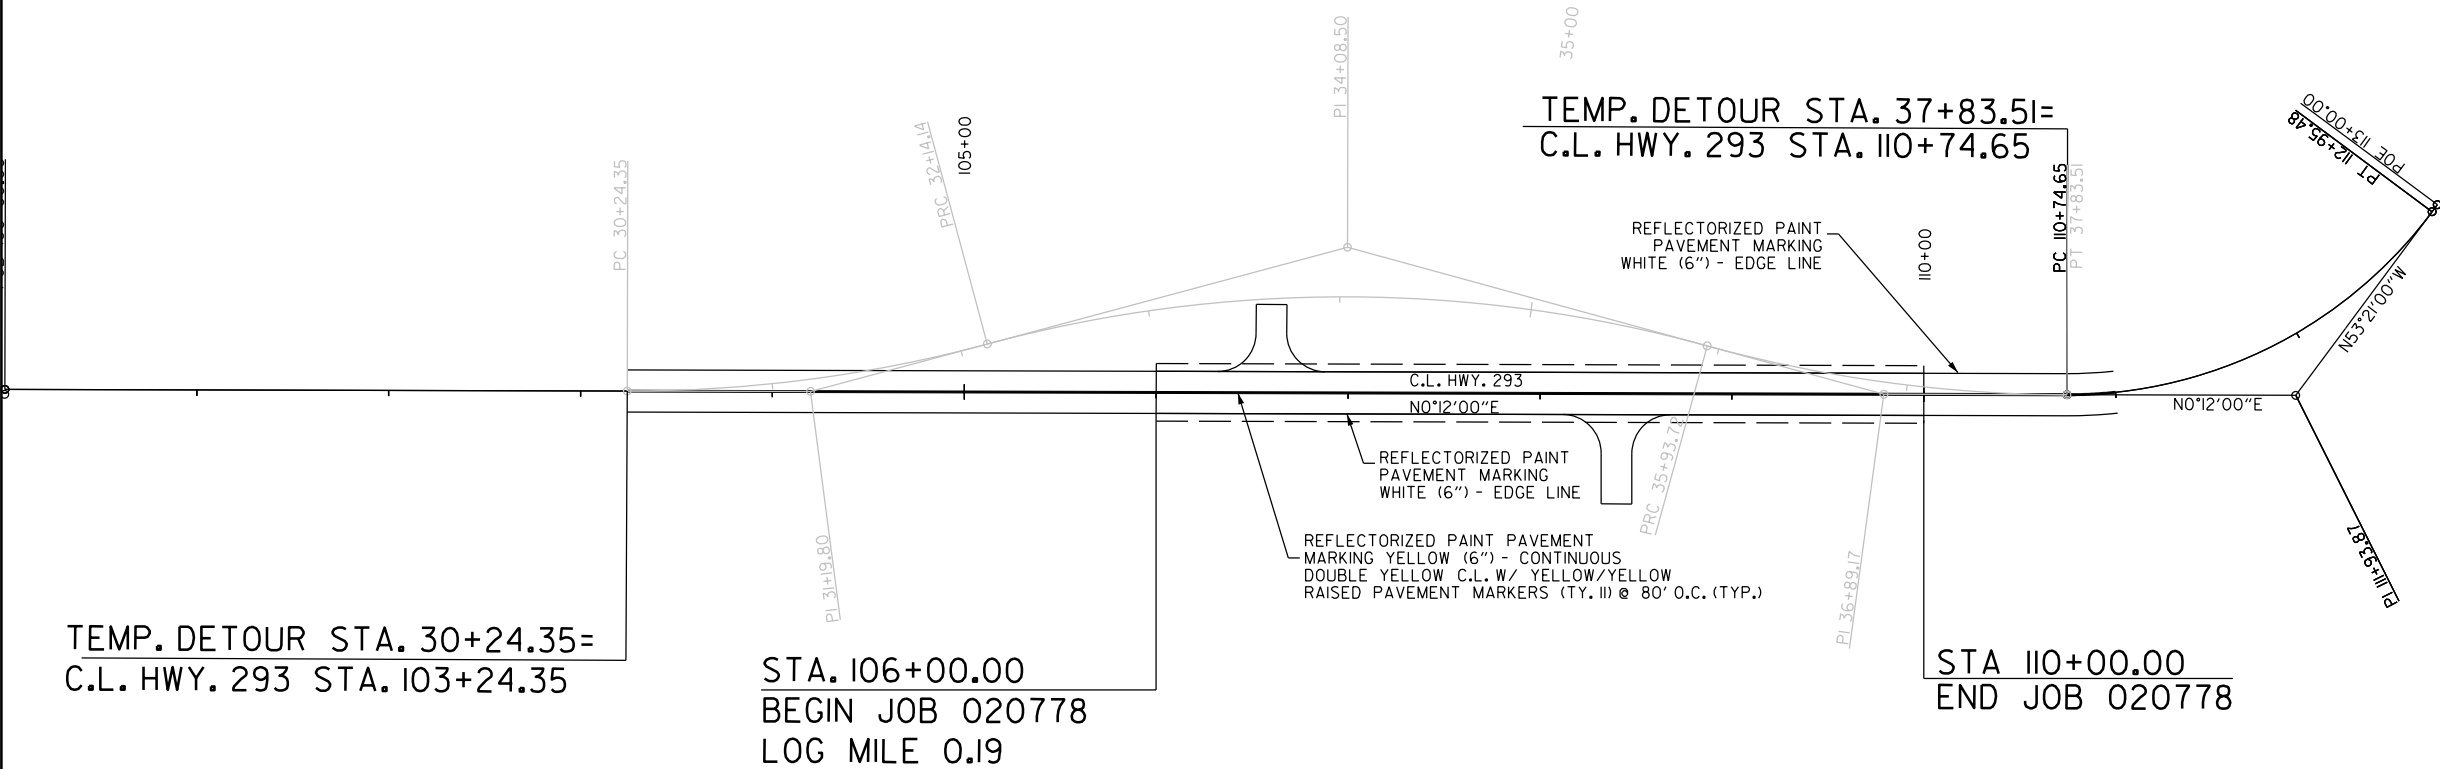 

REFLECTORIZED PAINT PAVEMENT MARKING
YELLOW (6") - CONTINUOUS DOUBLE YELLOW
C.L. W/ YELLOW/YELLOW RAISED PAVEMENT MARKERS
80' O.C. (TYP.) - HWY. 293

STA. 103+24.35 TO III+00.00 - 1552 LIN. FT. - 10 R.P.M.

REFLECTORIZED PAINT PAVEMENT MARKING
WHITE (6") - EDGE LINE RT. - HWY. 293

STA. 103+24.35 TO III+00.00 - 776 LIN. FT.

REFLECTORIZED PAINT PAVEMENT MARKING
WHITE (6") - EDGE LINE LT. - HWY. 293

STA. 103+24.35 TO III+00.00 - 776 LIN. FT.

PROJECT QUANTITY TOTALS:

REFLECTORIZED PAINT PAVEMENT MARKING
WHITE (6") - EDGE = 1552 LIN. FT.
YELLOW (6") - C.L. = 1552 LIN. FT.
Y/Y RAISED PAVEMENT MARKERS (TY. II) = 10 @ 80' O.C.

NOTE:

THE 6" YELLOW STRIPING QUANTITY HAS BEEN ESTIMATED BASED ON A DOUBLE YELLOW CENTERLINE STRIPE FOR THE ENTIRE PROJECT. THE PROJECT MUST BE MARKED FOR PASSING/NO PASSING ZONES PRIOR TO THE PLACEMENT OF ANY FINAL STRIPING. CONTACT THE MAINTENANCE DIVISION AFTER THE FINAL LIFT OF SURFACE COURSE HAS BEEN PLACED TO SCHEDULE THE ZONING OF PROJECT.

Jason Toney 11/16/2023 3:59:54 PM
WORKSPACE: Jason Toney
c:\user\s\public\mb\w\6\dms9079\020778.08B.0TY_001.dgn
REVISED DATE: \$REVDATE\$\$

DATE REVISED	DATE REVISED	FED.RD. DIST.NO.	STATE	JOB NO.	SHEET NO.	TOTAL SHEETS
		6	ARK.	020778	25	38
QUANTITIES						

ADVANCE WARNING SIGNS AND DEVICES

SIGN NUMBER	DESCRIPTION	SIGN SIZE	STAGE 1	STAGE 2	STAGE 3	END OF JOB	MAXIMUM NUMBER REQUIRED	TOTAL SIGNS REQUIRED		VERTICAL PANELS	TRAFFIC DRUMS	BARRICADES (TYPE III)		FURNISHING & INSTALLING PRECAST CONC. BARRIER	TEMPORARY IMPACT ATTENUATION BARRIER	TEMP. IMPACT ATTEN.BARR. (REPAIR)
								NO.	SQ. FT.			RIGHT	LEFT			
			LIN. FT. - EACH													
W20-1	ROAD WORK 1500 FT.	36"x36"	2	2	2		2	2	18.0							
W20-1	ROAD WORK 1000 FT.	36"x36"	2	2	2		2	2	18.0							
W20-1	ROAD WORK 500 FT.	36"x36"	2	2	2		2	2	18.0							
G20-2	END ROAD WORK	36"x18"	2	2	2		2	2	9.0							
W13-1	SPEED LIMIT (ADVISORY)	18"x18"		2			2	2	4.5							
R11-2	ROAD CLOSED	48"x30"	2	2	2		2	2	20.0							
OM-3L	OBJECT MARKER	12"x36"		2			2	2	6.0							
OM-3R	OBJECT MARKER	12"x36"		2			2	2	6.0							
W1-6	LARGE ARROW	48"x24"		4	2		4	4	32.0							
W1-8	CHEVRONS	18"x24"		16			16	16	48.0							
R4-1	DO NOT PASS	24"x30"	2	2	2		2	2	10.0							
W21-5a	RIGHT SHOULDER CLOSED	36"x36"	2	2	2		2	2	18.0							
W8-1	BUMP	30"x30"	2	2	2		2	2	12.5							
W24-1R	DOUBLE REVERSE CURVE RT.	36"x36"		1			1	1	9.0							
W24-1L	DOUBLE REVERSE CURVE LT.	36"x36"		1			1	1	9.0							
	VERTICAL PANELS		18				18			18						
	TRAFFIC DRUMS		12	34	35		35				35					
	TYPE III BARRICADE-LT. (8')			2			2						16			
	TYPE III BARRICADE-RT. (16')		1	1	1		1					16	16			
	TYPE III BARRICADE-LT. (16')		1		1		1						16			
	FURNISHING AND INSTALLING PRECAST CONCRETE BARRIER			193			193							193		
	TEMPORARY IMPACT ATTENUATION BARRIER			1			1								1	
	TEMPORARY IMPACT ATTENUATION BARRIER (REPAIR)			1			1									1
TOTALS:									238.0	18	35	16	32	193	1	1

NOTE: THIS IS A LOW TRAFFIC VOLUME ROAD AS DEFINED IN SECTION 604.03, STANDARD SPECIFICATIONS FOR HIGHWAY CONSTRUCTION.

* QUANTITY ESTIMATED.
SEE SECTION 104.03 OF THE STD. SPECS.
TO BE USED IF AND WHERE DIRECTED BY THE ENGINEER.

CONSTRUCTION PAVEMENT MARKINGS AND PERMANENT PAVEMENT MARKINGS

DESCRIPTION	STAGE 1	STAGE 2	STAGE 3	END OF JOB	REMOVAL OF PERMANENT PAVEMENT MARKINGS	CONSTRUCTION PAVEMENT MARKINGS	REMOVABLE CONSTRUCTION PAVEMENT MARKINGS	RAISED PAVEMENT MARKERS	REFLECTORIZED PAINT PAVEMENT MARKING		
								TYPE II (YELLOW/YELLOW)	6"		
									WHITE	YELLOW	
											LIN. FT.
LIN. FT. - EACH					LIN. FT.			EACH	LIN. FT.		
REMOVAL OF PERMANENT PAVEMENT MARKINGS		1440			1440						
CONSTRUCTION PAVEMENT MARKINGS	3104	4622	3104			10830					
REMOVABLE CONSTRUCTION PAVEMENT MARKINGS		414					414				
RAISED PAVEMENT MARKERS TYPE II (YELLOW/YELLOW)	20	19	20	10				69			
REFLECTORIZED PAINT PAVEMENT MARKING WHITE (6")				1552					1552		
REFLECTORIZED PAINT PAVEMENT MARKING YELLOW (6")				1552						1552	
TOTALS:					1440	10830	414	69	1552	1552	

NOTE: THIS IS A LOW TRAFFIC VOLUME ROAD AS DEFINED IN SECTION 604.03, STANDARD SPECIFICATIONS FOR HIGHWAY CONSTRUCTION.

NOTE: THE 6" YELLOW STRIPING QUANTITY HAS BEEN ESTIMATED BASED ON A DOUBLE YELLOW CENTERLINE STRIPE FOR THE ENTIRE PROJECT.
THE PROJECT MUST BE MARKED FOR PASSING/NO PASSING ZONES PRIOR TO THE PLACEMENT OF ANY FINAL STRIPING.
CONTACT THE MAINTENANCE DIVISION AFTER THE FINAL LIFT OF SURFACE COURSE HAS BEEN PLACED TO SCHEDULE THE ZONING OF THE PROJECT.

* QUANTITY ESTIMATED.
SEE SECTION 104.03 OF THE STD. SPECS.
TO BE USED IF AND WHERE DIRECTED BY THE ENGINEER.

COLD MILLING ASPHALT PAVEMENT

STATION	STATION	LOCATION	AVG. WIDTH	COLD MILLING ASPHALT PAVEMENT
			FEET	SQ. YD.
105+00.00	106+00.00	HWY. 293 - TRANSITION	20.00	222.22
110+00.00	111+00.00	HWY. 293 - TRANSITION	20.00	222.22
TOTAL:				444.44

NOTE: COORDINATE COLD MILLING STOCKPILE LOCATIONS WITH DISTRICT ENGINEER.
STOCKPILE LOCATIONS SHALL BE NO FURTHER THAN FIVE MILES FROM EACH SITE.

REMOVAL OF EXISTING BRIDGE STRUCTURE

STATION	STATION	LOCATION	LUMP SUM
107+84	108+16	C.L. HWY. 293 - BR. STR. M3655 (SITE NO. 1)	1.00

SOIL STABILIZATION

STATION	STATION	LOCATION / DESCRIPTION	SOIL STABILIZATION TON
ENTIRE	PROJECT	TO BE USED IF AND WHERE DIRECTED BY THE ENGINEER	250
TOTAL:			250

QUANTITY ESTIMATED.
SEE SECTION 104.03 OF THE STD. SPECS.

REMOVAL AND DISPOSAL OF FENCE

STATION	STATION	LOCATION	FENCE	GATES
			LIN. FT.	EACH
104+48	107+56	LT. OF C.L. HWY. 293	359	
105+52	105+68	LT. OF C.L. HWY. 293		1
TOTALS:			359	1

REMOVAL AND DISPOSAL OF CULVERTS

STATION	DESCRIPTION	PIPE CULVERTS
		EACH
108+40	RT. OF C.L. HWY. 293: 18" X 20'	1
TOTAL:		1

NOTE: QUANTITIES SHOWN ABOVE SHALL INCLUDE REMOVAL & DISPOSAL
OF ALL HEADWALLS AND FLARED END SECTIONS IF APPLICABLE.

EROSION CONTROL MATTING

STATION	STATION	LOCATION	LENGTH	CLASS 3
			LIN. FT.	SQ. YD.
33+78.00	35+22.00	C.L. HWY 293 DETOUR LT.	144.00	128.00
TOTAL:				128.00

NOTE: AVERAGE WIDTH= 8'-0"

QUANTITIES ESTIMATED.
SEE SECTION 104.03 OF THE STD. SPECS.

CLEARING AND GRUBBING


STATION	STATION	LOCATION	CLEARING	GRUBBING
			STATION	
103+24	111+00	C.L HWY. 293	8	8
TOTALS:			8	8

BENCH MARKS

STATION	LOCATION	BENCH MARKS
		EACH
108+10	BOX CULVERT HEADWALL	1

NOTE: SHOWN FOR INFORMATION ONLY. BENCH MARKS
SHALL BE FURNISHED AND PLACED BY STATE FORCES.

QUANTITIES

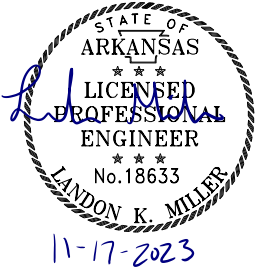

L:\cadd\Miller\2/15/2024 9:00:43 AM
 WORKSPACE: ARDOT
 c:\user\s\public\mblw\6\dms9079\F020778_08B_0TY_001.dgn
 REVISED DATE: \$REVDATE\$\$

EROSION CONTROL																
STATION	STATION	LOCATION	PERMANENT EROSION CONTROL					TEMPORARY EROSION CONTROL								
			SEEDING	LIME	MULCH COVER	WATER	SECOND SEEDING APPLICATION	TEMPORARY SEEDING	MULCH COVER	WATER	SAND BAG DITCH CHECKS	ROCK DITCH CHECKS	SILT FENCE	SEDIMENT BASIN	OBLITERATION OF SEDIMENT BASIN	*SEDIMENT REMOVAL & DISPOSAL
			ACRE	TON	ACRE	M.GAL.	ACRE	ACRE	ACRE	M.GAL.	(E-5) BAG	(E-6) CU.YD.	(E-11) LIN. FT.	(E-14) CU.YD.	CU.YD.	CU. YD.
ENTIRE	PROJECT	CLEARING AND GRUBBING						1.67	1.67	34.1	44	6	1628	255		319
ENTIRE	PROJECT	STAGE 1						0.52	0.52	10.6	66	6			121	5
ENTIRE	PROJECT	STAGE 2	0.61	1.22	0.61	62.2	0.61	0.61	0.61	12.4	22				134	1
ENTIRE	PROJECT	STAGE 3	0.91	1.82	0.91	92.8	0.91	0.91	0.91	18.6						
*ENTIRE PROJECT TO BE USED IF AND WHERE DIRECTED BY THE ENGINEER.			0.25	0.50	0.25	25.5	0.25	0.25	0.25	5.1	22	18	150	13	13	16
TOTALS:			1.77	3.54	1.77	180.5	1.77	3.96	3.96	80.8	154	30	1778	268	268	341

BASIS OF ESTIMATE:
 LIME 2 TONS / ACRE OF SEEDING
 WATER.....102.0 M.G. / ACRE OF SEEDING
 WATER.....20.4 M.G. / ACRE OF TEMPORARY SEEDING
 SAND BAG DITCH CHECKS.....22 BAGS / LOCATION
 ROCK DITCH CHECKS.....3 CU.YD./LOCATION
 NOTE: THE TEMPORARY EROSION CONTROL DEVICES SHOWN ABOVE AND ON THE PLANS SHALL BE INSTALLED IN SUCH A SEQUENCE AS TO DETER EROSION AND SEDIMENTATION ON U.S. WATERWAYS AS EXPLAINED BY THE NATIONAL POLLUTANT DISCHARGE ELIMINATION SYSTEM PERMIT.

* QUANTITIES ESTIMATED.
 SEE SECTION 104.03 OF THE STD. SPECS.

CONCRETE DITCH PAVING

STATION	STATION	LOCATION	LENGTH	"W"	CONC. DITCH PAVING TYPE B	SOLID SODDING	WATER
			LIN. FT.	FEET	SQ. YD.		M. GAL.
107+00.00	107+52.00	C.L. HWY. 293 RT.	52.00	6.00	34.67	23.11	0.29
108+63.00	109+00.00	C.L. HWY. 293 RT.	37.00	6.00	24.67	16.44	0.21
108+86.00	110+00.00	C.L. HWY. 293 LT.	124.00	6.00	82.67	55.11	0.69
TOTALS:					142.01	94.66	1.19

BASIS OF ESTIMATE:
 WATER.....12.6 GAL. / SQ. YD. OF SOLID SODDING.

STRUCTURES

STATION	DESCRIPTION	SPAN	HEIGHT	LENGTH	CLASS S CONCRETE - ROADWAY	REINF. STEEL- ROADWAY (GRADE 60)	UNCL. EXC. FOR STR.- ROADWAY	SOLID SODDING	WATER	STD. DWG. NOS.
					LIN. FT.	CU. YD.	POUND	CU. YD.	SQ. YD.	
		STRUCTURES OVER 20' - 0" SPAN								
108+10	C.L. HWY 293 - QUADRUPLE R.C. BOX CULVERT	8	5	100	326.66	44019	130	37	0.47	RCB-1, RCB-2, SPECIAL DETAILS
TOTALS:					326.66	44019	130	37	0.47	

BASIS OF ESTIMATE:
 WATER.....12.6 GAL. / SQ. YD. OF SOLID SODDING

DRIVEWAYS & TURNOUTS

STATION	SIDE	LOCATION	WIDTH	ACHM SURFACE COURSE (1/2") 220 LBS. PER SQ. YD. (PG 64-22)		AGGREGATE BASE COURSE (CLASS 7)	SIDE DRAIN	STANDARD DRAWINGS
			FEET	SQ. YD.	TON	TON	18" LIN. FT.	
106+60	LT.	C.L. HWY. 293	16	44.80	4.93	32.30		DR-2,PCC-1, PCM-1, PCP-1, PCP-2, PCP-3
108+40	RT.	C.L. HWY. 293	16	44.80	4.93	43.03	48	
* 106+60	LT.	TEMP. APPROACH	16			21.33		
TOTALS:				89.60	9.86	96.66	48	

BASIS OF ESTIMATE:
 ACHM SURFACE COURSE (1/2").....94.3% MIN. AGGR.....5.7% ASPHALT BINDER

* QUANTITY ESTIMATED
 SEE SECTION 104.03 OF THE STD. SPECS.
 TO BE USED IF AND WHERE DIRECTED BY THE ENGINEER.

* FOR INFORMATION ONLY

NOTE: FOR R.C. PIPE CULVERT INSTALLATIONS USE TYPE 3 BEDDING UNLESS OTHERWISE SPECIFIED.
 NOTE: FOR C.M. PIPE CULVERT INSTALLATIONS USE TYPE 2 BEDDING UNLESS OTHERWISE SPECIFIED.

DATE REVISED	DATE REVISED	FED.RD. DIST.NO.	STATE	JOB NO.	SHEET NO.	TOTAL SHEETS
		6	ARK.	020778	26	38
QUANTITIES						



ASPHALT CONCRETE PATCHING FOR MAINTENANCE OF TRAFFIC

LOCATION	TON	TACK COAT
		GALLON
ENTIRE PROJECT - TO BE USED IF AND WHERE DIRECTED BY THE ENGINEER	25	50
TOTALS:		50

NOTE: QUANTITIES ARE ESTIMATED.
 SEE SECTION 104.03 OF THE STD. SPECS.

ACHM PATCHING OF EXISTING ROADWAY

DESCRIPTION	TON
ENTIRE PROJECT - TO BE USED IF AND WHERE DIRECTED BY THE ENGINEER	50
TOTAL:	50

NOTE: QUANTITY ESTIMATED.
 SEE SECTION 104.03 OF THE STD. SPECS.

FENCING

STATION	STATION	LOCATION	WIRE FENCE	* 16'-0" GATES
			(TYPE C)	
			LIN. FT.	EACH
104+48	106+52	LT. OF C.L. HWY. 293	265	
106+68	107+94	LT. OF C.L. HWY. 293	138	1
TOTALS:			403	1

* DENOTES ALTERNATE BID ITEM.

EARTHWORK

STATION	STATION	LOCATION / DESCRIPTION	UNCLASSIFIED EXCAVATION	COMPACTED EMBANKMENT
			CU. YD.	
104+00.00	111+00.00	C.L. HWY. 293 STAGE 1	684	499
104+00.00	111+00.00	C.L. HWY. 293 STAGE 2	475	378
104+00.00	111+00.00	C.L. HWY. 293 STAGE 3	982	659
* ENTIRE	PROJECT	APPROACHES		160
* ENTIRE	PROJECT	TEMPORARY APPROACHES		35
		C.L. HWY. 293 - CHANNEL CHANGE	585	
TOTALS:			2726	1731

* QUANTITY ESTIMATED.
 SEE SECTION 104.03 OF THE STD. SPECS.

NOTE: EARTHWORK QUANTITIES SHOWN ABOVE SHALL BE PAID AS PLAN QUANTITY.

London, Miller 2/15/2024 10:41:30 AM
WORKSPACE: ARDOT
c:\user\s\public\mblow\6\dms9079\F020778.08B.0TY.001.dgn
REVISED DATE: \$\$REVDATE\$\$

DATE REVISED	DATE REVISED	FED.RD. DIST.NO.	STATE	JOB NO.	SHEET NO.	TOTAL SHEETS
		6	ARK.	020778	27	38
QUANTITIES						



BASE AND SURFACING																										
STATION	STATION	LOCATION	LENGTH	AGGREGATE BASE COURSE (CLASS 7)		TACK COAT						ACHM BINDER COURSE (1")				ACHM SURFACE COURSE (1/2")										
				TON / STATION	TON	(0.05 GAL. PER SQ. YD.)			(0.17 GAL. PER SQ. YD.)			TOTAL GALLONS	AVG. WID. FEET	SQ.YD.	POUND / SQ.YD.	PG 64-22 TON	AVG. WID. FEET	SQ.YD.	POUND / SQ.YD.	PG 64-22 TON	AVG. WID. FEET	SQ.YD.	POUND / SQ.YD.	PG 64-22 TON	TOTAL PG 64-22 TON	
						TOTAL WID. FEET	SQ.YD.	GALLON	TOTAL WID. FEET	SQ.YD.	GALLON															
MAIN LANES																										
105+00.00	106+00.00	C.L. HWY. 293 TRANSITION	100.00	76.74	76.74				20.00	222.22	37.78	37.78										23.00	255.56	220.00	28.11	28.11
106+00.00	107+00.00	C.L. HWY. 293 NOTCH AND WIDEN	100.00	120.00	120.00	4.71	52.33	2.62				2.62	2.46	27.33	330.00	4.51	2.25	25.00	220.00	2.75	26.00	288.89	220.00	31.78	34.53	
107+00.00	109+00.00	C.L. HWY. 293 FULL DEPTH	200.00	197.50	395.00	44.71	993.56	49.68				49.68	22.46	499.11	330.00	82.35	22.25	494.44	220.00	54.39	26.00	577.78	220.00	63.56	117.95	
109+00.00	110+00.00	C.L. HWY. 293 NOTCH AND WIDEN	100.00	120.00	120.00	4.71	52.33	2.62				2.62	2.46	27.33	330.00	4.51	2.25	25.00	220.00	2.75	26.00	288.89	220.00	31.78	34.53	
110+00.00	111+00.00	C.L. HWY. 293 TRANSITION	100.00	76.74	76.74				20.00	222.22	37.78	37.78										23.00	255.56	220.00	28.11	28.11
30+24.35	32+14.14	C.L. HWY 293 TEMPORARY DETOUR	189.79	70.70	134.18												10.17	214.46	220.00	23.59					23.59	
32+14.14	34+12.45	C.L. HWY 293 TEMPORARY DETOUR	198.31	180.75	358.45												24.00	528.83	220.00	58.17					58.17	
34+12.45	34+29.17	C.L. HWY 293 TEMPORARY DETOUR	16.72	180.75	30.22												25.00	46.44	220.00	5.11					5.11	
34+29.17	35+93.72	C.L. HWY 293 TEMPORARY DETOUR	164.55	180.75	297.42												26.00	475.37	220.00	52.29					52.29	
35+93.72	37+83.51	C.L. HWY 293 TEMPORARY DETOUR	189.79	69.52	131.94												10.00	210.88	220.00	23.20					23.20	
ADDITIONAL FOR LEVELING & RAISING GRADE																										
106+00.00	107+00.00	C.L. HWY. 293	100.00			40.00	444.44	22.22	20.00	222.22	37.78	60.00	20.00	222.22	200.00	22.22	20.00	222.22	220.00	24.44					24.44	
109+00.00	110+00.00	C.L. HWY. 293	100.00			40.00	444.44	22.22	20.00	222.22	37.78	60.00	20.00	222.22	300.00	33.33	20.00	222.22	220.00	24.44					24.44	
ADDITIONAL FOR SUPERELEVATION																										
32+14.14	35+93.72	HWY. 293 TEMPORARY DETOUR	379.58	30.00	113.87																					
TOTALS:					1854.56		1987.10	99.36		888.88	151.12	250.48		998.21		146.92		2464.86		271.13		1666.68		183.34	454.47	

BASIS OF ESTIMATE:
ACHM SURFACE COURSE (1/2").....94.3% MIN. AGGR.....5.7% ASPHALT BINDER
ACHM BINDER COURSE (1").....95.8% MIN. AGGR.....4.2% ASPHALT BINDER
TACK COAT QUANTITIES WERE CALCULATED USING THE EMULSIFIED ASPHALT RATES. REFER TO SS-400-1 FOR THE RESIDUAL ASPHALT APPLICATION RATES.

L:\order\Miller 3/29/2024 11:03:25 AM
WORKSPACE: ARDOT
c:\user's\public\mb\w\6\dms9079\020778.08B.0TY.001.dgn
REVISED DATE: \$\$REVDATE\$\$

DATE REVISED	DATE REVISED	FED.RD. DIST.NO.	STATE	JOB NO.	SHEET NO.	TOTAL SHEETS
03-29-2024		6	ARK.	020778	28	38
SUMMARY OF QUANTITIES AND REVISIONS						



SUMMARY OF QUANTITIES			
ITEM NUMBER	ITEM	QUANTITY	UNIT
201	CLEARING	8	STATION
201	GRUBBING	8	STATION
202	REMOVAL AND DISPOSAL OF FENCE	359	LIN. FT.
202	REMOVAL AND DISPOSAL OF GATES	1	EACH
202	REMOVAL AND DISPOSAL OF PIPE CULVERTS	1	EACH
SP, SS, & 210	UNCLASSIFIED EXCAVATION	2726	CU. YD.
SP & 210	COMPACTED EMBANKMENT	1731	CU. YD.
SP & 210	SOIL STABILIZATION	250	TON
SP, SS, & 303	AGGREGATE BASE COURSE (CLASS 7)	1951	TON
SS & 401	TACK COAT	300	GAL.
SP, SS, & 406	MINERAL AGGREGATE IN ACHM BINDER COURSE (1")	141	TON
SP, SS, & 406	ASPHALT BINDER (PG 64-22) IN ACHM BINDER COURSE (1")	6	TON
SP, SS, & 407	MINERAL AGGREGATE IN ACHM SURFACE COURSE (1/2")	438	TON
SP, SS, & 407	ASPHALT BINDER (PG 64-22) IN ACHM SURFACE COURSE (1/2")	26	TON
SP & 412	COLD MILLING ASPHALT PAVEMENT	444.44	SQ. YD.
SP, SS, & 414	ASPHALT CONCRETE PATCHING FOR MAINTENANCE OF TRAFFIC	25	TON
SP, SS, & 415	ACHM PATCHING OF EXISTING ROADWAY	50	TON
601	MOBILIZATION	1.00	LUMP SUM
SP & 602	FURNISHING FIELD OFFICE	1	EACH
SS & 603	MAINTENANCE OF TRAFFIC	1.00	LUMP SUM
SS & 604	SIGNS	238	SQ. FT.
SS & 604	BARRICADES	48	LIN. FT.
SS & 604	TRAFFIC DRUMS	35	EACH
SS & 604	FURNISHING AND INSTALLING PRECAST CONCRETE BARRIER	193	LIN. FT.
604	CONSTRUCTION PAVEMENT MARKINGS	10830	LIN. FT.
604	REMOVABLE CONSTRUCTION PAVEMENT MARKINGS	414	LIN. FT.
604	REMOVAL OF PERMANENT PAVEMENT MARKINGS	1440	LIN. FT.
SS & 604	VERTICAL PANELS	18	EACH
SP, SS, & 605	CONCRETE DITCH PAVING (TYPE B)	142	SQ. YD.
SP, SS, & 606	18" SIDE DRAIN	48	LIN. FT.
SS & 619	WIRE FENCE (TYPE C)	403	LIN. FT.
SS & 619	16' STEEL GATES (ALTERNATE NO. 1)	1	EACH
SS & 619	16' ALUMINUM GATES (ALTERNATE NO. 2)	1	EACH
620	LIME	4	TON
620	SEEDING	1.77	ACRE
SS & 620	MULCH COVER	5.73	ACRE
620	WATER	263.0	M. GAL.
621	TEMPORARY SEEDING	3.96	ACRE
621	SILT FENCE	1778	LIN. FT.
621	SAND BAG DITCH CHECKS	154	BAG
621	SEDIMENT BASIN	268	CU. YD.
621	OBLITERATION OF SEDIMENT BASIN	268	CU. YD.
621	SEDIMENT REMOVAL AND DISPOSAL	341	CU. YD.
621	ROCK DITCH CHECKS	30	CU. YD.
623	SECOND SEEDING APPLICATION	1.77	ACRE
624	SOLID SODDING	132	SQ. YD.
626	EROSION CONTROL MATTING (CLASS 3)	128	SQ. YD.
635	ROADWAY CONSTRUCTION CONTROL	1.00	LUMP SUM
718	REFLECTORIZED PAINT PAVEMENT MARKING WHITE (6")	1552	LIN. FT.
718	REFLECTORIZED PAINT PAVEMENT MARKING YELLOW (6")	1552	LIN. FT.
721	RAISED PAVEMENT MARKERS (TYPE II)	69	EACH
SS & 731	TEMPORARY IMPACT ATTENUATION BARRIER	1	EACH
SS & 731	TEMPORARY IMPACT ATTENUATION BARRIER (REPAIR)	1	EACH
STRUCTURES OVER 20' SPAN			
205	REMOVAL OF EXISTING BRIDGE STRUCTURE (SITE NO. 1)	1.00	LUMP SUM
801	UNCLASSIFIED EXCAVATION FOR STRUCTURES-ROADWAY	130	CU. YD.
SP, SS, & 802	CLASS S CONCRETE-ROADWAY	326.66	CU. YD.
SS & 804	REINFORCING STEEL-ROADWAY (GRADE 60)	44019	POUND

* DENOTES ALTERNATE BID ITEMS.

REVISIONS		
DATE	REVISION	SHEET NUMBER
3/29/2024	Added revision description to revisions box. Modified reference clip that was blocking out the proposed edges of lane and shoulders along Hwy. 293.	28 & 32

Jason Toney 11/16/2023 4:00:03 PM
WORKSPACE: Jason Toney
c:\user\s\public\mb\w\6\dms9079\F020778_IL_IL.SC.D00.dgn
REVISED DATE: \$REVDATE\$\$

DATE REVISED	DATE REVISED	FED.RD. DIST.NO.	STATE	JOB NO.	SHEET NO.	TOTAL SHEETS
		6	ARK.	020778	29	38
SURVEY CONTROL DETAILS						



SURVEY CONTROL COORDINATES

Project Name: s020778						
Date: 1/7/2022						
Coordinate System: ARKANSAS STATE PLANE - SOUTH ZONE BASED ON GPS CONTROL, PROJECTED TO GROUND.						
Units: U.S. SURVEY FOOT						
Point Name	Northing	Easting	Elev	Feature	Description	
1	1753500.6314	1432309.5526	167.663	CTL	*ARDOT STD MON STAMPED PN: 1	
2	1753853.5797	1432940.8334	167.577	CTL	*ARDOT STD MON STAMPED PN: 2	
3	1753247.0712	1433232.1755	166.117	CTL	*ARDOT STD MON STAMPED PN: 3	
4	1752539.7811	1433229.2654	163.111	CTL	*ARDOT STD MON STAMPED PN: 4	
5	1751952.9106	1433198.4137	164.491	CTL	*ARDOT STD MON STAMPED PN: 5	
6	1751551.9432	1432702.0356	165.269	CTL	*ARDOT STD MON STAMPED PN: 6	
900	1753183.3524	1433231.8130	165.861	TBM	*CHISILED SQUARE SE CORNER OF BR HWY 293 13.5' E	

*Note - Rebar and Cap - Standard - 5/8" Rebar with 2" Aluminum Cap stamped
*(standard markings common to all caps), or as indicated
(other markings indicated in the point description of the individual point).
USE CAF = 1.0 FOR STAKEOUT FOR THIS PROJECT
A PROJECT CAF OF .9999131764 HAS BEEN USED TO COMPUTE THE ABOVE GROUND COORDINATES.
THIS CAF IS INTENDED FOR USE WITHIN THE PROJECT LIMITS.
GRID DISTANCE = GROUND DISTANCE X CAF.
GRID COORDINATES ARE STORED UNDER FILE NAME s020778gi.cti
HORIZONTAL DATUM: NAD 83 (1997)
VERTICAL DATUM: NAVD 88 POSITIONAL ACCURACY THIRD ORDER, UNLESS SPECIFIED OTHERWISE
AT A SPECIFIC POINT.

REFERENCE POINTS (1500 SERIES) ARE TO BE USED TO ESTABLISH CONTROL
IF THE PRIMARY CONTROL POINTS LISTED ABOVE HAVE BEEN DESTROYED.
REFERENCE POINTS ARE NOT TO BE USED FOR VERTICAL CONTROL

BASIS OF BEARING:
ARKANSAS STATE PLANE GRID BEARINGS - 0302-SOUTH ZONE
DETERMINED FROM STATIC GPS OBSERVATIONS ON POINTS 1 & 6
CONVERGENCE ANGLE: 00 13 21.8 RIGHT AT LAT N 33-52-38.2 LON W 091-36-07.4
GRID AZIMUTH = ASTRONOMICAL AZIMUTH - CONVERGENCE ANGLE.

ALIGNMENT NAME: HWY. 293				
POINT	STATION	TYPE	NORTHING	EASTING
8000	100+00.00	POB	1752399.4530	1433216.1064
8001	110+74.65	PC	1753474.1013	1433219.8577
8002	112+95.48	PT	1753664.4847	1433124.6246
8003	113+00.00	POE	1753667.1838	1433120.9970

ALIGNMENT NAME: TEMP DETOUR				
POINT	STATION	TYPE	NORTHING	EASTING
8005	30+24.35	PC	1752723.7992	1433217.2386
8006	32+14.14	PRC	1752911.4620	1433192.8935
8007	35+93.72	PRC	1753286.6130	1433194.2031
8001	37+83.51	PT	1753474.1013	1433219.8577

PN6
PDARDOT STD MON STAMPED PN6 RBR&

SURVEY BASELINE N 51°04'09" E
638.10'

PN5
PDARDOT STD MON STAMPED PN5 RBR&

SURVEY BASELINE N 03°00'33" E
587.68'

POB 100+00.00
8000

PN4
PDARDOT STD MON STAMPED PN4

C.L. HWY. 293

C.L. TEMP. DETOUR
STA. 30+24.35
C.L. HWY. 293
STA. 103+24.35

N0°12'00"E
95.45'

N14°58'59"W
95.45'

C.L. TEMP. DETOUR
P.I. = 31+19.80
Δ = 15°10'59" LT.
D = 8°00'00"
T = 95.45'
L = 189.79'
P.C. = 30+24.35
P.R.C. = 32+14.14
NO SUPER

STA. 106+00.00
BEGIN JOB 020778
LOG MILE 0.19


PRC 32+14.14

8006


PI 34+08.50

C.L. TEMP. DETOUR
P.I. = 34+08.50
Δ = 30°21'58" RT.
D = 8°00'00"
T = 194.36'
L = 379.58'
P.R.C. = 32+14.14
P.R.C. = 35+93.72
e = 0.094'/'
Ls = 300'

N14°58'59"W
194.36' C.L. TEMP.

 

DATE REVISED	DATE REVISED	FED. RD. DIST. NO.	STATE	JOB NO.	SHEET NO.	TOTAL SHEETS
		6	ARK.	020778	30	38
SURVEY CONTROL DETAILS						

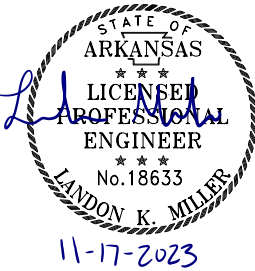

LEGEND





PAVEMENT
TRANSITION

STA. 107+84 TO STA. 108+16
EXISTING BRIDGE NO. M3655
32'-6" X 27'-0" TIMBER AND I-BEAM SUPERSTRUCTURE (16'-0", 16'-0")
WITH SUBSTRUCTURE COMPOSED OF TIMBER PILE BENTS
REMOVE AS EXISTING BRIDGE STRUCTURE
(SITE NO. 1) = 1.00 LUMP SUM

STA. 106+60.00
CONST. APPROACH ON LT. =
15 CU. YDS.

25' NATURAL BUFFER. REFER
TO SPECIAL PROVISION
"STORM WATER POLLUTION
PREVENTION PLAN".

LADD CANAL

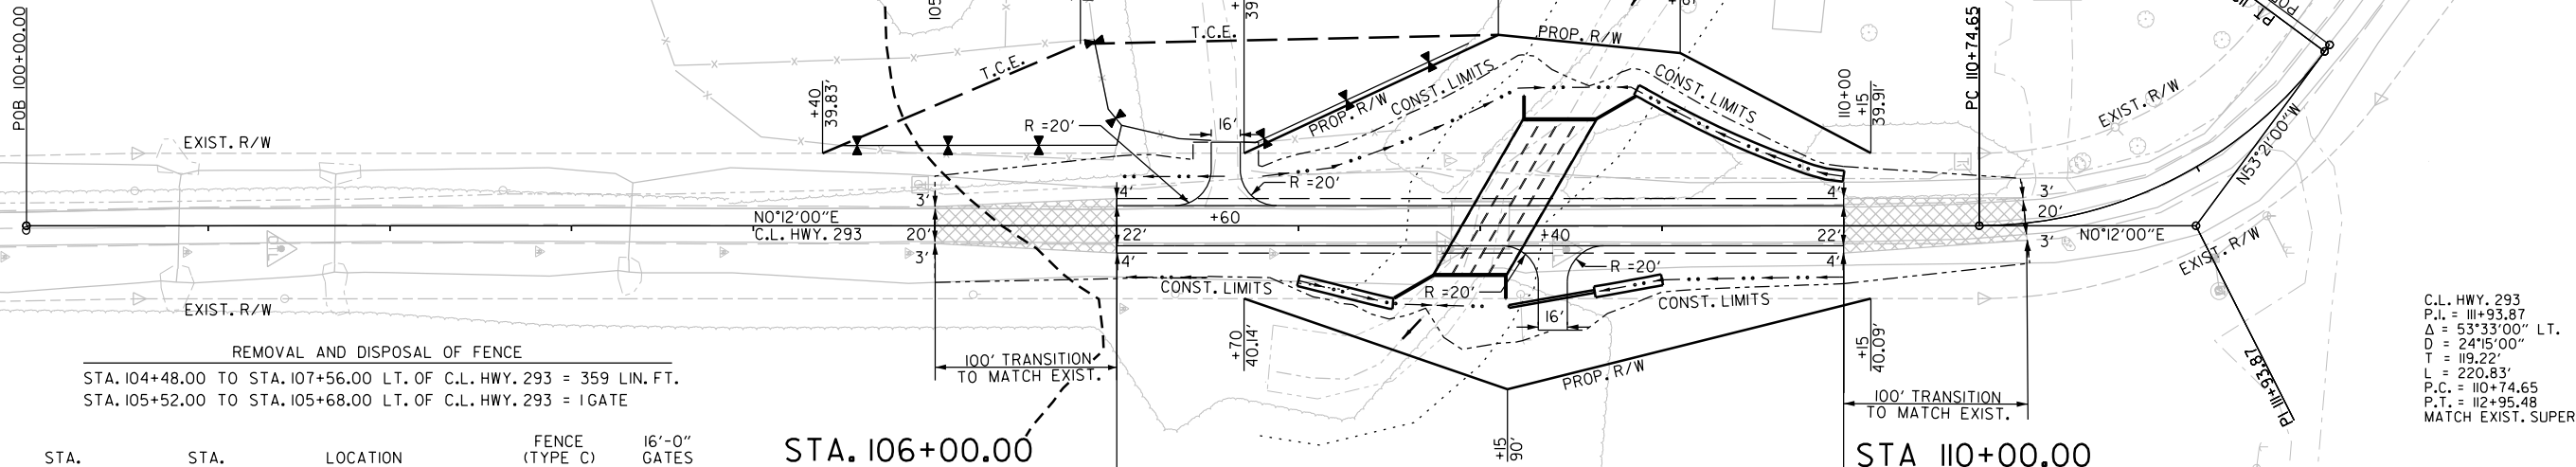 

C.L. HWY. 293
P.L. = 111+93.87
 Δ = 53°33'00" LT.
D = 24°15'00"
T = 119.22'
L = 220.83'
P.C. = 110+74.65
P.T. = 112+95.48
MATCH EXIST. SUPER

REMOVAL AND DISPOSAL OF FENCE
STA. 104+48.00 TO STA. 107+56.00 LT. OF C.L. HWY. 293 = 359 LIN. FT.
STA. 105+52.00 TO STA. 105+68.00 LT. OF C.L. HWY. 293 = 1 GATE

STA.	STA.	LOCATION	FENCE (TYPE C)	16'-0" GATES
104+48.00	106+52.00	LT. OF C.L. HWY. 293 =	265 LIN. FT.	
106+68.00	107+94.00	LT. OF C.L. HWY. 293 =	138 LIN. FT.	1 EACH

STA. 108+10.00 CONSTRUCT
QUAD. 8' X 5' X 100' R.C. BOX CULVERT
WITH 3:1 WINGS LT. & RT.
30° LT. FWD. SKEW
Q25 = 471 CFS D.A. = 2.34 SQ. MI.
SPAN = 40.41'

STA. 106+00.00
BEGIN JOB 020778
LOG MILE 0.19

STA. 108+40.00 IN PLACE
18" X 20' C.M. PIPE CULVERT
REMOVE AND INSTALL
18" X 48' RT. SIDE DRAIN
CONST. APPROACH = 145 CU. YDS.

STA 110+00.00
END JOB 020778

CONCRETE DITCH PAVING (TYPE B)					
STA.	STA.	SIDE	LENGTH	"W"	SQ. YDS.
107+00.00	107+52.00	RT.	52 LIN. FT.	6'-0"	34.67
108+63.00	109+00.00	RT.	37 LIN. FT.	6'-0"	24.67
108+86.00	110+00.00	LT.	124 LIN. FT.	6'-0"	76.00


HWY. 293

REFER TO SURVEY CONTROL DETAIL SHEETS
FOR HORIZONTAL AND VERTICAL CONTROLS.

VC=100.00'
K=212.77
e=-0.06'

VC=200.00'
K=114.94
e=-0.44'

VC=100.00'
K=212.77
e=0.06'

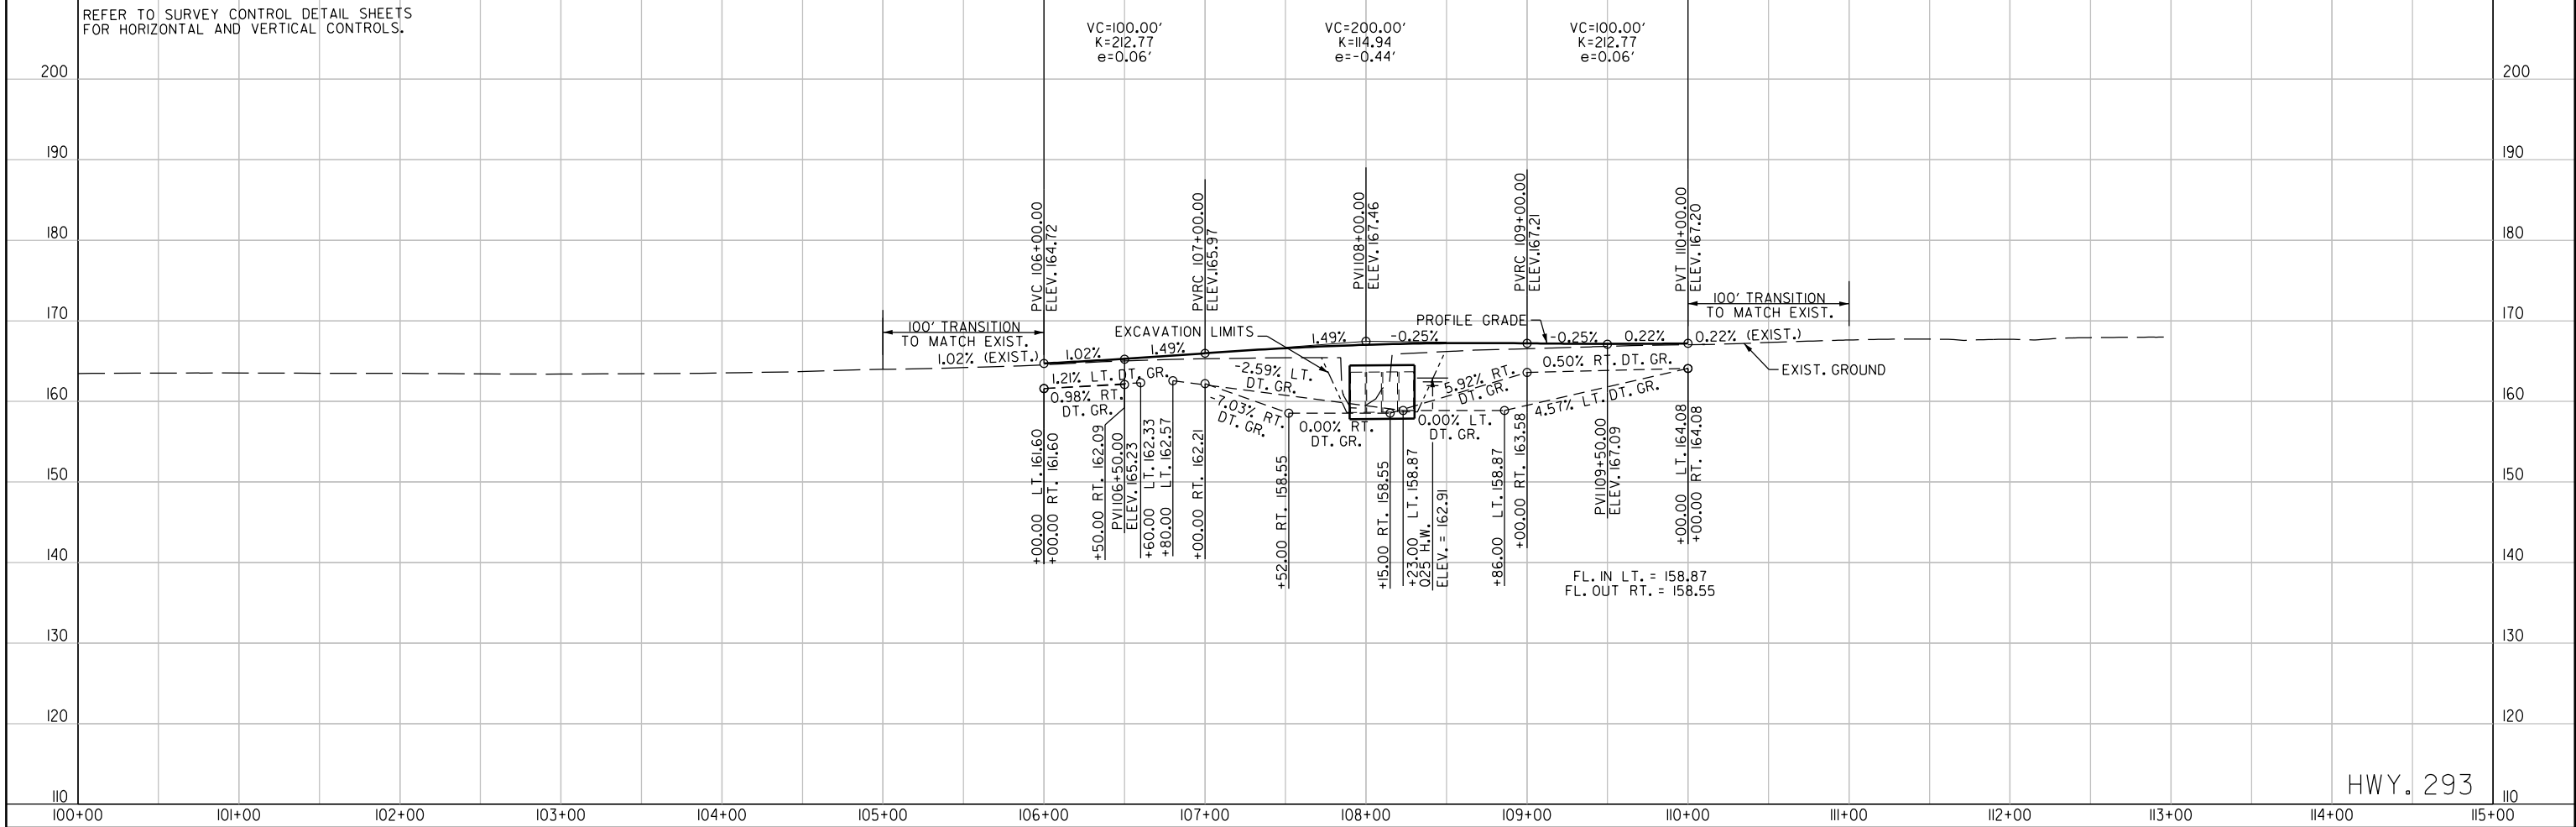

HWY. 293

LEGEND



*EROSION CONTROL MATTING

*SEE STAGE I TEMPORARY EROSION CONTROL DETAILS

SPECIAL FLOOD HAZARD AREA

STA. 106+60.00
CONST. TEMP. APPROACH
ON LT. = 35 CU. YDS.

25' NATURAL BUFFER. REFER
TO SPECIAL PROVISION
"STORM WATER POLLUTION
PREVENTION PLAN".

C.L. TEMP. DETOUR
P.I. = 34+08.50
 Δ = 30°21'58" RT.
D = 8°00'00"
T = 194.36'
L = 379.58'
P.R.C. = 32+14.14
P.R.C. = 35+93.72
 e = 0.094' /'
Ls = 300'

C.L. TEMP. DETOUR
P.I. = 36+89.17
 Δ = 15°10'59" LT.
D = 8°00'00"
T = 95.45'
L = 189.79'
P.R.C. = 35+93.72
P.T. = 37+83.51
NO SUPER

TEMP. DETOUR STA. 30+24.35=
C.L. HWY. 293 STA. 103+24.35

C.L. TEMP. DETOUR
P.I. = 31+19.80
 Δ = 15°10'59" LT.
D = 8°00'00"
T = 95.45'
L = 189.79'
P.C. = 30+24.35
P.R.C. = 32+14.14
NO SUPER

STA. 106+00.00
BEGIN JOB 020778
LOG MILE 0.19

STA 110+00.00
END JOB 020778

TEMP. DETOUR STA. 37+83.51=
C.L. HWY. 293 STA. 110+74.65

HWY. 293 - TEMPORARY DETOUR

DATE REVISED	DATE REVISED	FED. RD. DIST. NO.	STATE	JOB NO.	SHEET NO.	TOTAL SHEETS
		6	ARK.	020778	33	38
DETOUR AND/OR STAGE CONSTRUCTION PLAN/PROFILE SHEETS						



11-17-2023

REFER TO SURVEY CONTROL DETAIL SHEETS
FOR HORIZONTAL AND VERTICAL CONTROLS.

STA. 32+14.14 BEGIN SUPERELEVATION
STA. 34+03.93 MAX SUPERELEVATION (0.059' /')
STA. 35+93.72 END SUPERELEVATION

VC=140.00'
K=82.35
 e =0.30'

VC=170.00'
K=62.50
 e =-0.58'

VC=100.00'
K=94.34
 e =0.13'

PROFILE GRADE

0.30% EXIST.

0.30%

2.00%

2.00%

0.30% EXIST.

0.30%

2.00%

2.00%

2.00%

2.00%

2.00%

2.00%

2.00%

2.00%

2.00%

2.00%

2.00%

2.00%

2.00%

2.00%

2.00%

2.00%

2.00%

2.00%

2.00%

2.00%

2.00%

2.00%

2.00%

2.00%

2.00%

0.30% EXIST.

0.30%

2.00%

2.00%

2.00%

2.00%

2.00%

2.00%

2.00%

2.00%

2.00%

2.00%

2.00%

2.00%

2.00%

2.00%

2.00%

2.00%

2.00%

2.00%

2.00%

2.00%

2.00%

2.00%

2.00%

2.00%

2.00%

0.30% EXIST.

0.30%

2.00%

2.00%

2.00%

2.00%

2.00%

2.00%

2.00%

2.00%

2.00%

2.00%

2.00%

2.00%

2.00%

2.00%

2.00%

2.00%

2.00%

2.00%

2.00%

2.00%

2.00%

2.00%

2.00%

2.00%

2.00%

0.30% EXIST.

0.30%

2.00%

2.00%

2.00%

2.00%

2.00%

2.00%

2.00%

2.00%

2.00%

2.00%

2.00%

2.00%

2.00%

2.00%

2.00%

2.00%

2.00%

2.00%

2.00%

2.00%

2.00%

2.00%

2.00%

2.00%

2.00%

0.30% EXIST.

0.30%

2.00%

2.00%

2.00%

2.00%

2.00%

2.00%

2.00%

2.00%

2.00%

2.00%

2.00%

2.00%

2.00%

2.00%

2.00%

2.00%

2.00%

2.00%

2.00%

2.00%

2.00%

2.00%

2.00%

2.00%

2.00%

0.30% EXIST.

0.30%

2.00%

2.00%

2.00%

2.00%

2.00%

2.00%

2.00%

2.00%

2.00%

2.00%

2.00%

2.00%

2.00%

2.00%

2.00%

2.00%

2.00%

2.00%

2.00%

2.00%

2.00%

2.00%

2.00%

2.00%

2.00%

0.30% EXIST.

0.30%

2.00%

2.00%

2.00%

2.00%

2.00%

2.00%

2.00%

2.00%

2.00%

2.00%

2.00%

2.00%

2.00%

2.00%

2.00%

2.00%

2.00%

2.00%

2.00%

2.00%

2.00%

2.00%

2.00%

2.00%

2.00%

0.30% EXIST.

0.30%

2.00%

2.00%

2.00%

2.00%

2.00%

2.00%

2.00%

2.00%

2.00%

2.00%

2.00%

2.00%

2.00%

2.00%

2.00%

2.00%

2.00%

2.00%

2.00%

2.00%

2.00%

2.00%

2.00%

2.00%

2.00%

0.30% EXIST.

0.30%

2.00%

2.00%

2.00%

2.00%

2.00%

2.00%

2.00%

2.00%

2.00%

2.00%

2.00%

2.00%

2.00%

2.00%

2.00%

2.00%

2.00%

2.00%

2.00%

2.00%

2.00%

2.00%

2.00%

2.00%

2.00%

0.30% EXIST.

0.30%

2.00%

2.00%

2.00%

2.00%

2.00%

2.00%

2.00%

2.00%

2.00%


2.00%

2.00%

2.00%

2.00%

DATE REVISED	DATE REVISED	FED. RD. DIST. NO.	STATE	JOB NO.	SHEET NO.	TOTAL SHEETS
		6	ARK.	020778	34	38
CROSS SECTIONS						

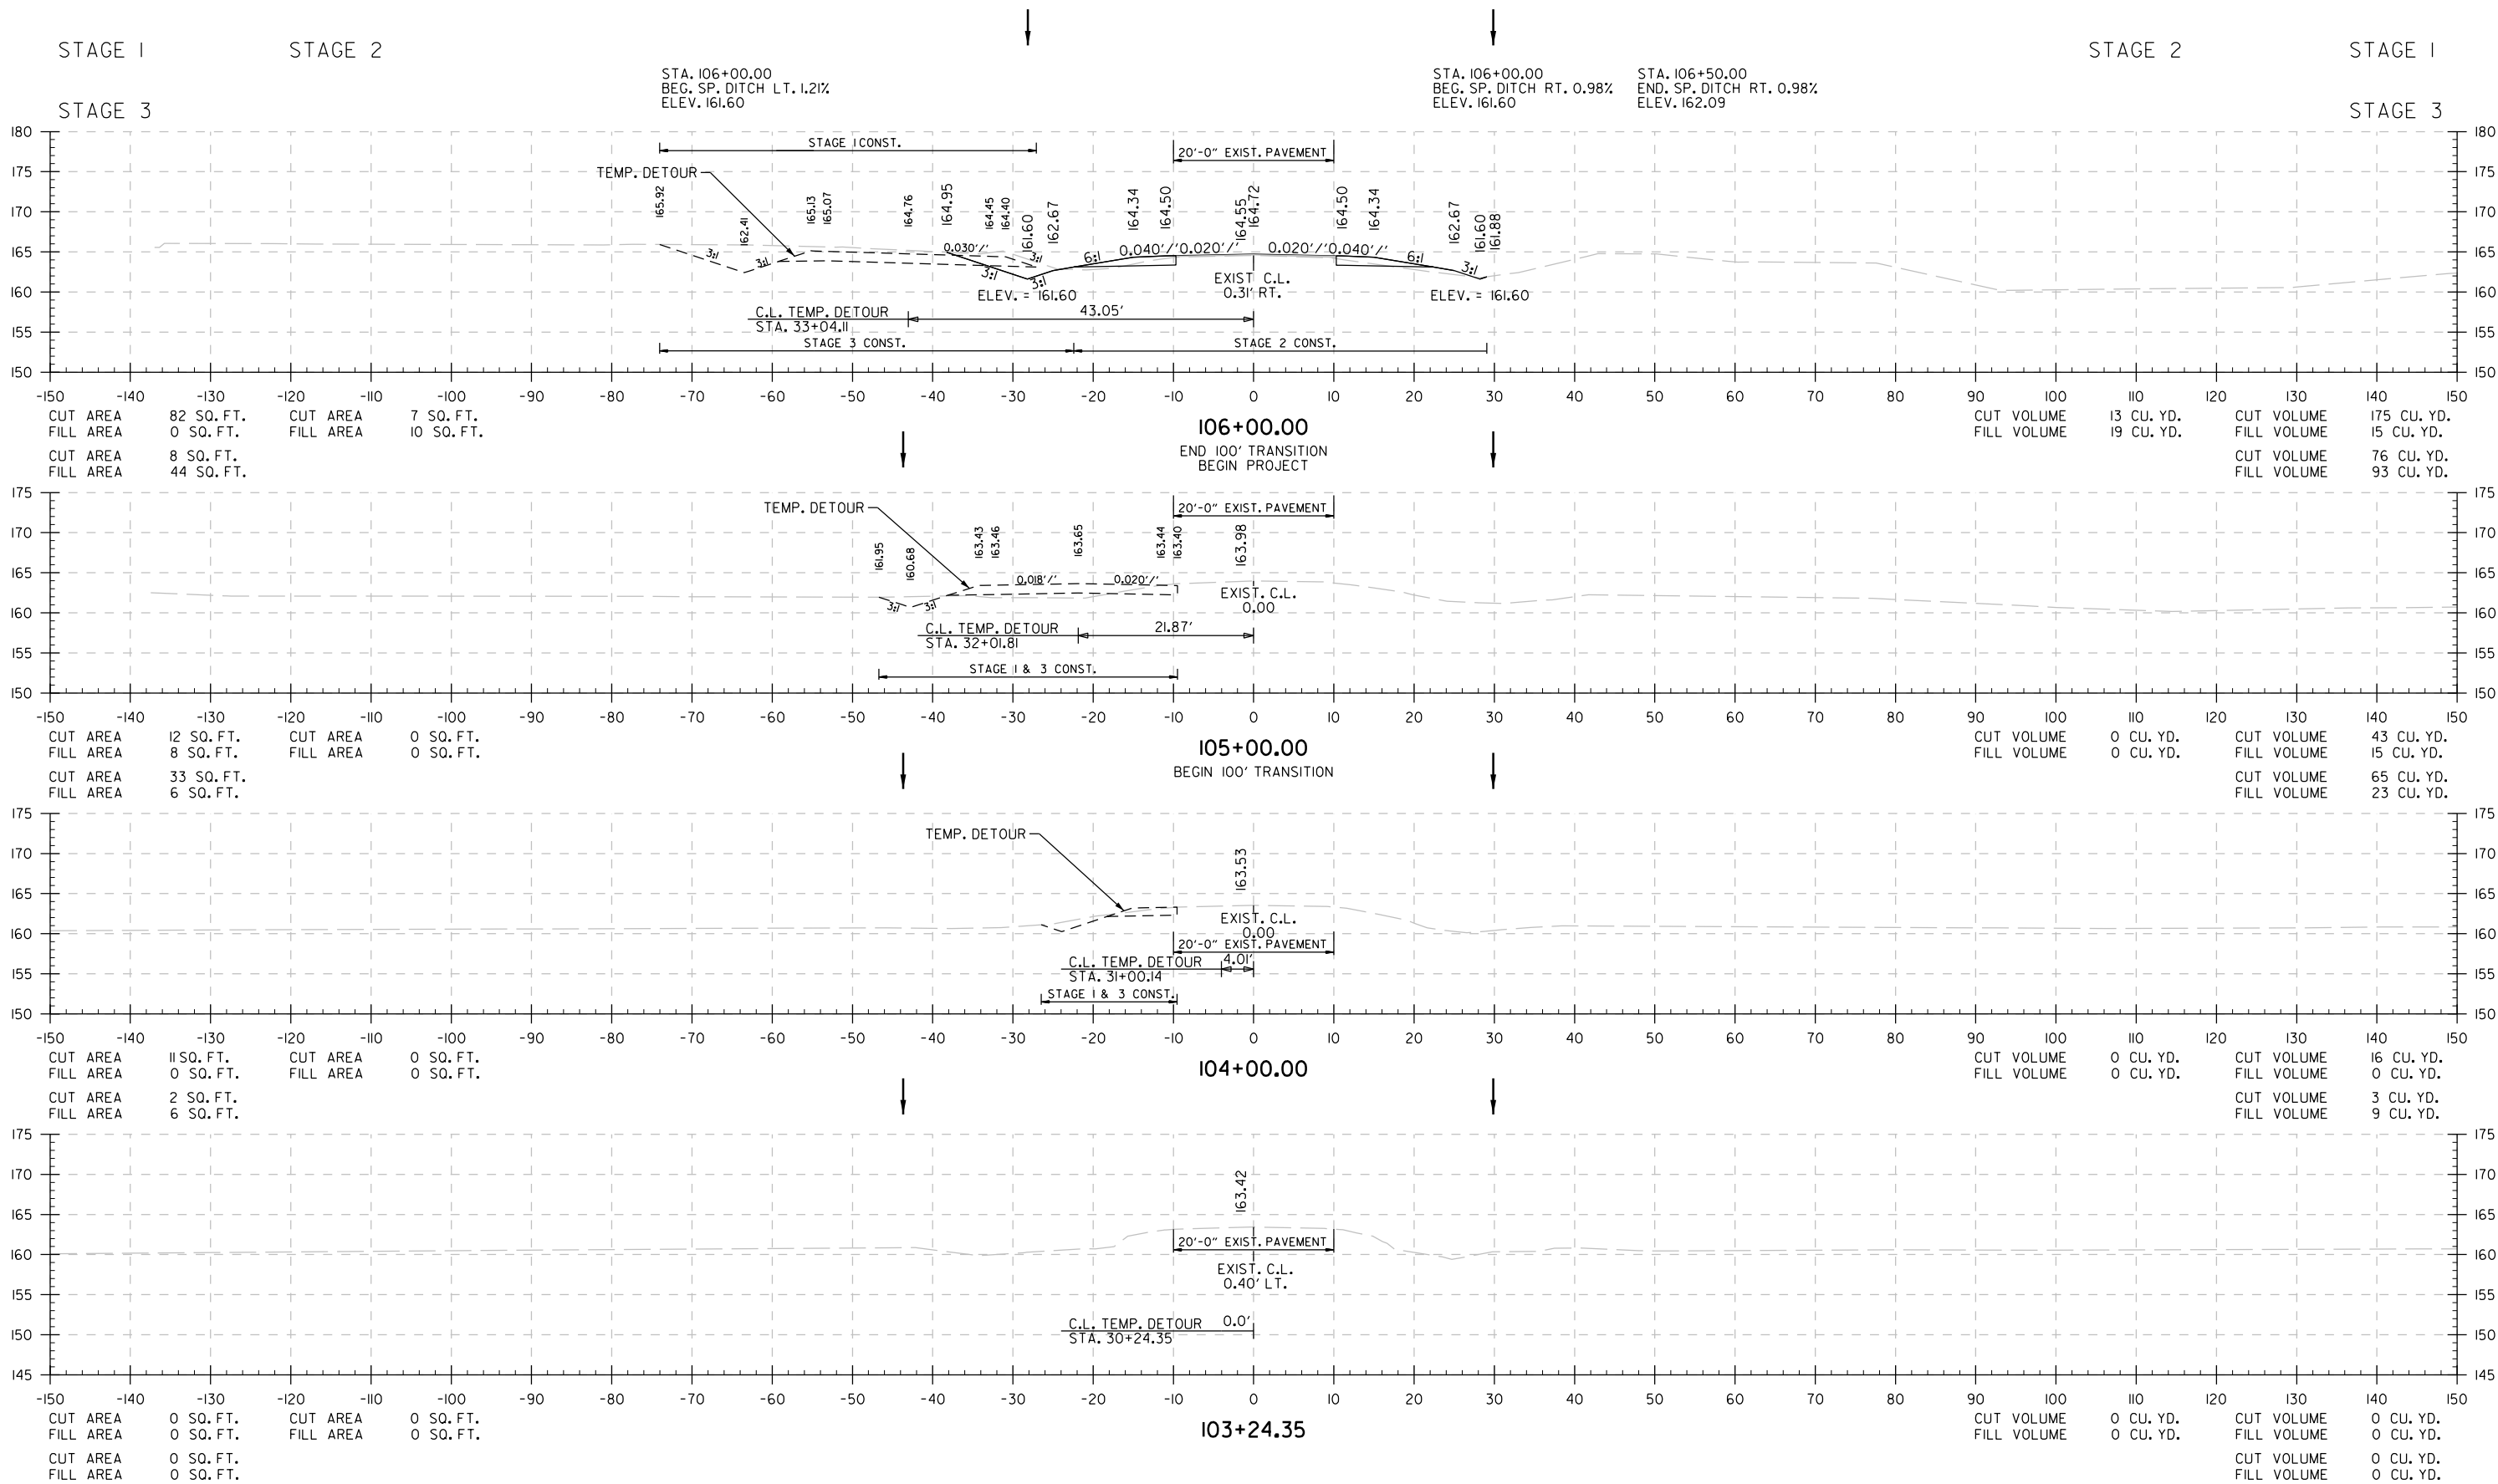

	DATE REVISED	DATE REVISED	FED.RD. DIST.NO.	STATE	JOB NO.	SHEET NO.	TOTAL SHEETS
			6	ARK.	020778	36	38
			CROSS SECTIONS				

STAGE I





STAGE 2

STAGE 2

STAGE I

STAGE 3





STAGE 3

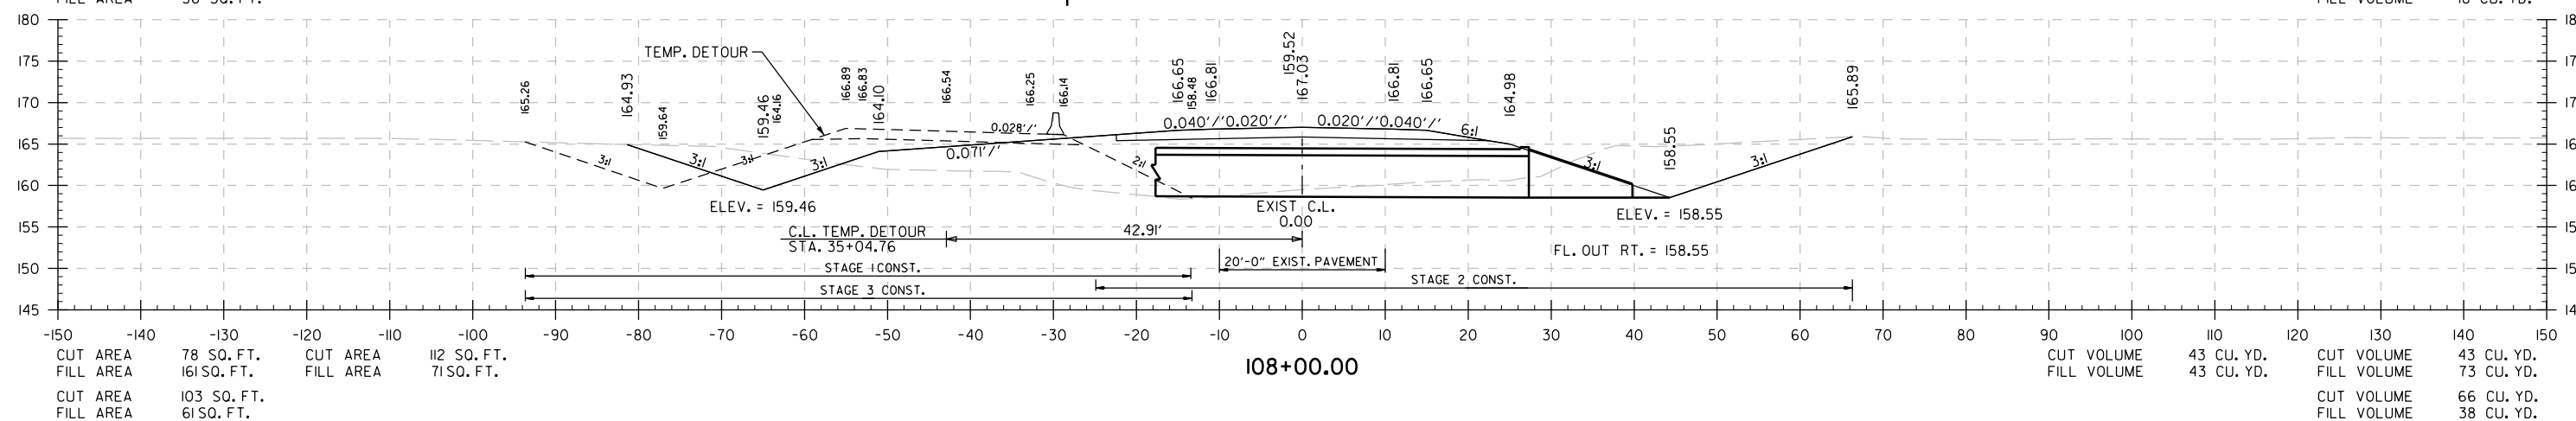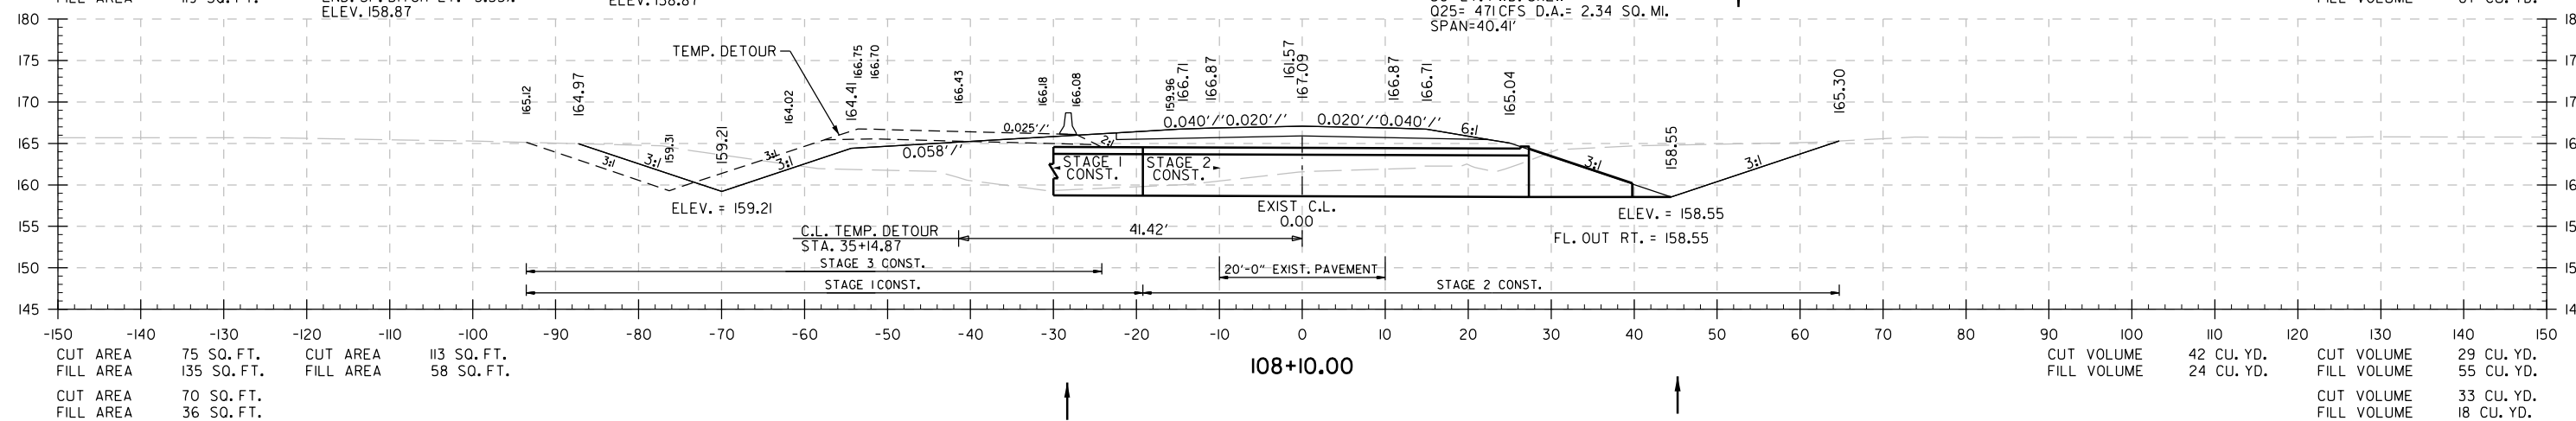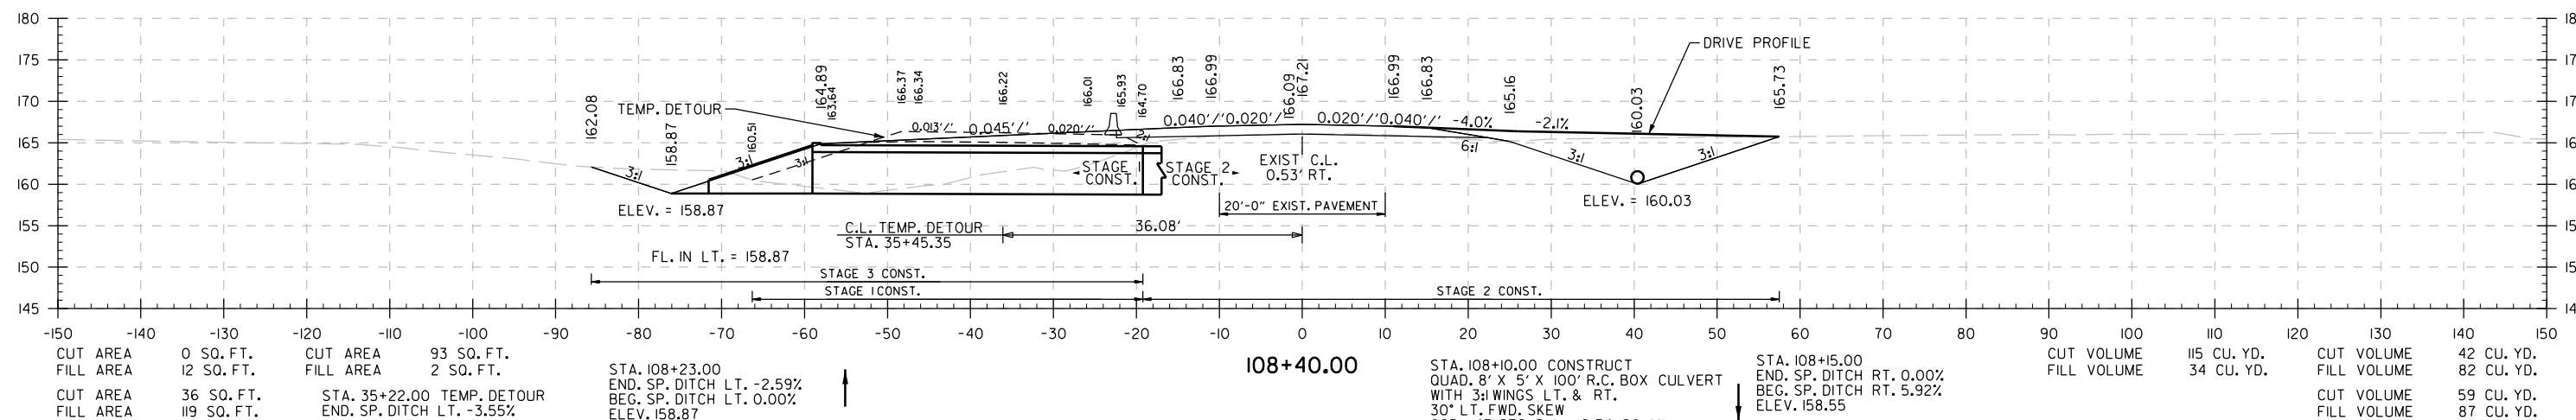 

STA. 108+00 TO STA. 108+40	HWY. 293
----------------------------	----------

Jason,Toney 11/15/2023 4:00:46 PM
WORKSPACE: Jason,Toney
C:\user\s\public\mbipw\6\dms9079\NR020778_22_CX_001.dgn
REVISED DATE: \$\$REVDATE\$\$

DATE REVISED	DATE REVISED	FED. RD. DIST. NO.	STATE	JOB NO.	SHEET NO.	TOTAL SHEETS
		6	ARK.	020778	37	38
CROSS SECTIONS						

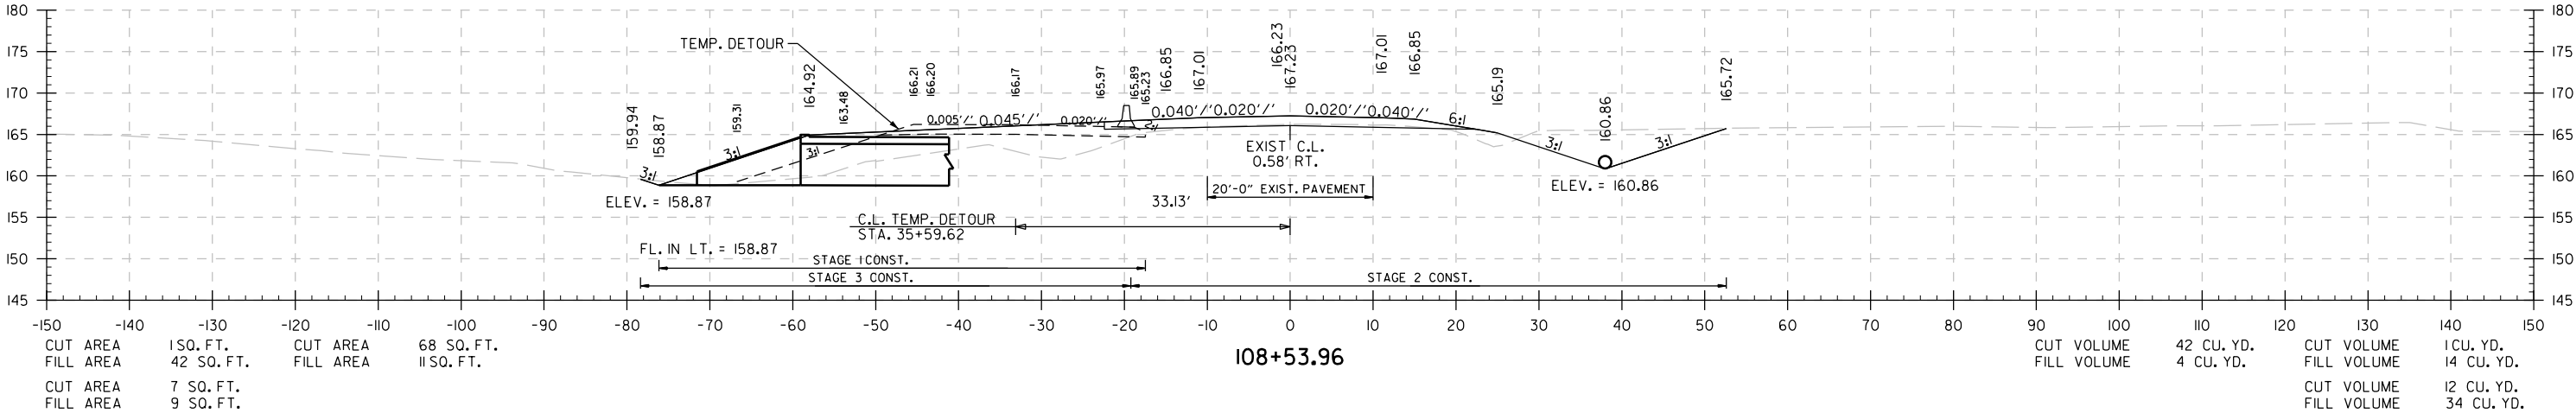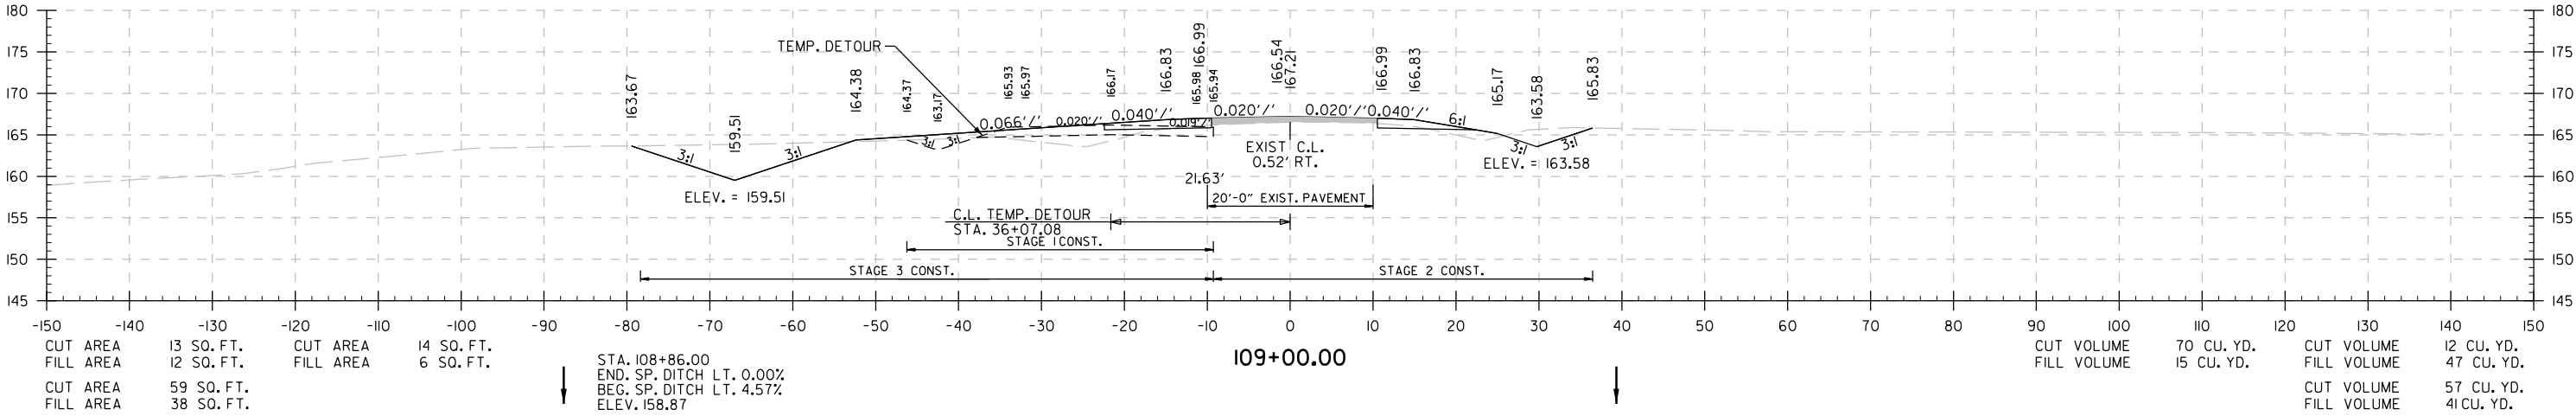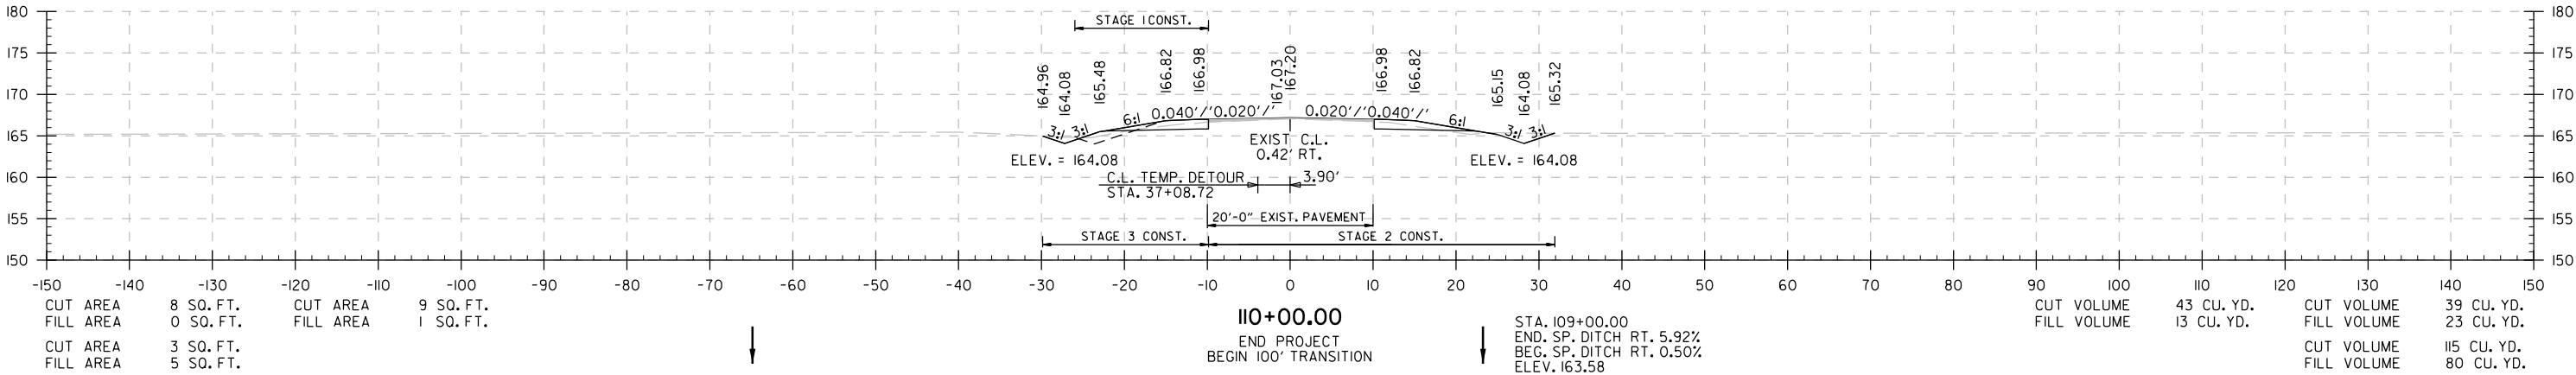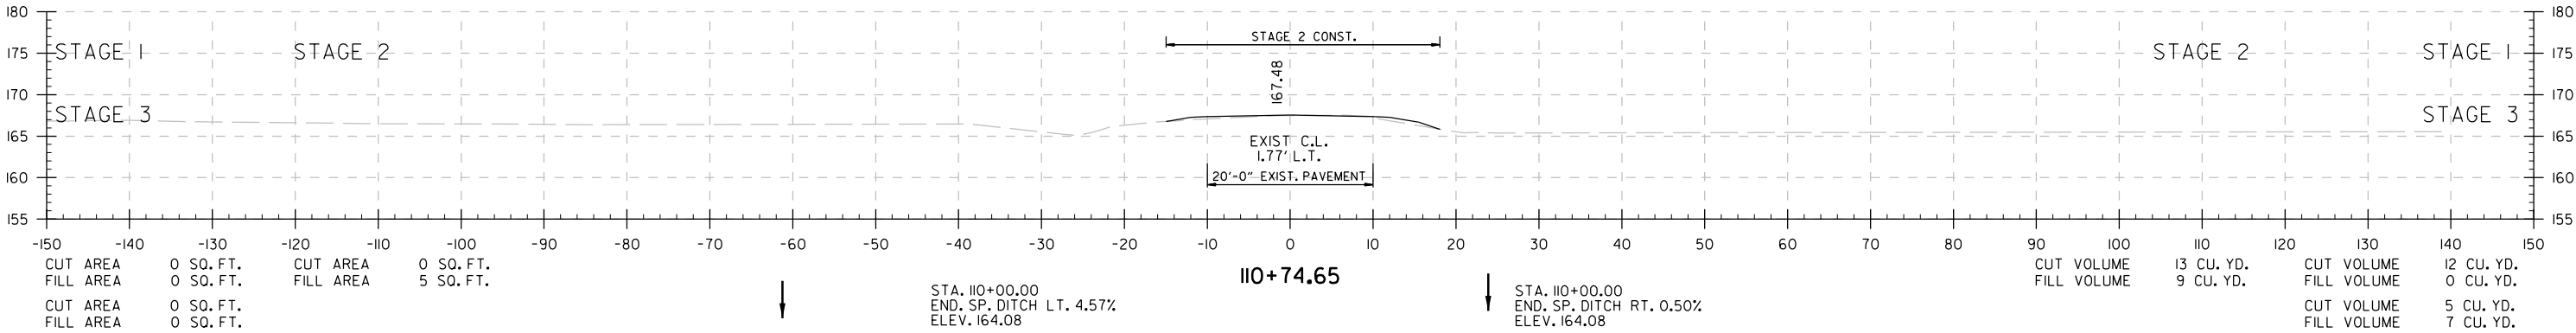

STA. 108+54 TO STA. 110+75 HWY. 293

Jason, Tony
11/16/2023 4:00:47 PM
WORKSPACE: Jason, Tony
c:\user's\public\mbow\6\dwg\9079\F020778.22.CX.001.dgn
REVISED DATE: \$REVDATE\$

DATE REVISED	DATE REVISED	FED. RD. DIST. NO.	STATE	JOB NO.	SHEET NO.	TOTAL SHEETS
		6	ARK.	020778	38	38
CROSS SECTIONS						

STAGE 1


STAGE 2


STAGE 2

STAGE 1


STAGE 3

STAGE 3

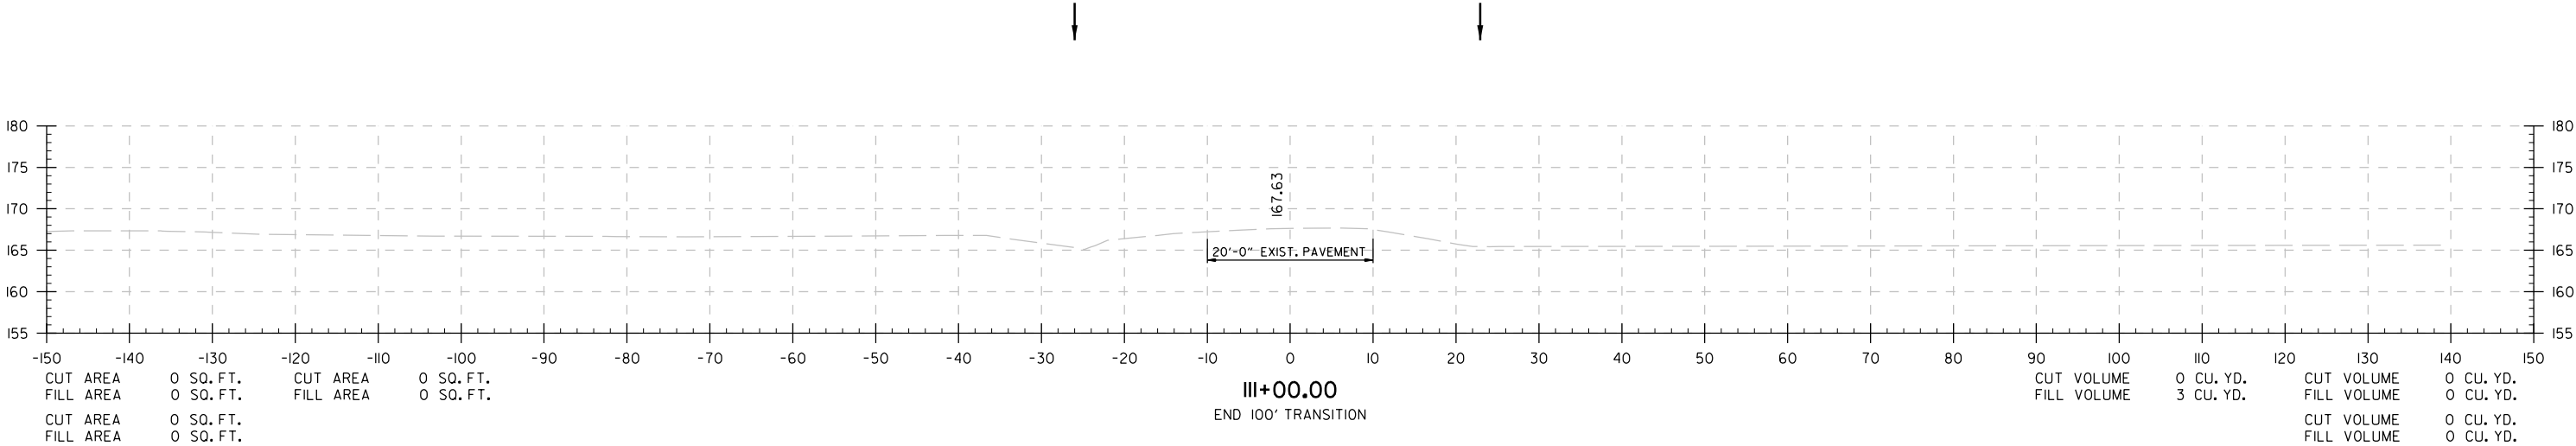

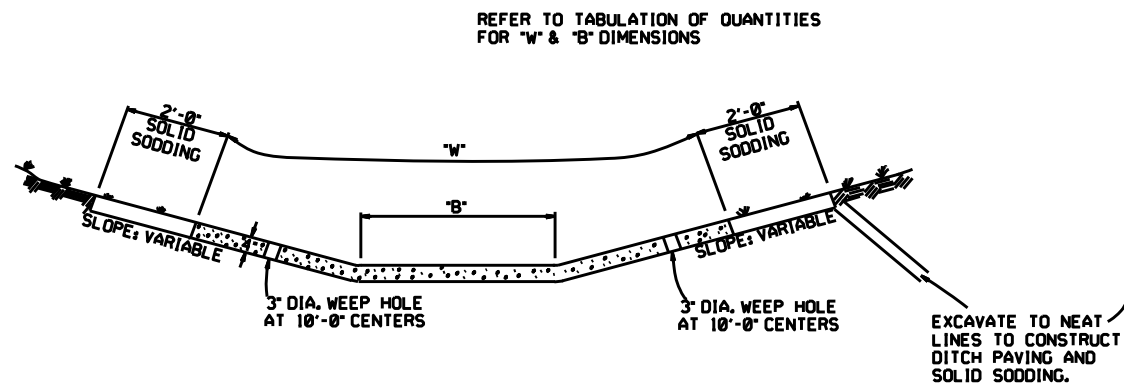


TYPE A

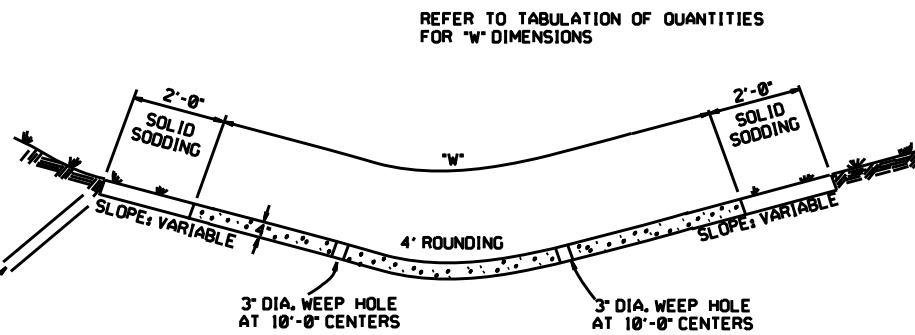


TYPE B


THE STEEL AND ADDITIONAL CONCRETE FOR THE WALLS SHALL NOT BE PAID FOR DIRECTLY, BUT SHALL BE CONSIDERED TO BE INCLUDED IN THE PRICE BID FOR "CONCRETE DITCH PAVING."

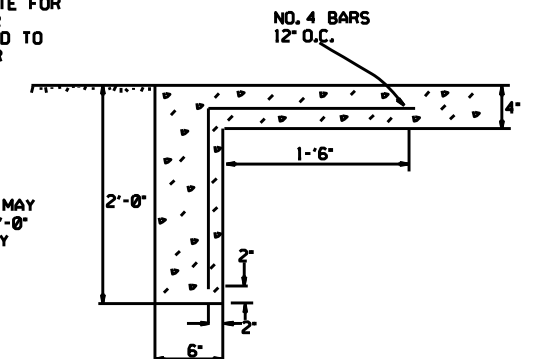

TOE WALL DETAIL FOR CONCRETE DITCH PAVING

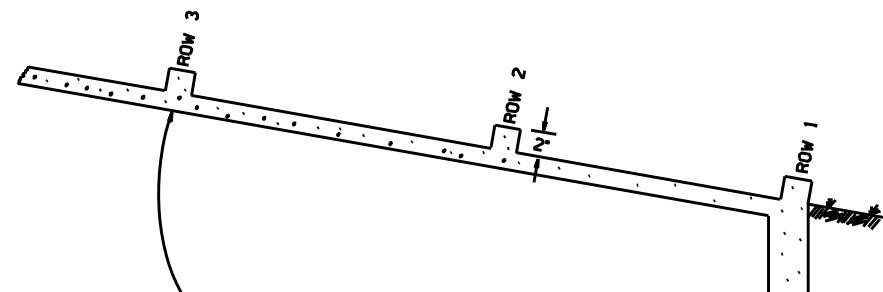

ENERGY DISSIPATORS TO BE USED FOR THE ENTIRE LENGTH OF DITCH WHEN SLOPE OF DITCH PAVING EXCEEDS 7%. THE DISSIPATORS WILL NOT BE PAID FOR DIRECTLY, BUT SHALL BE CONSIDERED TO BE INCLUDED IN THE PRICE BID FOR CONCRETE DITCH PAVING.

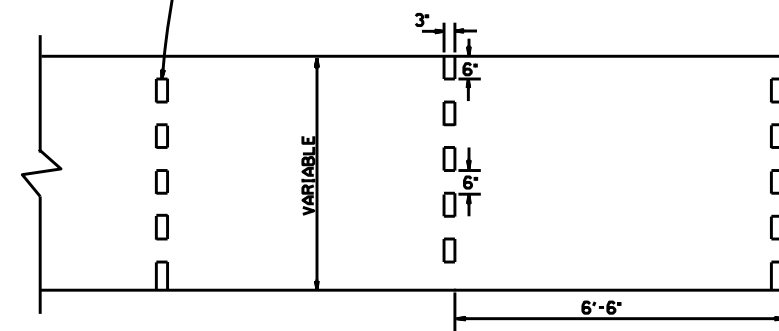

ENERGY DISSIPATORS
(NO SCALE)

GENERAL NOTES:

THE FULL WIDTH OF EACH SECTION SHALL BE POURED MONOLITHICALLY.

TOE WALLS TO BE CONSTRUCTED FULL WIDTH AT EACH END OF DITCH PAVING, AND POURED MONOLITHICALLY.

SOLID SOD ALONG DITCH PAVING TO BE PLACED WITHIN 14 DAYS OF DITCH PAVING CONSTRUCTION.


1' WIDE TRANSVERSE EXPANSION JOINTS SHALL BE PLACED IN CONCRETE DITCH PAVING AT 45' INTERVALS. THE SPACE SHALL BE FILLED WITH APPROVED JOINT FILLER COMPLYING WITH AASHTO M213.

DATE	REVISION	DATE	FIRM
12-8-16	CORRECTED ENERGY DISSIPATOR DRAWING AND NOTE		
11-17-10	ADDED GENERAL NOTE		
6-2-94	ADDED GENERAL NOTE ABOUT SOLID SODDING		
11-30-8	ELIMINATED MIN. ROWS OF ELEMENTS	111-30-89	
7-15-88	REVISED DISSIPATOR NOTE	653-7-15-88	
4-3-87	REVISED ENERGY DISSIPATOR	671-4-3-87	
1-9-87	MODIFIED NOTE ON ENERGY DISS.	532-1-9-87	
11-3-86	ADDED NOTE TO ENERGY DISS.	544-11-3-86	
11-1-84	ENERGY DISSIPATOR DETAILS	508-11-1-84	
11-1-84	ADDED		
11-1-84	EXCAVATION DETAILS ADDED		
10-2-72	TYPED A & B	508-10-2-72	
	REVISED AND REDRAWN		
	DATE	REVISION	DATE FIRM D

ARKANSAS STATE HIGHWAY COMMISSION

CONCRETE DITCH PAVING

STANDARD DRAWING CDP-1

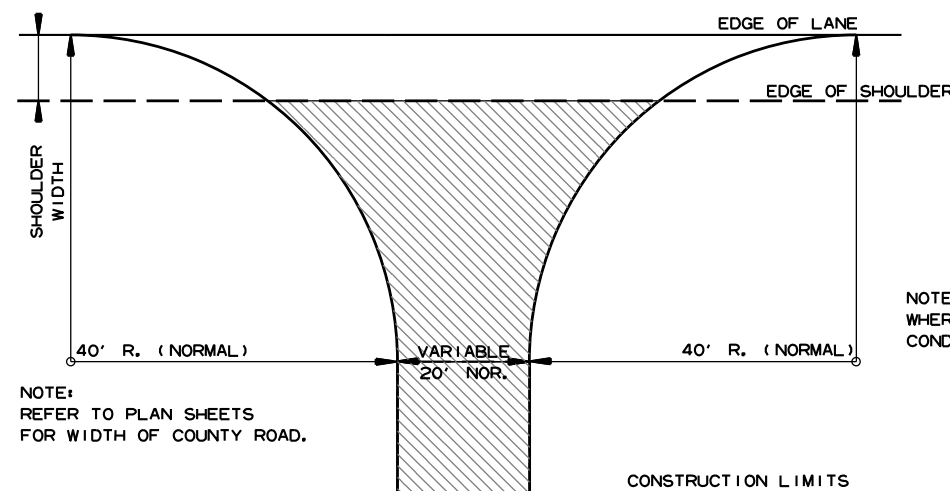


NOTE:
REFER TO PLAN SHEETS
FOR WIDTH OF COUNTY ROAD.

NOTE: TURNOUTS SHALL BE MODIFIED
WHERE NECESSARY TO MEET LOCAL
CONDITIONS AS DIRECTED BY THE ENGINEER.

ACHM SURFACE COURSE (1/2")
(220 LBS. PER SQ. YD.) AND
AGGREGATE BASE COURSE (CLASS 7)
7" COMP. DEPTH, UNLESS OTHERWISE
SPECIFIED IN PLANS.


DETAIL FOR COUNTY ROAD TURNOUTS
OPEN SHOULDER SECTION

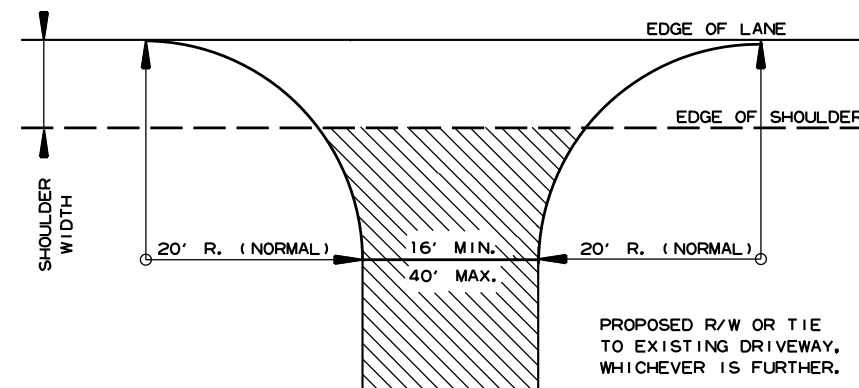

NOTE: TURNOUTS AND PRIVATE DRIVES
SHALL BE MODIFIED WHERE NECESSARY
TO MEET LOCAL CONDITIONS AS DIRECTED
BY THE ENGINEER.


ACHM SURFACE COURSE (1/2")
(220 LBS. PER SQ. YD.) AND
AGGREGATE BASE COURSE (CLASS 7)
7" COMP. DEPTH IF ASPHALT OR
GRAVEL DRIVE EXISTING; OR 6"
CONCRETE IF CONCRETE DRIVE
EXISTING.

DETAIL FOR DRIVEWAY TURNOUTS
OPEN SHOULDER SECTION
(ARTERIALS)

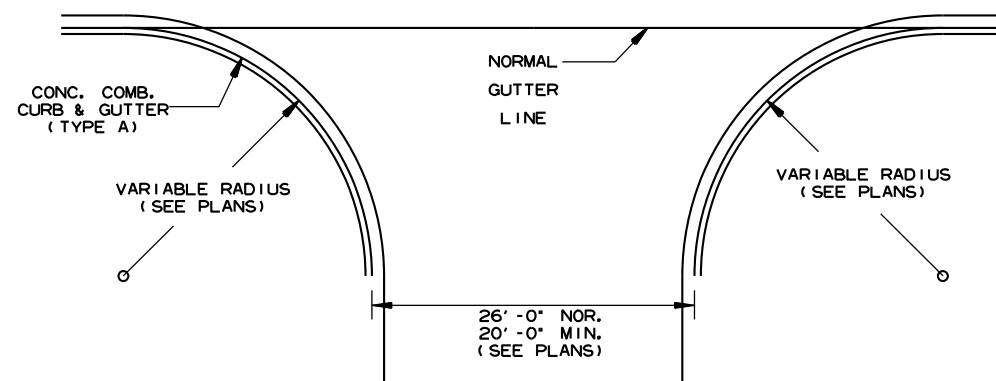

NOTE:
PAVEMENT STRUCTURE FOR STATE HIGHWAYS, CITY STREETS,
& COUNTY ROADS TO BE SAME AS MAIN LANES.

DETAIL OF TURNOUTS, ASPHALT STREETS,
COUNTY ROADS & STATE HIGHWAYS
CURB & GUTTER SECTION

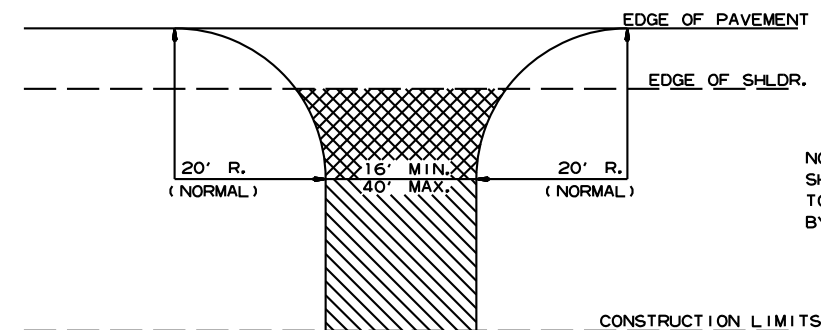

NOTE: TURNOUTS AND PRIVATE DRIVES
SHALL BE MODIFIED WHERE NECESSARY
TO MEET LOCAL CONDITIONS AS DIRECTED
BY THE ENGINEER.


ASPHALT CONCRETE HOT MIX SURFACE
COURSE (220 LBS. PER SQ. YD.)
AGGREGATE BASE COURSE (CLASS 7)
7" COMP. DEPTH IF ASPHALT DRIVE EXIST OR
6" CONCRETE IF CONCRETE DRIVE EXIST.

AGGREGATE BASE COURSE (CLASS 7)
9" COMP. DEPTH OR CONFORM
TO EXISTING DRIVEWAY

DETAIL FOR DRIVEWAY TURNOUTS
(COLLECTORS)

5-19-22		ISSUED
DATE REV	DATE FILMED	DESCRIPTION

ARKANSAS STATE HIGHWAY COMMISSION
DETAILS OF DRIVEWAYS & STREET
TURNOUTS
STANDARD DRAWING DR-2

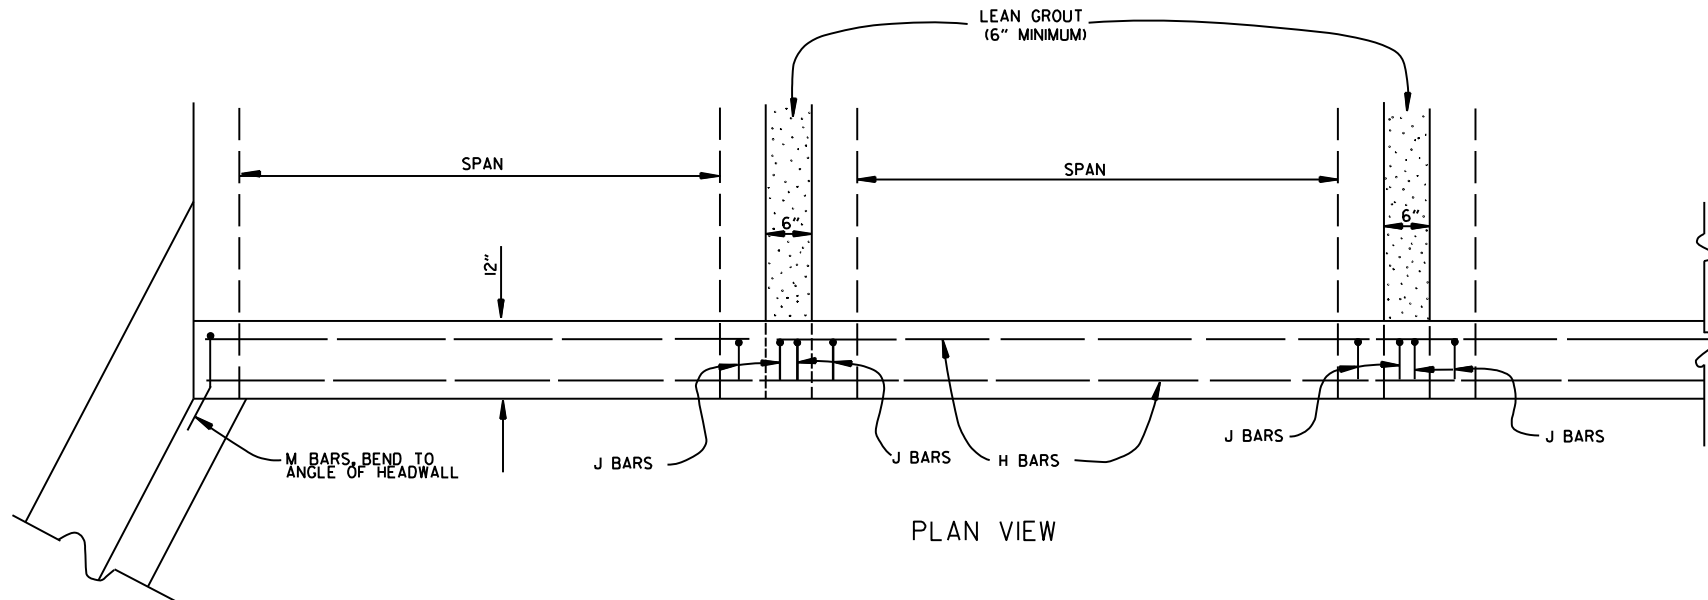

BAR LIST				
BAR	NO.	SIZE	LENGTH	BAR BENDING DIAGRAM
H	2	#4	•	
I	•	#4	•	
J	•	#4	1'-5"	
L	•	#4	3'-2"	
M	•	#4	1'-8"	

• NOTE: LENGTH AND NUMBER OF BARS VARIES WITH SIZE OF CULVERT

GENERAL NOTES

WINGS, CURTAIN WALLS AND APRONS SHALL BE TIED TO THE PRECAST CULVERT SECTION BY CASTING BARS IN CULVERT END SECTIONS AS SHOWN OR BY DOWELING AND GROUTING. J BARS AND M BARS SHALL BE EMBEDDED A MINIMUM OF 10" IN PRECAST BOX.

WINGS, FOOTINGS, APRONS AND CURTAIN WALLS SHALL BE CONSTRUCTED IN ACCORDANCE WITH THE APPLICABLE WING DRAWING. STEEL AND CONCRETE QUANTITIES WILL BE ADJUSTED TO FIT THE IN-PLACE WIDTH & HEIGHT OF THE PRECAST CONCRETE BOX CULVERTS.

ALL EXPOSED CORNERS TO HAVE 3/4" CHAMFERS.

WING WALLS AND FOOTINGS MAY BE ADJUSTED IN THE FIELD AS DIRECTED BY THE ENGINEER.

ALL CONCRETE, REINFORCING STEEL, LEAN GROUT, MEMBRANE WATERPROOFING, DRAINAGE FILL MATERIAL, GEOTEXTILE FILTER FABRIC, LABOR, MATERIALS AND EQUIPMENT REQUIRED FOR INSTALLING PRECAST BOX CULVERTS WILL NOT BE PAID FOR DIRECTLY BUT WILL BE CONSIDERED TO BE INCLUDED IN THE PRICE BID FOR THE ITEMS AS SPECIFIED IN SECTION 607 OF THE STANDARD SPECIFICATIONS.

LEAN GROUT SHALL CONSIST OF A SAND CEMENT MIXTURE MEETING THE FOLLOWING REQUIREMENTS: PORTLAND CEMENT SHALL BE TYPE I AND SHALL MEET THE REQUIREMENTS OF AASHTO M 85. SAND SHALL MEET THE REQUIREMENTS OF FINE AGGREGATE AS SPECIFIED IN SECTION 802.02 OF THE STANDARD SPECIFICATIONS. THE SAND CEMENT MIXTURE SHALL CONSIST OF NOT LESS THAN 1.5 SACKS OF PORTLAND CEMENT PER TON OF MATERIAL MIXTURE. THE MIXTURE SHALL CONTAIN SUFFICIENT WATER TO HYDRATE THE CEMENTS. THE SAND CEMENT MIXTURE SHALL BE PLACED IN MAXIMUM 8 INCH THICK LIFTS, LOOSE MEASURE, AND THOROUGHLY RODDED AND TAMPED AROUND BOX TO THOROUGHLY FILL ALL VOIDS.

MEMBRANE WATERPROOFING CONFORMING TO THE REQUIREMENTS OF SECTION 815 OF THE STANDARD SPECIFICATIONS SHALL BE APPLIED TO ALL BOX CULVERT JOINTS.



THE MEMBRANE WATERPROOFING WILL BE REQUIRED ON THE TOP EXTERNAL JOINT AND SHALL EXTEND 1 FOOT DOWN THE SIDES OF THE CULVERT.

IN OUTER BARRELS, ONE WEEP HOLE IS REQUIRED IN EXTERIOR WALLS OF EACH PRECAST CULVERT SECTION. WEEP HOLES SHALL HAVE A MAXIMUM HORIZONTAL SPACING OF 10'-0" IN THE ASSEMBLED CULVERT AND SHALL BE SPACED TO CLEAR ALL REINFORCING STEEL. THE DRAIN OPENING SHALL BE 4" DIAMETER AND SHALL BE PLACED 12" ABOVE THE TOP OF THE BOTTOM SLAB.

DRAINAGE FILL MATERIAL WITH GEOTEXTILE FABRIC IS REQUIRED AT THE EXTERIOR WALLS OF THE ASSEMBLED CULVERT, SEE DETAILS ON THIS DRAWING.

MINIMUM WIDTH SHALL BE 12" (6" ON EACH SIDE OF JOINT). ON MULTIPLE BARREL CULVERTS, MEMBRANE WATERPROOFING SHALL BE APPLIED TO EACH BARREL AS DESCRIBED ABOVE.

WITH THE APPROVAL OF THE ENGINEER, THE CONTRACTOR WILL BE ALLOWED TO SUBSTITUTE, AT NO ADDITIONAL COST TO THE DEPARTMENT, FLOWABLE SELECT MATERIAL CONFORMING TO SECTION 206 OF THE STANDARD SPECIFICATIONS IN LIEU OF LEAN GROUT.

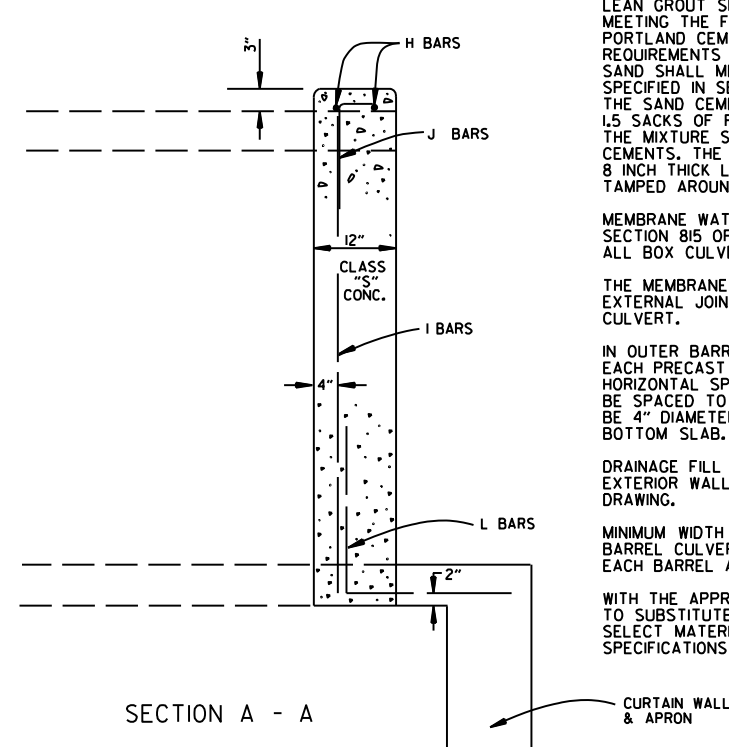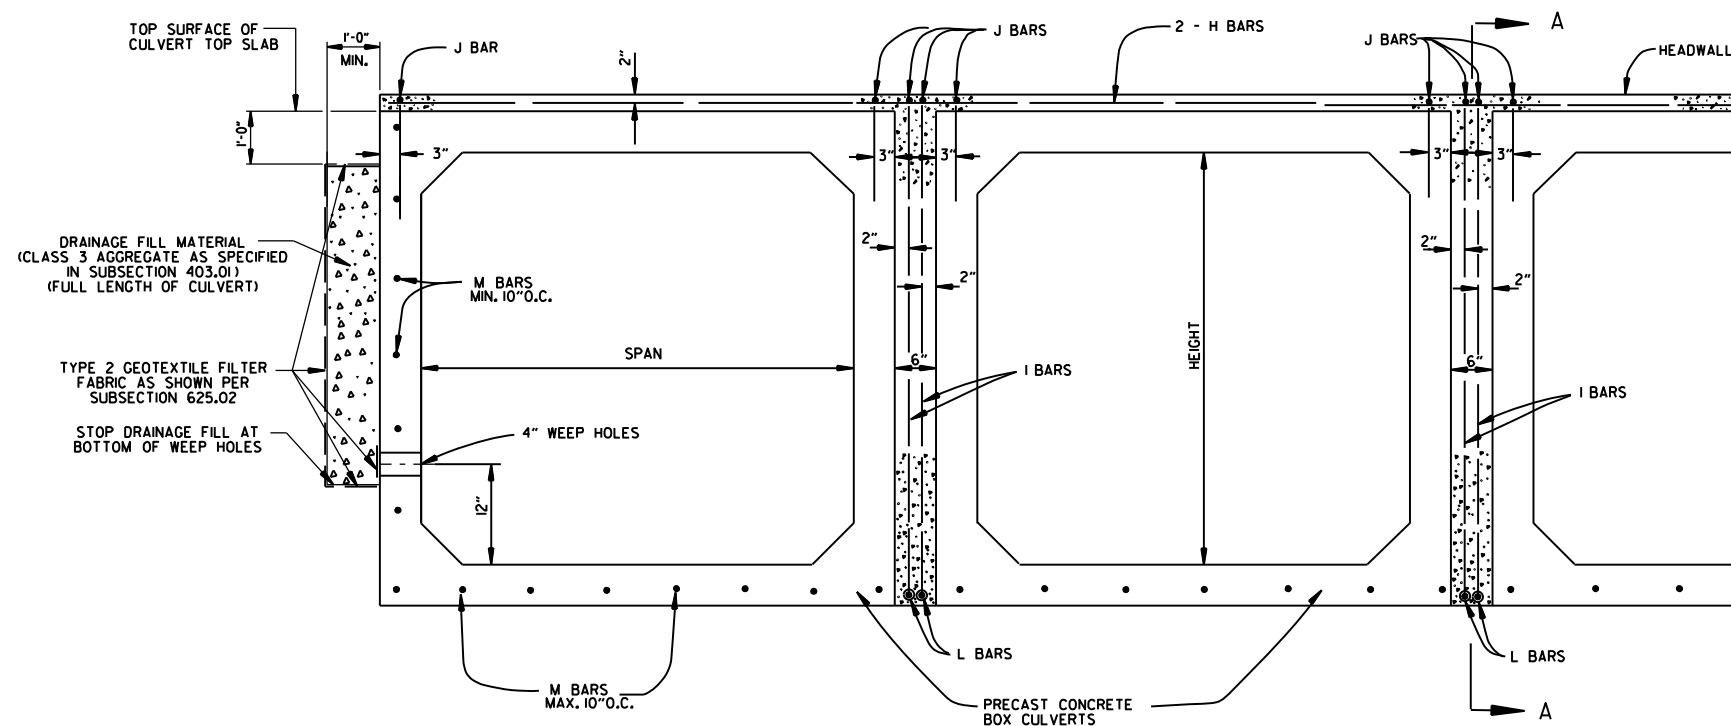

1-28-15	REVISED GEOTEXTILE FABRIC PLACEMENT	
12-15-11	ADDED NOTE & DTLs FOR WEEP HOLE AND DRAINAGE FILL	
10-15-09	ADDED GENERAL NOTE	
11-10-05	REVISED SPACING OF "M" BARS	
4-10-03	REVISED GENERAL NOTES	
10-18-96	CORRECTED AASHTO REF.	
10-1-92	ADDED NOTE FOR MEMBRANE WATERPROOFING	
8-15-91	ADDED NOTE FOR LEAN GROUT	
11- 8-90	REVISED FOR 1991 SPECS	
11-30-89	ISSUED, JABE	
DATE	REVISION	DATE FILMED

ARKANSAS STATE HIGHWAY COMMISSION

PRECAST CONCRETE BOX CULVERTS

STANDARD DRAWING PBC-1

REINFORCED CONCRETE
ARCH PIPE DIMENSIONS

EQUIV. DIA.	SPAN		RISE	
	AASHTO M 206	ARDOT NOMINAL	AASHTO M 206	ARDOT NOMINAL
INCHES	INCHES			
15	18	18	11	11
18	22	22	13½	14
21	26	26	15½	16
24	28½	29	18	18
30	36¼	36	22½	23
36	43¾	44	26¾	27
42	51⅝	51	31⅝	31
48	58½	59	36	36
54	65	65	40	40
60	73	73	45	45
72	88	88	54	54
84	102	102	62	62
90	115	115	72	72
96	122	122	77½	77
108	138	138	87⅝	87
120	154	154	96⅝	97
132	168¾	169	106½	107

THE MEASURED SPAN AND RISE SHALL NOT VARY MORE THAN ± 2 PERCENT FROM THE VALUES SPECIFIED BY AASHTO M206.

REINFORCED CONCRETE
HORIZONTAL ELLIPTICAL
PIPE DIMENSIONS

EQUIV. DIA.	AASHTO M 207	
	SPAN	RISE
INCHES	INCHES	
18	23	14
24	30	19
27	34	22
30	38	24
33	42	27
36	45	29
39	49	32
42	53	34
48	60	38
54	68	43
60	76	48
66	83	53
72	91	58
78	98	63
84	106	68

THE MEASURED SPAN AND RISE SHALL NOT VARY MORE THAN ± 2 PERCENT FROM THE VALUES SPECIFIED BY AASHTO M207.

CONSTRUCTION SEQUENCE

1. PLACE STRUCTURAL BEDDING MATERIAL TO GRADE. DO NOT COMPACT.
2. INSTALL PIPE TO GRADE.
3. COMPACT STRUCTURAL BEDDING OUTSIDE THE MIDDLE THIRD OF THE PIPE.
4. PLACE AND COMPACT THE HAUNCH AREA UP TO THE MIDDLE OF THE PIPE.
5. COMPLETE BACKFILL ACCORDING TO SUBSECTION 606.03.(f)(ii).

NOTE: HAUNCH AND STRUCTURAL BEDDING MATERIAL WILL NOT BE PAID FOR SEPARATELY, BUT COMPENSATION WILL BE CONSIDERED TO BE INCLUDED IN THE PRICE BID PER LINEAR FOOT OF CONCRETE PIPE.


- LEGEND -

D_i = NORMAL INSIDE DIAMETER OF PIPE
D_o = OUTSIDE DIAMETER OF PIPE
H = FILL COVER HEIGHT OVER PIPE (FEET)
MIN. = MINIMUM
= UNDISTURBED SOIL

INSTALLATION TYPE	MATERIAL REQUIREMENTS FOR HAUNCH AND STRUCTURAL BEDDING
TYPE 1	AGGREGATE BASE COURSE (CLASS 5 OR CLASS 7)
TYPE 2	SELECTED MATERIALS (CLASS SM-1, SM-2, OR SM-4) OR TYPE 1 INSTALLATION MATERIAL*
TYPE 3**	AASHTO CLASSIFICATION A-1 THRU A-6 SOIL OR TYPE 1 OR 2 INSTALLATION MATERIAL

* SM-3 WILL NOT BE ALLOWED.

** MATERIALS SHALL NOT INCLUDE ORGANIC MATERIALS
OR STONES LARGER THAN 3 INCHES.

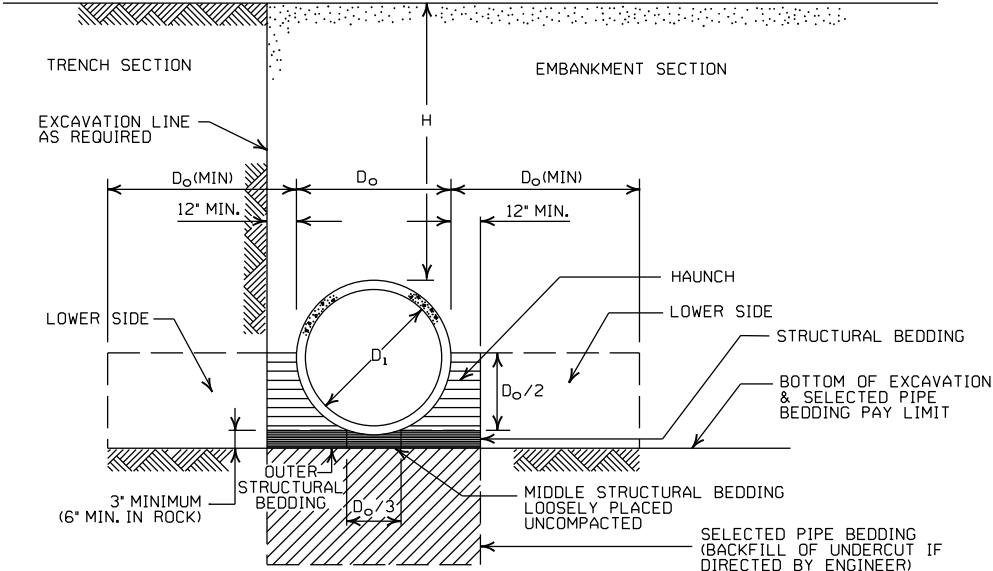

EMBANKMENT AND TRENCH INSTALLATIONS

1. MATERIAL IN THE HAUNCH AND OUTER STRUCTURAL BEDDING SHALL BE COMPACTED TO 95% OF THE MAXIMUM DENSITY ACCORDING TO THE TYPE OR CLASS OF MATERIAL USED.
2. FOR TRENCHES WITH WALLS OF NATURAL SOIL, THE DENSITY OF THE SOIL IN THE LOWER SIDE ZONE SHALL BE AS FIRM AS THE 95% DENSITY REQUIRED FOR THE HAUNCH. IF THE EXISTING SOIL DOES NOT MEET THIS CRITERIA, IT SHALL BE REMOVED AND RECOMPACTED TO 95% OF THE MAXIMUM DENSITY ACCORDING TO THE TYPE OF MATERIAL USED.
3. FOR EMBANKMENTS, THE MATERIAL IN THE LOWER SIDE ZONE SHALL BE COMPACTED TO 95% OF THE MAXIMUM DENSITY ACCORDING TO THE TYPE OR CLASS OF MATERIAL USED.

GENERAL NOTES

1. CONCRETE PIPE CULVERT CONSTRUCTION SHALL CONFORM TO ARKANSAS DEPARTMENT OF TRANSPORTATION STANDARD SPECIFICATIONS FOR HIGHWAY CONSTRUCTION (CURRENT EDITION), WITH APPLICABLE SUPPLEMENTAL SPECIFICATIONS AND SPECIAL PROVISIONS. UNLESS OTHERWISE NOTED IN THE PLANS, SECTION AND SUBSECTION REFER TO THE STANDARD CONSTRUCTION SPECIFICATIONS.
2. CONCRETE PIPE CULVERT DESIGN SHALL CONFORM TO AASHTO LRFD BRIDGE DESIGN SPECIFICATIONS, FIFTH EDITION (2010) WITH 2010 INTERIMS.
3. ALL PIPE SHALL CONFORM TO SECTION 606. CIRCULAR R.C. PIPE CULVERTS SHALL CONFORM TO AASHTO M170, R.C. ARCH PIPE CULVERTS SHALL CONFORM TO AASHTO M206 AND HORIZONTAL ELLIPTICAL PIPE CULVERTS SHALL CONFORM TO AASHTO M207.
4. ALL PIPE SHALL BE PROTECTED DURING CONSTRUCTION BY A COVER SUFFICIENT TO PREVENT DAMAGE FROM PASSAGE OF EQUIPMENT.
5. THE MINIMUM TRENCH WIDTH SHALL BE THE OUTSIDE DIAMETER OF THE PIPE PLUS 24 INCHES. THE MAXIMUM ALLOWABLE TRENCH WIDTH SHALL BE THE MINIMUM WIDTH PRACTICABLE FOR WORKING CONDITIONS.
6. MULTIPLE PIPE CULVERTS SHALL BE INSTALLED WITH A MINIMUM CLEARANCE OF 24 INCHES BETWEEN STRINGS OF PIPE. REFER TO STD. DWG. FES-2 FOR MINIMUM CLEARANCE WHERE FLARED END SECTIONS ARE USED.
7. IMPERVIOUS MATERIAL SHOULD BE PLACED AS DIRECTED BY THE ENGINEER AT THE ENDS OF THE CULVERT TO PREVENT LOSS OF STRUCTURAL BEDDING WHEN PERVIOUS MATERIAL IS USED FOR STRUCTURAL BEDDING AND/OR BACKFILL.
8. NOT MORE THAN ONE LIFTING HOLE MAY BE PROVIDED IN CONCRETE PIPE TO FACILITATE HANDLING. HOLE MAY BE CAST IN PLACE, CUT INTO THE FRESH CONCRETE AFTER FORMS ARE REMOVED, OR DRILLED. THE HOLE SHALL NOT BE MORE THAN TWO INCHES IN DIAMETER OR TWO INCHES SQUARE. CUTTING OR DISPLACEMENT OF REINFORCEMENT WILL NOT BE PERMITTED. SPALLED AREAS AROUND THE HOLE SHALL BE REPAIRED IN A WORKMANLIKE MANNER. LIFTING HOLE SHALL BE FILLED WITH MORTAR, CONCRETE, OR OTHER METHOD AS APPROVED BY THE ENGINEER.
9. WHEN DIRECTED BY THE ENGINEER, UNSUITABLE MATERIAL THAT IS ENCOUNTERED AT THE BOTTOM OF THE EXCAVATED TRENCH (BELOW THE AREA IDENTIFIED AS "STRUCTURAL BEDDING" ABOVE) WILL BE EXCAVATED AND REPLACED WITH SELECTED PIPE BEDDING. THE QUANTITY OF MATERIAL REQUIRED TO BACKFILL THE UNDERCUT AREA UP TO THE SELECTED PIPE BEDDING PAY LIMIT DESIGNATED ABOVE WILL BE MEASURED AND PAID FOR AS "SELECTED PIPE BEDDING."
10. WHEN THE EXISTING MATERIAL EXCAVATED FOR THE PIPE TRENCH IS DETERMINED BY THE ENGINEER TO BE UNSUITABLE FOR BACKFILLING THE PIPE (ABOVE THE AREA IDENTIFIED ABOVE AS THE HAUNCH), BORROW MATERIAL OR MATERIAL FROM THE ROADWAY EXCAVATION WILL BE USED TO BACKFILL THE PIPE. IF SUITABLE MATERIAL IS NOT AVAILABLE, THE ENGINEER MAY AUTHORIZE THE USE OF "SELECTED PIPE BACKFILL."

MINIMUM HEIGHT OF FILL "H"
OVER CIRCULAR R.C. PIPE CULVERTS

	CLASS OF PIPE			
	CLASS III		CLASS IV	CLASS V
INSTALLATION TYPE	TYPE 1 OR 2	TYPE 3	ALL	ALL
PIPE ID (IN.)	FEET			
12-15	2	2.5	2	1
18-24	2.5	3	2	1
27-33	3	4	2	1
36-42	3.5	5	2	1
48	4.5	5.5	2	1
54-60	5	7	2	1
66-78	6	8	2	1
84-108	7.5	8	2	1

NOTE: FOR MINIMUM COVER VALUES, "H" SHALL INCLUDE A MINIMUM OF 12" OF PAVEMENT AND/OR BASE.

MINIMUM HEIGHT OF FILL "H"
OVER R.C. ARCH & HORIZONTAL
ELLIPTICAL PIPE CULVERTS

INSTALLATION TYPE	CLASS OF PIPE	
	CLASS III	CLASS IV
	FEET	
TYPE 2 OR TYPE 3	2.5	1.5

NOTE: TYPE 1 INSTALLATION WILL NOT BE ALLOWED FOR ARCH & HORIZONTAL ELLIPTICAL PIPE CULVERTS.

NOTE: FOR MINIMUM COVER VALUES, "H" SHALL INCLUDE A MINIMUM OF 12" OF PAVEMENT AND/OR BASE.

MAXIMUM HEIGHT OF
FILL "H" OVER CIRCULAR
R.C. PIPE CULVERTS

INSTALLATION TYPE	CLASS OF PIPE		
	CLASS III	CLASS IV	CLASS V
	FEET		
TYPE 1	21	32	50
TYPE 2	16	25	39
TYPE 3	12	20	30

NOTE: IF FILL HEIGHT EXCEEDS 50 FEET, A SPECIAL DESIGN CONCRETE PIPE WILL BE REQUIRED USING TYPE 1 INSTALLATION.

MAXIMUM HEIGHT OF FILL "H"
OVER R.C. ARCH & HORIZONTAL
ELLIPTICAL PIPE CULVERTS

INSTALLATION TYPE	CLASS OF PIPE	
	CLASS III	CLASS IV
	FEET	
TYPE 2	13	21
TYPE 3	10	16

NOTE: TYPE 1 INSTALLATION WILL NOT BE ALLOWED FOR ARCH & HORIZONTAL ELLIPTICAL PIPE CULVERTS.

2-27-14	REVISED GENERAL NOTE 1.	
12-15-11	REVISED FOR LRFD DESIGN SPECIFICATIONS	
5-18-00	REVISED TYPE 3 BEDDING & ADDED NOTE	
3-30-00	REVISED INSTALLATIONS	
11-06-97	ISSUED	
DATE	REVISION	DATE FILMED

ARKANSAS STATE HIGHWAY COMMISSION

CONCRETE PIPE CULVERT
FILL HEIGHTS & BEDDING

STANDARD DRAWING PCC-1



CORRUGATED STEEL PIPE (ROUND)

PIPE DIAMETER (INCHES)	① MINIMUM COVER TOP OF PIPE TO TOP OF GROUND “H” (FEET)	MAX. FILL HEIGHT “H” ABOVE TOP OF PIPE (FEET)				
		METAL THICKNESS (INCHES)				
		0.064	0.079	0.109	0.138	0.168
2 3/8 INCH BY 1/2 INCH CORRUGATION RIVETED, WELDED, OR HELICAL LOCK-SEAM						
12	1	84	91			
15	1	67	73			
18	1	56	61			
24	1	42	46	59		
30	2	34	36	47		
36	2		30	39	41	
42	2		43	67	70	73
48	2		37	58	61	64
② 3 INCH BY 1 INCH OR 5 INCH BY 1 INCH CORRUGATION RIVETED, WELDED, BOLTED, OR HELICAL LOCK-SEAM						
36	1	48	60	88	111	118
42	1	41	51	72	90	102
48	1	36	45	64	77	85
54	2	32	40	59	71	79
60	2	29	36	53	64	71
66	2	26	33	47	58	64
72	2	24	30	44	53	59
78	2		28	41	49	54
84	2		26	38	45	51
90	2		24	35	43	45
96	2		22	33	40	44
102	2			31	38	42
108	2			30	35	39
114	2			28	34	37
120	2			27	32	35

CORRUGATED ALUMINUM PIPE (ROUND)

PIPE DIAMETER (INCHES)	① MINIMUM COVER TOP OF PIPE TO TOP OF GROUND "H" (FEET)	MAX. FILL HEIGHT "H" ABOVE TOP OF PIPE (FEET)				
		METAL THICKNESS IN INCHES				
		0.060	0.075	0.105	0.135	0.164
		2 5/8 INCH BY 1/2 INCH CORRUGATION RIVETED OR HELICAL LOCK-SEAM				
12	1	45	45			
18	2	30	30	52		
24	2	22	22	39	41	
30	2		18	31	32	34
36	2.5		15	26	27	28
42	2			43	43	44
48	2			40	41	43
54	2			35	37	38
60	2				33	34
66	2					31
72	2					29

CORRUGATED METAL PIPE ARCHES

EQUIV. DIA. (INCHES)	PIPE DIMENSION SPAN X RISE (INCHES)	MINIMUM CORNER RADIUS (INCHES)	STEEL				ALUMINUM				
			MIN. THICKNESS REQUIRED INCHES	① MIN. HEIGHT OF FILL, "H" (FT.)	MAX. HEIGHT OF FILL, "H" (FT.)		MIN. THICKNESS REQUIRED INCHES	① MIN. HEIGHT OF FILL, "H" (FT.)	MAX. HEIGHT OF FILL, "H" (FT.)		
				INSTALLATION		INSTALLATION		INSTALLATION			
				TYPE 1		TYPE 1		TYPE 1			
			2 5/8 INCH BY 1/2 INCH CORRUGATION RIVETED, WELDED, OR HELICAL LOCK-SEAM				2 5/8 INCH BY 1/2 INCH CORRUGATION RIVETED OR HELICAL LOCK-SEAM				
15	17x13	3	0.064	2	15		0.060	2	15		
18	21x15	3	0.064	2	15		0.060	2	15		
21	24x18	3	0.064	2,25	15		0.060	2,25	15		
24	28x20	3	0.064	2,5	15		0.075	2,5	15		
30	35x24	3	0.079	3	12		0.075	3	12		
36	42x29	3 1/2	0.079	3	12		0.105	3	12		
42	49x33	4	0.079	3	12		0.105	3	12		
48	57x38	5	0.109	3	13		0.135	3	13		
54	64x43	6	0.109	3	14		0.135	3	14		
60	71x47	7	0.138	3	15		0.164	3	15		
66	77x52	8	0.168	3	15						
72	83x57	9	0.168	3	15						
			② 3 INCH BY 1 INCH OR 5 INCH BY 1 INCH CORRUGATION RIVETED, WELDED, OR HELICAL LOCK-SEAM				① FOR MINIMUM COVER VALUES, "H" SHALL ② WHERE THE STANDARD 2 2/3" x 1/2" COR WITH A 3" x 1" OR 5" x 1" CORRUGATION OR GREATER THAN THE MAXIMUM FILL				
			INSTALLATION		INSTALLATION						
			TYPE 2		TYPE 1	TYPE 2	TYPE 1				
36	40x31	5	0.079	3	2	12	15				
42	46x36	6	0.079	3	2	13	15				
48	53x41	7	0.079	3	2	13	15				
54	60x46	8	0.079	3	2	13	15				
60	66x51	9	0.079	3	2	13	15				
66	73x55	12	0.079	3	2	15	15				
72	81x59	14	0.079	3	2	15	15				
78	87x63	14	0.079	3	2	15	15				
84	95x67	16	0.109	3	2	15	15				
90	103x71	16	0.109	3	2	15	15				
96	112x75	18	0.109	3	2	15	15				
102	117x79	18	0.109	3	2	15	15				
108	128x83	18	0.138	3	2	15	15				

CONSTRUCTION SEQUENCE

1. PLACE STRUCTURAL BEDDING MATERIAL TO GRADE. DO NOT COMPACT.
2. INSTALL PIPE TO GRADE.
3. COMPACT STRUCTURAL BEDDING OUTSIDE THE MIDDLE THIRD OF THE PIPE.
4. COMPLETE STRUCTURAL BACKFILL OPERATION BY WORKING FROM SIDE TO SIDE OF THE PIPE. THE SIDE TO SIDE STRUCTURAL BACKFILL DIFFERENTIAL SHALL NOT EXCEED 24 INCHES OR 1/3 THE SIZE OF THE PIPE, WHICHEVER IS LESS.

NOTE: STRUCTURAL BACKFILL AND STRUCTURAL BEDDING MATERIAL WILL NOT BE PAID FOR SEPARATELY, BUT COMPENSATION WILL BE CONSIDERED TO BE INCLUDED IN THE PRICE BID PER LINEAR FOOT OF METAL PIPE.

INSTALLATION TYPE	MATERIAL REQUIREMENTS FOR STRUCTURAL BACKFILL AND STRUCTURAL BEDDING
TYPE 1	AGGREGATE BASE COURSE (CLASS 4, 5, 6, OR 7)
TYPE 2	SELECTED MATERIALS (CLASS SM-1, SM-2, OR SM-4) OR TYPE 1 INSTALLATION MATERIAL ③

③ SM-3 WILL NOT BE ALLOWED.


EQUIVALENT METAL THICKNESSES AND GAUGES

METAL THICKNESS IN INCHES			GAUGE NUMBER
STEEL		ALUMINUM	
ZINC COATED	UNCOATED		
0.064	0.0598	0.060	16
0.079	0.0747	0.075	14
0.109	0.1046	0.105	12
0.138	0.1345	0.135	10
0.168	0.1644	0.164	8

- LEGEND -

- D_o = OUTSIDE DIAMETER OF PIPE
MAX. = MAXIMUM
MIN. = MINIMUM
===== = STRUCTURAL BACKFILL MATERIAL
||||||| = UNDISTURBED SOIL
EQUIV. DIA. = EQUIVALENT DIAMETER
H = FILL COVER HEIGHT OVER PIPE (FEET)

IN SOIL-MIN. EQUALS TWICE CORRUGATION DEPTH
IN ROCK-MIN. EQUALS GREATER OF:
1/2' PER FOOT OF FILL OVER PIPE (24" MAX.)
TWICE CORRUGATION DEPTH

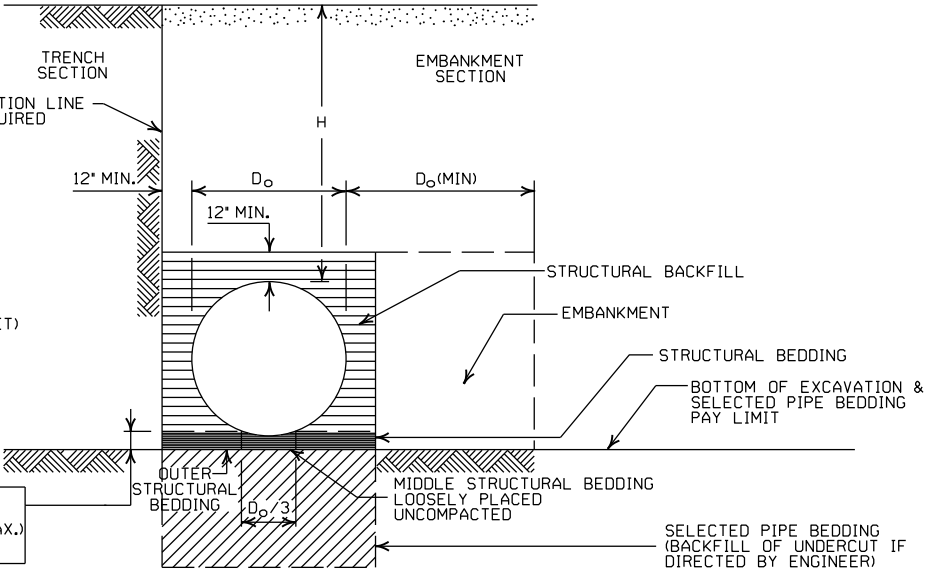

EMBANKMENT AND TRENCH INSTALLATIONS

1. STRUCTURAL BACKFILL, EMBANKMENT, AND OUTER STRUCTURAL BEDDING MATERIAL SHALL BE COMPACTED TO 95% OF THE MAXIMUM DENSITY ACCORDING TO THE TYPE OR CLASS OF MATERIAL USED.
2. INSTALLATION TYPE 1 OR 2 MAY BE USED FOR CORRUGATED STEEL OR ALUMINUM PIPE (ROUND).
3. INSTALLATION TYPE 1 SHALL BE USED FOR CORRUGATED STEEL OR ALUMINUM PIPE ARCHES WITH 2 3/8" X 1/2" CORRUGATION.
4. INSTALLATION TYPE 1 OR 2 MAY BE USED FOR CORRUGATED STEEL OR ALUMINUM PIPE ARCHES WITH 3" X 1" OR 5" X 1" CORRUGATION.

GENERAL NOTES

1. METAL PIPE CULVERT CONSTRUCTION SHALL CONFORM TO ARKANSAS DEPARTMENT OF TRANSPORTATION STANDARD SPECIFICATIONS FOR HIGHWAY CONSTRUCTION (CURRENT EDITION), WITH APPLICABLE SUPPLEMENTAL SPECIFICATIONS AND SPECIAL PROVISIONS. UNLESS OTHERWISE NOTED IN THE PLANS, SECTION AND SUBSECTION REFER TO THE STANDARD CONSTRUCTION SPECIFICATIONS.
2. METAL PIPE CULVERT DESIGN SHALL CONFORM TO AASHTO LRFD BRIDGE DESIGN SPECIFICATIONS, FIFTH EDITION (2010) WITH 2010 INTERIMS.
3. METAL PIPE CULVERT MATERIALS AND INSTALLATIONS SHALL CONFORM TO SECTION 606 AND JOB SPECIAL PROVISION "METAL PIPE".
4. ALL PIPE SHALL BE PROTECTED DURING CONSTRUCTION BY A COVER SUFFICIENT TO PREVENT DAMAGE FROM PASSAGE OF EQUIPMENT.
5. THE MINIMUM TRENCH WIDTH SHALL BE THE OUTSIDE DIAMETER OF THE PIPE PLUS 24 INCHES. THE MAXIMUM ALLOWABLE TRENCH WIDTH SHALL BE THE MINIMUM WIDTH PRACTICABLE FOR WORKING CONDITIONS.
6. MULTIPLE PIPE CULVERTS SHALL BE INSTALLED WITH A MINIMUM CLEARANCE OF 24 INCHES BETWEEN STRINGS OF PIPE. REFER TO STD. DWG. FES-2 FOR MINIMUM CLEARANCE WHERE FLARED END SECTIONS ARE USED.
7. IMPERVIOUS MATERIAL SHOULD BE PLACED AS DIRECTED BY THE ENGINEER AT THE ENDS OF THE CULVERT TO PREVENT LOSS OF STRUCTURAL BEDDING WHEN PERVIOUS MATERIAL IS USED FOR STRUCTURAL BEDDING AND/OR BACKFILL.
8. WHEN DIRECTED BY THE ENGINEER, UNSUITABLE MATERIAL THAT IS ENCOUNTERED AT THE BOTTOM OF THE EXCAVATED TRENCH (BELOW THE AREA IDENTIFIED AS "STRUCTURAL BEDDING" ABOVE) WILL BE EXCAVATED AND REPLACED WITH SELECTED PIPE BEDDING. THE QUANTITY OF MATERIAL REQUIRED TO BACKFILL THE UNDERCUT AREA UP TO THE SELECTED PIPE BEDDING PAY LIMIT DESIGNATED ABOVE WILL BE MEASURED AND PAID FOR AS "SELECTED PIPE BEDDING."
9. WHEN THE EXISTING MATERIAL EXCAVATED FOR THE PIPE TRENCH IS DETERMINED BY THE ENGINEER TO BE UNSUITABLE FOR BACKFILLING THE PIPE (ABOVE THE AREA IDENTIFIED AS STRUCTURAL BACKFILL), BORROW MATERIAL OR MATERIAL FROM THE ROADWAY EXCAVATION WILL BE USED TO BACKFILL THE PIPE. IF SUITABLE MATERIAL IS NOT AVAILABLE, THE ENGINEER MAY AUTHORIZE THE USE OF "SELECTED PIPE BACKFILL."

① FOR MINIMUM COVER VALUES, "H" SHALL INCLUDE A MINIMUM 12" OF PAVEMENT AND/OR BASE.

② WHERE THE STANDARD 2 2/3" x 1/2" CORRUGATION AND GAUGE IS SPECIFIED FOR A GIVEN DIAMETER, A PIPE OF THE SAME DIAMETER WITH A 3" x 1" OR 5" x 1" CORRUGATION MAY BE SUBSTITUTED, PROVIDING IT IS GAUGED FOR A FILL HEIGHT CONDITION EQUAL TO OR GREATER THAN THE MAXIMUM FILL HEIGHT CONDITION FOR THE SPECIFIED GAUGE AND CORRUGATION.

2-27-14	REVISED GENERAL NOTE 1.	
12-15-11	REVISED FOR LRFD DESIGN SPECS	
3-30-00	REVISED INSTALLATIONS	
11-06-97	ISSUED	
DATE	REVISION	DATE FILMED

ARKANSAS STATE HIGHWAY COMMISSION

METAL PIPE CULVERT
FILL HEIGHTS & BEDDING

STANDARD DRAWING PCM-1



INSTALLATION TYPE	•• MATERIAL REQUIREMENTS FOR STRUCTURAL BACKFILL AND STRUCTURAL BEDDING
TYPE 2	•SELECTED MATERIALS (CLASS SM-1, SM-2 OR SM-4)

- AGGREGATE BASE COURSE (CLASS 4, 5, 6, OR 7) MAY BE USED IN LIEU OF SELECTED MATERIAL.
- SM3 WILL NOT BE ALLOWED.
- STRUCTURAL BEDDING MATERIAL SHALL HAVE A MAXIMUM PARTICLE SIZE OF 1 INCH. STRUCTURAL BACKFILL MATERIAL SHALL BE FREE OF ORGANIC MATERIAL, STONES LARGER THAN 1.50 INCH IN GREATEST DIMENSION, OR FROZEN LUMPS.

STRUCTURAL BACKFILL AND STRUCTURAL BEDDING MATERIAL WILL NOT BE PAID FOR SEPARATELY, BUT COMPENSATION WILL BE CONSIDERED TO BE INCLUDED IN THE PRICE BID PER LINEAR FOOT OF HDPE PIPE.

MINIMUM TRENCH WIDTH BASED ON FILL HEIGHT "H"

PIPE DIAMETER	TRENCH WIDTH (FEET)	
	"H" < 10'-0"	"H" >OR= 10'-0"
18"	4'-6"	4'-6"
24"	5'-0"	6'-0"
30"	5'-6"	7'-6"
36"	6'-0"	9'-0"
42"	7'-0"	10'-6"
48"	8'-0"	12'-0"

①NOTE:
18" MIN. (18" - 30" DIAMETERS)
24" MIN. (36" - 48" DIAMETERS)

MINIMUM COVER VALUES, "H"
SHALL INCLUDE A MINIMUM 12"
OF PAVEMENT AND/OR BASE.

MINIMUM COVER FOR CONSTRUCTION LOADS

PIPE DIAMETER	② MIN. COVER (FEET) FOR INDICATED CONSTRUCTION LOADS			
	18.0-50.0 (KIPS)	50.0-75.0 (KIPS)	75.0-110.0 (KIPS)	110.0-175.0 (KIPS)
36" OR LESS	2'-0"	2'-6"	3'-0"	3'-0"
42" OR GREATER	3'-0"	3'-0"	3'-6"	4'-0"


②MINIMUM COVER SHALL BE MEASURED FROM TOP OF PIPE TO TOP OF THE MAINTAINED CONSTRUCTION ROADWAY SURFACE. THE SURFACE SHALL BE MAINTAINED.

MULTIPLE INSTALLATION OF HIGH DENSITY POLYETHYLENE PIPES

PIPE DIAMETER	CLEAR DISTANCE BETWEEN PIPES
18"	1'-6"
24"	2'-0"
30"	2'-6"
36"	3'-0"
42"	3'-6"
48"	4'-0"

GENERAL NOTES

1. PIPE SHALL CONFORM TO AASHTO M294, TYPE S. INSTALLATION SHALL CONFORM TO JOB SPECIAL PROVISION "PLASTIC PIPE" AND SECTION 606 OF THE STANDARD SPECIFICATIONS FOR HIGHWAY CONSTRUCTION (CURRENT EDITION).
2. PLASTIC PIPE CULVERT DESIGN SHALL CONFORM TO AASHTO LRFD BRIDGE DESIGN SPECIFICATIONS, FIFTH EDITION (2010) WITH 2010 INTERIMS.
3. THE MAXIMUM ALLOWABLE TRENCH WIDTH SHALL BE THE MINIMUM WIDTH PLUS A SUFFICIENT WIDTH TO ENSURE WORKING ROOM TO PROPERLY AND SAFELY PLACE AND COMPACT HAUNCHING AND OTHER BACKFILL MATERIAL.
4. IMPERVIOUS MATERIAL SHOULD BE PLACED AS DIRECTED BY THE ENGINEER AT THE ENDS OF THE CULVERT TO PREVENT LOSS OF STRUCTURAL BEDDING WHEN PERVIOUS MATERIAL IS USED FOR STRUCTURAL BEDDING AND/OR BACKFILL.
5. WHEN DIRECTED BY THE ENGINEER, UNSUITABLE MATERIAL THAT IS ENCOUNTERED AT THE BOTTOM OF THE EXCAVATED TRENCH (BELOW THE AREA IDENTIFIED AS "STRUCTURAL BEDDING" ABOVE) WILL BE EXCAVATED AND REPLACED WITH SELECTED PIPE BEDDING. THE QUANTITY OF MATERIAL REQUIRED TO BACKFILL THE UNDERCUT AREA UP TO THE SELECTED PIPE BEDDING PAY LIMIT DESIGNATED ABOVE WILL BE MEASURED AND PAID FOR AS "SELECTED PIPE BEDDING."
6. WHEN THE EXISTING MATERIAL EXCAVATED FOR THE PIPE TRENCH IS DETERMINED BY THE ENGINEER TO BE UNSUITABLE FOR BACKFILLING THE PIPE (ABOVE THE AREA IDENTIFIED ABOVE AS STRUCTURAL BACKFILL), BORROW MATERIAL OR MATERIAL FROM THE ROADWAY EXCAVATION WILL BE USED TO BACKFILL THE PIPE. IF SUITABLE MATERIAL IS NOT AVAILABLE, THE ENGINEER MAY AUTHORIZE THE USE OF "SELECTED PIPE BACKFILL."
7. FOR PIPE TYPES THAT ARE NOT SMOOTH ON THE OUTSIDE (CORRUGATED OR PROFILE WALLS), BACKFILL GRADATIONS SHOULD BE SELECTED THAT WILL PERMIT THE FILLING OF THE CORRUGATION OR PROFILE VALLEY.
8. HIGH DENSITY POLYETHYLENE PIPES OF DIAMETERS OTHER THAN SHOWN WILL NOT BE ALLOWED.
9. JOINTS FOR HDPE PIPE SHALL MEET THE REQUIREMENTS FOR SOIL TIGHTNESS AS SPECIFIED IN AASHTO SECTION 26.4.2.4 AND 30.4.2 "AASHTO LRFD BRIDGE CONSTRUCTION SPECIFICATIONS." JOINTS SHALL BE INSTALLED PER MANUFACTURER'S RECOMMENDATIONS.

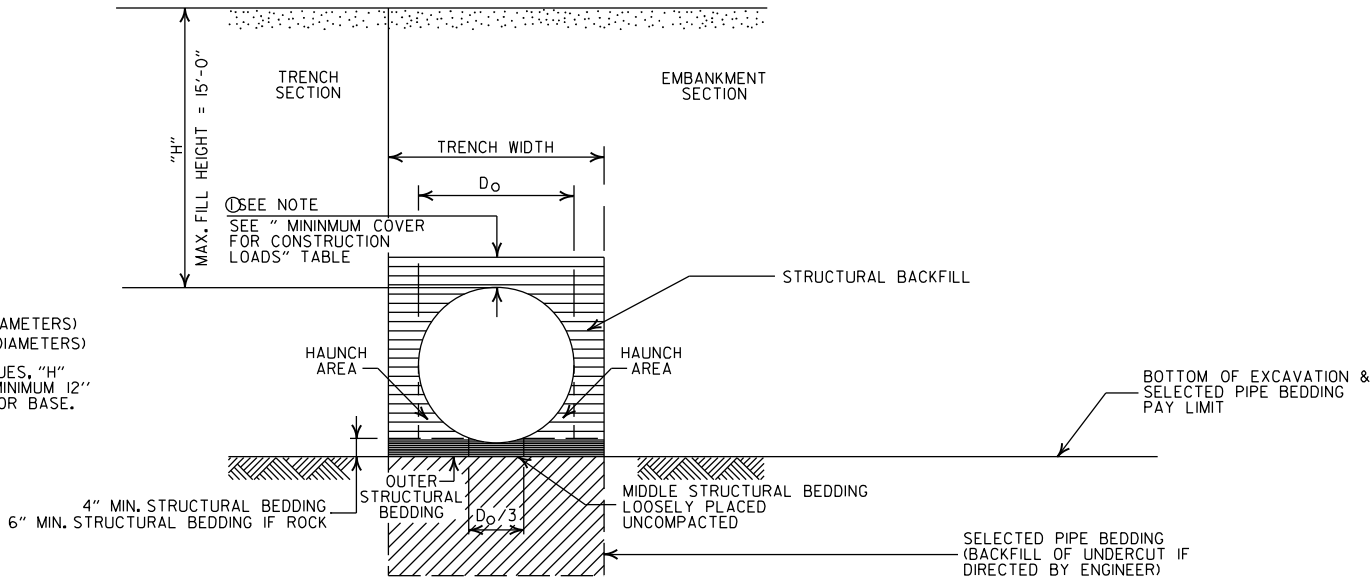

TYPE 2 EMBANKMENT AND TRENCH INSTALLATIONS

1. STRUCTURAL BACKFILL, EMBANKMENT, AND OUTER STRUCTURAL BEDDING MATERIAL SHALL BE COMPACTED TO 95% OF THE MAXIMUM DENSITY ACCORDING TO THE TYPE OR CLASS OF MATERIAL USED.

CONSTRUCTION SEQUENCE

1. PLACE STRUCTURAL BEDDING MATERIAL TO GRADE. DO NOT COMPACT.
2. INSTALL PIPE TO GRADE.
3. COMPACT STRUCTURAL BEDDING OUTSIDE THE MIDDLE THIRD OF THE PIPE.
4. THE STRUCTURAL BACKFILL SHALL BE PLACED AND COMPACTED IN LAYERS NOT EXCEEDING 8". THE LAYERS SHALL BE BROUGHT UP EVENLY AND SIMULTANEOUSLY TO THE ELEVATION OF THE MINIMUM COVER.
5. PIPE INSTALLATION MAY REQUIRE THE USE OF RESTRAINTS, WEIGHTING OR OTHER APPROVED METHODS IN ORDER TO HELP MAINTAIN GRADE AND ALIGNMENT.

- LEGEND -

- H = FILL HEIGHT (FT.)
D_o = OUTSIDE DIAMETER OF PIPE
MAX. = MAXIMUM
MIN. = MINIMUM
- ===== STRUCTURAL BACKFILL MATERIAL
// // // // // UNDISTURBED SOIL

2-27-14	REVISED GENERAL NOTE 1.	
12-15-11	REVISED GENERAL NOTES & MINIMUM COVER NOTE	
11-17-10	ISSUED	
DATE	REVISION	DATE FILMED

ARKANSAS STATE HIGHWAY COMMISSION
PLASTIC PIPE CULVERT (HIGH DENSITY POLYETHYLENE)
STANDARD DRAWING PCP-1

INSTALLATION TYPE	•• MATERIAL REQUIREMENTS FOR STRUCTURAL BACKFILL AND STRUCTURAL BEDDING
TYPE 2	•SELECTED MATERIALS (CLASS SM-1, SM-2, OR SM-4)

- AGGREGATE BASE COURSE (CLASS 4, 5, 6, OR 7) MAY BE USED IN LIEU OF SELECTED MATERIAL.

SM3 WILL NOT BE ALLOWED.

- STRUCTURAL BEDDING MATERIAL SHALL HAVE A MAXIMUM PARTICLE SIZE OF 1/4 INCH. STRUCTURAL BACKFILL MATERIAL SHALL BE FREE OF ORGANIC MATERIAL, STONES LARGER THAN 1.50 INCH IN GREATEST DIMENSION, OR FROZEN LUMPS.

STRUCTURAL BACKFILL AND STRUCTURAL BEDDING MATERIAL WILL NOT BE PAID FOR SEPARATELY, BUT COMPENSATION WILL BE CONSIDERED TO BE INCLUDED IN THE PRICE BID PER LINEAR FOOT OF PVC PIPE.

MINIMUM TRENCH WIDTH BASED ON FILL HEIGHT "H"

PIPE DIAMETER	TRENCH WIDTH (FEET)	
	"H" < 10'-0"	"H" >OR= 10'-0"
18"	4'-6"	4'-6"
24"	5'-0"	6'-0"
30"	5'-6"	7'-6"
36"	6'-0"	9'-0"


MULTIPLE INSTALLATION OF PVC PIPES

PIPE DIAMETER	CLEAR DISTANCE BETWEEN PIPES
18"	1'-6"
24"	2'-0"
30"	2'-6"
36"	3'-0"

MAXIMUM FILL HEIGHT BASED ON STRUCTURAL BACKFILL

PIPE DIAMETER	"H"
18"	45'-0"
24"	45'-0"
30"	40'-0"
36"	40'-0"

- ① NOTE:
12" MIN. (18" - 36" DIAMETERS)
MINIMUM COVER VALUE, "H"
SHALL INCLUDE A MINIMUM 12"
OF PAVEMENT AND/OR BASE.

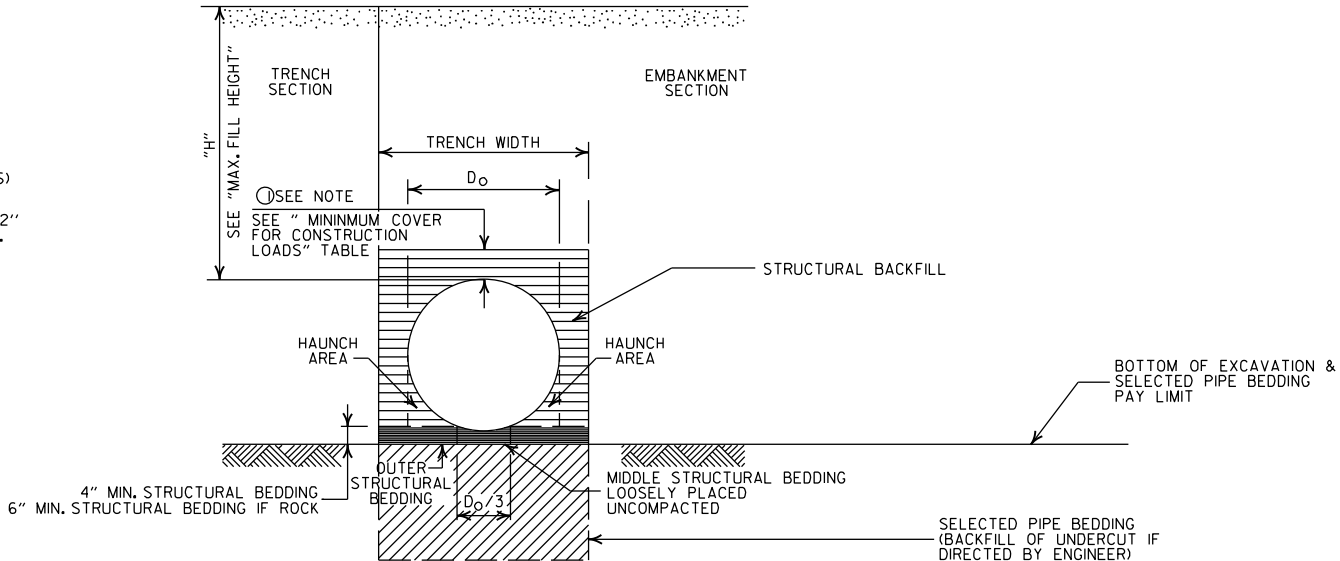

TYPE 2 EMBANKMENT AND TRENCH INSTALLATIONS

1. STRUCTURAL BACKFILL, EMBANKMENT, AND OUTER STRUCTURAL BEDDING MATERIAL SHALL BE COMPACTED TO 95% OF THE MAXIMUM DENSITY ACCORDING TO THE TYPE OR CLASS OF MATERIAL USED.

CONSTRUCTION SEQUENCE

- PLACE STRUCTURAL BEDDING MATERIAL TO GRADE. DO NOT COMPACT.
- INSTALL PIPE TO GRADE.
- COMPACT STRUCTURAL BEDDING OUTSIDE THE MIDDLE THIRD OF THE PIPE.
- THE STRUCTURAL BACKFILL SHALL BE PLACED AND COMPACTED IN LAYERS NOT EXCEEDING 8". THE LAYERS SHALL BE BROUGHT UP EVENLY AND SIMULTANEOUSLY TO THE ELEVATION OF THE MINIMUM COVER.
- PIPE INSTALLATION MAY REQUIRE THE USE OF RESTRAINTS, WEIGHTING OR OTHER APPROVED METHODS IN ORDER TO HELP MAINTAIN GRADE AND ALIGNMENT.

- LEGEND -

H = FILL HEIGHT (FT.)
D_o = OUTSIDE DIAMETER OF PIPE
MAX. = MAXIMUM
MIN. = MINIMUM

===== = STRUCTURAL BACKFILL MATERIAL
||||||| = UNDISTURBED SOIL

GENERAL NOTES

- PIPE SHALL CONFORM TO ASTM F949, CELL CLASS 12454. INSTALLATION SHALL CONFORM TO JOB SPECIAL PROVISION "PLASTIC PIPE" AND SECTION 606 OF THE STANDARD SPECIFICATIONS FOR HIGHWAY CONSTRUCTION (CURRENT EDITION).
- PLASTIC PIPE CULVERT DESIGN SHALL CONFORM TO AASHTO LRFD BRIDGE DESIGN SPECIFICATIONS, FIFTH EDITION (2010) WITH 2010 INTERIMS.
- THE MAXIMUM ALLOWABLE TRENCH WIDTH SHALL BE THE MINIMUM WIDTH PLUS A SUFFICIENT WIDTH TO ENSURE WORKING ROOM TO PROPERLY AND SAFELY PLACE AND COMPACT HAUNCHING AND OTHER BACKFILL MATERIAL.
- IMPERVIOUS MATERIAL SHOULD BE PLACED AS DIRECTED BY THE ENGINEER AT THE ENDS OF THE CULVERT TO PREVENT LOSS OF STRUCTURAL BEDDING WHEN PERVIOUS MATERIAL IS USED FOR STRUCTURAL BEDDING AND/OR BACKFILL.
- WHEN DIRECTED BY THE ENGINEER, UNSUITABLE MATERIAL THAT IS ENCOUNTERED AT THE BOTTOM OF THE EXCAVATED TRENCH (BELOW THE AREA IDENTIFIED AS "STRUCTURAL BEDDING" ABOVE) WILL BE EXCAVATED AND REPLACED WITH SELECTED PIPE BEDDING. THE QUANTITY OF MATERIAL REQUIRED TO BACKFILL THE UNDERCUT AREA UP TO THE SELECTED PIPE BEDDING PAY LIMIT DESIGNATED ABOVE WILL BE MEASURED AND PAID FOR AS "SELECTED PIPE BEDDING."
- WHEN THE EXISTING MATERIAL EXCAVATED FOR THE PIPE TRENCH IS DETERMINED BY THE ENGINEER TO BE UNSUITABLE FOR BACKFILLING THE PIPE (ABOVE THE AREA IDENTIFIED ABOVE AS STRUCTURAL BACKFILL), BORROW MATERIAL OR MATERIAL FROM THE ROADWAY EXCAVATION WILL BE USED TO BACKFILL THE PIPE. IF SUITABLE MATERIAL IS NOT AVAILABLE, THE ENGINEER MAY AUTHORIZE THE USE OF "SELECTED PIPE BACKFILL."
- FOR PIPE TYPES THAT ARE NOT SMOOTH ON THE OUTSIDE (CORRUGATED OR PROFILE WALLS), BACKFILL GRADATIONS SHOULD BE SELECTED THAT WILL PERMIT THE FILLING OF THE CORRUGATION OR PROFILE VALLEY.
- PVC PIPES OF DIAMETERS OTHER THAN SHOWN WILL NOT BE ALLOWED.
- JOINTS FOR PVC PIPE SHALL MEET THE REQUIREMENTS FOR SOIL TIGHTNESS AS SPECIFIED IN AASHTO SECTION 26.4.2.4 AND 30.4.2 "AASHTO LRFD BRIDGE CONSTRUCTION SPECIFICATIONS." JOINTS SHALL BE INSTALLED PER MANUFACTURER'S RECOMMENDATIONS.

2-27-14	REVISED GENERAL NOTE 1.	
12-15-11	REV GENERAL NOTES & MINIMUM COVER NOTE; DELETED SM3 MATERIAL	
11-17-10	ISSUED	
DATE	REVISION	DATE FILMED

ARKANSAS STATE HIGHWAY COMMISSION

PLASTIC PIPE CULVERT
(PVC F949)

STANDARD DRAWING PCP-2



INSTALLATION TYPE	** MATERIAL REQUIREMENTS FOR STRUCTURAL BACKFILL AND STRUCTURAL BEDDING
TYPE 1	AGGREGATE BASE COURSE (CLASS 4, 5, 6, OR 7)
TYPE 2	*SELECTED MATERIALS (CLASS SM-1, SM-2 OR SM-4) OR TYPE 1 INSTALLATION MATERIAL

* SM3 WILL NOT BE ALLOWED.

** STRUCTURAL BEDDING MATERIAL SHALL HAVE A MAXIMUM PARTICLE SIZE OF 1 INCH. STRUCTURAL BACKFILL MATERIAL SHALL BE FREE OF ORGANIC MATERIAL, STONES LARGER THAN 1.50 INCH IN GREATEST DIMENSION, OR FROZEN LUMPS.

STRUCTURAL BACKFILL AND STRUCTURAL BEDDING MATERIAL WILL NOT BE PAID FOR SEPARATELY, BUT COMPENSATION WILL BE CONSIDERED TO BE INCLUDED IN THE PRICE BID PER LINEAR FOOT OF POLYPROPYLENE PIPE.

MULTIPLE INSTALLATION OF POLYPROPYLENE PIPES

PIPE DIAMETER	CLEAR DISTANCE BETWEEN PIPES
18"	1'-6"
24"	2'-0"
30"	2'-6"
36"	3'-0"
42"	3'-6"
48"	4'-0"
60"	5'-0"

MINIMUM TRENCH WIDTH BASED ON FILL HEIGHT "H"

PIPE DIAMETER	TRENCH WIDTH (FEET)	
	"H" < 10'-0"	"H" >OR= 10'-0"
18"	4'-6"	4'-6"
24"	5'-0"	6'-0"
30"	5'-6"	7'-6"
36"	6'-0"	9'-0"
42"	7'-0"	10'-6"
48"	8'-0"	12'-0"
60"	10'-0"	15'-0"


① NOTE:
12" MIN. (18" - 42" DIAMETERS)
24" MIN. (60" DIAMETER)

MINIMUM COVER VALUES, "H"
SHALL INCLUDE A MINIMUM 12"
OF PAVEMENT AND/OR BASE.

MINIMUM COVER FOR CONSTRUCTION LOADS

PIPE DIAMETER	② MIN. COVER (FEET) FOR INDICATED CONSTRUCTION LOADS			
	18.0-50.0 (KIPS)	50.0-75.0 (KIPS)	75.0-110.0 (KIPS)	110.0-150.0 (KIPS)
36" OR LESS	2'-0"	2'-6"	3'-0"	3'-0"
42" OR GREATER	3'-0"	3'-0"	3'-6"	4'-0"

② MINIMUM COVER SHALL BE MEASURED FROM TOP OF PIPE TO TOP OF THE MAINTAINED CONSTRUCTION ROADWAY SURFACE. THE SURFACE SHALL BE MAINTAINED.

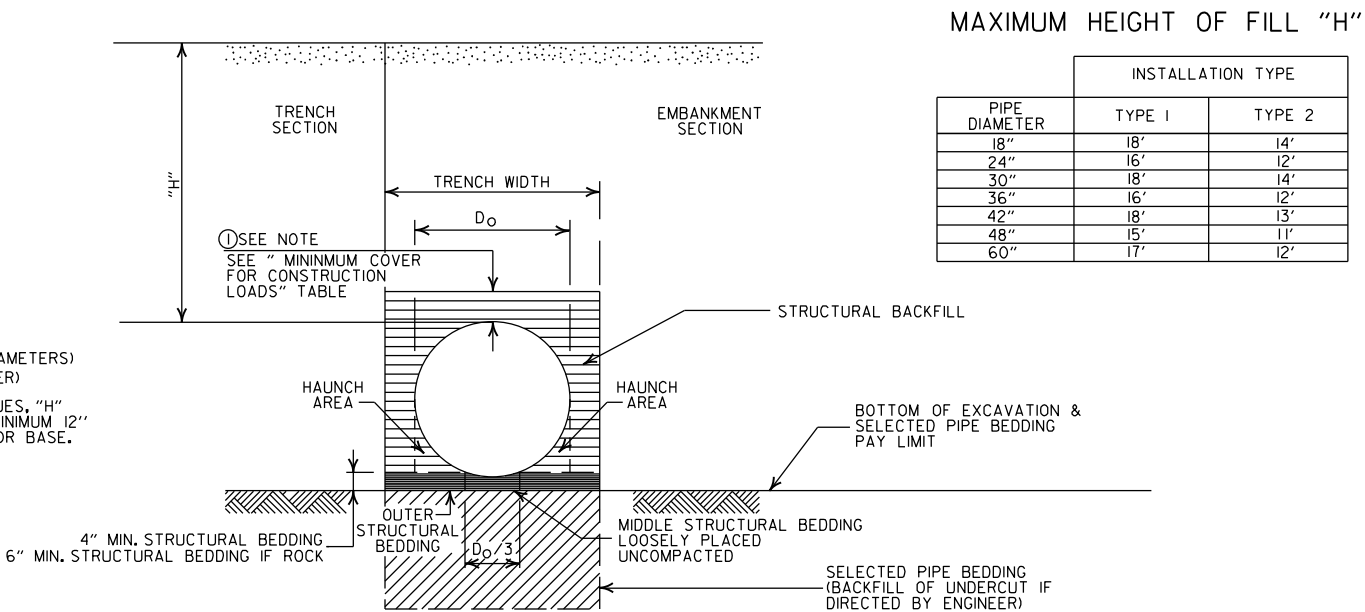

EMBANKMENT AND TRENCH INSTALLATIONS

1. STRUCTURAL BACKFILL, EMBANKMENT, AND OUTER STRUCTURAL BEDDING MATERIAL SHALL BE COMPACTED TO 95% OF THE MAXIMUM DENSITY ACCORDING TO THE TYPE OR CLASS OF MATERIAL USED.

CONSTRUCTION SEQUENCE

1. PLACE STRUCTURAL BEDDING MATERIAL TO GRADE. DO NOT COMPACT.
2. INSTALL PIPE TO GRADE.
3. COMPACT STRUCTURAL BEDDING OUTSIDE THE MIDDLE THIRD OF THE PIPE.
4. THE STRUCTURAL BACKFILL SHALL BE PLACED AND COMPACTED IN LAYERS NOT EXCEEDING 8". THE LAYERS SHALL BE BROUGHT UP EVENLY AND SIMULTANEOUSLY TO THE ELEVATION OF THE MINIMUM COVER.
5. PIPE INSTALLATION MAY REQUIRE THE USE OF RESTRAINTS, WEIGHTING OR OTHER APPROVED METHODS IN ORDER TO HELP MAINTAIN GRADE AND ALIGNMENT.

GENERAL NOTES

1. PIPE SHALL CONFORM TO AASHTO M330, TYPE S. INSTALLATION SHALL CONFORM TO JOB SPECIAL PROVISION "PLASTIC PIPE" AND SECTION 606 OF THE STANDARD SPECIFICATIONS FOR HIGHWAY CONSTRUCTION (CURRENT EDITION).
2. PLASTIC PIPE CULVERT DESIGN SHALL CONFORM TO AASHTO LRFD BRIDGE DESIGN SPECIFICATIONS, SIXTH EDITION (2012) WITH 2013 INTERIMS.
3. THE MAXIMUM ALLOWABLE TRENCH WIDTH SHALL BE THE MINIMUM WIDTH PLUS A SUFFICIENT WIDTH TO ENSURE WORKING ROOM TO PROPERLY AND SAFELY PLACE AND COMPACT HAUNCHING AND OTHER BACKFILL MATERIAL.
4. IMPERVIOUS MATERIAL SHOULD BE PLACED AS DIRECTED BY THE ENGINEER AT THE ENDS OF THE CULVERT TO PREVENT LOSS OF STRUCTURAL BEDDING WHEN PERVIOUS MATERIAL IS USED FOR STRUCTURAL BEDDING AND/OR BACKFILL.
5. WHEN DIRECTED BY THE ENGINEER, UNSUITABLE MATERIAL THAT IS ENCOUNTERED AT THE BOTTOM OF THE EXCAVATED TRENCH (BELOW THE AREA IDENTIFIED AS "STRUCTURAL BEDDING" ABOVE) WILL BE EXCAVATED AND REPLACED WITH SELECTED PIPE BEDDING. THE QUANTITY OF MATERIAL REQUIRED TO BACKFILL THE UNDERCUT AREA UP TO THE SELECTED PIPE BEDDING PAY LIMIT DESIGNATED ABOVE WILL BE MEASURED AND PAID FOR AS "SELECTED PIPE BEDDING."
6. WHEN THE EXISTING MATERIAL EXCAVATED FOR THE PIPE TRENCH IS DETERMINED BY THE ENGINEER TO BE UNSUITABLE FOR BACKFILLING THE PIPE (ABOVE THE AREA IDENTIFIED ABOVE AS STRUCTURAL BACKFILL), BORROW MATERIAL OR MATERIAL FROM THE ROADWAY EXCAVATION WILL BE USED TO BACKFILL THE PIPE. IF SUITABLE MATERIAL IS NOT AVAILABLE, THE ENGINEER MAY AUTHORIZE THE USE OF "SELECTED PIPE BACKFILL."
7. FOR PIPE TYPES THAT ARE NOT SMOOTH ON THE OUTSIDE (CORRUGATED OR PROFILE WALLS), BACKFILL GRADATIONS SHOULD BE SELECTED THAT WILL PERMIT THE FILLING OF THE CORRUGATION OR PROFILE VALLEY.
8. POLYPROPYLENE PIPES OF DIAMETERS OTHER THAN SHOWN WILL NOT BE ALLOWED.
9. JOINTS FOR POLYPROPYLENE PIPE SHALL MEET THE REQUIREMENTS FOR SOIL TIGHTNESS AS SPECIFIED IN SECTION 26.4.2.4 AND 30.4.2 OF THE AASHTO LRFD BRIDGE CONSTRUCTION SPECIFICATIONS 3RD EDITION (2010) WITH 2012 INTERIMS. JOINTS SHALL BE INSTALLED PER MANUFACTURER'S RECOMMENDATIONS.

- LEGEND -

H = FILL HEIGHT (FT.)
D_o = OUTSIDE DIAMETER OF PIPE
MAX. = MAXIMUM
MIN. = MINIMUM

===== = STRUCTURAL BACKFILL MATERIAL
||||||| = UNDISTURBED SOIL



02-27-20	REVISED	
11-07-19	ISSUED	
DATE	REVISION	DATE FILMED

ARKANSAS STATE HIGHWAY COMMISSION


PLASTIC PIPE CULVERT
(POLYPROPYLENE)

STANDARD DRAWING PCP-3




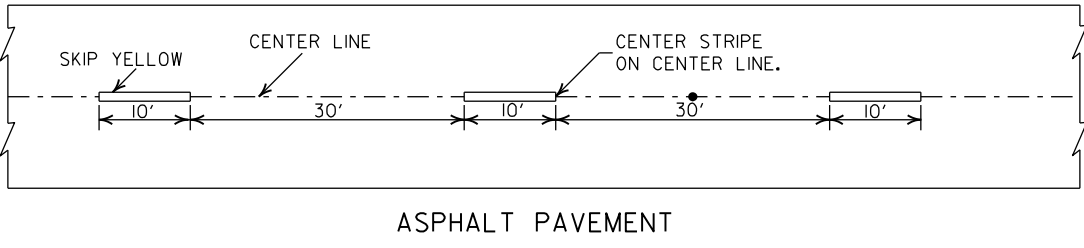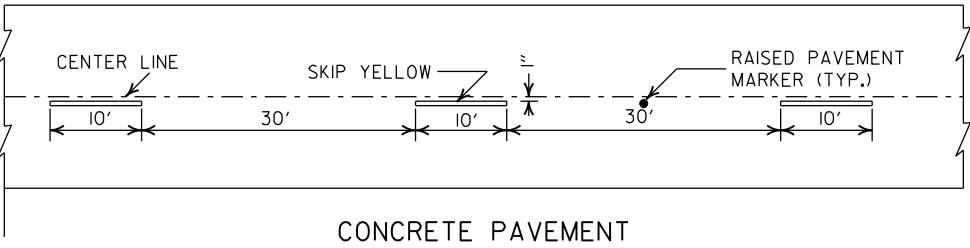


BROKEN LINE STRIPING

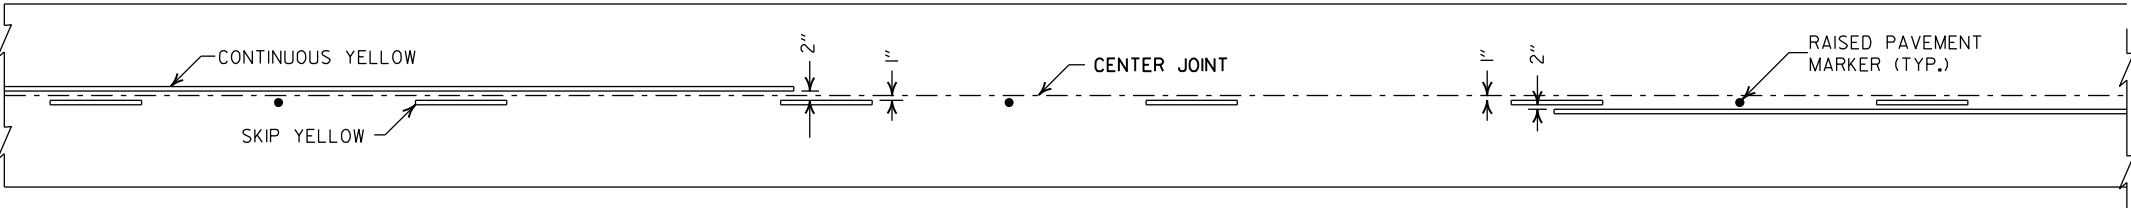


SOLID LINE STRIPING ON CONCRETE PAVEMENT

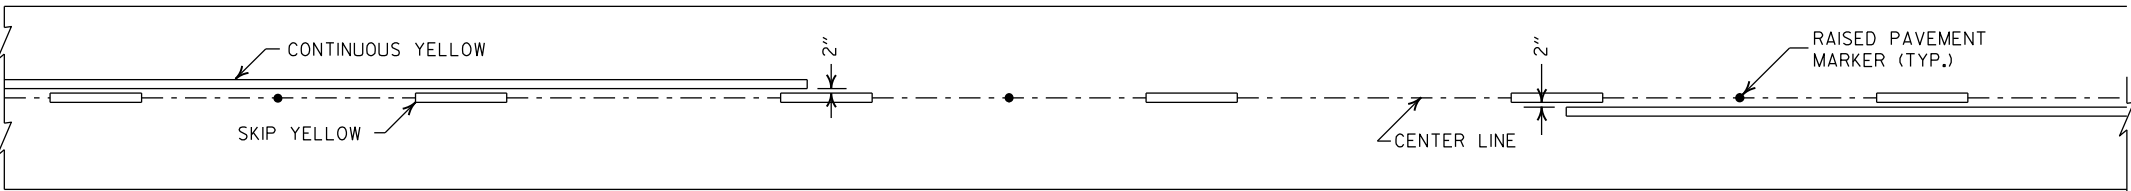

SOLID LINE STRIPING ON ASPHALT PAVEMENT

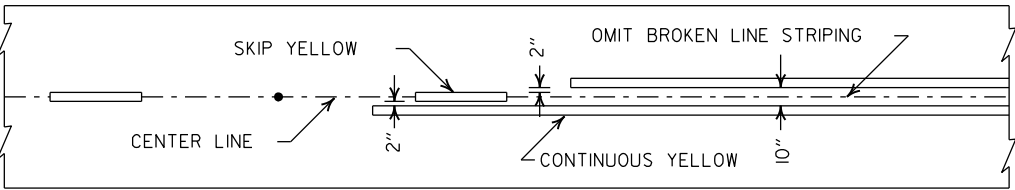


ASPHALT PAVEMENT

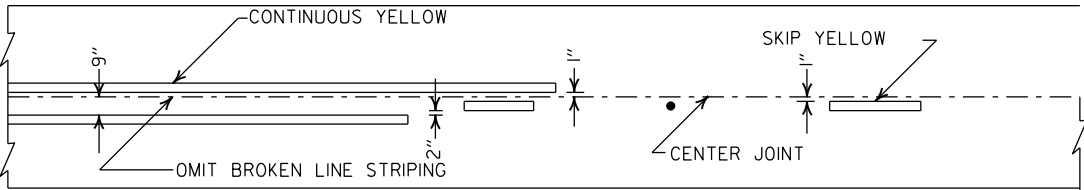


CONCRETE PAVEMENT

STRIPING AT ADJACENT NO PASSING LANES

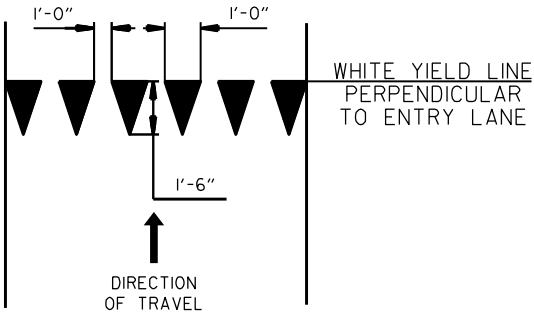


YIELD LINE DETAIL

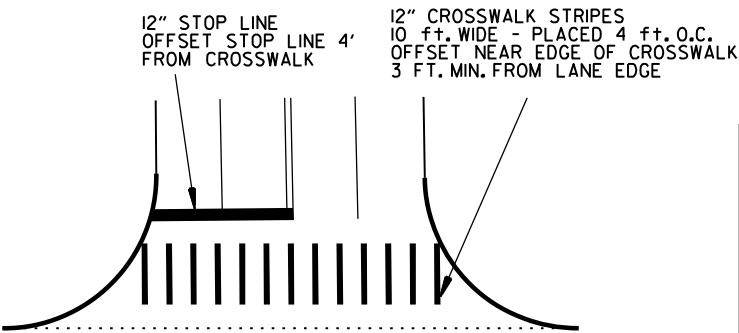


CROSSWALK AND STOP LINE DETAILS

- NOTES:
1. REFER TO THE STRIPING DETAILS FOR PAVEMENT MARKING LINE WIDTHS.
 2. THIS DRAWING SHALL BE USED IN CONJUNCTION WITH THE LATEST REVISED ADDITION OF THE "MANUAL ON UNIFORM TRAFFIC CONTROL DEVICES."
 3. RAISED PAVEMENT MARKERS SHALL BE PLACED ON AN 80 FEET SPACING UNLESS OTHERWISE SHOWN IN THE PLANS.

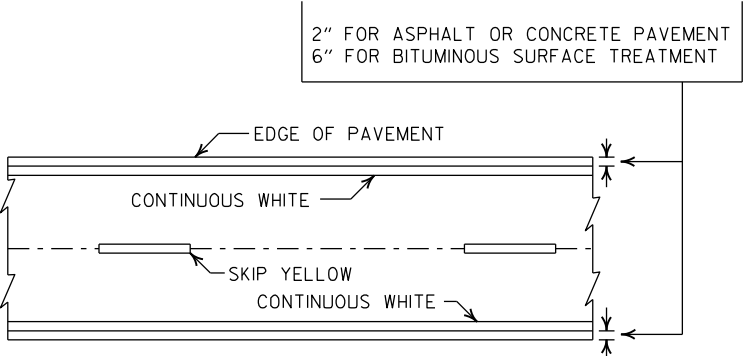

PAVEMENT EDGE LINE MARKING

NOTE:
THE RED LENS OF THE TYPE II R.P.M. SHALL FACE THE INCORRECT TRAFFIC MOVEMENT.

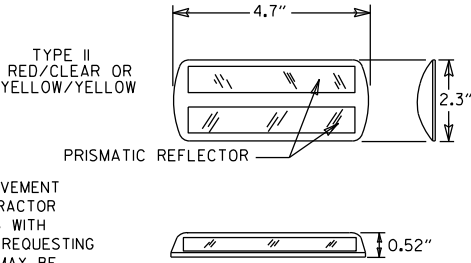

DETAIL OF STANDARD RAISED PAVEMENT MARKERS


2-27-20	REVISED STOP LINE DETAILS	
6-1-17	ADDED YIELD LINE DETAIL	
5-12-16	REVISED LINE WIDTHS, SPACING, & NOTES	
9-12-13	REVISED DETAIL OF STANDARD RAISED PAVEMENT MARKERS	
11-17-10	REVISED GENERAL NOTES & REMOVED PLOWABLE PVMT MRKRS	
11-18-04	REVISED NOTE 2 & GENERAL NOTES	
8-22-02	ADDED CROSSWALK & STOPBAR DTLS.	
7-02-98	ADDED DETAILS OF STD. RAISED PAV'T. MARKERS	
4-26-96	REV. NOTES 3&4; ADDED R.P.M.	
9-30-80	DRAWN	1-9-30-80
DATE	REVISION	FILMED

ARKANSAS STATE HIGHWAY COMMISSION
PAVEMENT MARKING DETAILS
STANDARD DRAWING PM-1

STEEL FABRICATION: REINFORCING STEEL FABRICATION SHALL CONFORM TO THE DIMENSIONS LISTED IN THE TABLE BELOW:

BAR SIZE	PIN DIAMETER	HOOK EXTENSION "K"
3	2 1/4"	4"
4	3 "	4 1/2"
5	3 3/4"	5"
6	4 1/2"	6"
7	5 1/4"	7"
8	6"	8"

IF THE OVERALL HEIGHT OF THE HOOK (SEE DIAGRAM BELOW) FOR A "b", "b1", "b2" or "b3" BENT BAR IS GREATER THAN THE CORRESPONDING TOP OR BOTTOM SLAB THICKNESS, LESS 2 3/4 INCHES, EACH BENT BAR SHALL BE REPLACED WITH ONE HOOKED BAR AND ONE STRAIGHT BAR, USING LENGTHS AS SHOWN IN THE TABLE BELOW. THE TWO BARS SHALL BE THE SAME DIAMETER AS, AND PLACED AT THE SAME SPACING AS, THE "b", "b1", "b2" OR "b3" BENT BARS THEY REPLACE.

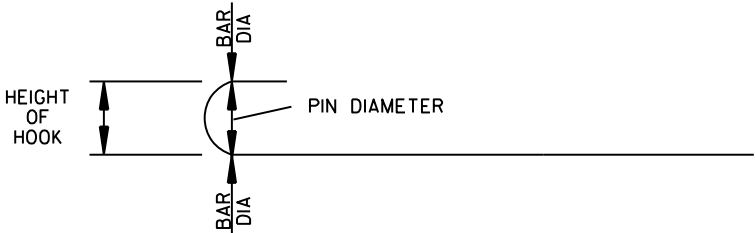

OVERALL HEIGHT OF HOOKED BAR DIAGRAM


THE HOOKED BARS SHALL BE PLACED IN THE BOTTOM OF THE TOP SLAB AND THE TOP OF THE BOTTOM SLAB. THE STRAIGHT BARS SHALL BE PLACED IN THE TOP OF THE TOP SLAB AND THE BOTTOM OF THE BOTTOM SLAB. SEE TABLE BELOW FOR LENGTHS OF REPLACEMENT HOOKED AND STRAIGHT BARS.

FOR SKEWED CULVERTS, THE REPLACEMENT STRAIGHT BAR MAY HAVE TO BE CUT IN FIELD TO FIT.

REPLACEMENT BAR LENGTHS TABLE

BAR SIZE: "b", "b1", "b2" OR "b3"	LENGTH OF HOOKED BAR	LENGTH OF STRAIGHT BAR
#4	L + 1' - 0"	SEE "c" BAR LENGTH
#5	L + 1' - 2"	SEE "c" BAR LENGTH
#6	L + 1' - 4"	SEE "c" BAR LENGTH
#7	L + 1' - 8"	SEE "c" BAR LENGTH
#8	L + 1' - 10"	SEE "c" BAR LENGTH
#9	L + 2' - 6"	SEE "c" BAR LENGTH

L = "OW" - 3 INCHES

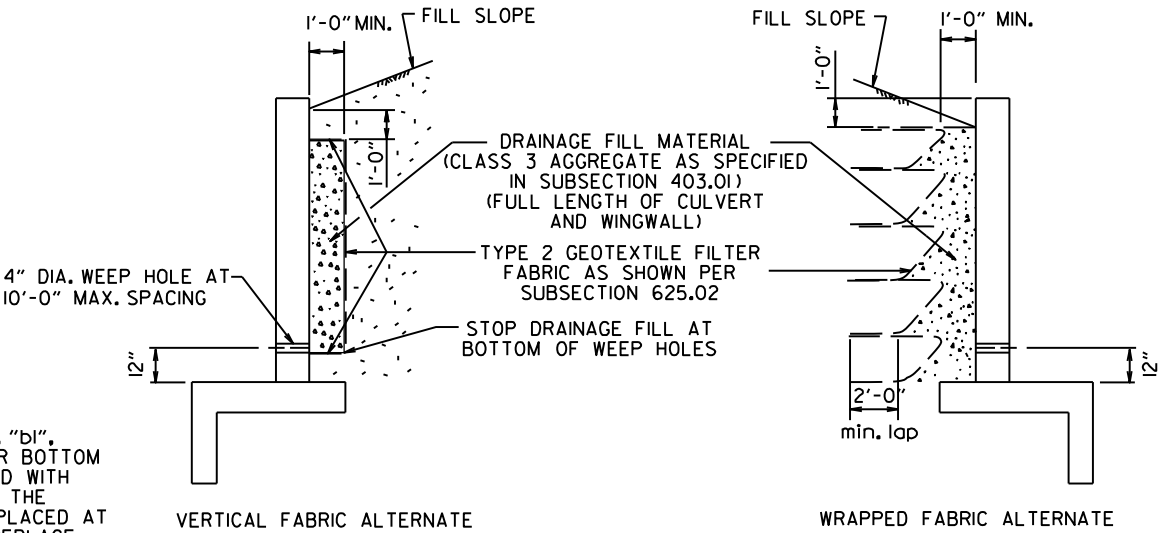

WINGWALL & CULVERT DRAINAGE DETAIL

REINFORCED CONCRETE BOX CULVERT GENERAL NOTES

CONCRETE SHALL BE CLASS S WITH A MINIMUM 28 DAY COMPRESSIVE STRENGTH OF 3500 PSI. REINFORCING STEEL SHALL BE AASHTO M 31OR M 53, GRADE 60.

CONSTRUCTION AND MATERIALS FOR WINGWALL & CULVERT DRAINAGE, INCLUDING WEEP HOLES AND GRANULAR MATERIAL, SHALL BE SUBSIDIARY TO THE BID ITEM, "CLASS S CONCRETE".

MEMBRANE WATERPROOFING SHALL CONFORM TO THE REQUIREMENTS OF SECTION 815 OF THE STANDARD SPECIFICATIONS.


MEMBRANE WATERPROOFING SHALL BE APPLIED TO ALL CONSTRUCTION JOINTS IN THE TOP SLAB AND THE SIDEWALLS OF R.C. BOX CULVERTS AS DIRECTED BY THE ENGINEER. NO PAYMENT SHALL BE MADE FOR THIS ITEM, BUT PAYMENT WILL BE CONSIDERED TO BE INCLUDED IN THE VARIOUS ITEMS BID FOR THE R.C. BOX CULVERT.

REINFORCING STEEL TOLERANCES: THE TOLERANCES FOR REINFORCING STEEL SHALL MEET THOSE LISTED IN "MANUAL OF STANDARD PRACTICE" PUBLISHED BY CONCRETE REINFORCING STEEL INSTITUTE (CRSI) EXCEPT THAT THE TOLERANCE FOR TRUSS BARS SUCH AS FIGURE 3 ON PAGE 7-4 OF THE CRSI MANUAL SHALL BE MINUS ZERO TO PLUS 1/2 INCH.

WEEP HOLES IN BOX CULVERT WALLS SHALL HAVE A MAXIMUM HORIZONTAL SPACING OF 10'-0" AND SHALL BE SPACED TO CLEAR ALL REINFORCING STEEL. THE DRAIN OPENING SHALL BE 4" DIAMETER AND SHALL BE PLACED 12" ABOVE THE TOP OF THE BOTTOM SLAB.

WEEP HOLES IN WINGWALLS SHALL HAVE A MAXIMUM HORIZONTAL SPACING OF 10'-0" AND SHALL BE SPACED TO CLEAR ALL REINFORCING STEEL. THERE SHALL BE A MINIMUM OF TWO (2) WEEP HOLES IN EACH WINGWALL. THE DRAIN OPENING SHALL BE 4" DIAMETER AND SHALL BE PLACED 12" ABOVE THE TOP OF THE WINGWALL FOOTING.




THE REQUIREMENTS SHOWN ON THIS DRAWING SHALL SUPERCEDE THE CORRESPONDING REQUIREMENTS ON ALL REINFORCED CONCRETE BOX CULVERT STANDARD DRAWINGS.

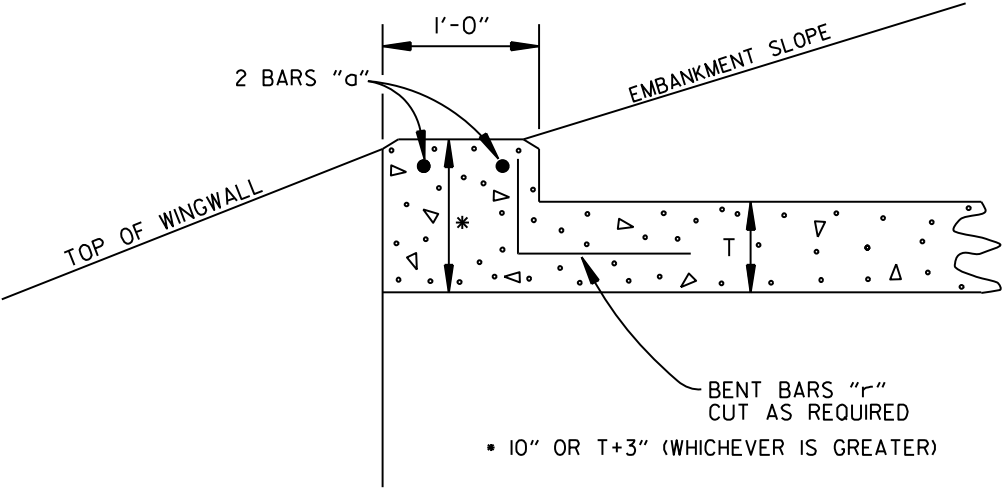

NOTE: FOR ALL SKEWED R.C. BOX CULVERTS THE LENGTH "K" OF THE MODIFIED HEADWALL SHALL BE EQUAL TO THE ROADWAY LENGTH "RL". THE ENDS OF THE HEADWALL SHALL BE CONSTRUCTED PARALLEL TO THE SKEW ANGLE OF THE BOX CULVERT.



R.C. BOX CULVERT HEADWALL MODIFICATIONS

7/26/12	REV. DRAINAGE FILL MATERIAL & DETAIL		ARKANSAS STATE HIGHWAY COMMISSION
12/15/11	REQUIRE WEEP HOLES IN BOX CULVERT WALLS		
5-25-06	REV. GEN. NOTES AND DETAILS FOR WEEP HOLES; BAR DIAGRAM		
11-16-01	ADDED WINGWALL DRAINAGE DETAIL/EDITED GEN. NOTES		REINFORCED CONCRETE BOX CULVERT DETAILS
10-18-96	REV. ASTM REF. TO AASHTO & ADDED BAR DIAGRAM		
10-12-95	MOVED SOLID SODDING DETAIL TO RCB-2		
6-2-94	ADDED SOLID SODDING PLAN DETAIL		STANDARD DRAWING RCB-1
8-5-93	REVISED PIN DIAMETER TO SPECS.		
8-15-91	DRAWN AND ISSUED		
DATE	REVISION	DATE FILMED	

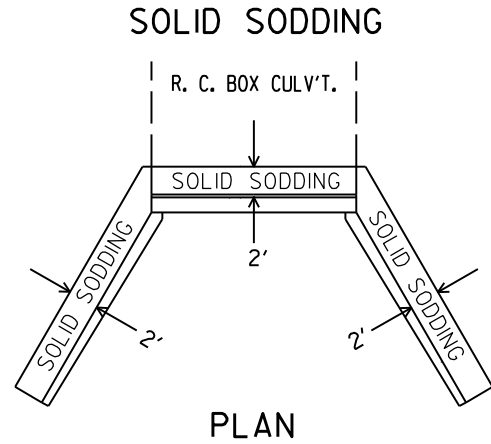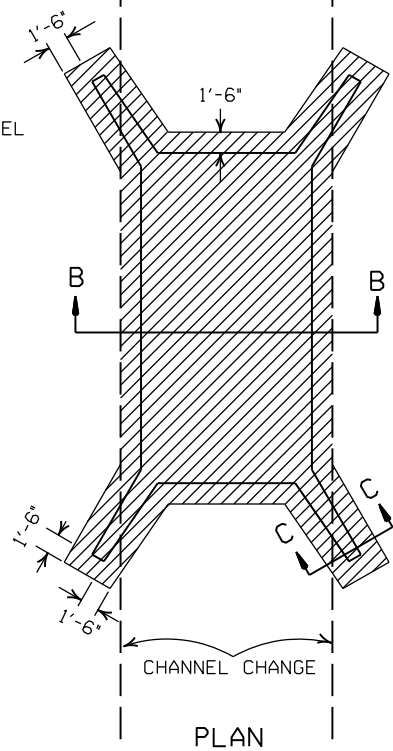
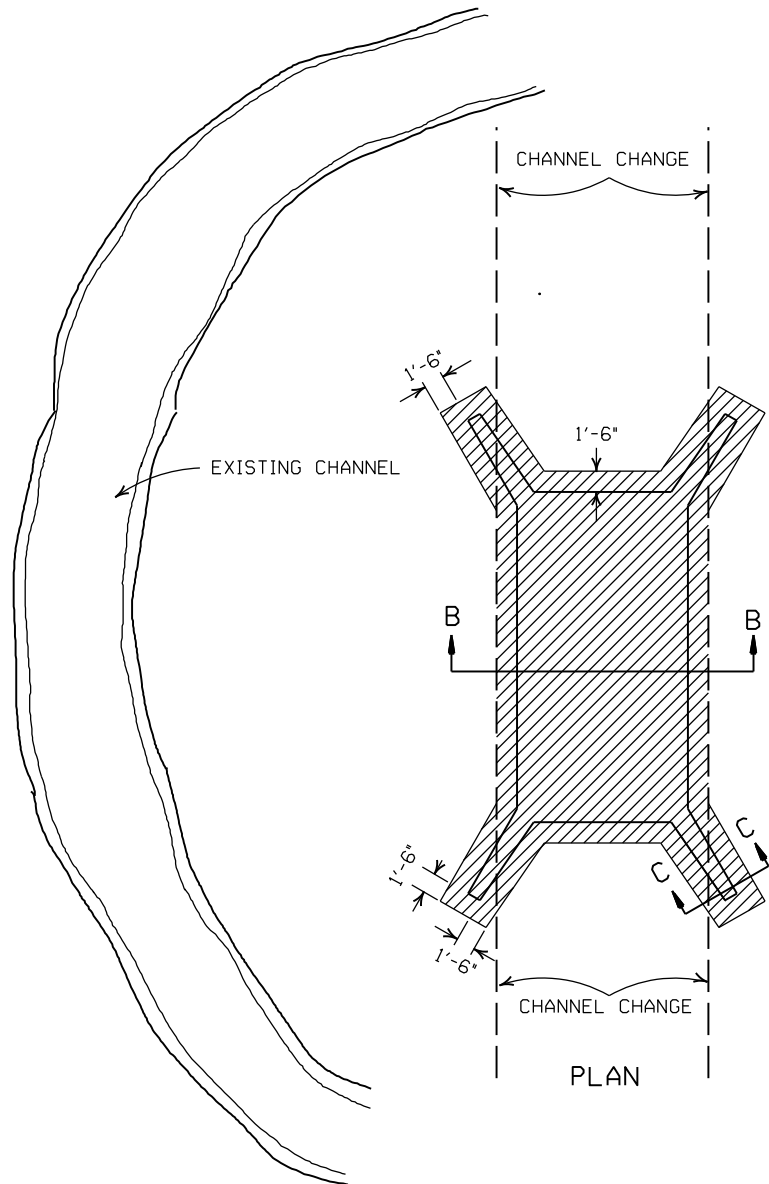


PARTIAL SECTION SHOWING SOLID SODDING AT HEADWALLS AND WING WALLS


NOTE: LENGTH MEASURED ALONG THE CENTER OF 2' STRIP OF SOLID SODDING.

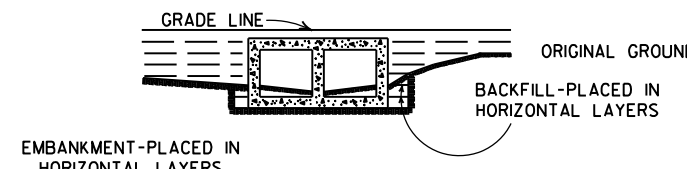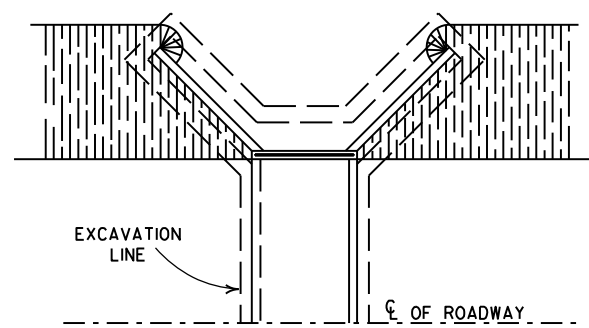


BACKFILL DETAILS FOR BOX CULVERT

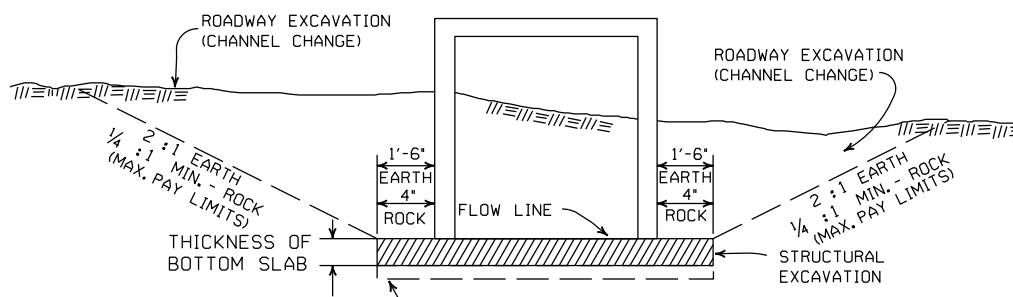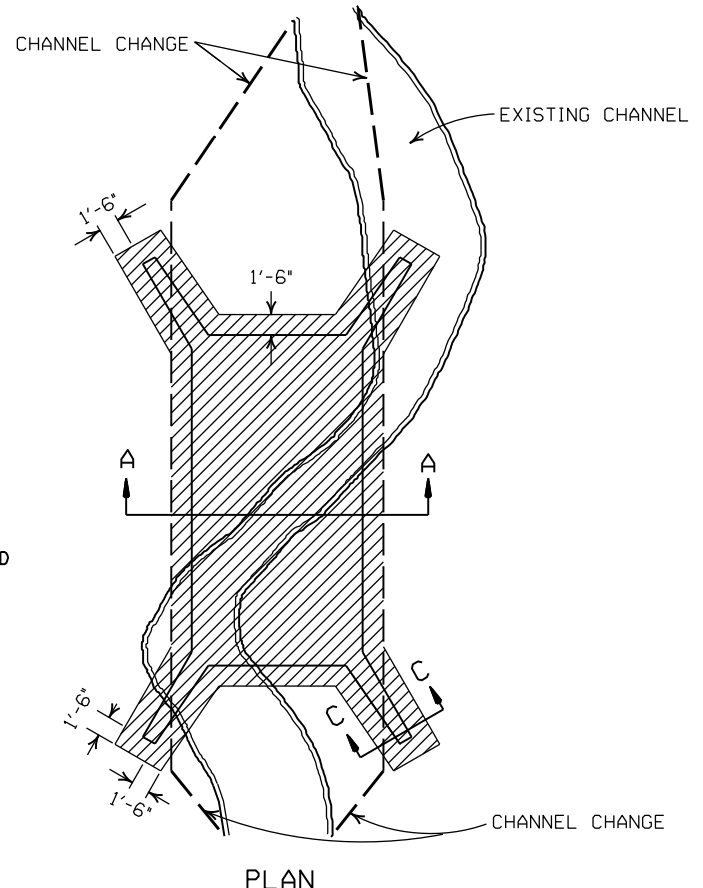

SECTION B-B
DETAILS FOR NEW CHANNELS

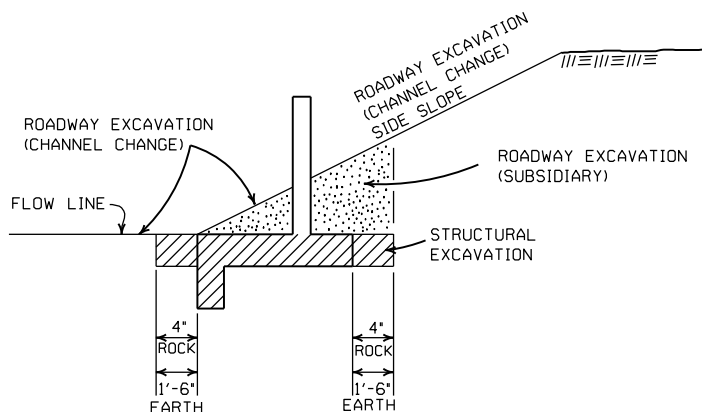

SECTION C-C

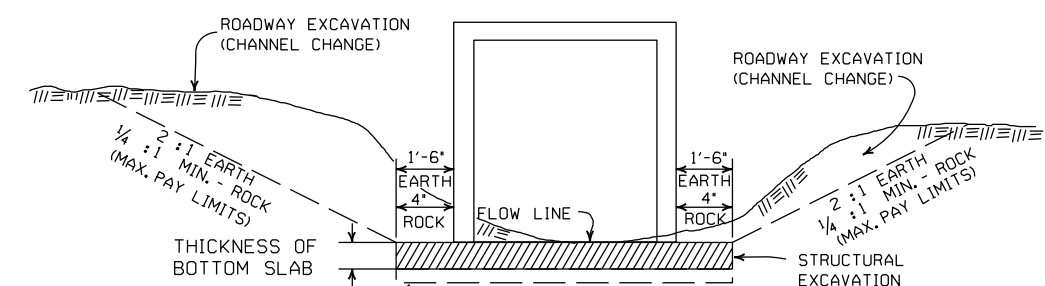

SECTION A-A
DETAILS THROUGH EXISTING CHANNELS

GENERAL NOTES:

ROADWAY EXCAVATION (CHANNEL CHANGE) WILL BE PAID FOR AT R.C. BOX CULVERT LOCATIONS. IT WILL BE PAID TO THE LIMITS ACTUALLY CUT AND WILL BE CONFINED TO THAT PORTION OF THE INDICATED AREA THAT IS ABOVE THE FLOW LINE. ROADWAY EXCAVATION (CHANNEL CHANGE) SHALL BE MEASURED BY CROSS SECTIONS AND VOLUMES COMPUTED BY AVERAGE END AREA METHOD. ALL CHANNEL CHANGES SHALL BE BROUGHT TO GRADE PRIOR TO MAKING ANY EXCAVATION FOR STRUCTURES.

EXCAVATION FOR STRUCTURES WILL BE PAID FOR AT ALL R.C. BOX CULVERT LOCATIONS. IT WILL BE PAID TO THE LIMITS SHOWN AND SHALL BE CONFINED TO THAT PORTION OF THE INDICATED AREA THAT IS BELOW THE CHANNEL FLOW LINE.

ROADWAY EXCAVATION SHOWN IN SECTION C-C ABOVE AS SUBSIDIARY WILL NOT BE MEASURED OR PAID FOR DIRECTLY, BUT PAYMENT WILL BE CONSIDERED TO BE INCLUDED IN THE VARIOUS ITEMS OF EXCAVATION.

DATE	REVISION	FILMED
11-20-03	REVISED SECTION A-A NOTE	
8-22-02	REVISED SECTION B-B NOTE	
10-12-95	COMBINED 1891B AND 1888A	
1-4-83	REVISED GENERAL NOTES	674-1-4-83
	AND ADDED MAXIMUM PAY	
	LIMIT NOTES.	
2-2-76	EXCAV. PAY LIMITS	917-2-2-76
10-2-72	REVISED AND REDRAWN	564-10-16-72

ARKANSAS STATE HIGHWAY COMMISSION	
EXCAVATION PAY LIMITS, BACKFILL, & SOLID SODDING FOR BOX CULVERTS	
STANDARD DRAWING RCB-2	

SUPERELEVATION TABLE FOR TWO - WAY TRAFFIC

DEGREE OF CURVE	30 MPH			35 MPH			40 MPH			45 MPH			50 MPH			55 MPH			60 MPH			65 MPH			70 MPH			75 MPH		
	e	Ls (FT)		e	Ls (FT)		e	Ls (FT)		e	Ls (FT)		e	Ls (FT)		e	Ls (FT)		e	Ls (FT)		e	Ls (FT)		e	Ls (FT)		e	Ls (FT)	
		MINIMUM	DESIRABLE		MINIMUM	DESIRABLE		MINIMUM	DESIRABLE		MINIMUM	DESIRABLE		MINIMUM	DESIRABLE		MINIMUM	DESIRABLE		MINIMUM	DESIRABLE		MINIMUM	DESIRABLE		MINIMUM	DESIRABLE		MINIMUM	DESIRABLE
0° 15'	NC			NC			NC			NC			NC			NC			NC			NC			NC			NC		
0° 30'	NC			NC			NC			NC			NC			NC			NC			RC	96		NC			RC	96	
0° 45'	NC			NC			NC			NC			RC	96		RC	96		0.024	106		RC	96		0.026	110		RC	96	
1° 00'	NC			NC			NC			RC	90		0.022	101		0.026	110		0.030	120		0.034	130		0.038	139		0.042	149	
1° 15'	NC			NC			RC	84		0.022	95		0.028	115		0.032	125		0.038	139		0.042	149		0.046	158		0.052	173	
1° 30'	NC			RC	78		0.022	88		0.028	108		0.032	125		0.038	139		0.044	154		0.050	168		0.056	182		0.062	197	
1° 45'	RC	72		RC	78		0.026	97		0.030	113		0.036	134		0.044	154		0.050	168		0.056	182		0.064	202		0.070	216	
2° 00'	RC	72		0.024	86		0.028	101		0.034	122		0.042	149		0.048	163		0.056	182		0.064	202		0.070	216		0.078	235	
2° 15'	RC	72		0.026	90		0.032	109		0.038	131		0.046	158		0.054	178		0.062	197		0.072	221		0.078	235		0.086	254	
2° 30'	0.022	75		0.028	94		0.034	113		0.042	140		0.050	168		0.058	187		0.068	211		0.076	230		0.082	245		0.092	269	
2° 45'	0.024	79		0.030	98		0.038	122		0.046	149		0.054	178		0.064	202		0.072	221		0.082	245		0.088	259		0.098	283	
3° 00'	0.026	83		0.034	105		0.040	126		0.050	158		0.058	187		0.068	211		0.078	235		0.088	259		0.098	283		0.100	288	
3° 15'	0.028	86		0.036	109		0.044	134		0.052	162		0.062	197		0.072	221		0.082	245		0.092	269		0.098	283		0.100	288	
3° 30'	0.030	90		0.038	113		0.046	139	200	0.056	171		0.066	206		0.076	230		0.086	254		0.096	278		0.098	283		0.100	288	
3° 45'	0.032	93		0.040	117		0.050	147		0.058	176		0.070	216		0.080	240		0.090	264		0.096	278		0.098	283		0.100	288	
4° 00'	0.034	97		0.042	121		0.052	151		0.062	185		0.072	221		0.084	250		0.094	274		0.096	278		0.098	283		0.100	288	
4° 15'	0.036	100		0.044	125		0.054	155		0.064	189		0.076	230		0.086	254		0.096	278		0.098	283		0.100	288		0.100	288	
4° 30'	0.036	100		0.046	129		0.056	160		0.068	198		0.078	235		0.088	259		0.098	283		0.098	283		0.100	288		0.100	288	
4° 45'	0.038	104	200	0.048	133		0.060	168		0.070	203		0.082	245		0.092	269		0.098	283		0.098	283		0.100	288		0.100	288	
5° 00'	0.040	108		0.050	137		0.062	172		0.072	207		0.084	250		0.094	274		0.096	278		0.098	283		0.100	288		0.100	288	
5° 30'	0.044	115		0.054	144		0.066	181		0.078	221		0.088	259		0.098	283		0.098	283		0.098	283		0.100	288		0.100	288	
6° 00'	0.046	119		0.058	152		0.070	189		0.082	230		0.092	269		0.100	288		0.100	288		0.100	288		0.100	288		0.100	288	
6° 30'	0.050	126		0.062	160		0.074	198		0.086	239		0.096	278		0.096	278		0.096	278		0.096	278		0.096	278		0.096	278	
7° 00'	0.052	130		0.064	164		0.078	206		0.090	248		0.098	283		0.098	283		0.098	283		0.098	283		0.098	283		0.098	283	
7° 30'	0.054	133		0.068	172		0.080	210		0.092	252		0.100	288		0.100	288		0.100	288		0.100	288		0.100	288		0.100	288	
8° 00'	0.058	140		0.070	176		0.084	219		0.094	257		0.094	257		0.094	257		0.094	257		0.094	257		0.094	257		0.094	257	
8° 30'	0.060	144		0.072	179		0.086	223		0.096	261		0.096	261		0.096	261		0.096	261		0.096	261		0.096	261		0.096	261	
9° 00'	0.062	148		0.076	187		0.088	227		0.098	266		0.098	266		0.098	266		0.098	266		0.098	266		0.098	266		0.098	266	
9° 30'	0.064	151		0.078	191		0.092	235		0.100	270		0.100	270		0.100	270		0.100	270		0.100	270		0.100	270		0.100	270	
10° 00'	0.066	155		0.080	195		0.094	240		0.094	240		0.094	240		0.094	240		0.094	240		0.094	240		0.094	240		0.094	240	
11° 00'	0.070	162		0.084	203		0.096	244		0.096	244		0.096	244		0.096	244		0.096	244		0.096	244		0.096	244		0.096	244	
12° 00'	0.074	169		0.088	211		0.098	248		0.098	248		0.098	248		0.098	248		0.098	248		0.098	248		0.098	248		0.098	248	
13° 00'	0.076	173		0.090	215	250	0.100	252	300	0.100	252	300	0.100	252	300	0.100	252	300	0.100	252	300	0.100	252	300	0.100	252	300	0.100	252	300
14° 00'	0.080	180		0.094	222		0.094	222		0.094	222		0.094	222		0.094	222		0.094	222		0.094	222		0.094	222		0.094	222	
15° 00'	0.082	184		0.096	226		0.096	226		0.096	226		0.096	226		0.096	226		0.096	226		0.096	226		0.096	226		0.096	226	
16° 00'	0.086	191		0.098	230		0.098	230		0.098	230		0.098	230		0.098	230		0.098	230		0.098	230		0.098	230		0.098	230	
17° 00'	0.088	194		0.100	234		0.100	234		0.100	234		0.100	234		0.100	234		0.100	234		0.100	234		0.100	234		0.100	234	
18° 00'	0.090	198		0.100	234		0.100	234		0.100	234		0.100	234		0.100	234		0.100	234		0.100	234		0.100	234		0.100	234	
19° 00'	0.092	202		0.100	234		0.100	234		0.100	234		0.100	234		0.100	234		0.100	234		0.100	234		0.100	234		0.100	234	
20° 00'	0.094	205		0.100	234		0.100	234		0.100	234		0.100	234		0.100	234		0.100	234		0.100	234		0.100	234		0.100	234	
21° 00'	0.096	209		0.100	234		0.100	234		0.100	234		0.100	234		0.100	234		0.100	234		0.100	234		0.100	234		0.100	234	
22° 00'	0.096	209		0.100	234		0.100	234		0.100	234		0.100	234		0.100	234		0.100	234		0.100	234		0.100	234		0.100	234	
23° 00'	0.098	212		0.100	234		0.100	234		0.100	234		0.100	234		0.100	234		0.100	234		0.100	234		0.100	234		0.100	234	
24° 00'	0.098	212		0.100	234		0.100	234		0.100	234		0.100	234		0.100	234		0.100	234		0.100	234		0.100	234		0.100	234	
25° 00'	0.100	216		0.100	234		0.100	234		0.100	234		0.100	234		0.100	234		0.100	234		0.100	234		0.100	234		0.100	234	

NC - NORMAL CROWN
RC - REVERSE CROWN, SUPERELEVATION AT NORMAL CROWN SLOPE
e - RATE OF SUPERELEVATION (FT. PER FT.)
Ls - LENGTH OF SUPERELEVATION TRANSITION (FT.)
L - DISTANCE FROM BEGINNING OF SUPERELEVATION TRANSITION TO ANY POINT (FT.)
d - WIDTH OF PAVEMENT (FT.) OR WIDTH OF SUBGRADE (FT.)
C - NORMAL CROWN (FT.)


ABBREVIATIONS

- GENERAL NOTES
- ON PAVEMENT WITH TWO-WAY TRAFFIC, THE SUPERELEVATION SHALL BE REVOLVED ON THE INSIDE PAVEMENT EDGE UNLESS OTHERWISE NOTED ON THE PLANS
 - SUPERELEVATION VALUES SHOWN ON THE CROSS SECTIONS ARE VALUES (+) OR (-) TO BE ADDED TO OR SUBTRACTED FROM THE POINT OF CONTROL.
 - LENGTHS FOR L MAY BE ROUNDED IN MULTIPLES OF 25 FT. OR 50 FT. TO PERMIT SIMPLER CALCULATIONS.
 - PAVEMENTS WIDER THAN 2 LANES SHALL HAVE ADDITIONAL TRANSITION LENGTHS AS FOLLOWS:


3 LANE UNDIVIDED - - - - +20%
4 LANE UNDIVIDED - - - - +50%
5 LANE UNDIVIDED - - - - +80%
6 LANE UNDIVIDED - - - - +100%

















NOTE: MAINTAIN NORMAL CROWN ON INSIDE UNTIL SUPERELEVATION EXCEEDS 2C.
RATE OF SUPERELEVATION SHALL BE COMPUTED ON STRAIGHT LINE METHOD USING APPLICABLE Ls.

SUPERELEVATION FORMULA = $\frac{Lde}{Ls}$

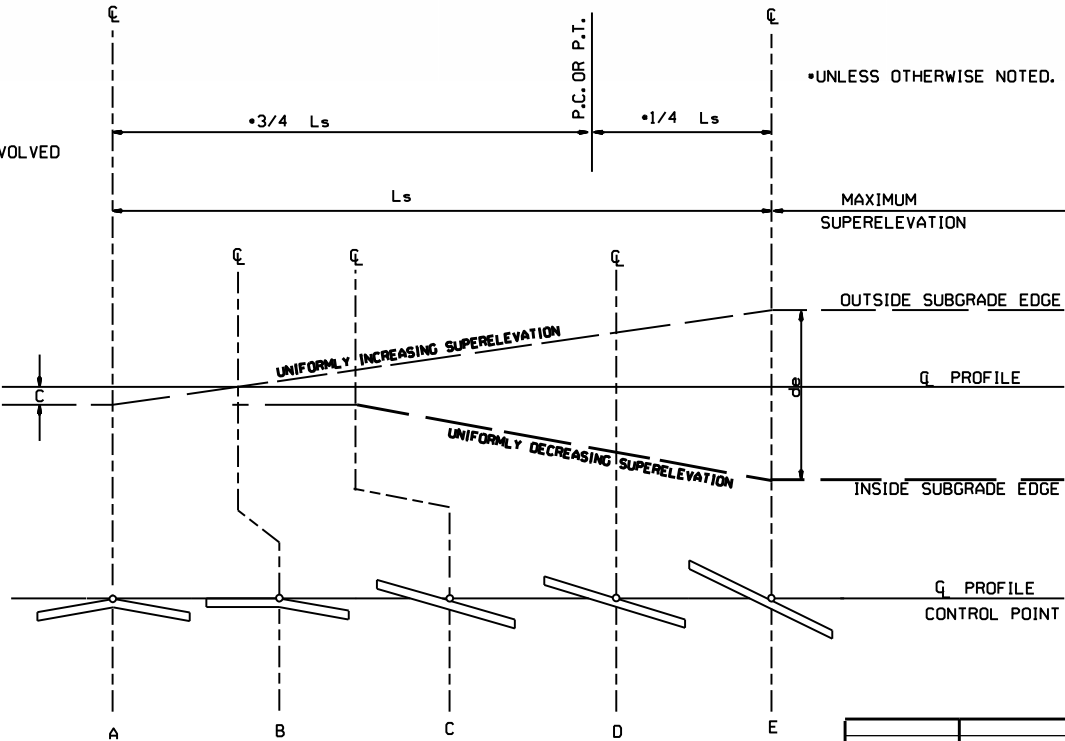

STANDARD METHOD WHEN SUPERELEVATION REVOLVES AROUND CENTER LINE

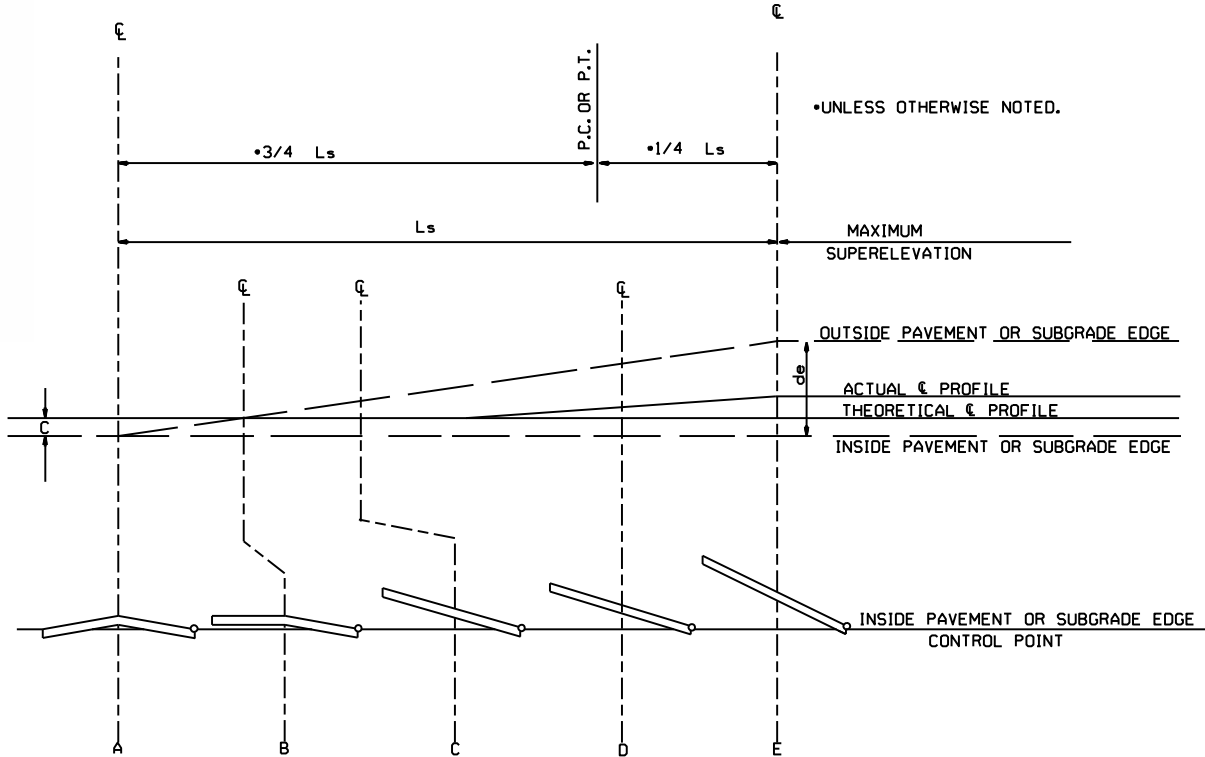


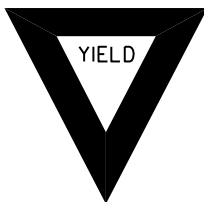 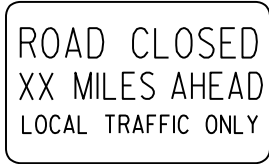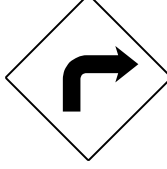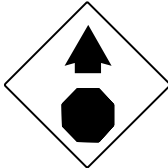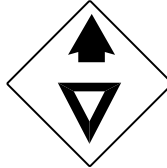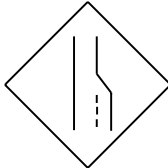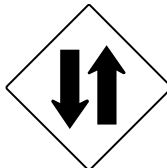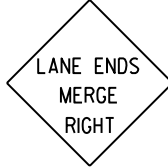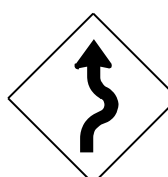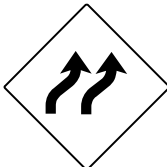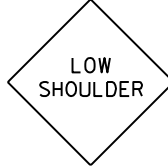 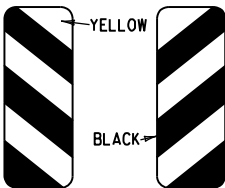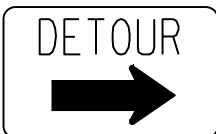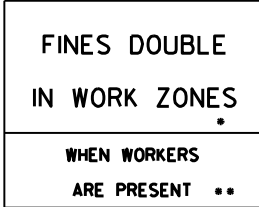RI-1  STANDARD 30"x30" EXPRESSWAY 36"x36" SPECIAL 48"x48"	RI-2  STD. 36"x36"x36" EXPWY. 48"x48"x48" FWY. 60"x60"x60"	R2-1  STD. 24"x30" EXPWY. 36"x48" FWY. 48"x60"	W3-5  STD. 36"x36" EXPWY. 48"x48" FWY. 48"x48"	W3-5a  STD. 36"x36" EXPWY. 48"x48" FWY. 48"x48"	R4-1  STD. 24"x30" EXPWY. 36"x48" FWY. 48"x60"	R4-2  STD. 24"x30" EXPWY. 36"x48" FWY. 48"x60"	ADVANCE DISTANCES (XXXX) 500 FT 1/2 MILE 1000 FT 3/4 MILE 1500 FT 1 MILE AHEAD GENERAL NOTES: 1. ALL TRAFFIC CONTROL DEVICES USED ON ROAD CONSTRUCTION SHALL CONFORM TO THE MANUAL ON UNIFORM TRAFFIC CONTROL DEVICES, LATEST EDITION, AND TO THE STANDARD HIGHWAY SIGNS, LATEST EDITION, OR AS APPROVED BY THE FEDERAL HIGHWAY ADMINISTRATION. 2. TRAFFIC CONTROL DEVICES SHALL BE SET UP JUST BEFORE THE START OF CONSTRUCTION OPERATIONS AND SHALL BE PROPERLY MAINTAINED DURING THE TIME SUCH CONDITIONS EXIST. THEY SHALL REMAIN IN PLACE ONLY AS LONG AS NEEDED AND REMOVED THEREAFTER. 3. EXISTING SIGNS AND CONSTRUCTION SIGNS SHALL BE KEPT IN PROPER POSITION, AND BE CLEAN AND LEGIBLE AT ALL TIMES. SIGNS THAT DO NOT APPLY TO EXISTING CONDITIONS SHALL BE REMOVED. SIGNS THAT ARE DAMAGED, DEFACED, OR THAT ACCUMULATE DIRT DURING CONSTRUCTION SHALL BE CLEANED, REPAIRED, OR REPLACED. 4. SIGNS ARE USUALLY MOUNTED ON A SINGLE POST, ALTHOUGH THOSE WIDER THAN 36" OR LARGER THAN 10 50. FT. SHALL BE MOUNTED ON TWO POSTS OR ABOVE A TYPE III BARRICADE. 5. SIGN POSTS DIRECT BURIED IN SOIL SHALL BE 2 LB. MINIMUM CHANNEL POST OR 4"x4" WOOD POSTS. CHANNEL POSTS SHALL BE PAINTED GREEN. WOOD POSTS SHALL BE PAINTED WHITE. ALL POSTS SHALL BE NEATLY CONSTRUCTED, AND SHALL BE REPLUMBED, CLEANED, OR REPAIRED AS NEEDED FOR THE DURATION OF THE JOB. THERE SHALL NOT BE MORE THAN 2 POSTS IN A 7' PATH FOR WOOD OR CHANNEL POSTS. ANY CHANNEL POST SPLICE SHALL BE IN ACCORDANCE WITH STANDARD DRAWING TC-3. 6. POST MOUNTED SIGNS IN RURAL AREAS SHALL BE CONSTRUCTED WITH THE NEAR EDGE OF THE SIGN FROM 6 TO 12 FEET FROM THE PAVEMENT EDGE. SIGNS IN URBAN AREAS AND BARRICADE MOUNTED SIGNS SHALL BE MOUNTED A MINIMUM OF 2 FEET FROM THE PAVEMENT EDGE. 7. ALL POST AND BARRICADE MOUNTED SIGNS MOUNTED IN URBAN AREAS SHALL BE MOUNTED A MINIMUM DISTANCE OF 7' FROM THE BOTTOM OF THE SIGN TO THE ROADWAY SURFACE. ALL POST AND BARRICADE MOUNTED SIGNS MOUNTED IN RURAL AREAS SHALL BE MOUNTED A MINIMUM DISTANCE OF 7' FROM THE BOTTOM OF THE SIGN TO THE ROADWAY SURFACE, EXCEPT A MINIMUM OF 6' SHALL BE USED WHEN MOUNTING AN ADVISORY SIGN BELOW A WARNING SIGN. TEMPORARY SIGNS MAY BE MOUNTED ON PORTABLE SUPPORTS FOR INTERMEDIATE TERM STATIONARY WORK CONDITIONS. THE SIGNS MINIMUM MOUNTING HEIGHT SHALL BE 5'. RETROREFLECTIVE DEVICES SHALL BE USED. TEMPORARY SIGNS MAY BE MOUNTED ON PORTABLE SUPPORTS FOR SHORT-TERM, SHORT DURATION, AND MOBILE CONDITIONS. THEY SHALL BE NO LESS THAN ONE (1) FOOT ABOVE THE TRAVELED WAY. LONG-TERM STATIONARY SIGNS SHALL BE DIRECT BURIED IN SOIL, UNLESS CONDITIONS NECESSITATE THE USE OF PORTABLE SIGNS, OR AS APPROVED BY THE ENGINEER. CONCRETE PADS, CONCRETE OR ROCK BALLAST, OR OTHER SOLID MATERIALS SHALL NOT BE UTILIZED WITH PORTABLE SIGN SUPPORTS. 8. FLAGGERS SHALL USE REFLECTORIZED STOP-SLOW PADDLES. FLAGS MAY BE USED ONLY FOR EMERGENCY SITUATIONS. 9. MOST OF THE SIGNS SHOWN ARE ORIENTED TO THE RIGHT. HOWEVER, THIS DOES NOT PRECLUDE THE USE OF MIRROR IMAGES OF THESE SIGNS WHERE THE REVERSE ORIENTATION MIGHT BETTER CONVEY TO MOTORISTS THE PROPER DIRECTION OF MOVEMENT. 10. R55-1 SIGNS SHALL BE PLACED AT LEAST 1500' BUT NOT MORE THAN 1MILE IN ADVANCE OF THE WORK ZONE. IF A SPEED LIMIT REDUCTION IS IN EFFECT, THE SIGN SHALL BE PLACED A MINIMUM OF 500' IN ADVANCE OF THE "REDUCED SPEED AHEAD" SIGN. • NOTE: SUPPORTS FOR SIGNS, BARRICADES, AND VERTICAL PANELS THAT ARE DIFFERENT FROM THE REQUIREMENTS SHOWN IN NOTES 4 & 5, BUT MEET THE REQUIREMENTS OF MANUAL FOR ASSESSING SAFETY HARDWARE (MASH), WILL BE ACCEPTED. COMPLIANCE WITH THE REQUIREMENTS OF MANUAL FOR ASSESSING SAFETY HARDWARE (MASH) IS REQUIRED FOR ALL PROJECTS.
R5-1  STD. 30"x30" EXPWY. 36"x36" SPECIAL 48"x48"	R11-2  48"x30"	R11-3A  60"x30"	R11-4  60"x30"	W21-5a  STD. 36"x36" FWY. 48"x48"	W1-1  STD. 36"x36" FWY. 48"x48"	W1-2  STD. 36"x36" FWY. 48"x48"	
W1-3  STD. 48"x48"	W1-4  STD. 48"x48"	W1-6  STD. 48"x24" SPECIAL 60"x30"	W1-8  STD. 18"x24" SPECIAL 24"x30" EXPWY. 30"x36" FWY. 36"x48"	W3-1  STD. 36"x36" SPECIAL 48"x48"	W3-2  STD. 36"x36" SPECIAL 48"x48"	W4-2  STD. 36"x36" FWY. 48"x48"	
W5-1  STD. 36"x36" SPECIAL 48"x48"	W6-3  EXPWY. 36"x36" SPECIAL 48"x48"	W8-7  EXPWY. 36"x36" FWY. 48"x48"	W9-2  STD. 36"x36" FWY. 48"x48"	W13-1  STD. 24"x24"	W20-1  STD. 48"x48"	W20-2  STD. 48"x48"	
W20-3  STD. 48"x48"	W20-4  STD. 48"x48"	W20-5  STD. 48"x48"	W20-7a  18" 500 FEET 24" W16-2 STD. 36"x36" FWY. 48"x48"	W21-2  STD. 30"x30" SPECIAL 36"x36"	W21-5  STD. 30"x30" SPECIAL 36"x36"	W24-1  STD. 36"x36"	
W1-4b  STD. 48"x48"	R56-1  STD. 18"x18"	W8-11  STD. 36"x36" FWY. 48"x48"	W8-9  STD. 36"x36" FWY. 48"x48"	G20-1  60"x24"	G20-2  48"x24"	OM-3L OM-3R  12"x36"	
M4-9  STD. 30"x24" SPECIAL 48"x36" SPECIAL 60"x48"	M4-10  48"x18"	R55-1  36"x60" • USE 6" C LETTERS •• USE 4" D LETTERS					


11-07-19	REVISED FOR MASH	
4-13-17	DELETED RSP-1 & ADDED W21-5a	
9-2-15	REVISED REDUCED SPEED LIMIT AHEAD SIGNS REVISED ROAD WORK NEXT XX MILES	
12-15-11	REVISED W24-1	
11-17-10	DELETED W8-9a & ADDED W8-9	
10-15-09	ADDED REFERENCE TO MASH & ADDED SIGN W24-1	
4-17-08	REVISED SIGN DESIGNATIONS	
11-18-04	REVISED NOTES	
10-9-03	REVISED NOTE 1	
11-16-01	REVISED NOTE 7	
9-28-00	REVISED NOTE	
11-18-98	ADDED NOTE	
6-26-97	REVISED NOTE 5	
4-03-97	REVISED NOTE 5	
10-18-96	ADDED CONTROLLED ACCESS HWY. SIGN & TO NOTE 7	
10-12-95	ADDED R55-1	
6-8-95	REVISED TO CORRECT SIGN ILLUSTRATIONS	6-8-95
2-2-95	REVISED PER PART VI, MUTCD SEPT. 3, 1993	
8-15-91	DRAWN AND PLACED IN USE	
DATE	REVISION	FILMED

ARKANSAS STATE HIGHWAY COMMISSION
STANDARD TRAFFIC CONTROLS
FOR HIGHWAY CONSTRUCTION
STANDARD DRAWING TC-1


11-07-19	REVISED FOR MASH	
4-13-17	DELETED RSP-1 & ADDED W21-5a	
9-2-15	REVISED REDUCED SPEED LIMIT AHEAD SIGNS	
	REVISED ROAD WORK NEXT XX MILES	
12-15-11	REVISED W24-1	
11-17-10	DELETED W8-9a & ADDED W8-9	
10-15-09	ADDED REFERENCE TO MASH & ADDED SIGN W24-1	
4-17-08	REVISED SIGN DESIGNATIONS	
11-18-04	REVISED NOTES	
10-9-03	REVISED NOTE 1	
11-16-01	REVISED NOTE 7	
9-28-00	REVISED NOTE	
11-18-98	ADDED NOTE	
6-26-97	REVISED NOTE 5	
4-03-97	REVISED NOTE 5	
10-18-96	ADDED CONTROLLED ACCESS HWY. SIGN & TO NOTE 7	
10-12-95	ADDED R55-1	
6-8-95	REVISED TO CORRECT SIGN ILLUSTRATIONS	6-8-95
2-2-95	REVISED PER PART VI, MUTCD SEPT. 3, 1993	
8-15-91	DRAWN AND PLACED IN USE	
DATE	REVISION	FILMED

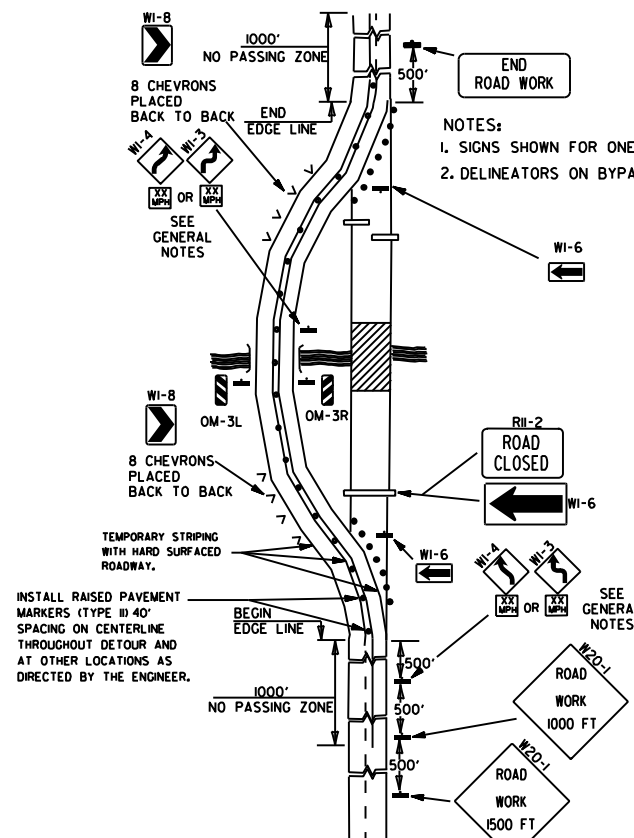


(A) TYPICAL APPLICATION OF TRAFFIC CONTROL DEVICES ON A 2-LANE HIGHWAY WHERE THE ENTIRE ROADWAY IS CLOSED AND A BYPASS DETOUR IS PROVIDED.

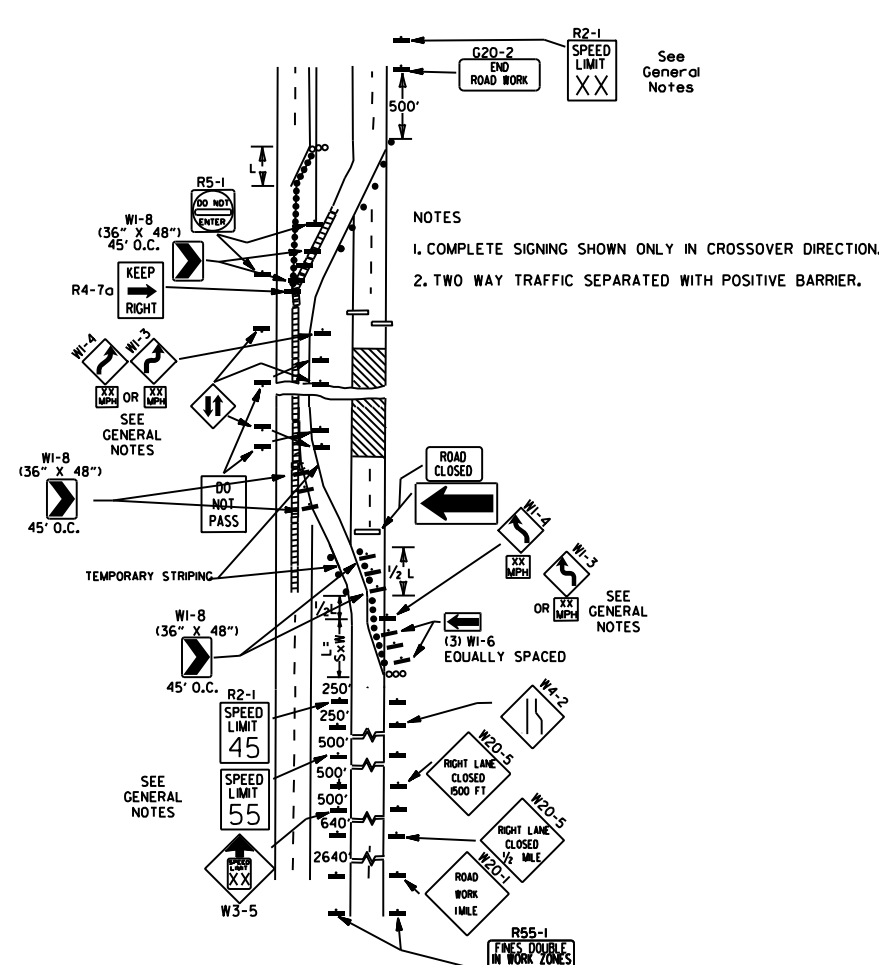


(B) TYPICAL APPLICATION - 4-LANE DIVIDED ROADWAY WHERE ONE ROADWAY IS CLOSED.

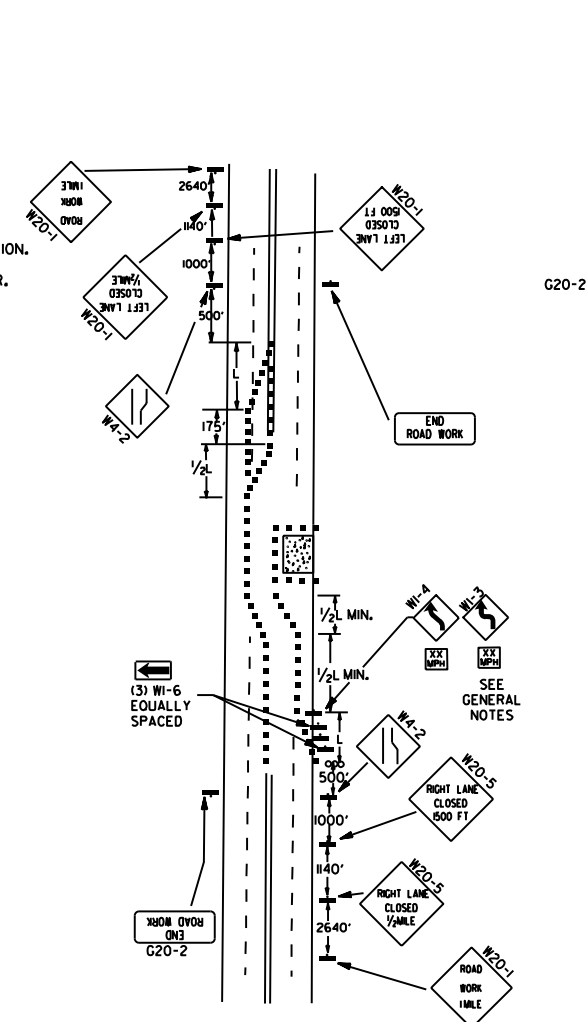


(C) TYPICAL APPLICATION - 4-LANE UNDIVIDED ROADWAY WHERE HALF OF THE ROADWAY IS CLOSED.

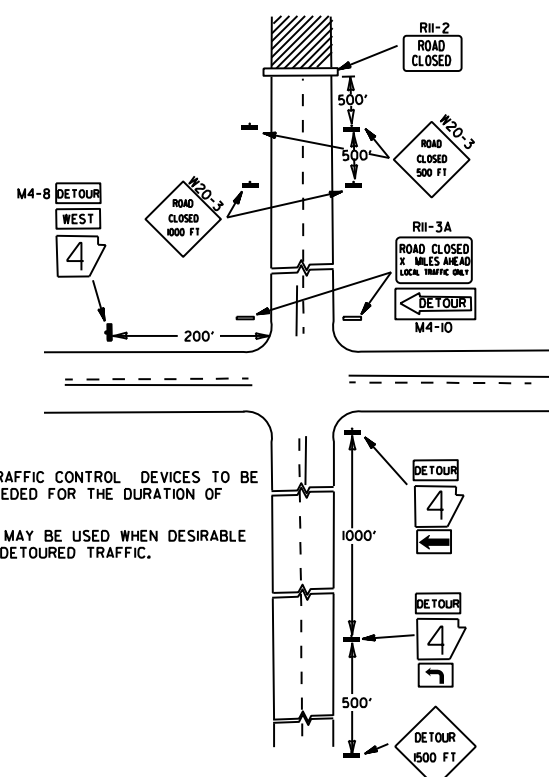


(D) TYPICAL APPLICATION - ROADWAY CLOSED BEYOND DETOUR POINT.

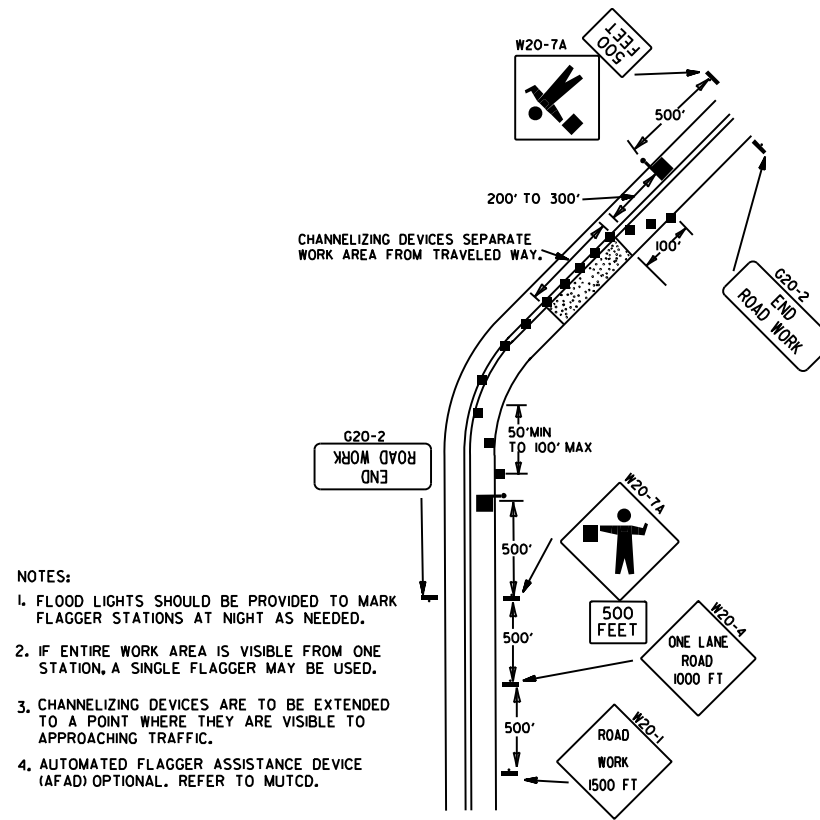

(E) TYPICAL APPLICATION OF TRAFFIC CONTROL DEVICES ON 2-LANE HIGHWAY WHERE ONE LANE IS CLOSED AND FLAGGING IS PROVIDED.

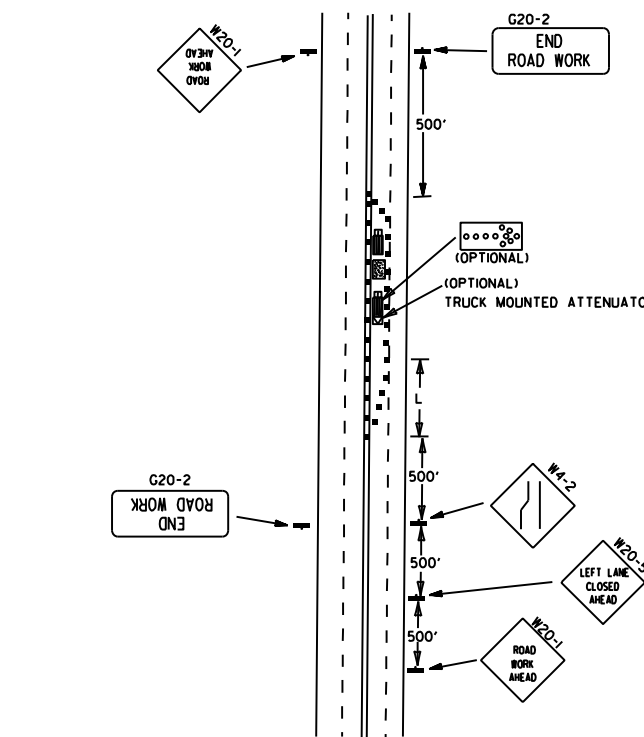

(F) TYPICAL APPLICATION - 4-LANE UNDIVIDED ROADWAY WITH INSIDE LANE CLOSED.

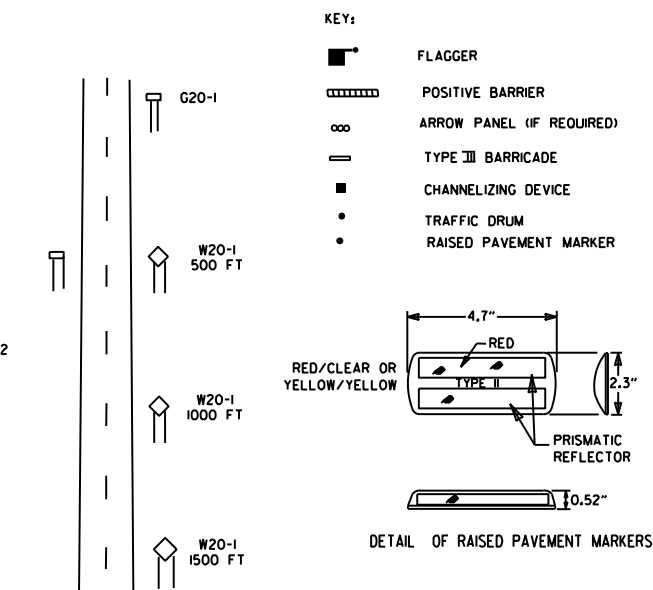

TYPICAL ADVANCE WARNING SIGN PLACEMENT

TAPER FORMULAE:

$L = SXW$ FOR SPEEDS OF 45MPH OR MORE.

$L = \frac{WS^2}{60}$ FOR SPEEDS OF 40MPH OR LESS.

WHERE:

L = MINIMUM LENGTH OF TAPER.

S = NUMERICAL VALUE OF POSTED SPEED LIMIT PRIOR TO WORK OR 85TH PERCENTILE SPEED.

W = WIDTH OF OFFSET.

- GENERAL NOTES:
1. THE MAINTENANCE DIVISION SHALL CONDUCT A BALL BANK STUDY TO DETERMINE THE ADVISORY SPEED LIMIT PRIOR TO OPENING TO TRAFFIC. THE ADVISORY SPEED WILL BE POSTED ON W1-3 OR W1-4 CURVE WARNING SIGNS. USE W1-4 WHEN SPEED IS GREATER THAN 30MPH AND W1-3 WHEN 30MPH OR LESS.
 2. WHEN THE EXISTING SPEED LIMIT IS 55MPH AND THE PLANS REQUIRE A SPEED LIMIT OF 45MPH, THE R2-1(55) SHALL BE OMITTED AND THE W3-5 SHALL BE INSTALLED AT THAT LOCATION. ADDITIONAL R2-145MPH SPEED LIMIT SIGNS SHALL BE INSTALLED AT A MAXIMUM OF 1/2 MILE INTERVALS. AT THE END OF THE WORK AREA A R2-1(XX) SHALL BE INSTALLED TO MATCH ORIGINAL SPEED LIMIT.
 3. WHEN THE EXISTING SPEED LIMIT IS 65MPH AND THE PLANS REQUIRE A SPEED LIMIT OF 55MPH, THE R2-1(65) SHALL BE OMITTED. ADDITIONAL R2-155MPH SPEED LIMIT SIGNS SHALL BE INSTALLED AT A MAXIMUM OF 1/2 MILE INTERVALS. AT THE END OF THE WORK AREA A R2-1(XX) SHALL BE INSTALLED TO MATCH ORIGINAL SPEED LIMIT.
 4. THE MAXIMUM SPACING BETWEEN CHANNELIZING DEVICES IN A TAPER SHOULD BE APPROXIMATELY EQUAL IN FEET TO THE SPEED LIMIT. BEYOND THE TAPER, MAXIMUM SPACING SHALL BE TWO TIMES THE SPEED LIMIT, OR AS DIRECTED BY THE ENGINEER.
 5. WARNING LIGHTS AND/OR FLAGS MAY BE MOUNTED TO SIGNS OR CHANNELIZING DEVICES AT NIGHT AS NEEDED.
 6. PAVEMENT MARKINGS NO LONGER APPLICABLE WHICH MIGHT CREATE CONFUSION IN THE MINDS OF VEHICLE OPERATORS SHALL BE REMOVED OR OBLITERATED AS SOON AS PRACTICABLE.
 7. TRAILER MOUNTED DEVICES SUCH AS ARROW PANELS AND PORTABLE CHANGEABLE MESSAGE SIGNS SHALL BE DELINEATED BY AFFIXING CONSPICUITY MATERIAL IN A CONTINUOUS LINE ON THE FACE OF THE TRAILER. WHEN PLACED ON OR ADJACENT TO THE SHOULDER AND NOT BEHIND A POSITIVE BARRIER, THESE DEVICES SHALL BE DELINEATED BY PLACING FIVE (5) TRAFFIC DRUMS, EQUALLY SPACED ALONG THE TRAFFIC SIDE OF THE DEVICE. PAYMENT FOR TRAFFIC DRUMS SHALL BE CONSIDERED INCLUDED IN THE PRICE BID FOR VARIOUS TRAILER MOUNTED DEVICES.
 8. DIMENSIONS SHOWN FOR RAISED PAVEMENT MARKERS ARE TYPICAL. THE CONTRACTOR MAY SUBSTITUTE SIMILAR MARKERS WITH THE APPROVAL OF THE ENGINEER. REQUESTING APPROVAL FOR SIMILAR MARKERS MAY BE MADE BY REFERRING TO THE ARDOT QUALIFIED PRODUCTS LIST.
 9. ALL TRAILER MOUNTED DEVICES SUCH AS ARROW PANELS AND PORTABLE CHANGEABLE MESSAGE SIGNS SHALL MEET THE REQUIREMENTS OF THE MANUAL FOR ASSESSING SAFETY HARDWARE (MASH).

05-20-21	REVISED NOTE 7	
11-07-19	REVISED NOTE 1, ADDED NOTE 9	
9-2-15	REVISED NOTE 2, ADDED NOTE 8, REVISED DRAWING (A) & REPLACED R2-5A WITH W3-5	
9-12-13	REVISED DETAIL OF RAISED PAVEMENT MARKERS	
3-11-10	ADDED (AFAD)	
11-20-08	REVISED SIGN DESIGNATIONS	
11-18-04	ADDED GENERAL NOTE	
10-18-96	ADDED R55-1	
4-26-96	CORRECTED (a) BEHIND G20-2	
6-8-95	CORRECTED SIGN IDENT. ON W1-4A	6-8-95
2-2-95	REVISED PER PART VI, MUTCD, SEPT. 3, 1993	
8-15-91	DRAWN AND PLACED IN USE	
DATE	REVISION	FILMED

ARKANSAS STATE HIGHWAY COMMISSION
STANDARD TRAFFIC CONTROLS
FOR HIGHWAY CONSTRUCTION
STANDARD DRAWING TC-2

(A) TYPICAL APPLICATION - DAYTIME MAINTENANCE OPERATIONS OF SHORT DURATION ON A 4-LANE DIVIDED ROADWAY WHERE HALF OF THE ROADWAY IS CLOSED.


(C) TYPICAL APPLICATION - CONSTRUCTION OPERATIONS OF INTERMEDIATE TO LONG TERM DURATION ON A 4-LANE DIVIDED ROADWAY WHERE HALF OF THE ROADWAY IS CLOSED.

(B) TYPICAL APPLICATION - 3-LANE ONEWAY ROADWAY WHERE CENTER LANE IS CLOSED.


CHANNELIZING DEVICES

* WHEN CONES ARE USED ON FREEWAYS AND MULTI-LANE HIGHWAYS, THEY SHALL BE 28" MIN. DURING HOURS OF DARKNESS, 28" CONES SHALL BE USED ON ALL ROADWAYS, AND SHALL BE REFLECTORIZED IN ACCORDANCE WITH THE M.U.T.C.D.


CONES

 


TYPE II BARRICADE

 

TYPE III BARRICADE

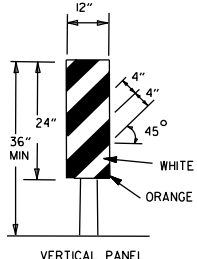


PLASTIC DRUM

 


TYPE III BARRICADE

NOTE: FOR ALL ROAD CLOSURES, THE TYPE III BARRICADES SHALL BE OF SUFFICIENT LENGTH TO EXTEND ACROSS ENTIRE ROADWAY.

VERTICAL PANEL PLACEMENT

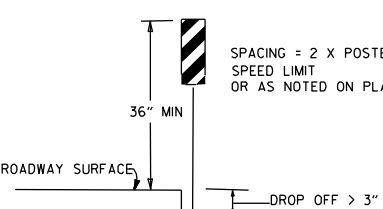

FLAG

 

FLAG SHALL BE OF GOOD GRADE RED MATERIAL

KEY:

- ARROW PANEL (IF REQUIRED)
- CHANNELIZING DEVICE
- TRAFFIC DRUM

GENERAL NOTES:

- A SPEED LIMIT REDUCTION MAY BE IMPLEMENTED ONLY WHEN DESIGNATED IN THE PLAN OR WHEN RECOMMENDED BY THE ROADWAY DESIGN DIVISION.
- WHEN THE EXISTING SPEED LIMIT IS 55MPH AND THE PLANS REQUIRE A SPEED LIMIT OF 45MPH, THE R2-1(45) SHALL BE OMITTED AND THE W3-5 SHALL BE INSTALLED AT THAT LOCATION. ADDITIONAL R2-1(45)MPH SPEED LIMIT SIGNS SHALL BE INSTALLED AT A MAXIMUM OF 1MILE INTERVALS. AT THE END OF THE WORK AREA A R2-1(XX) SHALL BE INSTALLED TO MATCH ORIGINAL SPEED LIMIT.
- WHEN THE EXISTING SPEED LIMIT IS 65MPH AND THE PLANS REQUIRE A SPEED LIMIT OF 55MPH, THE R2-1(45) SHALL BE OMITTED. ADDITIONAL R2-1(55)MPH SPEED LIMIT SIGNS SHALL BE INSTALLED AT A MAXIMUM OF 1MILE INTERVALS. AT THE END OF THE WORK AREA A R2-1(XX) SHALL BE INSTALLED TO MATCH ORIGINAL SPEED LIMIT.
- THE MAXIMUM SPACING BETWEEN CHANNELIZING DEVICES IN A TAPER SHOULD BE APPROXIMATELY EQUAL IN FEET TO THE SPEED LIMIT. BEYOND THE TAPER, MAXIMUM SPACING SHALL BE TWO TIMES THE SPEED LIMIT OR AS DIRECTED BY THE ENGINEER.
- WARNING LIGHTS AND/OR FLAGS MAY BE MOUNTED TO SIGNS OR CHANNELIZING DEVICES AT NIGHT AS NEEDED.
- PAVEMENT MARKINGS NO LONGER APPLICABLE WHICH MIGHT CREATE CONFUSION IN THE MINDS OF VEHICLE OPERATORS SHALL BE REMOVED OR OBLITERATED AS SOON AS PRACTICABLE.
- THE G20-1 SIGN WILL BE REQUIRED ON JOBS OF OVER TWO MILES IN LENGTH. WHEN THE LANE CLOSURE IS NOT AT THE BEGINNING OF THE PROJECT, THE G20-1 SIGN SHALL BE ERECTED 125' IN ADVANCE OF THE JOB LIMIT. ADDITIONAL W20-1(1MILE) SIGNS ARE NOT REQUIRED IN ADVANCE OF LANE CLOSURES THAT BEGIN INSIDE THE PROJECT LIMITS.
- FLAGGERS SHALL USE STOP/SLOW PADDLES FOR CONTROLLING TRAFFIC THROUGH WORK ZONES. FLAGS MAY BE USED ONLY FOR EMERGENCY SITUATIONS.
- ALL PLASTIC DRUMS AND CONES SHALL MEET THE REQUIREMENTS OF MANUAL FOR ASSESSING SAFETY HARDWARE (MASH).
- TRAILER MOUNTED DEVICES SUCH AS ARROW PANELS AND PORTABLE CHANGEABLE MESSAGE SIGNS SHALL BE DELINEATED BY AFFIXING CONSPICUITY MATERIAL IN A CONTINUOUS LINE ON THE FACE OF THE TRAILER. WHEN PLACED ON OR ADJACENT TO THE SHOULDER AND NOT BEHIND A POSITIVE BARRIER, THESE DEVICES SHALL BE DELINEATED BY PLACING FIVE (5) TRAFFIC DRUMS, EQUALLY SPACED ALONG THE TRAFFIC SIDE OF THE DEVICE. PAYMENT FOR TRAFFIC DRUMS SHALL BE CONSIDERED INCLUDED IN THE PRICE BID FOR VARIOUS TRAILER MOUNTED DEVICES.
- ALL TRAILER MOUNTED DEVICES SUCH AS ARROW PANELS AND PORTABLE CHANGEABLE MESSAGE SIGNS SHALL MEET THE REQUIREMENTS OF THE MANUAL FOR ASSESSING SAFETY HARDWARE (MASH).

(D) TYPICAL APPLICATION - CLOSING MULTIPLE LANES OF A MULTILANE HIGHWAY.


TRAFFIC CONTROL DEVICES

NON-INTERSTATE

VERTICAL DIFFERENTIAL	LOCATION	TRAFFIC CONTROL	
		≤ 45 MPH	> 45 MPH
≤ 1"	CENTERLINE	W8-11	W8-11
> 1"	CENTERLINE	W8-11 AND CENTERLINE LANE STRIPING	W8-11 AND CENTERLINE LANE STRIPING
≤ 3"	CENTERLINE	STANDARD LANE CLOSURE ⁽⁶⁾	STANDARD LANE CLOSURE ⁽⁶⁾
> 3"	EDGE OF TRAVELED LANE OR EDGE OF SHOULDER	W8-9 AND TRAFFIC DRUMS ⁽¹⁾	W8-9 AND TRAFFIC DRUMS ⁽¹⁾
> 3"	EDGE OF TRAVELED LANE OR EDGE OF SHOULDER	W8-17, EDGE LINE STRIPING, AND TRAFFIC DRUMS ⁽¹⁾	W8-17, EDGE LINE STRIPING, AND TRAFFIC DRUMS ⁽¹⁾
> 6"	EDGE OF TRAVELED LANE OR EDGE OF SHOULDER	W8-17, EDGE LINE STRIPING, AND TRAFFIC DRUMS ⁽¹⁾	W8-17, EDGE LINE STRIPING, AND TRAFFIC DRUMS ⁽²⁾
> 18"	EDGE OF TRAVELED LANE OR EDGE OF SHOULDER	W8-17, EDGE LINE STRIPING, AND TRAFFIC DRUMS ⁽¹⁾	A STABILIZED WEDGE, W8-17, EDGE LINE STRIPING AND TRAFFIC DRUMS ⁽³⁾
> 24"	EDGE OF TRAVELED LANE OR EDGE OF SHOULDER	PRECAST CONCRETE BARRIER ⁽⁴⁾ & EDGE LINES	PRECAST CONCRETE BARRIER ⁽⁴⁾ & EDGE LINES

INTERSTATE		
VERTICAL DIFFERENTIAL	LOCATION	TRAFFIC CONTROL
≤ 3"	CENTERLINE	W8-11 AND LANE STRIPING
≤ 3"	EDGE OF TRAVELED LANE OR EDGE OF SHOULDER	W8-9, EDGE LINE STRIPING, AND TRAFFIC DRUMS ⁽²⁾
> 3"	EDGE OF TRAVELED LANE OR EDGE OF SHOULDER	W8-17, EDGE LINE STRIPING, AND TRAFFIC DRUMS ⁽²⁾
> 6"	EDGE OF TRAVELED LANE OR EDGE OF SHOULDER	PRECAST CONCRETE BARRIER & EDGE LINES

INTERSTATE AND NON-INTERSTATE		
FORESLOPE	HEIGHT	TRAFFIC CONTROL
1:1	> 2 FT	PRECAST CONCRETE BARRIER
2:1	≤ 5 FT	TRAFFIC DRUMS
2:1	> 5 FT	PRECAST CONCRETE BARRIER
Flatter than 2:1	N/A	TRAFFIC DRUMS

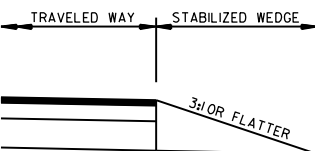


STABILIZED WEDGE

NOTE: MATERIALS FOR THE STABILIZED WEDGE SHALL MEET THE REQUIREMENTS PROVIDED IN SECTION 603.02 OF THE STANDARD SPECIFICATIONS.

NOTES: USE SPLICES ONLY WHEN NECESSARY FOR INSTALLATION. TYPICAL INSTALLATION SHOULD HAVE NO SPLICES (SEE STD. DRAWING NO. SHS-2)

NORMAL INSTALLATIONS WILL REQUIRE 1/4" DIA. BOLTS TO MOUNT SIGNS TO POST AND 5/16" DIA. BOLTS TO ASSEMBLE THE VARIOUS POST SUPPORTS. EACH OF THESE BOLTS SHALL BE CARRIAGE BOLTS.

SIGN POSTS SHALL BE PAINTED GREEN; SIGNS SHALL NOT BE PAINTED, AND ALL SIGN POSTS SHALL BE PLUMB.

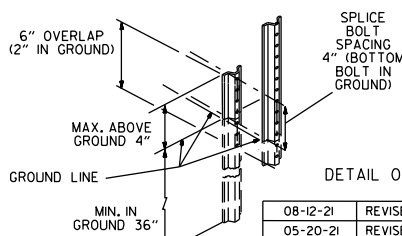


DETAIL OF SPLICES

DATE	REVISION	REVISION	FILMED
08-12-21	REVISED TRAFFIC CONTROL DEVICES AND NOTES		
05-20-21	REVISED NOTE 10		
2-27-20	REVISED TRAFFIC CONTROL DEVICES DETAILS		
11-07-19	REVISED NOTE 9, ADDED NOTE 11		
7-25-19	REVISED TRAFFIC CONTROL DEVICES DETAILS		
9-2-15	REVISED NOTE 2 & REPLACED R2-5A WITH W3-5		
10-15-09	ADDED REFERENCE TO MASH		
11-20-08	REVISED SIGN DESIGNATIONS		
11-18-04	ADDED NOTE		
10-1-98	ADDED NOTE		
4-03-97	ADDED (SP) TO W6-1 & REVISED TRAFFIC CONTROL DEVICES NOTE		
10-18-96	ADDED R55-1		
10-12-95	MOVED UPPER SPLICE		
6-8-95	REVISED SPLICE DETAIL, TEXT	6-8-95	
2-2-95	REVISED PER PART VI, MUTCD, SEPT. 3, 1993		
8-15-91	DRAWN AND PLACED IN USE		
DATE	REVISION		FILMED

ARKANSAS STATE HIGHWAY COMMISSION
STANDARD TRAFFIC CONTROLS
FOR HIGHWAY CONSTRUCTION
STANDARD DRAWING TC-3


Ⓐ 4 feet or greater preferred. If less than 4 feet, Precast Units shall be connected to slab (SEE BARRIER STABILIZATION DETAIL-BRIDGE DECKS STD. DRWG. TC-4)

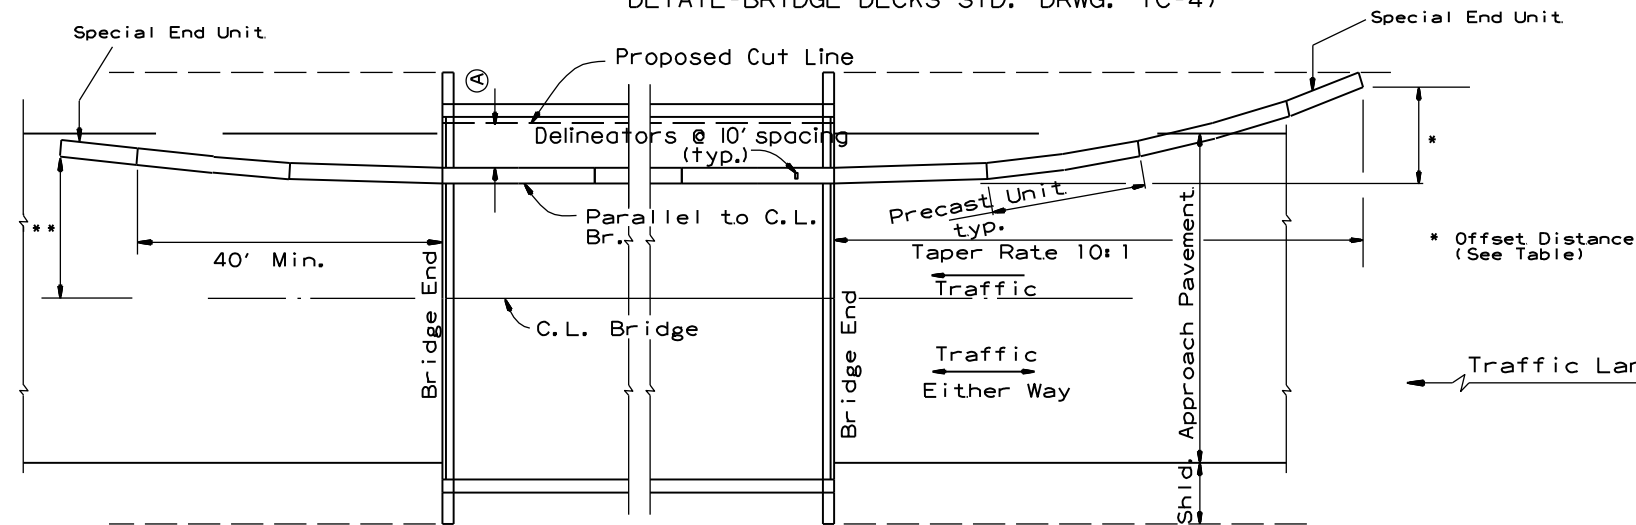

BARRIER PLACEMENT ALONG BRIDGE WITH OFFSET


No Scale

** Offset Distance for Two Way Traffic Only

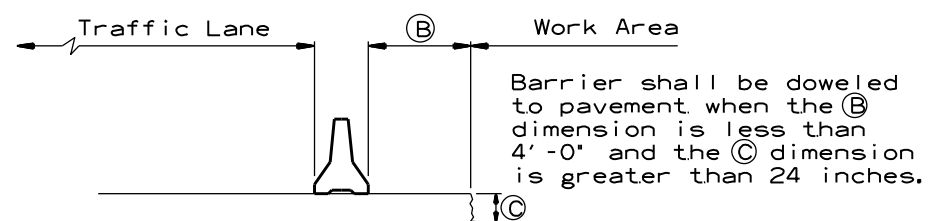

SECTION J-J

No Scale

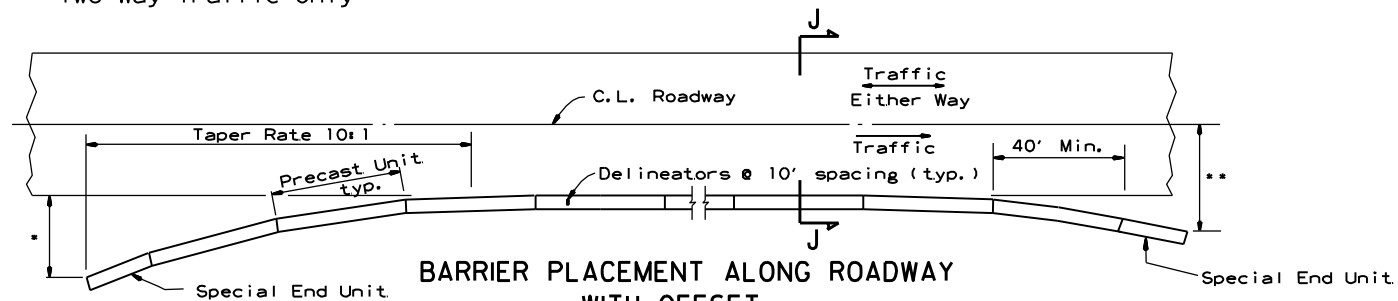

BARRIER PLACEMENT ALONG ROADWAY WITH OFFSET

No Scale


* Offset Distance (See Table)

** Offset Distance For Two Way Traffic Only

Offset Distance Table

Speed (MPH)	Offset Distance (FT.)
≤ 45	12
> 45	18

If offset distance is not attainable, then see 'Barrier Placement With Attenuator' Detail shown below.

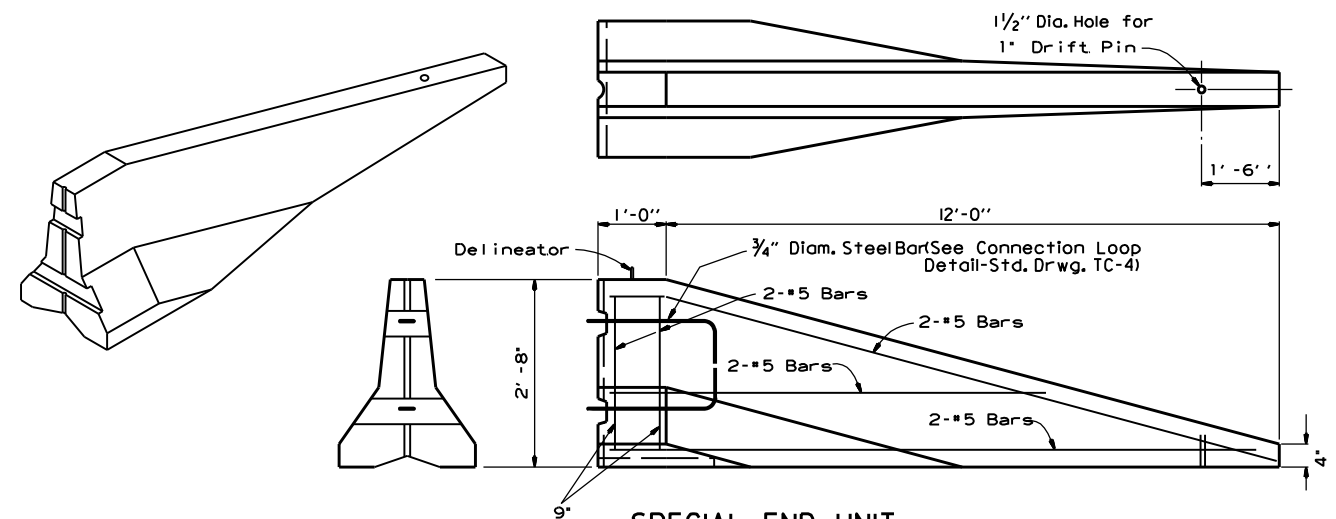


SPECIAL END UNIT

No Scale

General Notes

When shown on the Plans, the ends of the Temporary Precast Concrete Barrier shall be protected with a Manual For Assessing Safety Hardware (MASH) approved Crash Cushion. Payment for Crash Cushions shall be made under the item of "Temporary Impact Attenuation Barrier."

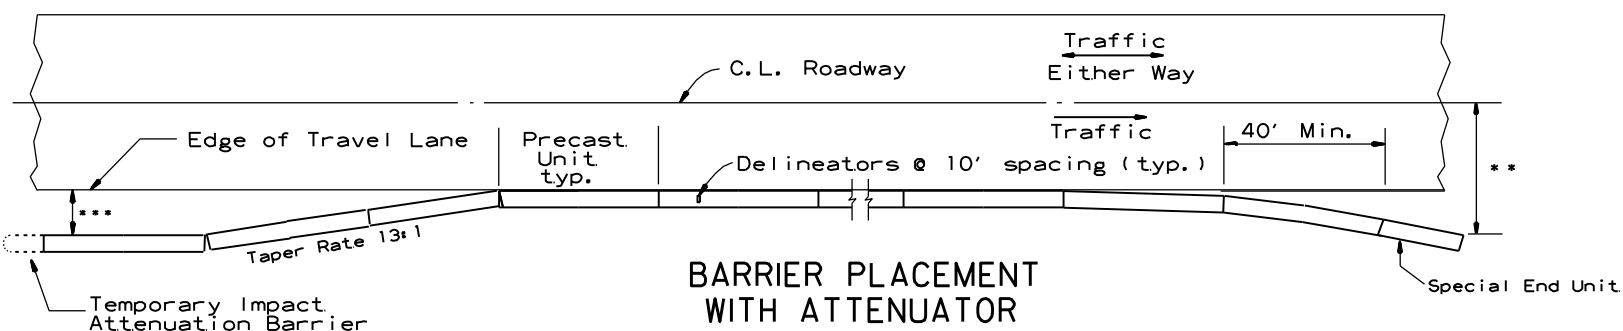




BARRIER PLACEMENT WITH ATTENUATOR


No Scale

** Offset Distance For Two Way Traffic Only


***Min. 3'-0" From Edge of Travel Lane to Nearest Edge of Attenuator

			ARKANSAS STATE HIGHWAY COMMISSION	
			STANDARD TRAFFIC CONTROLS FOR HIGHWAY CONSTRUCTION - TEMPORARY PRECAST BARRIER	
			STANDARD DRAWING TC-5	
11-07-19	REVISED NOTE			
10-15-09	ADDED REFERENCE TO MASH			
5-25-06	REVISED BARRIER PLACEMENT			
8-22-02	ISSUED NEW DRAWING			
DATE	REVISION	FILMED		

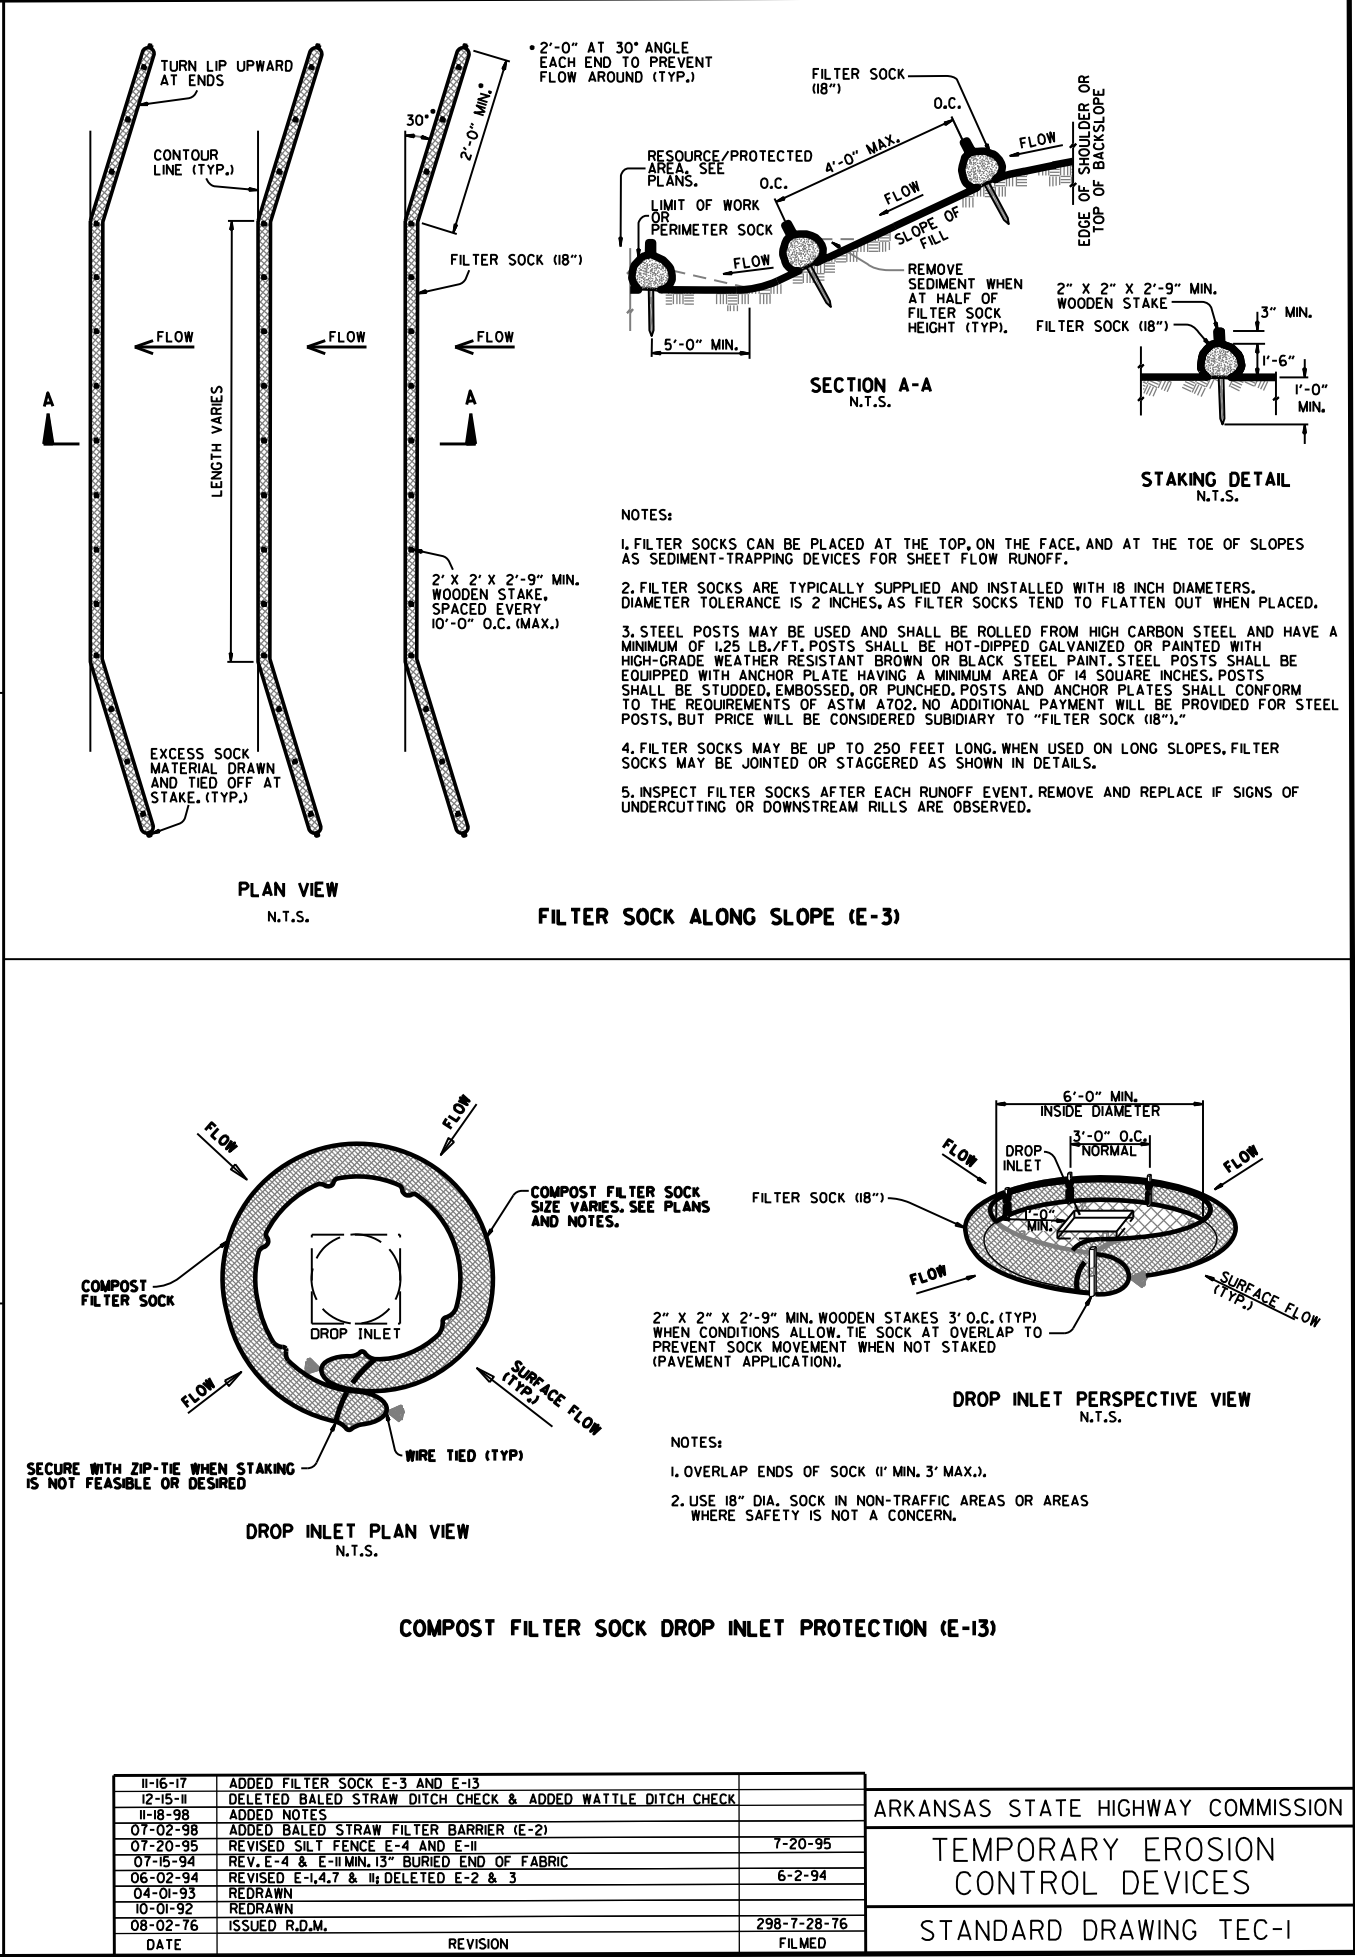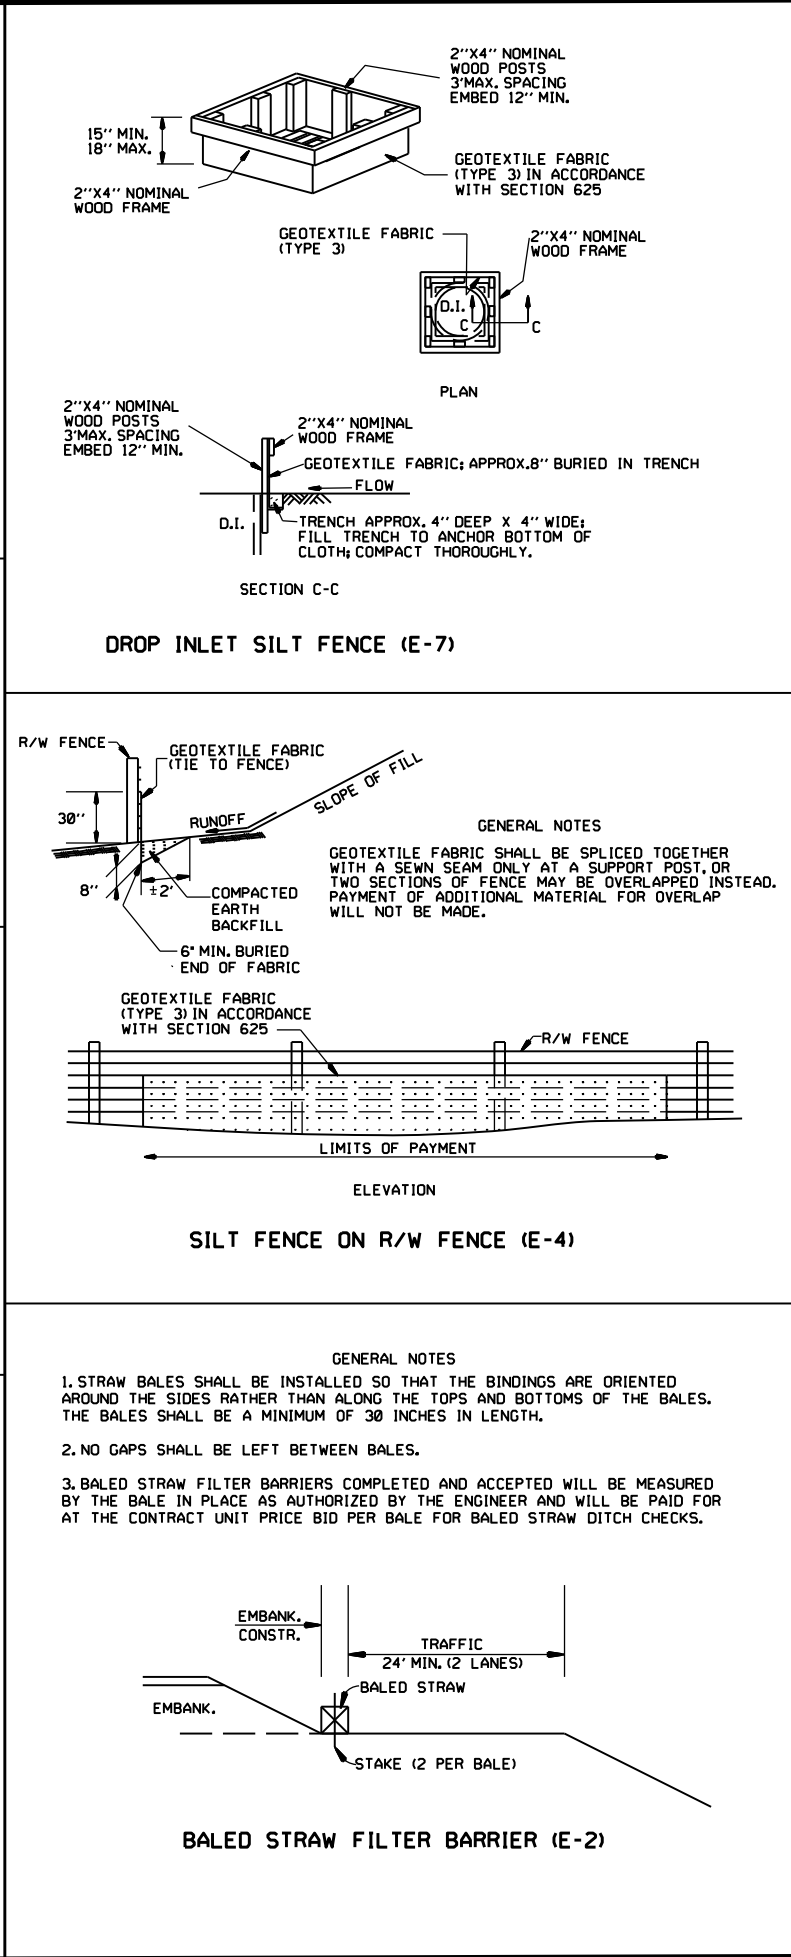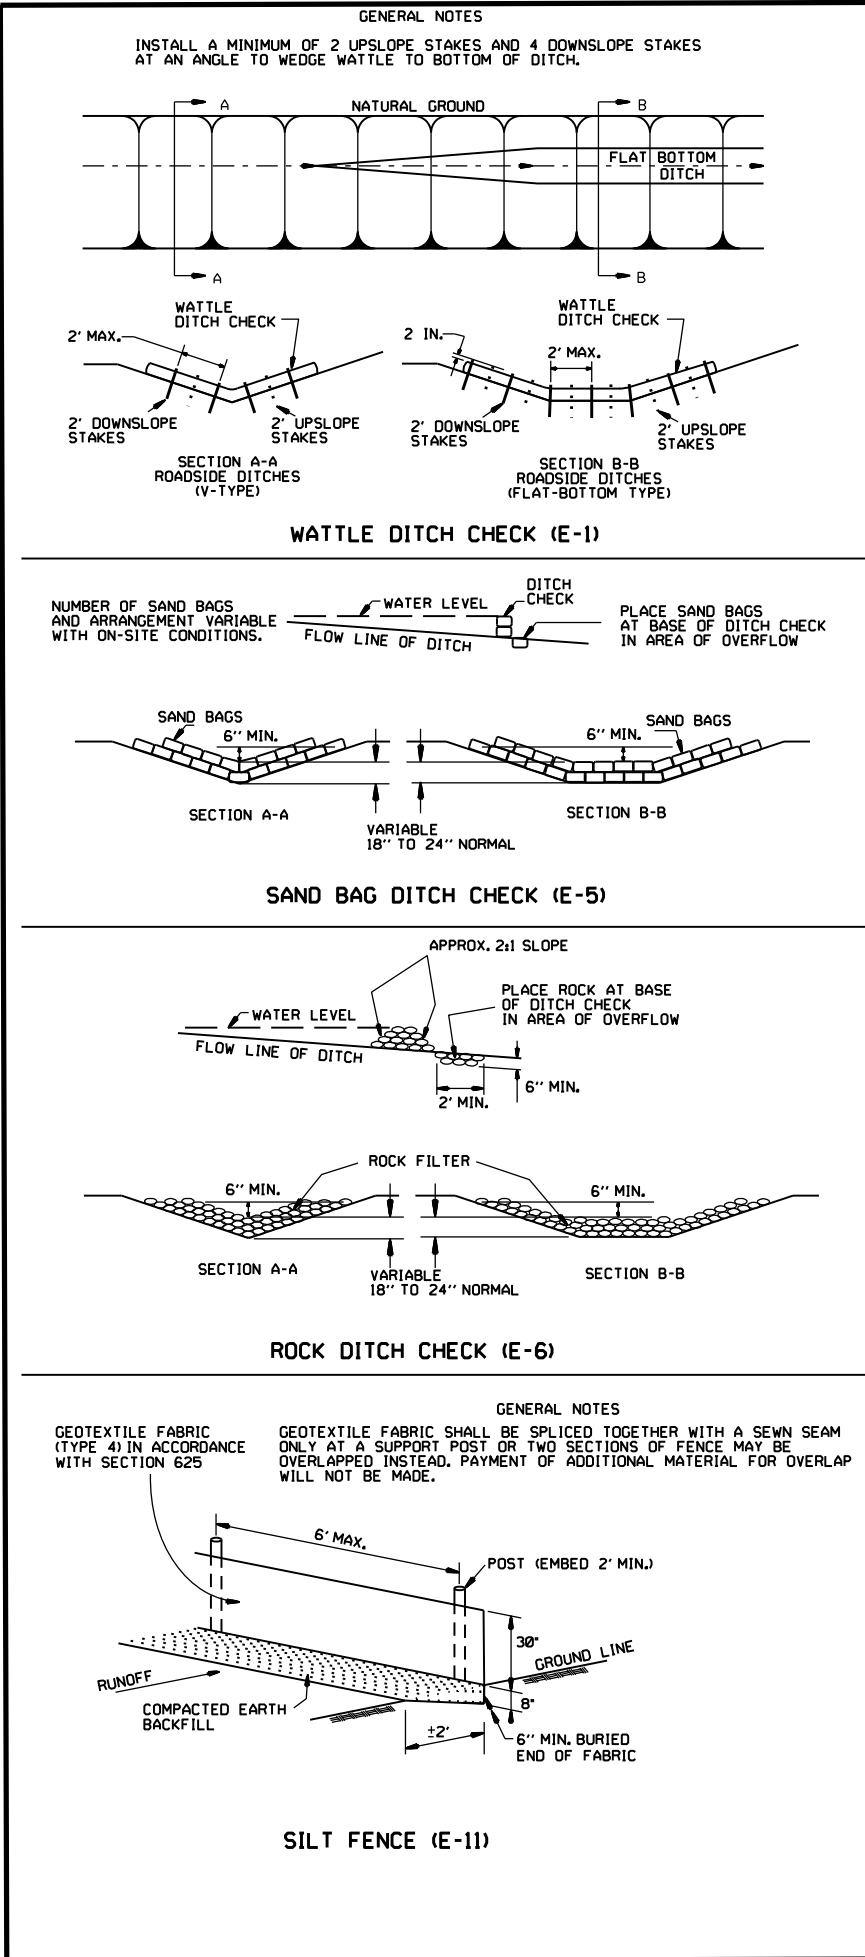


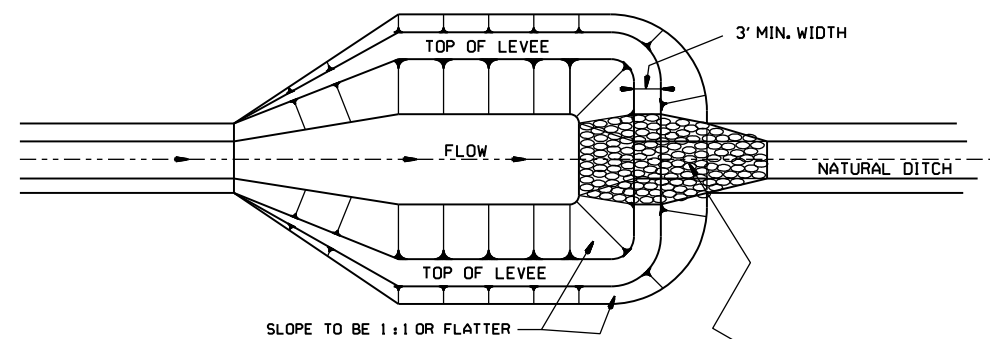


NOTE:
SIZE OF BASIN TO BE DETERMINED
BY VOLUME REQUIRED; HOWEVER
A MINIMUM LENGTH-TO-WIDTH
RATIO OF 2:1 SHALL BE USED.

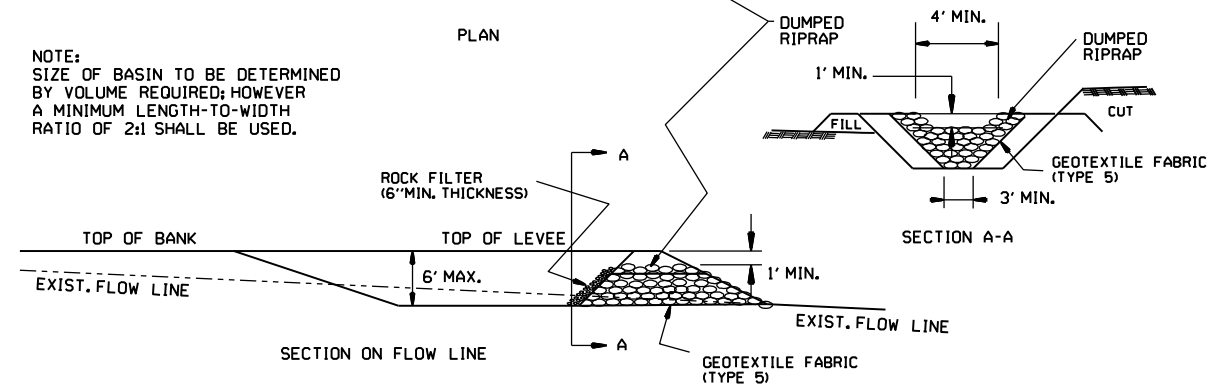


SEDIMENT BASIN WITH RIPRAP OUTLET (E-9)

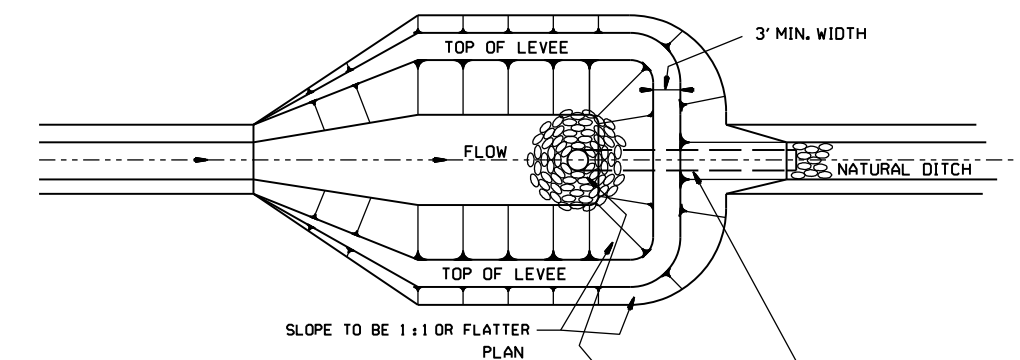


NOTE:
SIZE OF BASIN TO BE DETERMINED
BY VOLUME REQUIRED; HOWEVER
A MINIMUM LENGTH-TO-WIDTH
RATIO OF 2:1 SHALL BE USED.

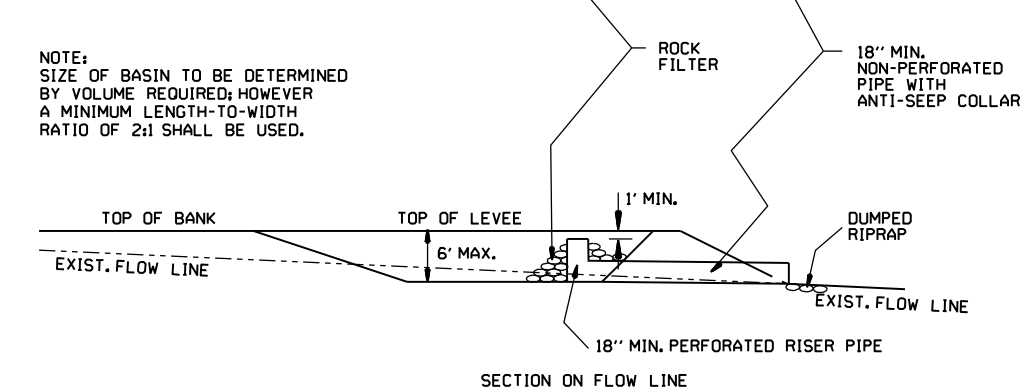


SEDIMENT BASIN WITH PIPE OUTLET (E-10)

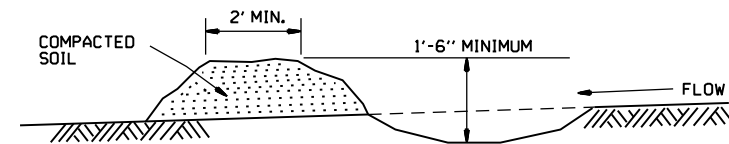

DIVERSION DITCH (E-8)

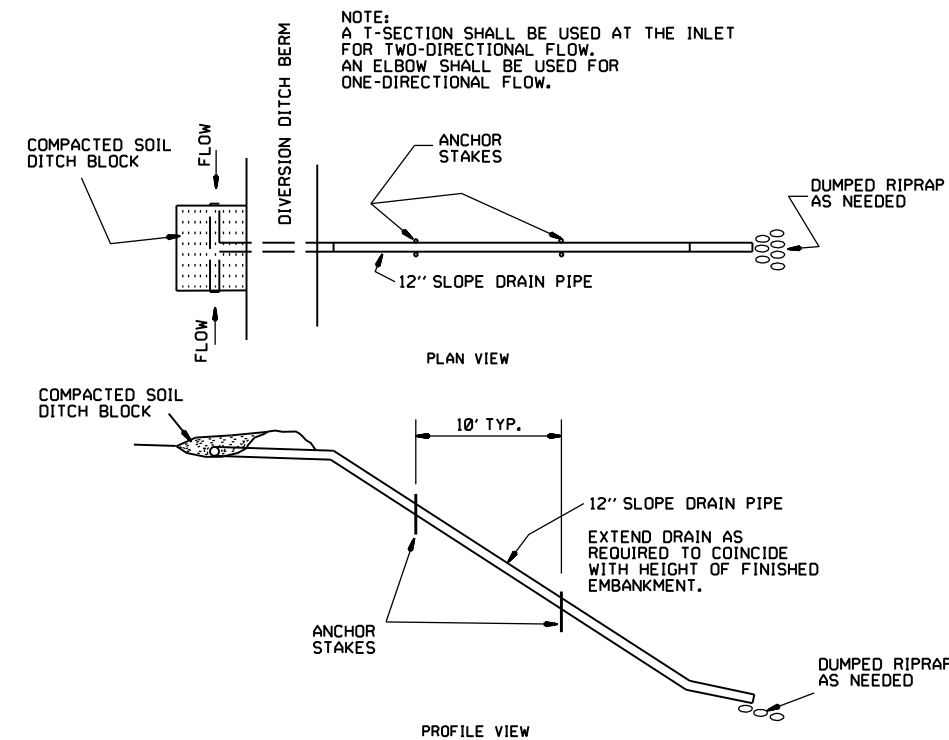

SLOPE DRAIN (E-12)

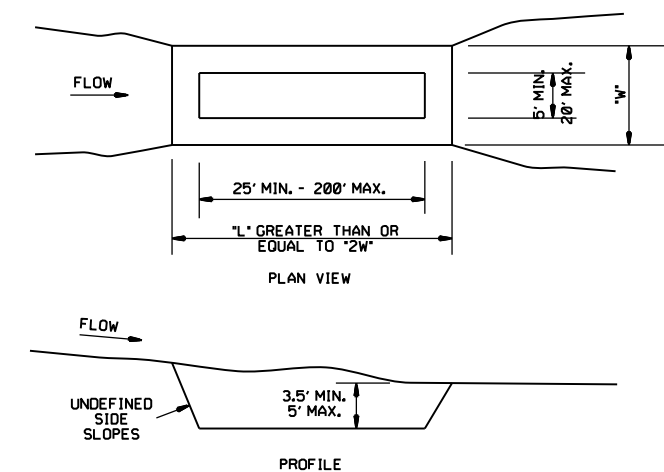


SEDIMENT BASIN (E-14)

		ARKANSAS STATE HIGHWAY COMMISSION	
		TEMPORARY EROSION CONTROL DEVICES	
		STANDARD DRAWING TEC-2	
6-2-94	Revised E-8 & E-12; Added E-14 & Deleted E-13		
4-1-93	ISSUED		
DATE	REVISION		FILMED

CLEARING AND GRUBBING

- CONSTRUCTION SEQUENCE
- 1. PLACE PERIMETER CONTROLS (I.E. SILT FENCES ,DIVERSION DITCHES, SEDIMENT BASINS, ETC.)
 - 2. PERFORM CLEARING AND GRUBBING OPERATION.

EXCAVATION

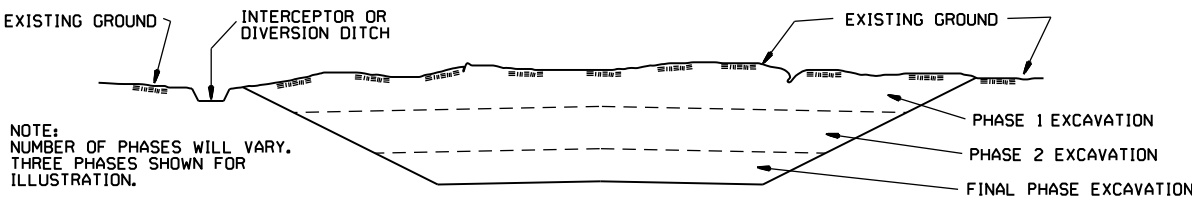


GENERAL NOTE

ALL CUT SLOPES SHALL BE DRESSED, PREPARED, SEEDED, AND MULCHED AS THE WORK PROGRESSES. SLOPES SHALL BE EXCAVATED AND STABILIZED IN EQUAL INCREMENTS NOT TO EXCEED 25 FEET, MEASURED VERTICALLY.

- CONSTRUCTION SEQUENCE
- 1. EXCAVATE AND STABILIZE INTERCEPTOR AND/OR DIVERSION DITCHES.
 - 2. PERFORM PHASE 1 EXCAVATION. PLACE PERMANENT OR TEMPORARY SEEDING.
 - 3. PERFORM PHASE 2 EXCAVATION. PLACE PERMANENT OR TEMPORARY SEEDING.
 - 4. PERFORM FINAL PHASE OF EXCAVATION. PLACE PERMANENT OR TEMPORARY SEEDING. STABILIZE DITCHES. CONSTRUCT DITCH CHECKS, DIVERSION DITCHES, SEDIMENT BASINS, OR OTHER EROSION CONTROL DEVICES AS REQUIRED.


EMBANKMENT

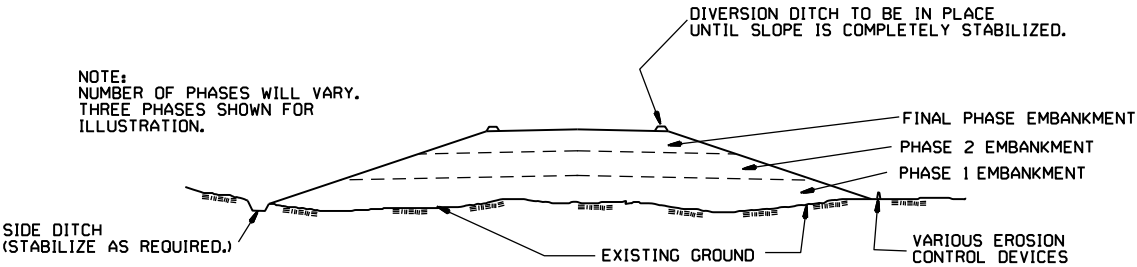


ALL EMBANKMENT SLOPES SHALL BE DRESSED, PREPARED, SEEDED, AND MULCHED AS THE WORK PROGRESSES. SLOPES SHALL BE CONSTRUCTED AND STABILIZED IN EQUAL INCREMENTS NOT TO EXCEED 25 FEET, MEASURED VERTICALLY.

- CONSTRUCTION SEQUENCE
- 1. CONSTRUCT DIVERSION DITCHES, DITCH CHECKS, SEDIMENT BASINS, SILT FENCES, OR OTHER EROSION CONTROL DEVICES AS SPECIFIED.
 - 2. PLACE PHASE 1 EMBANKMENT WITH PERMANENT OR TEMPORARY SEEDING. PROVIDE DIVERSION DITCHES AND SLOPE DRAINS IF EMBANKMENT CONSTRUCTION IS TO BE TEMPORARILY ABANDONED FOR A PERIOD OF GREATER THAN 21 DAYS.
 - 3. PLACE PHASE 2 EMBANKMENT WITH PERMANENT OR TEMPORARY SEEDING. PROVIDE DIVERSION DITCHES AND SLOPE DRAINS IF EMBANKMENT CONSTRUCTION IS TO BE TEMPORARILY ABANDONED FOR A PERIOD OF GREATER THAN 21 DAYS.
 - 4. PLACE FINAL PHASE OF EMBANKMENT WITH PERMANENT OR TEMPORARY SEEDING. PLACE DIVERSION DITCHES AND SLOPE DRAINS AND MAINTAIN UNTIL ENTIRE SLOPE IS STABILIZED.


			ARKANSAS STATE HIGHWAY COMMISSION
			TEMPORARY EROSION CONTROL DEVICES
			STANDARD DRAWING TEC-3
11-03-94	CORRECTED SPELLING		
6-2-94	Drawn & Issued	6-2-94	
DATE	REVISION	FILMED	

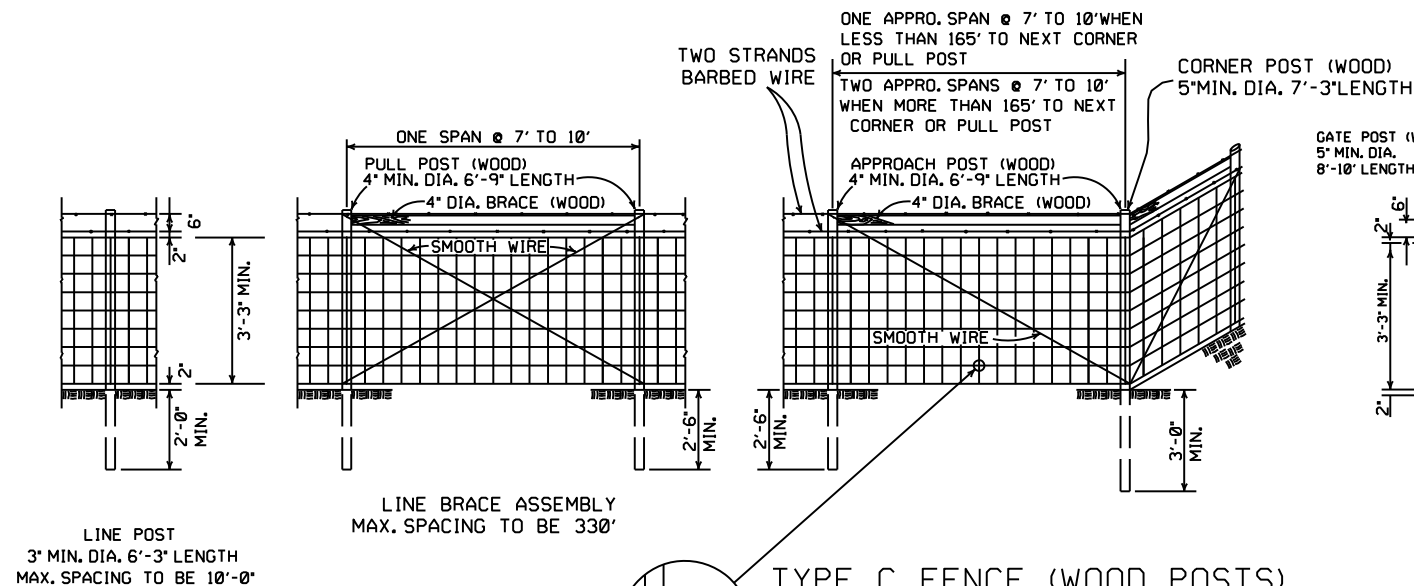

TYPE C FENCE (WOOD POSTS)

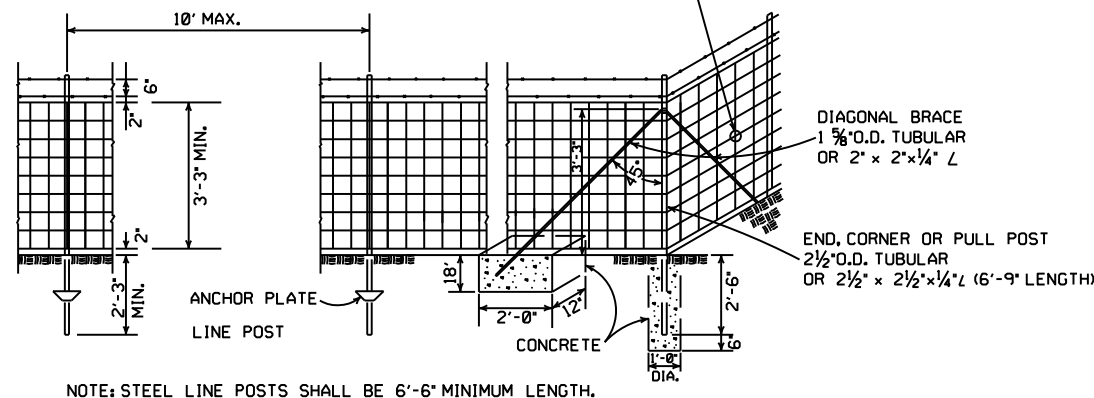


TYPE C FENCE (STEEL POSTS)

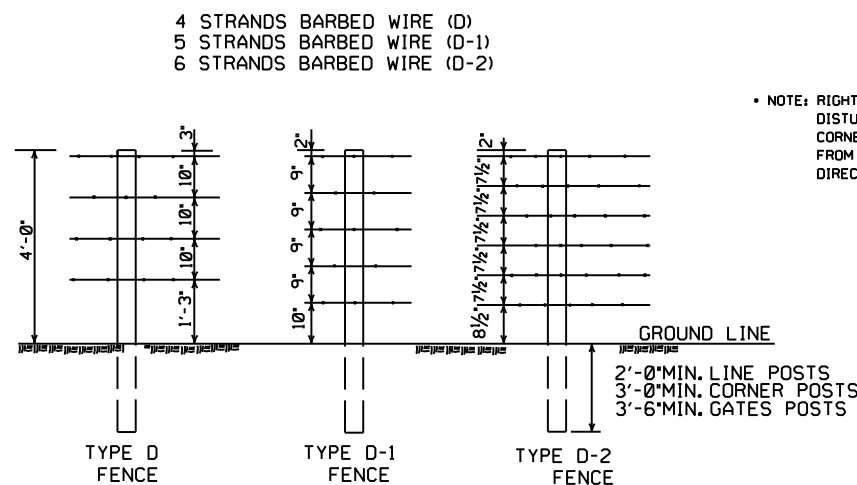

NOTE: SPACING AND SIZE (EXCEPT LENGTH) OF POSTS, APPROACH SPANS, PULL POST ASSEMBLIES, AND CORNER BRACING FOR TYPE D FENCE SHALL CONFORM TO TYPE C FENCE. USE GALVANIZED STAPLES ON WOOD POSTS AND APPROVED FASTENERS ON STEEL POSTS.

NOTE: RIGHT-OF-WAY MONUMENTS SHALL NOT BE DISTURBED BY FENCE CONSTRUCTION. CORNER POSTS SHALL BE CONSTRUCTED 2' FROM THE RIGHT-OF-WAY MONUMENT OR AS DIRECTED BY THE ENGINEER.

RIGHT-OF-WAY FENCE LOCATION

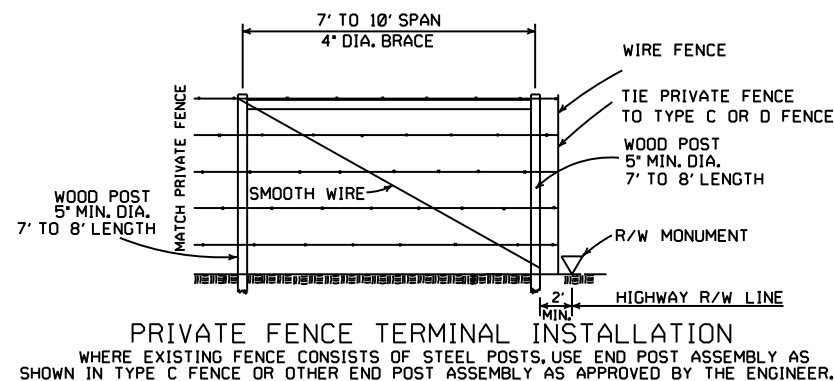

GENERAL NOTES:


STEEL LINE POSTS SHALL BE PAINTED OR GALVANIZED. TUBULAR END, CORNER, PULL, OR DIAGONAL BRACES MUST CONFORM TO THE DIMENSIONS AND WEIGHTS SPECIFIED ON STANDARD DRAWING WF-3 (CHAIN LINK). APPROVED ALTERNATES ARE ACCEPTABLE. AN ACCEPTABLE TOLERANCE IN LENGTH OF TUBULAR OR WOODEN POSTS SHALL BE -1' TO +2'. TUBULAR POSTS MUST BE PAINTED OR GALVANIZED.

THE CONTRACTOR SHALL FURNISH AT LEAST 25% OF TIMBER LINE POSTS OF 7 FOOT LENGTHS IN ORDER TO PROVIDE SUFFICIENT SET IN SOFT GROUND OR SMALL DEPRESSIONS.

DRIVEWAY GATES, EITHER SINGLE 12' TO 16' OR DOUBLE 6' TO 8' OPENING OF THE SAME TYPE AS THE PEDESTRIAN GATE, SHALL BE INSTALLED ON THE RIGHT SIDE OF EACH THROUGH LANE ROAD AT LARGE CULVERTS OR BRIDGE CROSS FENCE, FOR USE OF MAINTENANCE EQUIPMENT. LOCATION OF GATES TO BE SHOWN ON PLANS OR AS DESIGNATED BY THE ENGINEER.

AT STREAM CROSSINGS, THE FENCE SHALL NOT BE CONSTRUCTED ACROSS LARGE STREAMS. WHERE CLEARANCE IS SUFFICIENT FROM THE TOP OF THE BANK TO THE BRIDGE STRUCTURE A CROSS CONNECTION SHALL BE CONSTRUCTED BETWEEN THE FENCE ON EACH SIDE OF THE ROAD. WHERE THE CLEARANCE IS NOT SUFFICIENT, THE FENCE SHALL BE TERMINATED WITH CROSS CONNECTIONS AND END POSTS ADJACENT TO BRIDGE ABUTMENTS OR CULVERT WINGWALLS.


NOTE: USE 3/8" x 1 1/2" LAG BOLT & SHIELD OR AS APPROVED BY THE ENGINEER.

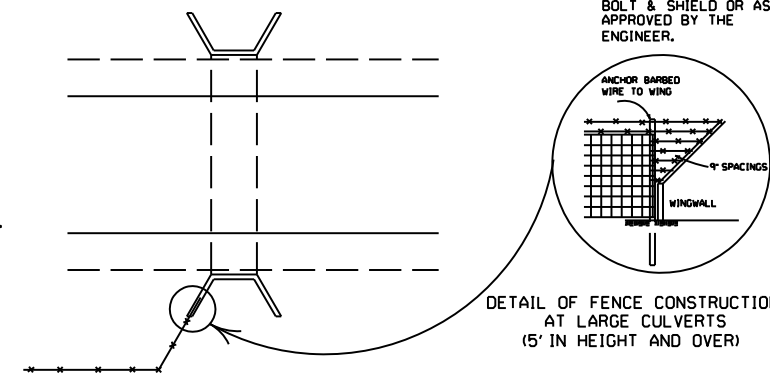

SPLICE FOR BARBED WIRE BETWEEN PULL POST ASSEMBLY SHALL BE BY THE 'EYE METHOD' AS DESCRIBED AS FOLLOWS: THE ENDS OF THE BARBED WIRE SHALL BE BENT TO FORM A LOOP. THE LOOPS SHALL BE CONNECTED. AFTER THE LOOPS ARE CONNECTED THE ENDS OF THE WIRE SHALL BE WRAPPED AROUND THE PROJECTING WIRES A MINIMUM OF 4 TIMES FOR EACH WIRE LOOP.

SPLICE FOR WOVEN WIRE BETWEEN PULL POST ASSEMBLY SHALL BE BY THE 'WESTERN UNION METHOD' AS DESCRIBED AS FOLLOWS: THE VERTICAL WIRES FOR EACH END OF THE FENCE FABRIC SHALL BE PLACED SIDE BY SIDE AND THE PROJECTING HORIZONTAL WIRES SHALL BE WRAPPED A MINIMUM OF 4 TIMES AROUND THE HORIZONTAL WIRES OF THE FIRST WEB.

STAPLE AT LEAST TOP, BOTTOM AND ALTERNATE WIRES OF WOVEN FABRIC FOR WOOD LINE POSTS.

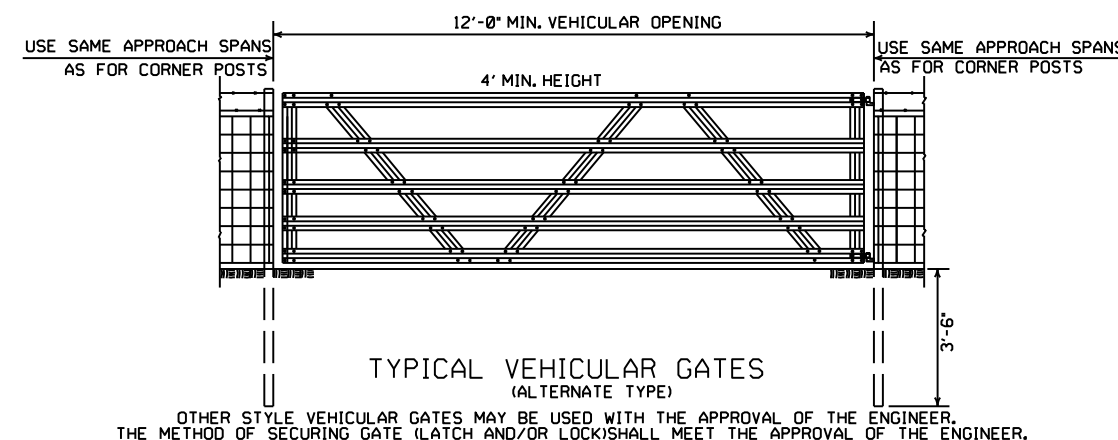

8-22-02	REVISED GENERAL NOTES	
10-18-96	REVISED AASHTO	
11-22-95	REVISED R-O-W LOCATION DETAIL	
6-2-94	REVISED BARB WIRE AND ADDED CORNER POST NOTES	6-2-94
8-5-93	REVISED R/W INSTALLATION FENCE	8-5-93
10-1-92	ADDED STAPLE NOTE	10-1-92
8-15-91	ADDED TYPE D-2 FENCE	8-15-91
11-30-89	DELETED CLASS CONCRETE	11-30-89
7-15-88	ADDED SPLICE NOTE	700-7-15-88
10-30-87	GENERAL REVISIONS	549-10-30-87
11-1-84	MAX. POST SPACING MIN. WIRE GAUGE	507-11-1-84
1-4-83	MIN. DIA. LINE POST	648-1-4-83
3-2-81	TOLERANCE FOR POST LENGTH	722-3-2-81
12-1-72	ADDED D-1 & FENCE INSTALLATION	564-12-1-72
10-2-72	REVISED AND REDRAWN	540-10-2-72
DATE	REVISION	FILMED

ARKANSAS STATE HIGHWAY COMMISSION

WIRE FENCE TYPE C AND D

STANDARD DRAWING WF-4