


DATE REVISED	DATE REVISED	FED. RD. DIST. NO.	STATE	JOB NO.	SHEET NO.	TOTAL SHEETS
		6	ARK.	110831	1	96
HWY. 42 SLIDE REPAIRS (CROSS CO.) (S)						

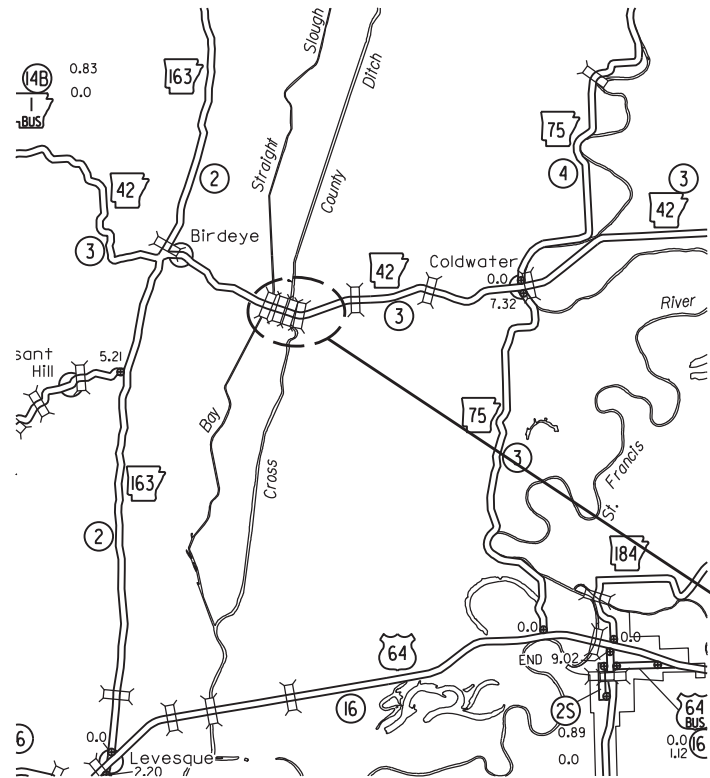

VICINITY MAP

BRIDGE DATA
(EXCEPTIONS)

- ① STA. 105+53.57 BRIDGE END
100'-8" BRIDGE NO. 05222
30'-0" CLEAR ROADWAY
STA. 106+54.23 BRIDGE END
RETAIN
- ② STA. 113+60.63 BRIDGE END
395'-5" BRIDGE NO. 05223
30'-0" CLEAR ROADWAY
STA. 117+56.05 BRIDGE END
RETAIN
- ③ STA. 122+53.19 BRIDGE END
399'-7" BRIDGE NO. 05224
30'-0" CLEAR ROADWAY
STA. 126+52.74 BRIDGE END
RETAIN

STA. 100+00.00
BEGIN JOB 110831
L.M. 7.994

	BEGIN PROJECT	MID-POINT OF PROJECT	END PROJECT
LATITUDE	N 35° 21' 43"	N 35° 21' 37"	N 35° 21' 47"
LONGITUDE	W 90° 39' 19"	W 90° 38' 37"	W 90° 37' 54"

ARKANSAS DEPARTMENT OF TRANSPORTATION
CONSTRUCTION PLANS FOR STATE HIGHWAY



HWY. 42 SLIDE REPAIRS
(CROSS CO.) (S)


CROSS COUNTY

ROUTE 42 SECTION 3

FEDERAL AID PROJ. STPF-0019(61)

JOB 110831

NOT TO SCALE

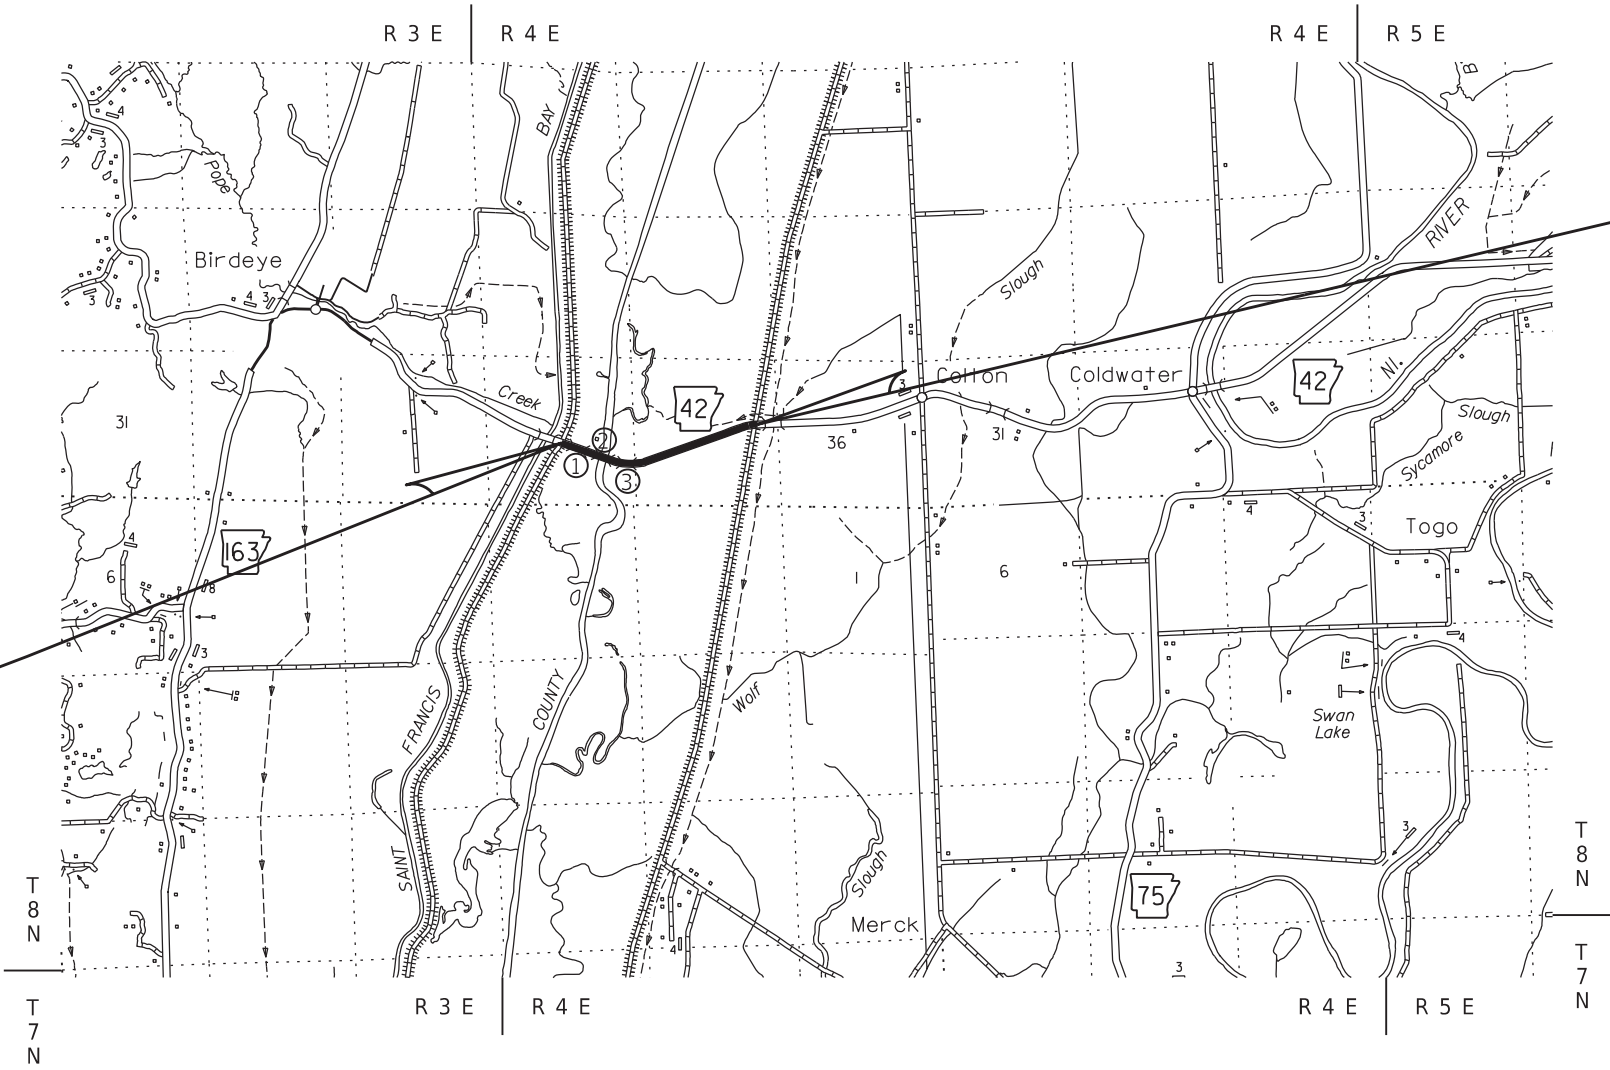


STA. 174+00.00
END JOB 110831



Digitally signed by Thomas N.
Taegtmeier
Date: 2026.02.10 14:21:07 -06'00'

LENGTH OF PROJECT CALCULATED ALONG C

GROSS LENGTH OF PROJECT	7400.00 FEET OR	1.402 MILES
NET " " ROADWAY	6504.37 " "	1.232 MILES
NET " " BRIDGES	0.00 " "	0.000 MILES
NET " " PROJECT	6504.37 " "	1.232 MILES

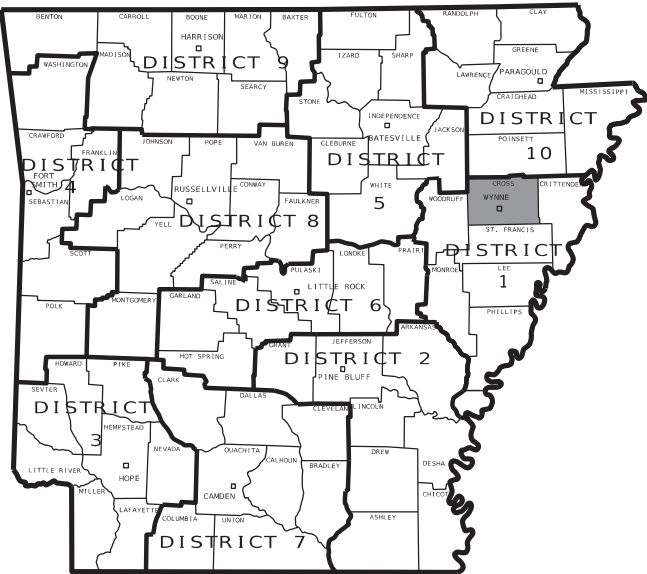

ARK. HWY. DIST. NO. 1

DATE REVISED	DATE REVISED	FED.RD. DIST.NO.	STATE	JOB NO.	SHEET NO.	TOTAL SHEETS
		6	ARK.	110831	2	96
		INDEX OF SHEETS AND STANDARD DRAWINGS				

Digitally signed by Thomas N.
Taegtmeyer
Date: 2026.02.06



INDEX OF SHEETS

SHEET NO.	TITLE
1	TITLE SHEET
2	INDEX OF SHEETS AND STANDARD DRAWINGS
3	GOVERNING SPECIFICATIONS AND GENERAL NOTES
4	TYPICAL SECTIONS OF IMPROVEMENT
5	SPECIAL DETAILS
6 - 8	TEMPORARY EROSION CONTROL DETAILS
9 - 12	MAINTENANCE OF TRAFFIC DETAILS
13	PERMANENT PAVEMENT MARKING DETAILS
14 - 17	QUANTITIES
18	SUMMARY OF QUANTITIES AND REVISIONS
19 - 22	SURVEY CONTROL DETAILS
23 - 27	PLAN AND PROFILE SHEETS
28 - 96	CROSS SECTIONS

BRIDGE STANDARD DRAWINGS

DRWG.NO.	TITLE	DATE
55039	STANDARD DETAILS FOR TYPE 'CT' APPROACH GUTTERS (BRIDGES WITH CURB)	11-07-19

ROADWAY STANDARD DRAWINGS

DRWG.NO.	TITLE	DATE
DR-2	DETAILS OF DRIVEWAYS & STREET TURNOUTS	05-19-22
FES-1	FLARED END SECTION	10-18-96
FES-2	FLARED END SECTION	10-18-96
GR-6	GUARDRAIL DETAILS	05-19-22
GR-7	GUARDRAIL DETAILS	11-07-19
GR-8	GUARDRAIL DETAILS	11-07-19
GR-9	GUARDRAIL DETAILS	11-07-19
GR-10	GUARDRAIL DETAILS	11-07-19
GR-11	GUARDRAIL DETAILS	11-07-19
PCC-1	CONCRETE PIPE CULVERT FILL HEIGHTS & BEDDING	02-27-14
PM-1	PAVEMENT MARKING DETAILS	02-27-20
TC-1	STANDARD TRAFFIC CONTROLS FOR HIGHWAY CONSTRUCTION	08-14-25
TC-2	STANDARD TRAFFIC CONTROLS FOR HIGHWAY CONSTRUCTION	08-14-25
TC-3	STANDARD TRAFFIC CONTROLS FOR HIGHWAY CONSTRUCTION	08-14-25
TC-6	STANDARD TRAFFIC CONTROLS FOR HIGHWAY CONSTRUCTION	01-22-26
TEC-1	TEMPORARY EROSION CONTROL DEVICES	11-16-17
TEC-2	TEMPORARY EROSION CONTROL DEVICES	06-02-94
TEC-3	TEMPORARY EROSION CONTROL DEVICES	11-03-94

110831 - SPECIFICATIONS AND GENERAL NOTES.DGN CREATED: 5/5/2025 SAVED: 3/30/2026

DATE REVISED	DATE REVISED	FED.RD. DIST.NO.	STATE	JOB NO.	SHEET NO.	TOTAL SHEETS
03/30/2026		6	ARK.	110831	3	96
		GOVERNING SPECIFICATIONS AND GENERAL NOTES				

Digitally signed by Thomas N. Taegtmeyer
Date: 2026.03.31



GOVERNING SPECIFICATIONS

ARKANSAS STATE HIGHWAY COMMISSION STANDARD SPECIFICATIONS FOR HIGHWAY CONSTRUCTION, EDITION OF 2014, AND THE FOLLOWING SPECIAL PROVISIONS AND SUPPLEMENTAL SPECIFICATIONS:

NUMBER	TITLE
ERRATA_____	ERRATA FOR THE BOOK OF STANDARD SPECIFICATIONS
FHWA-1273____	REQUIRED CONTRACT PROVISIONS FEDERAL-AID CONSTRUCTION CONTRACTS
FHWA-1273____	SUPPLEMENT - EQUAL EMPLOYMENT OPPORTUNITY - NOTICE TO CONTRACTORS
FHWA-1273____	SUPPLEMENT - SPECIFIC EQUAL EMPLOYMENT OPPORTUNITY RESPONSIBILITIES (23 U.S.C. 140)
FHWA-1273____	SUPPLEMENT - EQUAL EMPLOYMENT OPPORTUNITY - GOALS AND TIME TABLES
FHWA-1273____	SUPPLEMENT - EQUAL EMPLOYMENT OPPORTUNITY - FEDERAL STANDARDS
FHWA-1273____	SUPPLEMENT - POSTERS AND NOTICES REQUIRED FOR FEDERAL-AID PROJECTS
FHWA-1273____	SUPPLEMENT - WAGE RATE DETERMINATION
100-3_____	CONTRACTOR'S LICENSE
100-4_____	DEPARTMENT NAME CHANGE
102-2_____	ISSUANCE OF PROPOSALS
102-3_____	PREQUALIFICATION OF BIDDERS
103-2_____	CONTACT INFORMATION FOR MOTORIST DAMAGE CLAIMS
105-4_____	MAINTENANCE DURING CONSTRUCTION
107-2_____	RESTRAINING CONDITIONS
108-1_____	LIQUIDATED DAMAGES
108-2_____	WORK ALLOWED PRIOR TO ISSUANCE OF WORK ORDER
110-1_____	PROTECTION OF WATER QUALITY AND WETLANDS
210-1_____	UNCLASSIFIED EXCAVATION
303-1_____	AGGREGATE BASE COURSE
306-1_____	QUALITY CONTROL AND ACCEPTANCE
307-2_____	CEMENT TREATED BASE COURSE
308-2_____	CEMENT STABILIZED CRUSHED STONE BASE COURSE
400-1_____	TACK COATS
400-4_____	DESIGN AND QUALITY CONTROL OF ASPHALT MIXTURES
400-5_____	PERCENT AIR VOIDS FOR ACHM MIX DESIGNS
400-6_____	LIQUID ANTI-STRIP ADDITIVE
400-7_____	TRACKLESS TACK
404-3_____	DESIGN OF ASPHALT MIXTURES
409-2_____	ASPHALT LABORATORY FACILITY
410-1_____	CONSTRUCTION REQUIREMENTS AND ACCEPTANCE OF ASPHALT CONCRETE PLANT MIX COURSES
410-2_____	DEVICES FOR MEASURING DENSITY FOR ROLLING PATTERNS
410-4_____	EVALUATION OF ACHM SUBLOT REPLACEMENT MATERIAL
416-1_____	RECYCLED ASPHALT PAVEMENT
501-3_____	PORTLAND CEMENT CONCRETE PAVEMENT
600-2_____	INCIDENTAL CONSTRUCTION
603-1_____	LANE CLOSURE NOTIFICATION
604-1_____	RETROREFLECTIVE SHEETING FOR TRAFFIC CONTROL DEVICES IN CONSTRUCTION ZONES
604-3_____	TRAFFIC CONTROL DEVICES IN CONSTRUCTION ZONES (MASH)
617-1_____	GUARDRAIL TERMINAL (TYPE 2)
617-2_____	GUARDRAIL DELINEATORS
620-1_____	MULCH COVER
802-5_____	CONCRETE FOR STRUCTURES
804-2_____	REINFORCING STEEL FOR STRUCTURES
JOB 110831__	BIDDING REQUIREMENTS AND CONDITIONS
JOB 110831__	BUY AMERICA - CONSTRUCTION MATERIALS
JOB 110831__	CARGO PREFERENCE ACT REQUIREMENTS
JOB 110831__	COLD MILLING – COUNTY PROPERTY
JOB 110831__	CONSTRUCTION IN SPECIAL FLOOD HAZARD AREAS
JOB 110831__	DESIGN AND QUALITY CONTROL ASPHALT MIXTURES
JOB 110831__	DOCUMENTATION OF PAYMENTS MADE - PROMPT PAYMENT (SIGNET SOFT LAUNCH)
JOB 110831__	DOCUMENTATION OF PAYMENTS MADE TO DISADVANTAGED BUSINESS ENTERPRISES
JOB 110831__	DOCUMENTATION OF PAYMENTS MADE TO SUBCONTRACTORS
JOB 110831__	LIQUIDATED DAMAGES PROCEDURE FOR BID LETTINGS
JOB 110831__	MANDATORY ELECTRONIC CONTRACT
JOB 110831__	MANDATORY ELECTRONIC DOCUMENT SUBMITTAL
JOB 110831__	PARTNERING REQUIREMENTS
JOB 110831__	PORTABLE TRAFFIC SIGNAL SYSTEM
JOB 110831__	PRICE ADJUSTMENT FOR ASPHALT BINDER
JOB 110831__	PRICE ADJUSTMENT FOR FUEL
JOB 110831__	PRIME CONTRACTOR PERFORMANCE EVALUATION
JOB 110831__	PROHIBITION OF CERTAIN TELECOMMUNICATIONS AND VIDEO SURVEILLANCE SERVICES OR EQUIPMENT
JOB 110831__	ROCK FILL
JOB 110831__	STORM WATER POLLUTION PREVENTION PLAN
JOB 110831__	SUBMISSION OF ASPHALT CONCRETE HOT MIX ACCEPTANCE TEST RESULTS
JOB 110831__	UTILITY ADJUSTMENTS
JOB 110831__	VALUE ENGINEERING
JOB 110831__	WARM MIX ASPHALT

GENERAL NOTES

- GRADE LINE DENOTES FINISHED GRADE WHERE SHOWN ON PLANS.
- ALL PIPE LINES, POWER, TELEPHONE, AND TELEGRAPH LINES TO BE MOVED OR LOWERED BY THE RESPECTIVE OWNERS AS PER AGREEMENT WITH SUCH OWNERS.
- ANY EQUIPMENT OR APPURTENANCE THAT INTERFERES WITH THE PROPOSED CONSTRUCTION AND WHICH MAY BE THE PROPERTY OF UTILITY SERVICE ORGANIZATIONS SHALL BE MOVED BY THE OWNERS UNLESS OTHERWISE PROVIDED.
- THE CONTRACTOR SHALL BE RESPONSIBLE FOR MAINTAINING U. S. MAILBOXES WITHIN THE PROJECT LIMITS IN SUCH A MANNER THAT THE PUBLIC MAY RECEIVE CONTINUED MAIL SERVICE. PAYMENT WILL BE CONSIDERED INCLUDED IN THE PRICE BID FOR THE VARIOUS BID ITEMS.
- ALL LAND MONUMENTS LOCATED WITHIN THE CONSTRUCTION AREA SHALL BE PROTECTED IN ACCORDANCE WITH SECTION 107.12 OF THE STANDARD SPECIFICATIONS.
- ALL TREES THAT DO NOT DIRECTLY INTERFERE WITH THE PROPOSED CONSTRUCTION SHALL BE SPARED AS DIRECTED BY THE ENGINEER. CARE AND DISCRETION SHALL BE USED TO ENSURE THAT ALL TREES NOT TO BE REMOVED SHALL BE HARMED AS LITTLE AS POSSIBLE DURING THE CONSTRUCTION OPERATIONS.
- THE CONTRACTOR SHALL BE RESPONSIBLE FOR PROVIDING A FENCE TO CONTROL LIVESTOCK IN AREAS WHERE PASTURES ARE SEVERED. WIRE FENCE MAY BE CONSTRUCTED INITIALLY, OR IN LIEU THEREOF, THE CONTRACTOR AT HIS OWN EXPENSE, MAY ELECT TO PROVIDE TEMPORARY FENCING SUITABLE TO CONTAIN LIVESTOCK.
- THE SEQUENCE AS SHOWN ON THE MAINTENANCE OF TRAFFIC PLANS IS A GENERAL OUTLINE FOR THE CONSTRUCTION OF THIS PROJECT, AND IN NO WAY IS IT INTENDED TO COVER EVERY ITEM IN THE PROJECT. ITEMS NOT CRITICAL TO THE CONSTRUCTION SEQUENCE MAY BE CONSTRUCTED IN ANY STAGE AS APPROVED BY THE RESIDENT ENGINEER.
- ALL FLEXIBLE BASE AND ASPHALTIC PAVEMENTS REMOVED SHALL BE PAID FOR UNDER THE ITEM NO. 210 - UNCLASSIFIED EXCAVATION.
- THE EXISTING ASPHALT PAVEMENT TO BE REMOVED FROM THE REMAINING PAVEMENT SHALL BE SEPARATED BY SAWING ALONG A NEAT LINE. AFTER SAWING, THE PAVEMENT TO BE REMOVED SHALL BE CAREFULLY REMOVED IN A MANNER THAT WILL NOT DAMAGE THE PAVEMENT THAT IS TO REMAIN. ANY DAMAGE OF THE ASPHALT PAVEMENT THAT IS TO REMAIN IN PLACE SHALL BE REPAIRED AT THE CONTRACTOR'S EXPENSE.
- THIS PROJECT IS COVERED UNDER A SECTION 404 NATIONWIDE 14 PERMIT. REFER TO SECTION 110 OF THE STANDARD SPECIFICATIONS, EDITION OF 2014, FOR PERMIT REQUIREMENTS.

DATE REVISED	DATE REVISED	FED.RD. DIST.NO.	STATE	JOB NO.	SHEET NO.	TOTAL SHEETS
		6	ARK.	110831	4	96
TYPICAL SECTIONS OF IMPROVEMENT						

Digitally signed by Thomas N.
Taegtmeyer
Date: 2026.02.06



NOTES:


FIELD ADJUSTMENTS MAY BE NEEDED
ACROSS REPAIR SECTIONS.

SLOPE REPAIR SHOULD BE COMPLETED IN
SECTIONS. EACH SECTION SHOULD BE
LIMITED TO 50 LINEAR FEET.

ASPHALT FOR LEVELING OF EXISTING PAVEMENT
SHALL BE PLACED ONLY IF AND WHERE DIRECTED
BY THE ENGINEER. CALCULATIONS FOR THE AMOUNT
OF LEVELING AND LEVELING OPERATIONS SHALL
BE PERFORMED BEFORE CONSTRUCTING NOTCH AND
WIDENING. CALCULATIONS WILL NOT BE PAID FOR
DIRECTLY, BUT WILL BE CONSIDERED INCLUDED IN
THE VARIOUS PAY ITEMS.

THE FINAL 2" OF SURFACE COURSE IS TO BE PLACED
AFTER ALL OTHER COURSES HAVE BEEN LAID.
LONGITUDINAL JOINTS SHALL BE AT LANE LINES.

* TO BE USED IF AND WHERE DIRECTED BY ENGINEER

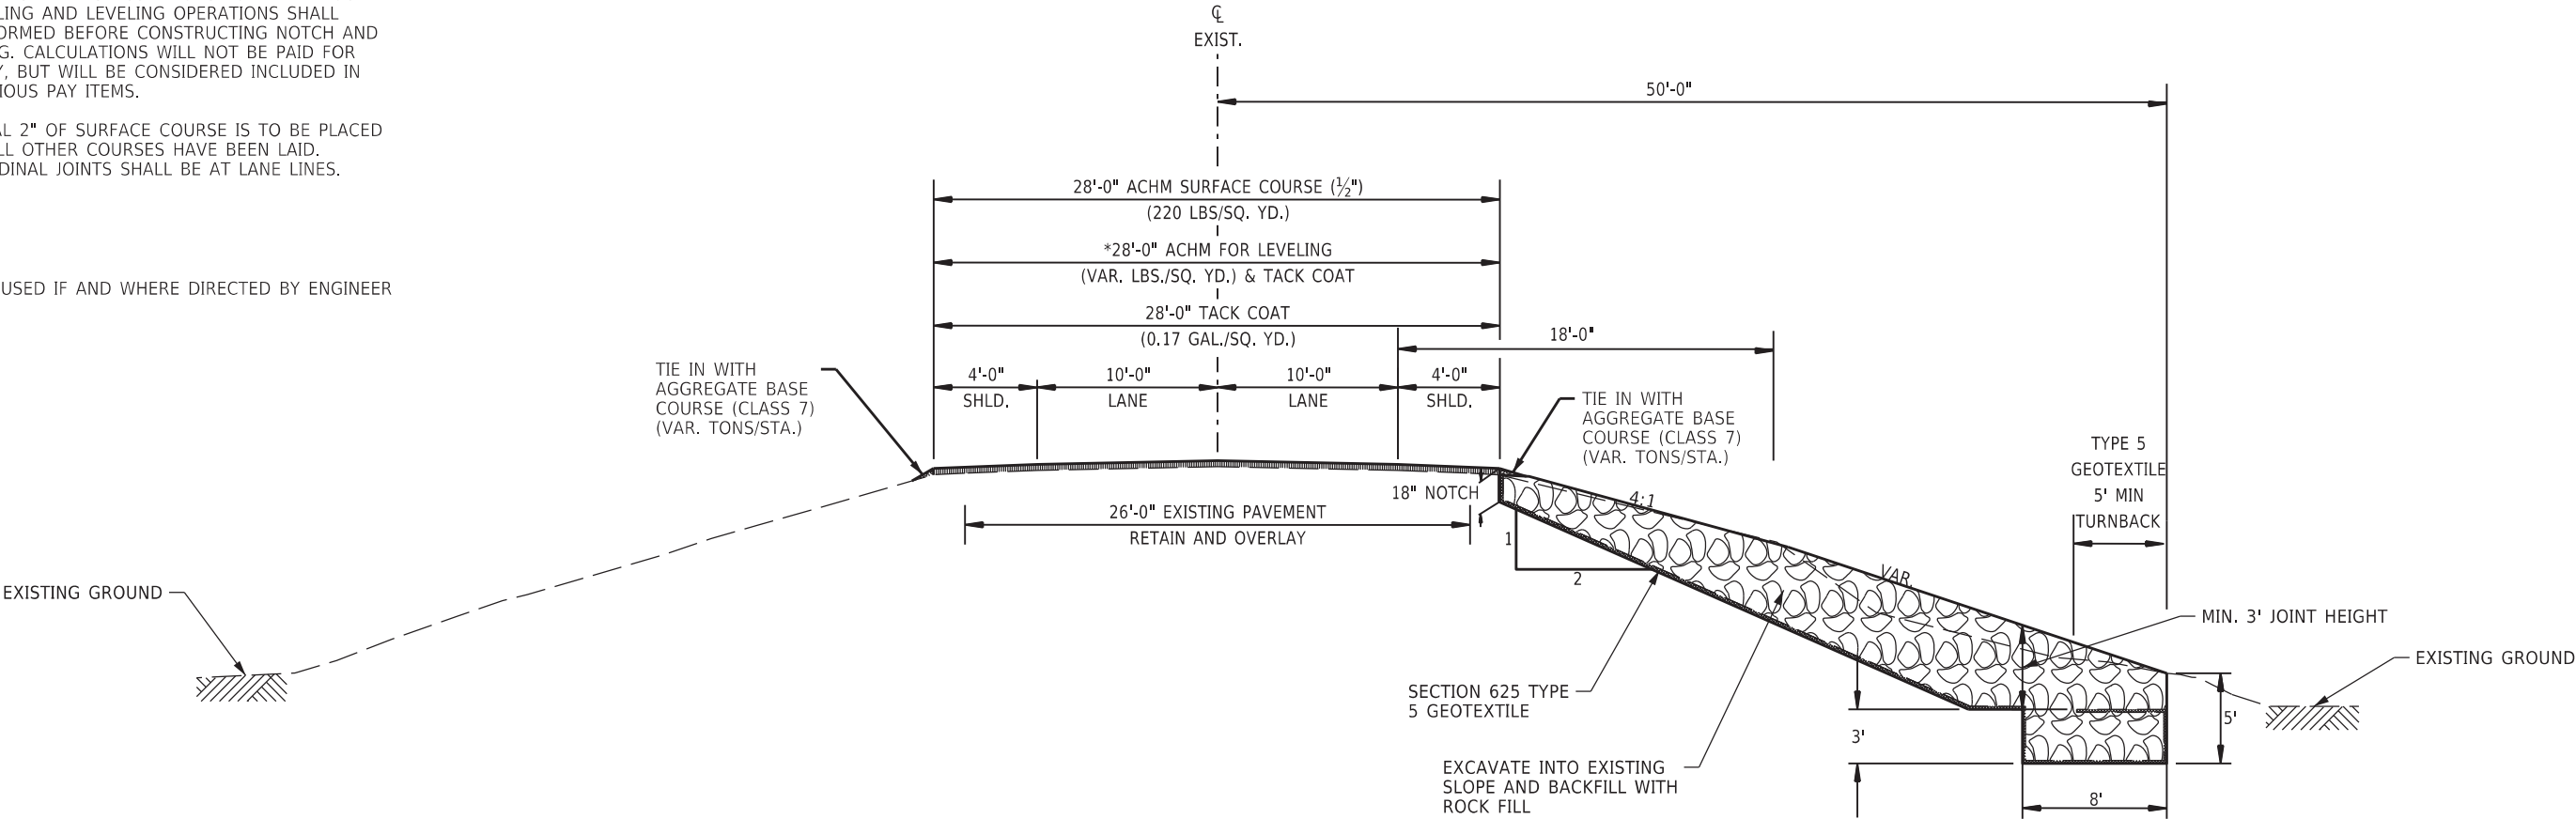

HWY. 42 - ROCK FILL & OVERLAY

STA. 100+00.00 - STA. 105+53.57


STA. 106+54.23 - STA. 113+60.63

STA. 117+56.05 - STA. 122+53.19

STA. 126+52.74 - STA. 174+00.00


DATE REVISED	DATE REVISED	FED.RD. DIST.NO.	STATE	JOB NO.	SHEET NO.	TOTAL SHEETS
		6	ARK.	110831	5	96
SPECIAL DETAILS						

Digitally signed by Thomas N.
Taegtmeyer
Date: 2026.01.13

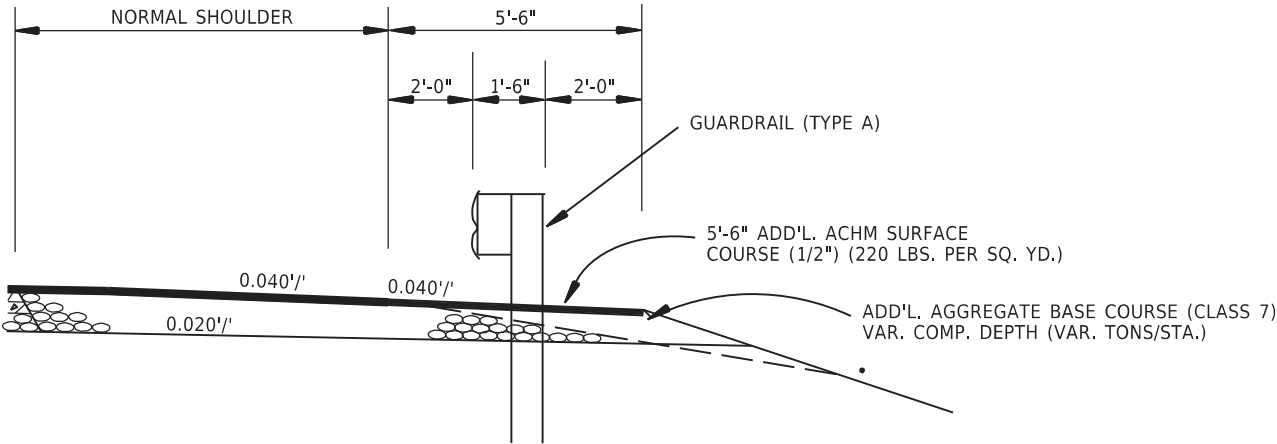


WIDENING FOR GUARDRAIL

* NOTE: REFER TO STD. DWG. GR-9
AND CROSS SECTIONS FOR SLOPE
REQUIREMENTS BEHIND GUARDRAIL.

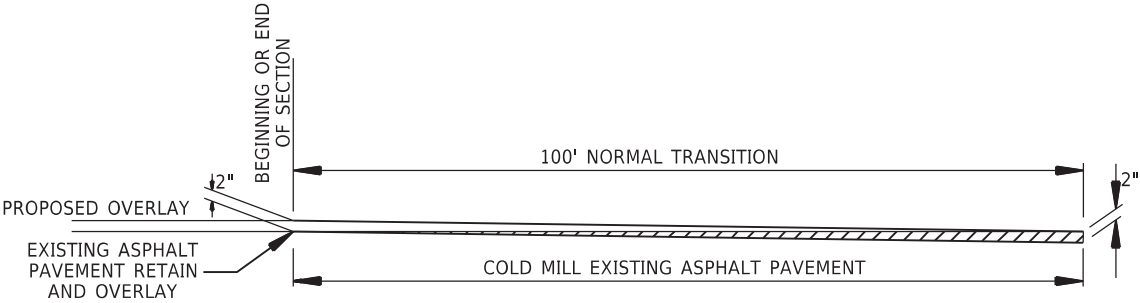

DETAIL FOR TRANSITIONS

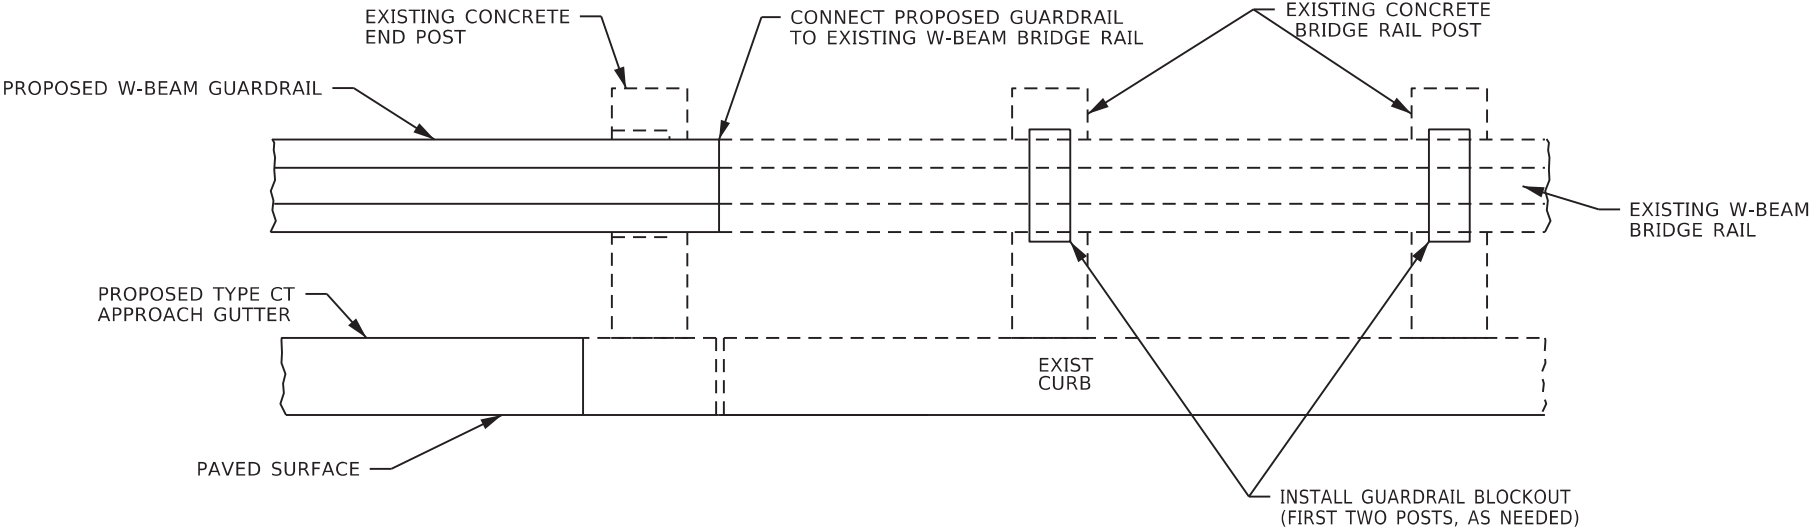

ELEVATION VIEW

DETAILS FOR W-BEAM CONNECTION AT BRIDGE RAIL

110831 - EROSION CONTROL SHEETS.DGN CREATED: 11/19/2024 SAVED: 1/6/2026

HWY. 42

SILT FENCE


STA. 99+63	TO	STA. 105+64	RT.	639
STA. 103+76	TO	STA. 105+64	LT.	223
STA. 106+44	TO	STA. 109+07	LT.	299
STA. 106+44	TO	STA. 112+56	RT.	651
STA. 112+74	TO	STA. 113+71	RT.	138
STA. 112+86	TO	STA. 113+71	LT.	121

LIN. FT.



DATE REVISED	DATE REVISED	FED. RD. DIST. NO.	STATE	JOB NO.	SHEET NO.	TOTAL SHEETS
		6	ARK.	110831	6	96
TEMPORARY EROSION CONTROL DETAILS						

Digitally signed by Thomas N. Taegtmeyer
Date: 2026.01.13

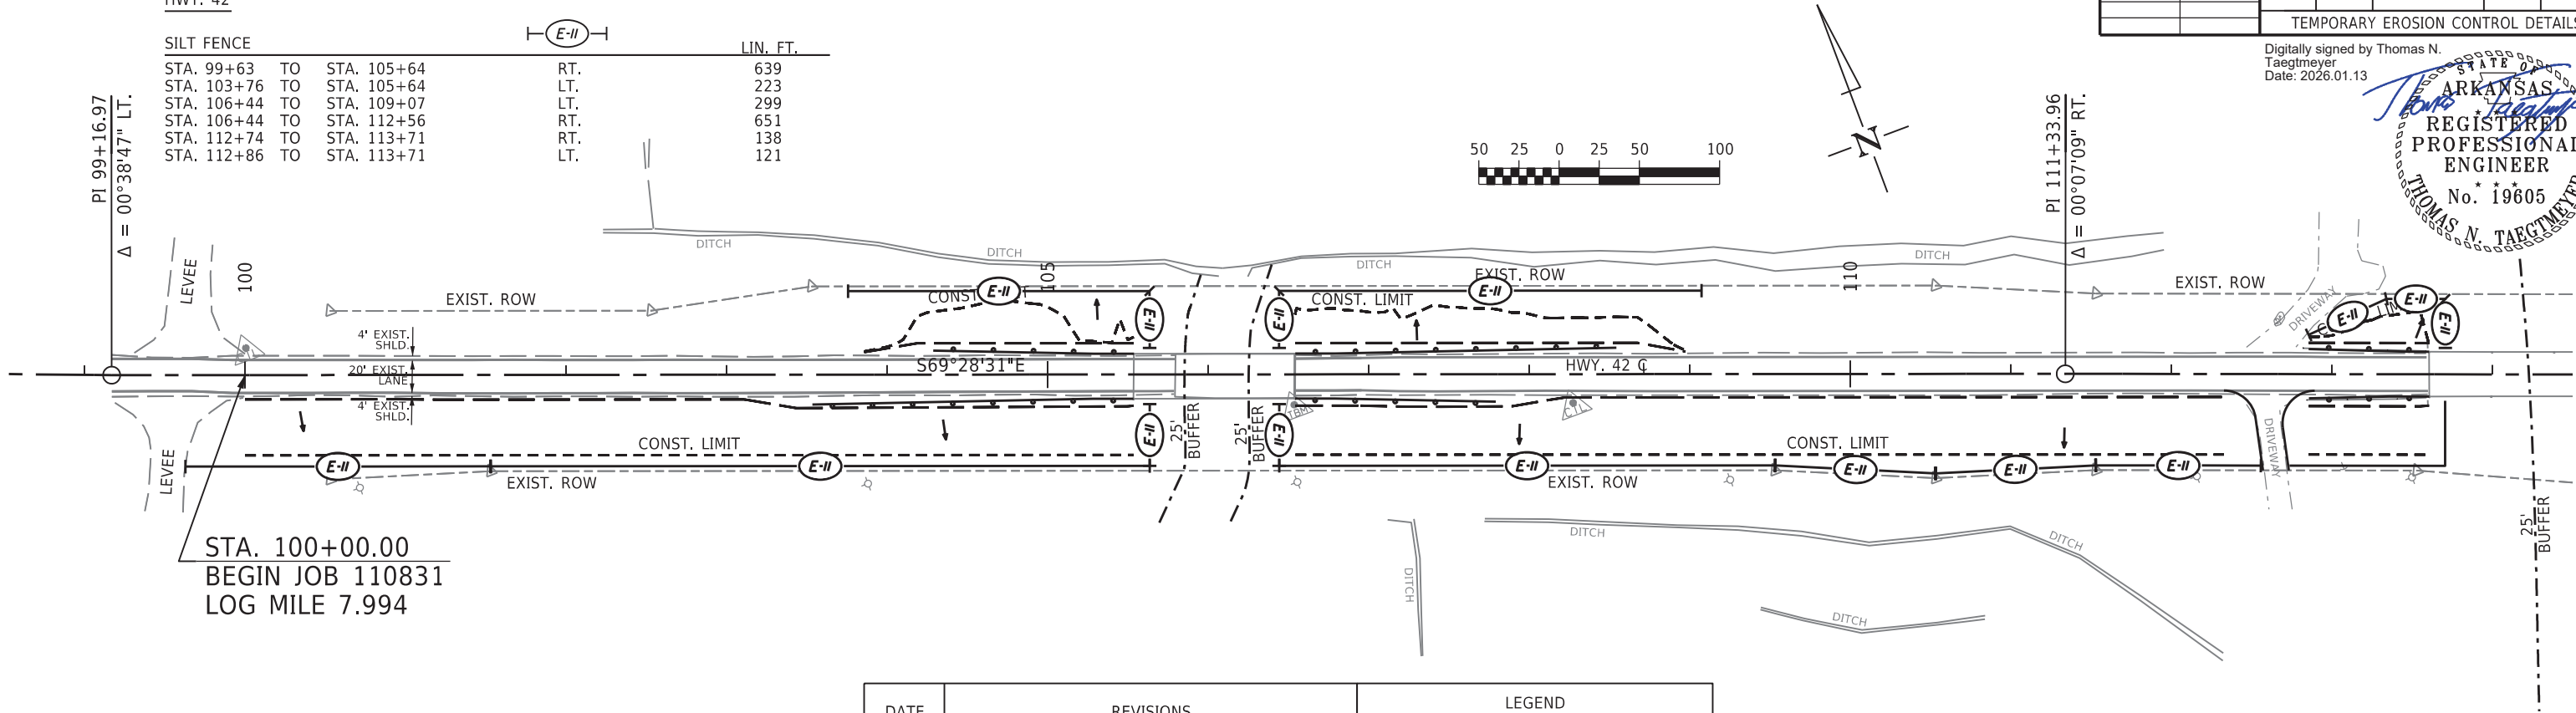

STA. 100+00.00
BEGIN JOB 110831
LOG MILE 7.994

DATE	REVISIONS	LEGEND
		 SILT FENCE
		EROSION CONTROL MEASURES TO BE PLACED DURING APPROPRIATE STAGES. THESE DEVICES SHALL BE LEFT IN PLACE AS LONG AS REQUIRED TO CONTROL EROSION.


ALL STAGES
TEMPORARY EROSION CONTROL DETAILS

HWY. 42

SILT FENCE

STA. 117+46	TO	STA. 122+63	LT.	573
STA. 117+47	TO	STA. 122+63	RT.	652
STA. 126+43	TO	STA. 129+05	LT.	286
STA. 126+43	TO	STA. 137+65	RT.	1200

LIN. FT.

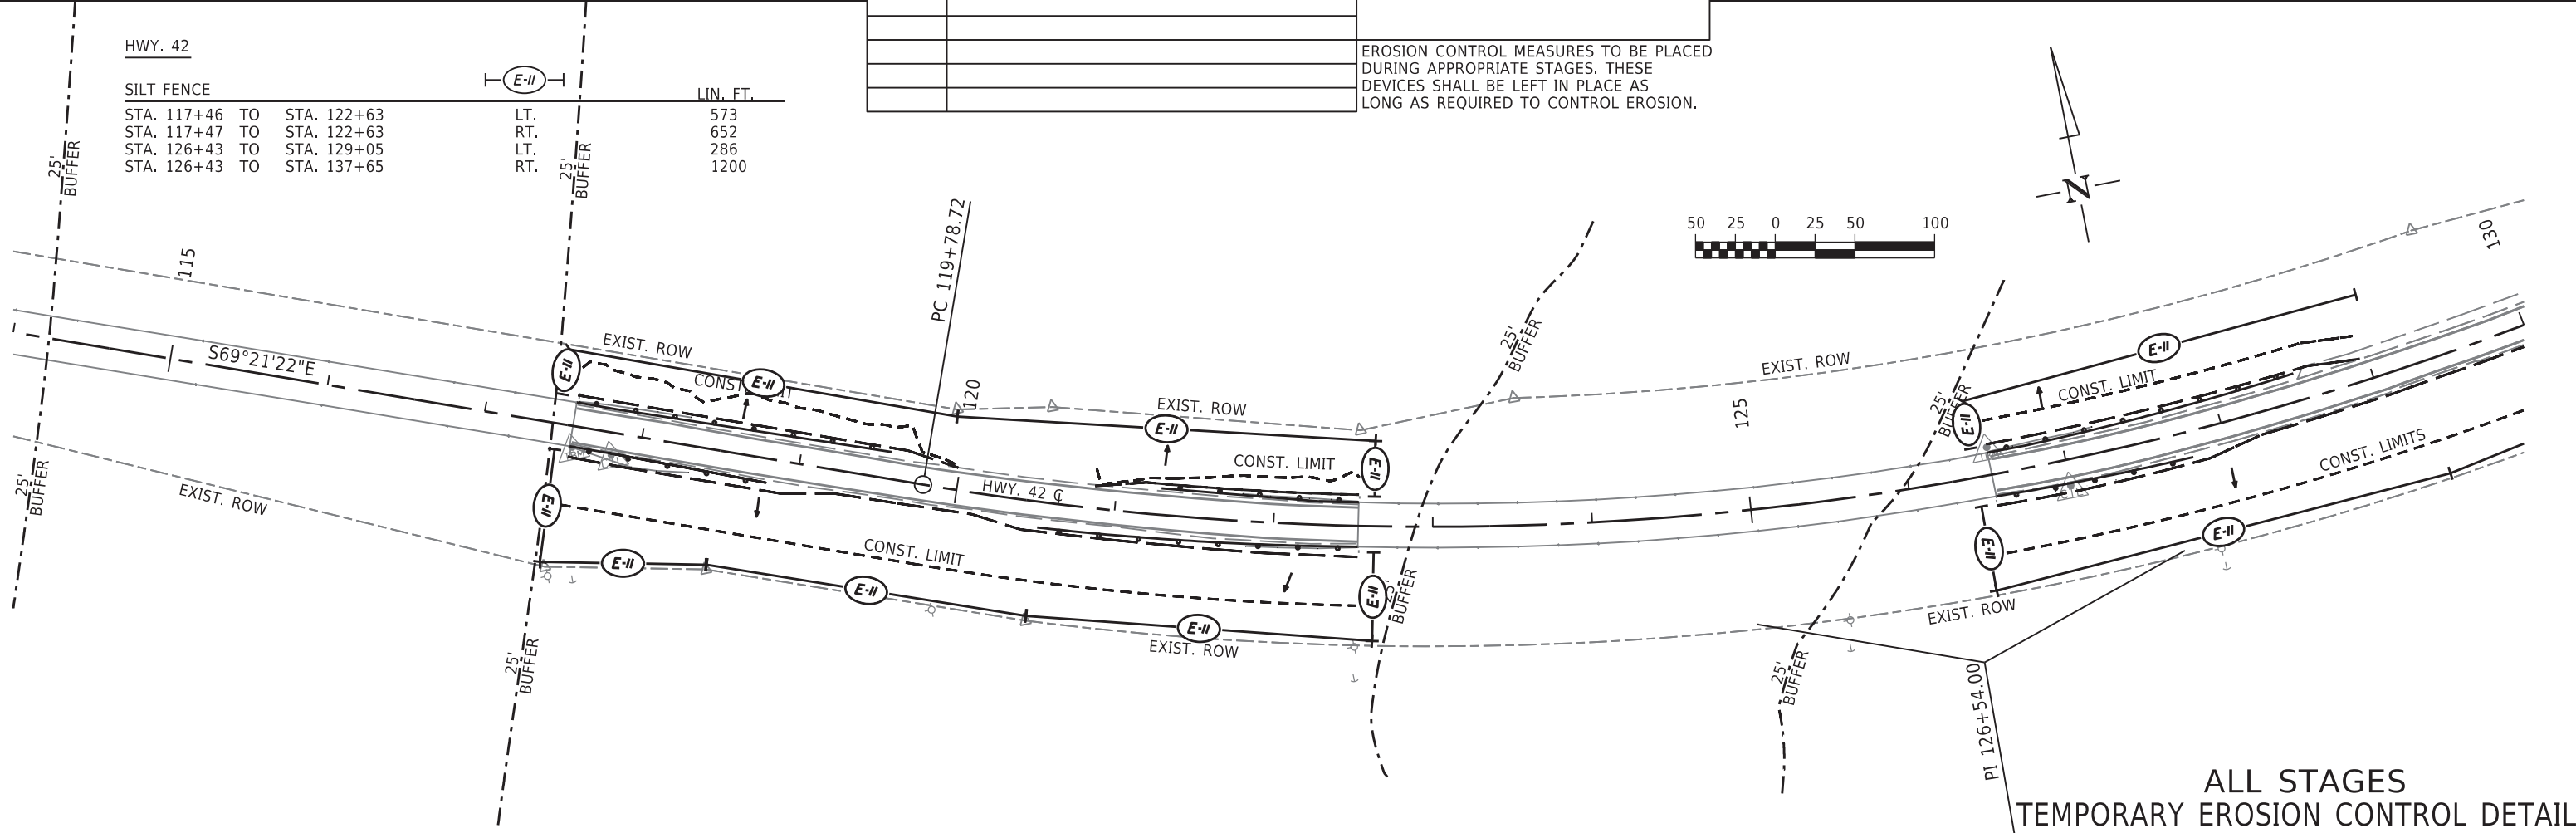

ALL STAGES
TEMPORARY EROSION CONTROL DETAILS




STA. 173+55 TO STA. 174+07



LIN. FT.
51

	DATE REVISED	DATE REVISED	FED.RD. DIST.NO.	STATE	JOB NO.	SHEET NO.	TOTAL SHEETS
			6	ARK.	110831	8	96
			TEMPORARY EROSION CONTROL DETAILS				

Digitally signed by Thomas N. Taegtmeyer
Date: 2026.01.13

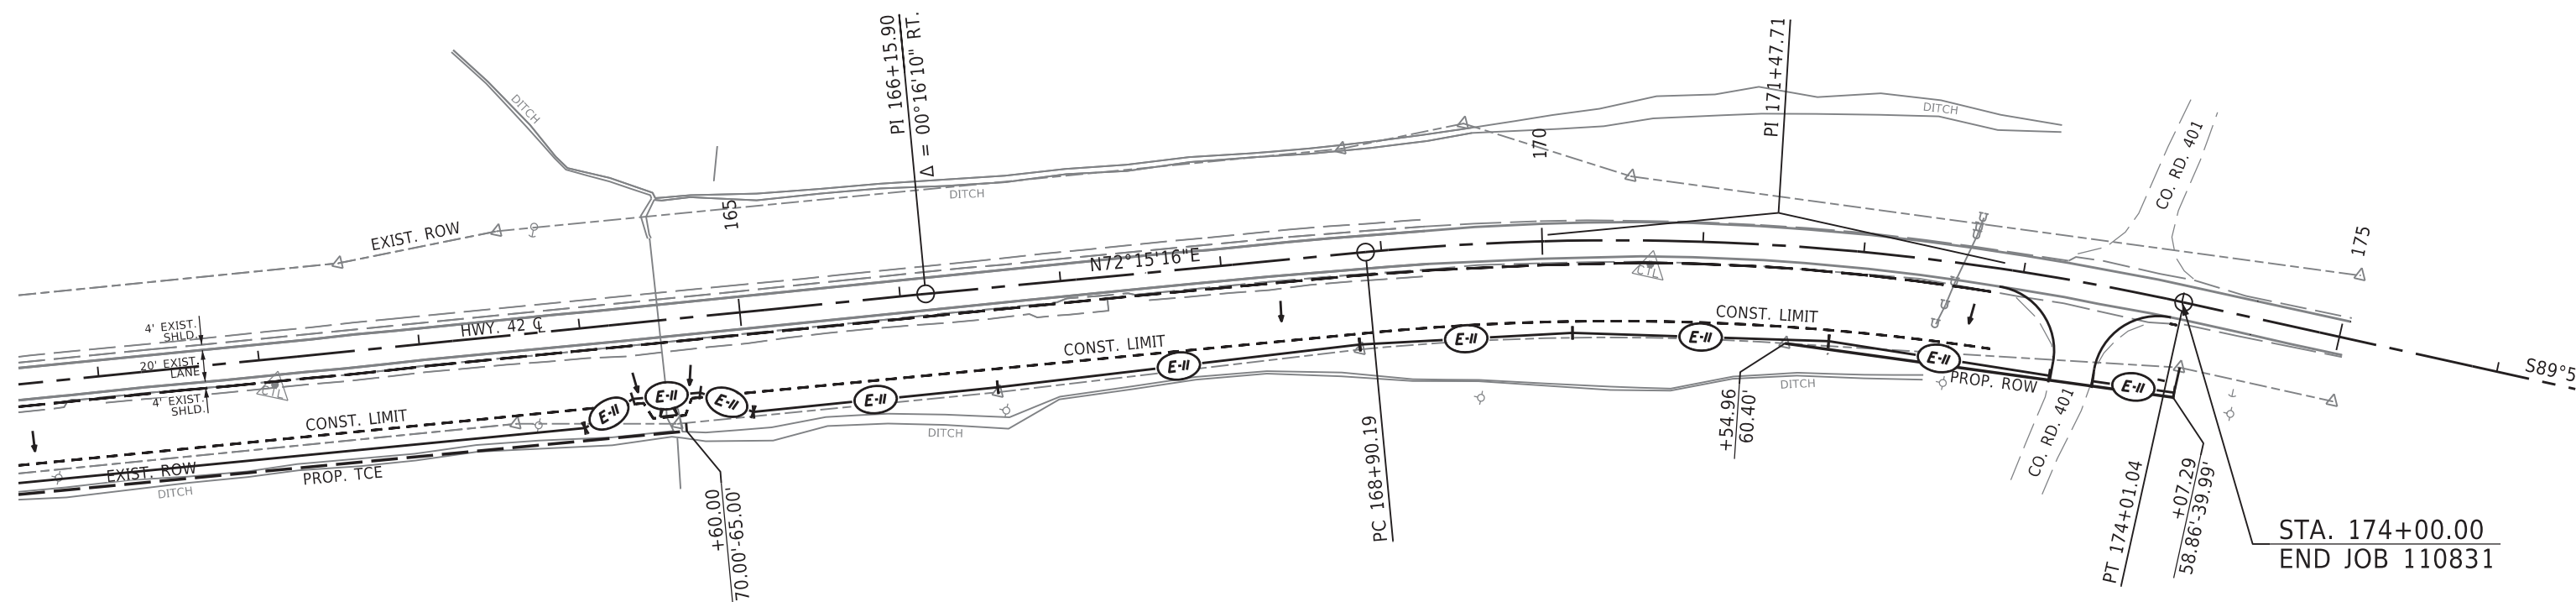 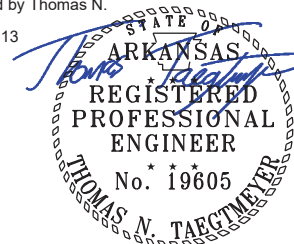

DATE	REVISIONS	LEGEND
		 SILT FENCE
		EROSION CONTROL MEASURES TO BE PLACED DURING APPROPRIATE STAGES. THESE DEVICES SHALL BE LEFT IN PLACE AS LONG AS REQUIRED TO CONTROL EROSION

ALL STAGES
TEMPORARY EROSION CONTROL DETAILS

110831 - TRAFFIC CONTROL SHEETS.DGN CREATED: 11/19/2024 SAVED: 2/3/2026

SEQUENCE OF CONSTRUCTION

INSTALL ADVANCE WARNING SIGNS AND END ROAD WORK SIGNS AT THE BEGINNING AND END OF JOB AS SHOWN ON TC-6.

INSTALL PORTABLE TRAFFIC SIGNAL SYSTEMS BETWEEN THE FIRST SET OF ENTRANCE LOCATIONS.

REMOVE CONFLICTING PAVEMENT MARKINGS AND INSTALL CONSTRUCTION PAVEMENT MARKINGS WITHIN LIMITS OF PORTABLE TRAFFIC SIGNAL SYSTEMS.

COMPLETE SLIDE REPAIR OPERATIONS ON RIGHT WITHIN LIMITS OF PORTABLE TRAFFIC SIGNAL SYSTEMS.


REMOVE EXISTING GUARDRAILS, CONSTRUCT NEW APPROACH GUTTERS, AND INSTALL NEW GUARDRAILS WITHIN LIMITS OF PORTABLE TRAFFIC SIGNAL SYSTEM.

RELOCATE PORTABLE TRAFFIC SIGNAL SYSTEMS BETWEEN NEXT SET OF ENTRANCE LOCATIONS.

REMOVE CONFLICTING PAVEMENT MARKINGS AND/OR CONSTRUCTION PAVEMENT MARKINGS.


COMPLETE WORK AS REQUIRED WITHIN PORTABLE TRAFFIC SIGNAL SYSTEMS RELOCATION.

APPLY LEVELING AND 2" ACHM SURFACE COURSE AND PLACE PERMANENT PAVEMENT MARKINGS AS SHOWN IN THE PERMANENT PAVEMENT MARKING DETAILS.

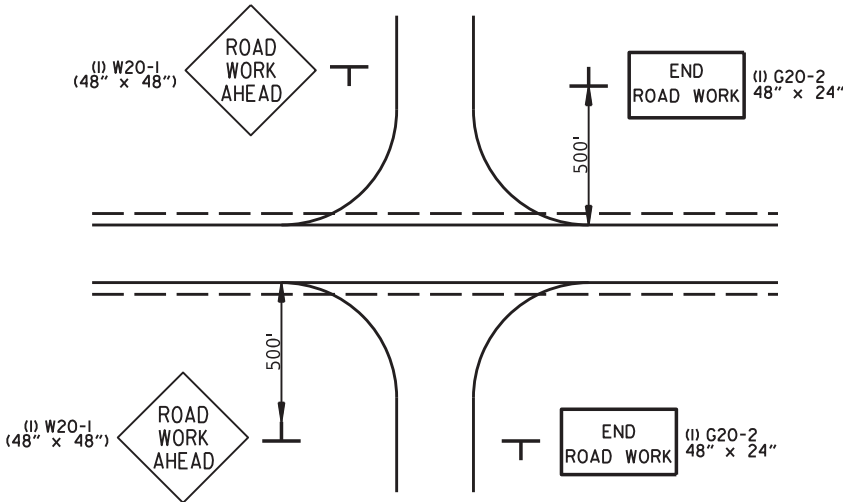

ADVANCE WARNING - SIDE ROADS
(ALL STAGES)


STA. 99+54
STA. 173+41

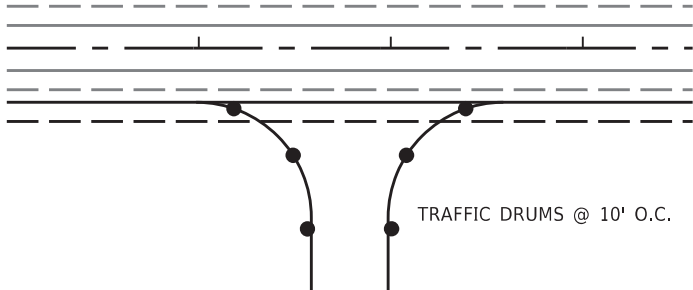

DRIVEWAY & TURNOUT
TRAFFIC DRUM DETAIL

DATE REVISED	DATE REVISED	FED.RD. DIST.NO.	STATE	JOB NO.	SHEET NO.	TOTAL SHEETS
		6	ARK.	110831	9	96
MAINTENANCE OF TRAFFIC DETAILS						

Digitally signed by Thomas N.
Taegtmeyer
Date: 2026.02.12

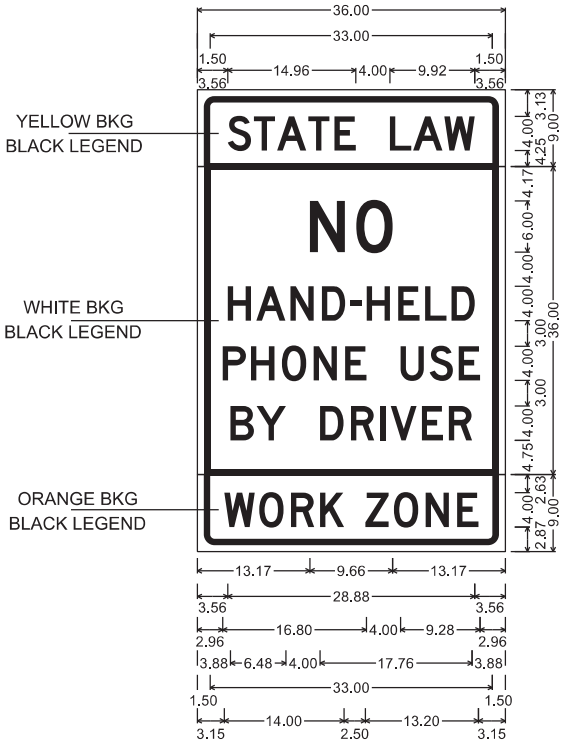

2.00" Radius, 0.75" Border, 0.75" Indent, Black on Yellow;
"STATE LAW", D 2K;

3.00" Radius, 0.75" Border, 0.75" Indent, Black on White;
"NO", D 2K; "HAND-HELD", D 2K;
"PHONE USE", D 2K;
"BY DRIVER", D 2K;


2.00" Radius, 0.75" Border, 0.75" Indent, Black on Orange;
"WORK", D 2K; "ZONE", D 2K;

WZ-4 (NON-INTERSTATE) SIGN



ADVANCE WARNING
MAINTENANCE OF TRAFFIC DETAILS

DATE REVISED	DATE REVISED	FED. RD. DIST. NO.	STATE	JOB NO.	SHEET NO.	TOTAL SHEETS
		6	ARK.	110831	10	96
MAINTENANCE OF TRAFFIC DETAILS						

Digitally signed by Thomas N. Taegtmeier
Date: 2026.01.13

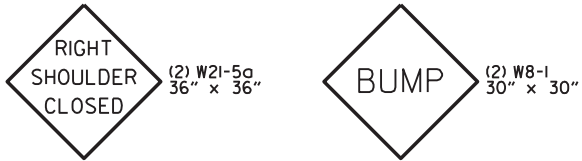

TO BE USED IF AND WHERE DIRECTED BY ENGINEER (ALL STAGES)

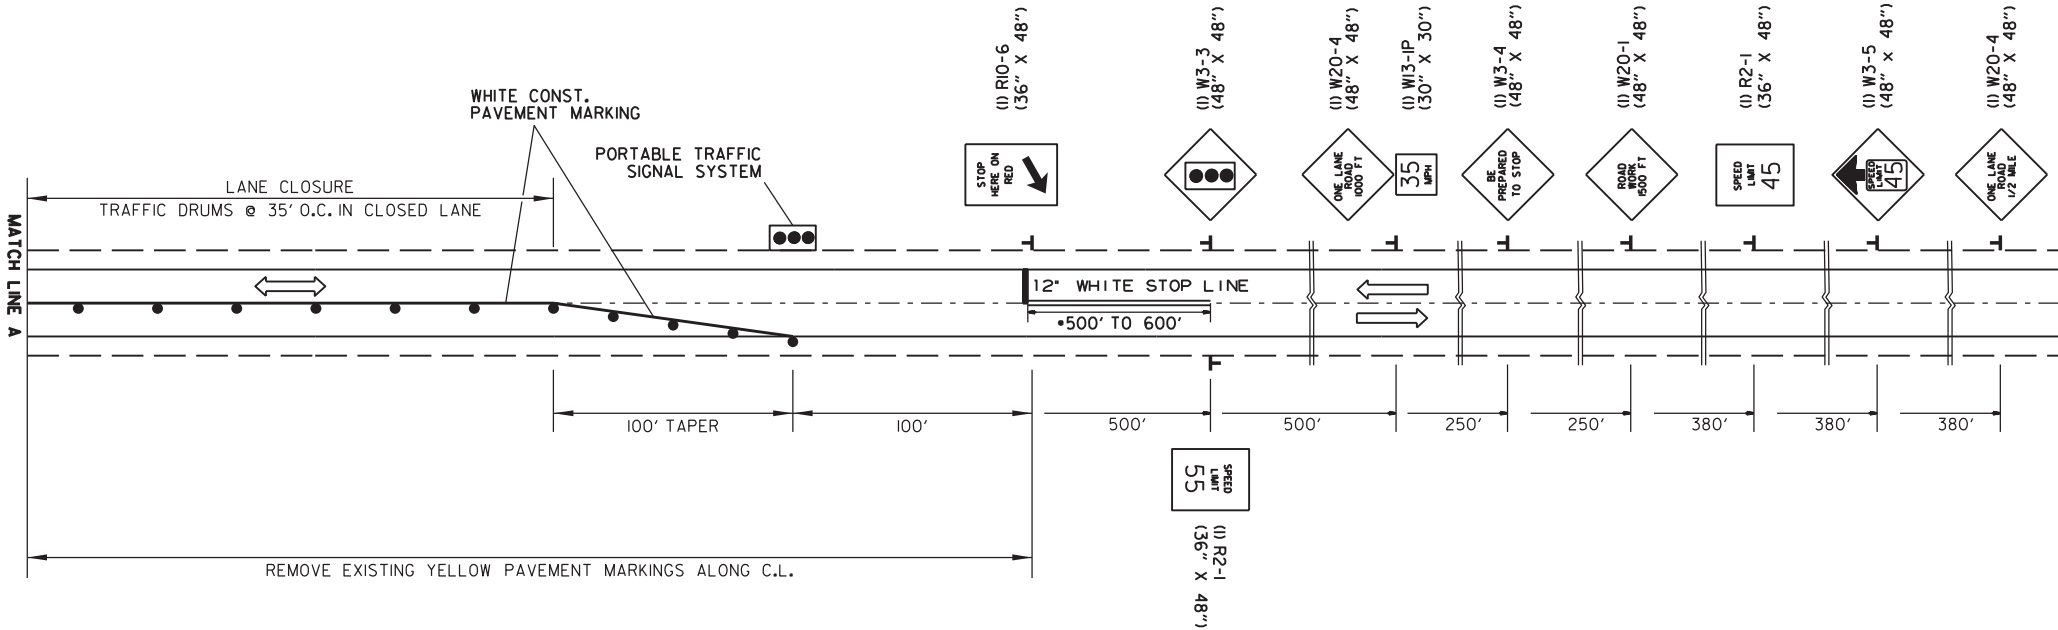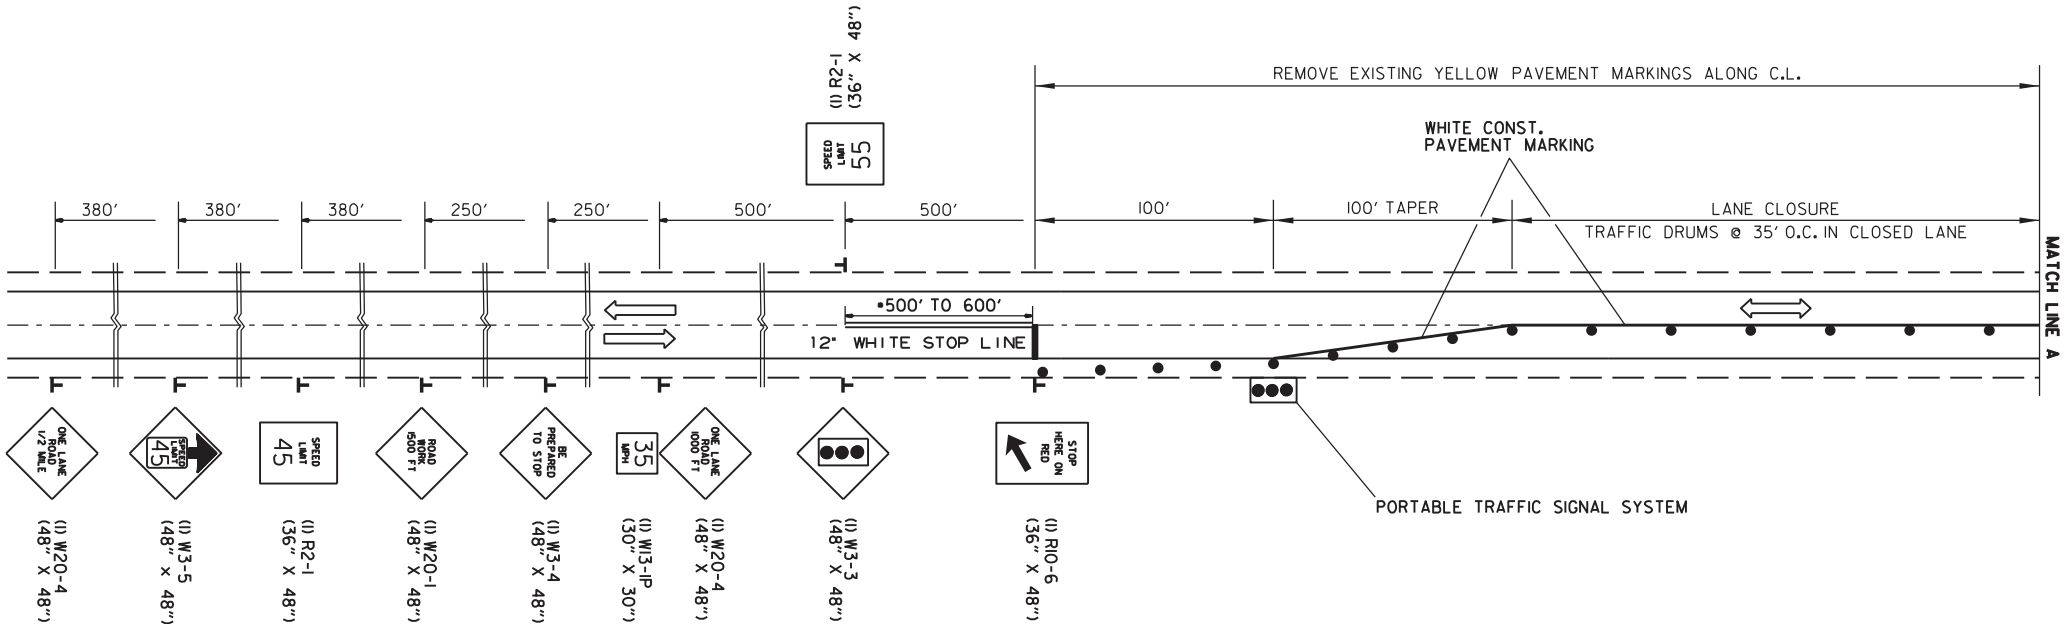

•YELLOW CONST. PAVEMENT MARKINGS TO BE USED IF AND WHERE DIRECTED BY THE ENGINEER WHEN EXISTING PASSING LANES ARE PRESENT.

LANE CLOSURE WITH PORTABLE TRAFFIC SIGNAL SYSTEM & TRAFFIC DRUMS

ADVANCE WARNING
MAINTENANCE OF TRAFFIC DETAILS

110831 - TRAFFIC CONTROL SHEETS.DGN CREATED: 11/19/2024 SAVED: 1/6/2026


HWY. 42:

REMOVAL OF PERMANENT PAVEMENT MARKINGS = 15200 LIN. FT.
REMOVABLE PAVEMENT MARKINGS = 20 LIN. FT.
CONSTRUCTION PAVEMENT MARKINGS = 17859 LIN. FT.

ESTIMATED QUANTITIES SHOWN ARE TOTAL QUANTITIES FOR TOTAL PROJECT.

DATE REVISED	DATE REVISED	FED.RD. DIST.NO.	STATE	JOB NO.	SHEET NO.	TOTAL SHEETS
		6	ARK.	110831	11	96
MAINTENANCE OF TRAFFIC DETAILS						



Digitally signed by Thomas N. Taegtmeyer
Date: 2026.01.13

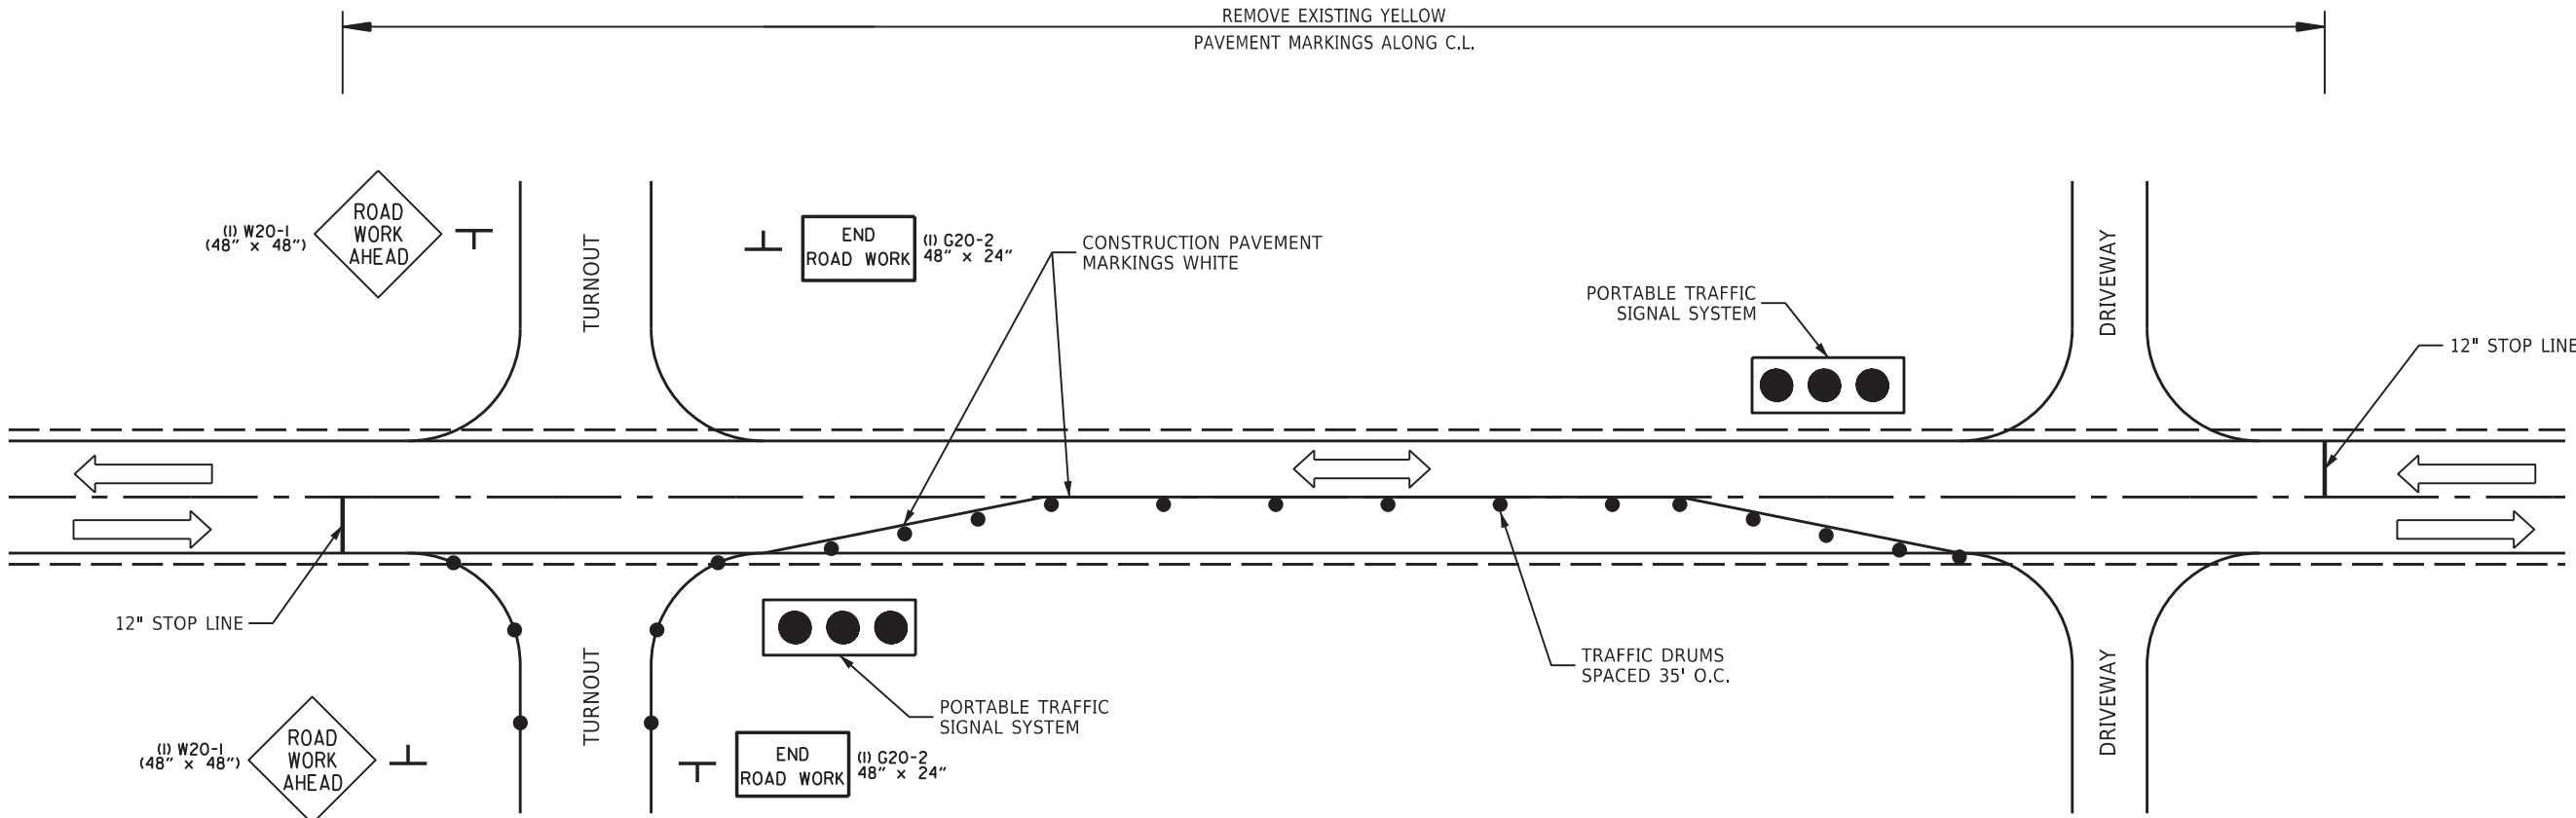

TYPICAL LANE CLOSURE BETWEEN ENTRANCE LOCATIONS

- STA. 99+54 - STA. 112+58
- STA. 112+58 - STA. 137+97
- STA. 137+97 - STA. 152+91
- STA. 152+91 - STA. 173+41

110831 - TRAFFIC CONTROL SHEETS.DGN CREATED: 11/19/2024 SAVED: 1/6/2026

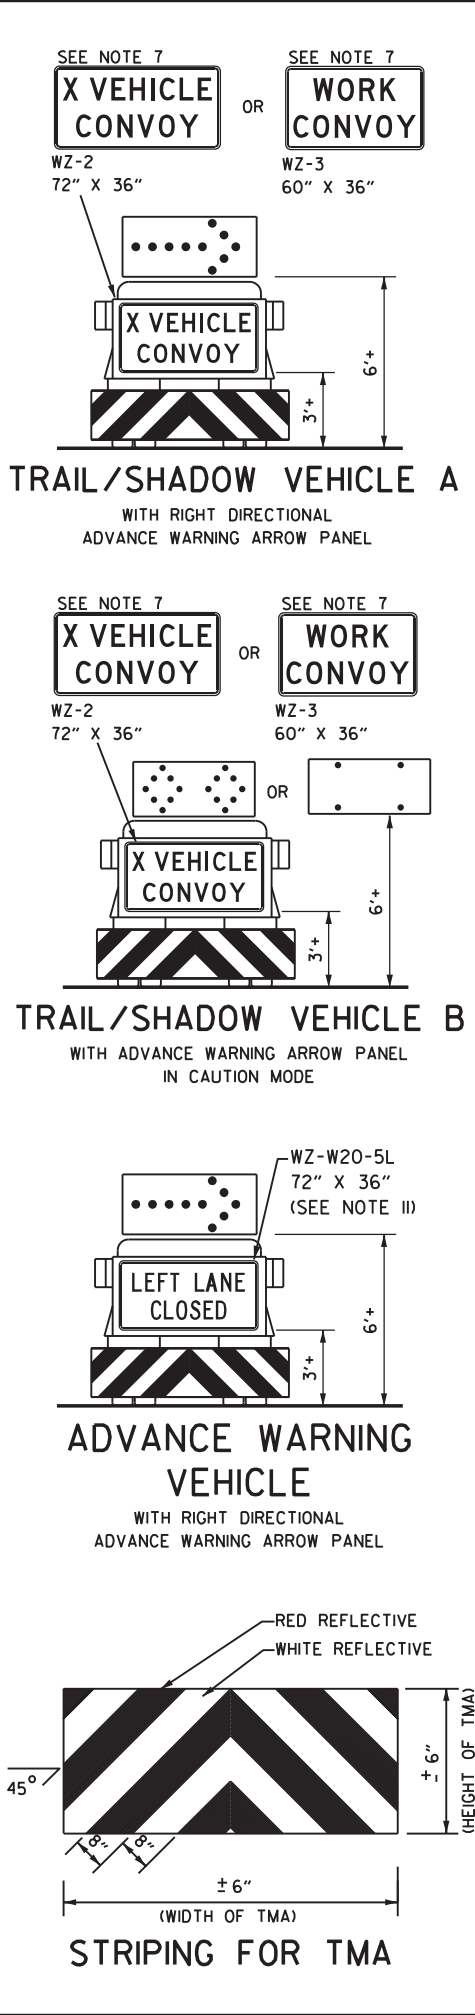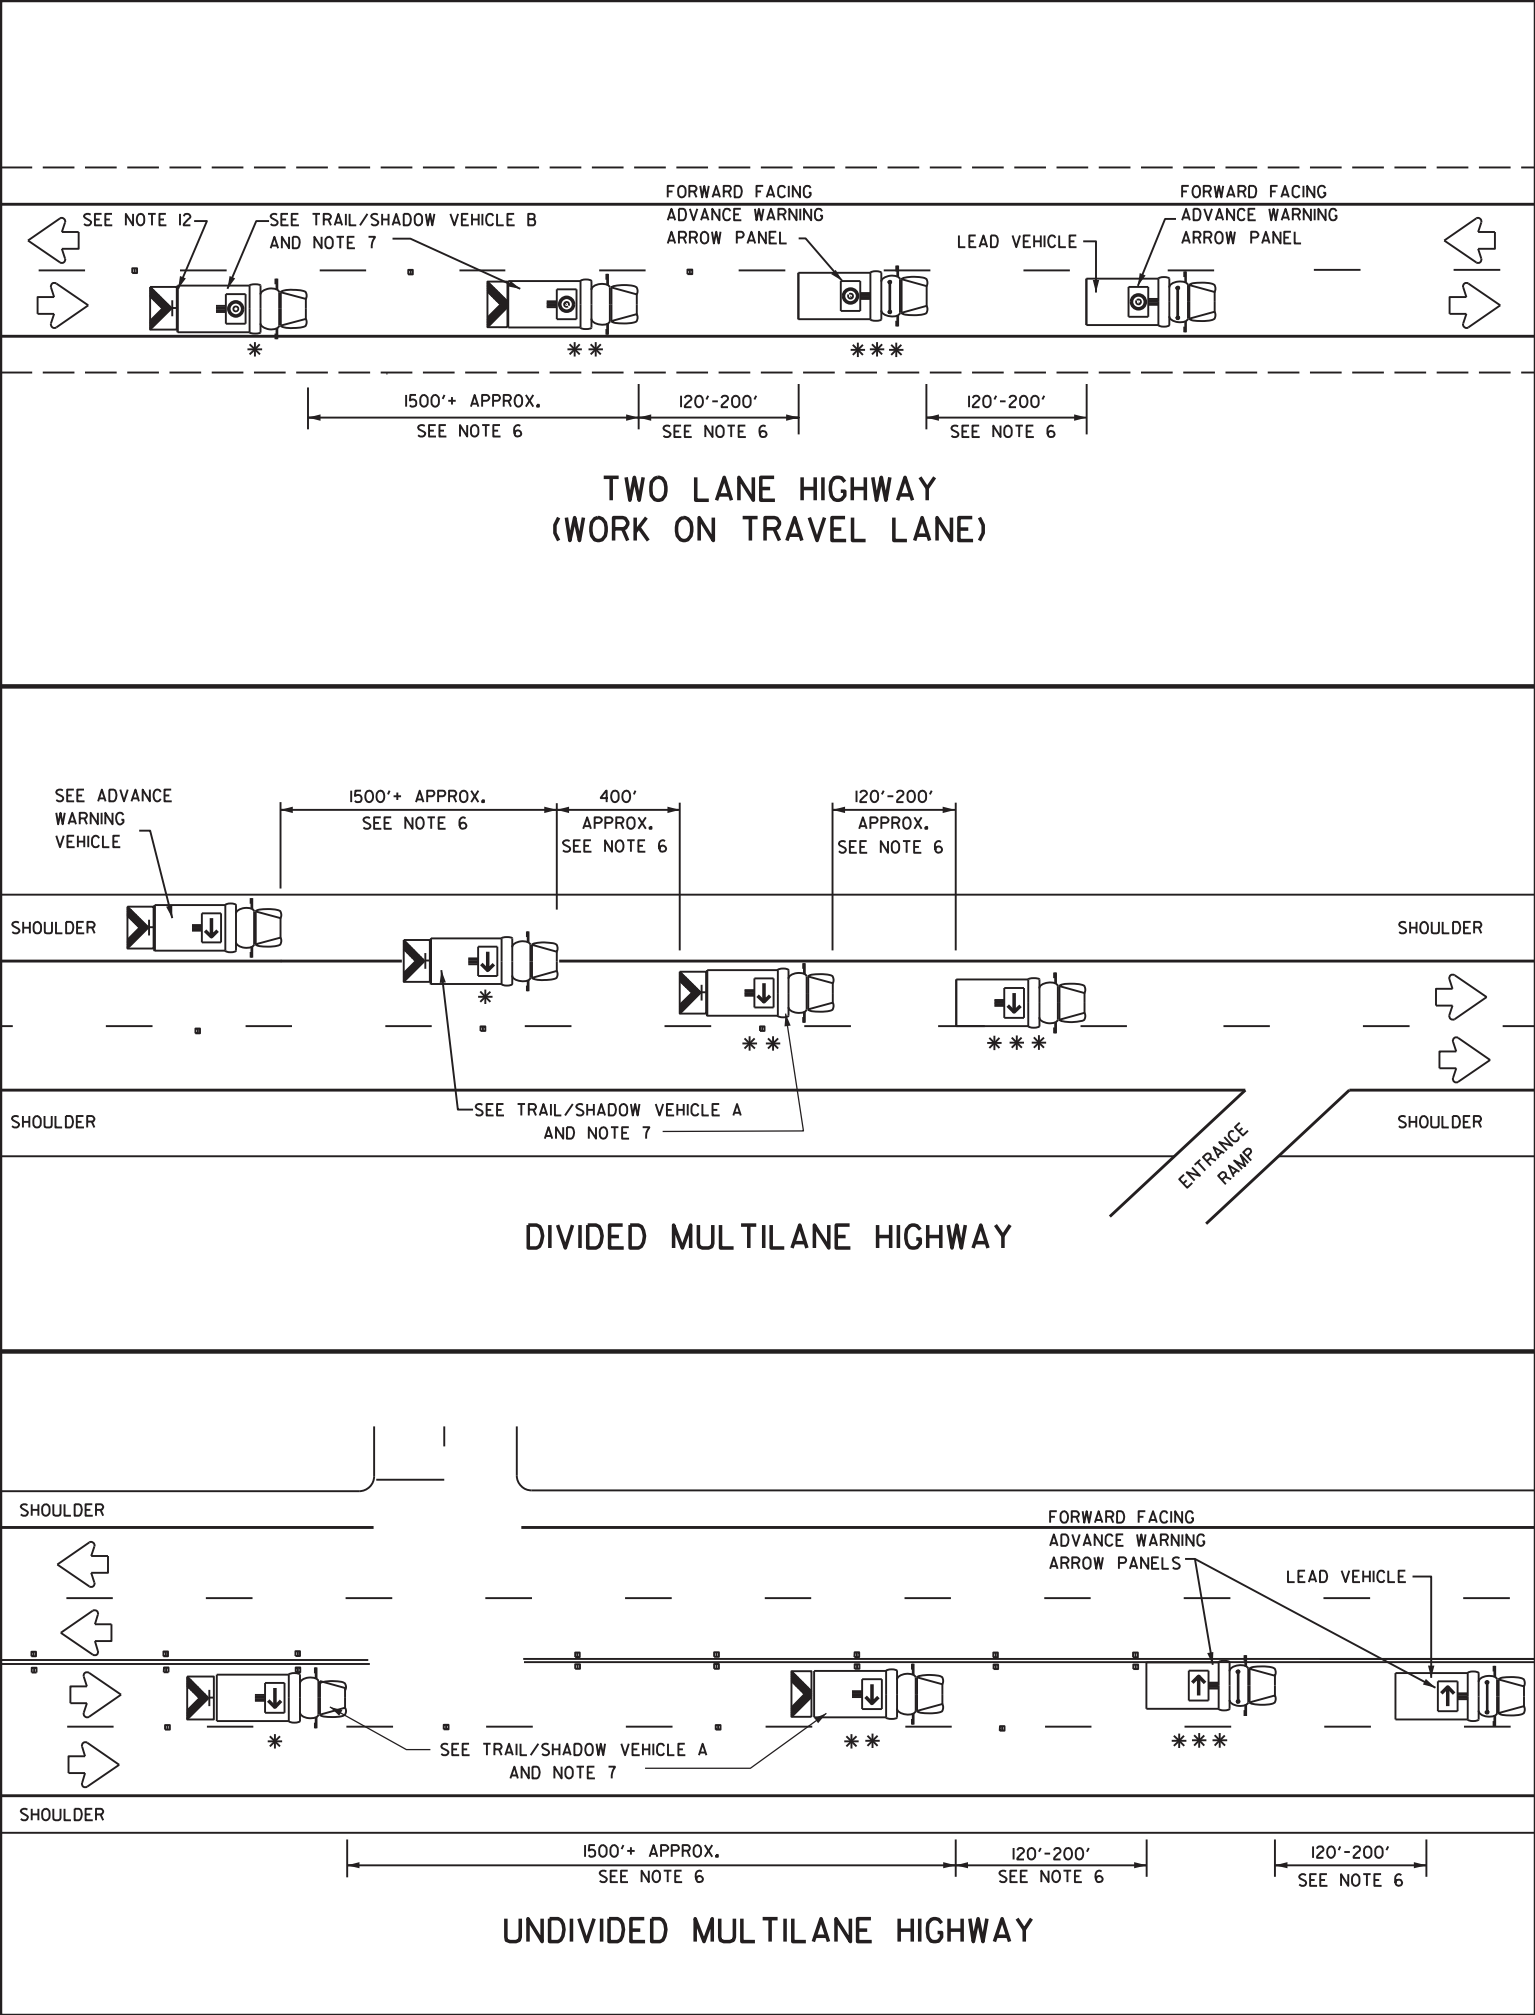

DATE REVISED	DATE REVISED	FED.RD. DIST.NO.	STATE	JOB NO.	SHEET NO.	TOTAL SHEETS
		6	ARK.	110831	12	96

MAINTENANCE OF TRAFFIC DETAILS

Digitally signed by Thomas N. Taegtmeier
Date: 2026.01.13

STATE OF ARKANSAS
REGISTERED PROFESSIONAL ENGINEER
No. 19605
THOMAS N. TAEGTMEIER

LEGEND			
*	TRAIL VEHICLE	ADVANCE WARNING ARROW PANEL DISPLAY	
**	SHADOW VEHICLE		
***	WORK VEHICLE	→	RIGHT DIRECTIONAL
↔	HEAVY WORK VEHICLE	↔	LEFT DIRECTIONAL
↔	TRUCK MOUNTED ATTENUATOR (TMA)	↔	DOUBLE ARROW
↔	TRAFFIC FLOW	⦿	CAUTION (ALTERNATING DIAMOND OR 4 CORNER FLASH)

TYPICAL APPLICATION - MOBILE WORK ZONE

GENERAL NOTES:

- TRAIL, SHADOW, AND LEAD VEHICLES SHALL BE EQUIPPED WITH ADVANCE WARNING ARROW PANELS AS ILLUSTRATED.
- THE USE OF AMBER OR GREEN HIGH-INTENSITY ROTATING, FLASHING, OSCILLATING, OR STROBE LIGHTS ON ALL VEHICLES ARE REQUIRED. VEHICLE HAZARD WARNING SIGNALS SHALL NOT BE USED INSTEAD OF THE VEHICLE'S HIGH-INTENSITY ROTATING, FLASHING, OSCILLATING, OR STROBE LIGHTS.
- THE USE OF TRUCK MOUNTED ATTENUATORS (TMA) ON THE SHADOW VEHICLE, ADVANCE WARNING AND TRAIL VEHICLE ARE REQUIRED.
- EACH VEHICLE SHALL HAVE TWO-WAY RADIO COMMUNICATION CAPABILITY.
- WHEN WORK CONVOYS MUST CHANGE LANES, THE TRAIL VEHICLE SHOULD CHANGE LANES FIRST TO SHADOW THE OTHER CONVOY VEHICLES. WHEN WORK CONVOY EXITS THE ROADWAY, THE TRAIL VEHICLE SHOULD EXIT LAST.
- VEHICLE SPACING BETWEEN THE TRAIL VEHICLE AND THE SHADOW VEHICLE WILL VARY DEPENDING ON SIGHT DISTANCE RESTRICTIONS AND QUEUE LENGTHS. MOTORISTS APPROACHING THE CONVOY SHOULD BE ABLE TO SEE THE TRAIL VEHICLE IN TIME TO SLOW DOWN AND/OR CHANGE LANES AS THEY APPROACH THE TRAIL VEHICLE. VEHICLE SPACING BETWEEN THE WORK VEHICLE AND SHADOW VEHICLE AND VEHICLE SPACING BETWEEN THE WORK VEHICLE AND LEAD VEHICLE MAY VARY ACCORDING TO TERRAIN, WORK ACTIVITY AND OTHER FACTORS.
- X VEHICLE CONVOY (WZ-2) OR WORK CONVOY (WZ-3) SIGNS SHALL BE USED ON TRAIL VEHICLES AND SHADOW VEHICLES AS SHOWN. AS AN OPTION 48" X 48" DIAMOND SHAPED WORK CONVOY (WZ-2A) OR X VEHICLE CONVOY (WZ-3A) SIGNS MAY BE USED WHERE ADEQUATE MOUNTING SPACE EXISTS. WHEN USED, THE X VEHICLE CONVOY SIGN SHALL HAVE THE NUMBER OF THE CONVOY VEHICLES DISPLAYED ON THE SIGN IN THE NUMBER DESIGNATION "X" LOCATION. THE X VEHICLE CONVOY SIGN SHALL NOT BE USED ON THE SHADOW VEHICLE.
- FOR DIVIDED HIGHWAYS WITH TWO OR THREE LANES IN ONE DIRECTION, THE APPROPRIATE LEFT LANE CLOSED (WZ-W20-5L), RIGHT LANE CLOSED (WZ-W20-5R), OR CENTER LANE CLOSED (WZ-W20-5C) SIGN SHOULD BE USED ON THE ADVANCE WARNING VEHICLE. AS AN OPTION, A PORTABLE CHANGEABLE MESSAGE SIGN (PCMS) OR TRUCK MOUNTED CHANGEABLE MESSAGE SIGN (TMCMS) WITH A MINIMUM CHARACTER HEIGHT OF 12", AND DISPLAYING THE SAME LEGEND MAY BE SUBSTITUTED FOR THESE SIGNS. AN APPROPRIATE DIRECTIONAL ARROW DISPLAY, SIMULATING THE SIZE AND LEGIBILITY OF THE ADVANCE WARNING ARROW PANEL MAY BE USED IN THE SECOND PHASE OF THE PCMS/TMCMS MESSAGE. WHEN THIS IS DONE, THE ARROW BOARD WILL NOT BE REQUIRED ON THE ADVANCE WARNING VEHICLE.
- A DOUBLE ARROW SHALL NOT BE DISPLAYED ON THE ADVANCE WARNING ARROW PANEL ON THE ADVANCE WARNING VEHICLE.
- STANDARD DIAMOND SHAPE VERSIONS OF THE WZ SERIES SIGNS MAY BE USED AS AN OPTION IF THE RECTANGULAR SIGNS SHOWN ARE NOT AVAILABLE.
- THE ADVANCE WARNING VEHICLE MAY STRADDLE THE EDGELINE WHEN SHOULDER WIDTH MAKES IT NECESSARY.
- ON TWO-LANE TWO-WAY ROADWAYS, THE WORK AND PROTECTION VEHICLES SHOULD PULL OVER PERIODICALLY TO ALLOW MOTOR VEHICLE TRAFFIC TO PASS. A DO NOT PASS (R4-1) SIGN SHALL BE PLACED ON THE BACK OF THE REARMOST PROTECTION VEHICLE.
- MOBILE WORK ZONE METHODS AS DEPICTED IN THIS STANDARD DRAWING SHALL BE UTILIZED ON ALL PROJECTS THAT INCLUDE INSTALLATION OR REMOVAL OF RAISED PAVEMENT MARKERS OR PAVEMENT MARKINGS UNLESS APPROVED BY THE ENGINEER ON PROJECTS LESS THAN 0.5 MILE IN LENGTH.
- NO DIRECT PAYMENT WILL BE MADE FOR COMPLIANCE WITH THE METHODS DEPICTED IN THIS STANDARD DRAWING (WHICH INCLUDES ALL SIGNS, DEVICES, MATERIALS, LABOR, TOOLS, EQUIPMENT, AND INCIDENTALS NECESSARY TO COMPLY) BUT SHALL BE CONSIDERED SUBSIDIARY TO THE MAINTENANCE OF TRAFFIC PAY ITEM.

MOBILE WORK ZONE
MAINTENANCE OF TRAFFIC DETAILS

DATE REVISED	DATE REVISED	FED.RD. DIST.NO.	STATE	JOB NO.	SHEET NO.	TOTAL SHEETS
		6	ARK.	110831	13	96
PERMANENT PAVEMENT MARKING DETAILS						


Digitally signed by Thomas N. Taegtmeyer
Date: 2026.01.13



PERMANENT PAVEMENT MARKINGS:

6" REFLECTORIZED PAINT PAVEMENT MARKINGS:
RT. AND LT. EDGE LINES = 14780 LIN. FT. WHITE
DBL. CENTERLINE = 15200 LIN. FT. YELLOW

RAISED PAVEMENT MARKERS:
TYPE II (YEL./YEL.) 80' O.C. ON CENTERLINE = 95 EACH

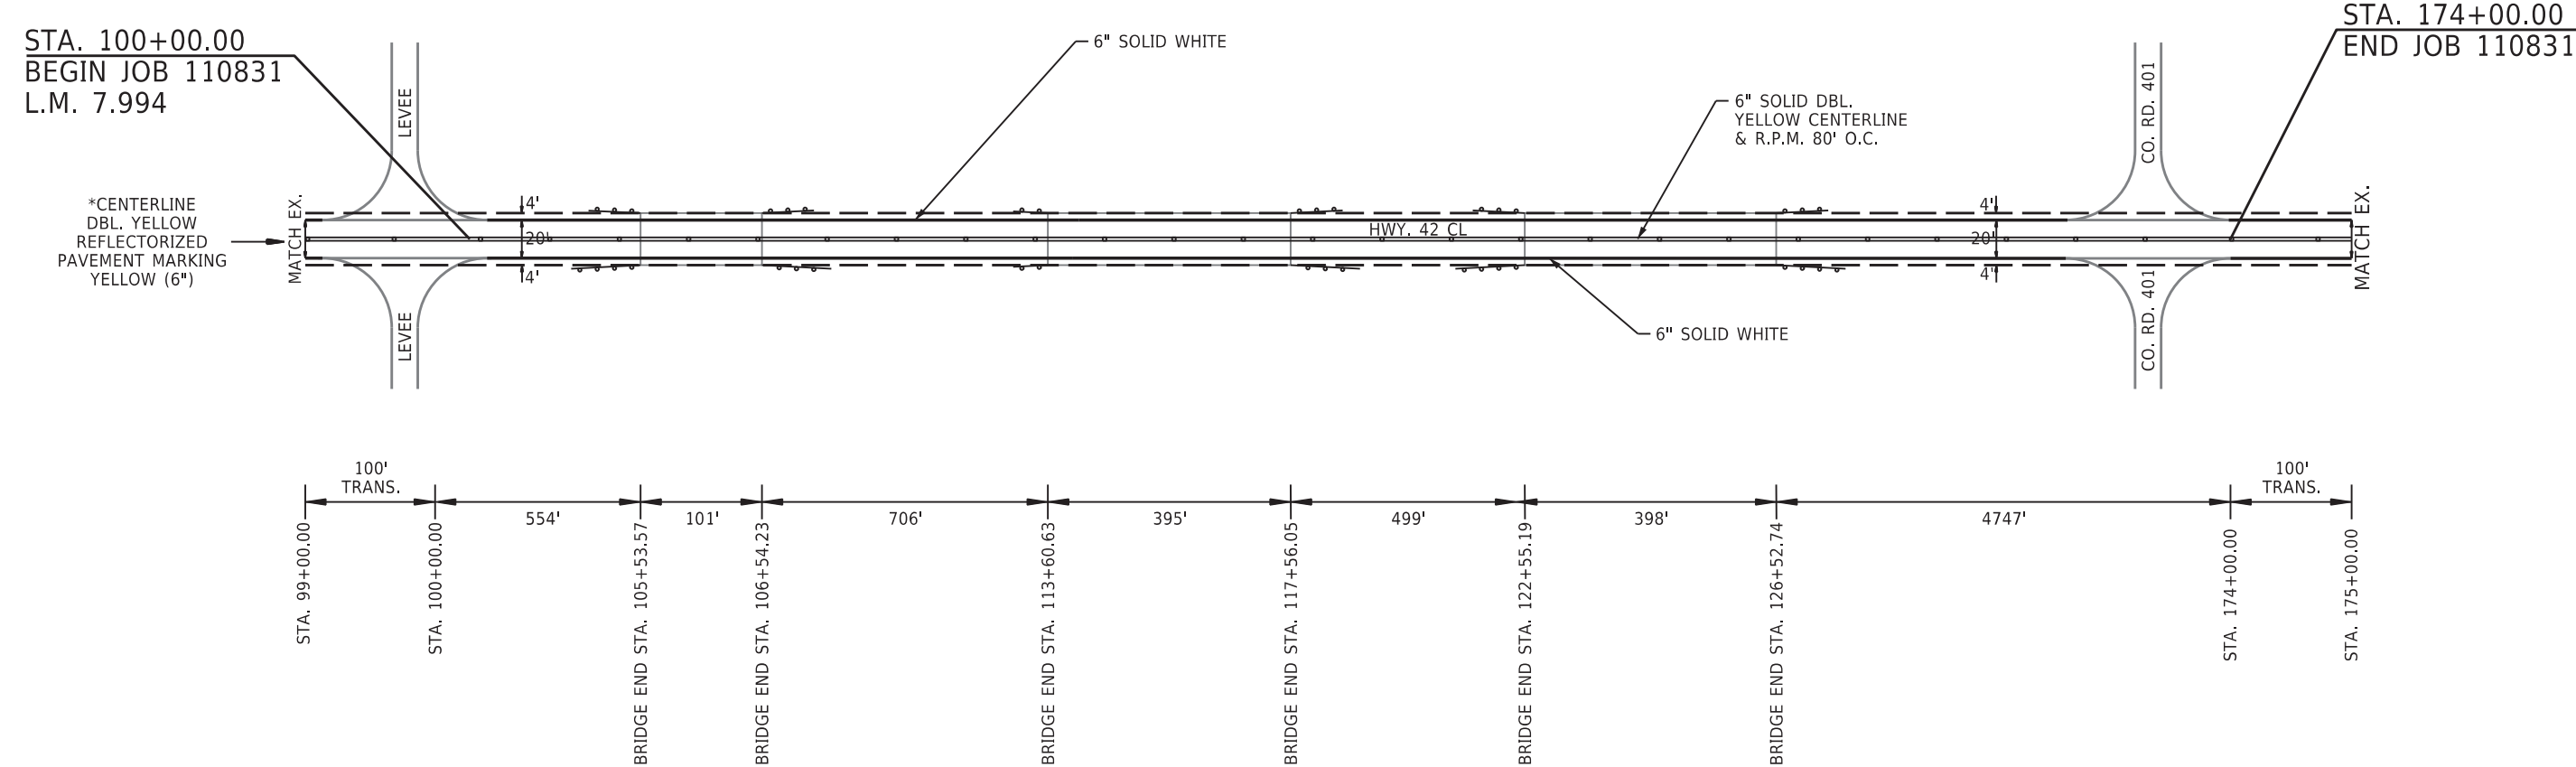

HWY. 42 - PERMANENT PAVEMENT MARKING LAYOUT

*THE 6" YELLOW STRIPING QUANTITY HAS BEEN ESTIMATED BASED ON A DOUBLE YELLOW CENTERLINE STRIPE FOR THE ENTIRE PROJECT. THE PROJECT MUST BE MARKED FOR PASSING/NO PASSING ZONES PRIOR TO THE PLACEMENT OF ANY FINAL STRIPING. CONTACT THE MAINTENANCE DIVISION AFTER THE FINAL LIFT OF SURFACE COURSE HAS BEEN PLACED TO SCHEDULE THE ZONING OF THE PROJECT.

DATE REVISED	DATE REVISED	FED.RD. DIST.NO.	STATE	JOB NO.	SHEET NO.	TOTAL SHEETS
		6	ARK.	110831	14	96
QUANTITIES						

Digitally signed by Thomas N. Taegtmeier
Date: 2026.02.06



ADVANCE WARNING SIGNS AND DEVICES

SIGN NUMBER	DESCRIPTION	SIGN SIZE	ENTIRE JOB	MAXIMUM NUMBER REQUIRED	TOTAL SIGNS REQUIRED		TRAFFIC DRUMS	*PORTABLE TRAFFIC SIGNAL SYSTEM
			LIN. FT. - EACH		NO.	SQ. FT.	EACH	WEEK
W20-1	ROAD WORK 1500 FT.	48"x48"	4	4	4	64.0		
W20-1	ROAD WORK 1000 FT.	48"x48"	2	2	2	32.0		
W20-1	ROAD WORK 500 FT.	48"x48"	2	2	2	32.0		
W20-1	ROAD WORK AHEAD	48"x48"	4	4	4	64.0		
W20-4	ONE LANE ROAD 1000 FT	48"x48"	2	2	2	32.0		
W20-4	ONE LANE ROAD 1/2 MILE	48"x48"	2	2	2	32.0		
G20-2	END ROAD WORK	48"x24"	6	6	6	48.0		
W13-1P	SPEED LIMIT (ADVISORY)	24"x24"	2	2	2	8.0		
W3-3	SIGNAL AHEAD	48"x48"	2	2	2	32.0		
W3-4	BE PREPARED TO STOP	48"x48"	2	2	2	32.0		
W3-5	REDUCED SPEED LIMIT AHEAD	48"x48"	2	2	2	32.0		
R2-1	SPEED LIMIT	36"X48"	4	4	4	48.0		
* R4-1	DO NOT PASS	24"x30"	2	2	2	10.0		
R10-6	STOP HERE ON RED	36"X48"	2	2	2	24.0		
R2-6aP	FINES DOUBLE WHEN WORKERS ARE PRESENT	48"x36"	2	2	2	24.0		
R2-11	END HIGHER FINES ZONE	36"x48"	2	2	2	24.0		
* W21-5a	RIGHT SHOULDER CLOSED	36"x36"	2	2	2	18.0		
* W8-1	BUMP	30"x30"	2	2	2	12.5		
WZ-4	STATE LAW NO HAND-HELD PHONE USE BY DRIVER WORK ZONE	36"x54"	2	2	2	27.0		
	TRAFFIC DRUMS		100	100			100	
	PORTABLE TRAFFIC SIGNAL SYSTEM - ACTUATED		2	2				32
TOTALS:					595.5		100	32

NOTE: THIS IS A LOW TRAFFIC VOLUME ROAD AS DEFINED IN SECTION 604.03, STANDARD SPECIFICATIONS FOR HIGHWAY CONSTRUCTION.

* QUANTITY ESTIMATED.
SEE SECTION 104.03 OF THE STD. SPECS.
TO BE USED IF AND WHERE DIRECTED BY THE ENGINEER.

CONSTRUCTION PAVEMENT MARKINGS AND PERMANENT PAVEMENT MARKINGS

DESCRIPTION	ENTIRE JOB	REMOVAL OF PERMANENT PAVEMENT MARKINGS	CONSTRUCTION PAVEMENT MARKINGS	REMOVAL OF CONSTRUCTION PAVEMENT MARKINGS	REMOVABLE CONSTRUCTION PAVEMENT MARKINGS	RAISED PAVEMENT MARKERS	REFLECTORIZED PAINT PAVEMENT MARKING	
						TYPE II	6"	
	LIN. FT. - EACH		LIN. FT.		LIN. FT.	(YELLOW/YELLOW) EACH	WHITE	YELLOW
REMOVAL OF PERMANENT PAVEMENT MARKINGS	15200	15200						
CONSTRUCTION PAVEMENT MARKINGS	17859		17859					
REMOVAL OF CONSTRUCTION PAVEMENT MARKINGS	7277			7277				
REMOVABLE CONSTRUCTION PAVEMENT MARKINGS	20				20			
RAISED PAVEMENT MARKERS TYPE II (YELLOW/YELLOW)	95					95		
REFLECTORIZED PAINT PAVEMENT MARKING WHITE (6")	14780						14780	
REFLECTORIZED PAINT PAVEMENT MARKING YELLOW (6")	15200							15200
TOTALS:		15200	17859	7277	20	95	14780	15200

NOTE: THIS IS A LOW TRAFFIC VOLUME ROAD AS DEFINED IN SECTION 604.03, STANDARD SPECIFICATIONS FOR HIGHWAY CONSTRUCTION.

NOTE: THE 6" YELLOW STRIPING QUANTITY HAS BEEN ESTIMATED BASED ON A DOUBLE YELLOW CENTERLINE STRIPE FOR THE ENTIRE PROJECT.
THE PROJECT MUST BE MARKED FOR PASSING/NO PASSING ZONES PRIOR TO THE PLACEMENT OF ANY FINAL STRIPING.
CONTACT THE MAINTENANCE DIVISION AFTER THE FINAL LIFT OF SURFACE COURSE HAS BEEN PLACED TO SCHEDULE THE ZONING OF THE PROJECT.

DATE REVISED	DATE REVISED	FED.RD. DIST.NO.	STATE	JOB NO.	SHEET NO.	TOTAL SHEETS
		6	ARK.	110831	15	96
QUANTITIES						

Digitally signed by Thomas N. Taegtmeier
Date: 2026.02.10



CLEARING AND GRUBBING

STATION	STATION	LOCATION	CLEARING	GRUBBING
			STATION	
117+56	119+56	HWY. 42	2	2
120+53	122+53	HWY. 42	2	2
TOTALS:			4	4

ASPHALT CONCRETE PATCHING FOR
MAINTENANCE OF TRAFFIC

LOCATION	TON	TACK COAT
		GALLON
ENTIRE PROJECT - TO BE USED IF AND WHERE DIRECTED BY THE ENGINEER	36	72
TOTALS:	36	72

NOTE: QUANTITIES ARE ESTIMATED.
SEE SECTION 104.03 OF THE STD. SPECS.
BASIS OF ESTIMATE:
ASPHALT CONCRETE PATCHING FOR MAINTENANCE OF TRAFFIC....25 TON/MILE
TACK COAT FOR MAINTENANCE OF TRAFFIC.....50 GAL./MILE

APPROACH GUTTERS AND SLABS

STATION	STATION	LOCATION	APPROACH GUTTER (TYPE CT)	REINFORCING STEEL-RDWY. (GR. 60)
			CU.YD.	POUND
105+33.57	105+53.57	HWY. 42 LT.	2.65	198
105+33.57	105+53.57	HWY. 42 RT.	2.65	198
106+54.23	106+74.23	HWY. 42 LT.	2.65	198
106+54.23	106+74.23	HWY. 42 RT.	2.65	198
113+40.63	113+60.63	HWY. 42 LT.	2.65	198
113+40.63	113+60.63	HWY. 42 RT.	2.65	198
117+56.05	117+76.05	HWY. 42 LT.	2.65	198
117+56.05	117+76.05	HWY. 42 RT.	2.65	198
122+33.19	122+53.19	HWY. 42 LT.	2.65	198
122+33.19	122+53.19	HWY. 42 RT.	2.65	198
126+52.74	126+72.74	HWY. 42 LT.	2.65	198
126+52.74	126+72.74	HWY. 42 RT.	2.65	198
TOTALS:			31.80	2376

EARTHWORK

STATION	STATION	LOCATION / DESCRIPTION	UNCLASSIFIED EXCAVATION	COMPACTED EMBANKMENT
			CU. YD.	
ENTIRE	PROJECT	ALL STAGES	41582	285
ENTIRE	PROJECT	APPROACHES		55
TOTALS:			41582	340

NOTE: EARTHWORK QUANTITIES SHALL BE PAID AS PLAN QUANTITY.

COLD MILLING ASPHALT PAVEMENT

STATION	STATION	LOCATION	AVG. WIDTH	COLD MILLING ASPHALT PAVEMENT
			FEET	SQ. YD.
99+00.00	100+00.00	DEPTH TRANSITION	26.00	288.89
104+53.57	105+53.57	DEPTH TRANSITION	26.00	288.89
106+54.23	107+54.23	DEPTH TRANSITION	26.00	288.89
112+60.63	113+60.63	DEPTH TRANSITION	26.00	288.89
117+56.05	118+56.05	DEPTH TRANSITION	26.00	288.89
121+53.19	122+53.19	DEPTH TRANSITION	26.00	288.89
126+52.74	127+52.74	DEPTH TRANSITION	26.00	288.89
174+00.00	175+00.00	DEPTH TRANSITION	26.00	288.89
TOTAL:				2311.12

NOTE: COORDINATE COLD MILLING STOCKPILE LOCATIONS WITH DISTRICT ENGINEER.
STOCKPILE LOCATIONS SHALL BE NO FURTHER THAN FIVE MILES FROM EACH SITE.

REMOVAL AND DISPOSAL OF ITEMS

STATION	STATION	LOCATION	GUARDRAIL
			LIN. FT.
104+79	105+54	HWY. 42 RT.	75
104+79	105+54	HWY. 42 LT.	75
106+54	107+29	HWY. 42 RT.	75
106+54	107+29	HWY. 42 LT.	75
112+86	113+61	HWY. 42 LT.	75
112+86	113+61	HWY. 42 RT.	75
117+56	118+28	HWY. 42 LT.	73
117+56	118+28	HWY. 42 RT.	73
121+80	122+53	HWY. 42 LT.	74
121+83	122+53	HWY. 42 RT.	70
126+53	127+20	HWY. 42 LT.	68
126+53	127+20	HWY. 42 RT.	68
TOTAL:			876

NOTE: THE QUANTITY SHOWN ABOVE FOR THE REMOVAL AND DISPOSAL
OF GUARDRAIL SHALL INCLUDE THE REMOVAL AND DISPOSAL OF
ALL GUARDRAIL TERMINALS AND TERMINAL ANCHOR POSTS.

ACHM PATCHING OF EXISTING ROADWAY

DESCRIPTION	TON
ENTIRE PROJECT - TO BE USED IF AND WHERE DIRECTED BY THE ENGINEER	20
TOTAL:	20

NOTE: QUANTITY ESTIMATED.
SEE SECTION 104.03 OF THE STD. SPECS.

GUARDRAIL

STATION	STATION	LOCATION	GUARDRAIL (TYPE A)	GUARDRAIL TERMINAL (TYPE 2)
			LIN. FT.	EACH
103+53.57	105+53.57	HWY. 42 RT.	150	1
104+28.57	105+53.57	HWY. 42 LT.	75	1
106+54.23	107+79.23	HWY. 42 RT.	75	1
106+54.23	108+54.23	HWY. 42 LT.	150	1
112+85.63	113+60.63	HWY. 42 LT.	25	1
112+85.63	113+60.63	HWY. 42 RT.	25	1
117+56.05	119+56.05	HWY. 42 LT.	150	1
117+56.05	118+81.05	HWY. 42 RT.	75	1
120+53.19	122+53.19	HWY. 42 RT.	150	1
121+28.19	122+53.19	HWY. 42 LT.	75	1
126+52.74	128+52.74	HWY. 42 LT.	150	1
126+52.74	127+77.74	HWY. 42 RT.	75	1
TOTALS:			1175	12

ROCK FILL

STATION	STATION	LOCATION	ROCK FILL		GEOTEXILE FABRIC (TYPE 5)
			CU.YD.	TON	SQ. YD.
ENTIRE	PROJECT	ALL STAGES	52750	81763	44010
TOTALS:				81763	44010

110831 - QUANTITIES.DGN CREATED: 5/5/2025 SAVED: 1/5/2026

DATE REVISED	DATE REVISED	FED.RD. DIST.NO.	STATE	JOB NO.	SHEET NO.	TOTAL SHEETS
		6	ARK.	110831	16	96
		QUANTITIES				

Digitally signed by Thomas N. Taegtmeyer
Date: 2026.02.06



EROSION CONTROL

STATION	STATION	LOCATION	PERMANENT EROSION CONTROL						
			SEEDING	LIME	MULCH COVER	WATER	SECOND SEEDING APPLICATION	SILT FENCE	*SEDIMENT REMOVAL & DISPOSAL
			ACRE	TON	ACRE	M.GAL.	ACRE	(E-11) LIN. FT.	CU. YD.
ENTIRE	PROJECT	ALL STAGES						8364	310
*ENTIRE PROJECT TO BE USED IF AND WHERE DIRECTED BY THE ENGINEER.			1.00	2.00	1.00	102.0	1.00	2091	77
TOTALS:			1.00	2.00	1.00	102.0	1.00	10455	387

BASIS OF ESTIMATE:
LIME 2 TONS / ACRE OF SEEDING
WATER..... 102.0 M.G. / ACRE OF SEEDING

NOTE: THE TEMPORARY EROSION CONTROL DEVICES SHOWN ABOVE AND ON THE PLANS SHALL BE INSTALLED IN SUCH A SEQUENCE AS TO DETER EROSION AND SEDIMENTATION ON U.S. WATERWAYS AS EXPLAINED BY THE NATIONAL POLLUTANT DISCHARGE ELIMINATION SYSTEM PERMIT.

*QUANTITIES ESTIMATED.
SEE SECTION 104.03 OF THE STD. SPECS.

STRUCTURES

STATION	DESCRIPTION	FLARED END SECTIONS FOR R.C. PIPE CULVERTS	SOLID SODDING	WATER	STD. DWG. NOS.
		54"	SQ.YD.	M.GAL.	
		EACH			
164+50	HWY. 42 54" x 11' FLARED END SECTION	1	35	0.44	FES-1, FES-2, PCC-1
TOTALS:		1	35	0.44	

BASIS OF ESTIMATE:
WATER..... 12.6 GAL. / SQ. YD. OF SOLID SODDING

NOTE: FOR R.C. PIPE CULVERT INSTALLATIONS USE TYPE 3 BEDDING UNLESS OTHERWISE SPECIFIED.

NOTE: FOR C.M. PIPE CULVERT INSTALLATIONS USE TYPE 2 BEDDING UNLESS OTHERWISE SPECIFIED.

DRIVEWAYS & TURNOUTS

STATION	SIDE	LOCATION	WIDTH	ACHM SURFACE COURSE (1/2") 220 LBS. PER SQ. YD. (PG 64-22)		AGGREGATE BASE COURSE (CLASS 7)	STANDARD DRAWINGS
			FEET	SQ. YD.	TON	TON	
112+58	RT.	HWY. 42 - DRIVEWAY	16	44.80	4.93	46.24	DR-2
137+97	RT.	HWY. 42 - DRIVEWAY	18	40.56	4.46	44.04	DR-2
174+41	RT.	HWY. 42 - TURNOUT	26	155.19	17.07	80.22	DR-2
TOTALS:				240.55	26.46	170.50	

BASIS OF ESTIMATE:
ACHM SURFACE COURSE (1/2")......94.1% MIN. AGGR.....5.9% ASPHALT BINDER

DATE REVISED	DATE REVISED	FED.RD. DIST.NO.	STATE	JOB NO.	SHEET NO.	TOTAL SHEETS
		6	ARK.	110831	17	96
QUANTITIES						

Digitally signed by Thomas N.
Taegtmeyer
Date: 2026.02.06



BASE AND SURFACING																	
STATION	STATION	LOCATION	LENGTH	AGGREGATE BASE COURSE (CLASS 7)		TACK COAT							ACHM SURFACE COURSE (1/2")				
				TON / STATION	TON	(0.05 GAL. PER SQ. YD.)			(0.17 GAL. PER SQ. YD.)			TOTAL GALLONS	AVG. WID.	SQ.YD.	POUND / SQ.YD.	PG 64-22 TON	TOTAL PG 64-22
			TOTAL WID.			SQ.YD.	GALLON	TOTAL WID.	SQ.YD.	GALLON							
			FEET					FEET			FEET						
MAIN LANES																	
99+00.00	100+00.00	HWY. 42 - DEPTH TRANSITION	100.00	5.00	5.00				28.00	311.11	52.89	52.89	28.00	311.11	220.00	34.22	34.22
100+00.00	105+53.57	HWY. 42 - OVERLAY	553.57	5.00	27.68				28.00	1722.22	292.78	292.78	28.00	1722.22	220.00	189.44	189.44
106+54.23	113+60.63	HWY. 42 - OVERLAY	706.40	5.00	35.32				28.00	2197.69	373.61	373.61	28.00	2197.69	220.00	241.75	241.75
117+56.05	122+53.19	HWY. 42 - OVERLAY	497.14	5.00	24.86				28.00	1546.66	262.93	262.93	28.00	1546.66	220.00	170.13	170.13
126+52.74	174+00.00	HWY. 42 - OVERLAY	4747.26	5.00	237.36				28.00	14769.25	2510.77	2510.77	28.00	14769.25	220.00	1624.62	1624.62
174+00.00	175+00.00	HWY. 42 - DEPTH TRANSITION	100.00	5.00	5.00				28.00	311.11	52.89	52.89	28.00	311.11	220.00	34.22	34.22
ADDITIONAL FOR LEVELING																	
100+00.00	104+53.57	HWY. 42 - OVERLAY	453.57			28.00	1411.11	70.56				70.56	26.00	1310.31	VAR.	80.00	80.00
107+54.23	112+60.63	HWY. 42 - OVERLAY	506.40			28.00	1575.47	78.77				78.77	26.00	1462.93	VAR.	80.00	80.00
118+56.05	121+53.19	HWY. 42 - OVERLAY	297.14			28.00	924.44	46.22				46.22	26.00	858.40	VAR.	40.00	40.00
127+52.74	174+00.00	HWY. 42 - OVERLAY	4647.26			28.00	14458.14	722.91				722.91	26.00	13425.42	VAR.	740.00	740.00
ADDITIONAL FOR GUARDRAIL																	
103+11.09	105+53.57	HWY. 42 RT. - GUARDRAIL WIDENING	242.48	VAR.	53.09								VAR.	189.91	220.00	20.89	20.89
103+85.72	105+53.57	HWY. 42 LT. - GUARDRAIL WIDENING	167.85	VAR.	76.51								VAR.	135.29	220.00	14.88	14.88
106+54.23	108+22.30	HWY. 42 RT. - GUARDRAIL WIDENING	168.07	VAR.	49.68								VAR.	122.21	220.00	13.44	13.44
106+54.23	108+97.34	HWY. 42 LT. - GUARDRAIL WIDENING	243.11	VAR.	71.16								VAR.	184.40	220.00	20.28	20.28
112+85.53	113+60.63	HWY. 42 LT. - GUARDRAIL WIDENING	75.10	VAR.	21.10								VAR.	54.52	220.00	6.00	6.00
112+85.53	113+60.63	HWY. 42 RT. - GUARDRAIL WIDENING	75.10	VAR.	23.94								VAR.	60.11	220.00	6.61	6.61
117+56.05	119+25.03	HWY. 42 RT. - GUARDRAIL WIDENING	168.98	VAR.	54.30								VAR.	134.91	220.00	14.84	14.84
117+56.05	119+99.01	HWY. 42 LT. - GUARDRAIL WIDENING	242.96	VAR.	64.15								VAR.	164.05	220.00	18.05	18.05
120+11.81	122+53.19	HWY. 42 RT. - GUARDRAIL WIDENING	241.38	VAR.	80.21								VAR.	200.28	220.00	22.03	22.03
120+86.17	122+53.19	HWY. 42 LT. - GUARDRAIL WIDENING	167.02	VAR.	36.29								VAR.	98.73	220.00	10.86	10.86
126+52.74	128+22.75	HWY. 42 RT. - GUARDRAIL WIDENING	170.01	VAR.	47.67								VAR.	116.39	220.00	12.80	12.80
126+52.74	128+95.45	HWY. 42 LT. - GUARDRAIL WIDENING	242.71	VAR.	70.73								VAR.	176.46	220.00	19.41	19.41
TOTALS:					984.05		18369.16	918.46		20858.04	3545.87	4464.33		39552.36		3414.47	3414.47

BASIS OF ESTIMATE:
ACHM SURFACE COURSE (1/2").....94.1% MIN. AGGR.....5.9% ASPHALT BINDER
TACK COAT QUANTITIES WERE CALCULATED USING THE EMULSIFIED ASPHALT RATES. REFER TO SS-400-1 FOR THE RESIDUAL ASPHALT APPLICATION RATES.

DATE REVISED	DATE REVISED	FED.RD. DIST.NO.	STATE	JOB NO.	SHEET NO.	TOTAL SHEETS
03/30/2026		6	ARK.	110831	18	96
		SUMMARY OF QUANTITIES AND REVISIONS				

Digitally signed by Thomas N. Taegtmeyer
Date: 2026.03.31



SUMMARY OF QUANTITIES

ITEM NUMBER	ITEM	QUANTITY	UNIT
201	CLEARING	4	STATION
201	GRUBBING	4	STATION
202	REMOVAL AND DISPOSAL OF GUARDRAIL	876	LIN. FT.
SP, SS, & 210	UNCLASSIFIED EXCAVATION	41582	CU. YD.
SP & 210	COMPACTED EMBANKMENT	340	CU. YD.
SP & 210	ROCK FILL	81763	TON
SP, SS, & 303	AGGREGATE BASE COURSE (CLASS 7)	1155	TON
SS & 401	TACK COAT	4536	GAL.
SP, SS, & 407	MINERAL AGGREGATE IN ACHM SURFACE COURSE (1/2")	3238	TON
SP, SS, & 407	ASPHALT BINDER (PG 64-22) IN ACHM SURFACE COURSE (1/2")	203	TON
SP & 412	COLD MILLING ASPHALT PAVEMENT	2311	SQ. YD.
SP, SS, & 414	ASPHALT CONCRETE PATCHING FOR MAINTENANCE OF TRAFFIC	36	TON
SP, SS, & 415	ACHM PATCHING OF EXISTING ROADWAY	20	TON
SP, SS, & 504	APPROACH GUTTERS	31.80	CU. YD.
601	MOBILIZATION	1.00	LUMP SUM
SS & 603	MAINTENANCE OF TRAFFIC	1.00	LUMP SUM
SS & 604	SIGNS	596	SQ. FT.
SS & 604	TRAFFIC DRUMS	100	EACH
604	CONSTRUCTION PAVEMENT MARKINGS	17859	LIN. FT.
604	REMOVABLE CONSTRUCTION PAVEMENT MARKINGS	20	LIN. FT.
604	REMOVAL OF CONSTRUCTION PAVEMENT MARKINGS	7277	LIN. FT.
604	REMOVAL OF PERMANENT PAVEMENT MARKINGS	15200	LIN. FT.
SS & 606	54" FLARED END SECTIONS FOR REINFORCED CONCRETE PIPE CULVERTS	1	EACH
SS & 617	GUARDRAIL (TYPE A)	1175	LIN. FT.
SS & 617	GUARDRAIL TERMINAL (TYPE 2)	12	EACH
620	LIME	2	TON
620	SEEDING	1.00	ACRE
SS & 620	MULCH COVER	1.00	ACRE
620	WATER	102.4	M. GAL.
621	SILT FENCE	10455	LIN. FT.
621	SEDIMENT REMOVAL AND DISPOSAL	387	CU. YD.
623	SECOND SEEDING APPLICATION	1.00	ACRE
624	SOLID SODDING	35	SQ. YD.
625	GEOTEXTILE FABRIC (TYPE 5)	44010	SQ. YD.
635	ROADWAY CONSTRUCTION CONTROL	1.00	LUMP SUM
SP	PORTABLE TRAFFIC SIGNAL SYSTEM - ACTUATED	32	WEEK
718	REFLECTORIZED PAINT PAVEMENT MARKING WHITE (6")	14780	LIN. FT.
718	REFLECTORIZED PAINT PAVEMENT MARKING YELLOW (6")	15200	LIN. FT.
721	RAISED PAVEMENT MARKERS (TYPE II)	95	EACH
SS & 804	REINFORCING STEEL ROADWAY (GRADE 60)	2376	POUND

REVISIONS

DATE	REVISION	SHEET NUMBER
03/30/2026	REVISED GOVERNING SPECIFICATIONS TO ADD "DOCUMENTATION OF PAYMENTS MADE - PROMPT PAYMENT (SIGNET SOFT LAUNCH)" SP.	3,18

DATE REVISED	DATE REVISED	FED.RD. DIST.NO.	STATE	JOB NO.	SHEET NO.	TOTAL SHEETS
		6	ARK.	110831	19	96
SURVEY CONTROL DETAILS						

Digitally signed by Thomas N. Taegtmeyer
Date: 2026.01.13



SURVEY CONTROL COORDINATES

Project Name: s110831
Date: 8/28/2024
Coordinate System: ARKANSAS STATE PLANE – NORTH ZONE BASED ON STATIC OBS AT PNS:1 AND 11,
THIS IS A GRID PROJECT
Units: U.S. SURVEY FOOT

Point Name	Northing	Easting	Elev	Feature	Description
1	377423.0770	1712475.0360	211.39	CTL	STD ARDOT MON STAMPED PN:1
2	377165.1730	1713259.8580	217.71	CTL	STD ARDOT MON STAMPED PN:2
3	376842.7910	1714021.9730	215.57	CTL	STD ARDOT MON STAMPED PN:3
4	376510.2340	1714917.5540	218.50	CTL	STD ARDOT MON STAMPED PN:4
5	376314.4370	1715812.2570	217.31	CTL	STD ARDOT MON STAMPED PN:5
6	376481.3790	1716604.3660	215.66	CTL	STD ARDOT MON STAMPED PN:6
7	376749.3250	1717428.0180	215.86	CTL	STD ARDOT MON STAMPED PN:7
8	377071.5700	1718300.5670	215.39	CTL	STD ARDOT MON STAMPED PN:8
9	377315.9730	1719172.0690	215.42	CTL	STD ARDOT MON STAMPED PN:9
10	377571.2600	1719990.1330	215.93	CTL	STD ARDOT MON STAMPED PN:10
11	377600.6600	1720707.4130	208.51	CTL	STD ARDOT MON STAMPED PN:11
900	377311.0880	1712786.9820	215.29	TBM	SQUARE CUT SE CRNR BR
901	376902.6540	1713858.8950	216.78	TBM	SQUARE CUT SE CRNR BR
902	376519.7610	1714894.4580	219.06	TBM	SQUARE CUT ON SE CRNR BR
903	376348.0840	1715765.1660	216.90	TBM	COE DISK ON NE CRNR BR
904	377602.8380	1720754.7870	206.89	TBM	SQUARE CUT ON SW CRNR BR
998	344286.9110	1769851.3710	218.36	BM	OFFSET FROM EARL FROM JOB 11086

*Note – Rebar and Cap – Standard – 5/8” Rebar with 2” Aluminum Cap stamped
*(standard markings common to all caps), or as indicated
(other markings indicated in the point description of the individual point).


THIS IS A GRID PROJECT
GRID COORDINATES ARE STORED UNDER FILE NAME s110831gi.ctl
HORIZONTAL DATUM: NAD 83 (2011)
VERTICAL DATUM: NAVD 88 POSITIONAL ACCURACY THIRD ORDER, UNLESS SPECIFIED OTHERWISE
AT A SPECIFIC POINT.

REFERENCE POINTS (1500 SERIES) ARE TO BE USED TO ESTABLISH CONTROL
IF THE PRIMARY CONTROL POINTS LISTED ABOVE HAVE BEEN DESTROYED.
REFERENCE POINTS ARE NOT TO BE USED FOR VERTICAL CONTROL

BASIS OF BEARING:
ARKANSAS STATE PLANE GRID BEARINGS – 0301–NORTH ZONE
DETERMINED FROM GPS CONTROL POINTS: STATIC OBS AT PNS:1 AND 11
CONVERGENCE ANGLE: 00–47–20.4 RIGHT AT PN:6 LT:N 35–21–36.12 LG:W 090–38–38.77
GRID AZIMUTH = ASTRONOMICAL AZIMUTH – CONVERGENCE ANGLE.



HWY. 42 CONST.

POINT NO.	TYPE	STATION	NORTHING	EASTING
8000	P.O.B.	95+16.98	377323.1074	1712802.6445
8001	P.I.	99+16.97	377178.6469	1713175.6438
8002	P.I.	111+33.96	376751.9592	1714315.3739
8003	P.C.	119+78.72	376454.1326	1715105.8911
8005	P.T.	132+77.65	376424.8969	1716379.9914
8006	P.I.	166+15.90	377457.2973	1719554.5868
8007	P.C.	168+90.19	377540.8986	1719815.8256
8009	P.T	174+01.04	377618.7852	1720318.6097
8010	P.O.E.	177+50.00	377617.9680	1720667.5620

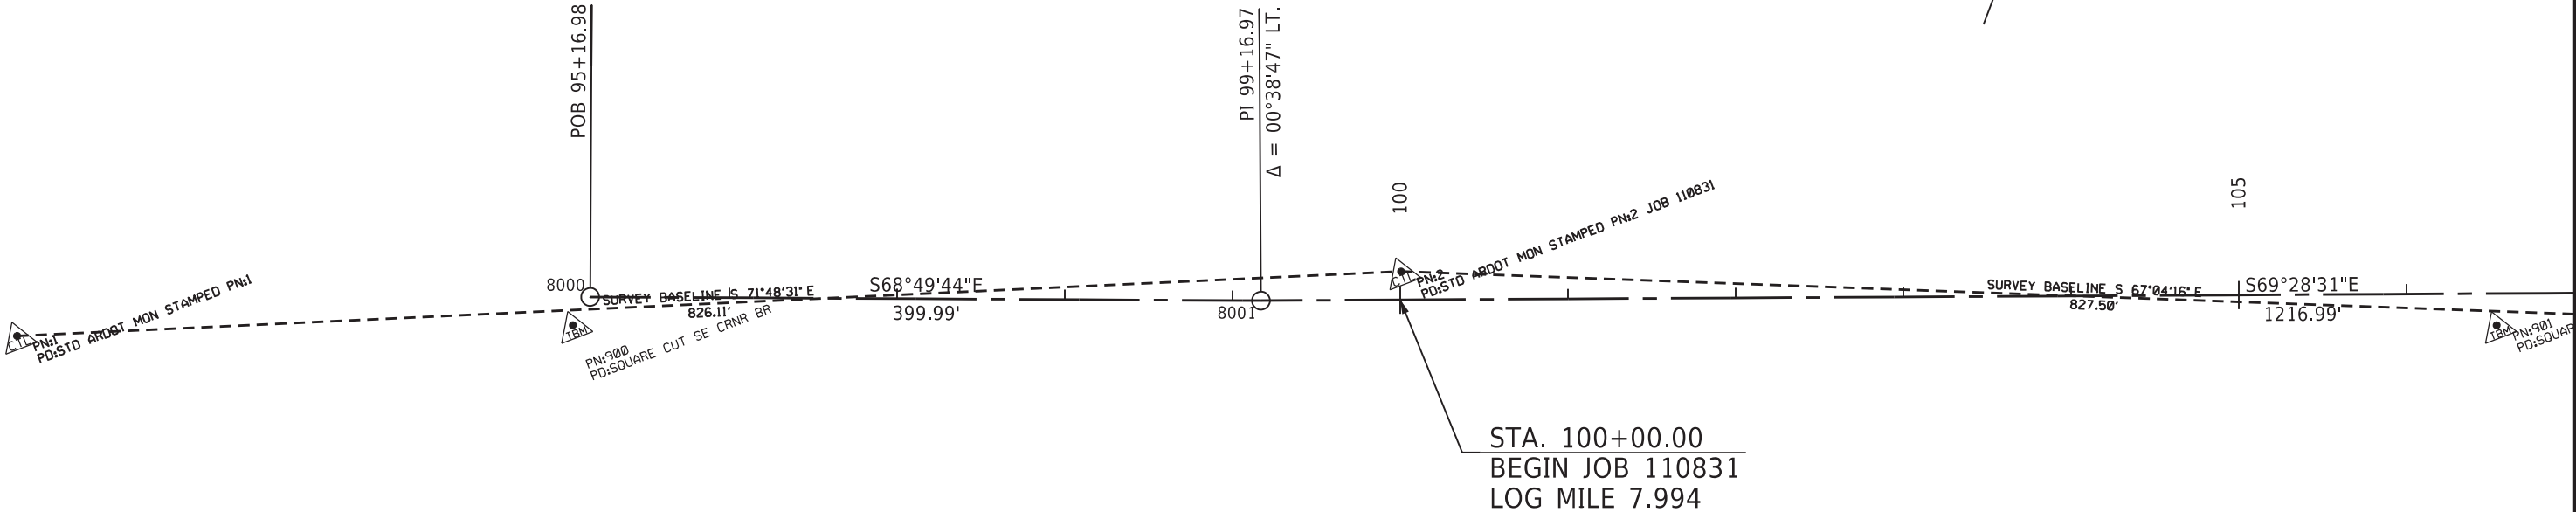

DATE REVISED	DATE REVISED	FED.RD. DIST.NO.	STATE	JOB NO.	SHEET NO.	TOTAL SHEETS
		6	ARK.	110831	20	96
SURVEY CONTROL DETAILS						



Digitally signed by Thomas N. Taegtmeyer
Date: 2026.01.13

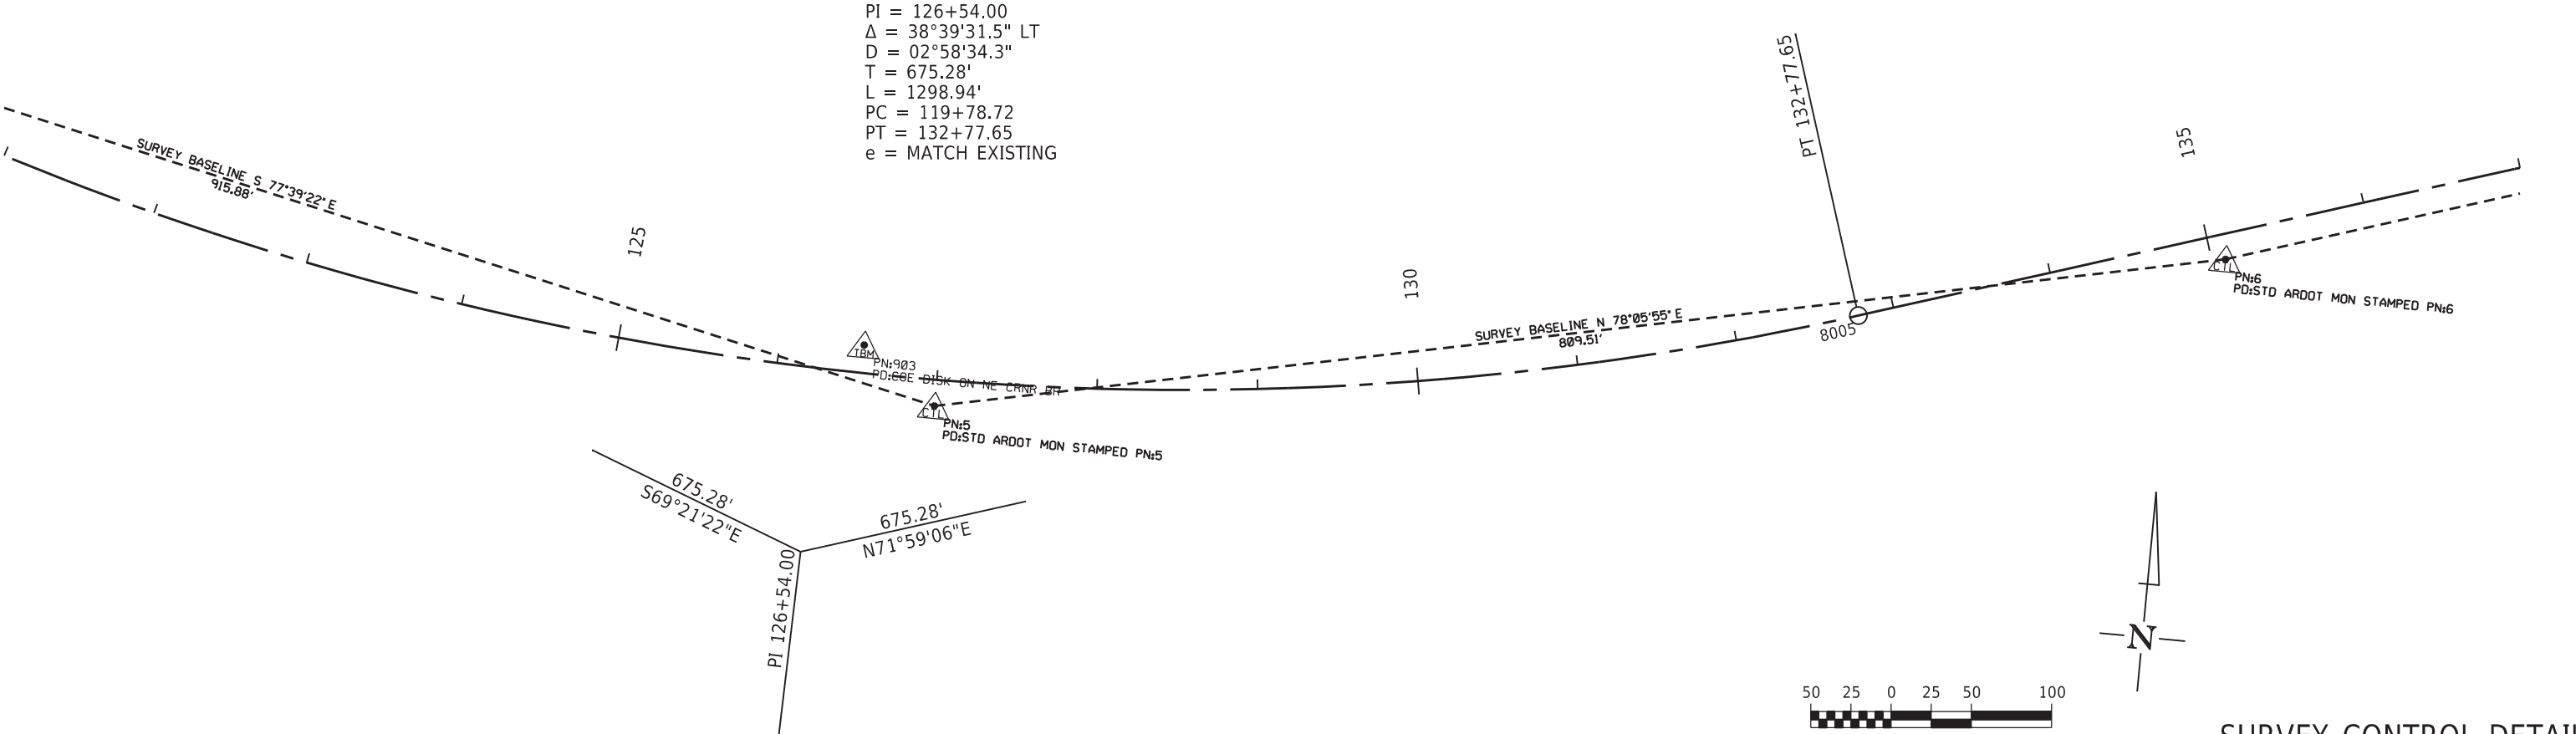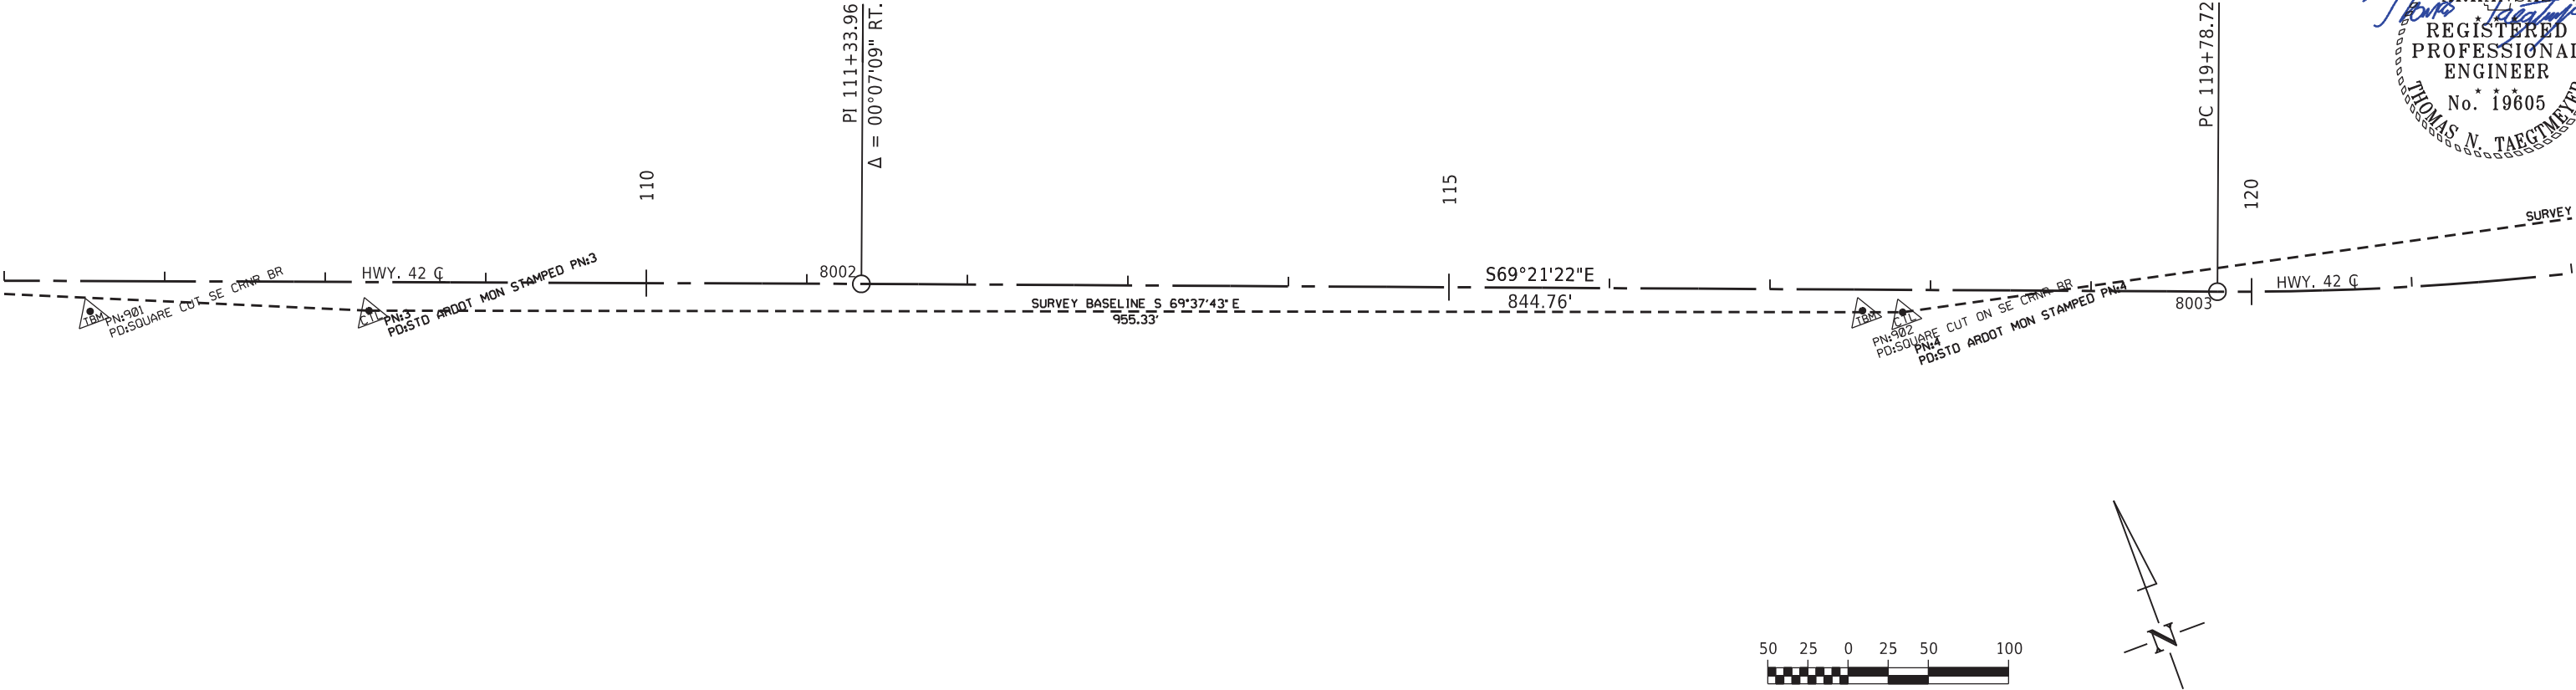

PI = 126+54.00
Δ = 38°39'31.5" LT
D = 02°58'34.3"
T = 675.28'
L = 1298.94'
PC = 119+78.72
PT = 132+77.65
e = MATCH EXISTING

DATE REVISED	DATE REVISED	FED.RD. DIST.NO.	STATE	JOB NO.	SHEET NO.	TOTAL SHEETS
		6	ARK.	110831	21	96
SURVEY CONTROL DETAILS						

Digitally signed by Thomas N.
Taegtmeyer
Date: 2026.01.13

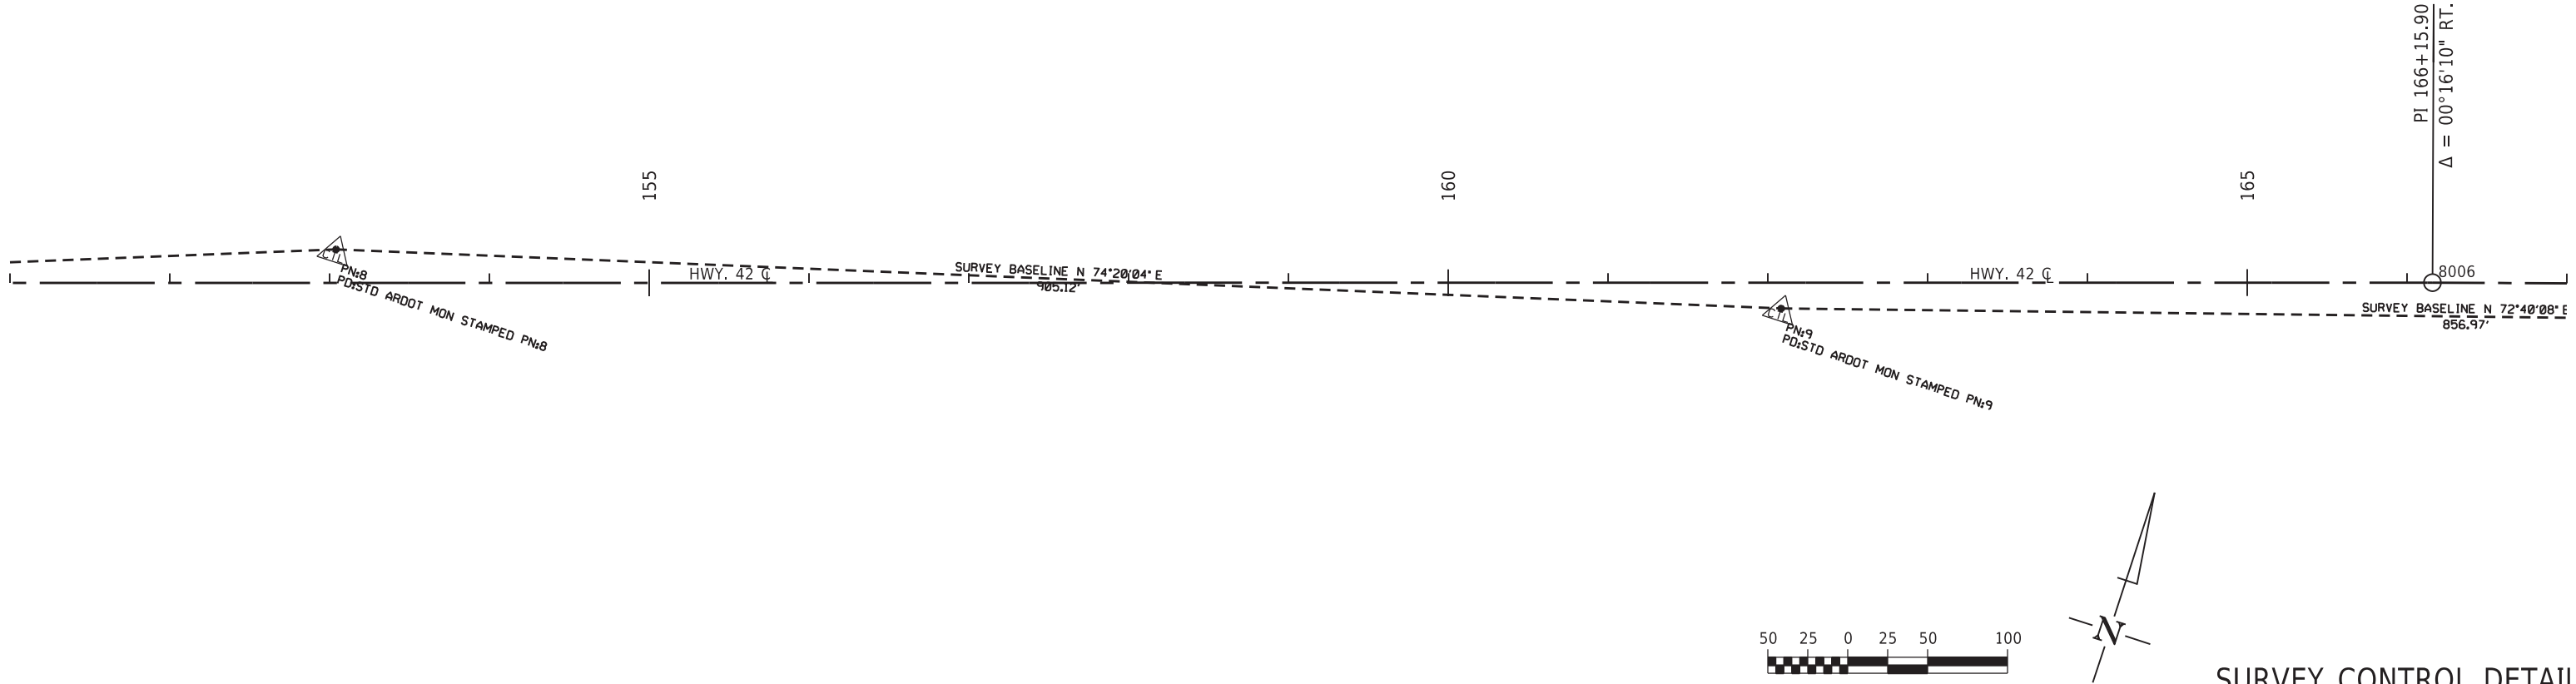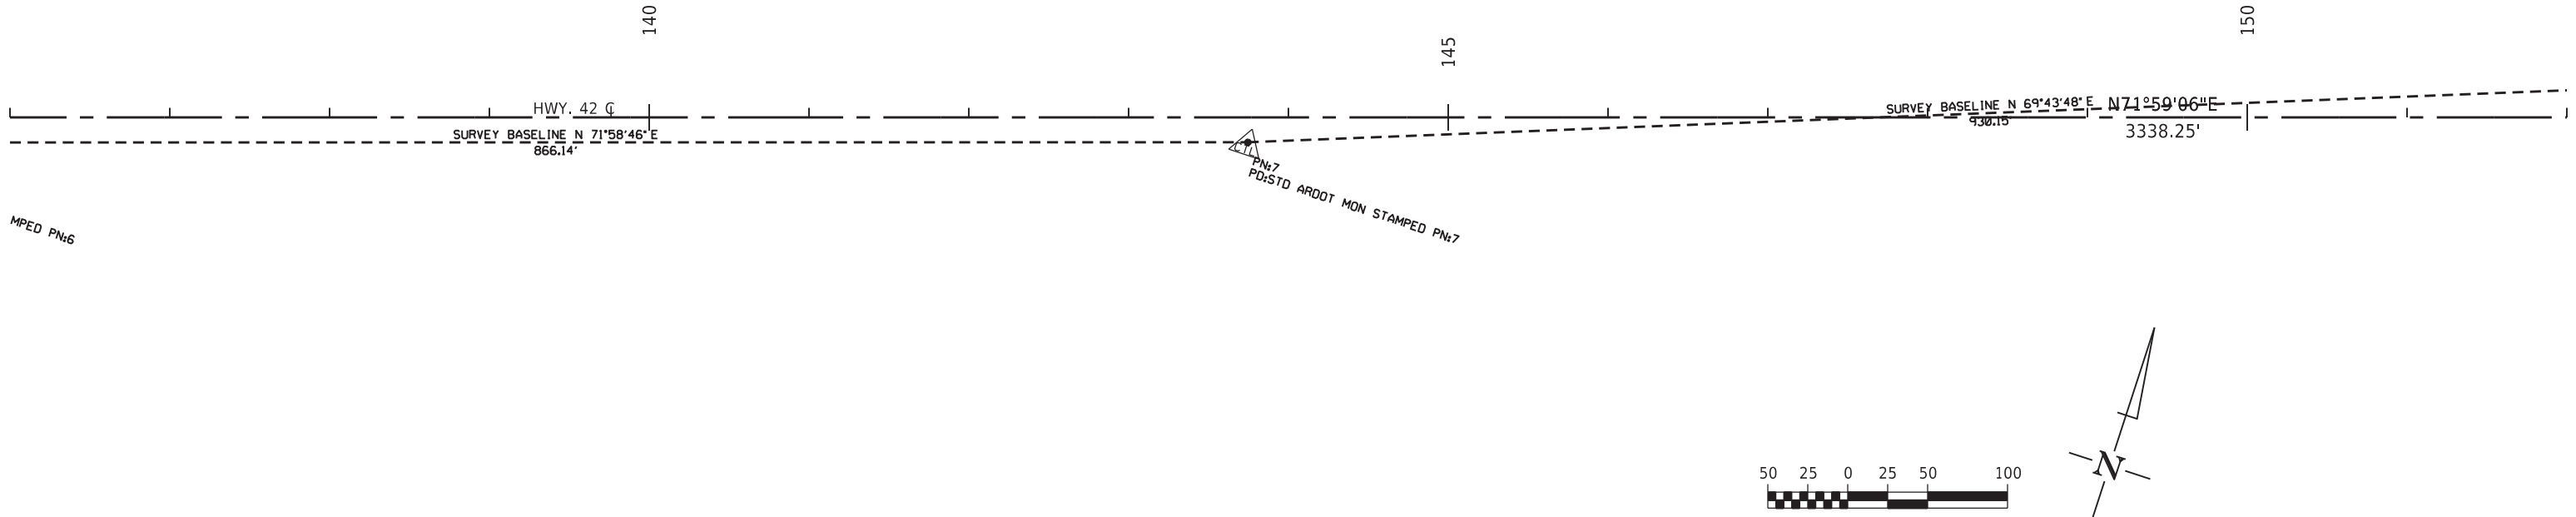

SURVEY CONTROL DETAILS

DATE REVISED	DATE REVISED	FED.RD. DIST.NO.	STATE	JOB NO.	SHEET NO.	TOTAL SHEETS
		6	ARK.	110831	24	96
PLAN AND PROFILE SHEETS						


Digitally signed by Thomas N. Taegtmeyer
Date: 2026.01.13



PI = 126+54.00
Δ = 38°39'31.5" LT
D = 02°58'34.3"
T = 675.28'
L = 1298.94'
PC = 119+78.72
PT = 132+77.65
e = MATCH EXISTING

STA.	STA.	LOCATION	GUARDRAIL (TYPE A) LIN. FT	GUARDRAIL TERMINAL (TYPE 2) EACH
117+56.05	119+56.05	LT.	150	1
117+56.05	118+81.05	RT.	75	1
120+53.19	122+53.19	RT.	150	1
121+28.19	122+53.19	LT.	75	1
126+52.74	128+52.74	LT.	150	1
126+52.74	127+77.74	RT.	75	1


STA. 113+60.63 - STA. 117+56.05
BRIDGE NO. 05223
RETAIN

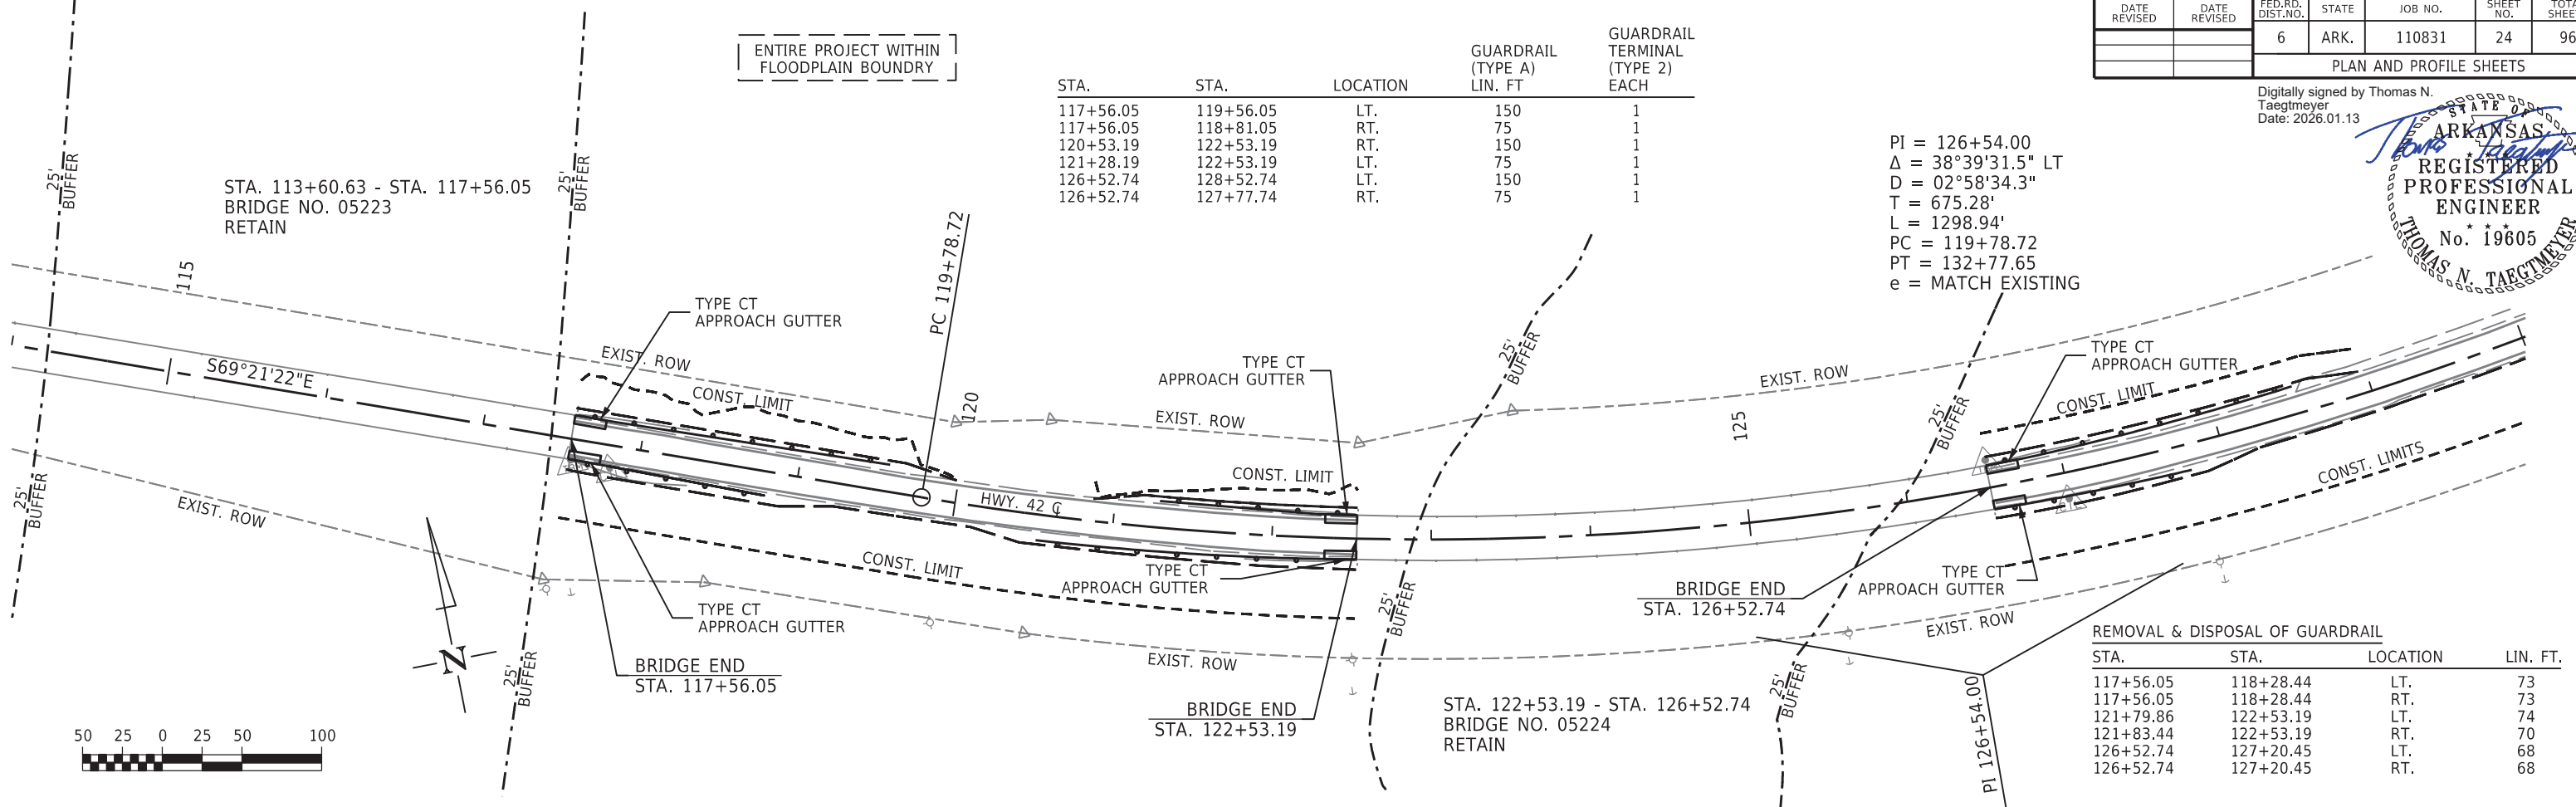

REMOVAL & DISPOSAL OF GUARDRAIL			
STA.	STA.	LOCATION	LIN. FT.
117+56.05	118+28.44	LT.	73
117+56.05	118+28.44	RT.	73
121+79.86	122+53.19	LT.	74
121+83.44	122+53.19	RT.	70
126+52.74	127+20.45	LT.	68
126+52.74	127+20.45	RT.	68

REFER TO SURVEY CONTROL DETAIL SHEETS FOR HORIZONTAL AND VERTICAL CONTROL DATA

HWY. 42

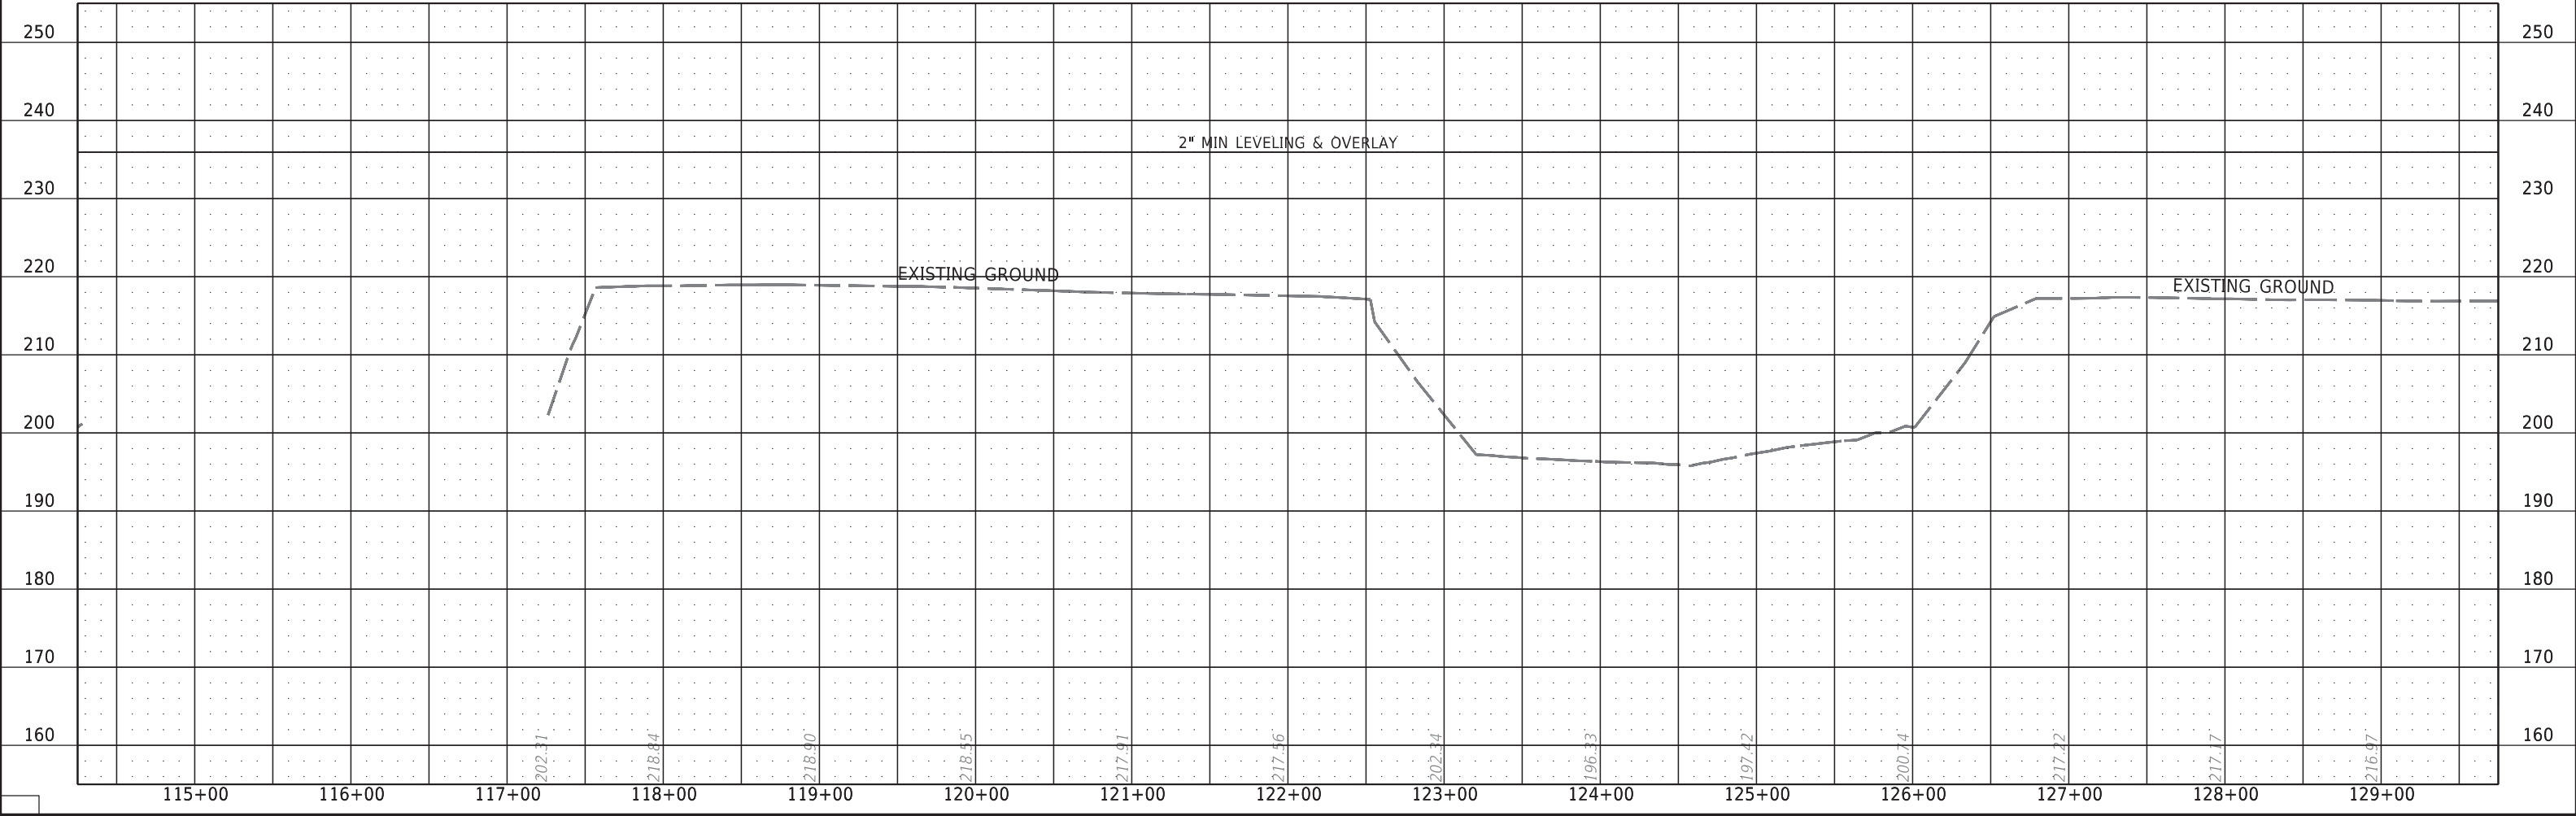

Digitally signed by Thomas N. Taegtmeyer
Date: 2026.01.13




HWY. 42

Digitally signed by Thomas N. Taegtmeyer
Date: 2026.01.13




REFER TO SURVEY CONTROL DETAIL SHEETS FOR HORIZONTAL AND VERTICAL CONTROL DATA

HWY. 42

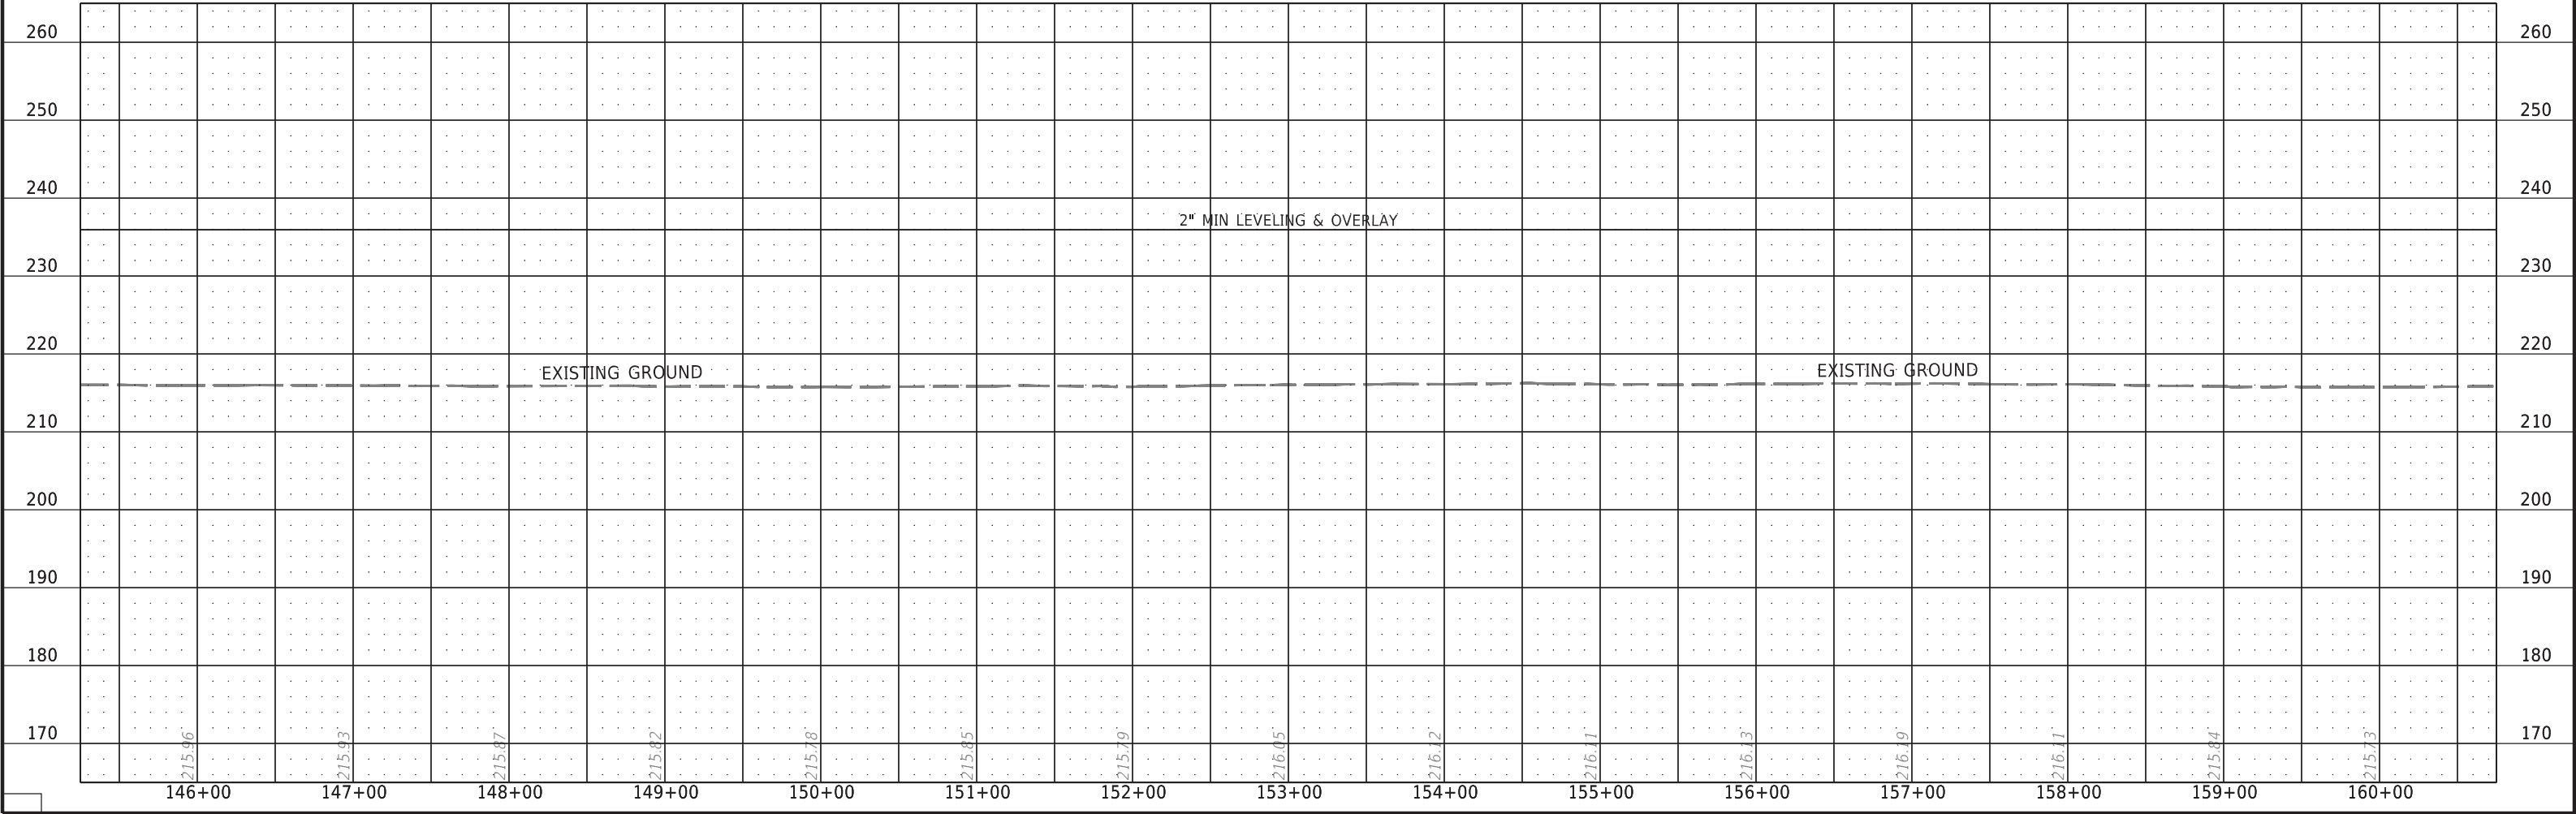


DATE REVISED	DATE REVISED	FED.RD. DIST.NO.	STATE	JOB NO.	SHEET NO.	TOTAL SHEETS
		6	ARK.	110831	27	96
PLAN AND PROFILE SHEETS						

Digitally signed by Thomas N. Taegtmeier
Date: 2026.01.13


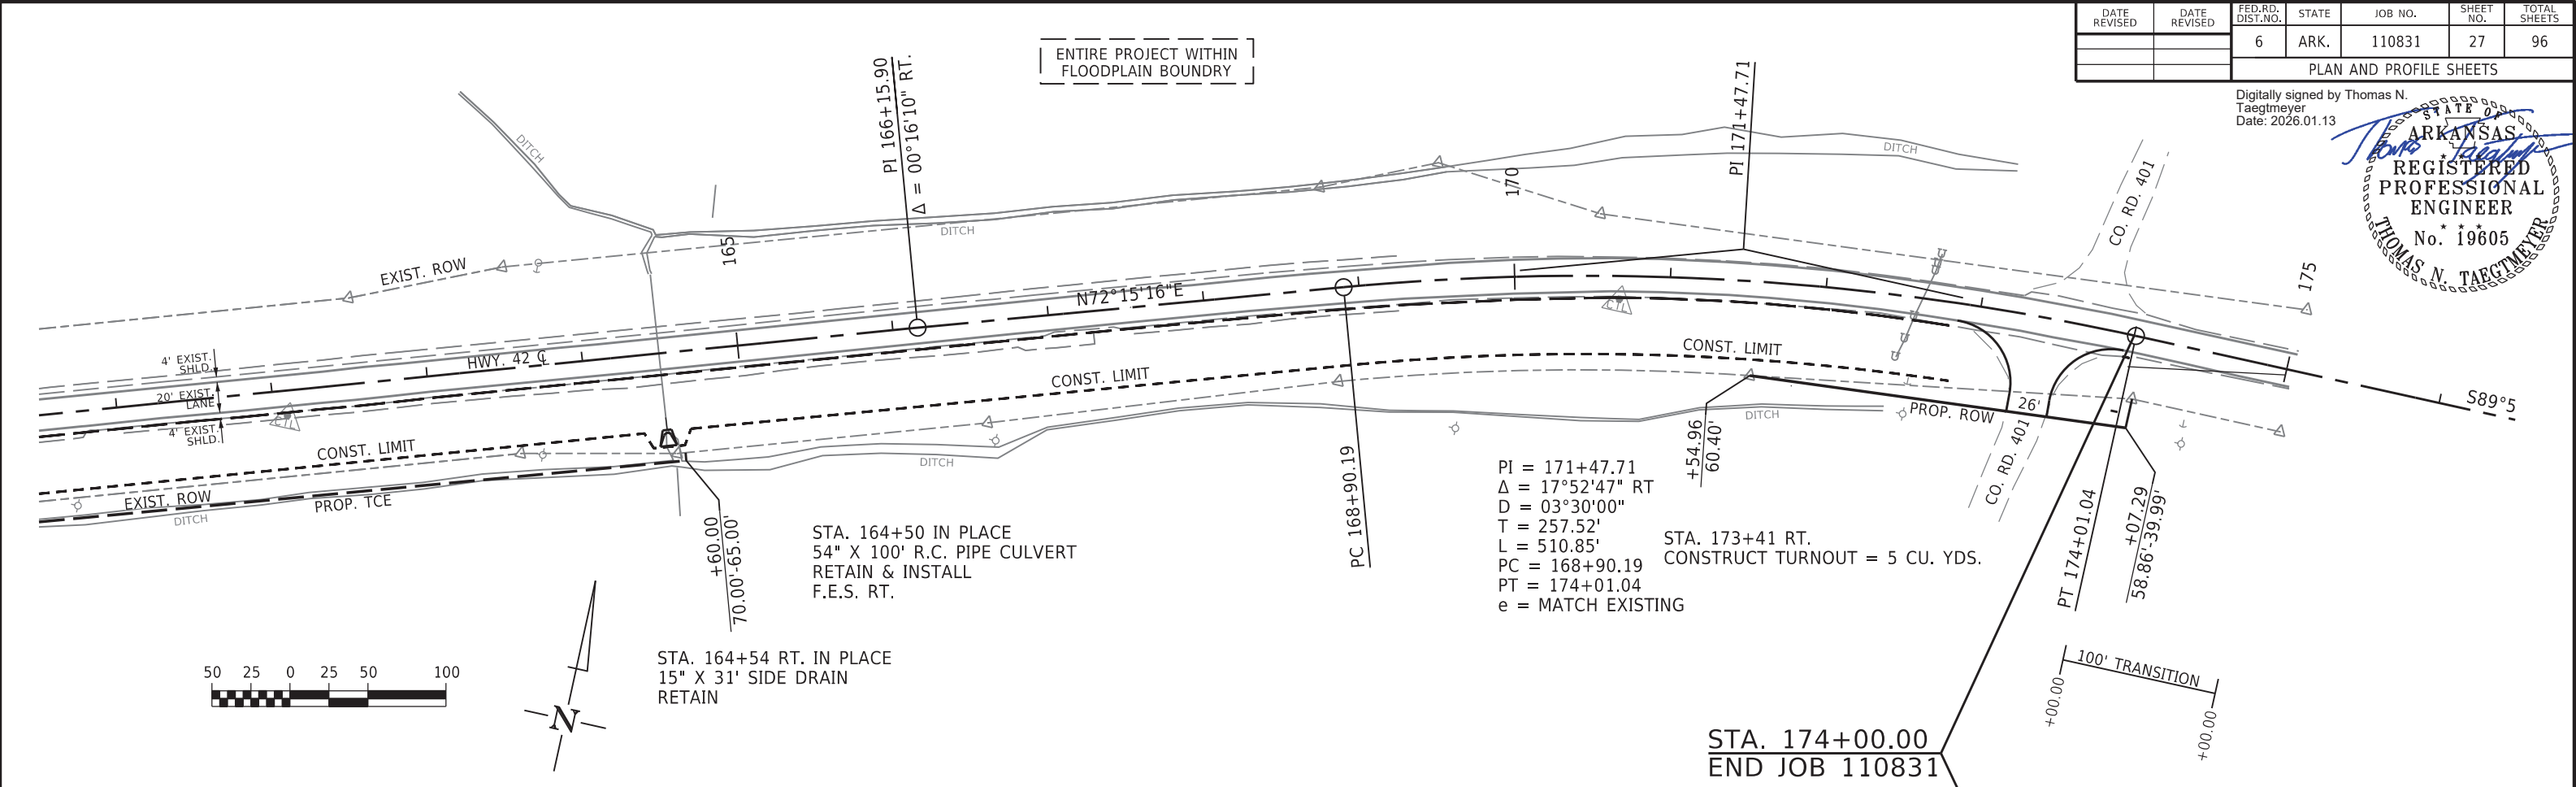


REFER TO SURVEY CONTROL DETAIL SHEETS FOR HORIZONTAL AND VERTICAL CONTROL DATA

HWY. 42

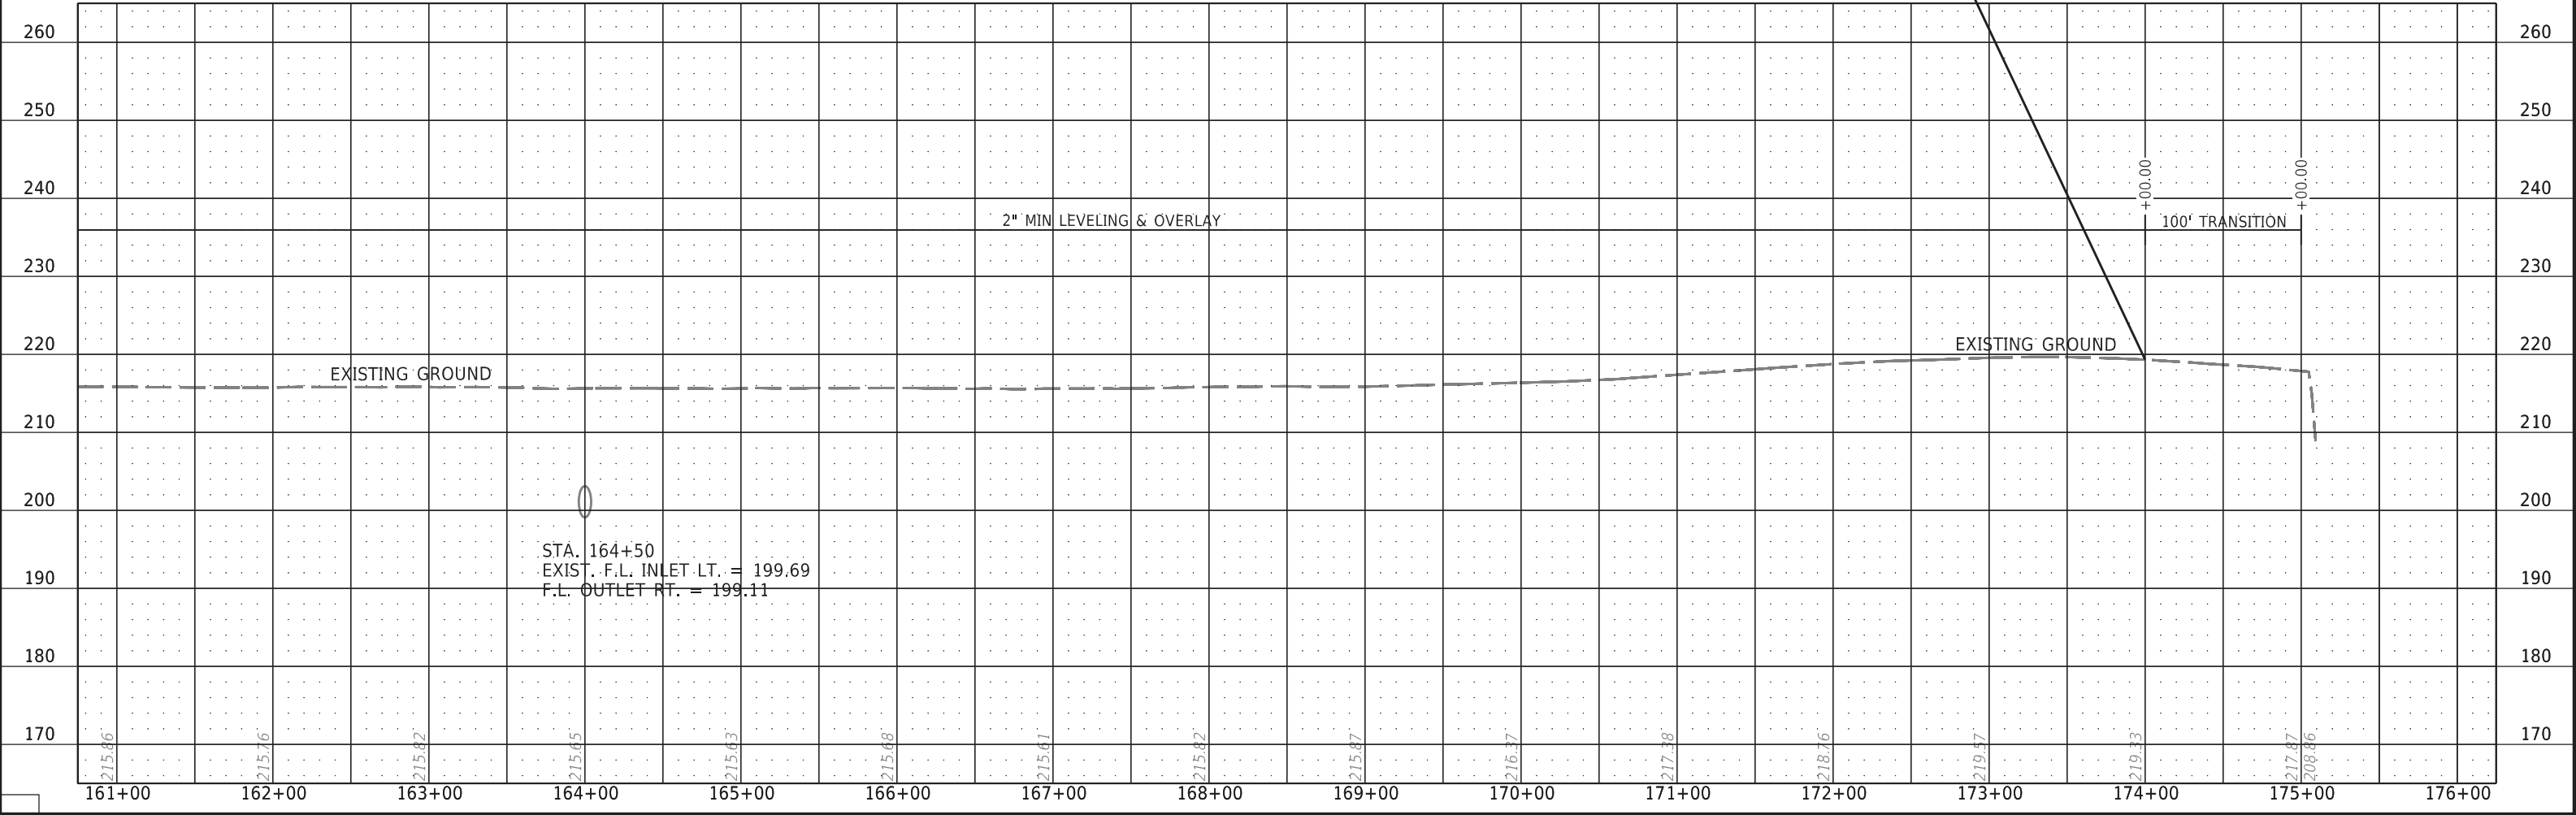



DATE REVISED	DATE REVISED	FED.RD. DIST.NO.	STATE	JOB NO.	SHEET NO.	TOTAL SHEETS
		6	ARK.	110831	28	96
CROSS SECTIONS						

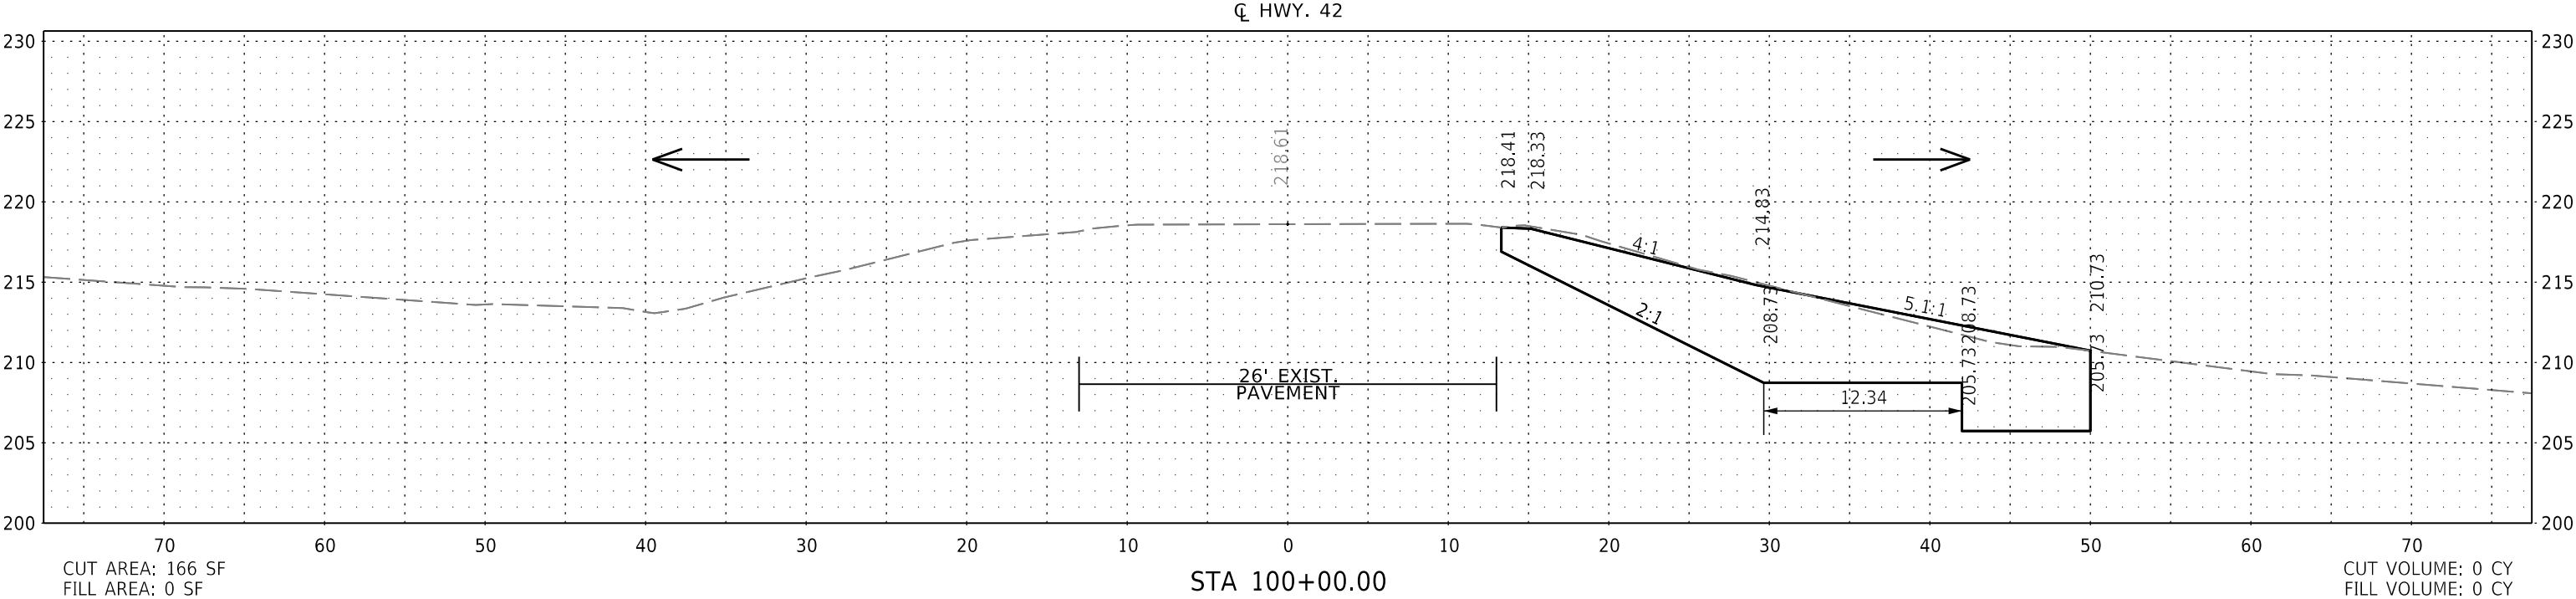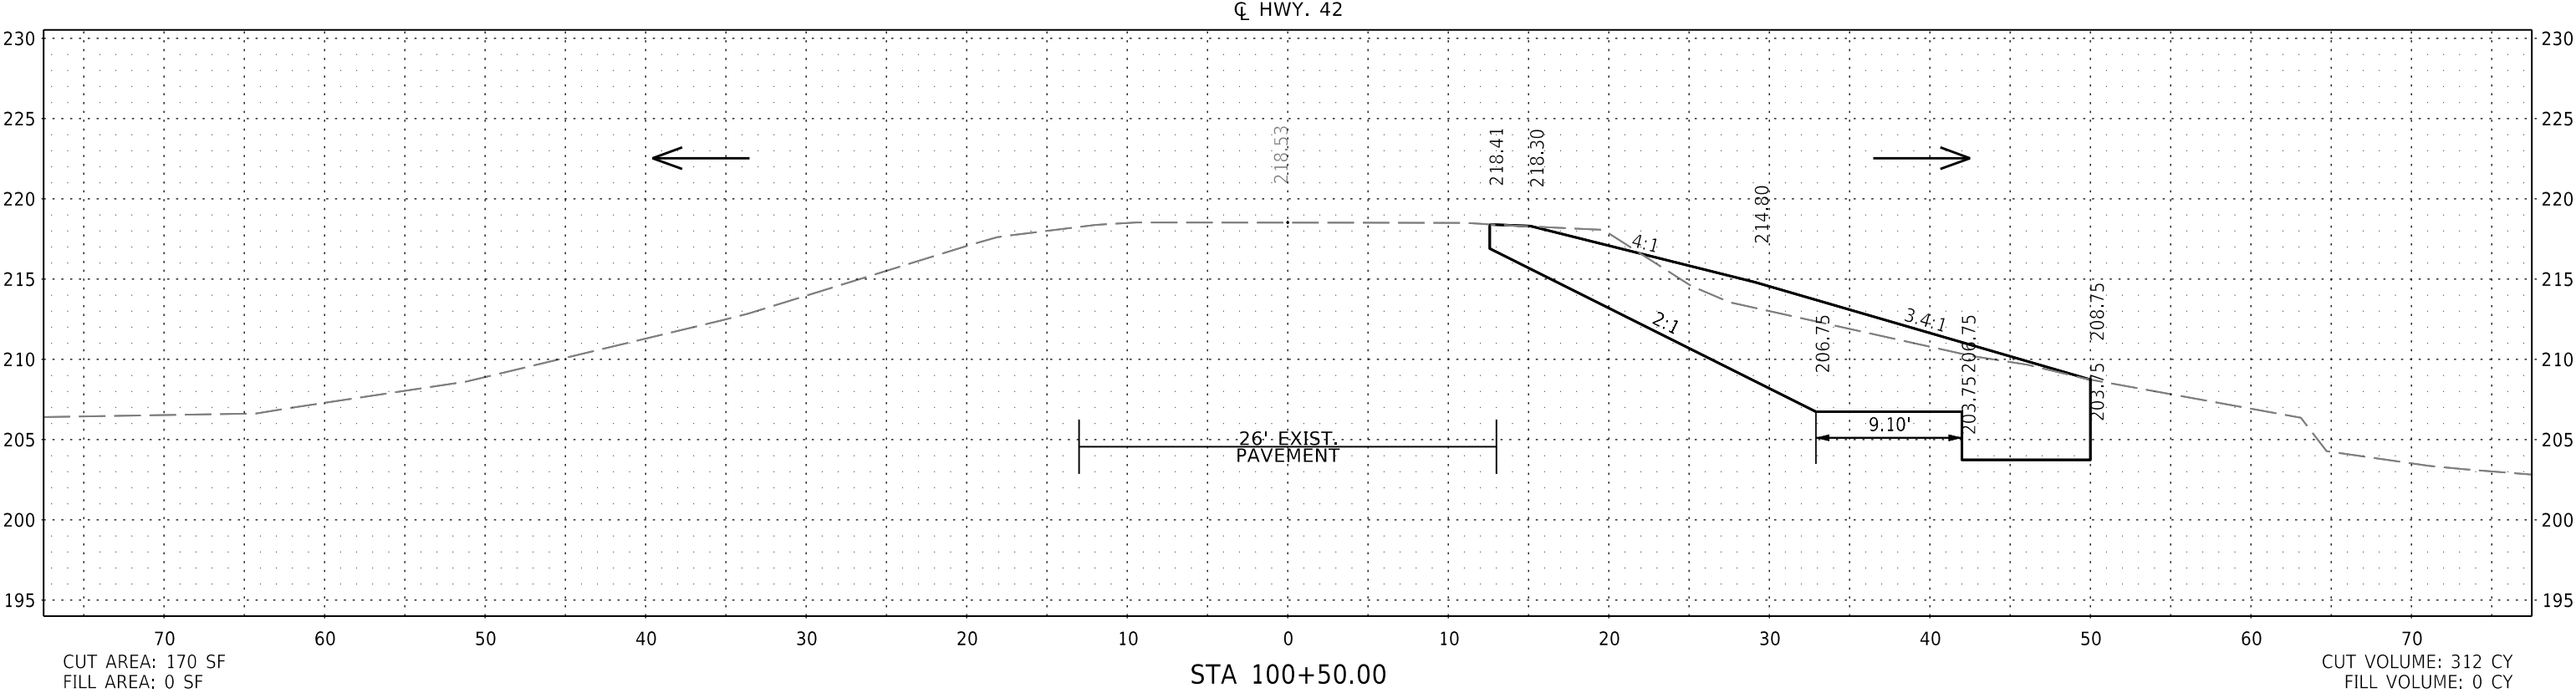

STA 100+00.00 END 100' TRANSITION
BEGIN JOB 110831

CROSS SECTION STA 100+00.00 TO STA 100+50.00



DATE REVISED	DATE REVISED	FED. RD. DIST. NO.	STATE	JOB NO.	SHEET NO.	TOTAL SHEETS
		6	ARK.	110831	29	96
CROSS SECTIONS						

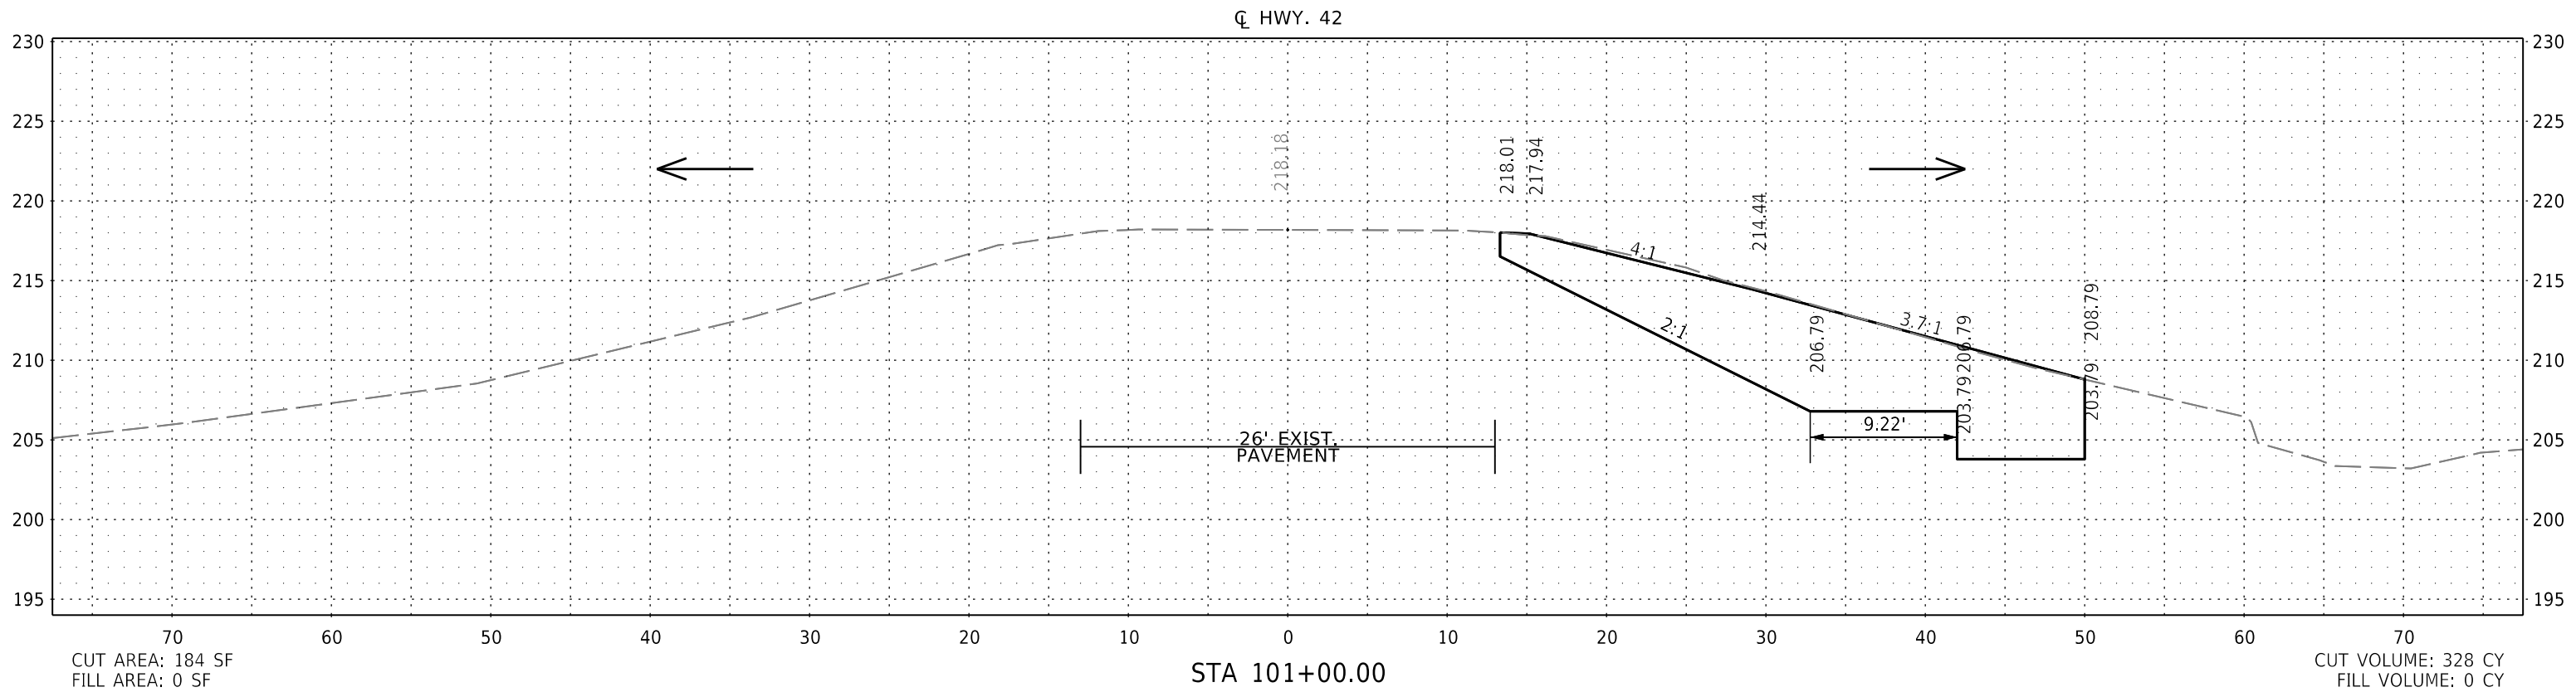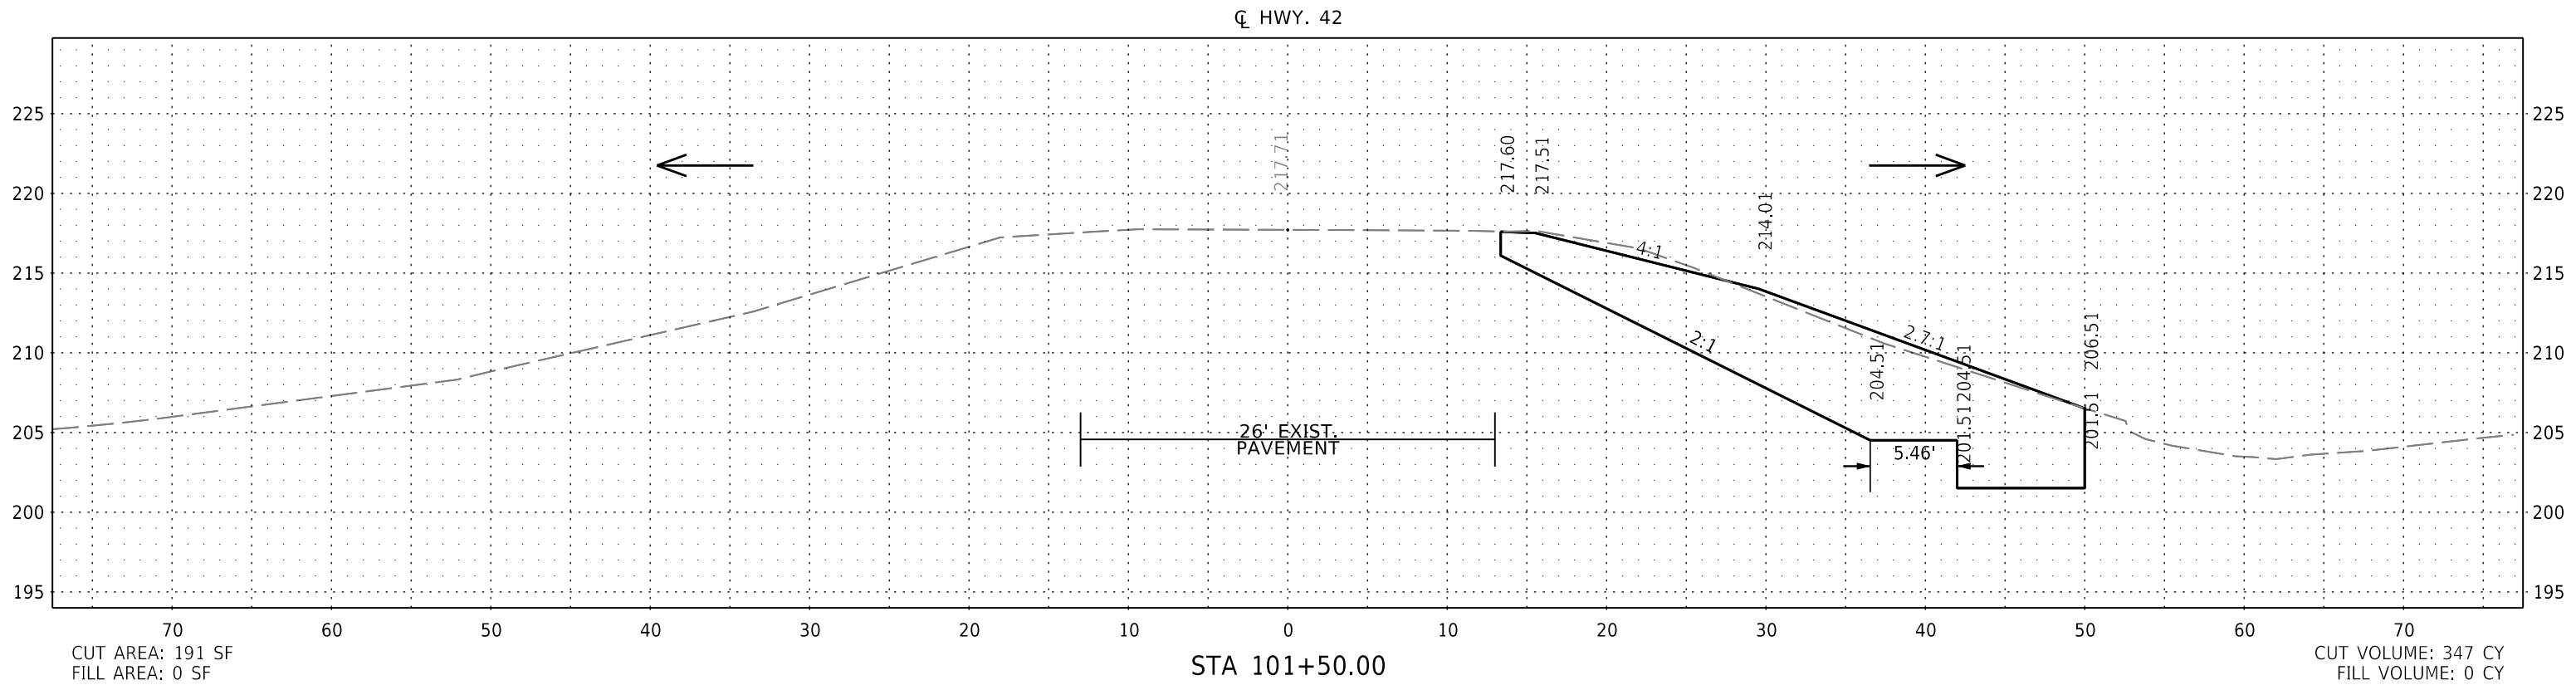

CROSS SECTION STA 101+00.00 TO STA 101+50.00



110831 - CROSS SECTION SHEETS.DGN CREATED: 11/8/2024 SAVED: 2/5/2026

DATE REVISED	DATE REVISED	FED. RD. DIST. NO.	STATE	JOB NO.	SHEET NO.	TOTAL SHEETS
		6	ARK.	110831	30	96
CROSS SECTIONS						

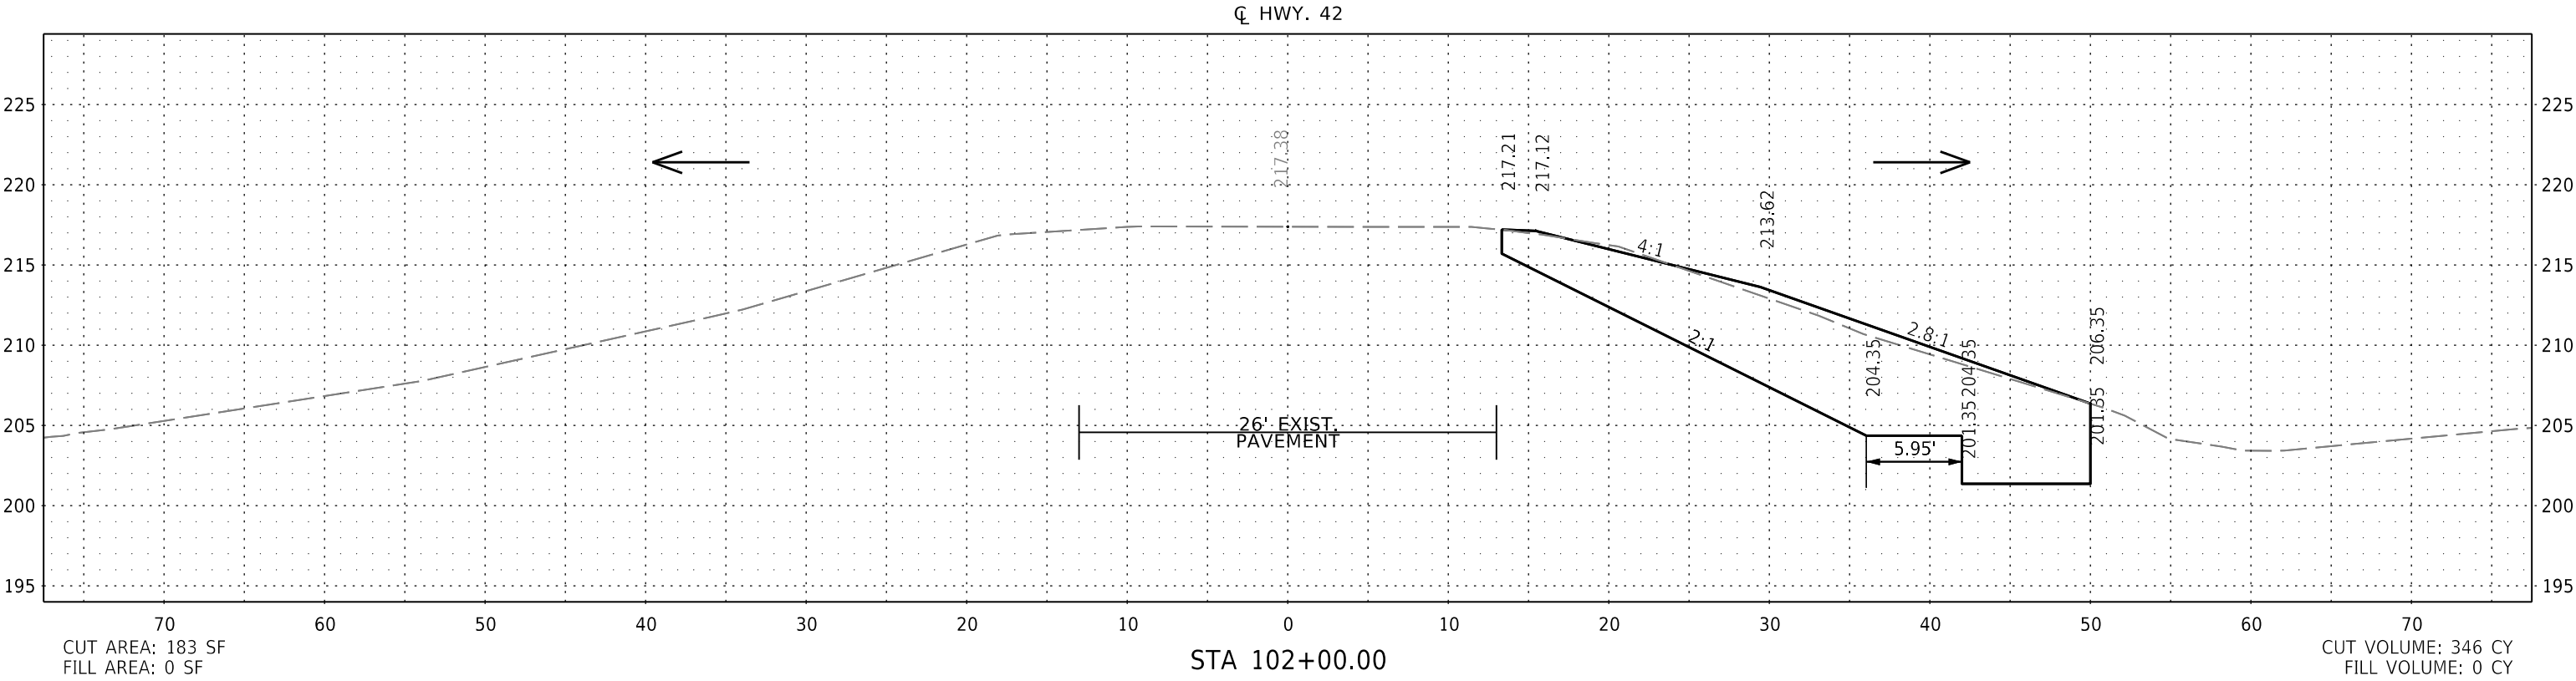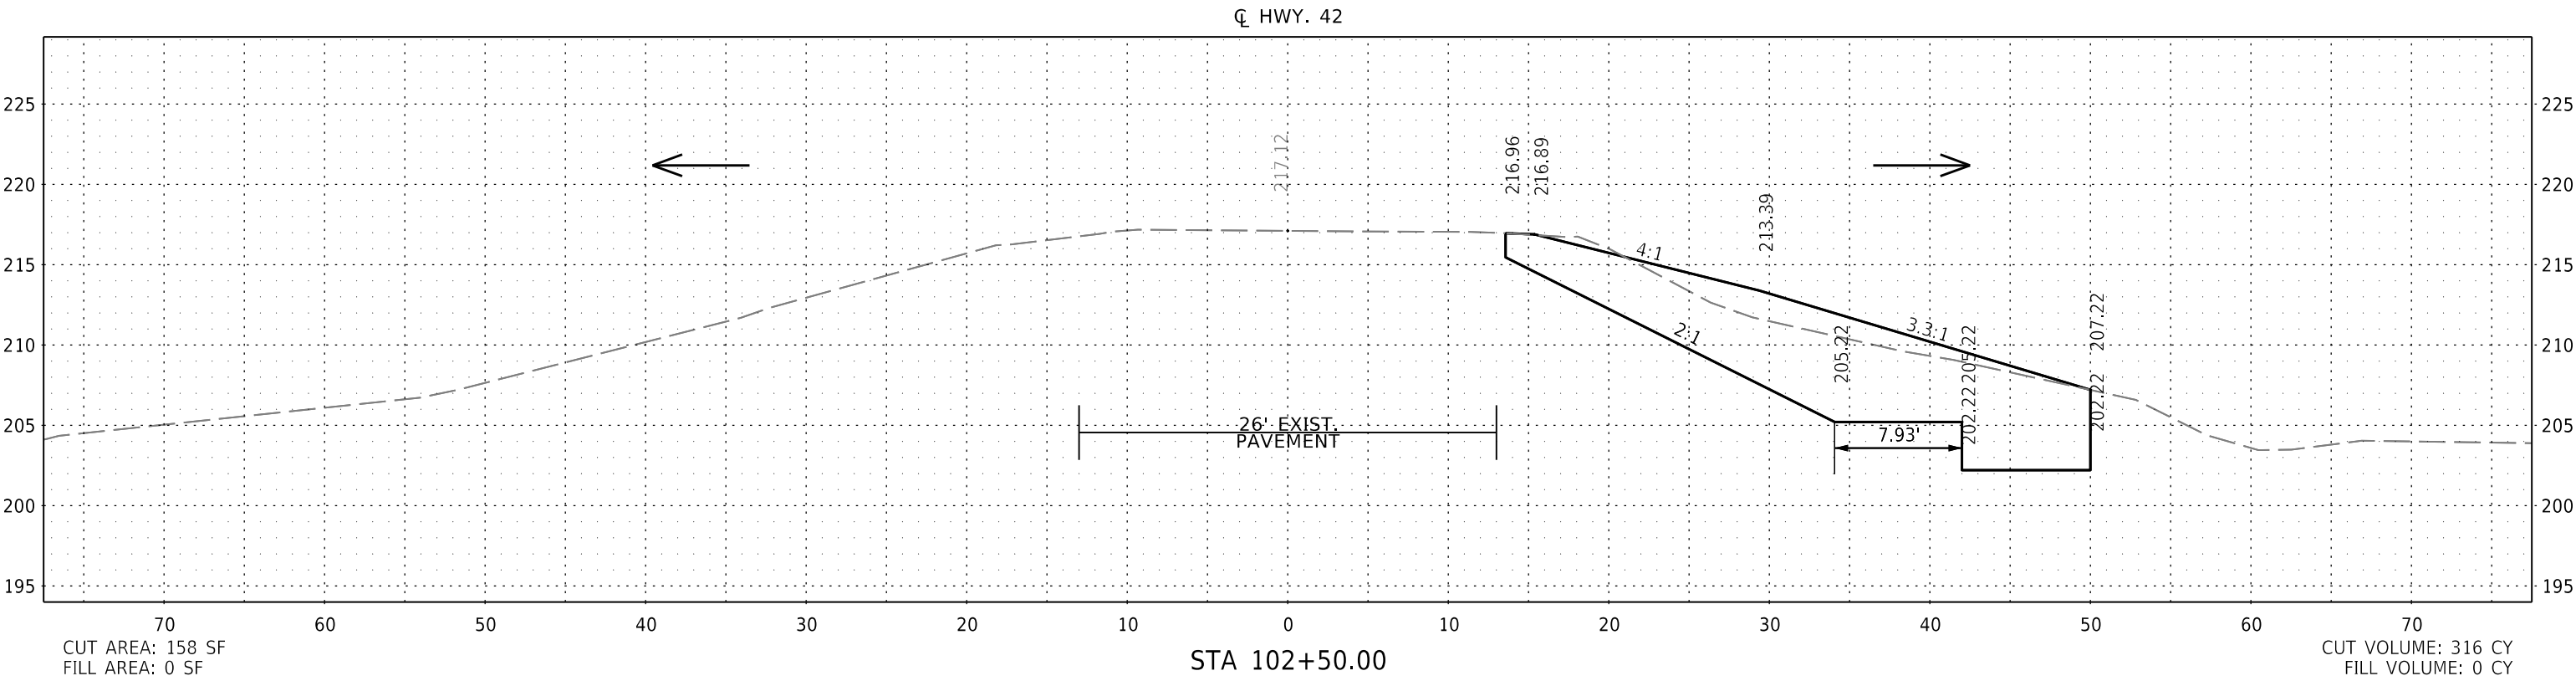



CROSS SECTION STA 102+00.00 TO STA 102+50.00

DATE REVISED	DATE REVISED	FED.RD. DIST.NO.	STATE	JOB NO.	SHEET NO.	TOTAL SHEETS
		6	ARK.	110831	31	96
CROSS SECTIONS						

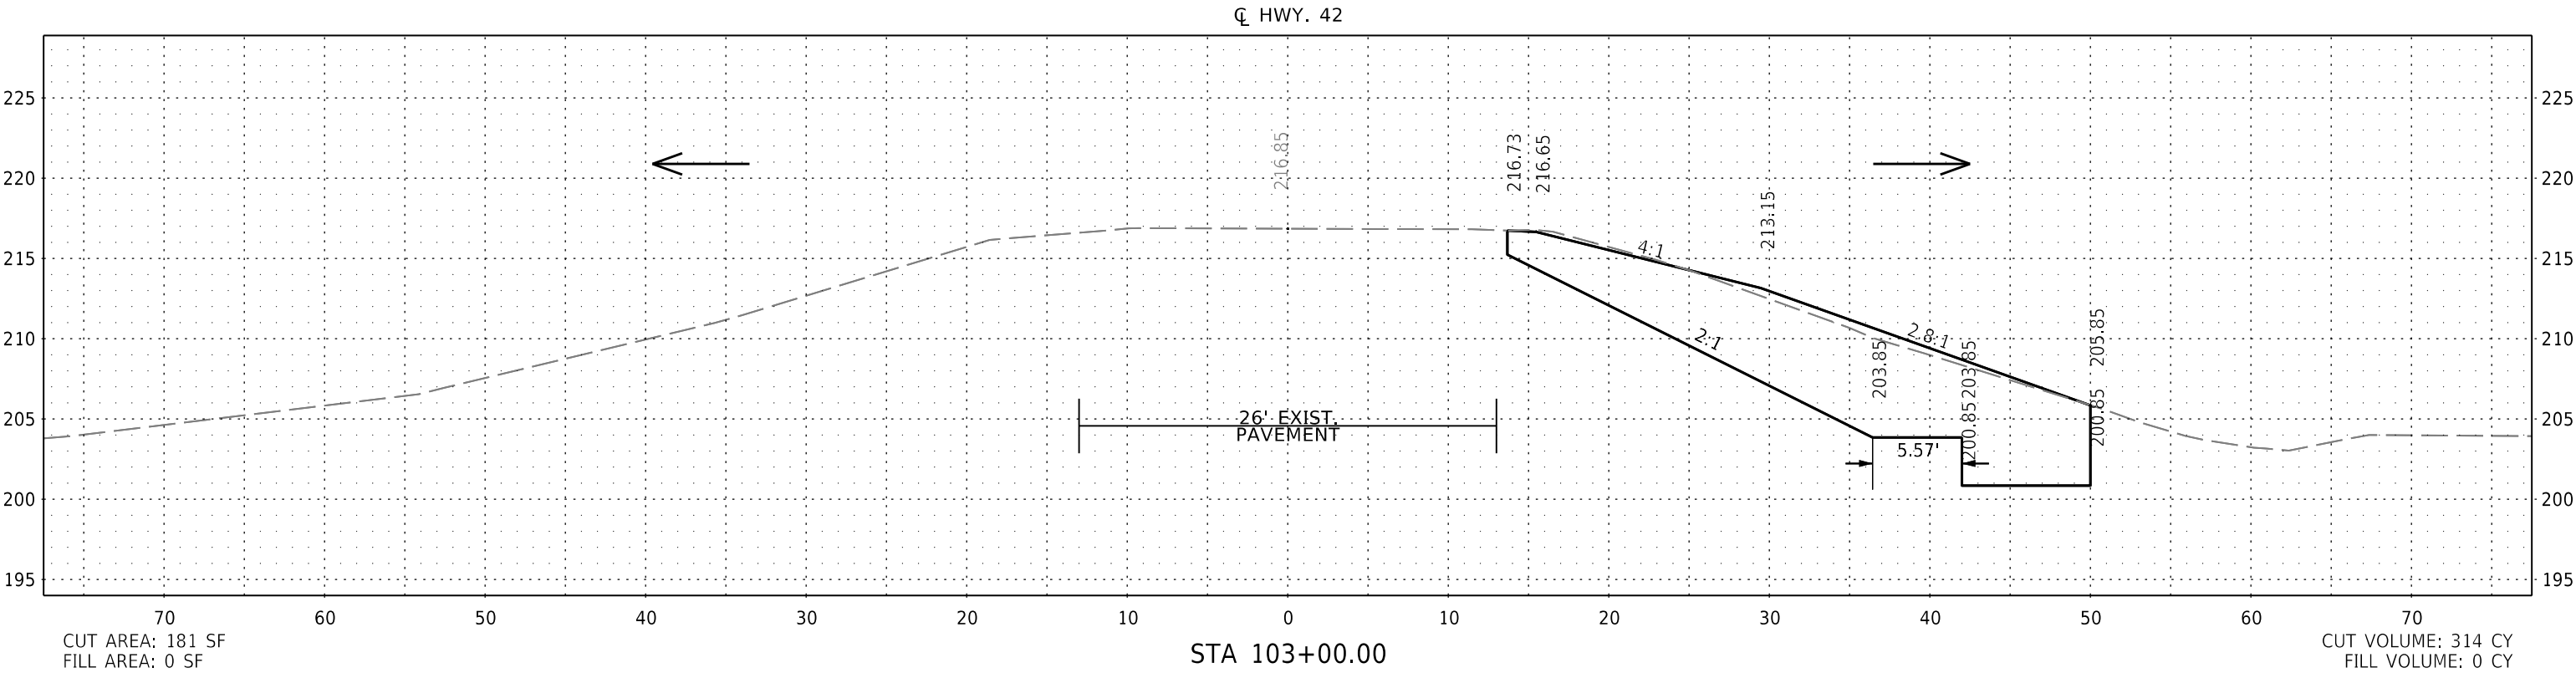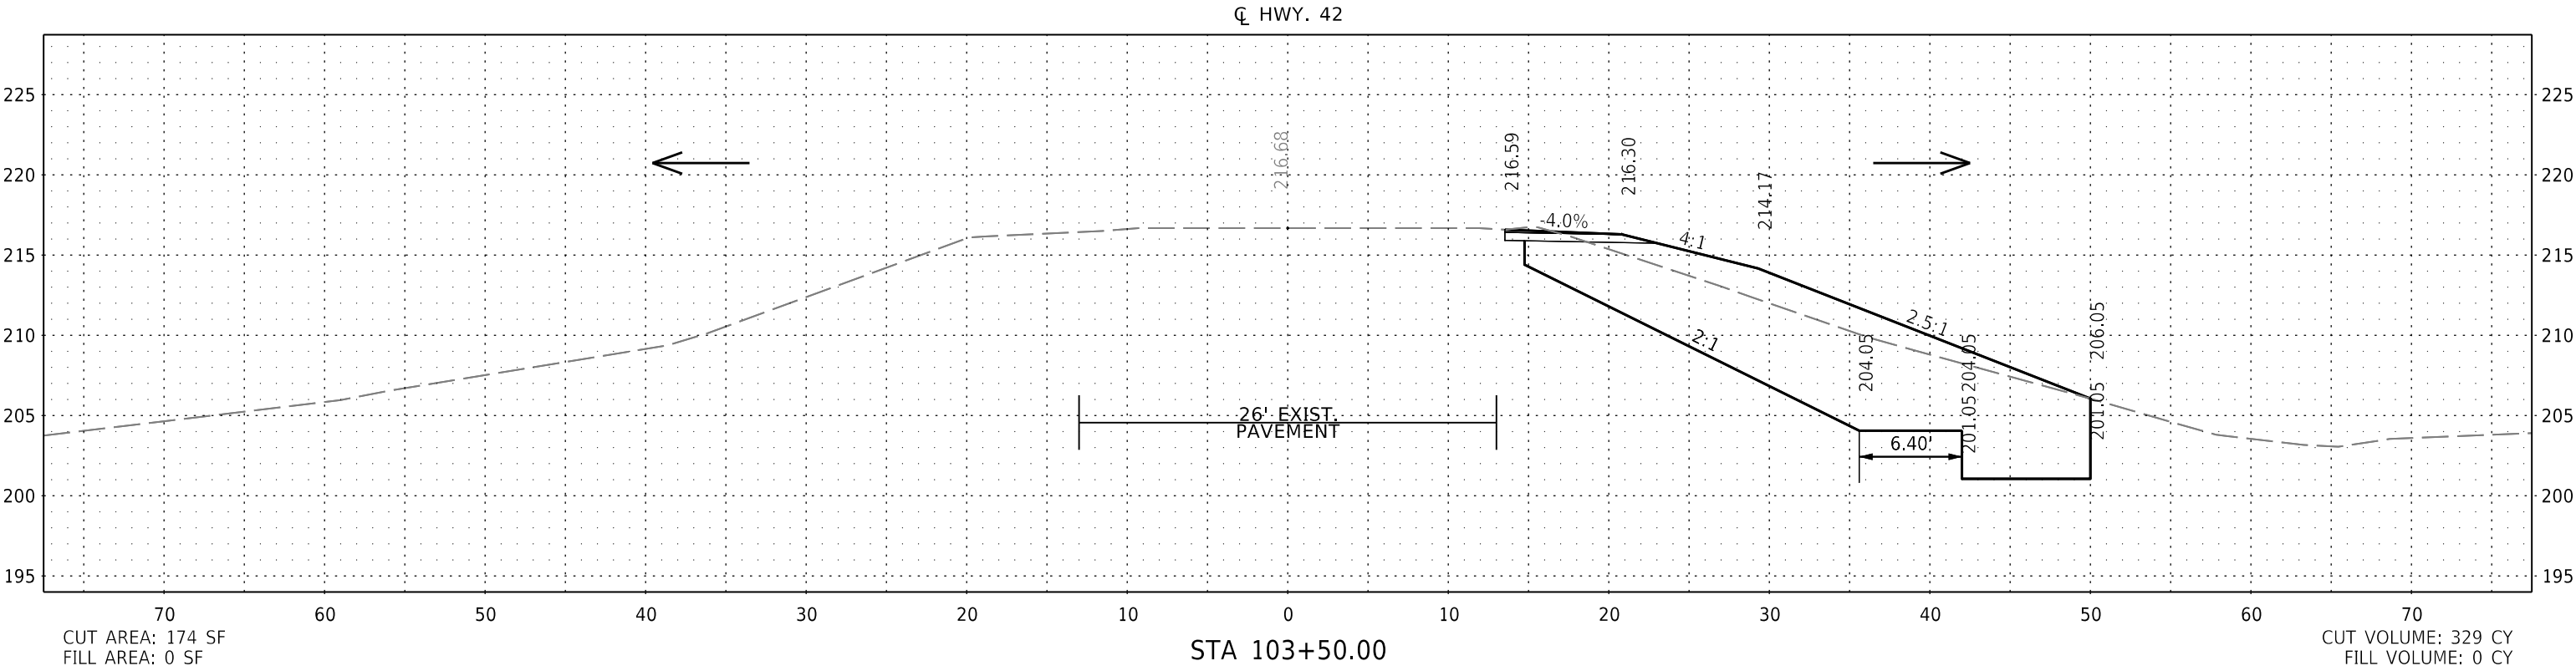

CROSS SECTION STA 103+00.00 TO STA 103+50.00


DATE REVISED	DATE REVISED	FED.RD. DIST.NO.	STATE	JOB NO.	SHEET NO.	TOTAL SHEETS
		6	ARK.	110831	32	96
CROSS SECTIONS						

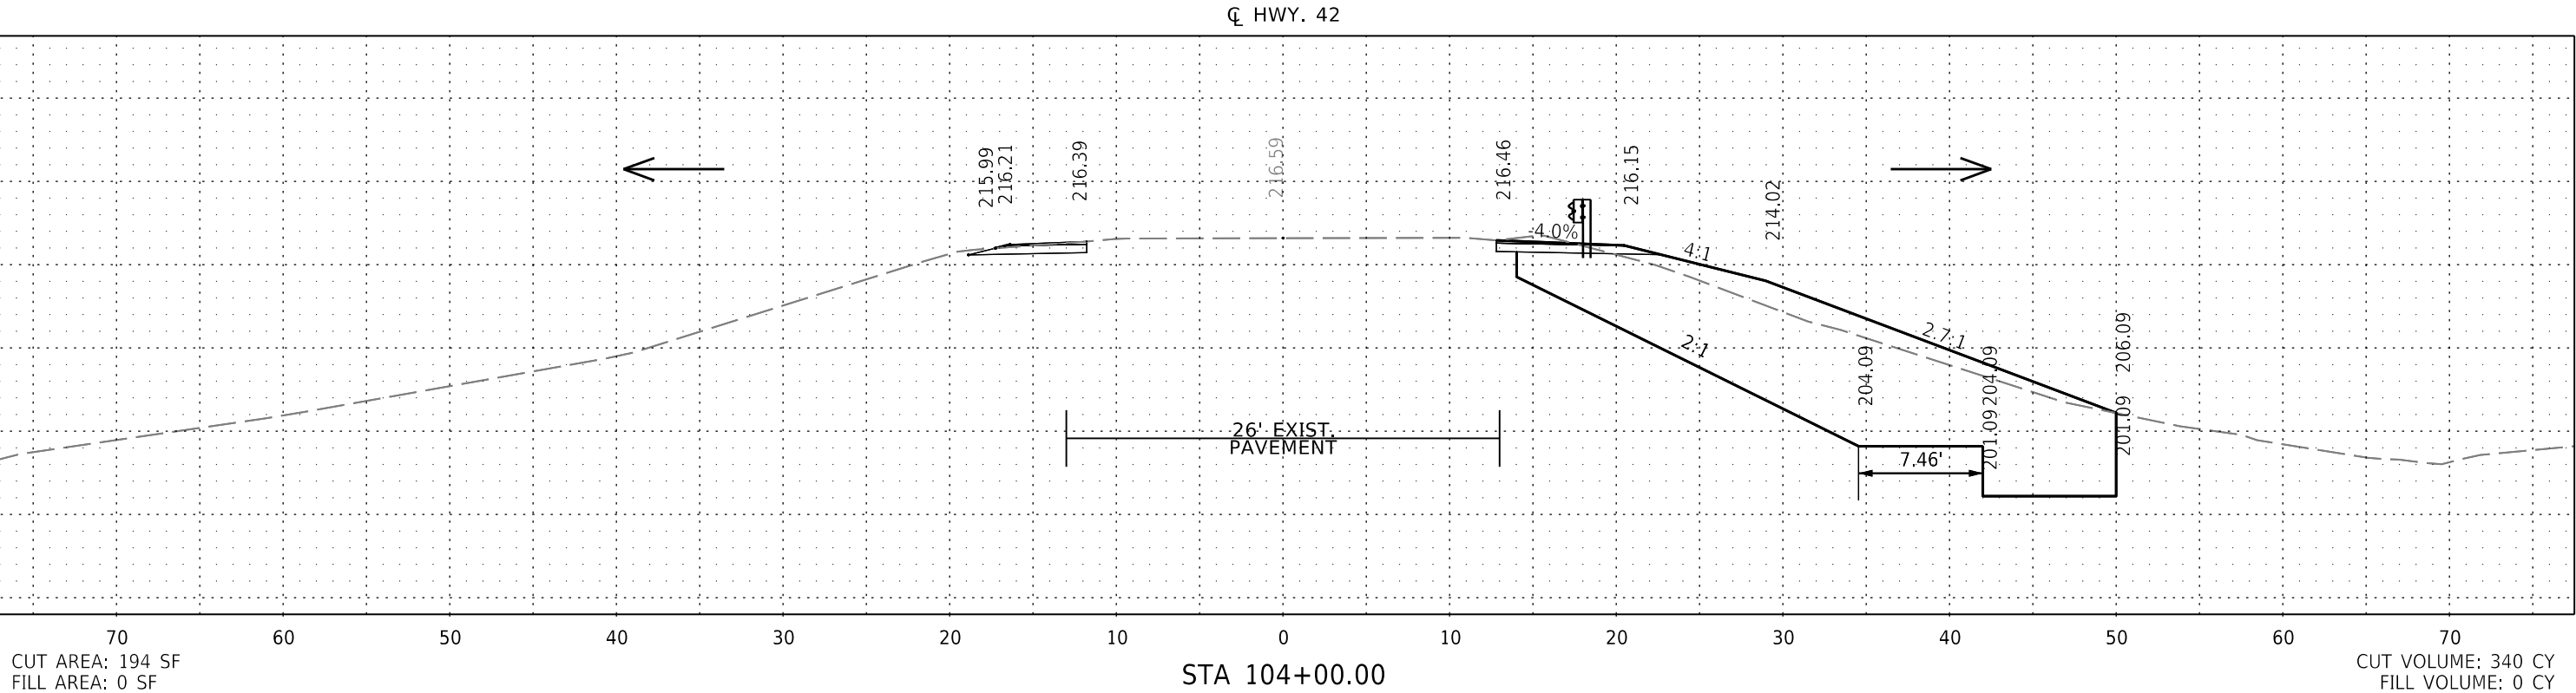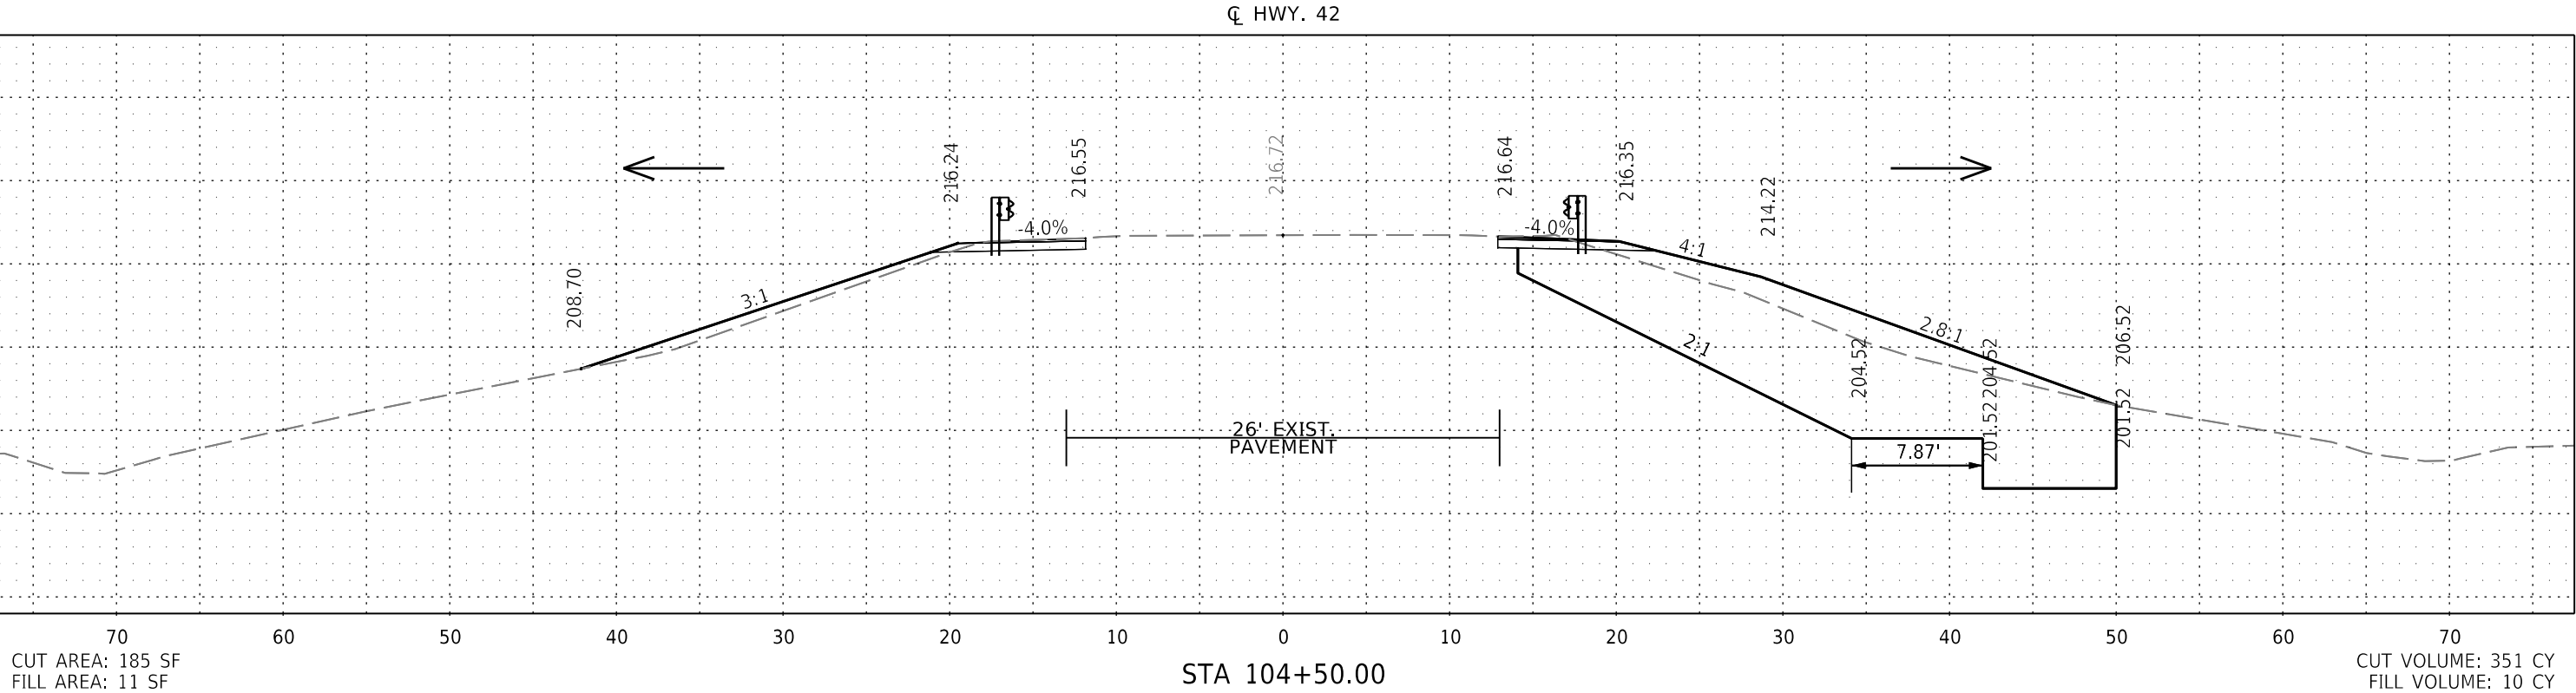


CROSS SECTION STA 104+00.00 TO STA 104+50.00

DATE REVISED	DATE REVISED	FED.RD. DIST.NO.	STATE	JOB NO.	SHEET NO.	TOTAL SHEETS
		6	ARK.	110831	33	96
CROSS SECTIONS						

CL HWY. 42


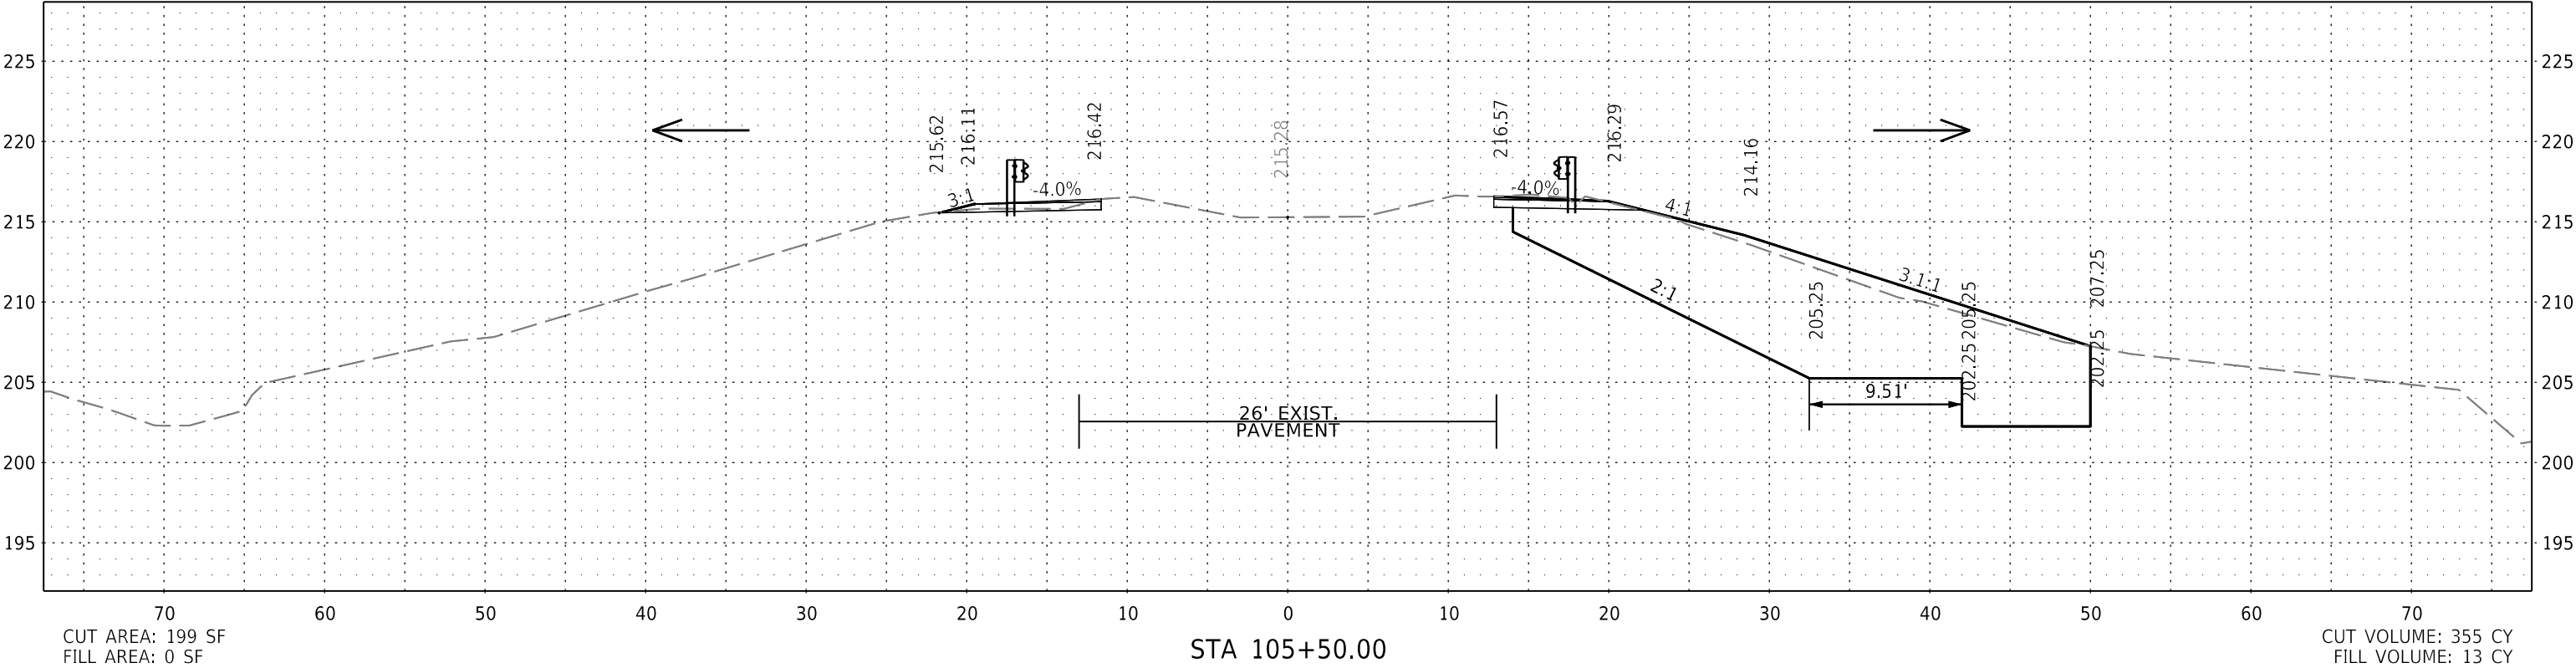


CL HWY. 42

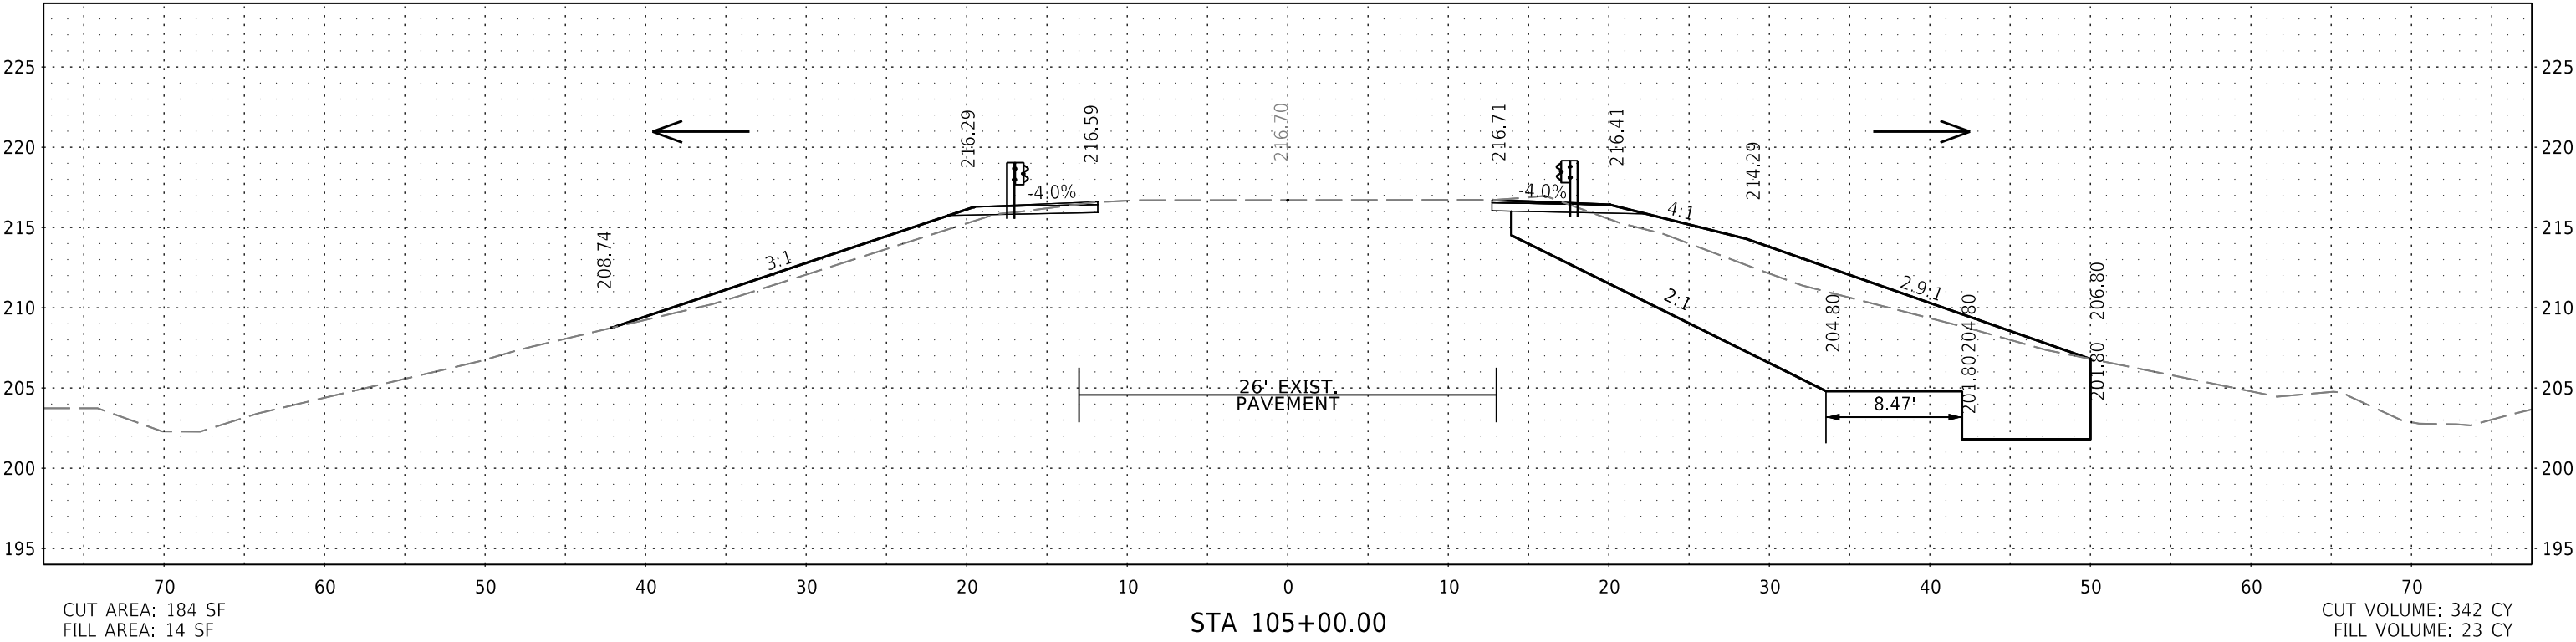



CROSS SECTION STA 105+00.00 TO STA 105+50.00

DATE REVISED	DATE REVISED	FED. RD. DIST. NO.	STATE	JOB NO.	SHEET NO.	TOTAL SHEETS
		6	ARK.	110831	34	96
CROSS SECTIONS						

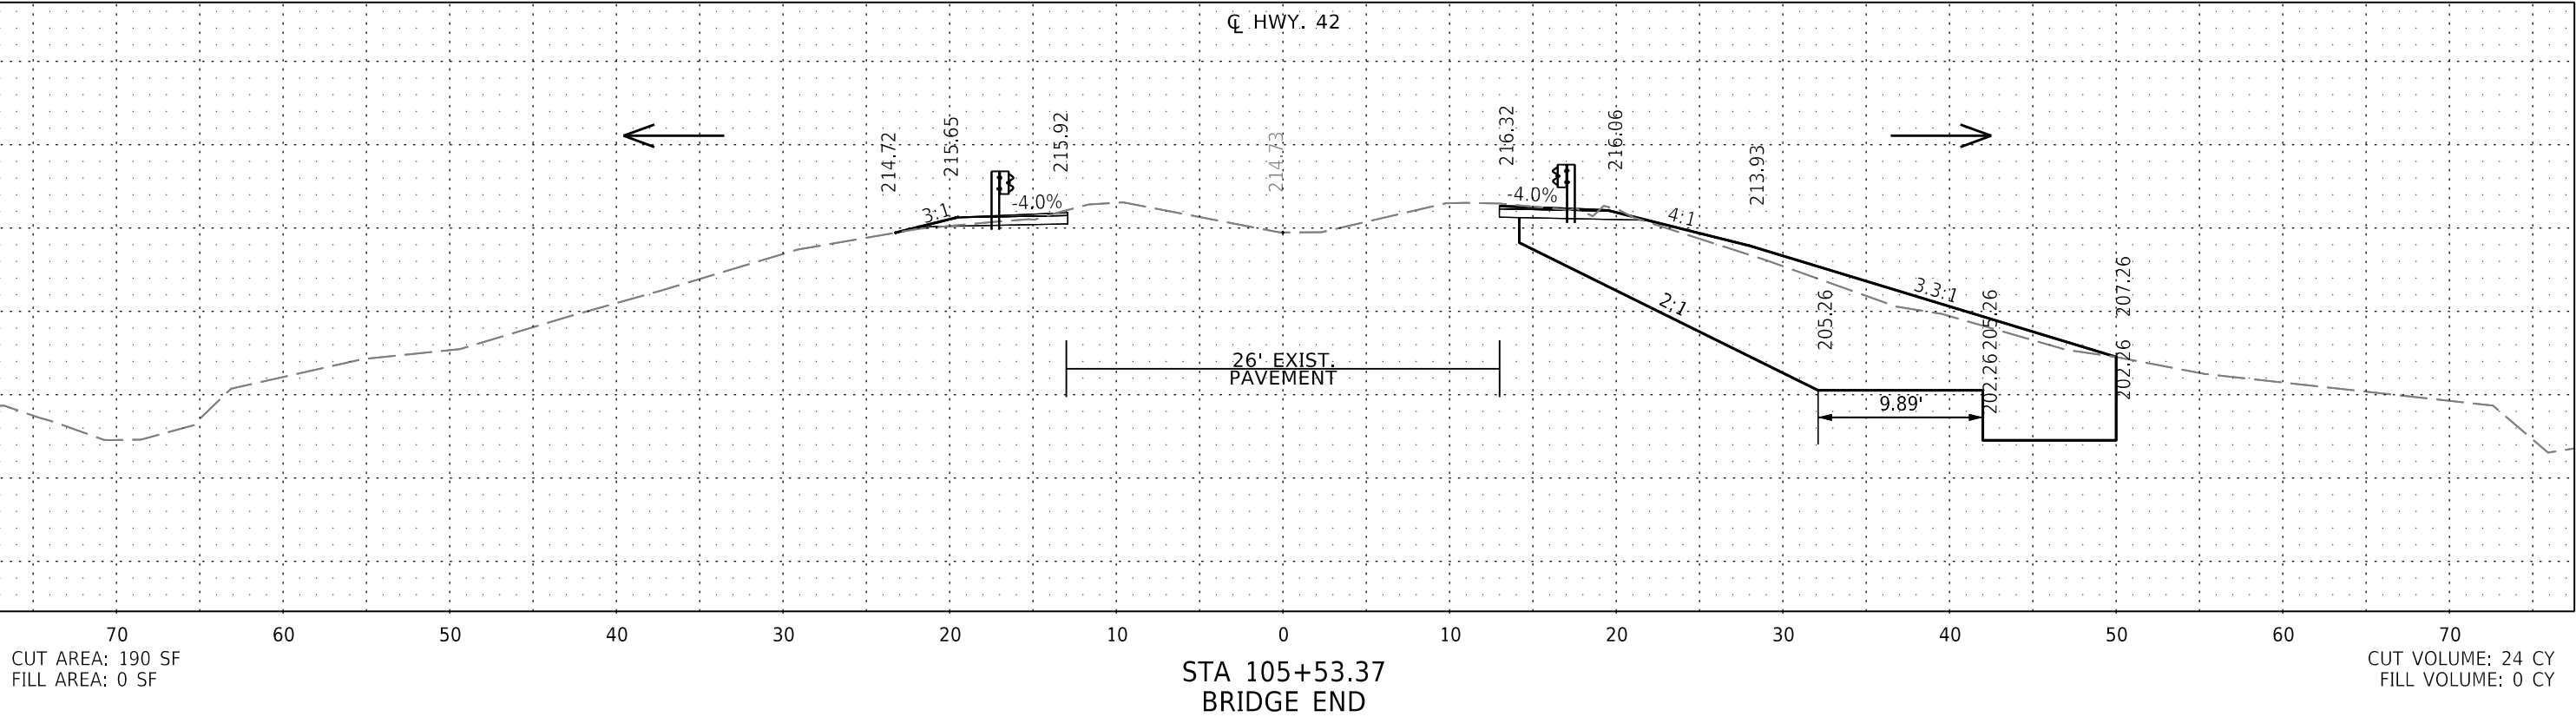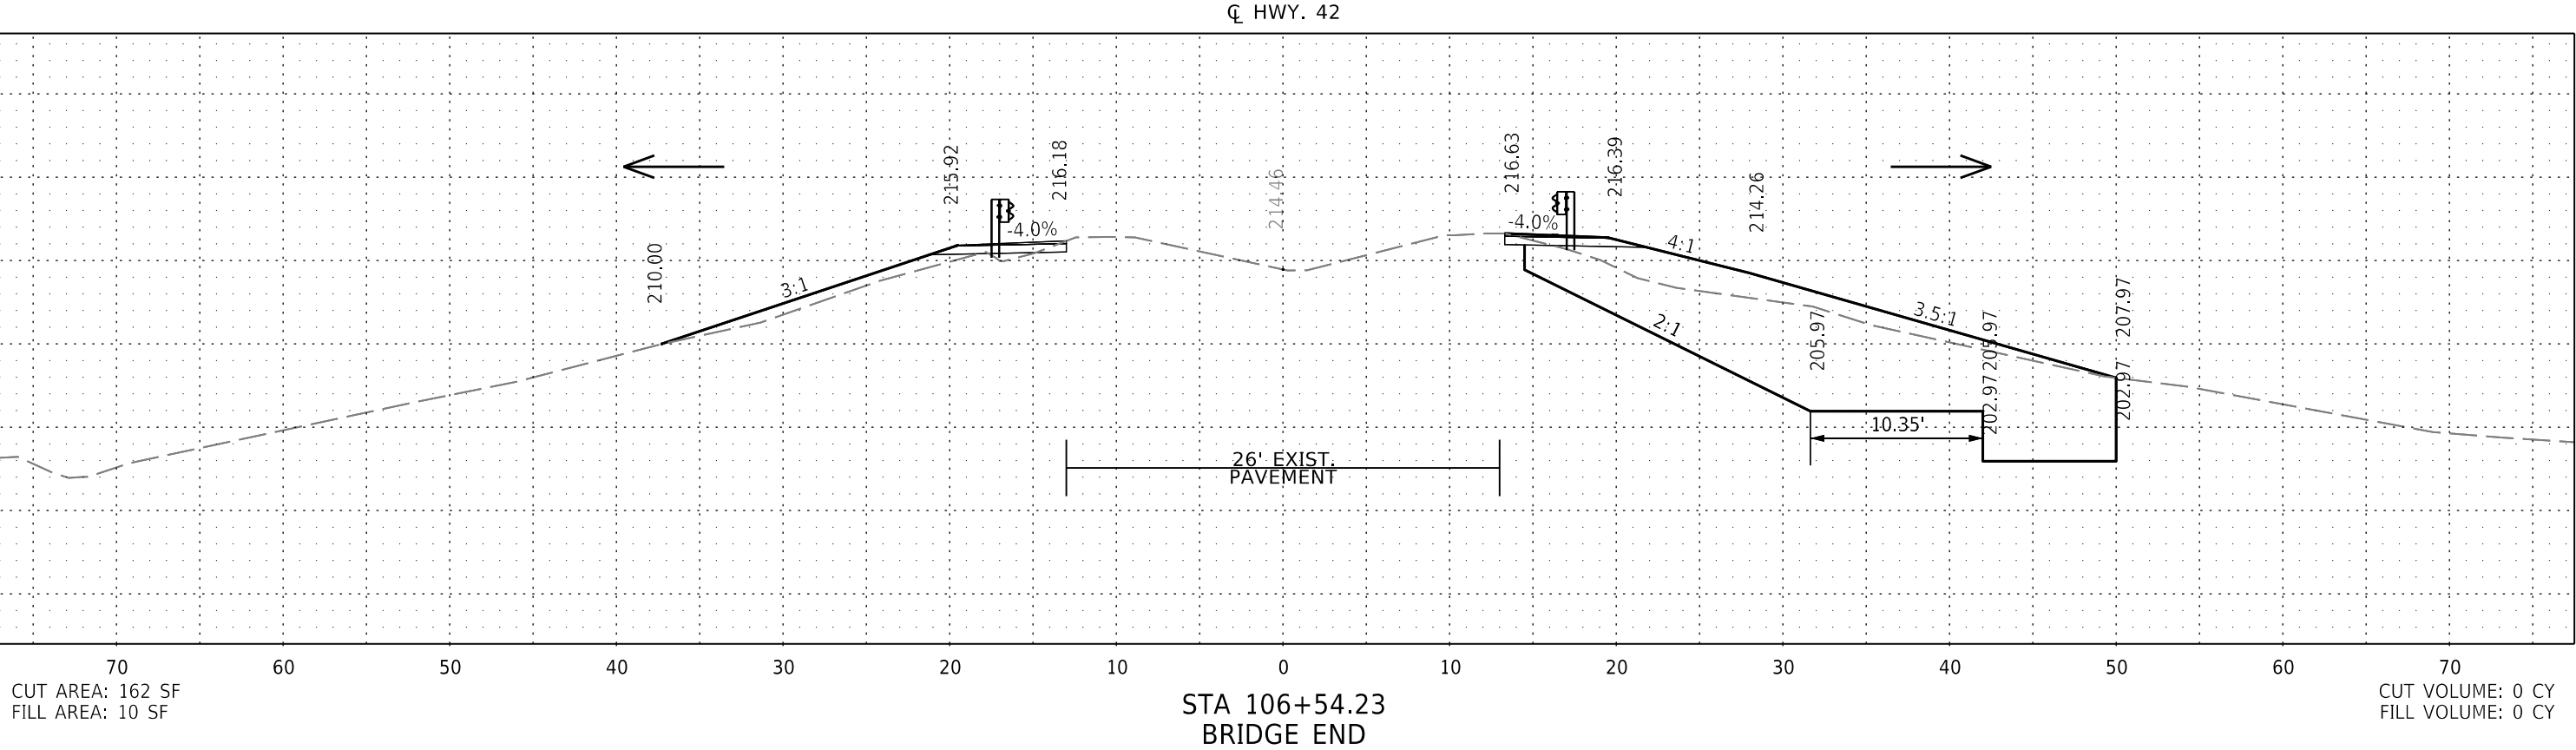



CROSS SECTION STA 105+53.37 TO STA 106+54.23

DATE REVISED	DATE REVISED	FED. RD. DIST. NO.	STATE	JOB NO.	SHEET NO.	TOTAL SHEETS
		6	ARK.	110831	35	96
CROSS SECTIONS						

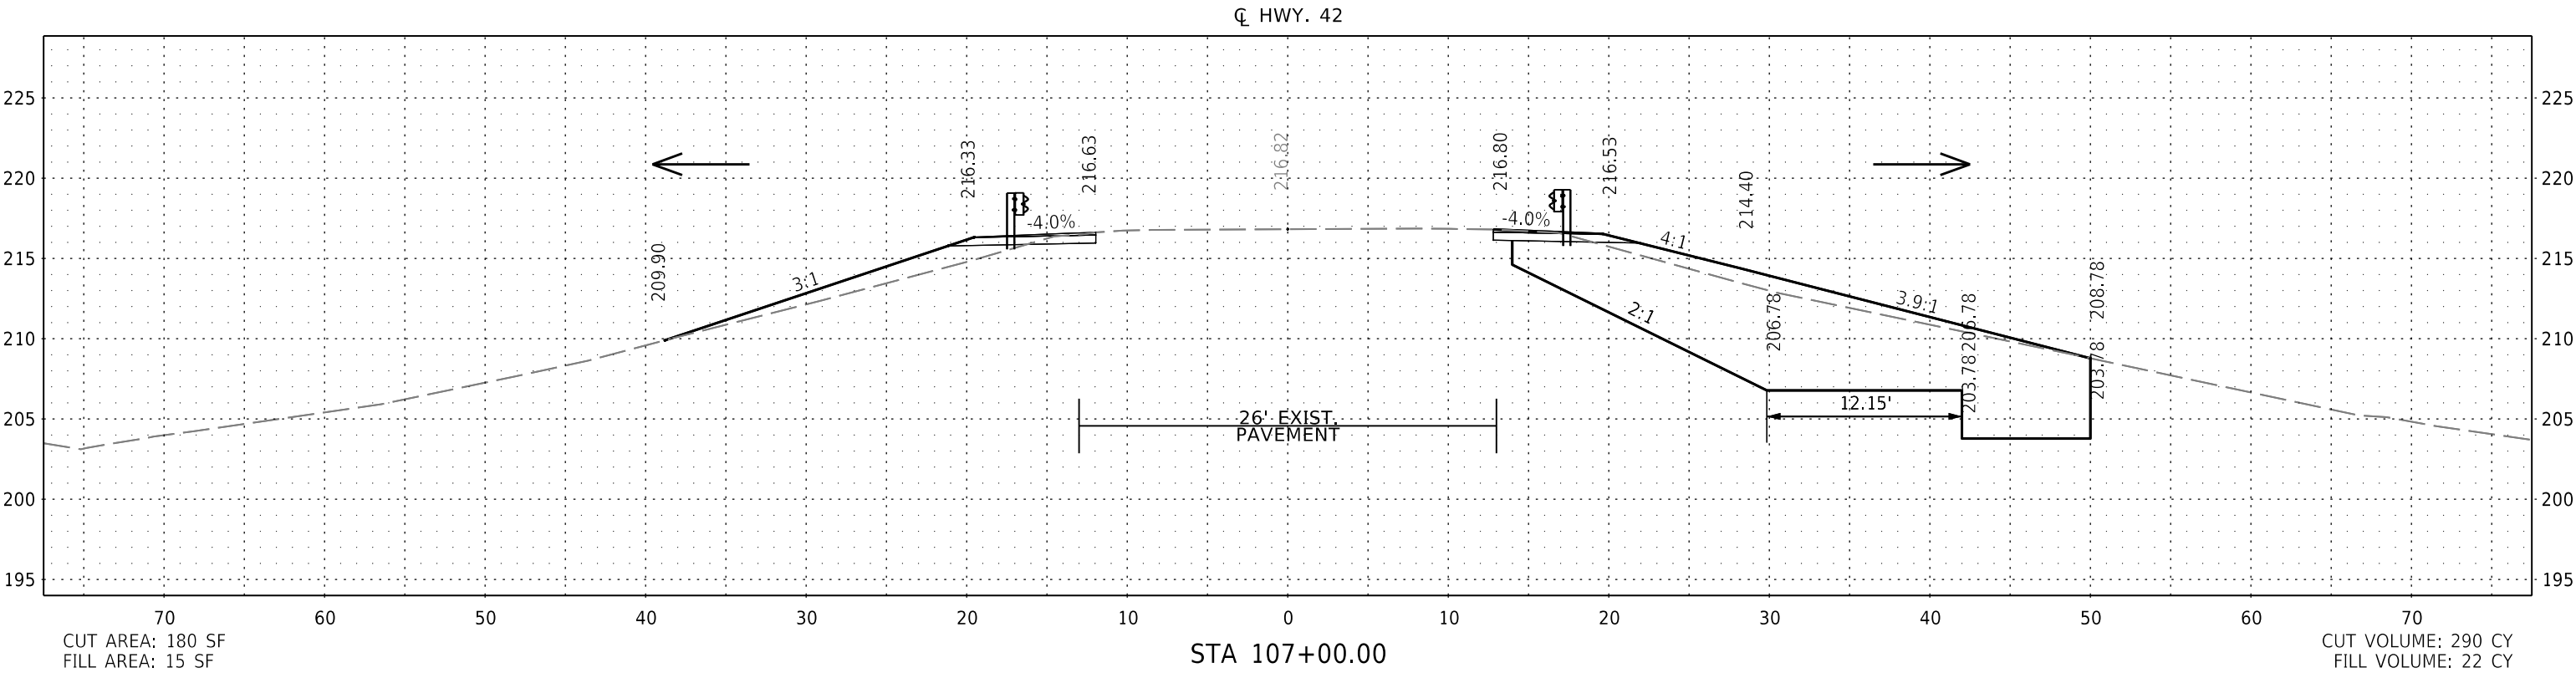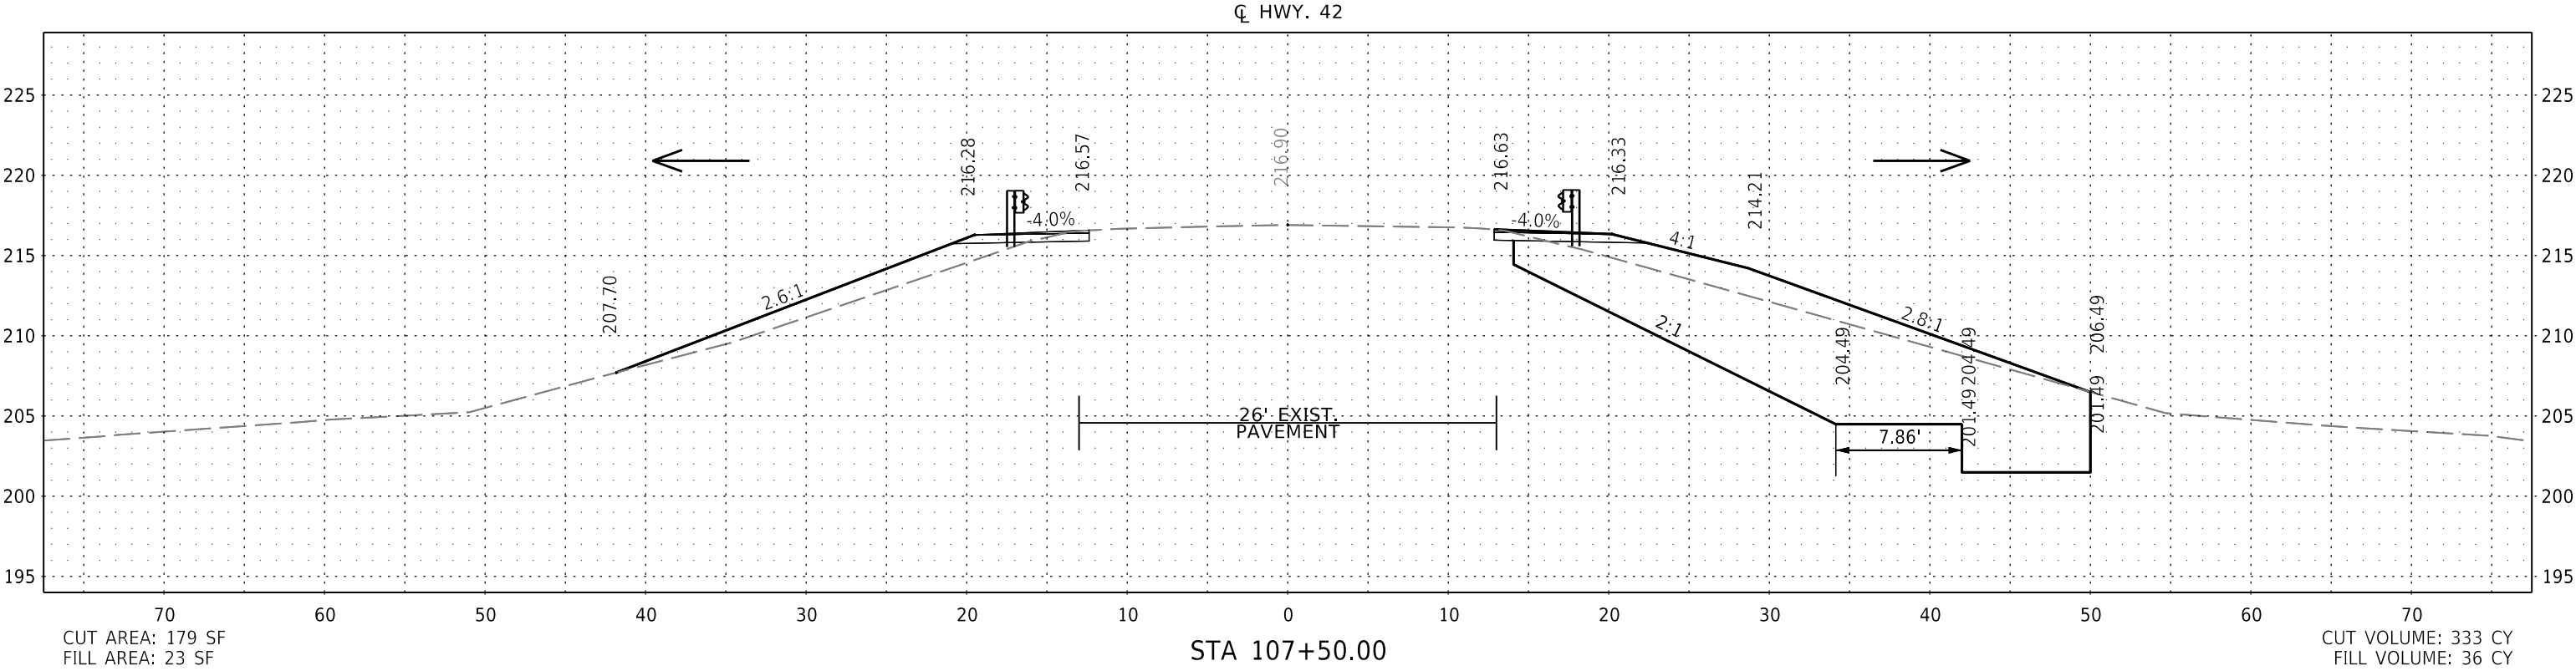



CROSS SECTION STA 107+00.00 TO STA 107+50.00

DATE REVISED	DATE REVISED	FED. RD. DIST. NO.	STATE	JOB NO.	SHEET NO.	TOTAL SHEETS
		6	ARK.	110831	36	96
CROSS SECTIONS						

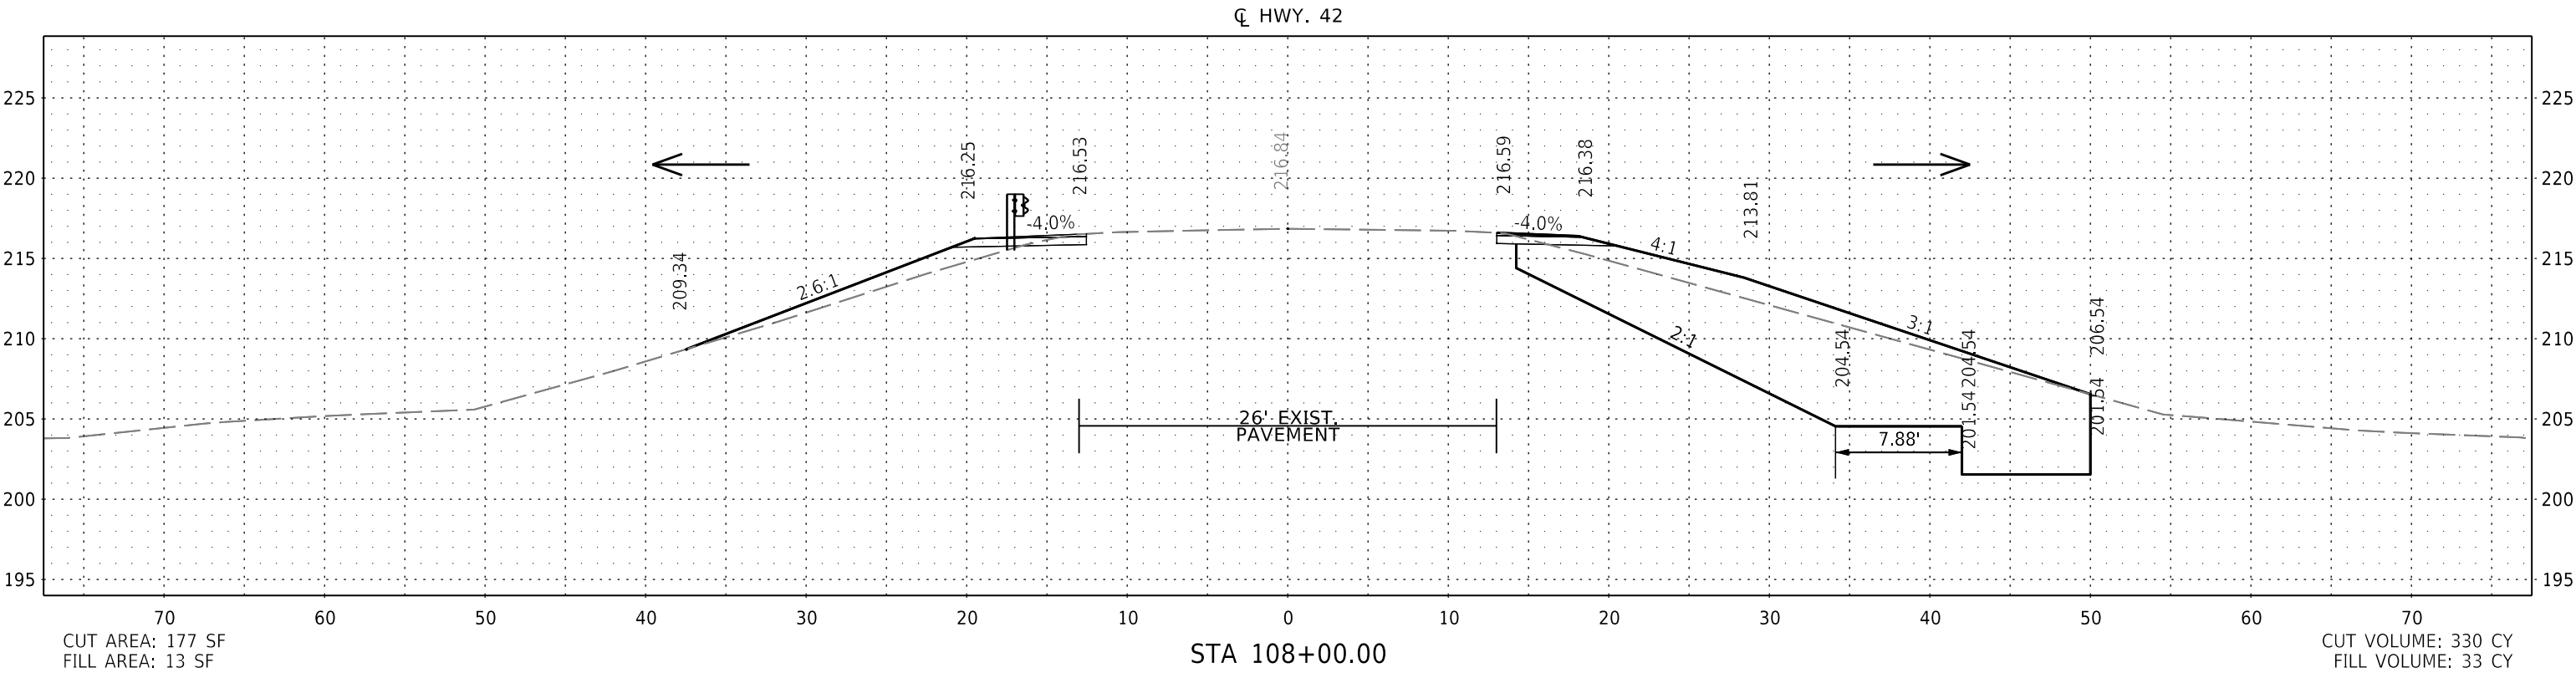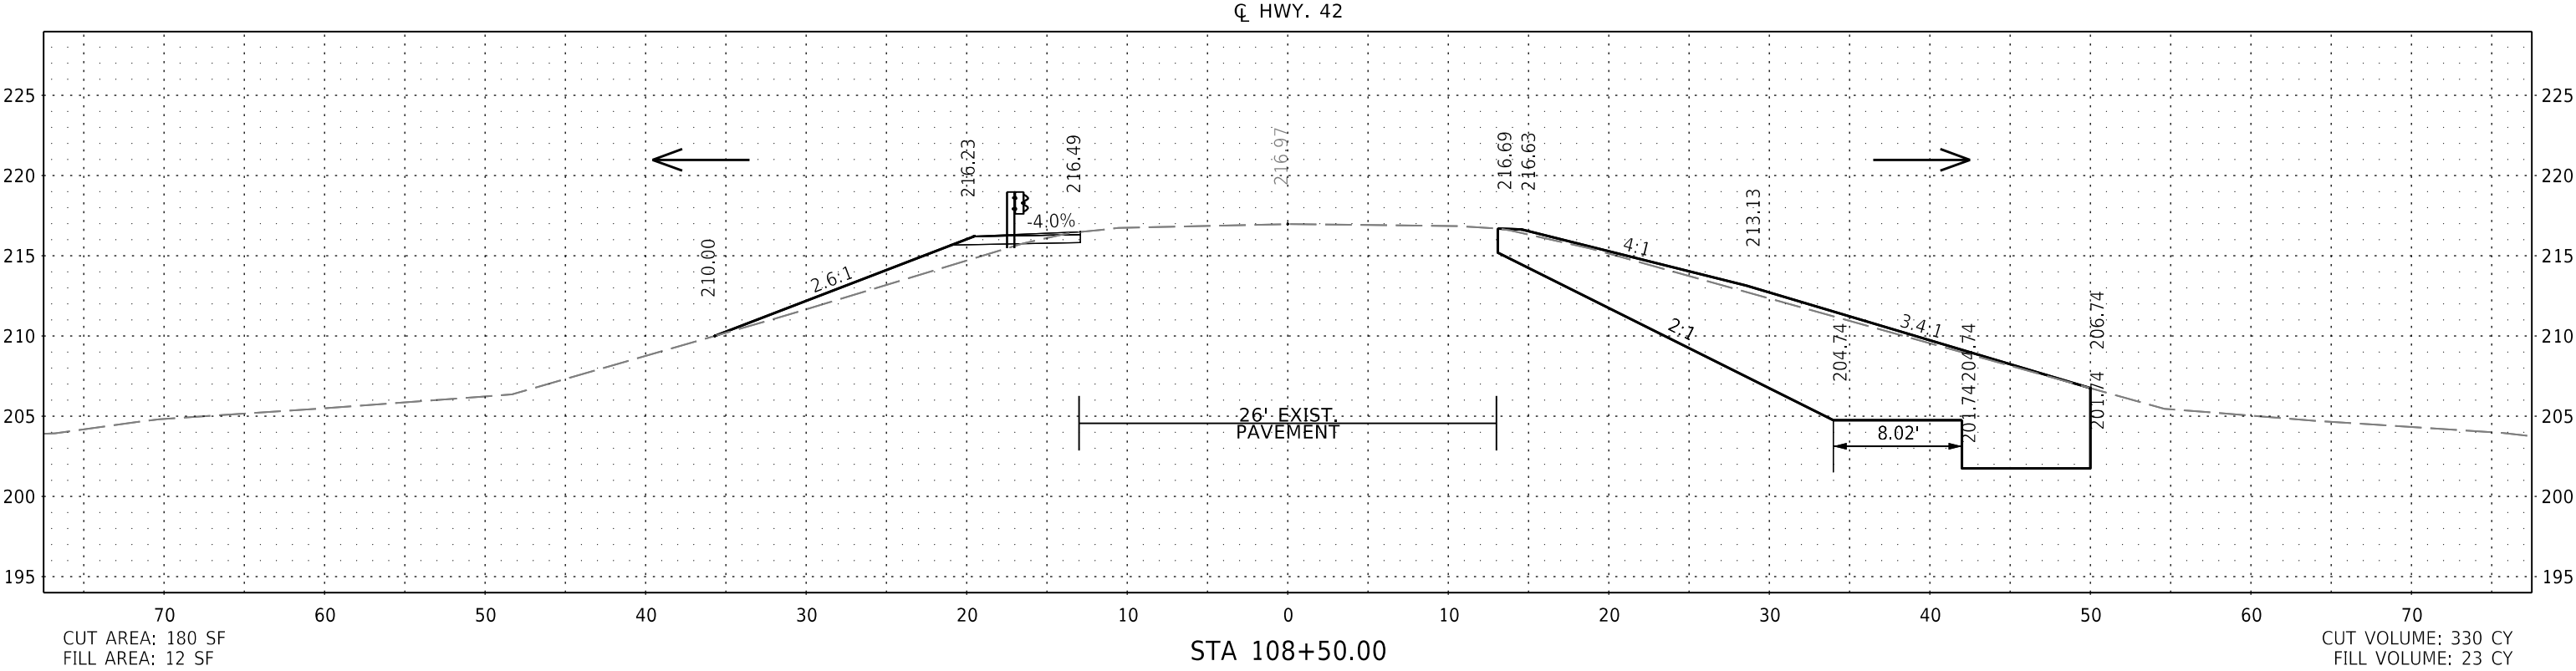



CROSS SECTION STA 108+00.00 TO STA 108+50.00

DATE REVISED	DATE REVISED	FED. RD. DIST. NO.	STATE	JOB NO.	SHEET NO.	TOTAL SHEETS
		6	ARK.	110831	37	96
CROSS SECTIONS						

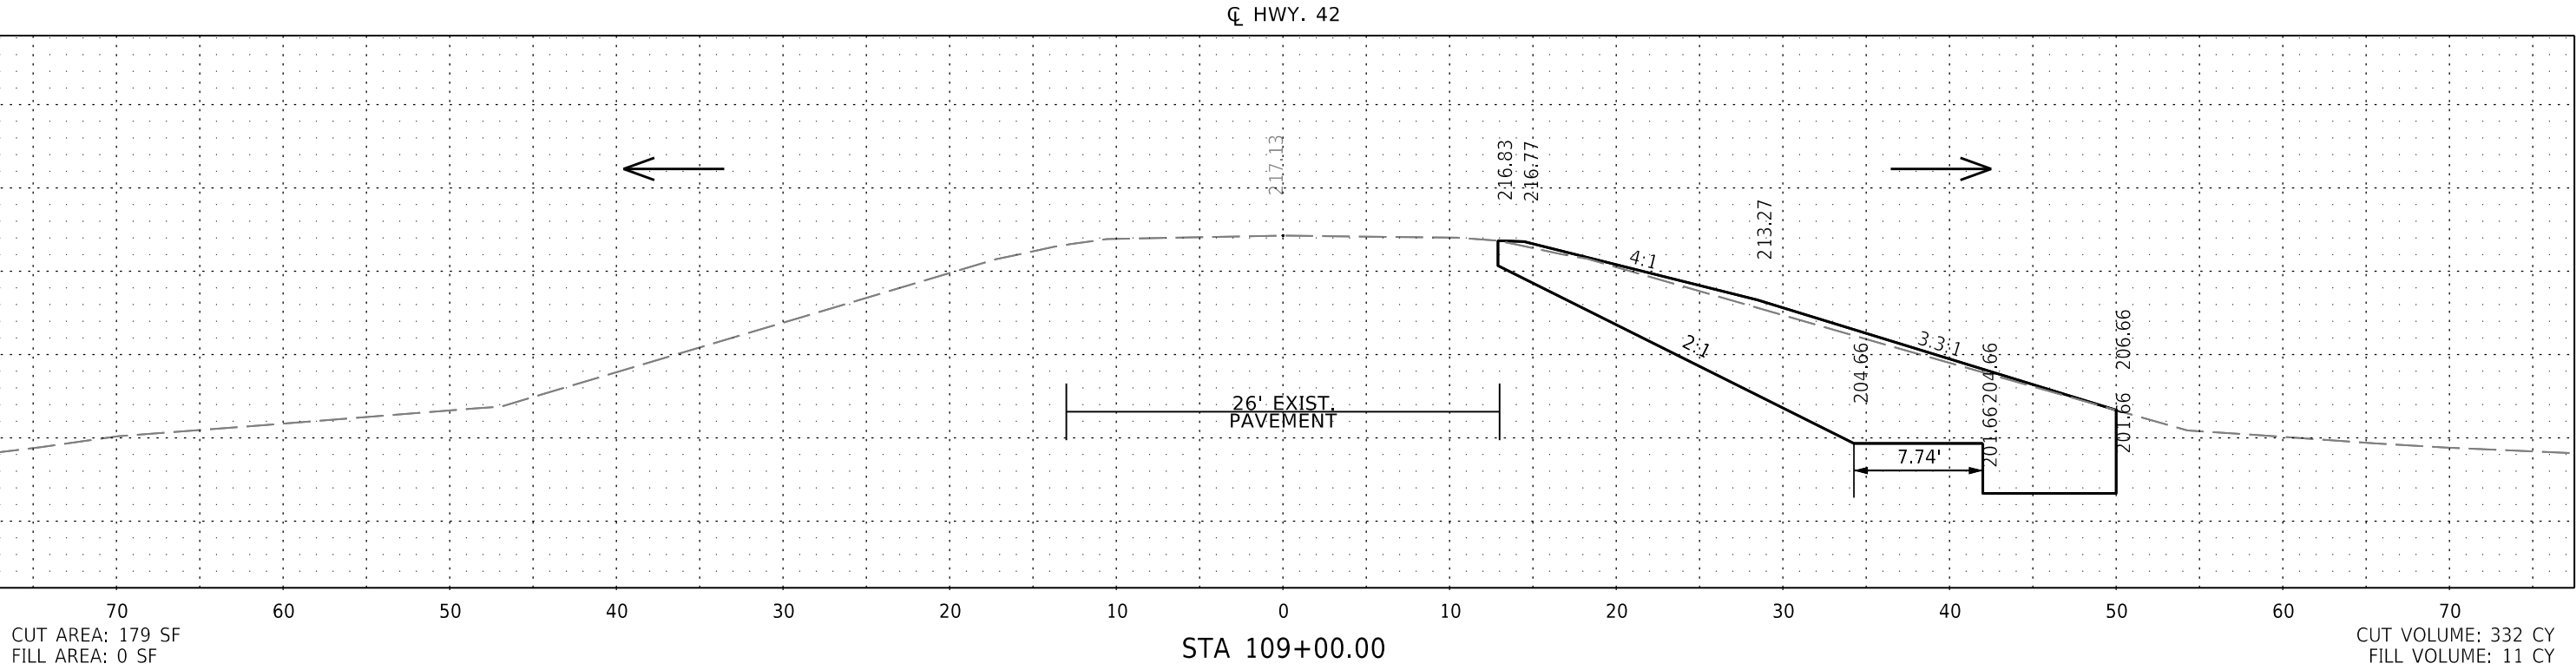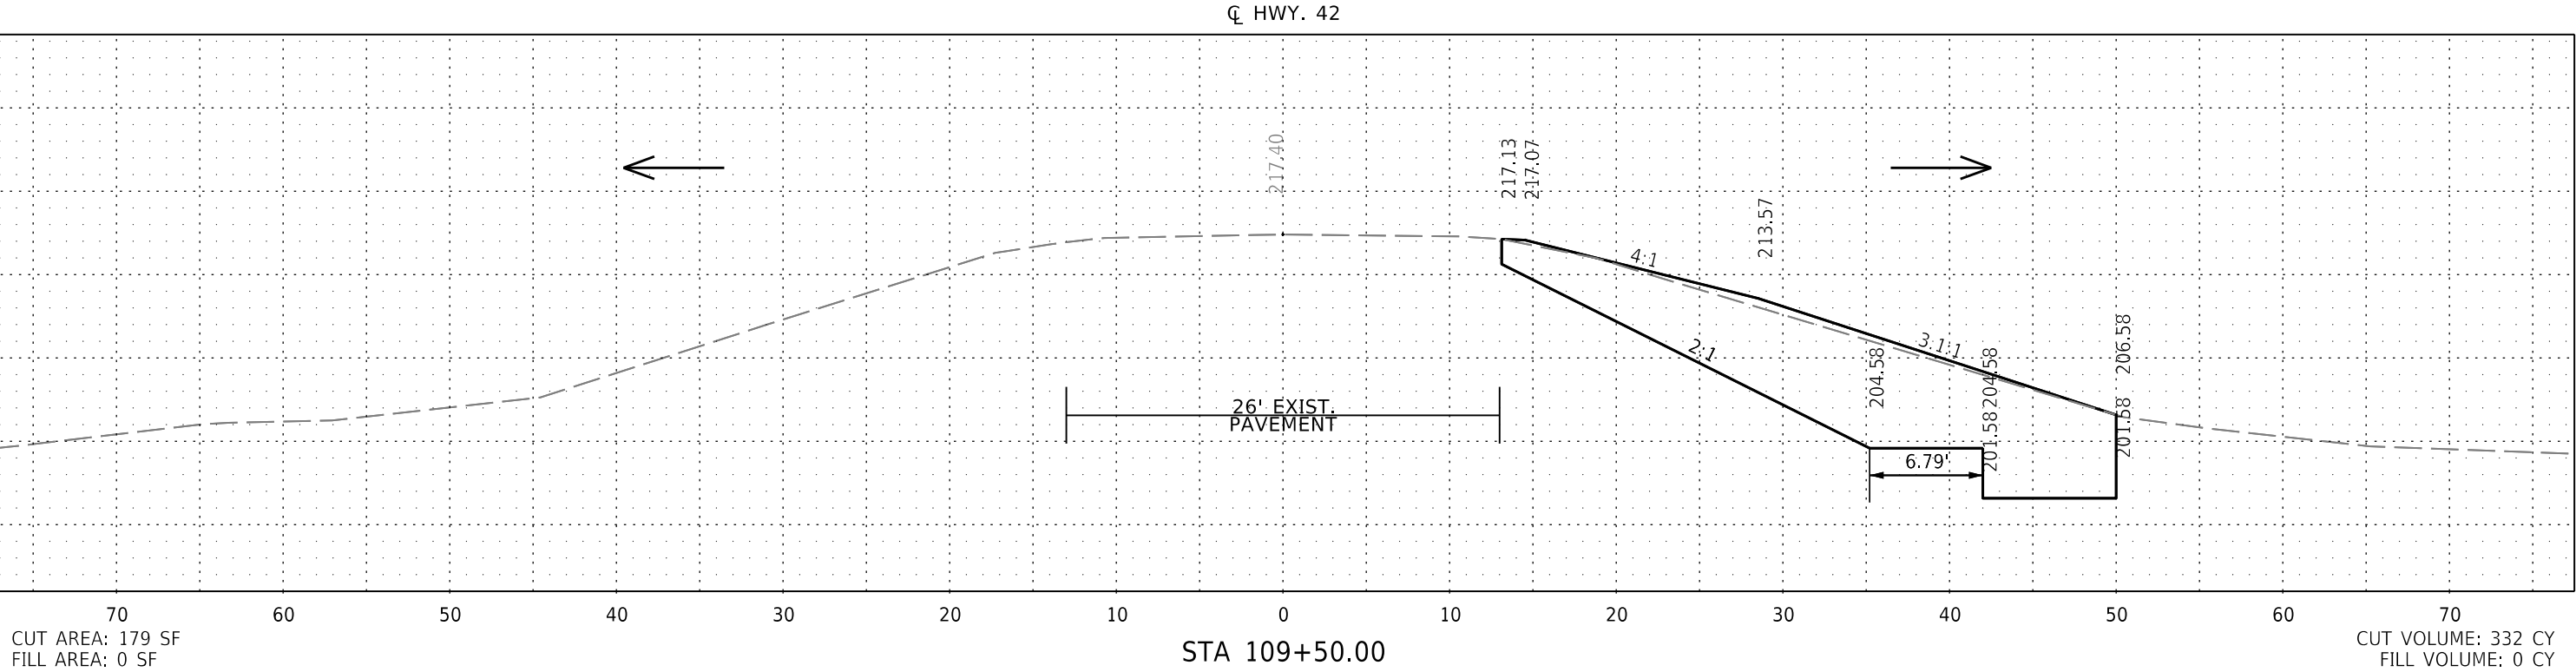



CROSS SECTION STA 109+00.00 TO STA 109+50.00

DATE REVISED	DATE REVISED	FED. RD. DIST. NO.	STATE	JOB NO.	SHEET NO.	TOTAL SHEETS
		6	ARK.	110831	38	96
CROSS SECTIONS						

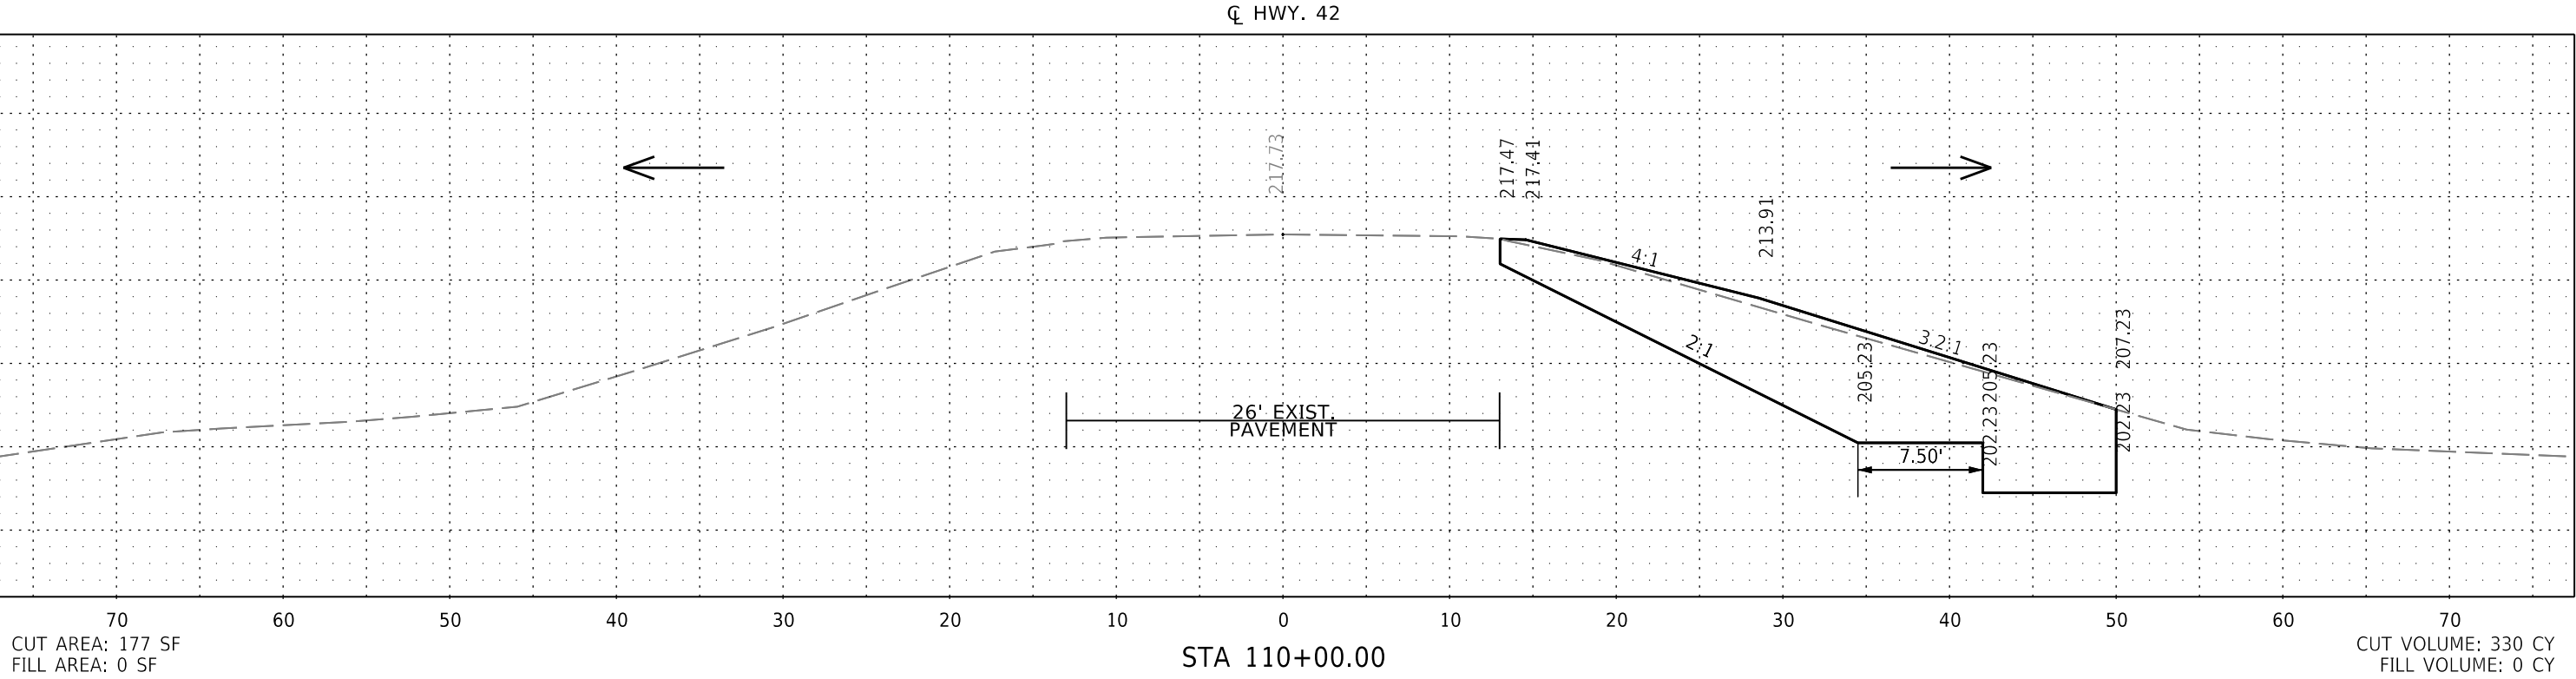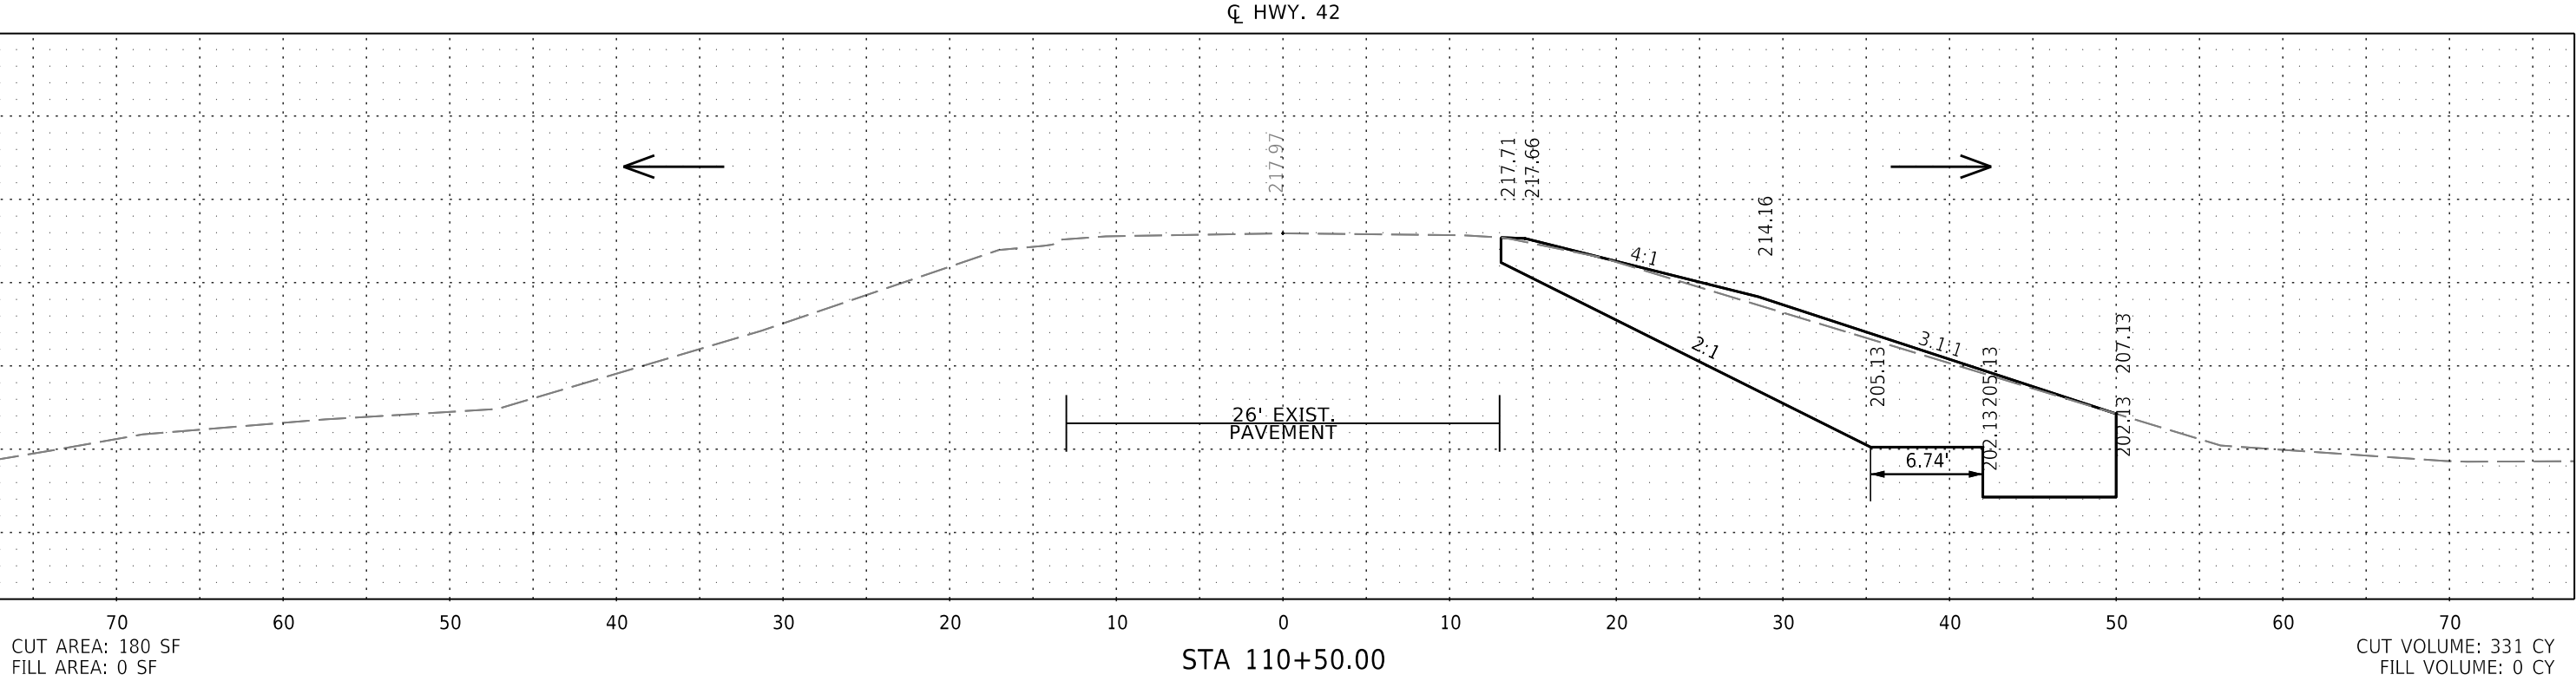



CROSS SECTION STA 110+00.00 TO STA 110+50.00

DATE REVISED	DATE REVISED	FED. RD. DIST. NO.	STATE	JOB NO.	SHEET NO.	TOTAL SHEETS
		6	ARK.	110831	39	96
CROSS SECTIONS						

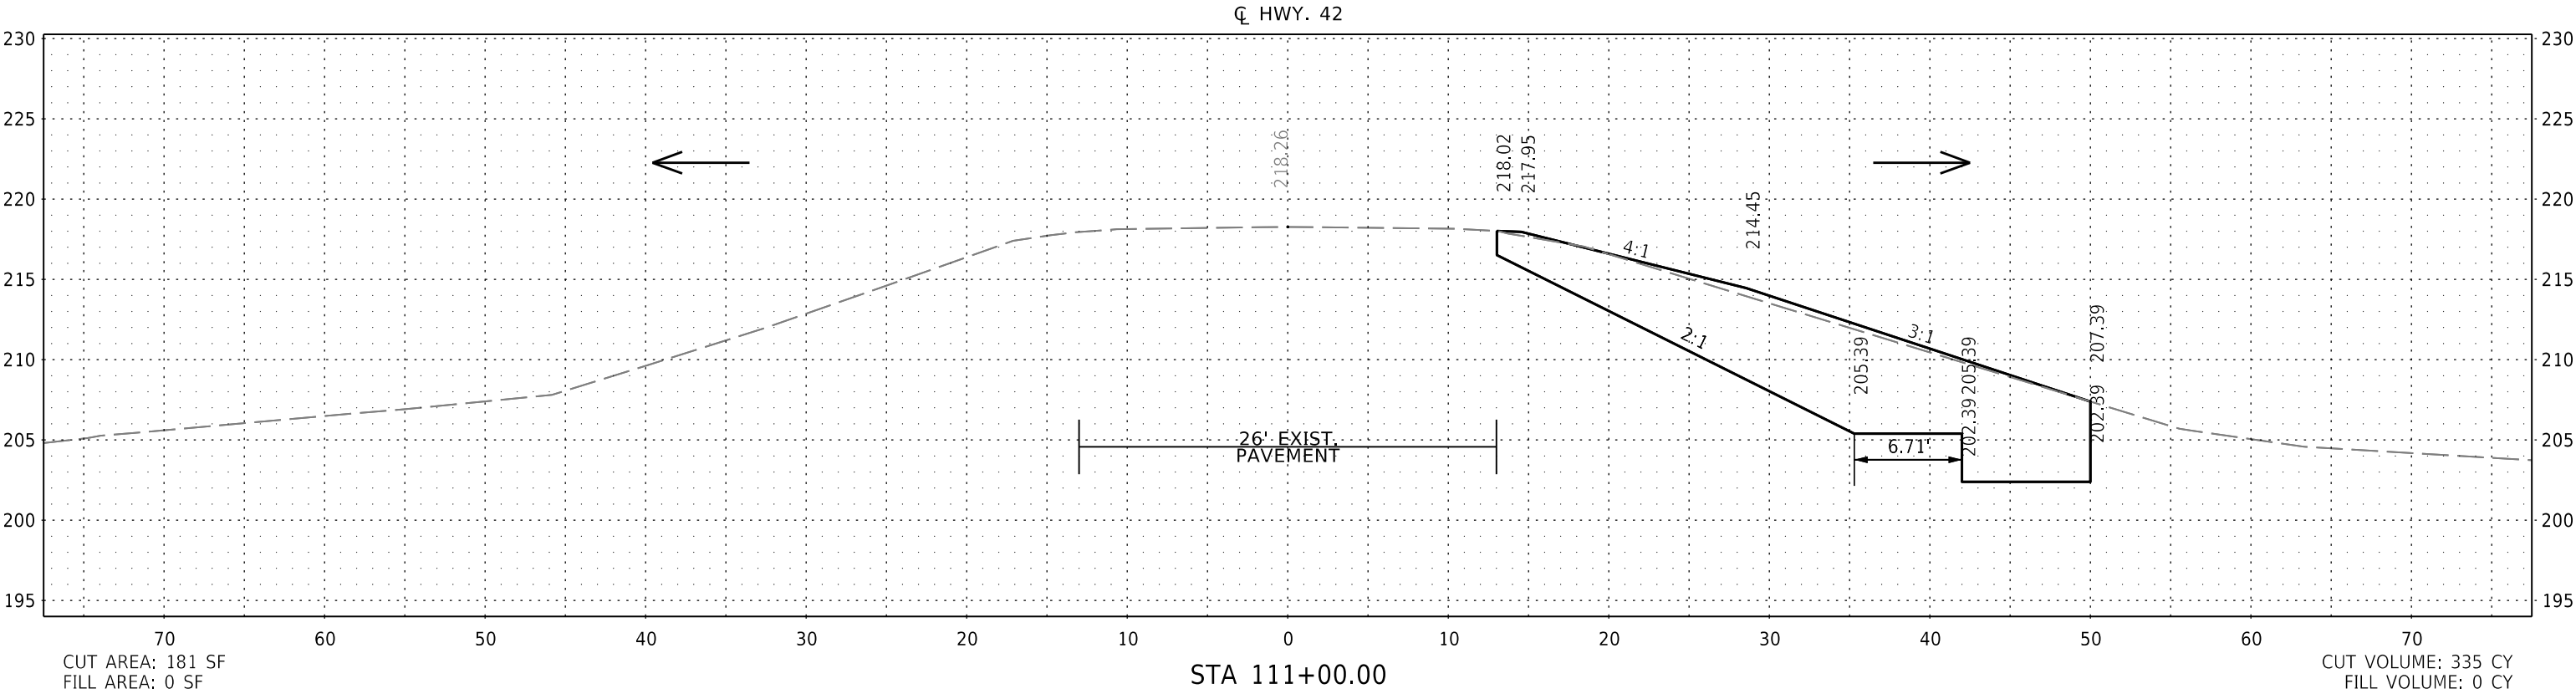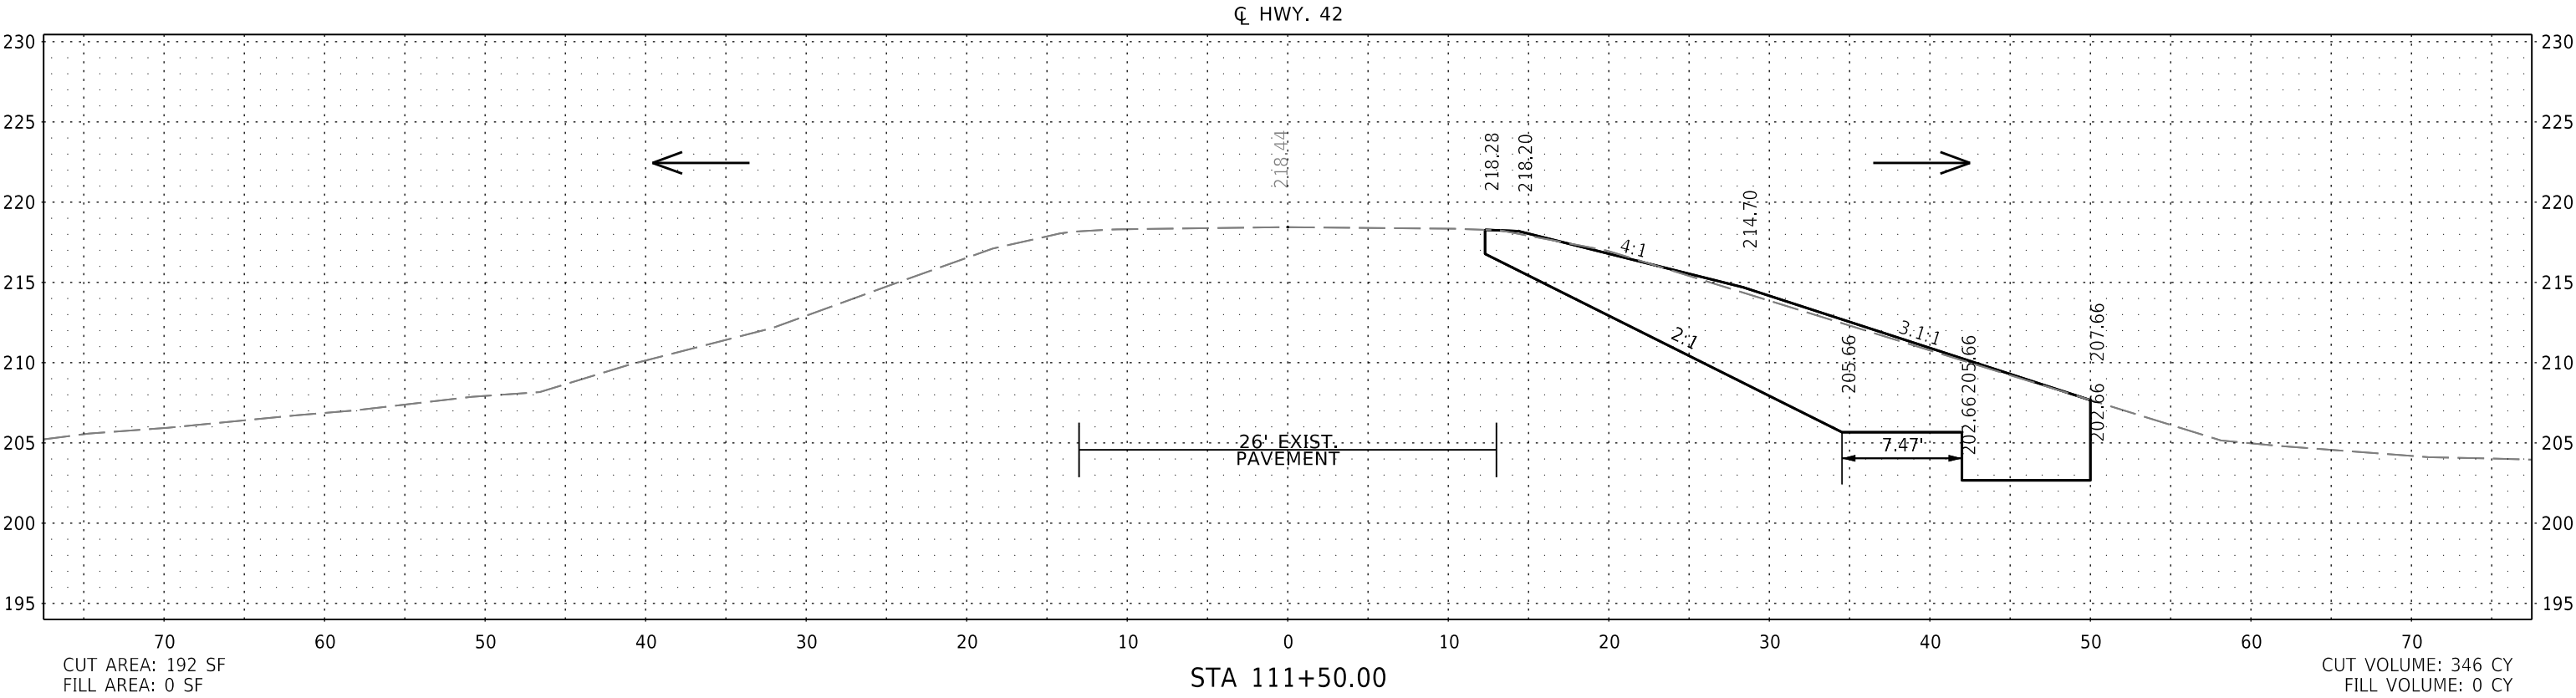



CROSS SECTION STA 111+00.00 TO STA 111+50.00

DATE REVISED	DATE REVISED	FED. RD. DIST. NO.	STATE	JOB NO.	SHEET NO.	TOTAL SHEETS
		6	ARK.	110831	40	96
CROSS SECTIONS						

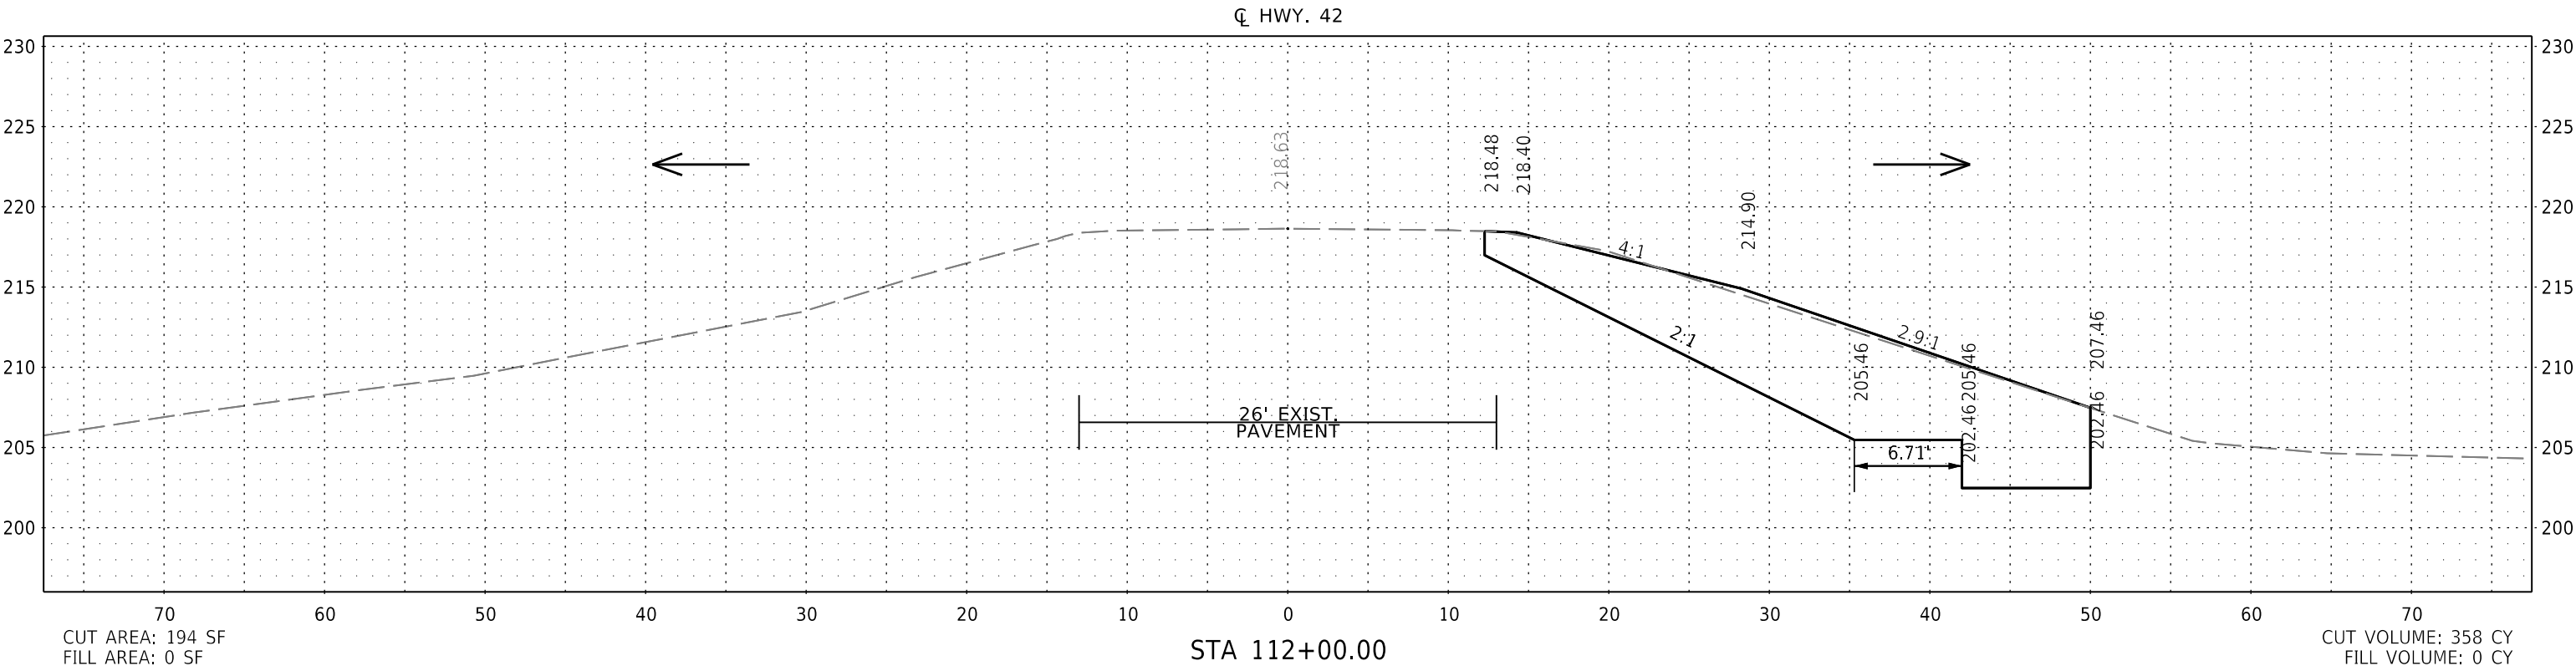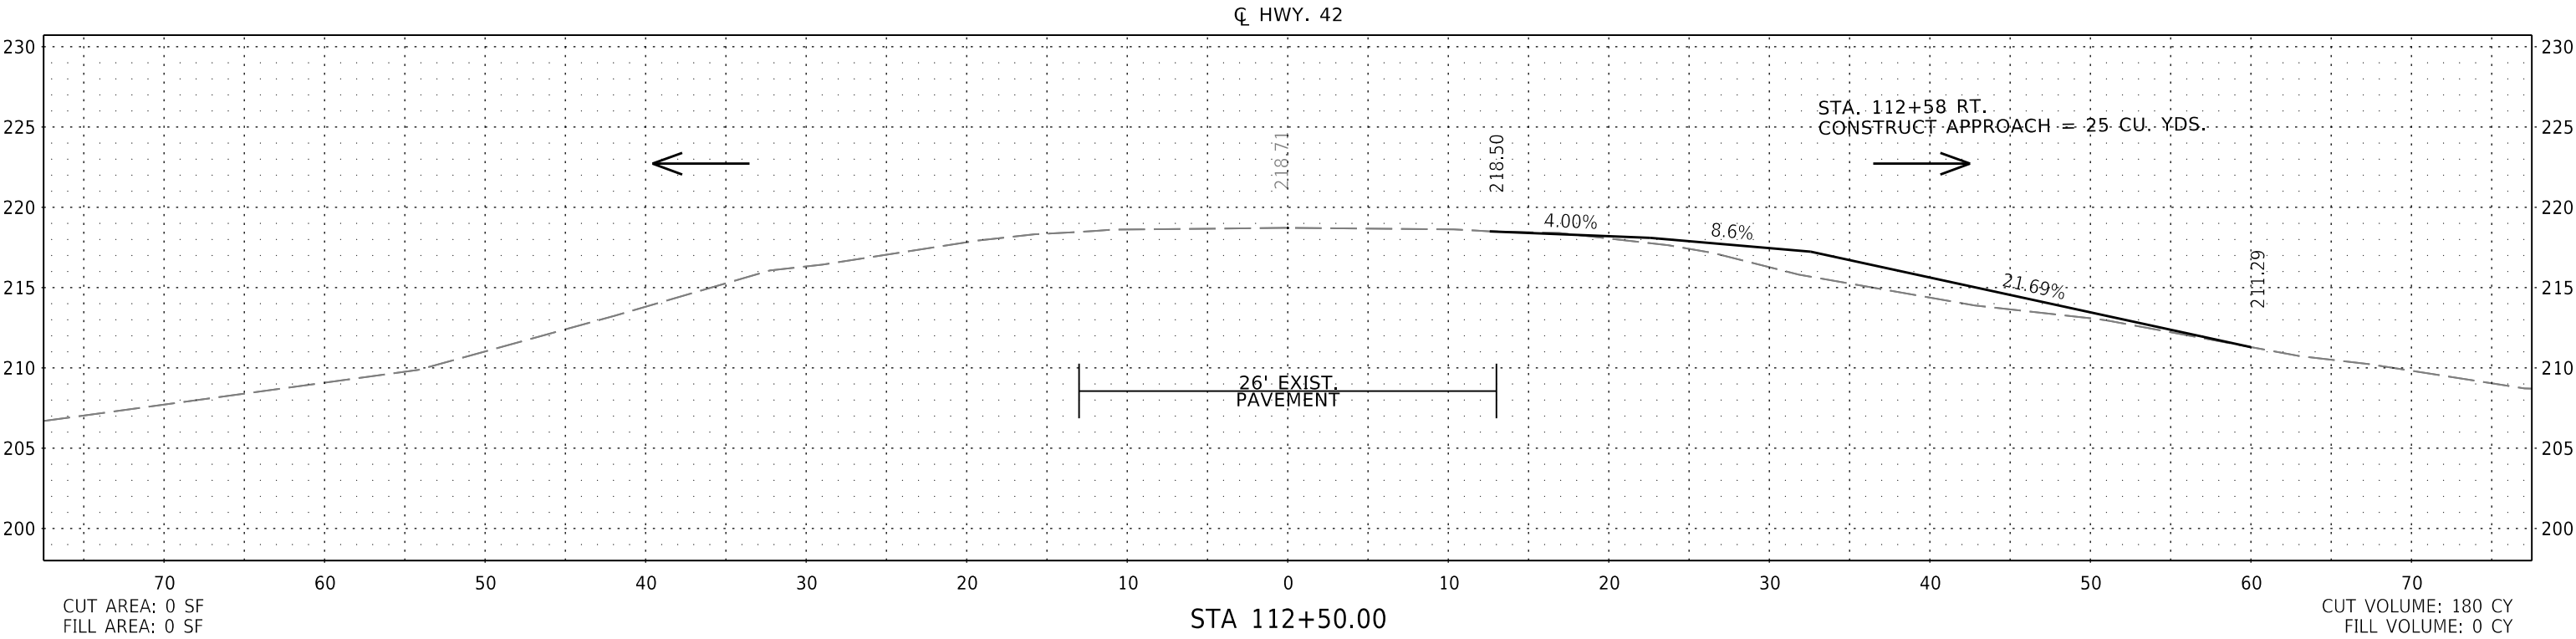



CROSS SECTION STA 112+00.00 TO STA 112+50.00

DATE REVISED	DATE REVISED	FED.RD. DIST.NO.	STATE	JOB NO.	SHEET NO.	TOTAL SHEETS
		6	ARK.	110831	41	96
CROSS SECTIONS						

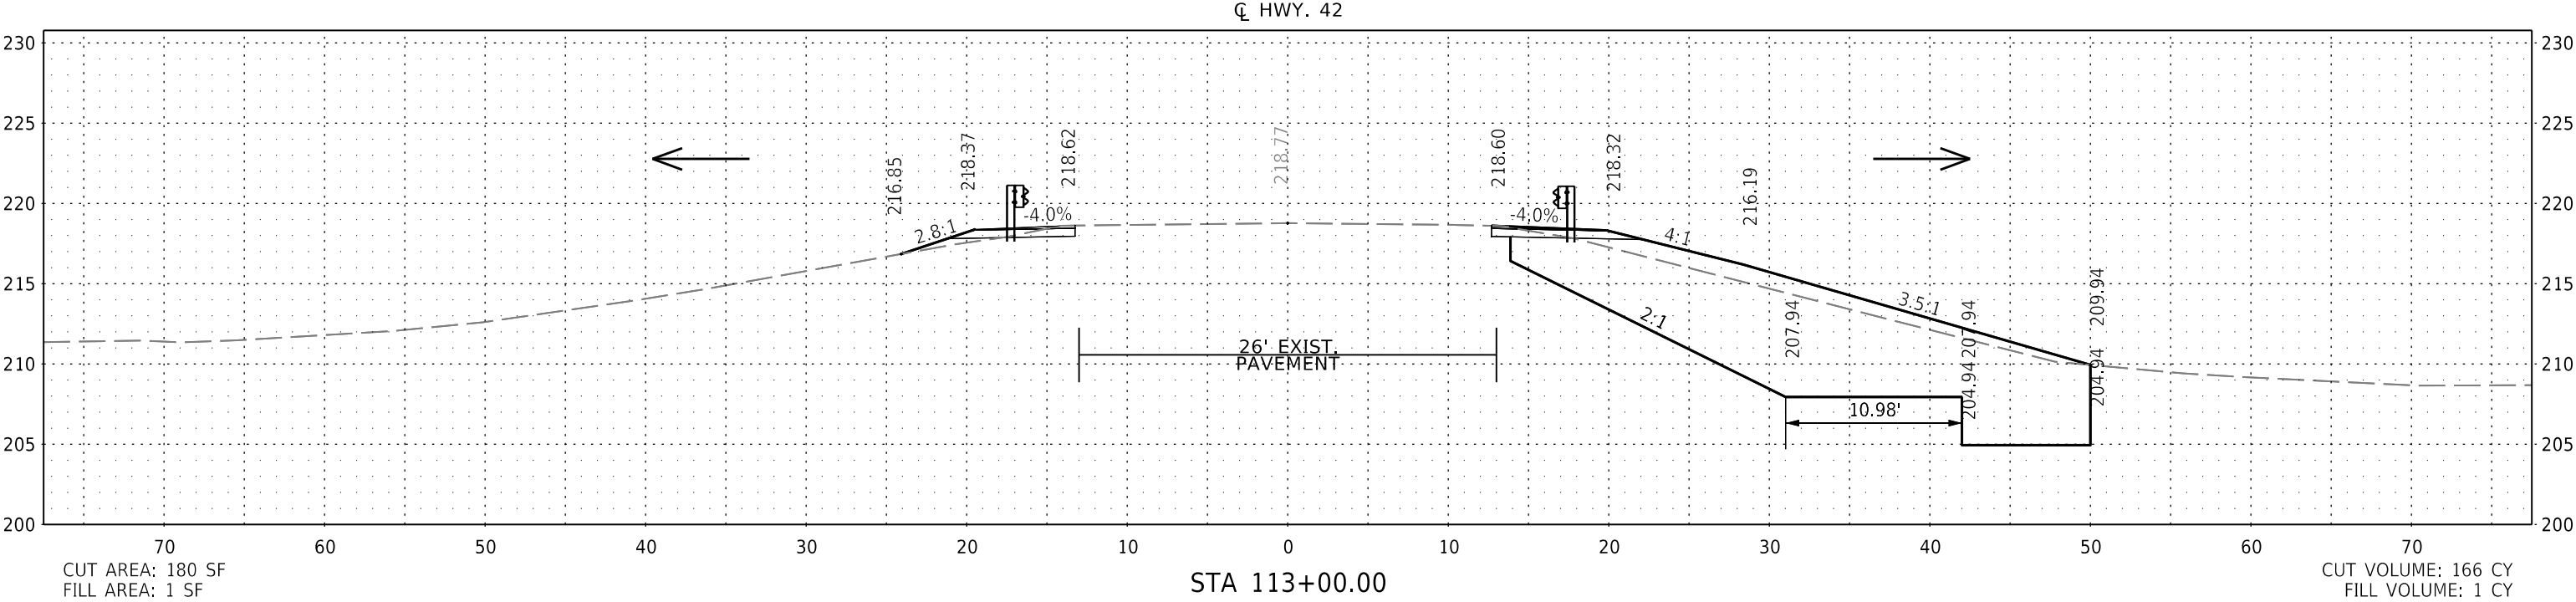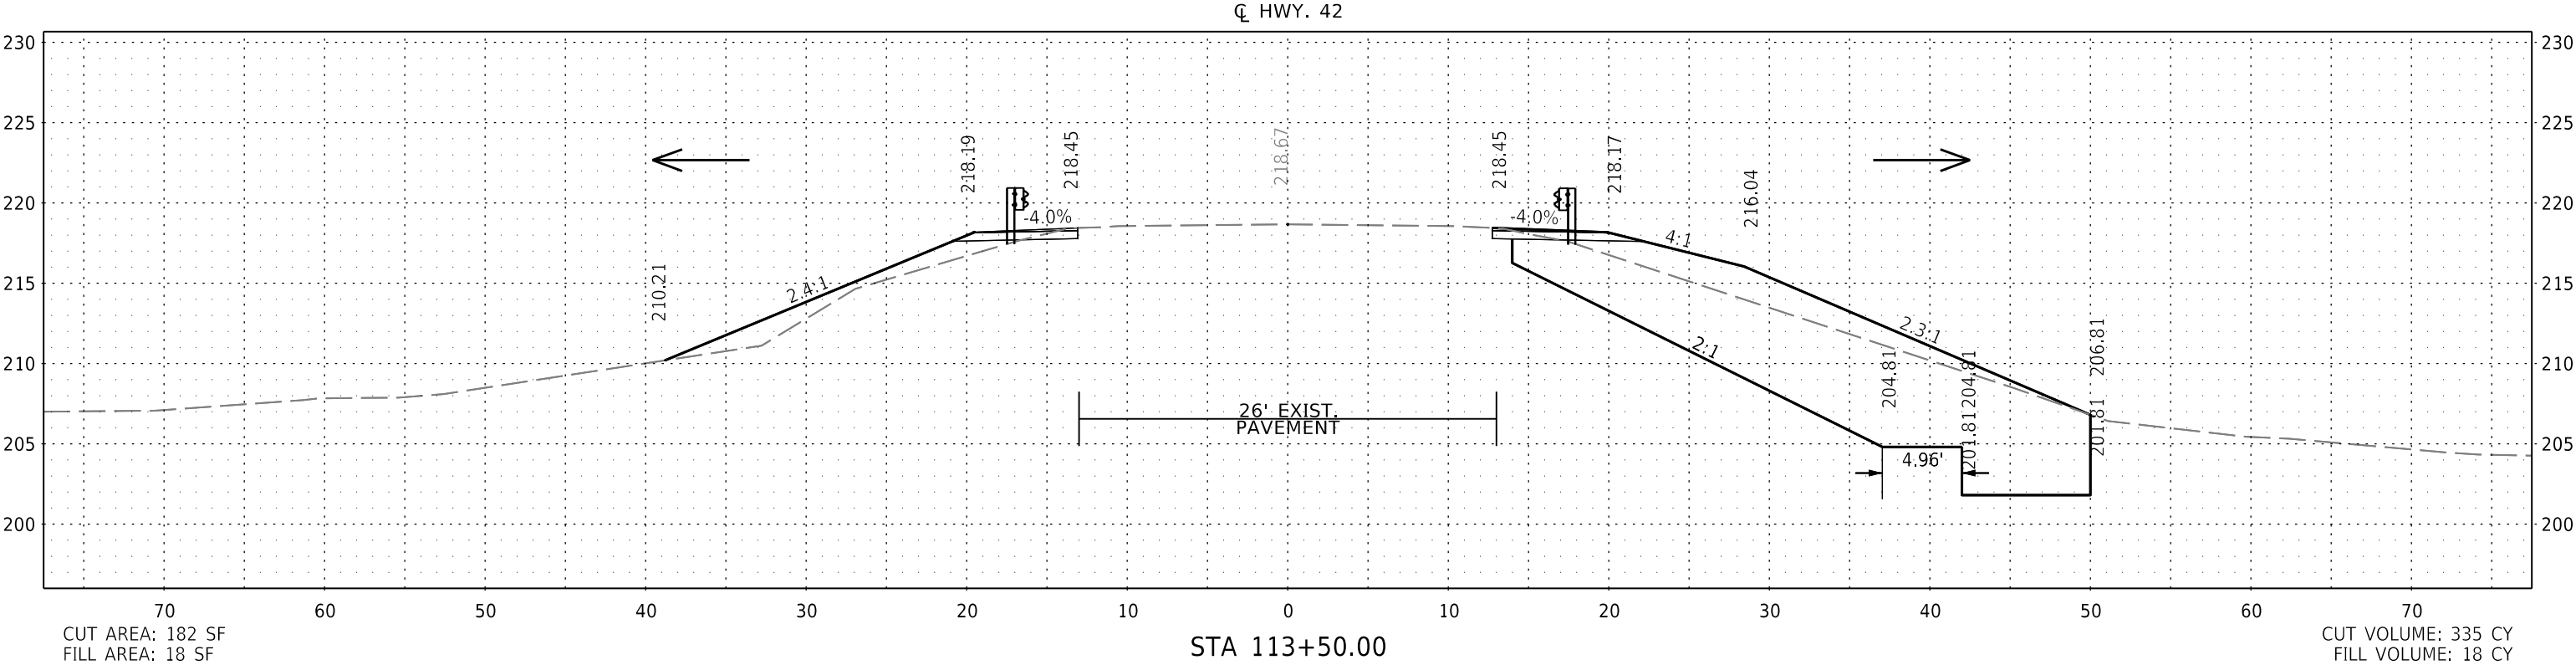



CROSS SECTION STA 113+00.00 TO STA 113+50.00

DATE REVISED	DATE REVISED	FED. RD. DIST. NO.	STATE	JOB NO.	SHEET NO.	TOTAL SHEETS
		6	ARK.	110831	42	96
		CROSS SECTIONS				

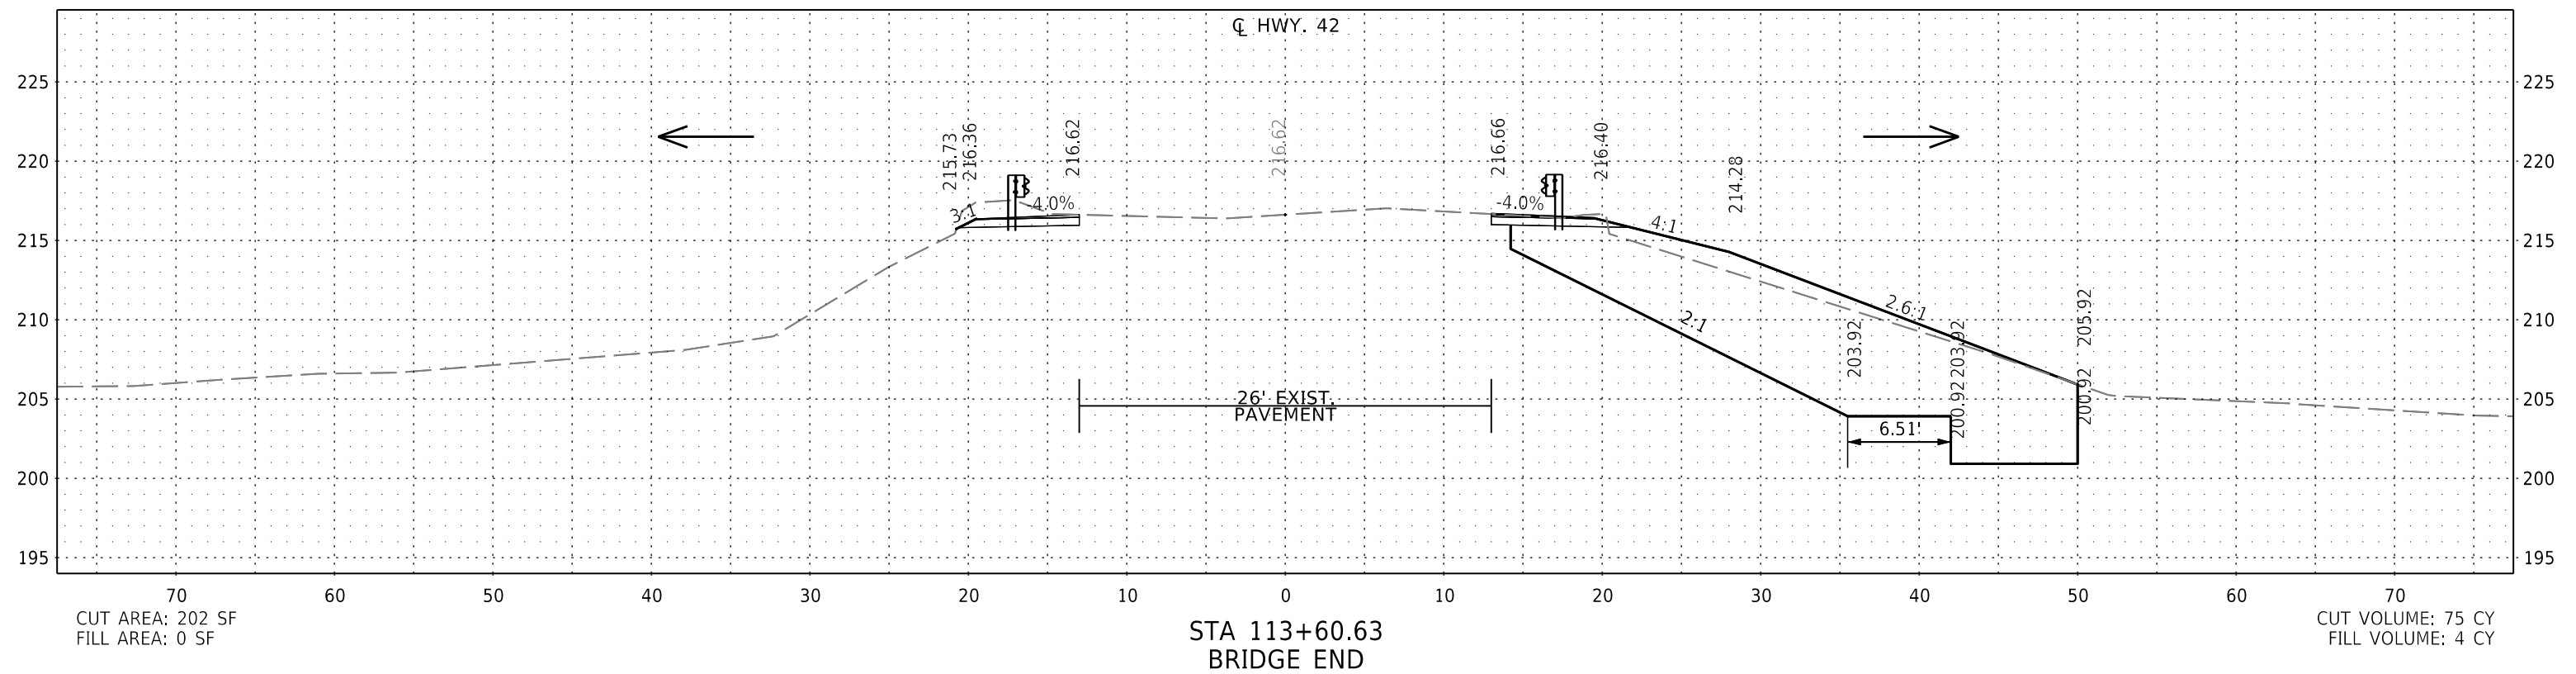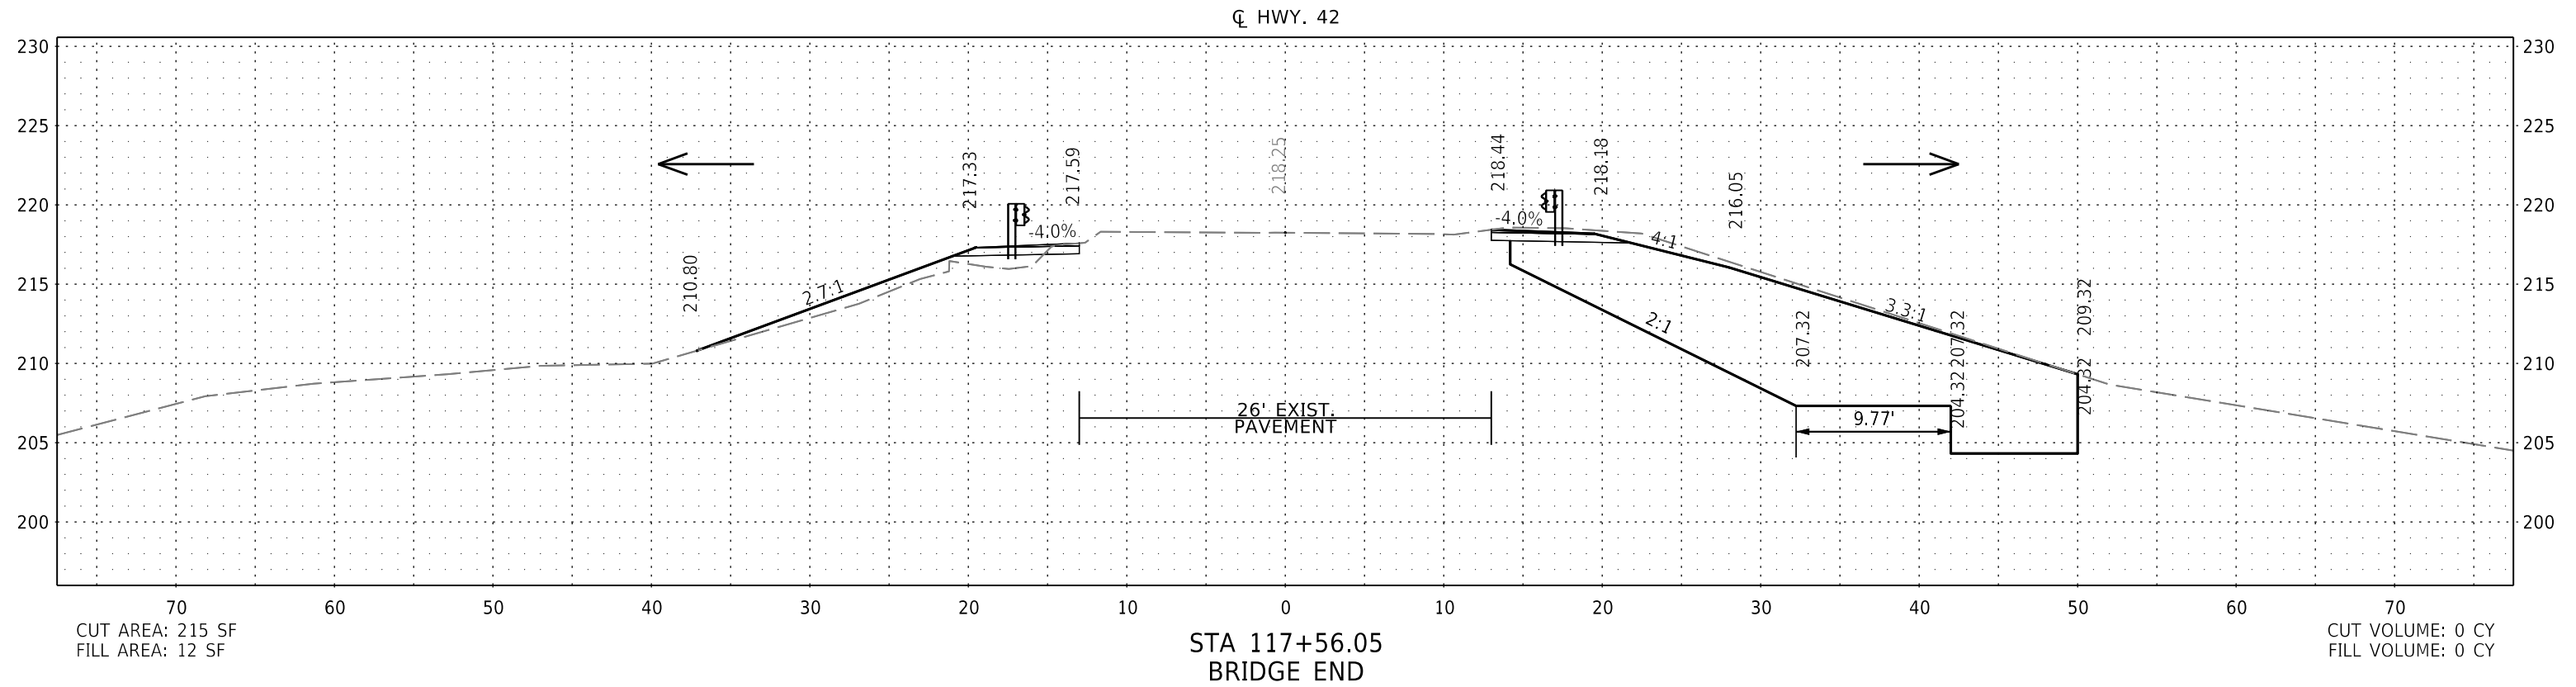



CROSS SECTION STA 113+60.63 TO STA 117+56.05

DATE REVISED	DATE REVISED	FED. RD. DIST. NO.	STATE	JOB NO.	SHEET NO.	TOTAL SHEETS
		6	ARK.	110831	43	96
CROSS SECTIONS						

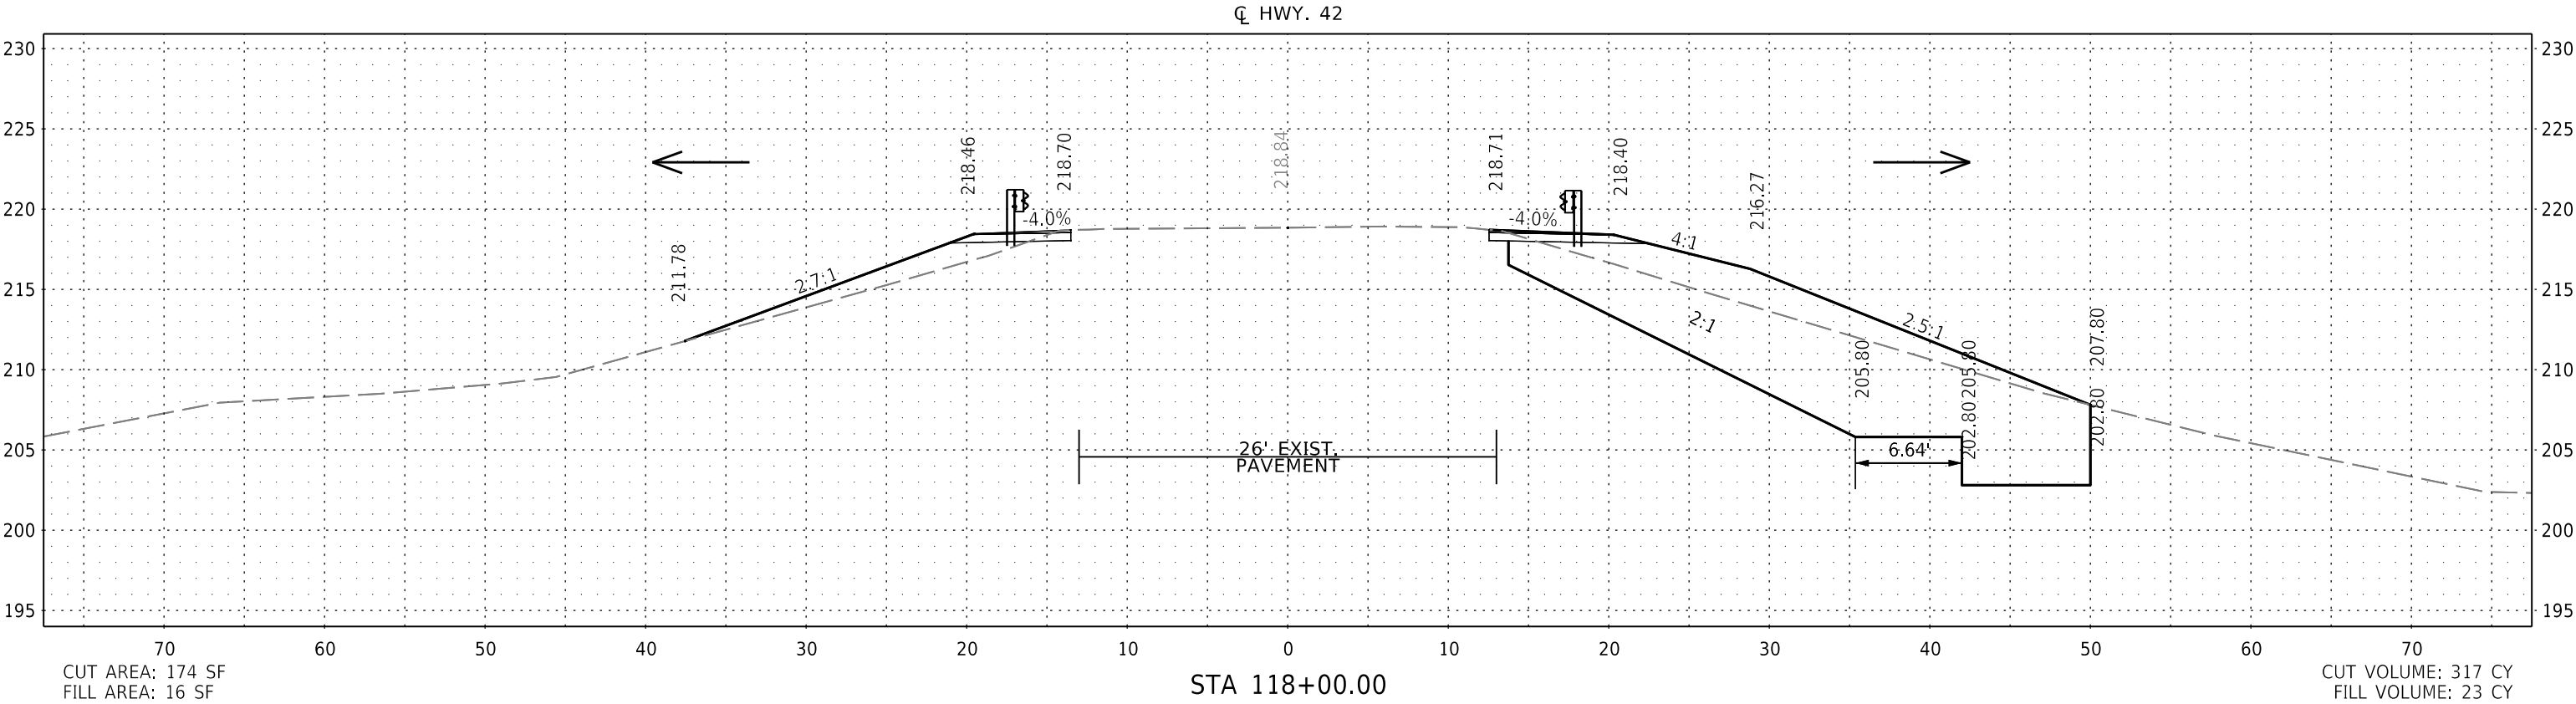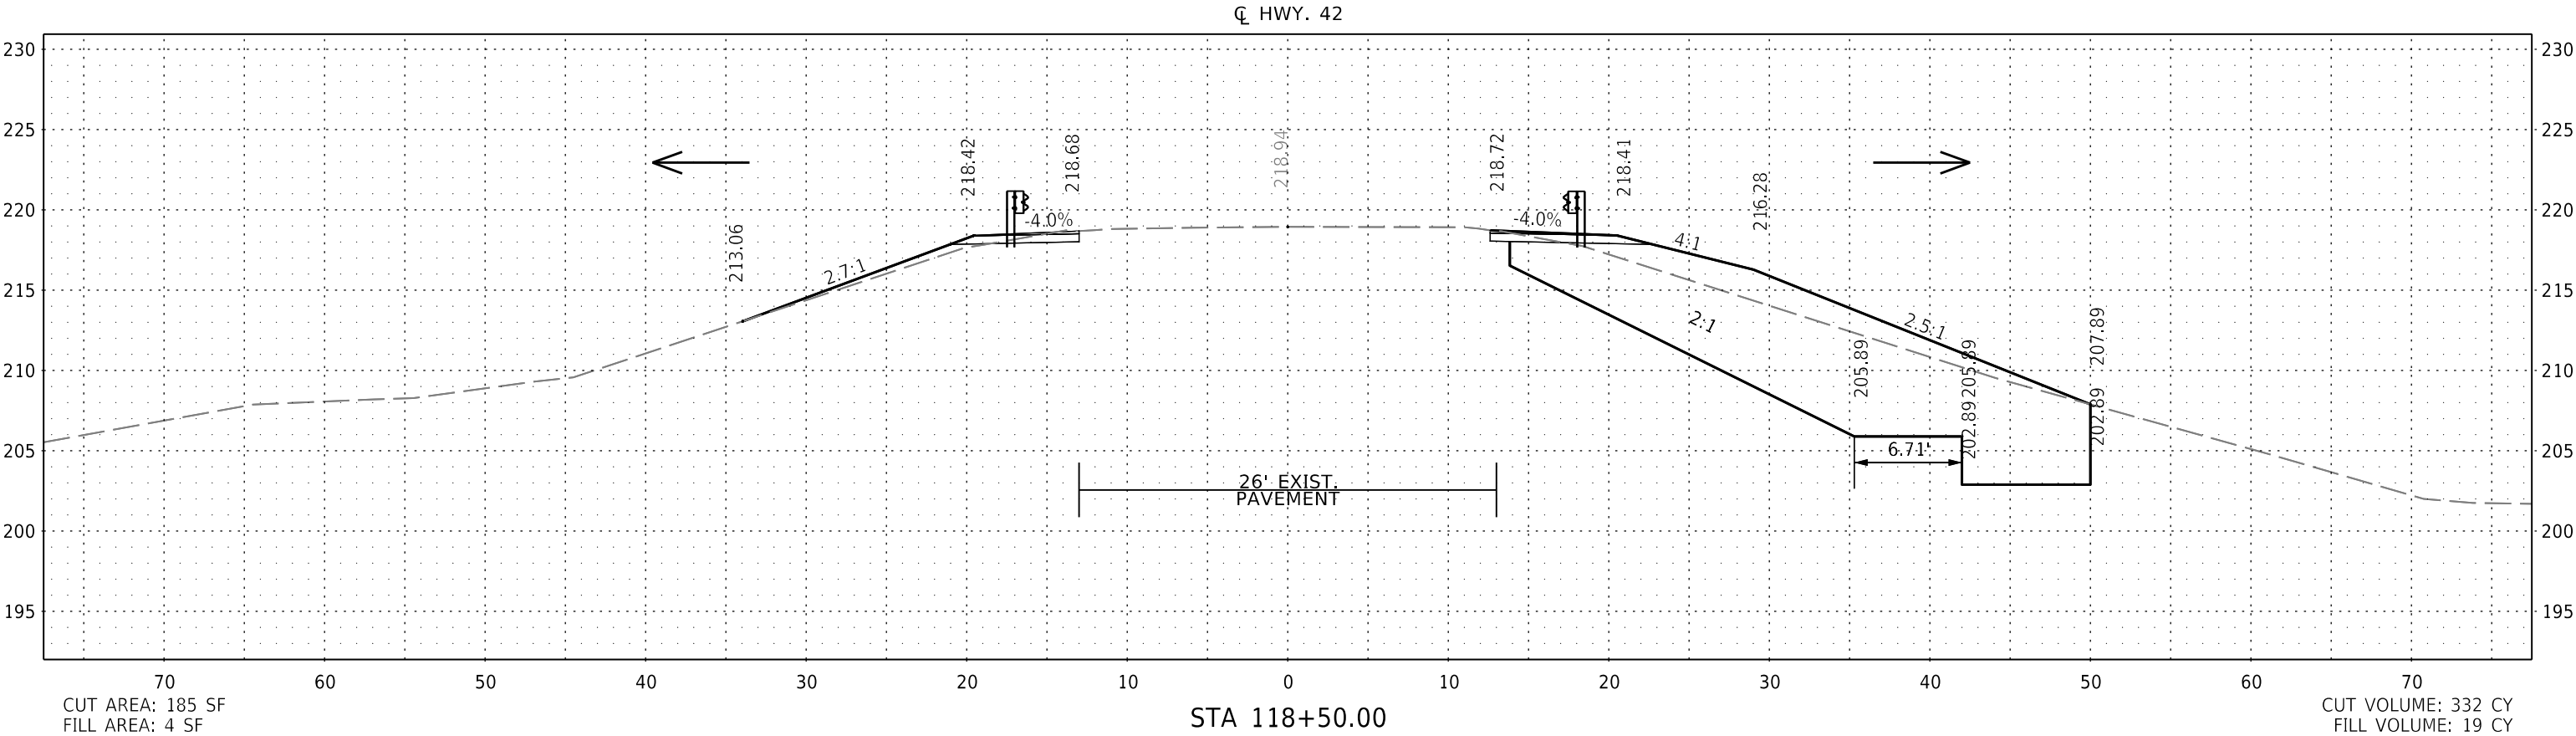



CROSS SECTION STA 118+00.00 TO STA 118+50.00

DATE REVISED	DATE REVISED	FED. RD. DIST. NO.	STATE	JOB NO.	SHEET NO.	TOTAL SHEETS
		6	ARK.	110831	44	96
CROSS SECTIONS						

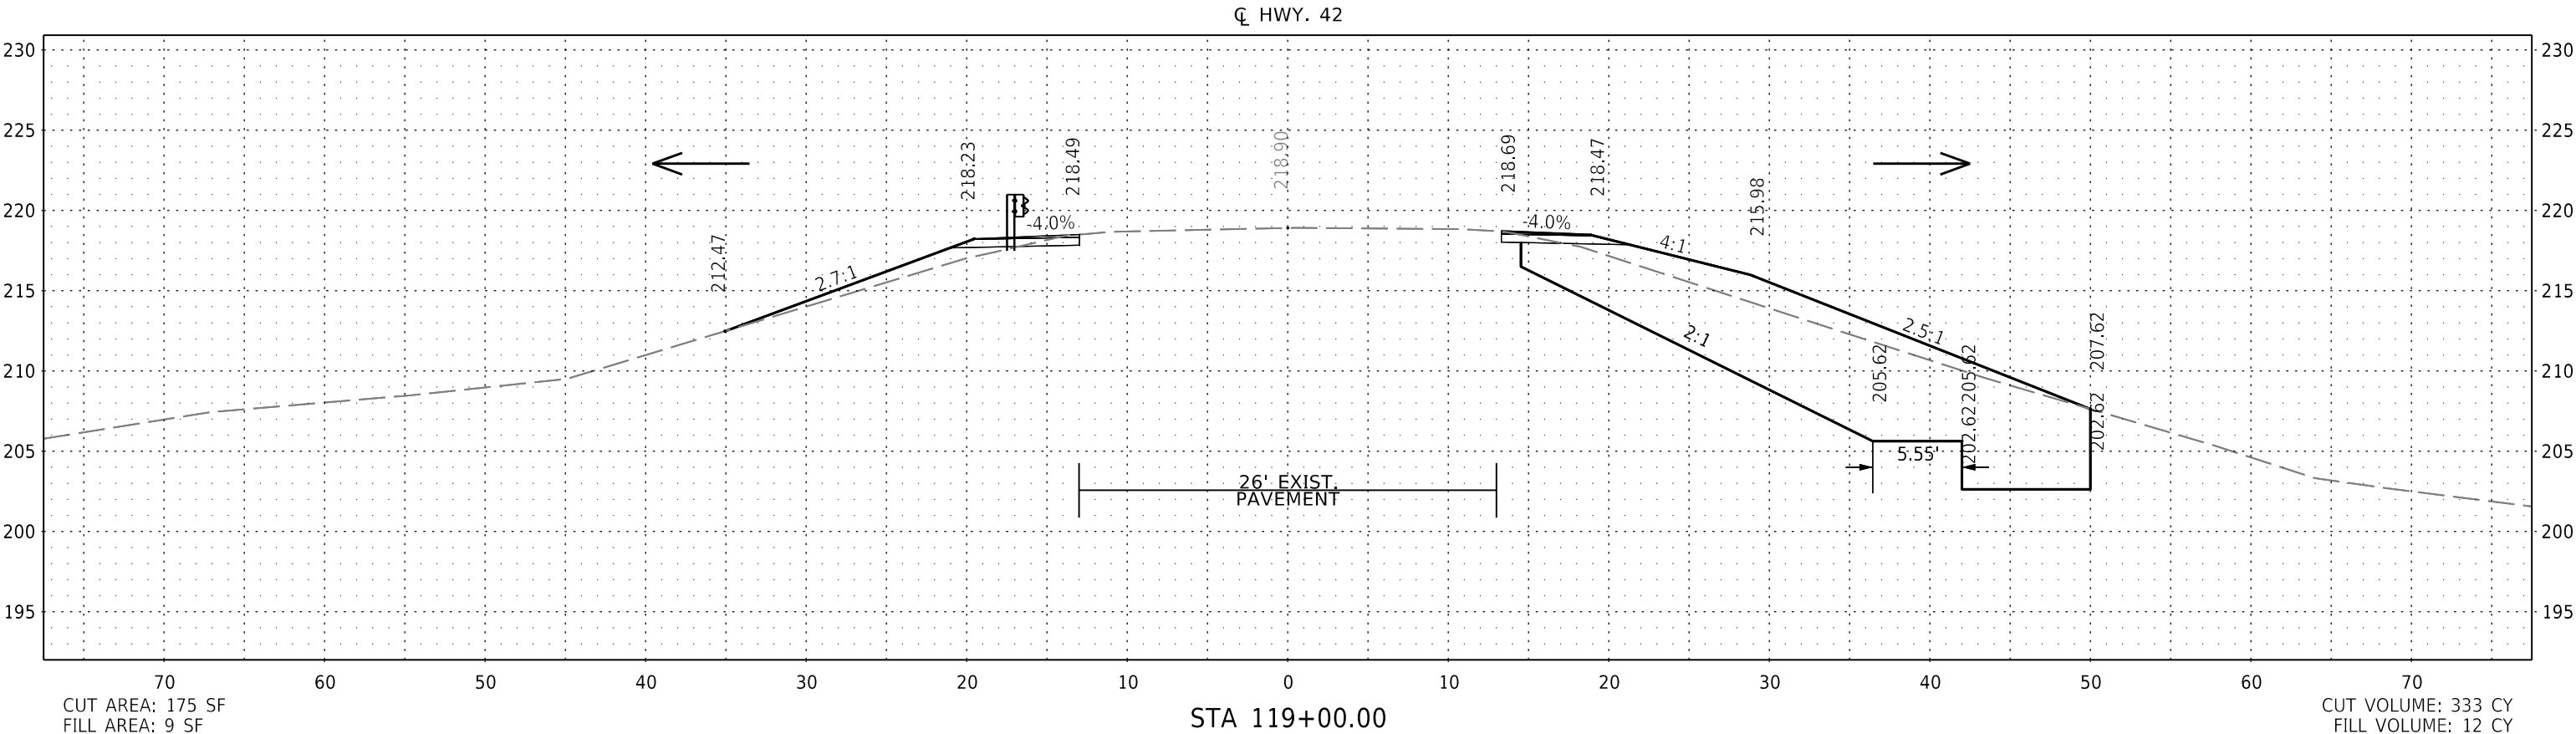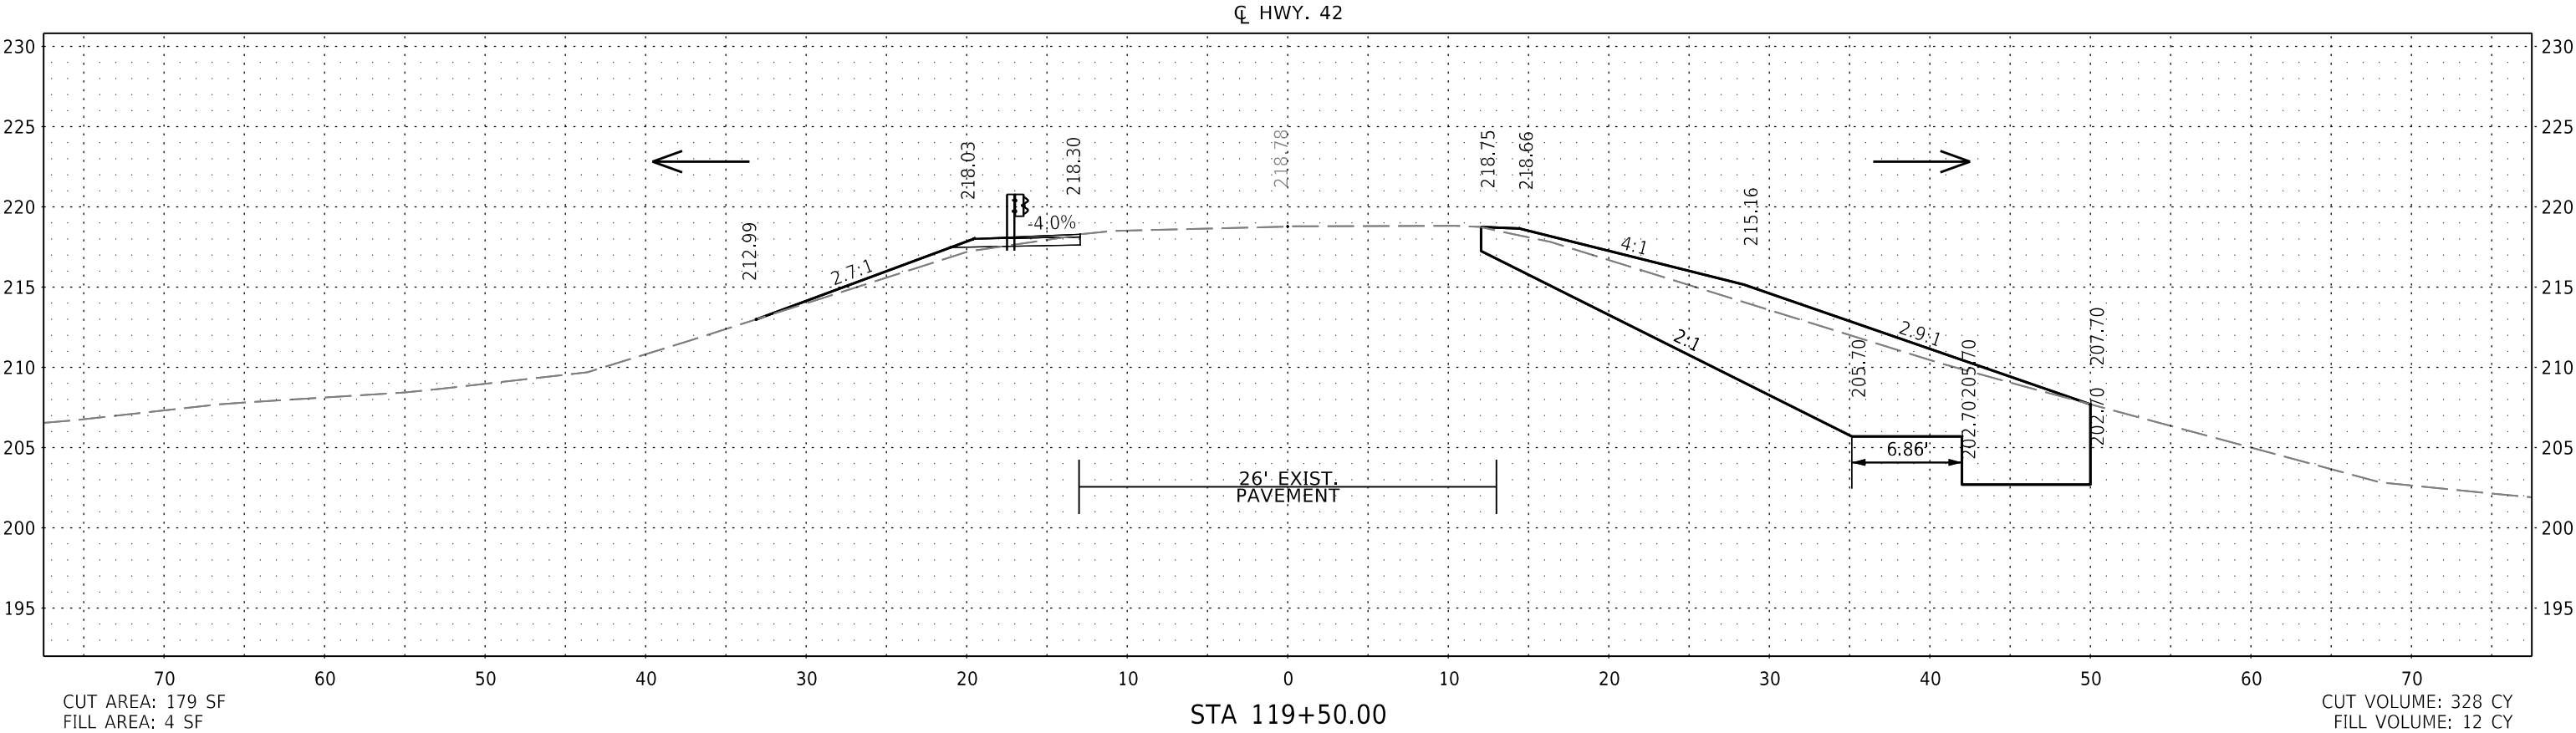



CROSS SECTION STA 119+00.00 TO STA 119+50.00

DATE REVISED	DATE REVISED	FED.RD. DIST.NO.	STATE	JOB NO.	SHEET NO.	TOTAL SHEETS
		6	ARK.	110831	45	96
CROSS SECTIONS						

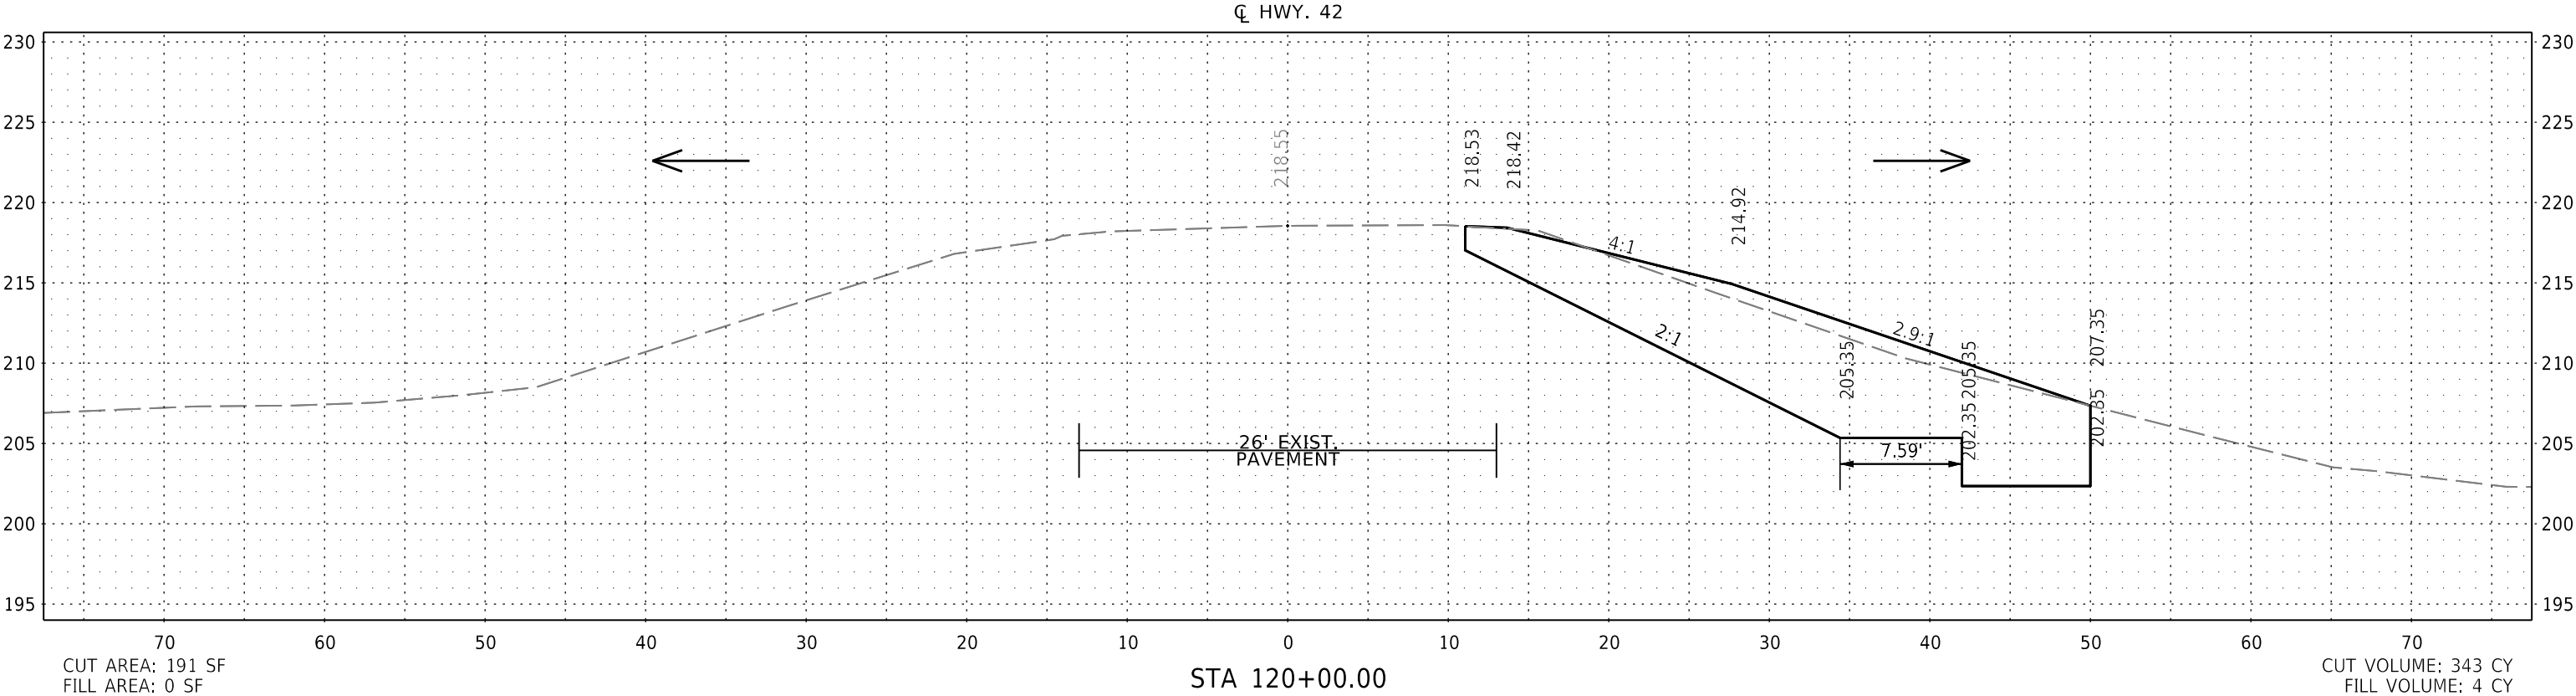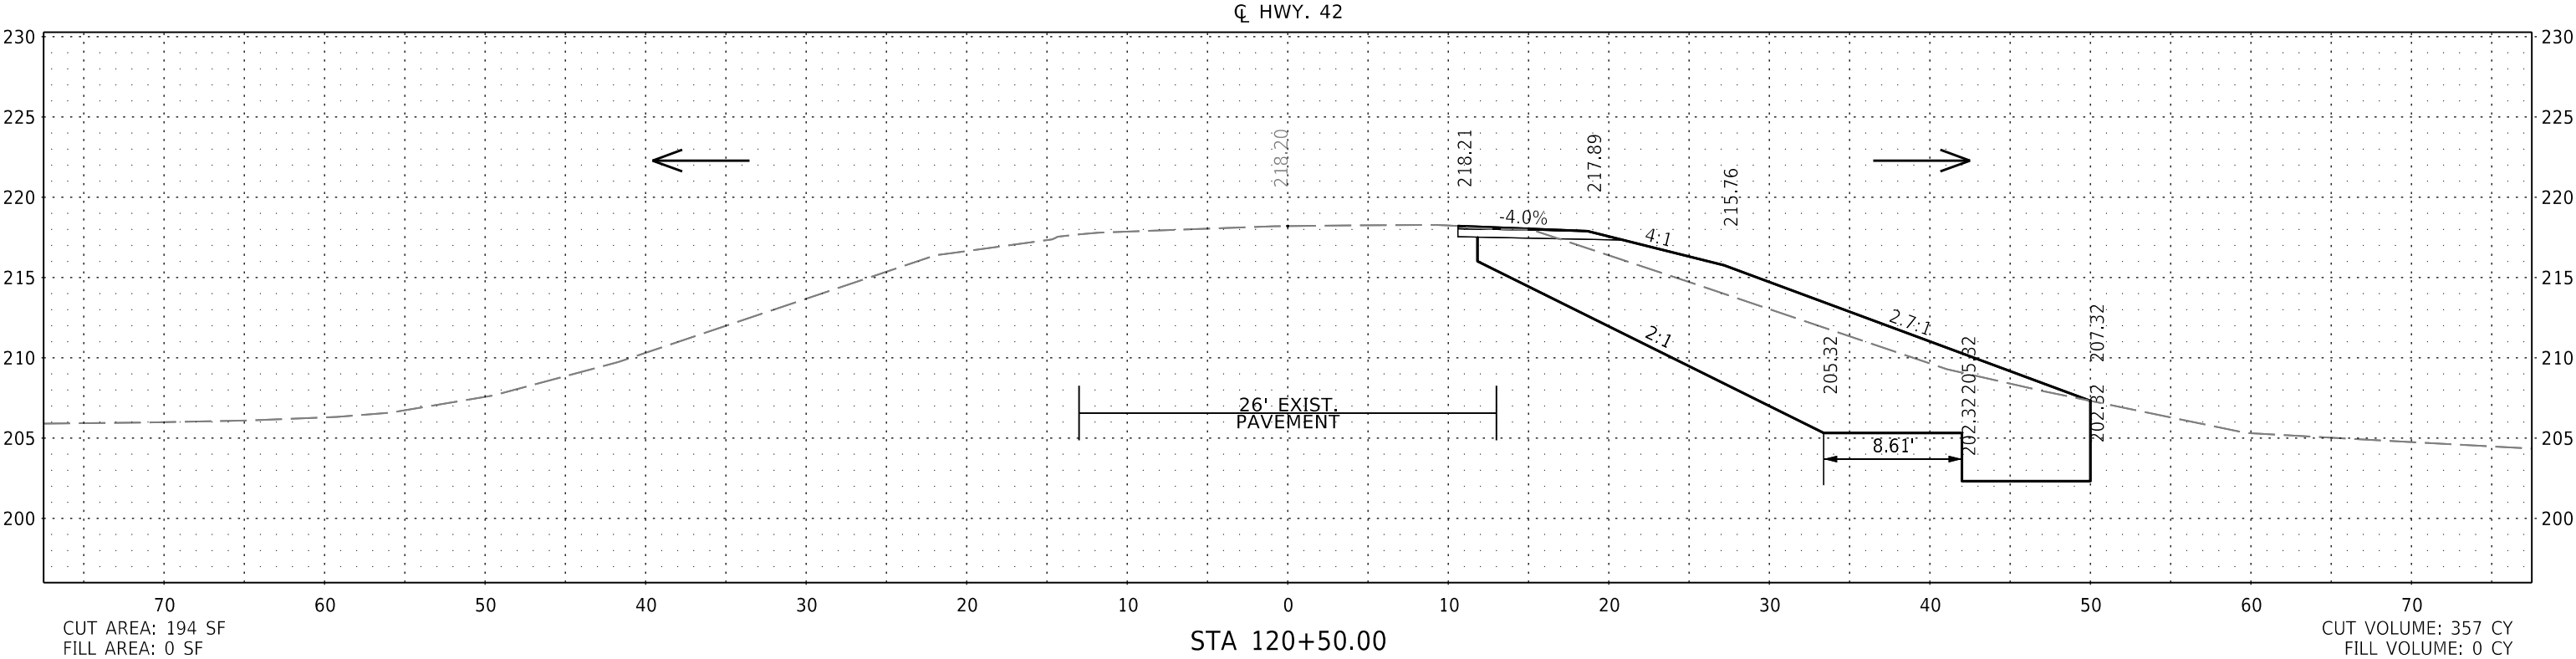



CROSS SECTION STA 120+00.00 TO STA 120+50.00

DATE REVISED	DATE REVISED	FED. RD. DIST. NO.	STATE	JOB NO.	SHEET NO.	TOTAL SHEETS
		6	ARK.	110831	46	96
CROSS SECTIONS						

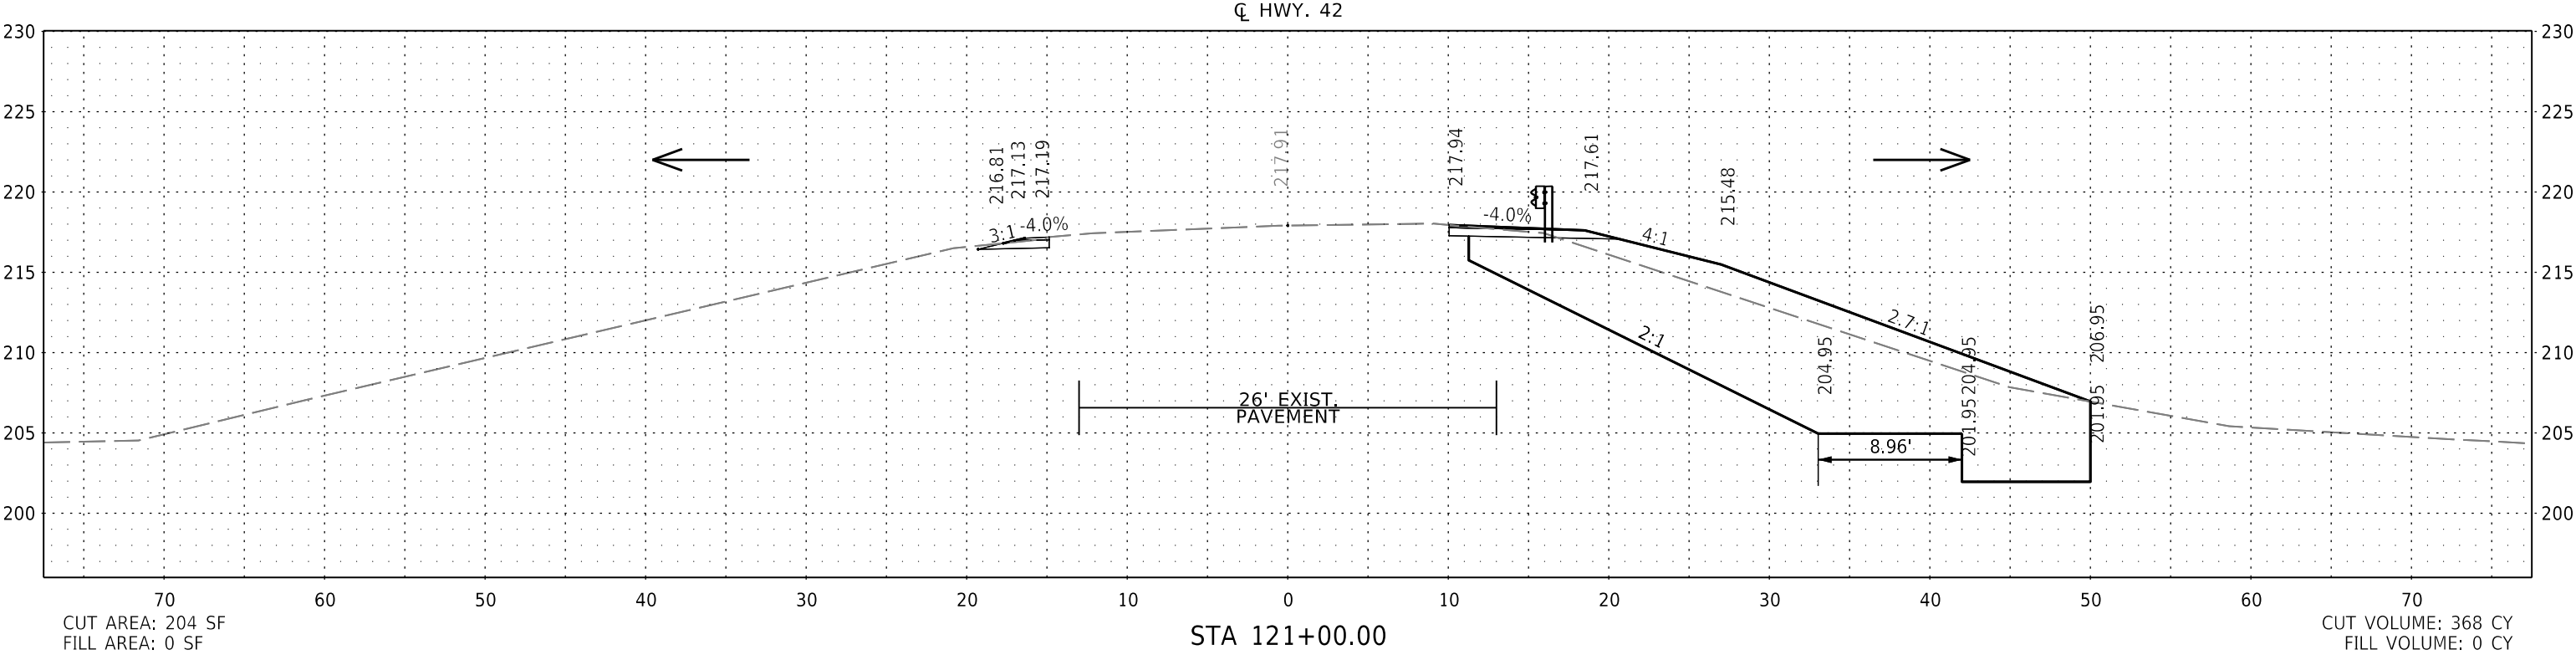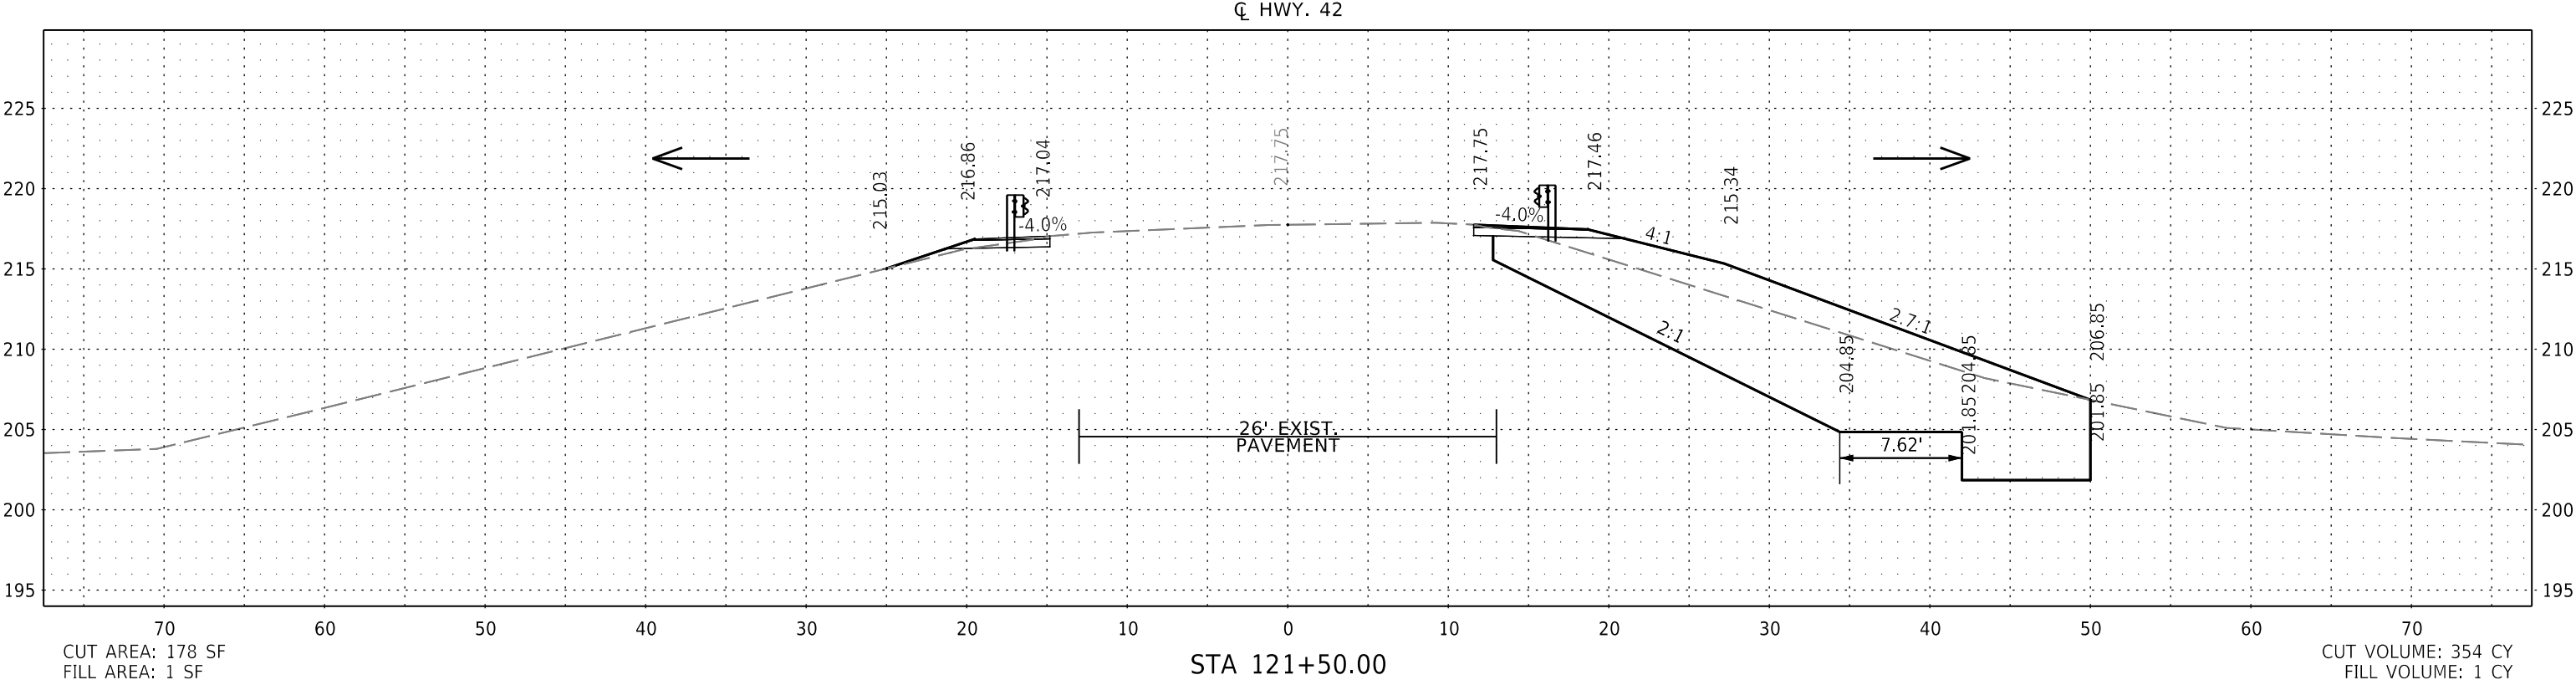



CROSS SECTION STA 121+00.00 TO STA 121+50.00

DATE REVISED	DATE REVISED	FED. RD. DIST. NO.	STATE	JOB NO.	SHEET NO.	TOTAL SHEETS
		6	ARK.	110831	47	96
CROSS SECTIONS						

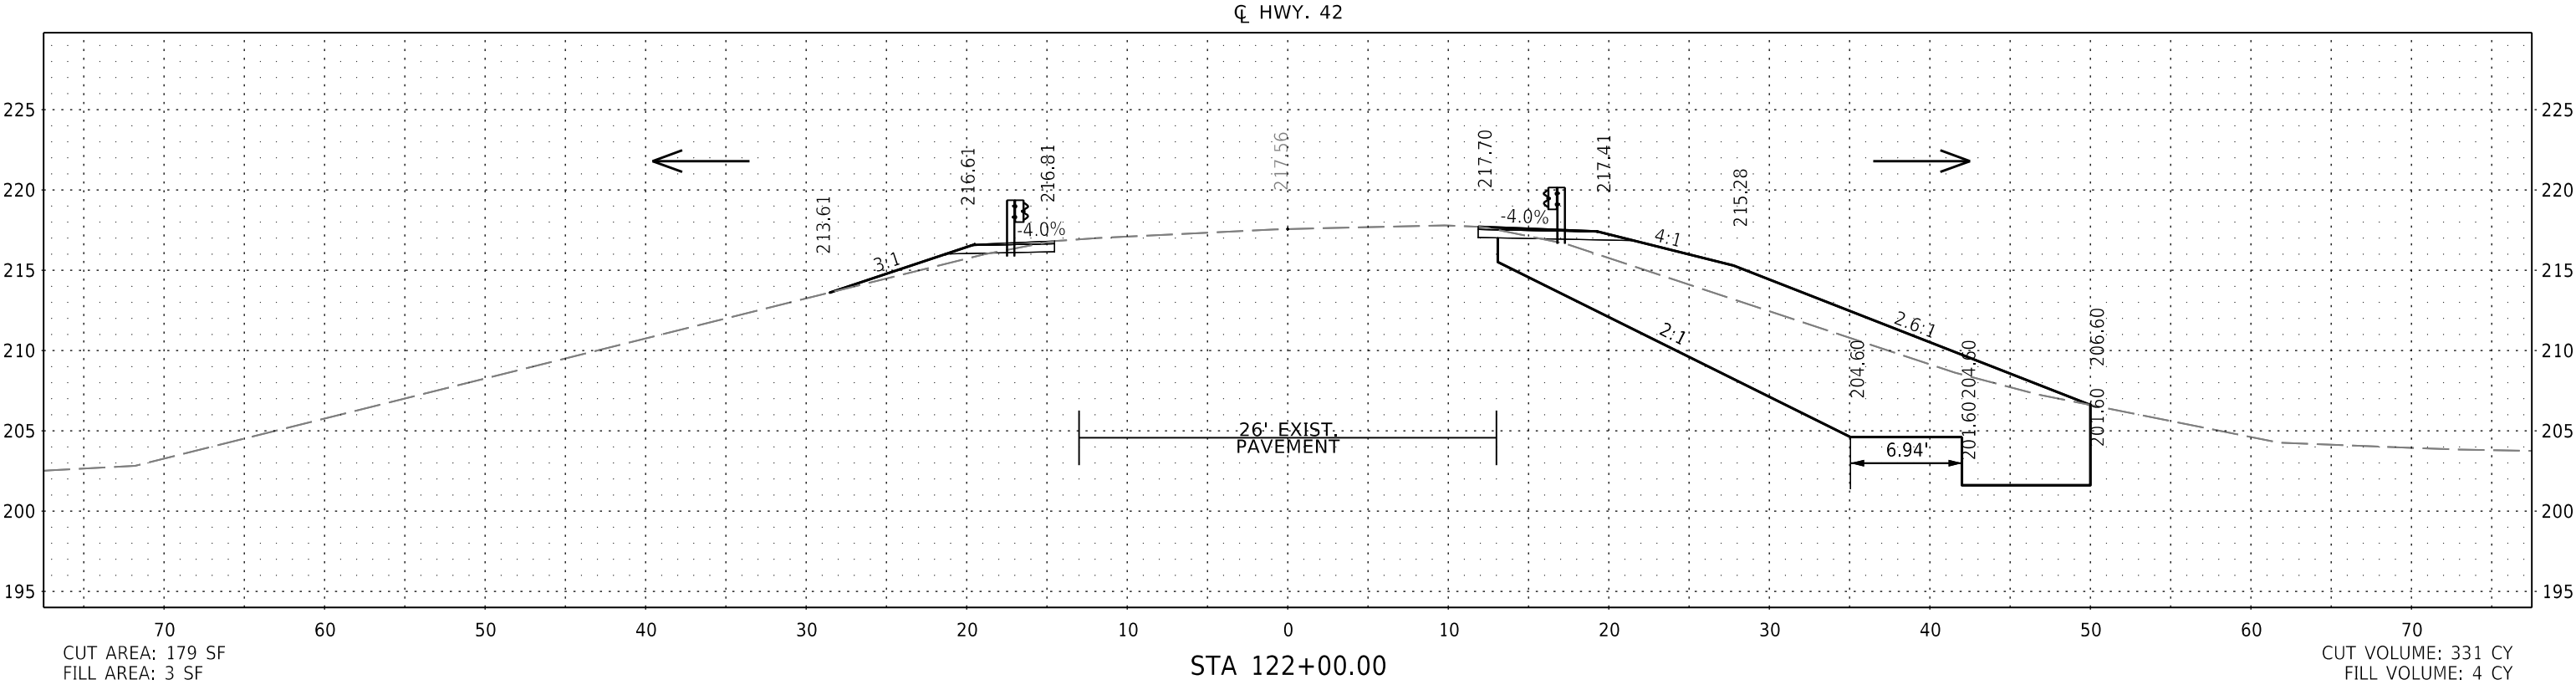
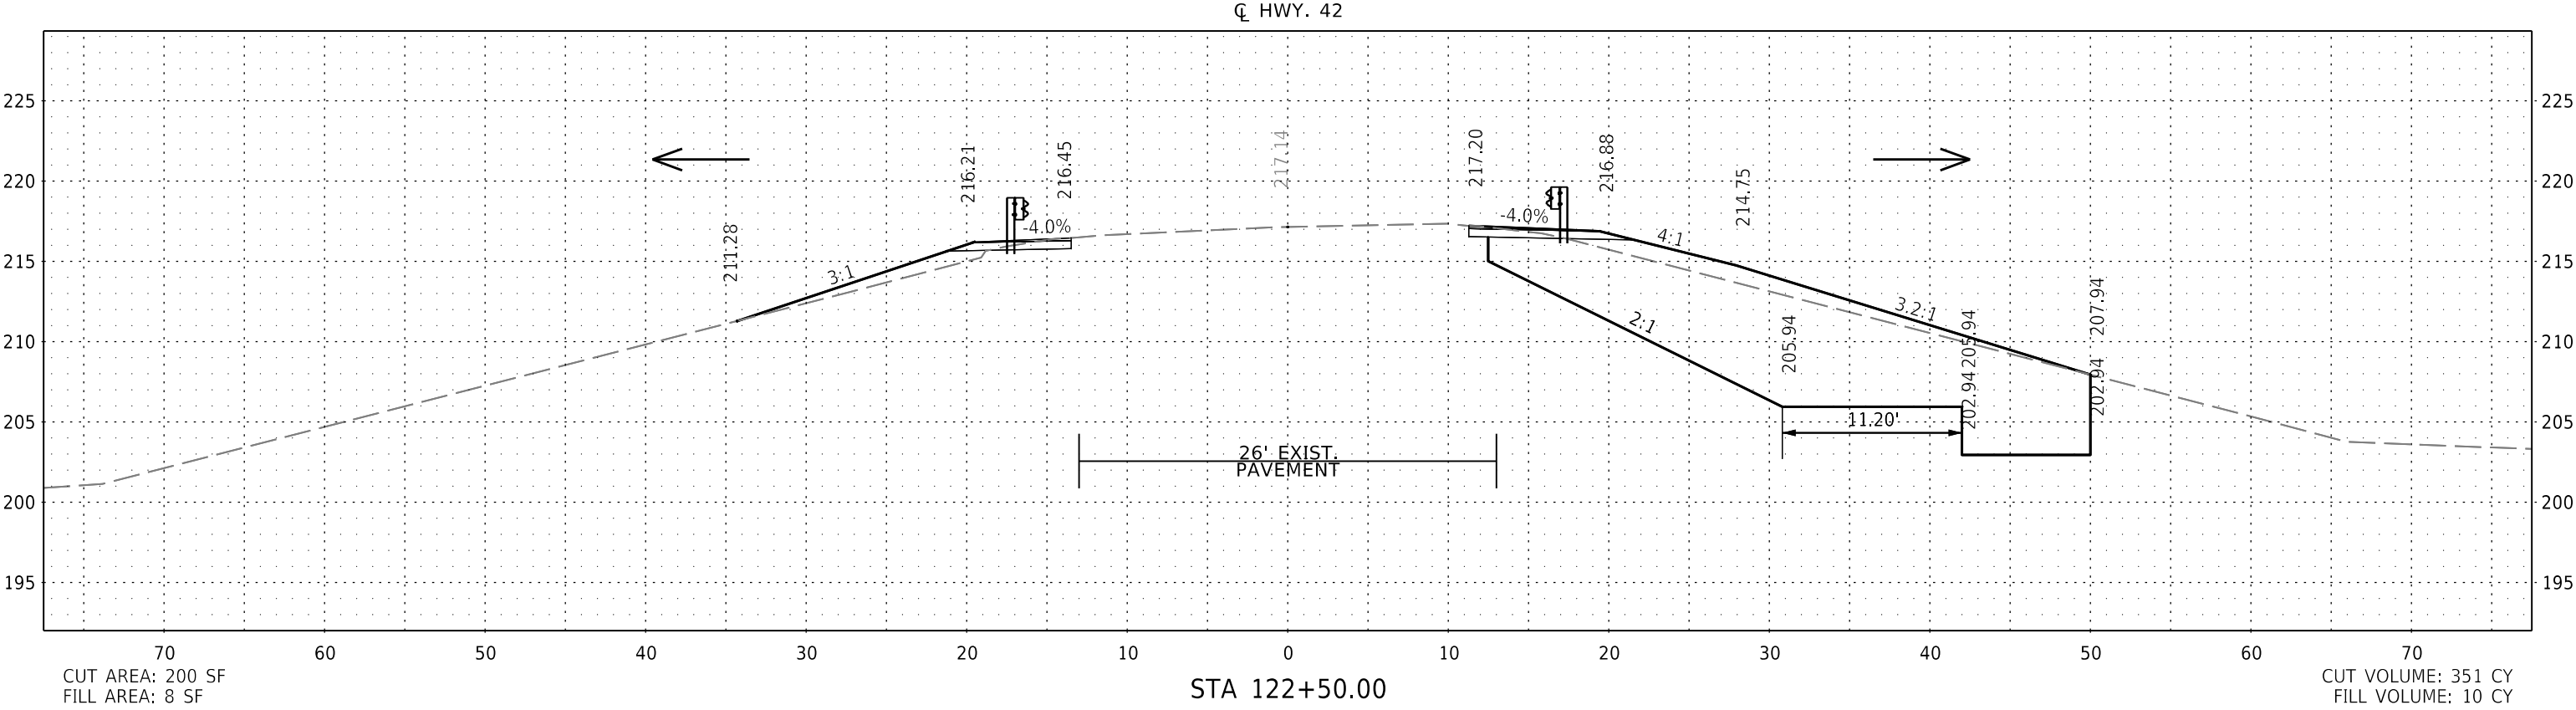


CROSS SECTION STA 122+00.00 TO STA 122+50.00

DATE REVISED	DATE REVISED	FED. RD. DIST. NO.	STATE	JOB NO.	SHEET NO.	TOTAL SHEETS
		6	ARK.	110831	48	96
CROSS SECTIONS						

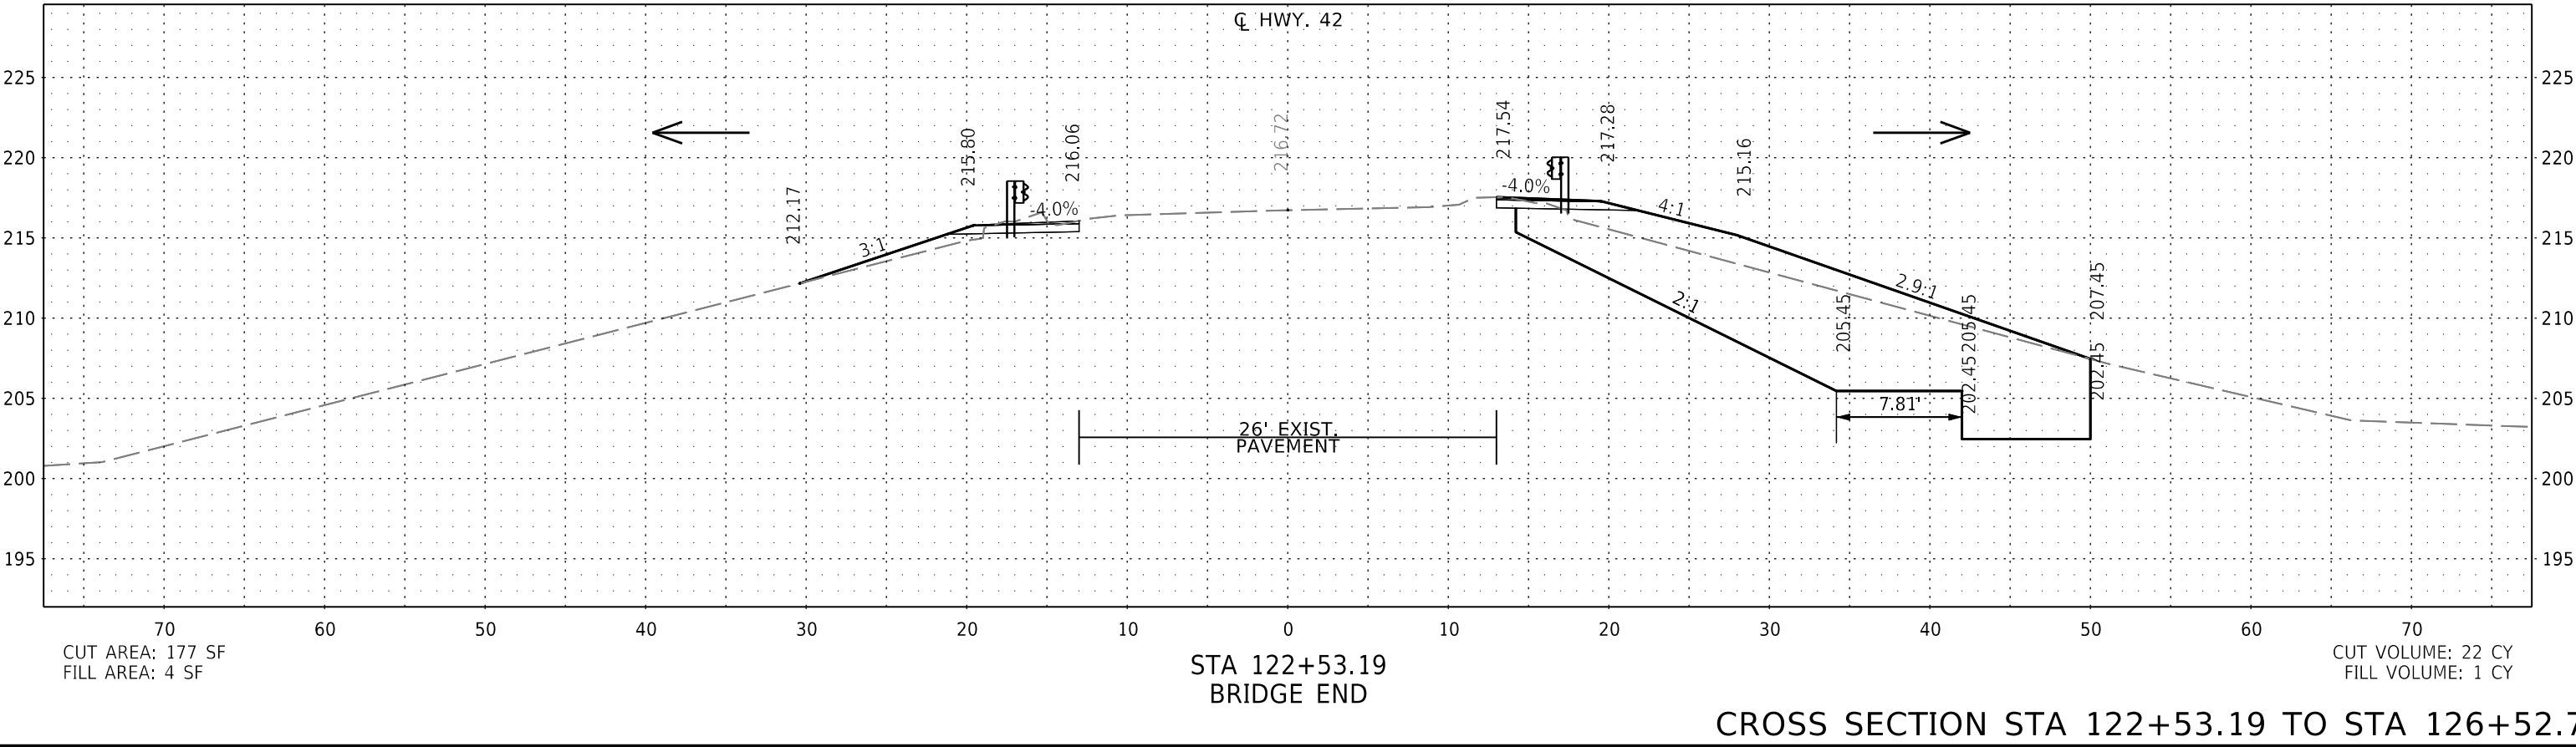
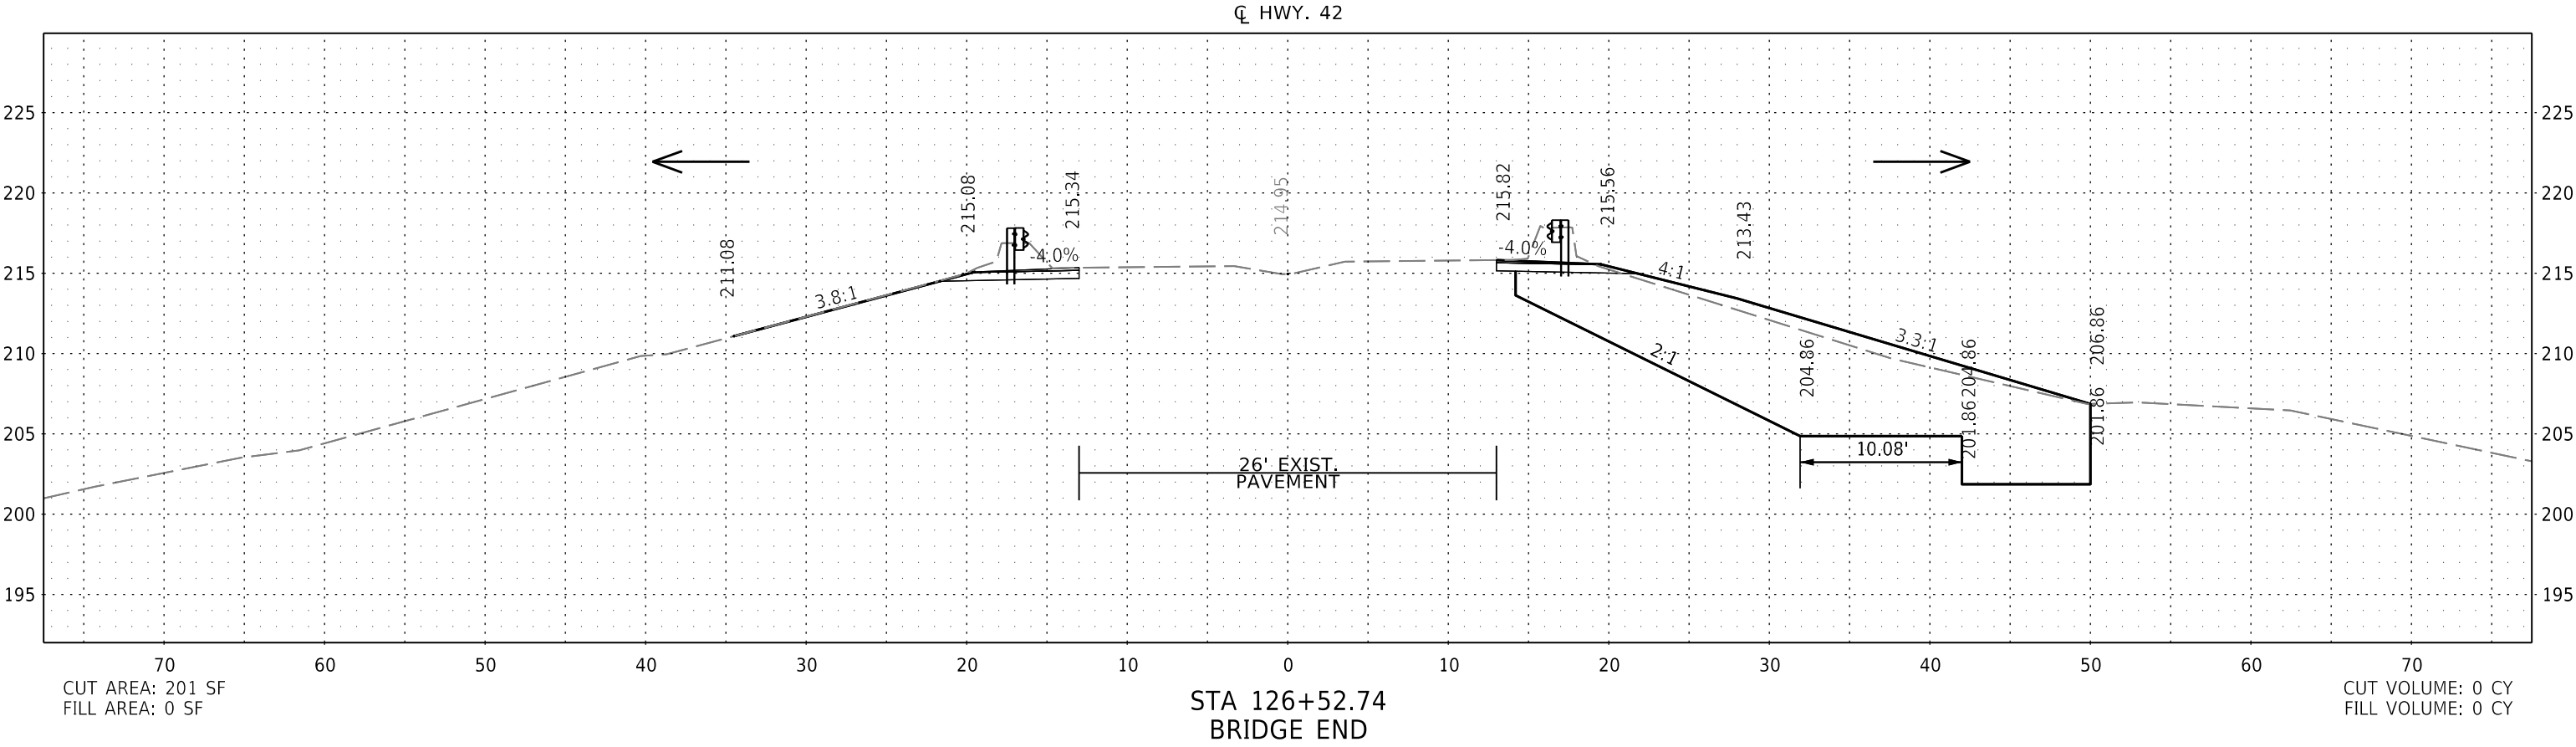


DATE REVISED	DATE REVISED	FED. RD. DIST. NO.	STATE	JOB NO.	SHEET NO.	TOTAL SHEETS
		6	ARK.	110831	49	96
CROSS SECTIONS						

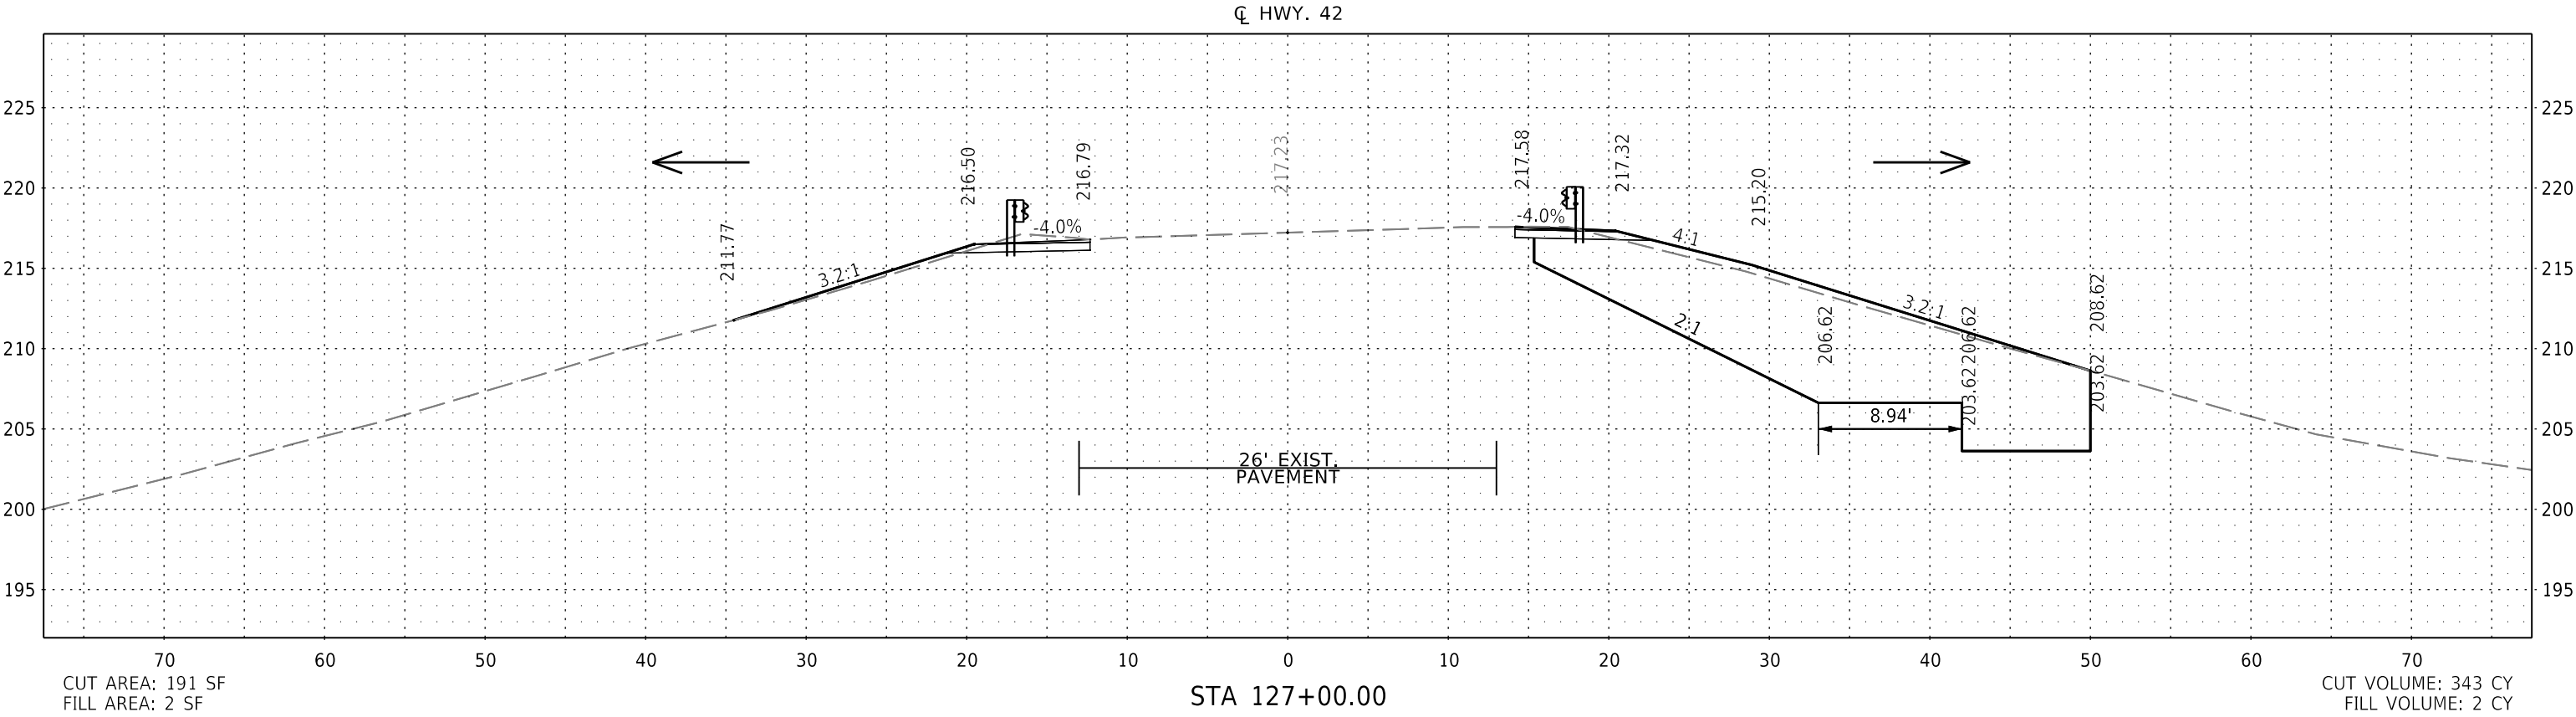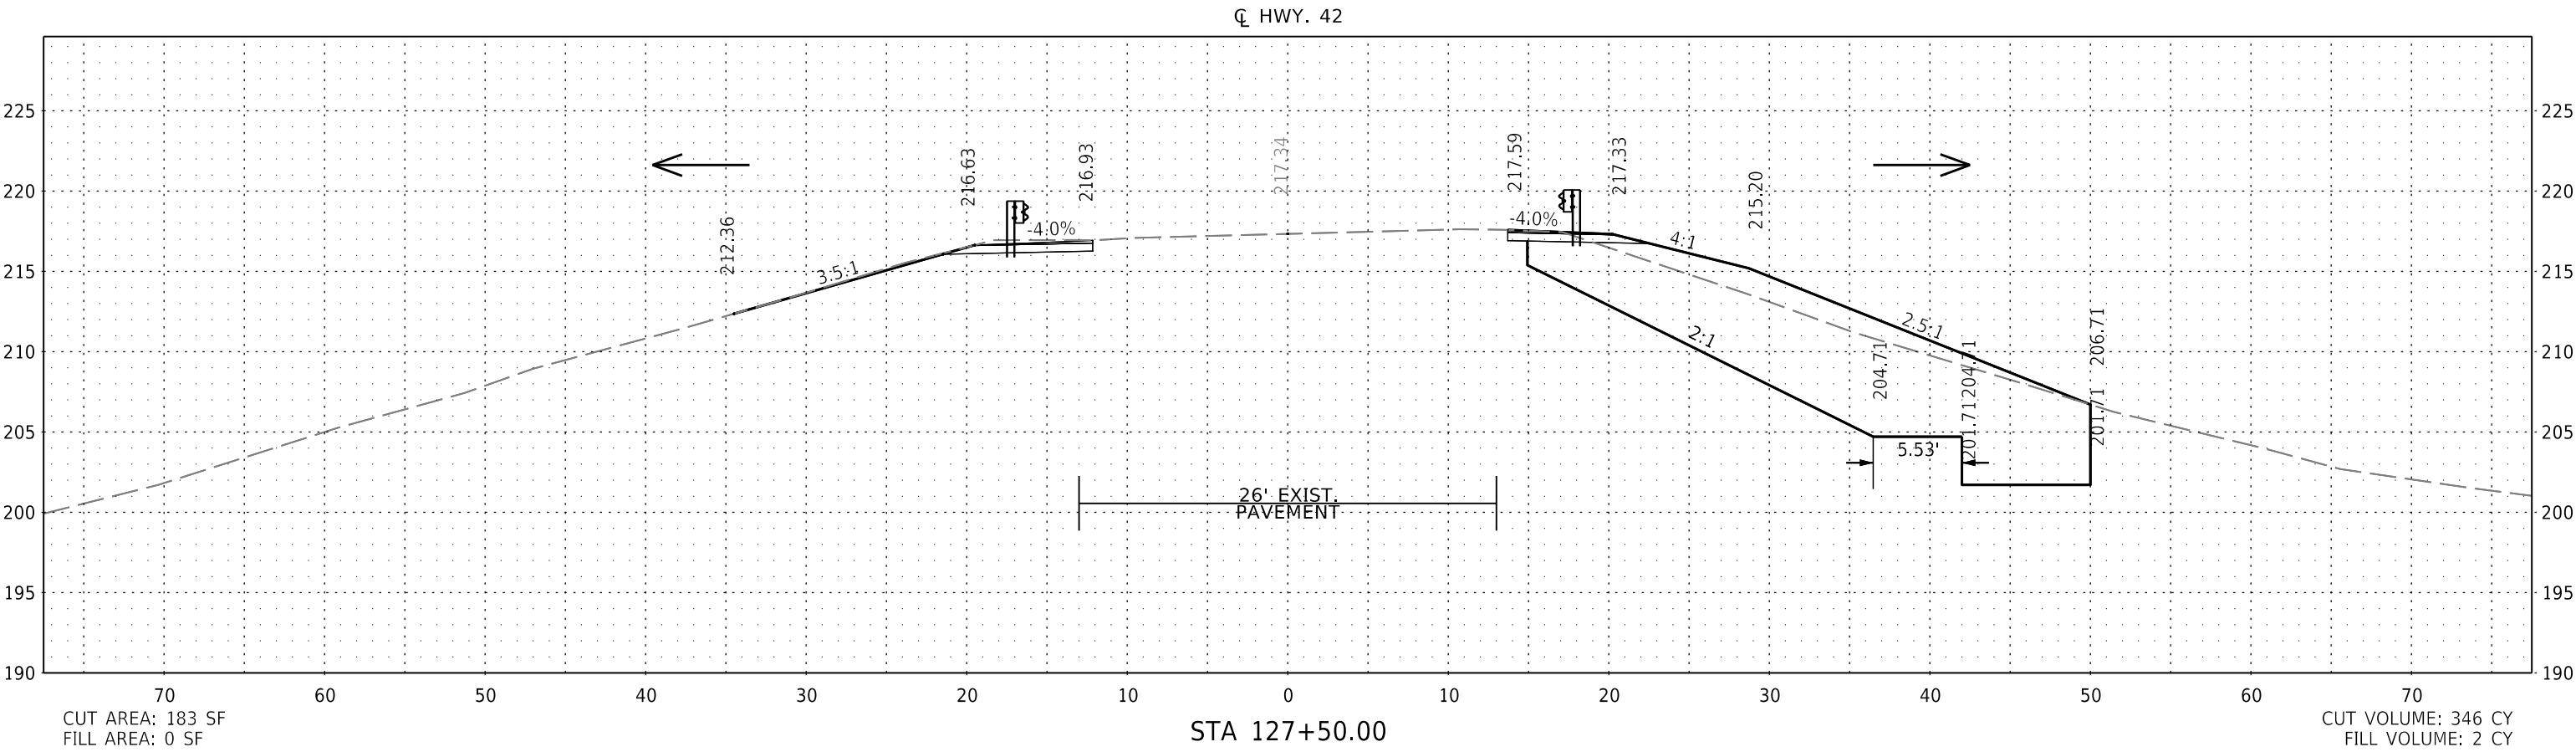



CROSS SECTION STA 127+00.00 TO STA 127+50.00

DATE REVISED	DATE REVISED	FED. RD. DIST. NO.	STATE	JOB NO.	SHEET NO.	TOTAL SHEETS
		6	ARK.	110831	51	96
CROSS SECTIONS						

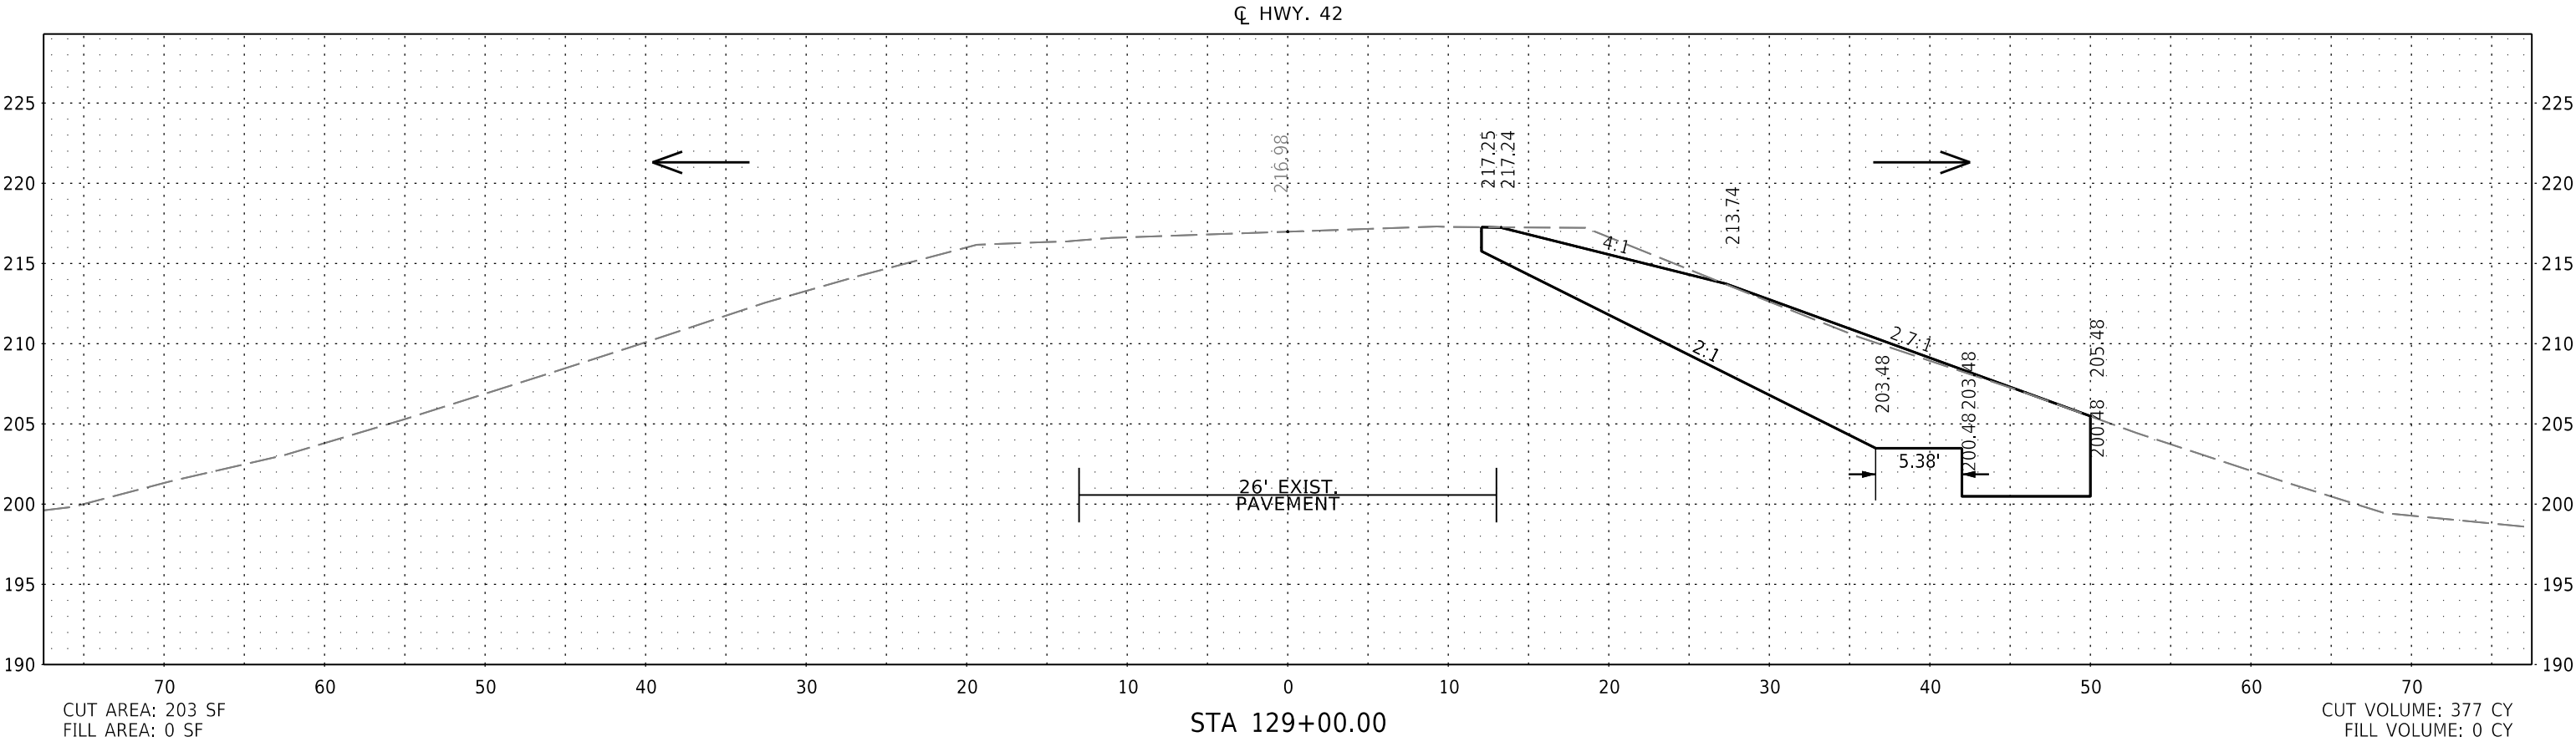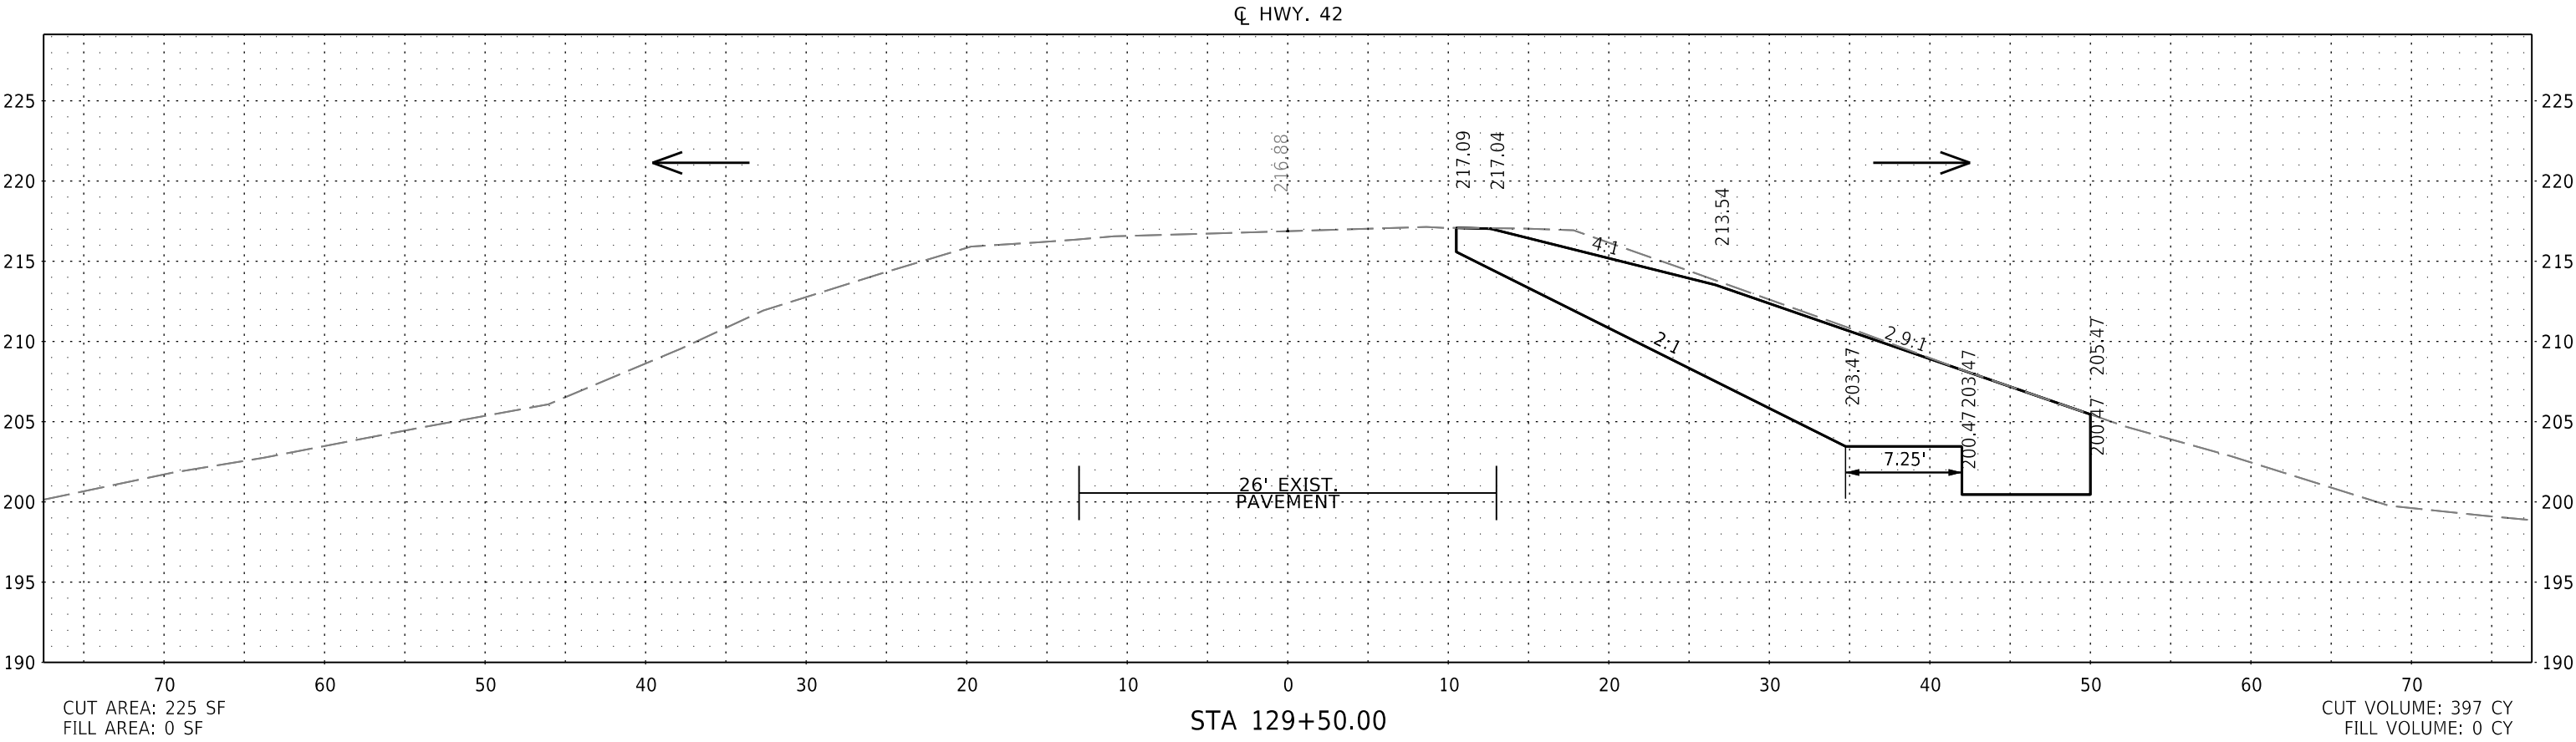



CROSS SECTION STA 129+00.00 TO STA 129+50.00

DATE REVISED	DATE REVISED	FED. RD. DIST. NO.	STATE	JOB NO.	SHEET NO.	TOTAL SHEETS
		6	ARK.	110831	52	96
CROSS SECTIONS						

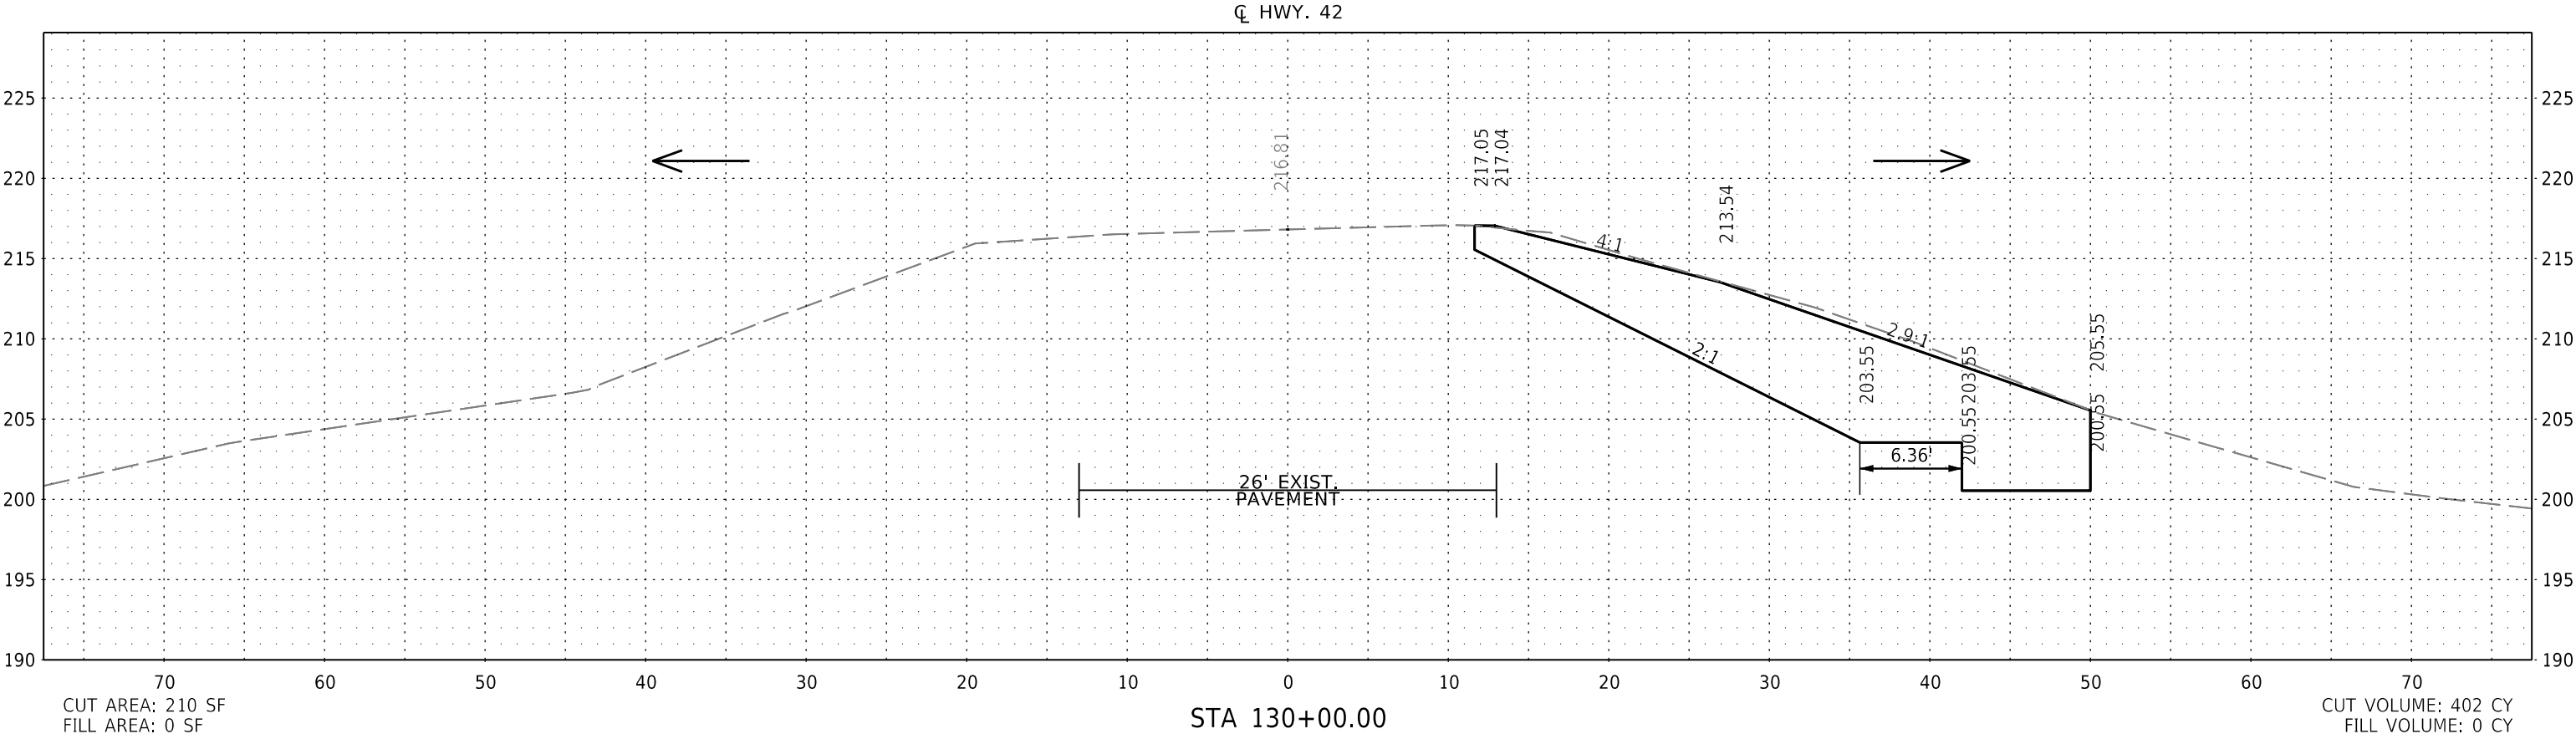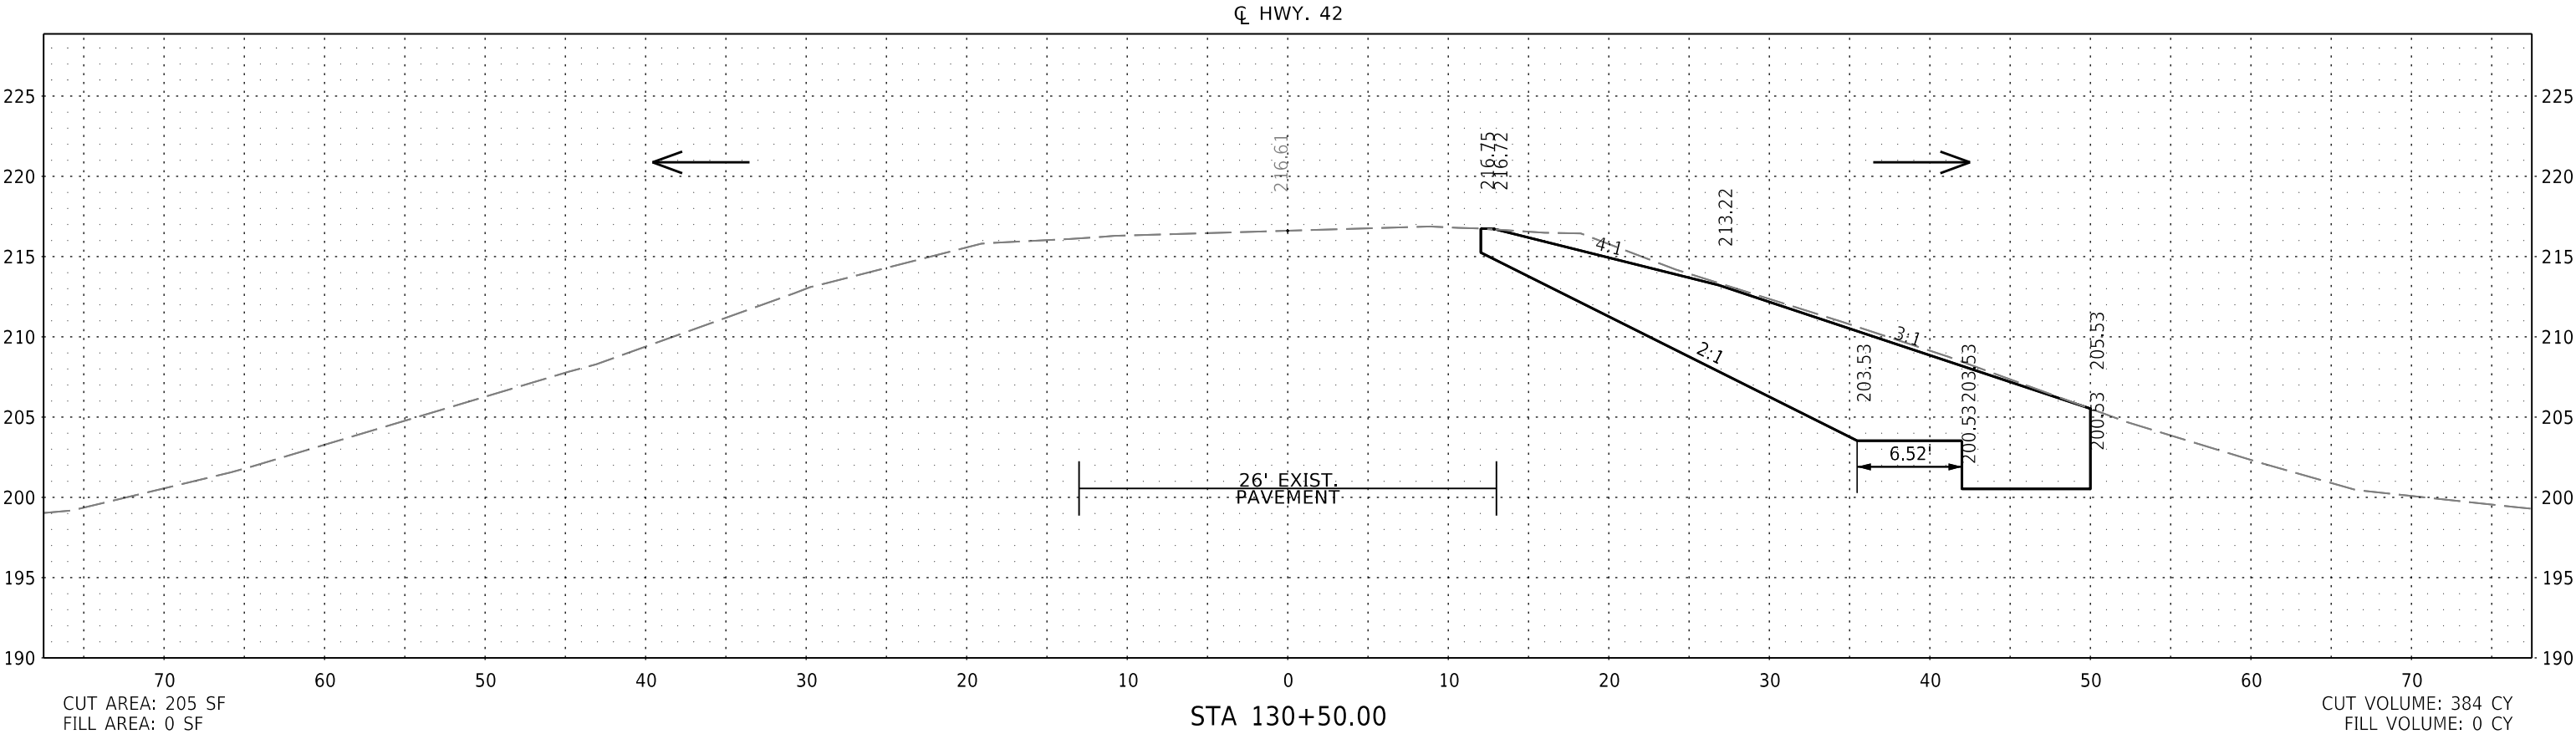



CROSS SECTION STA 130+00.00 TO STA 130+50.00

DATE REVISED	DATE REVISED	FED. RD. DIST. NO.	STATE	JOB NO.	SHEET NO.	TOTAL SHEETS
		6	ARK.	110831	53	96
CROSS SECTIONS						

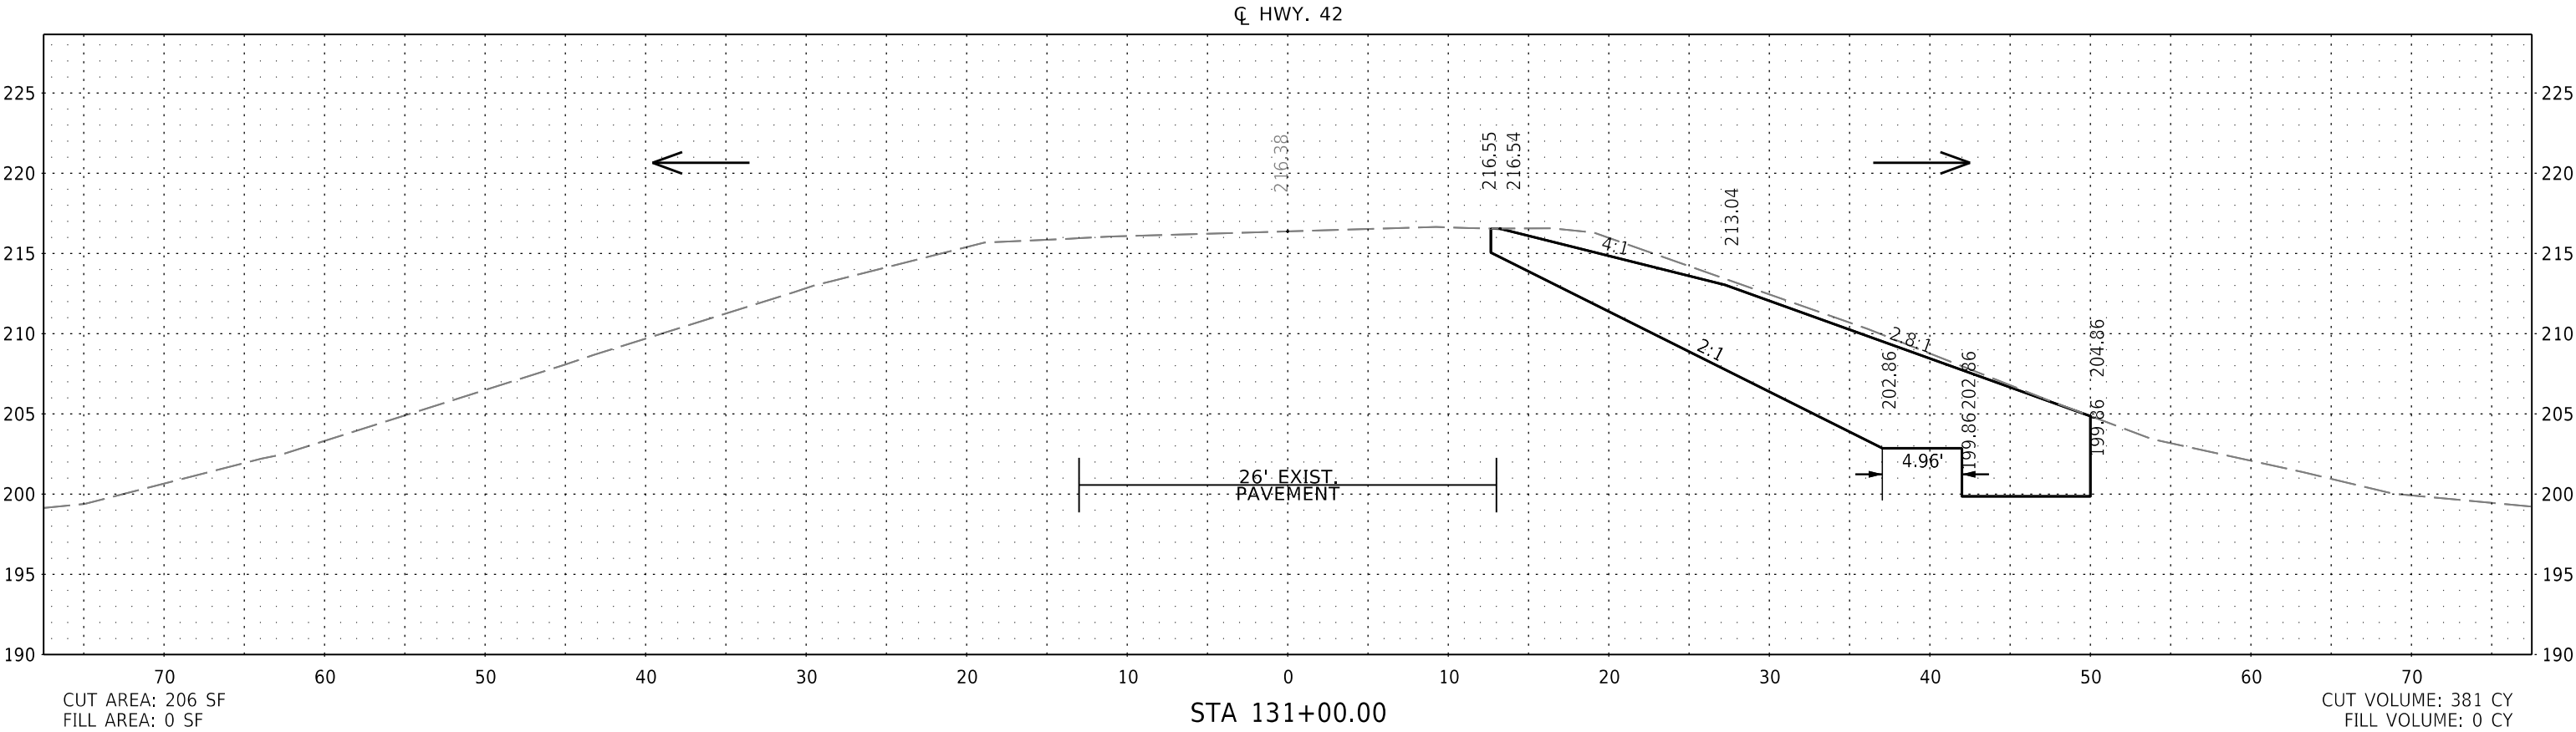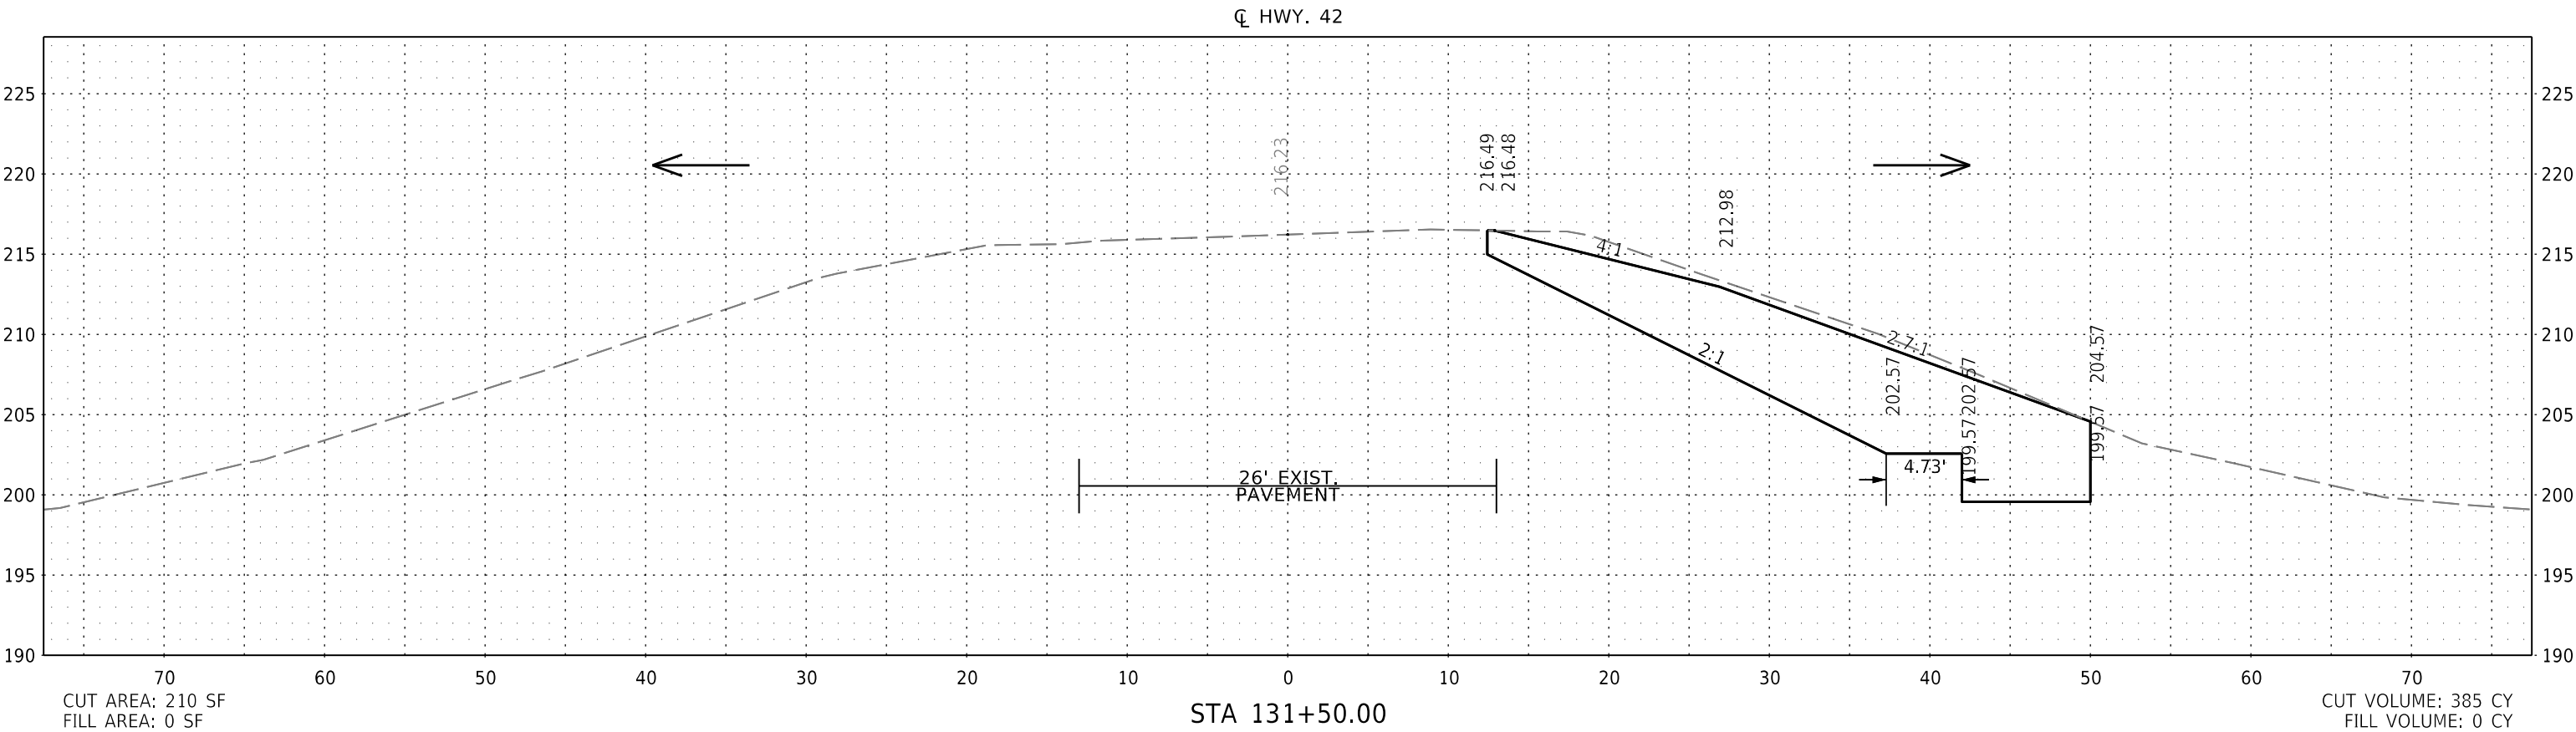



CROSS SECTION STA 131+00.00 TO STA 131+50.00

DATE REVISED	DATE REVISED	FED. RD. DIST. NO.	STATE	JOB NO.	SHEET NO.	TOTAL SHEETS
		6	ARK.	110831	54	96
CROSS SECTIONS						

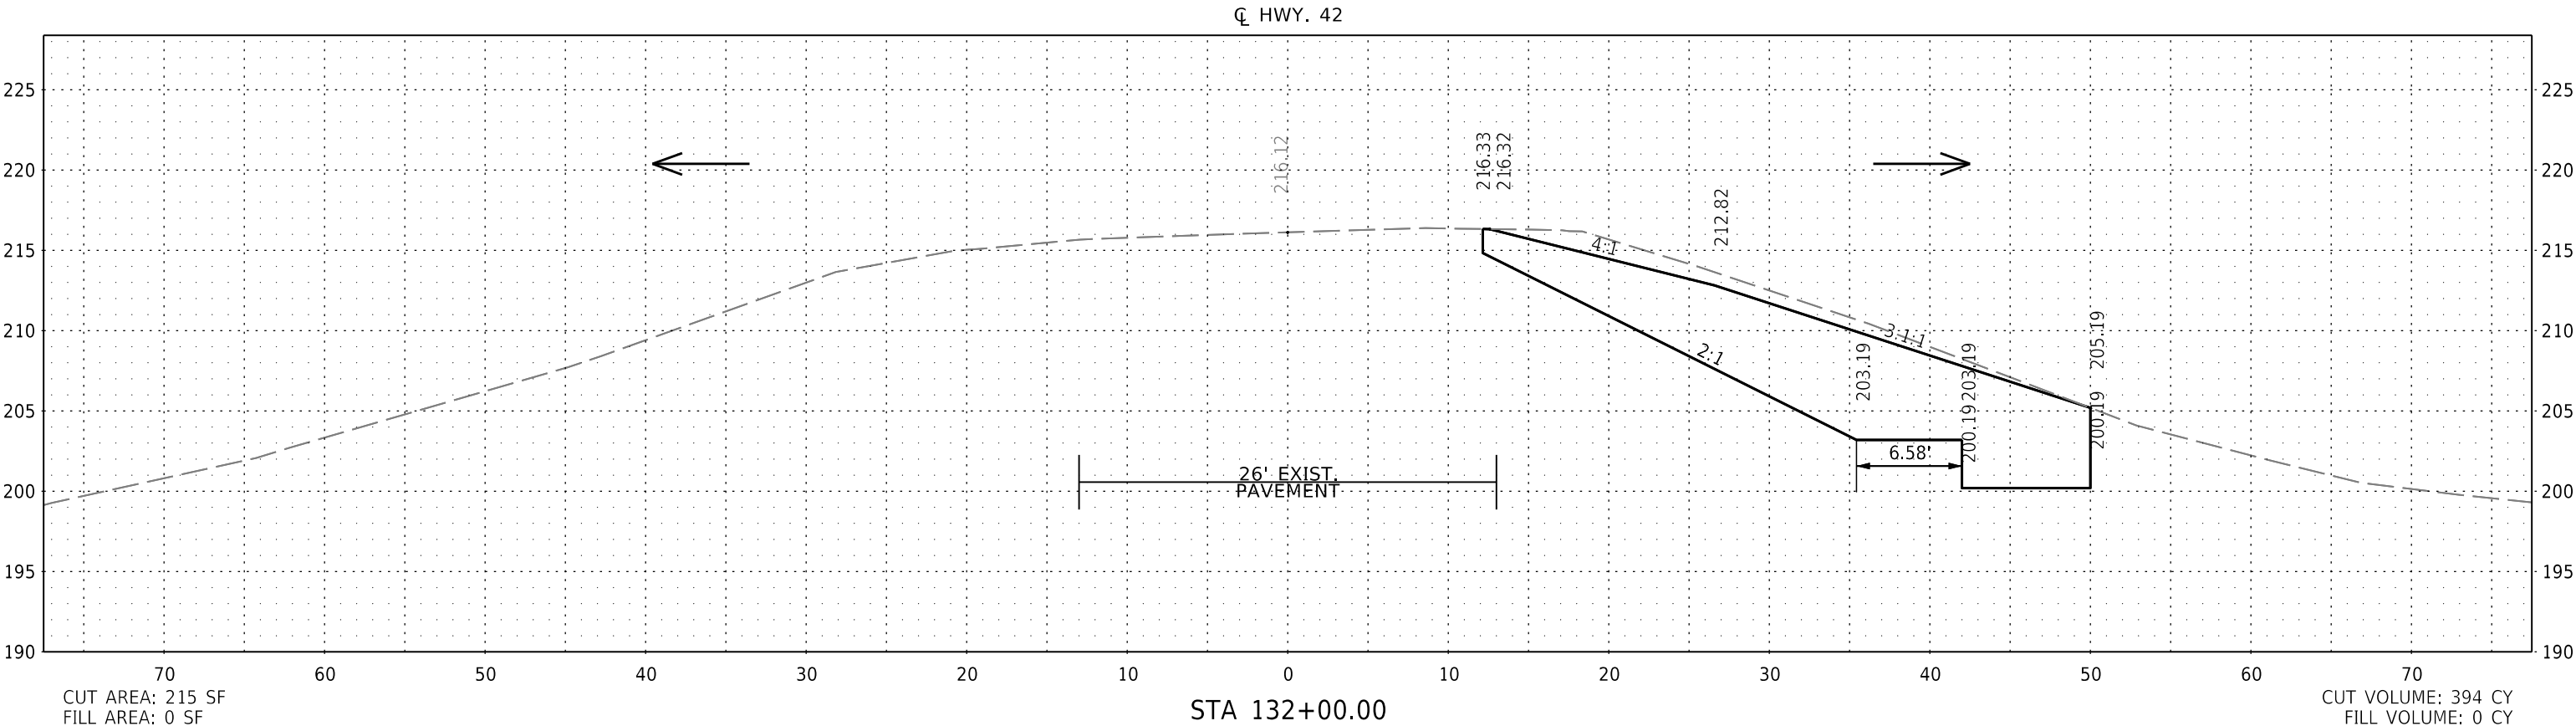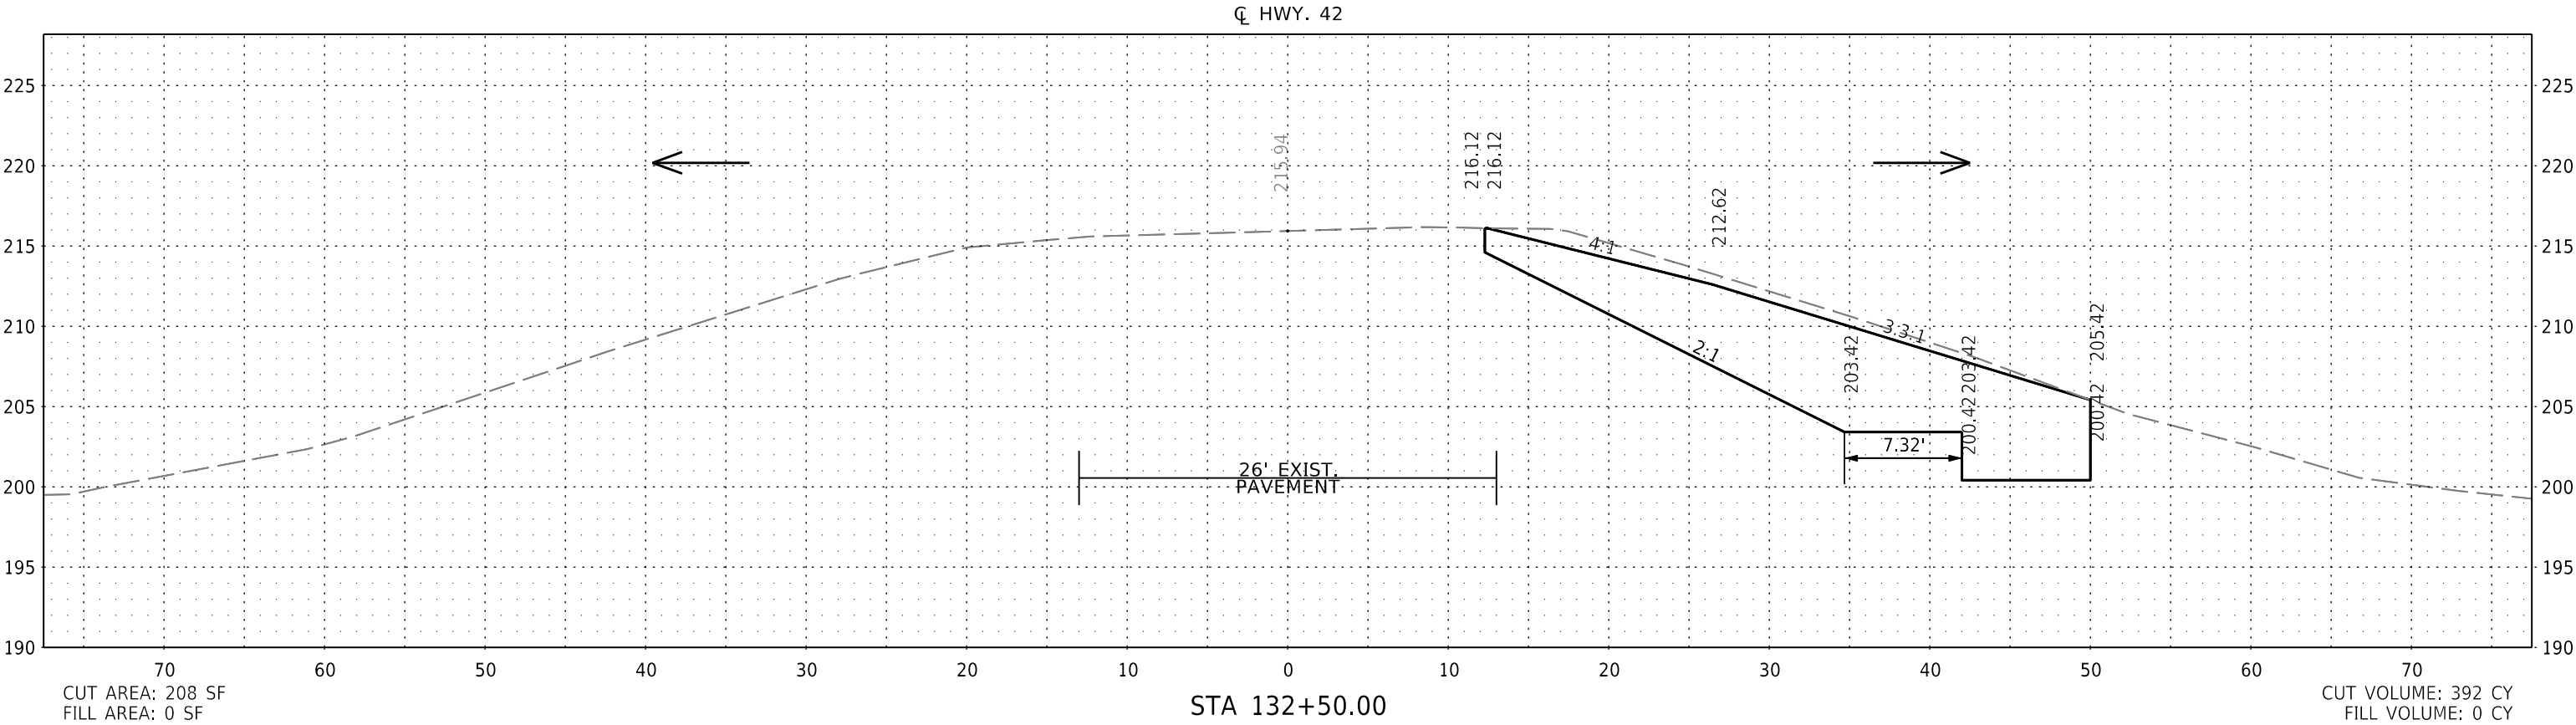



CROSS SECTION STA 132+00.00 TO STA 132+50.00

DATE REVISED	DATE REVISED	FED. RD. DIST. NO.	STATE	JOB NO.	SHEET NO.	TOTAL SHEETS
		6	ARK.	110831	56	96
CROSS SECTIONS						

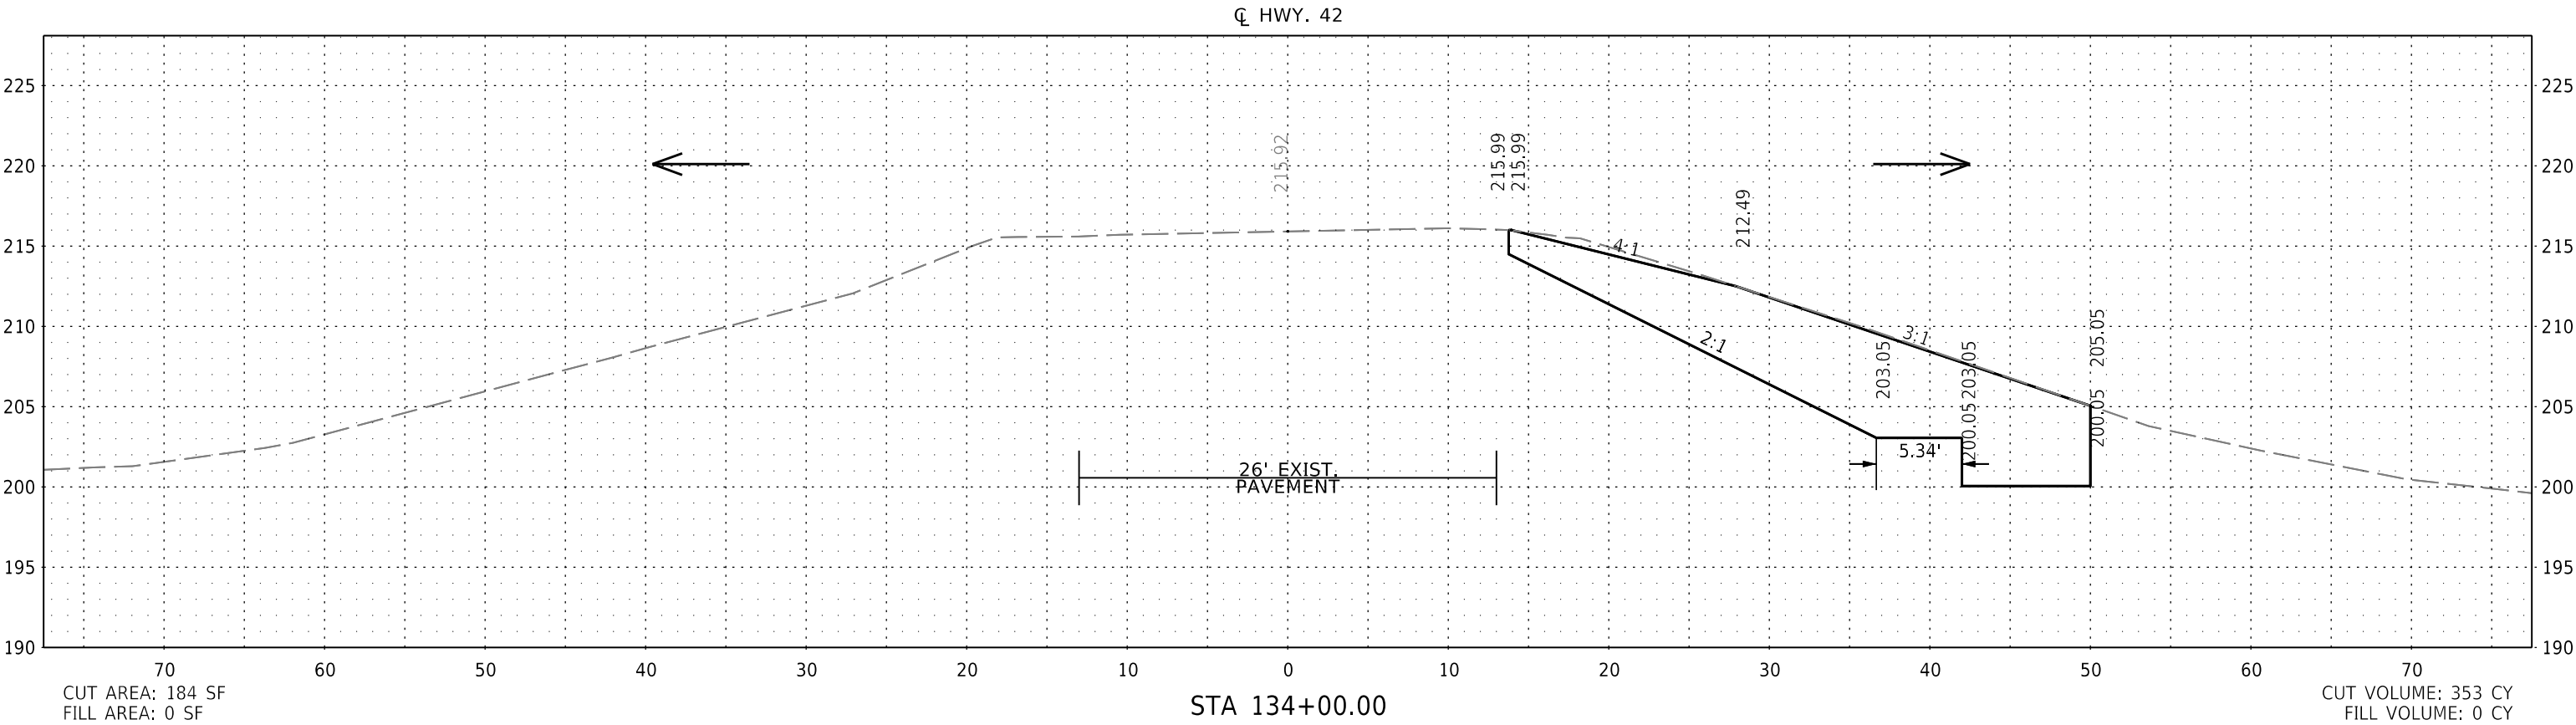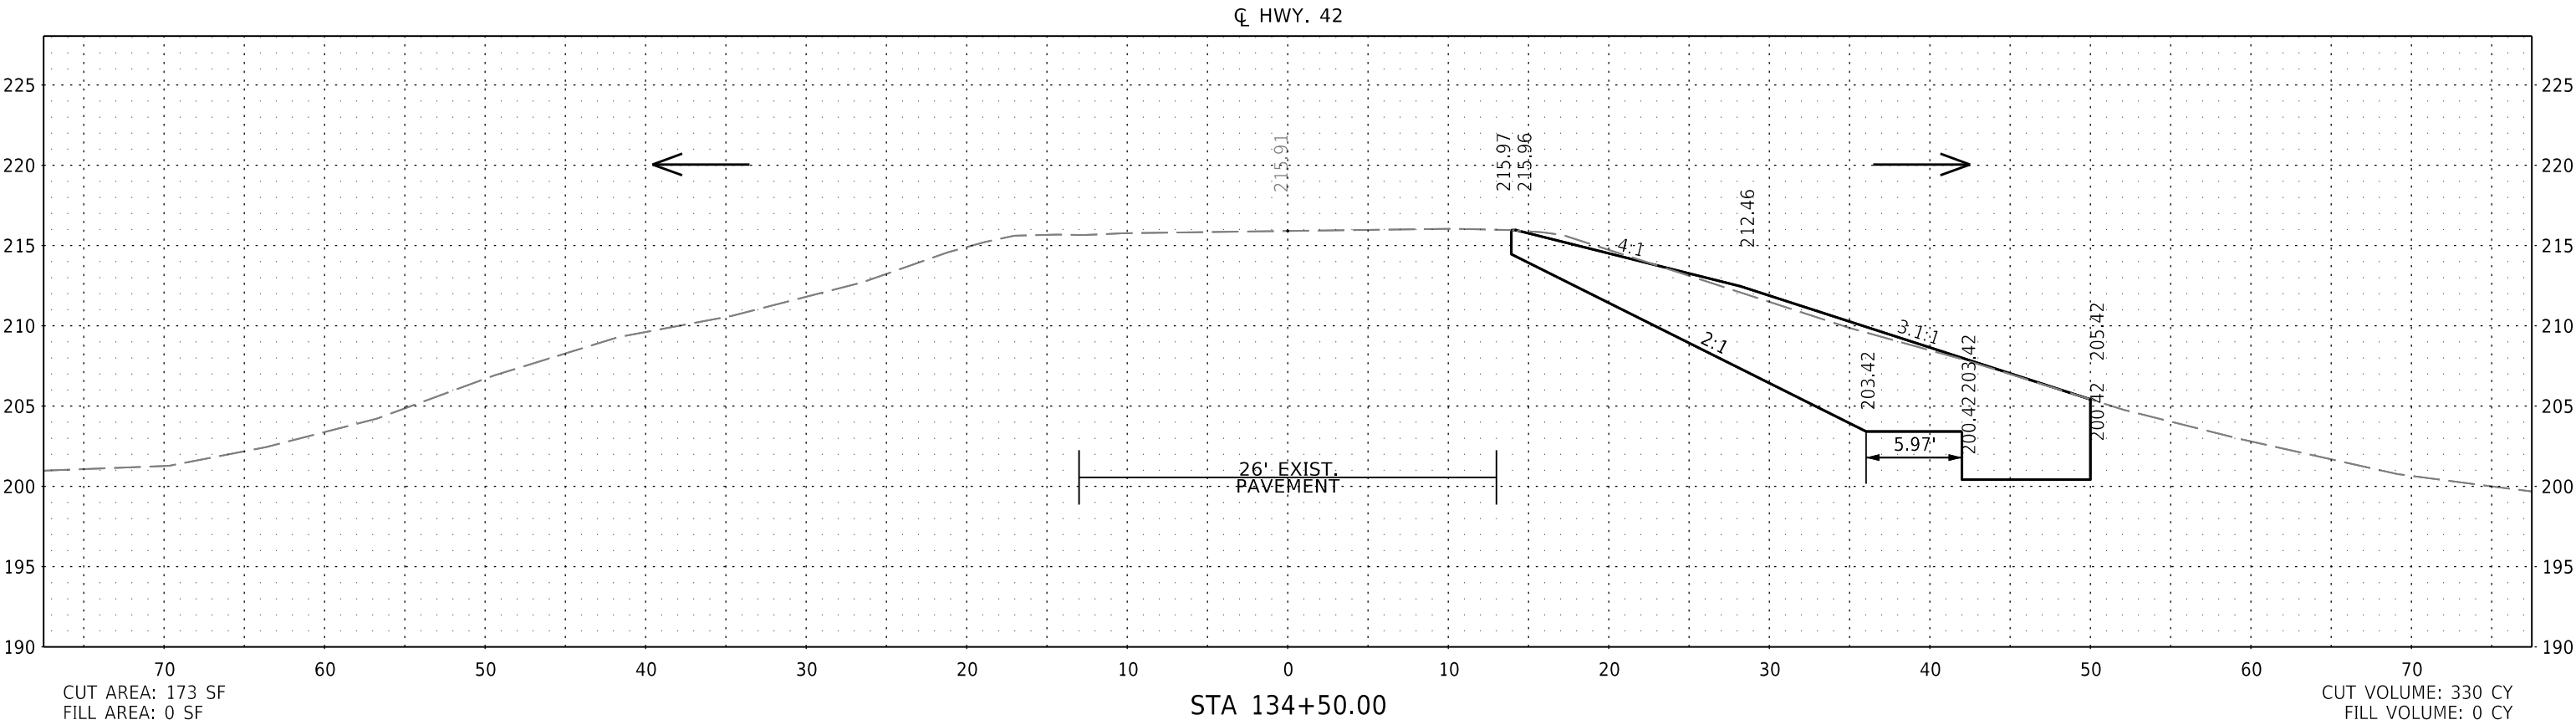



CROSS SECTION STA 134+00.00 TO STA 134+50.00

DATE REVISED	DATE REVISED	FED.RD. DIST.NO.	STATE	JOB NO.	SHEET NO.	TOTAL SHEETS
		6	ARK.	110831	57	96
CROSS SECTIONS						

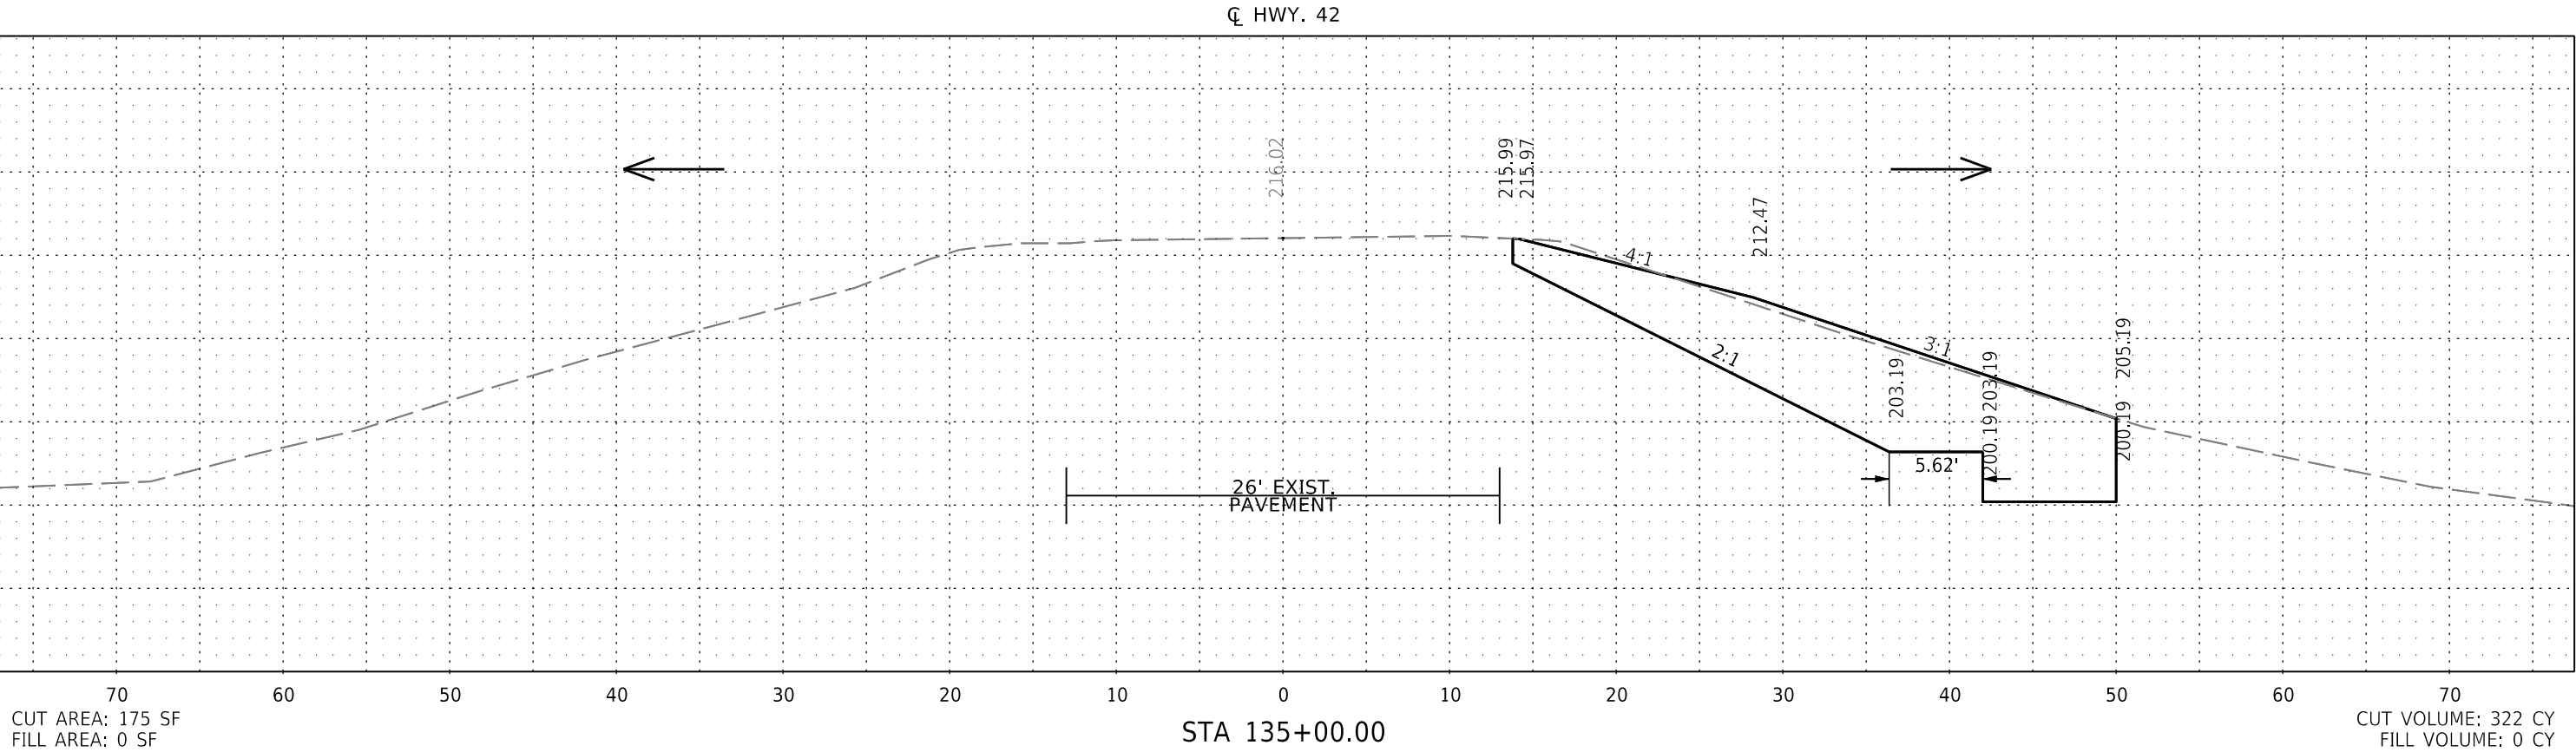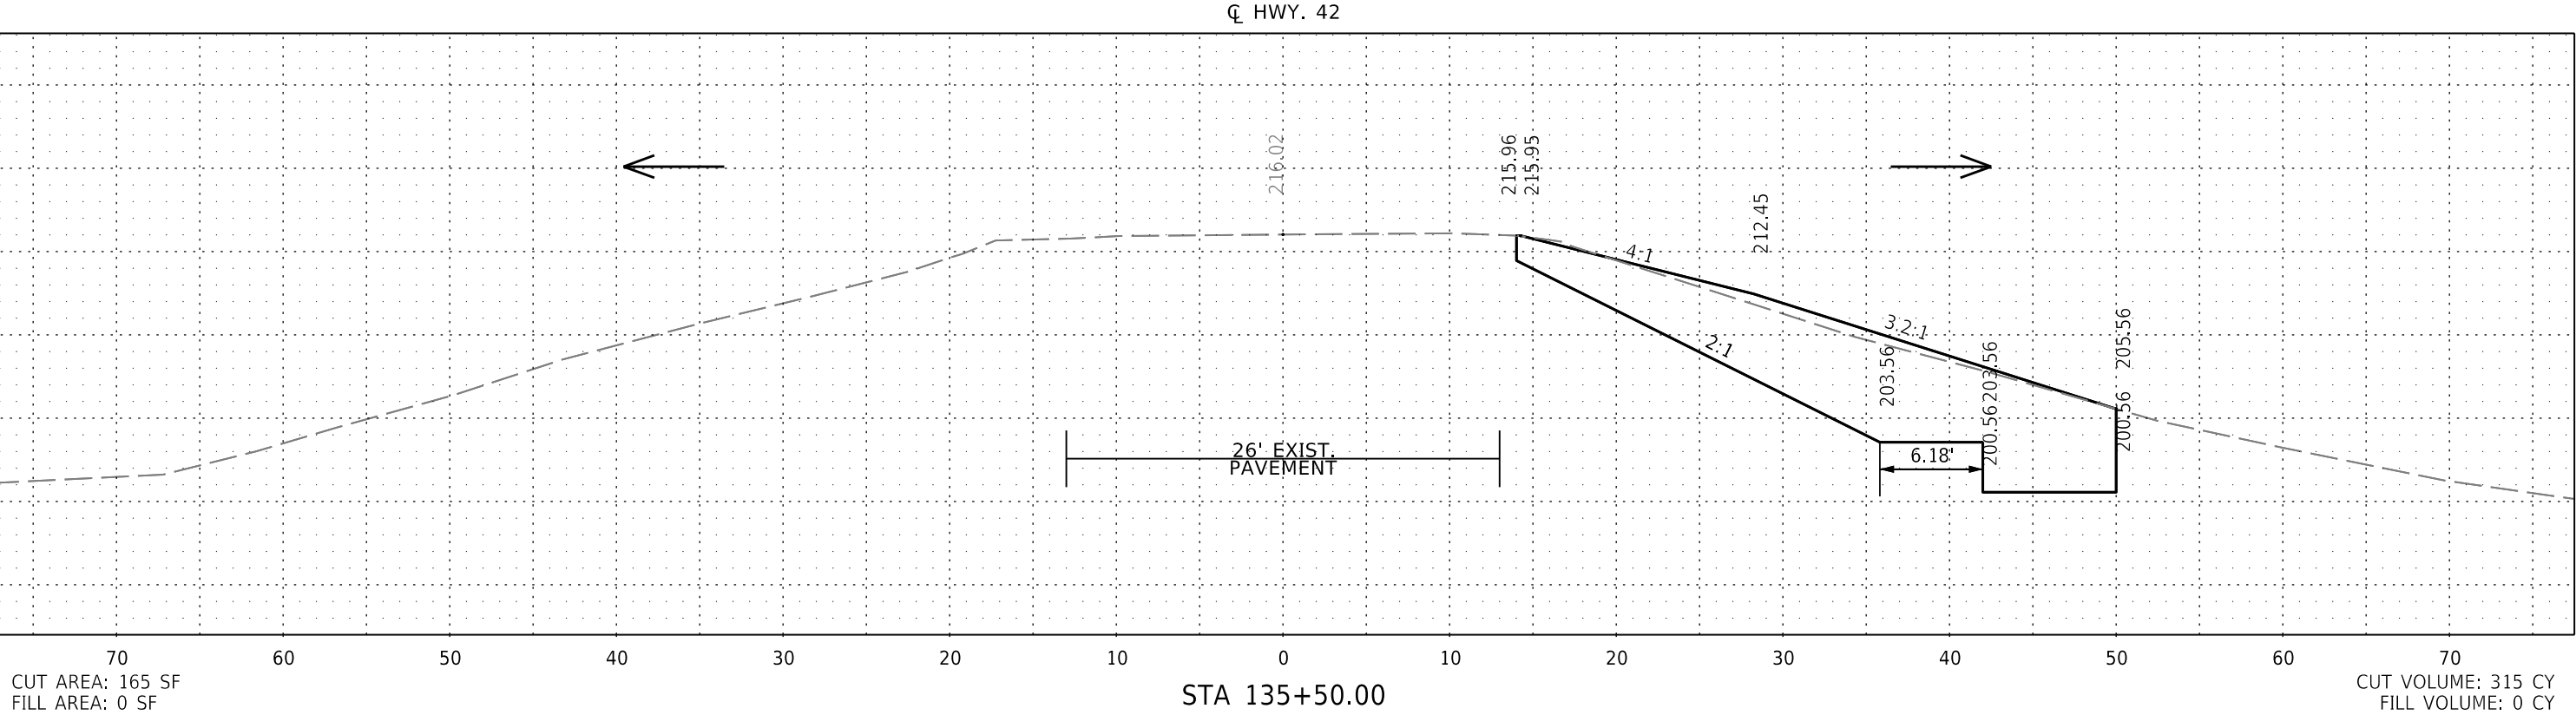



CROSS SECTION STA 135+00.00 TO STA 135+50.00

DATE REVISED	DATE REVISED	FED. RD. DIST. NO.	STATE	JOB NO.	SHEET NO.	TOTAL SHEETS
		6	ARK.	110831	58	96
CROSS SECTIONS						

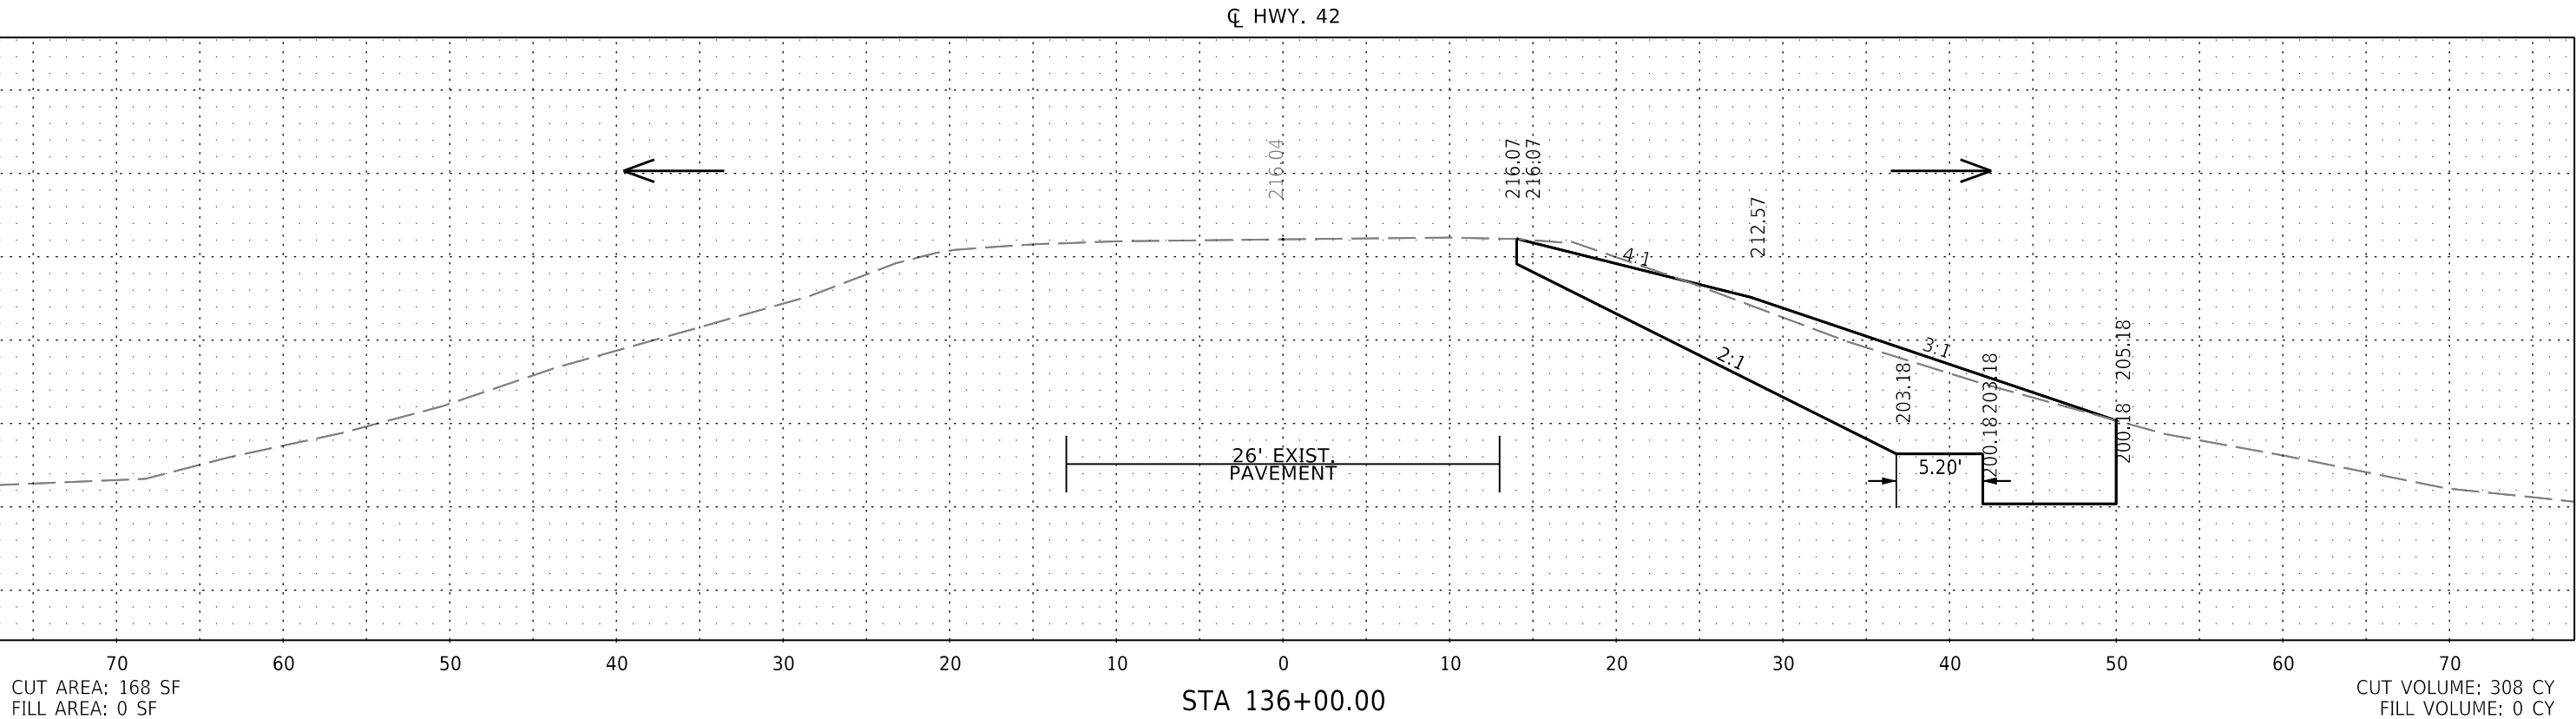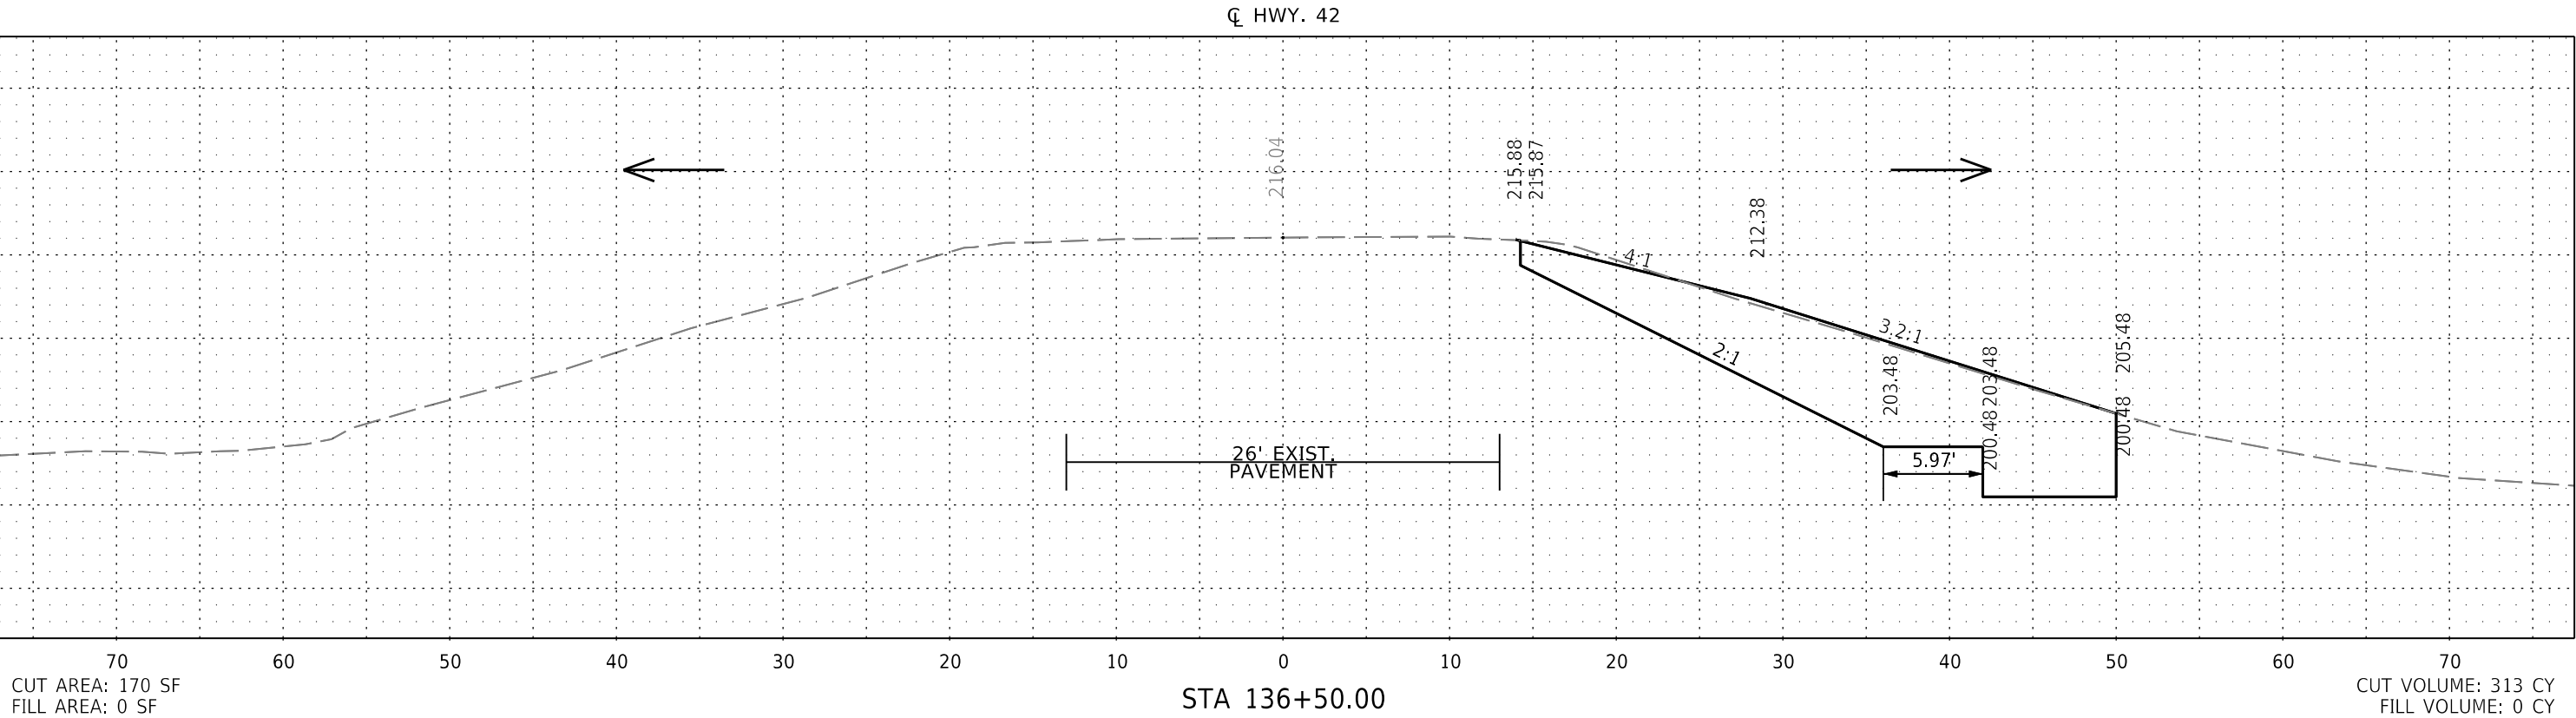



CROSS SECTION STA 136+00.00 TO STA 136+50.00

DATE REVISED	DATE REVISED	FED. RD. DIST. NO.	STATE	JOB NO.	SHEET NO.	TOTAL SHEETS
		6	ARK.	110831	59	96
CROSS SECTIONS						

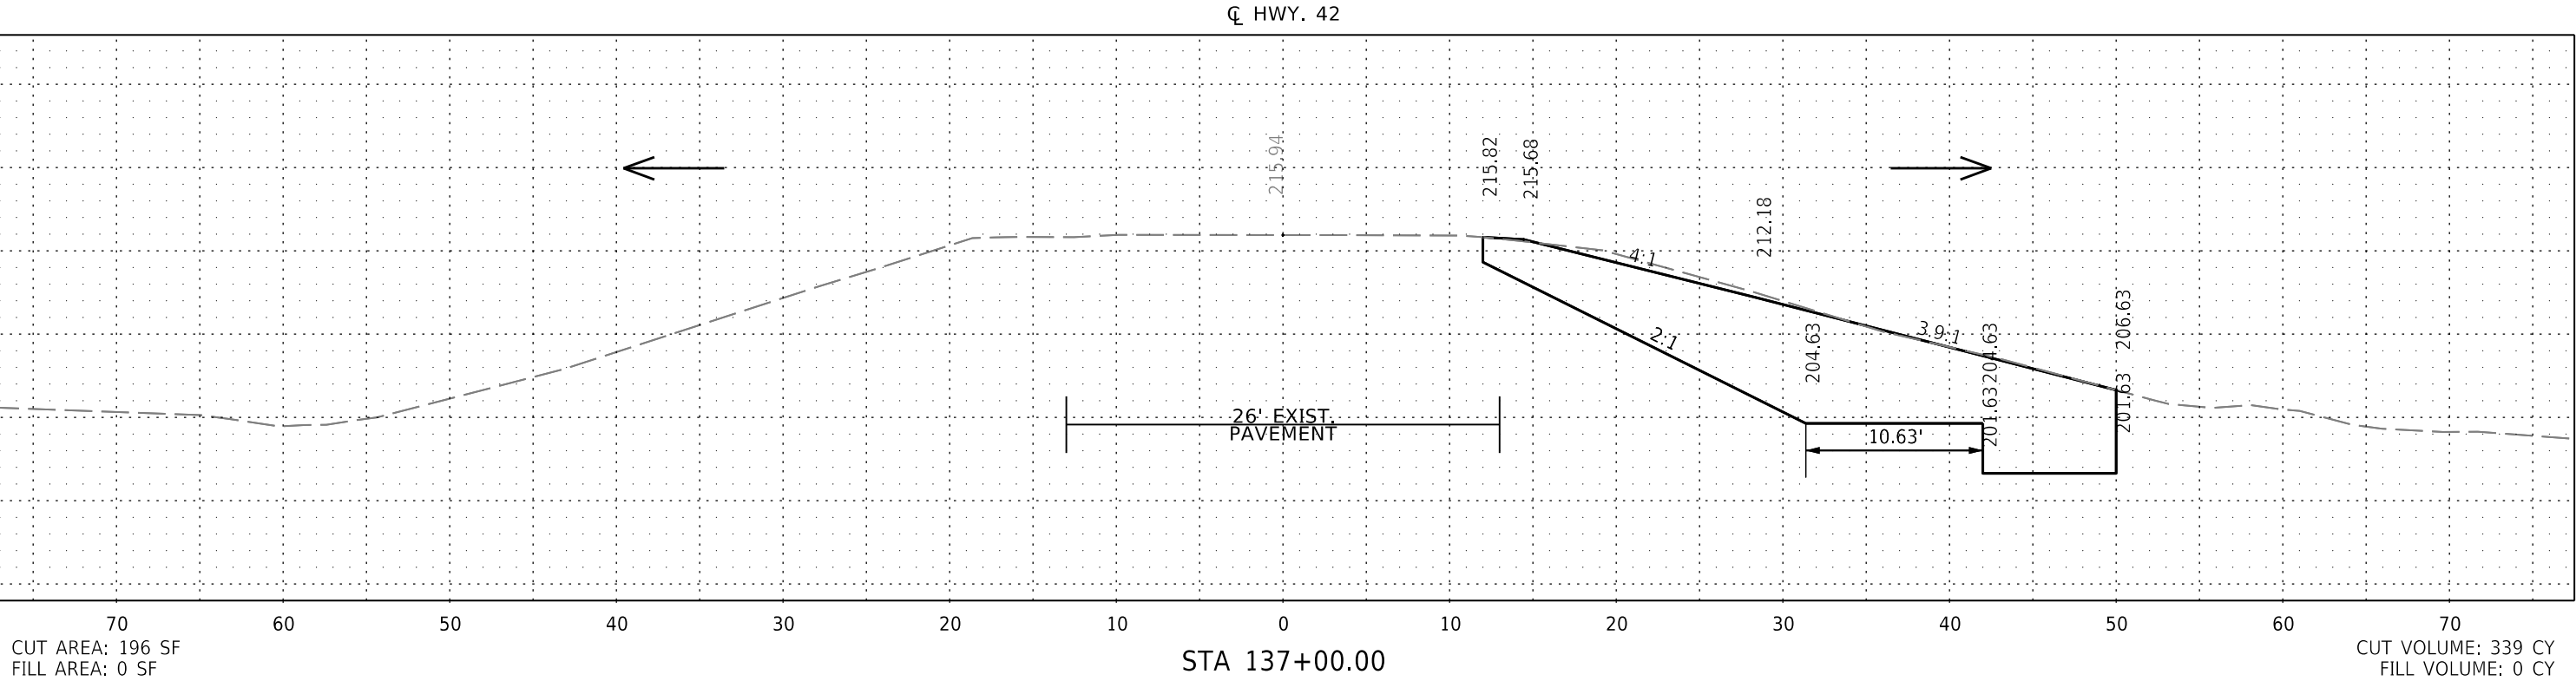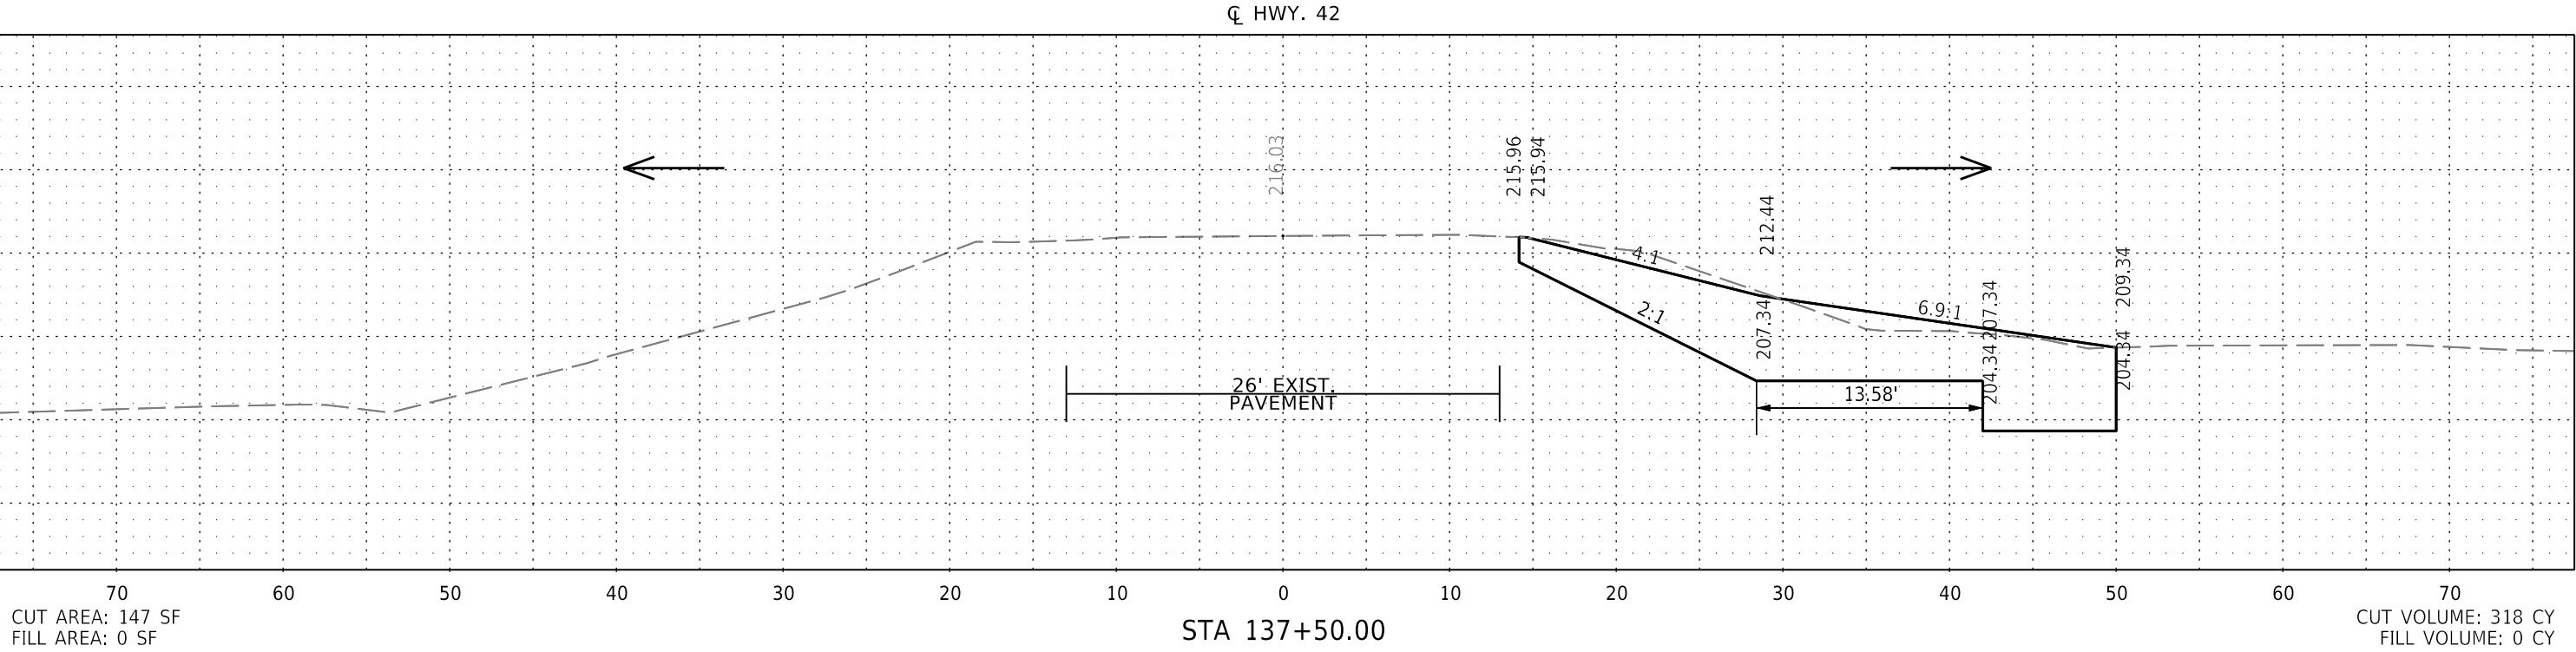



CROSS SECTION STA 137+00.00 TO STA 137+50.00

DATE REVISED	DATE REVISED	FED. RD. DIST. NO.	STATE	JOB NO.	SHEET NO.	TOTAL SHEETS
		6	ARK.	110831	60	96
CROSS SECTIONS						

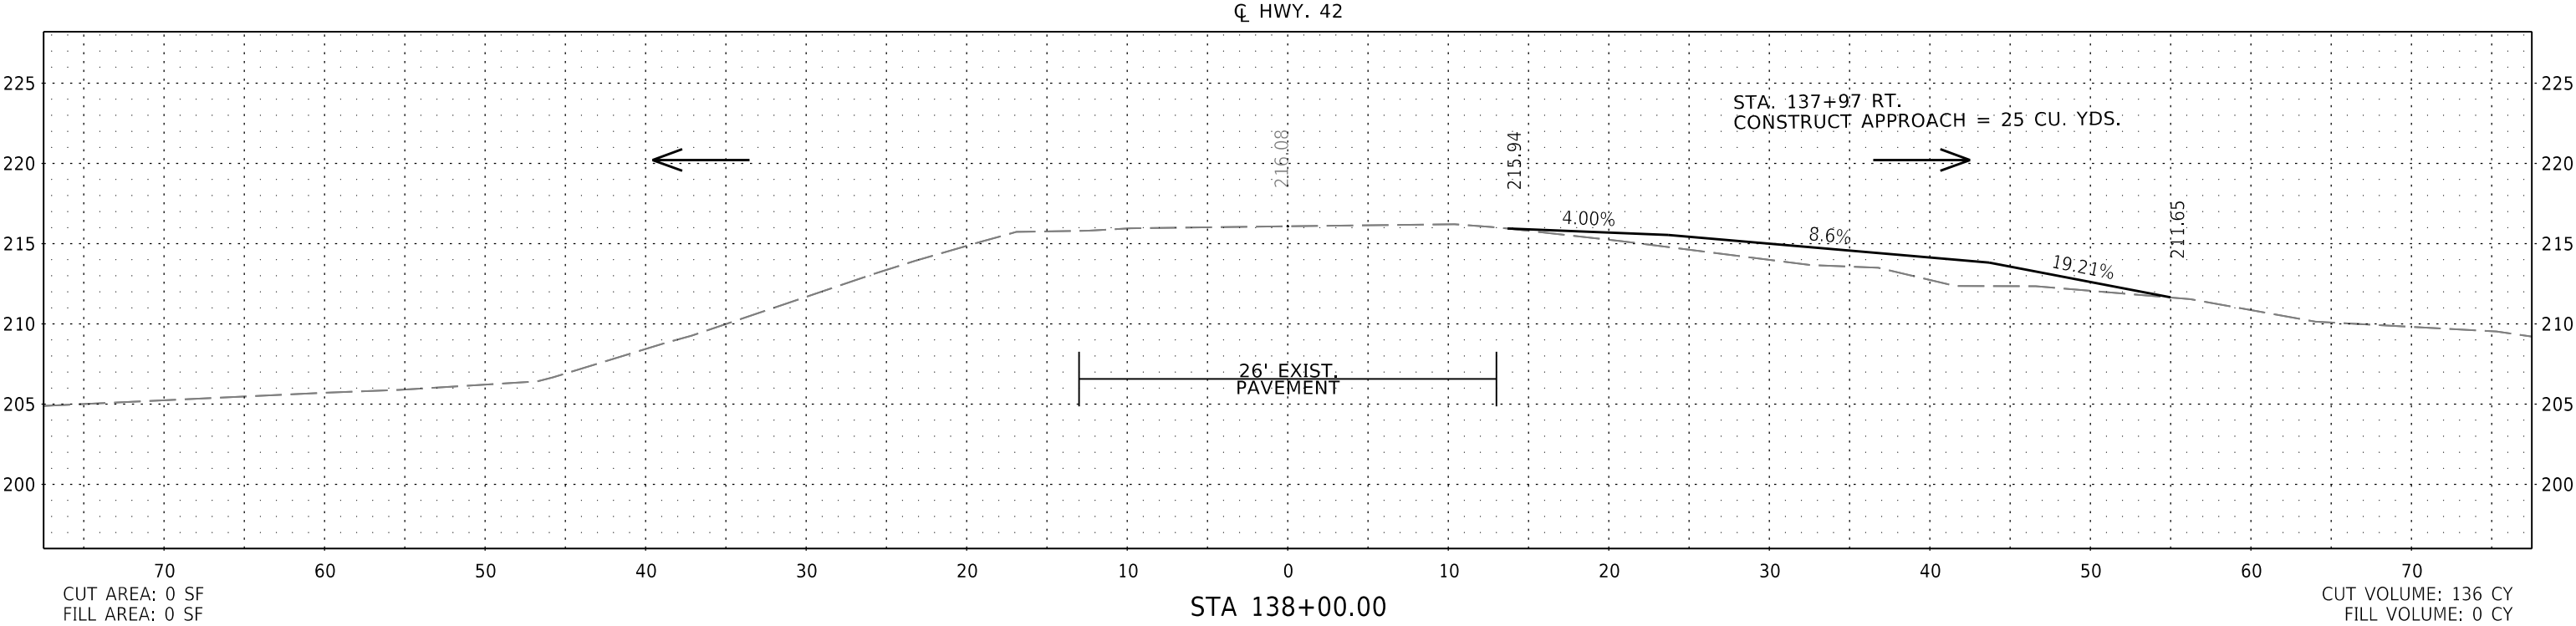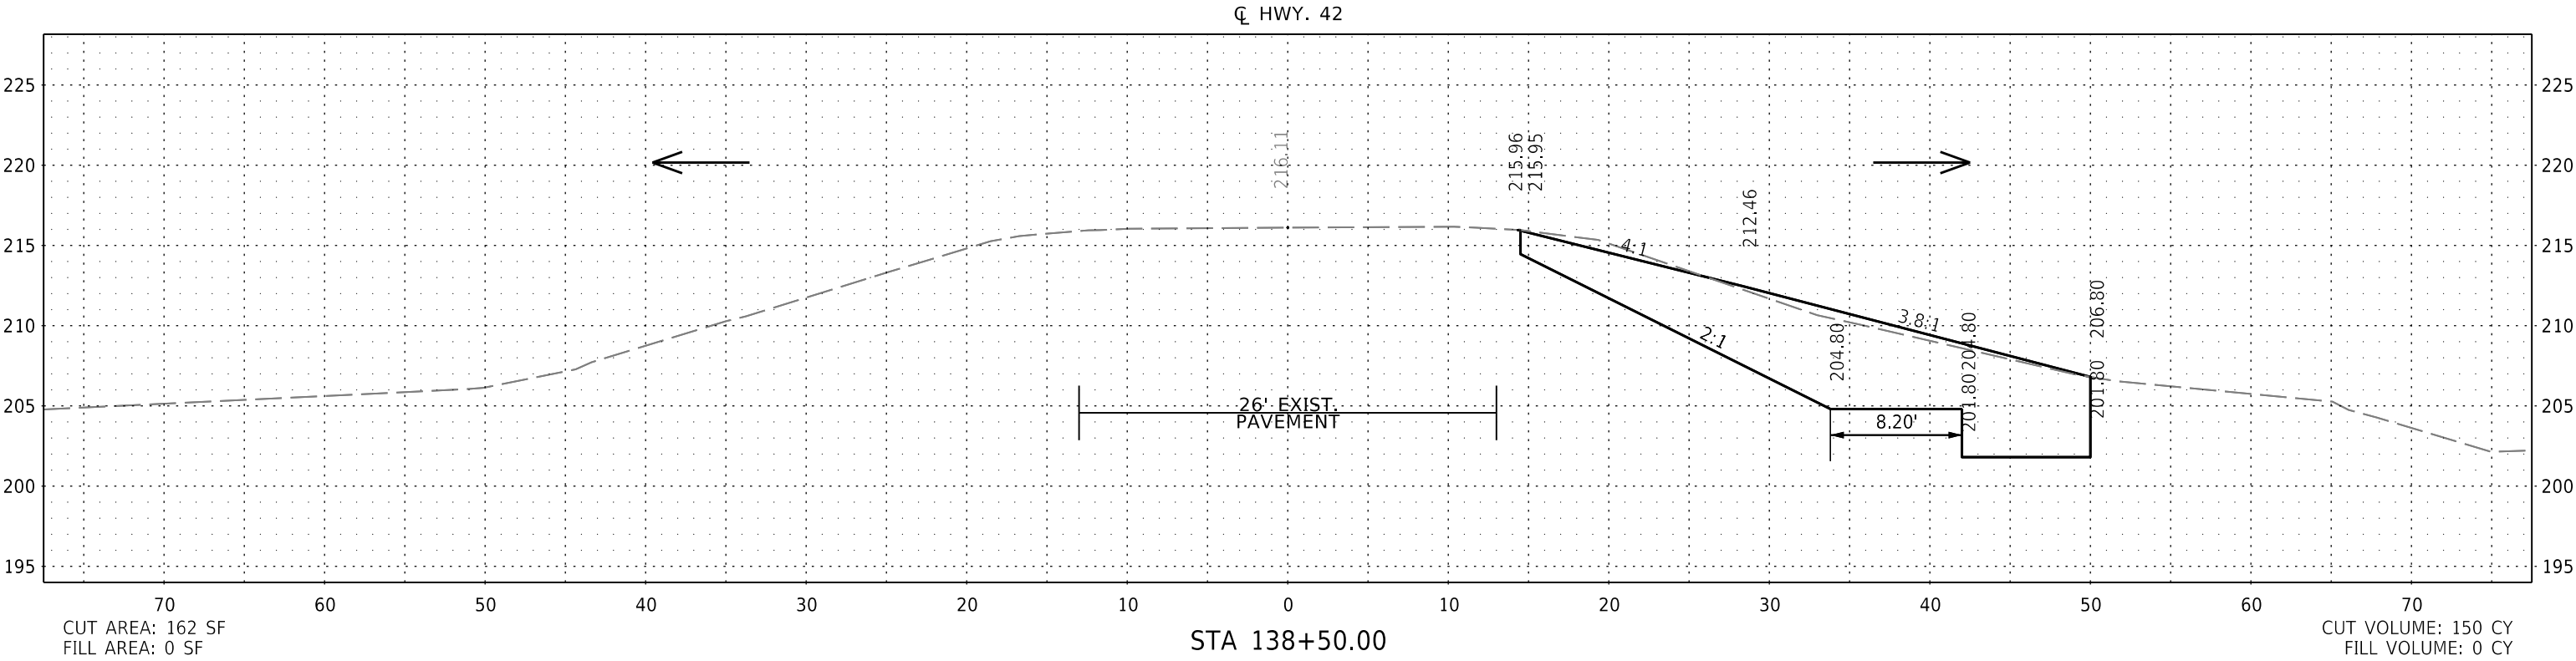



CROSS SECTION STA 138+00.00 TO STA 138+50.00

DATE REVISED	DATE REVISED	FED. RD. DIST. NO.	STATE	JOB NO.	SHEET NO.	TOTAL SHEETS
		6	ARK.	110831	61	96
CROSS SECTIONS						

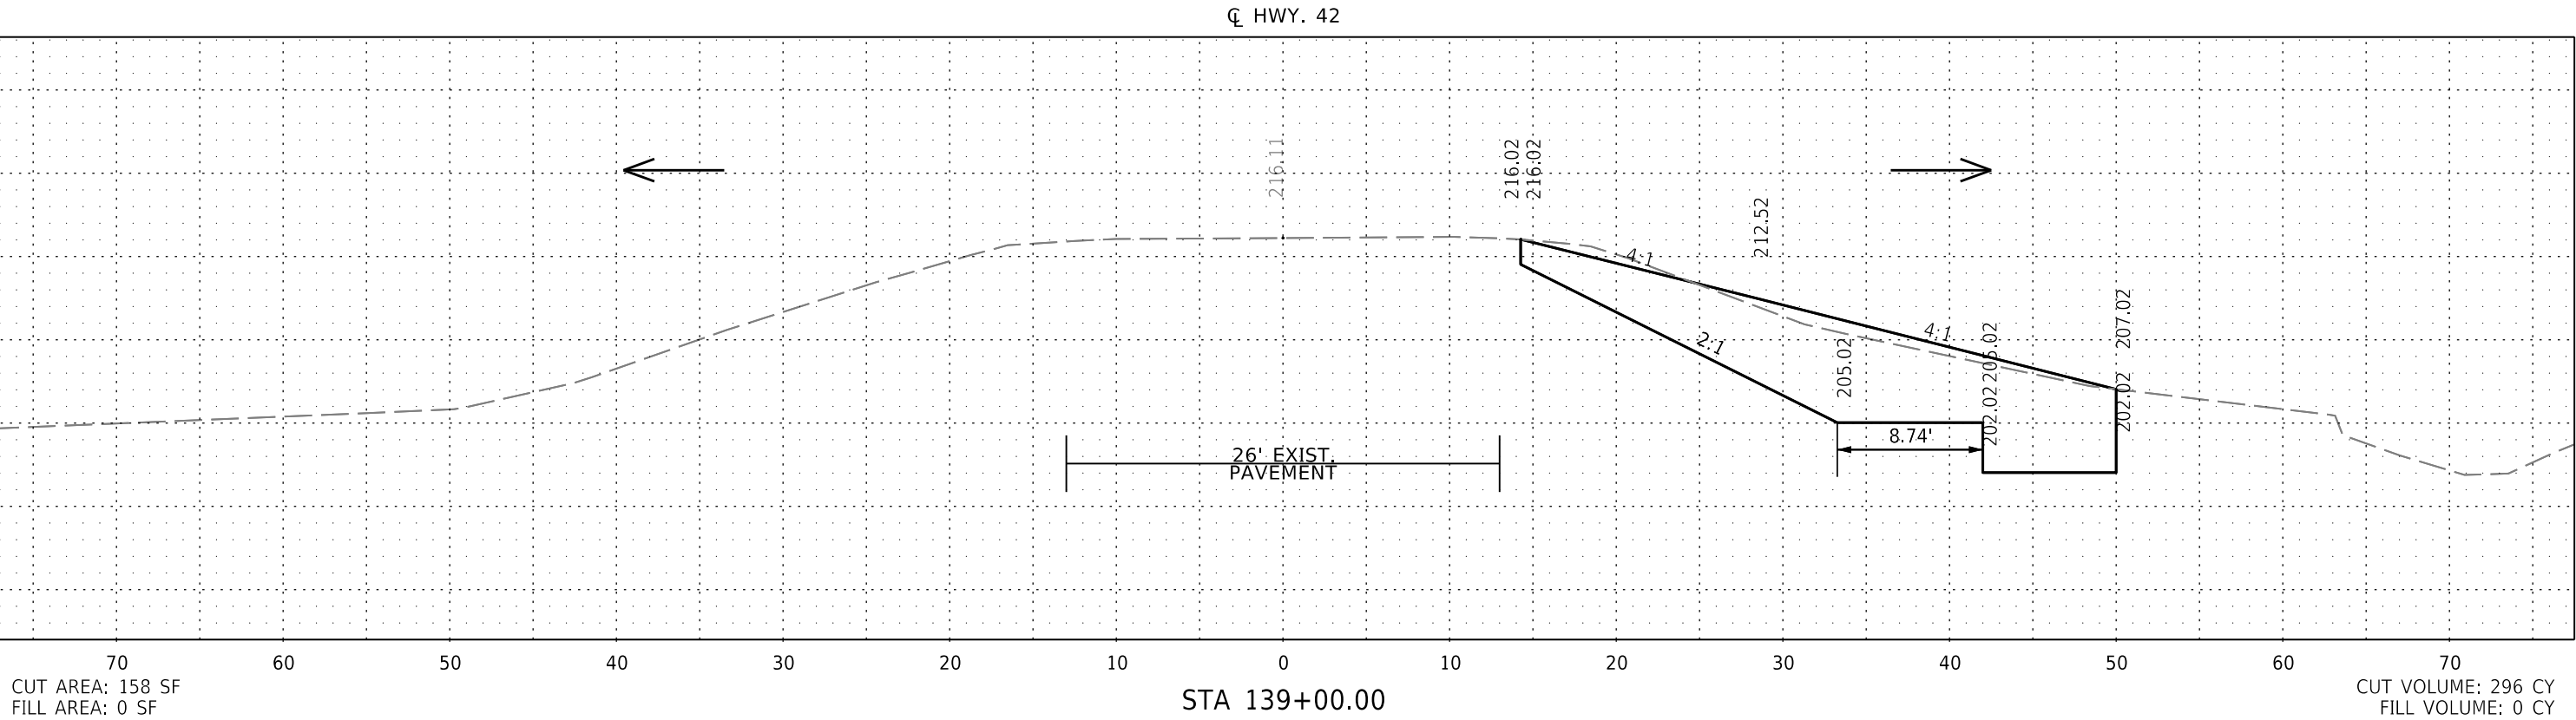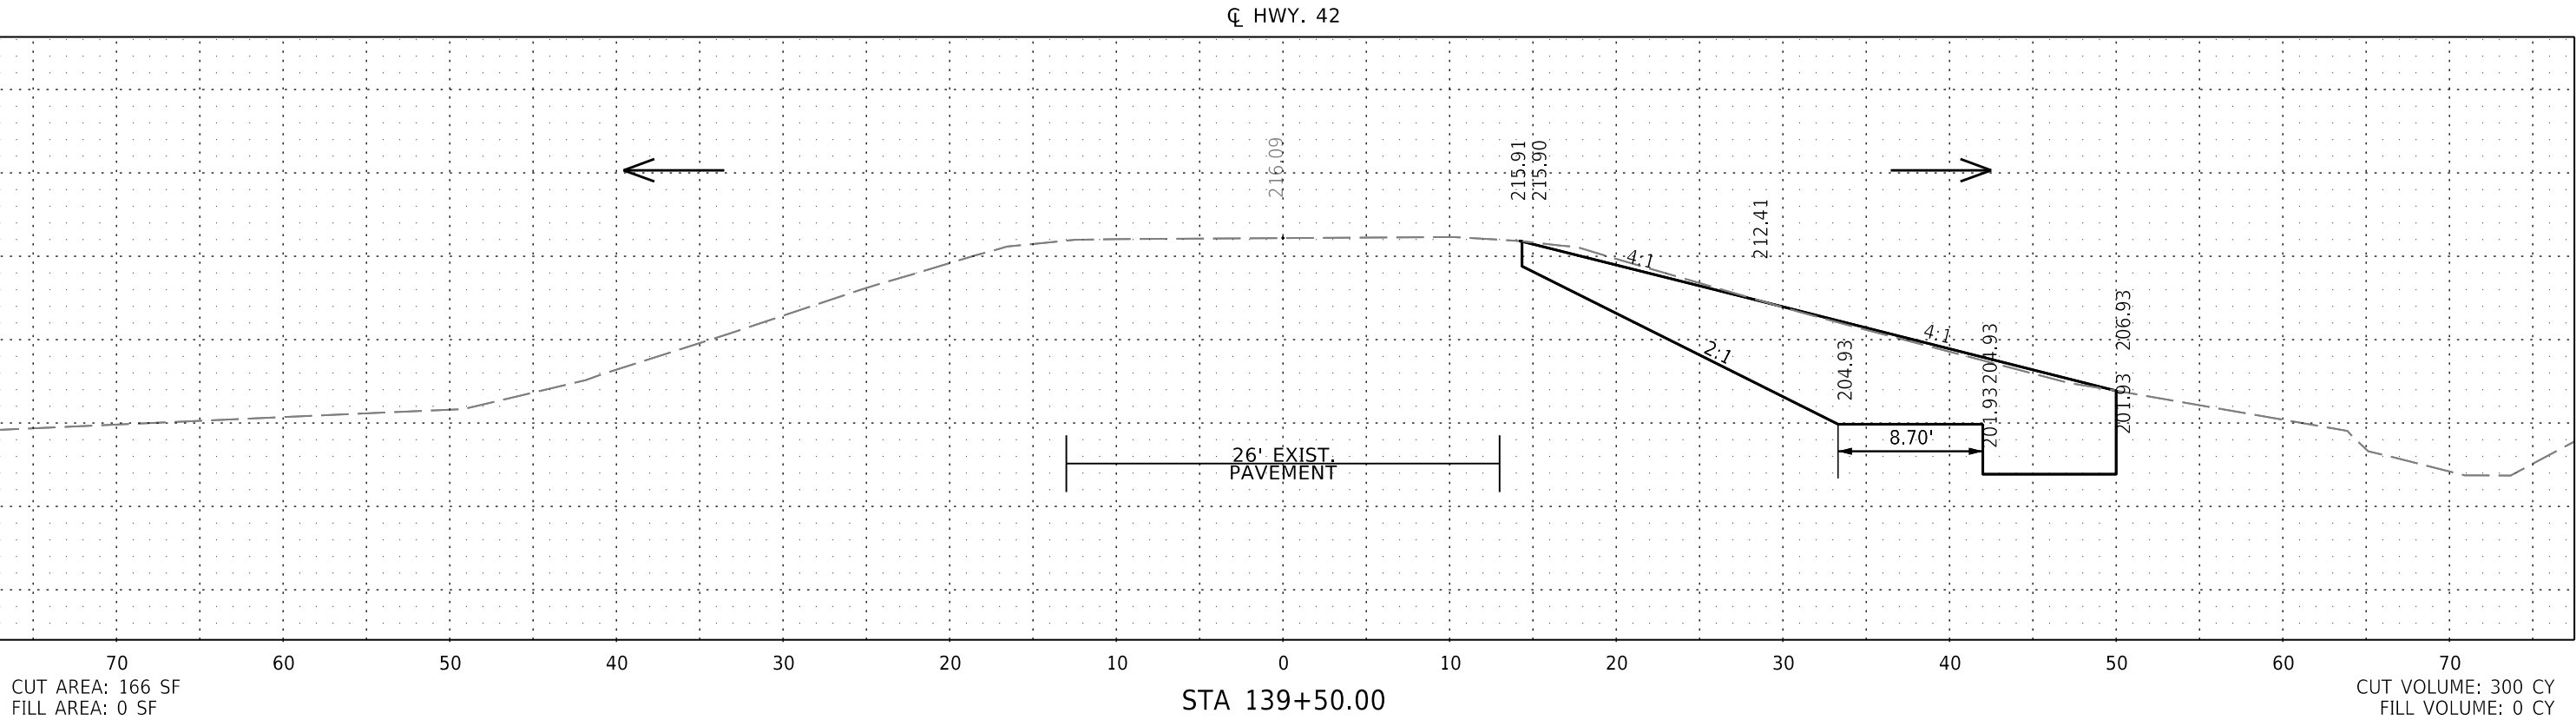



CROSS SECTION STA 139+00.00 TO STA 139+50.00

DATE REVISED	DATE REVISED	FED. RD. DIST. NO.	STATE	JOB NO.	SHEET NO.	TOTAL SHEETS
		6	ARK.	110831	62	96
CROSS SECTIONS						

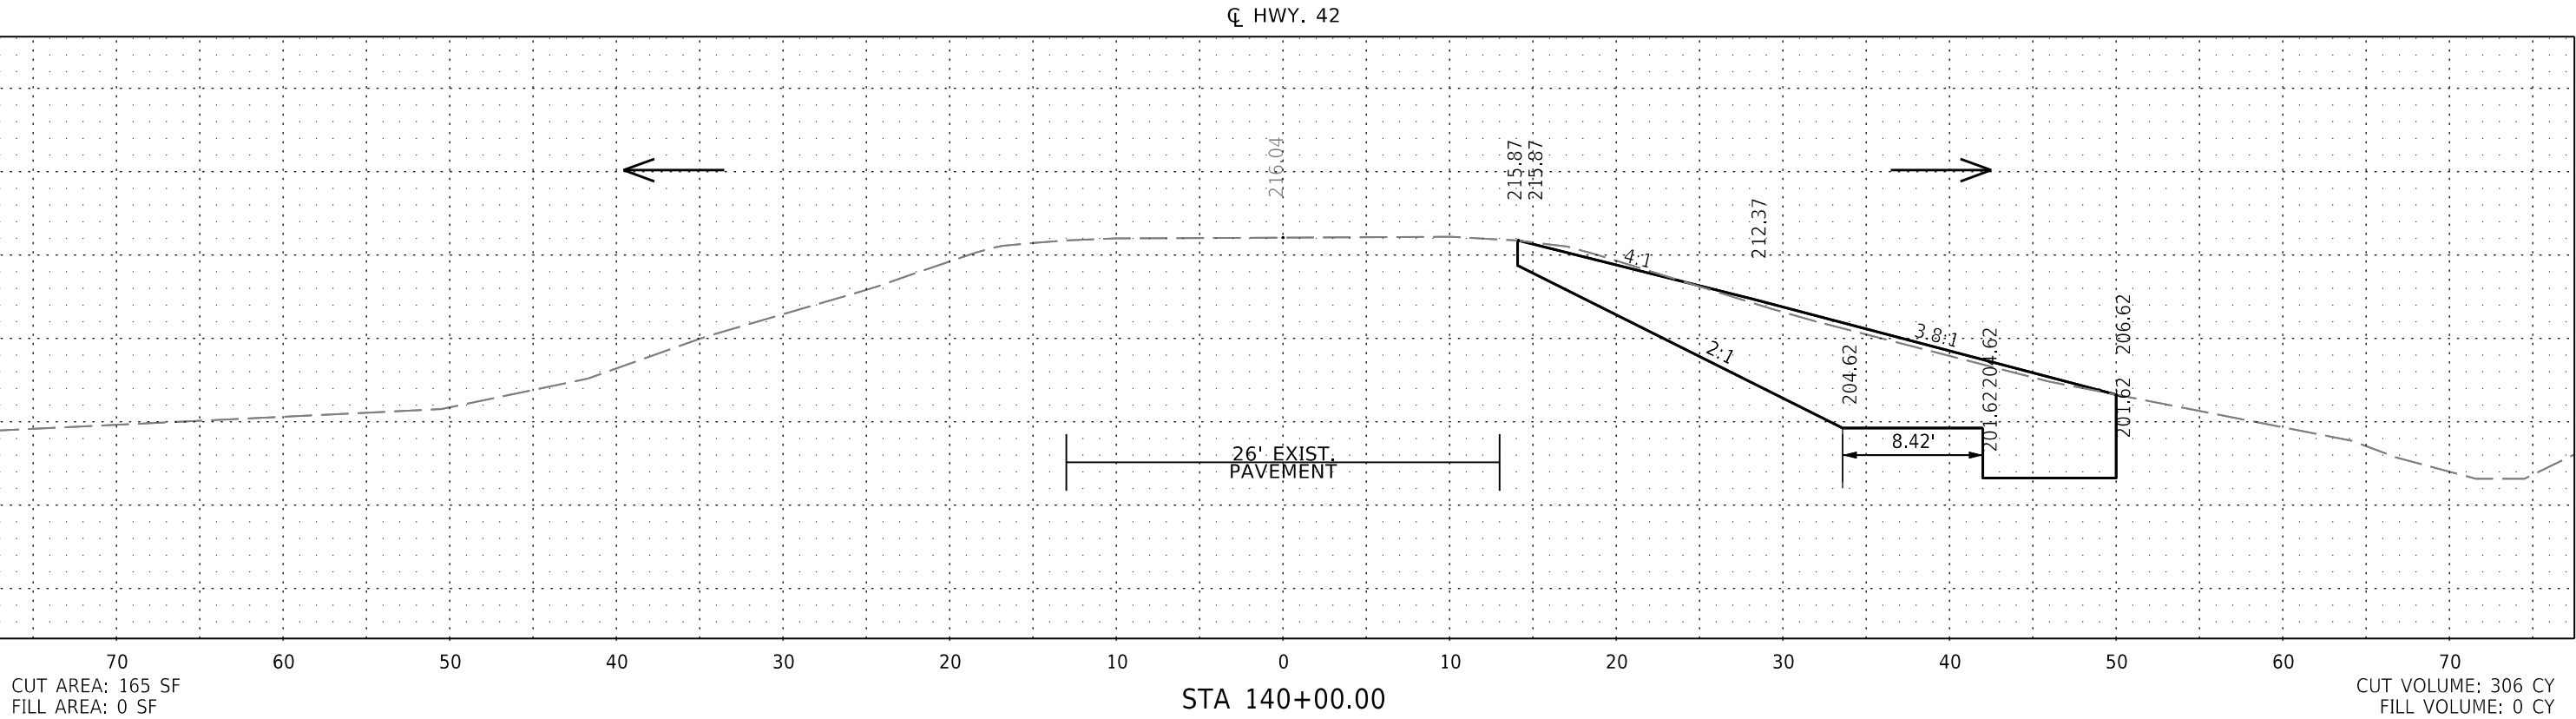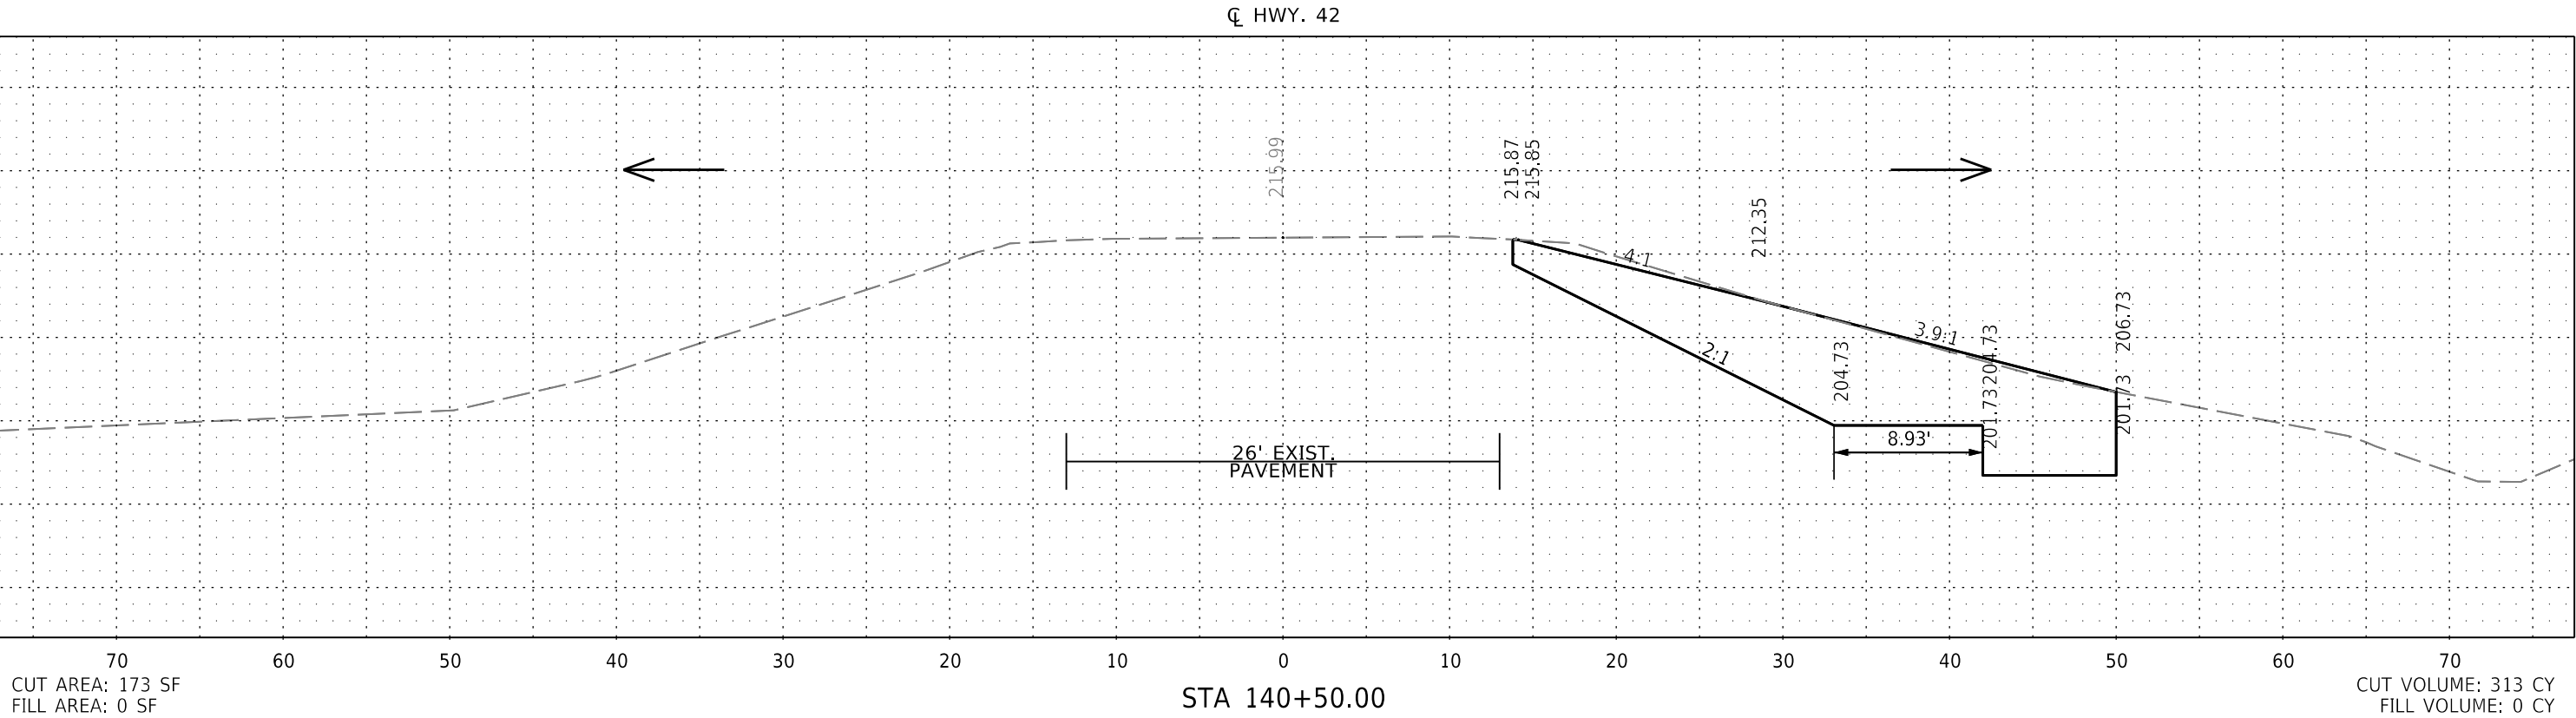



CROSS SECTION STA 140+00.00 TO STA 140+50.00

DATE REVISED	DATE REVISED	FED. RD. DIST. NO.	STATE	JOB NO.	SHEET NO.	TOTAL SHEETS
		6	ARK.	110831	63	96
CROSS SECTIONS						

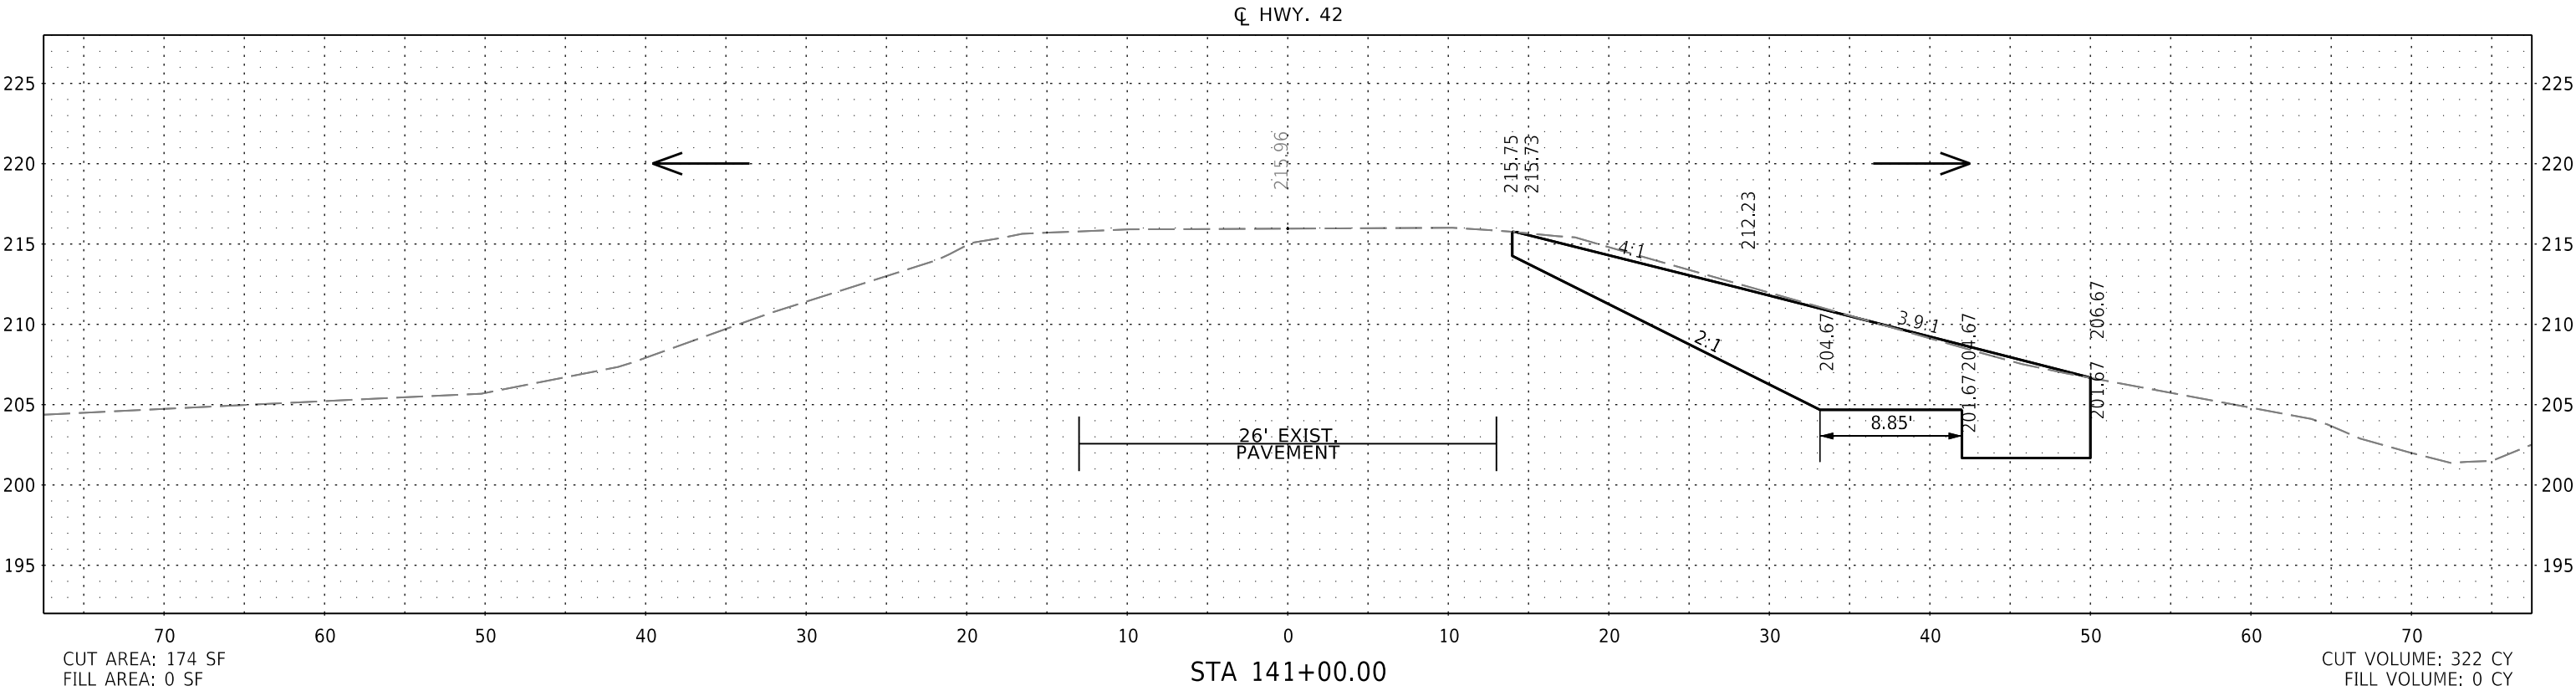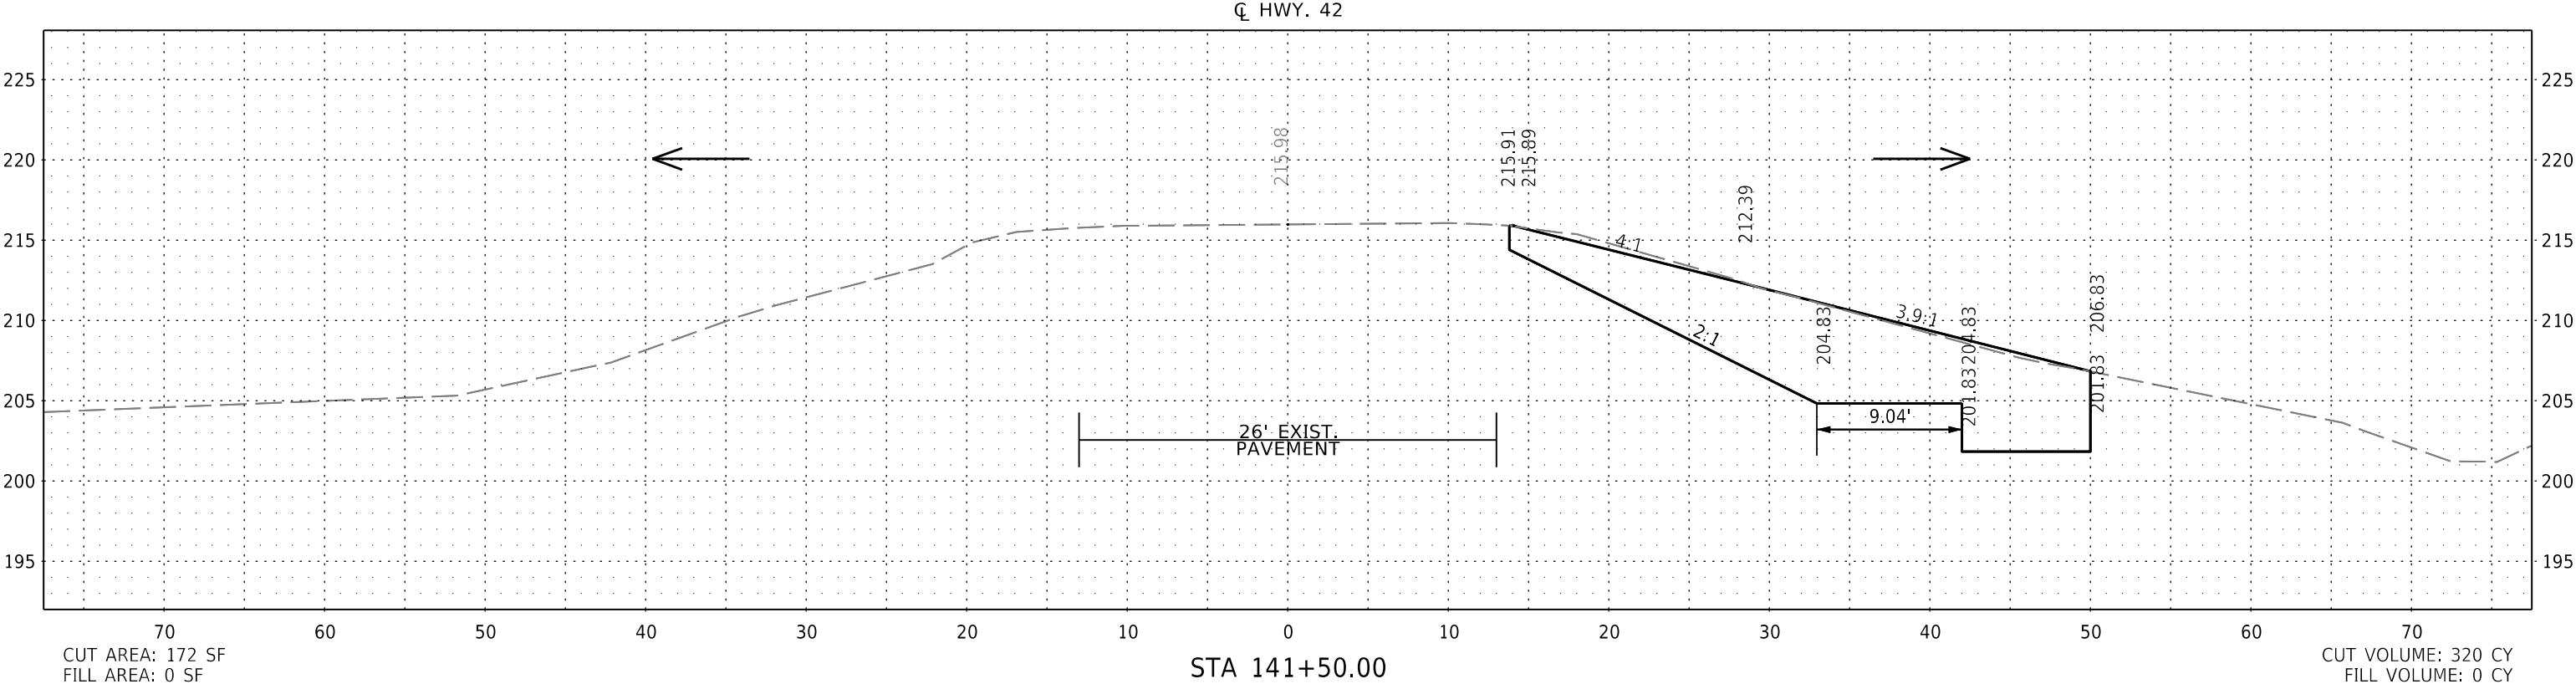



CROSS SECTION STA 141+00.00 TO STA 141+50.00

DATE REVISED	DATE REVISED	FED.RD. DIST.NO.	STATE	JOB NO.	SHEET NO.	TOTAL SHEETS
		6	ARK.	110831	64	96
CROSS SECTIONS						

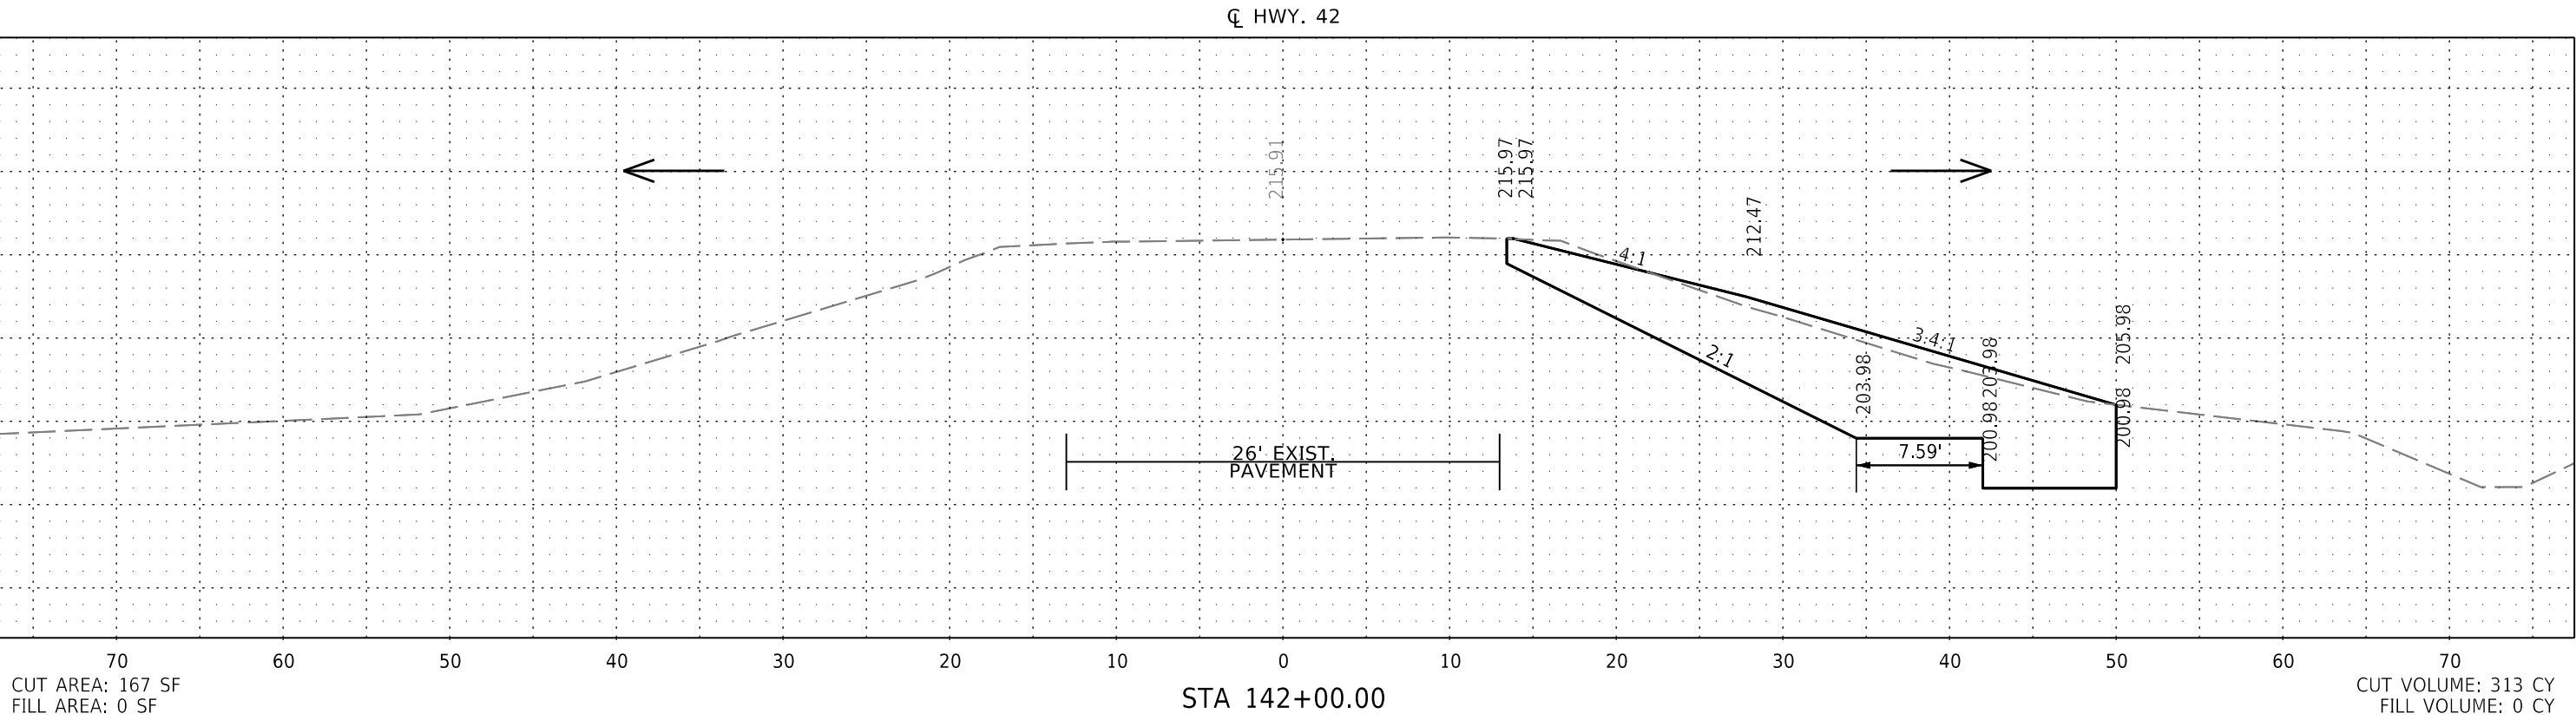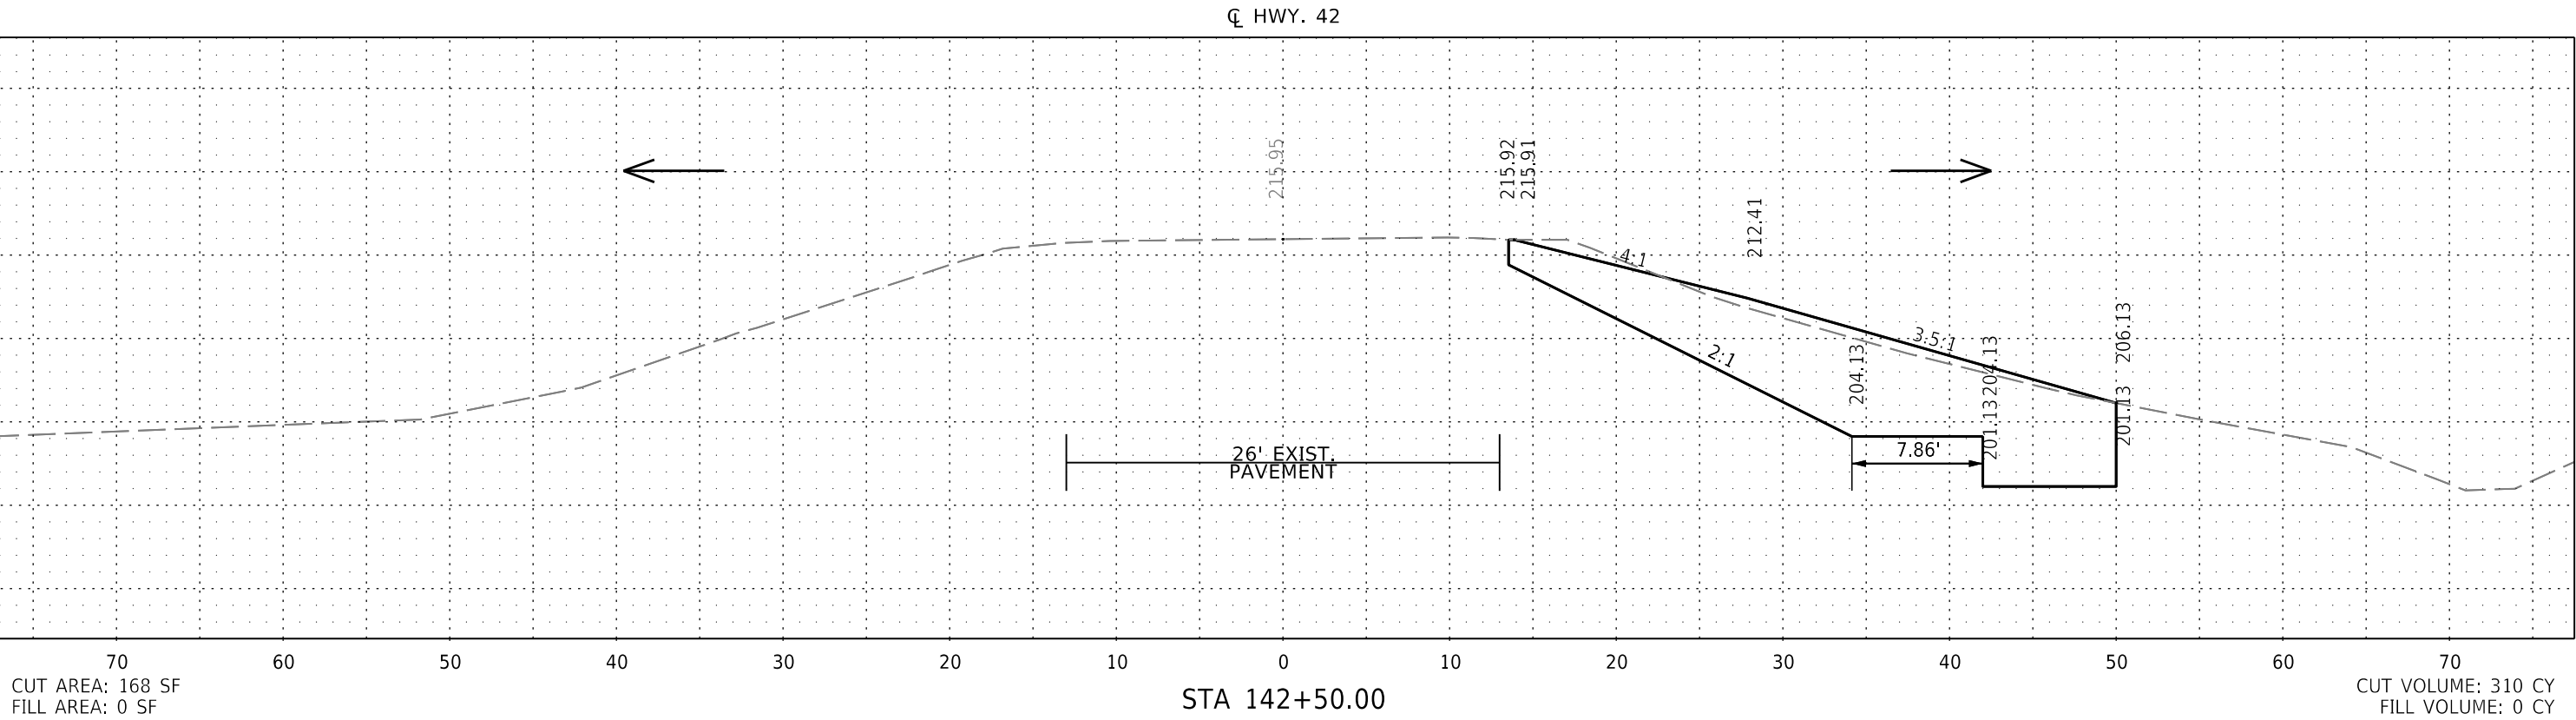



CROSS SECTION STA 142+00.00 TO STA 142+50.00

DATE REVISED	DATE REVISED	FED. RD. DIST. NO.	STATE	JOB NO.	SHEET NO.	TOTAL SHEETS
		6	ARK.	110831	65	96
CROSS SECTIONS						

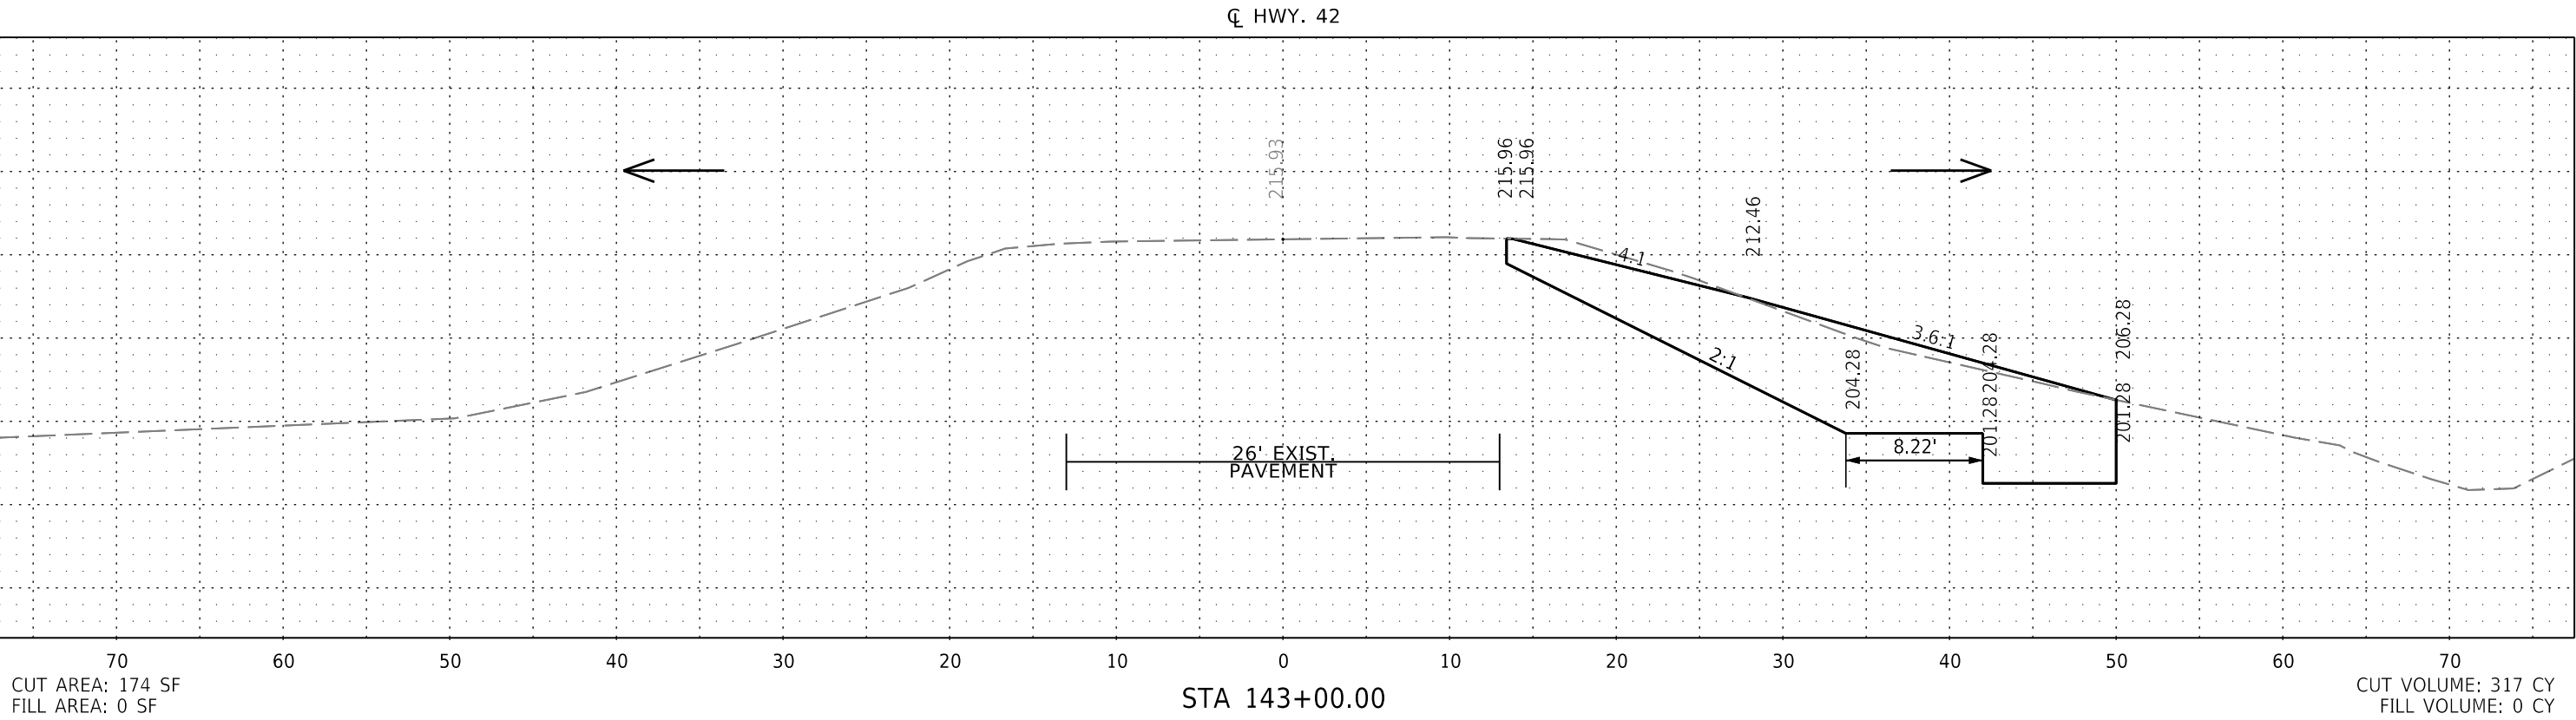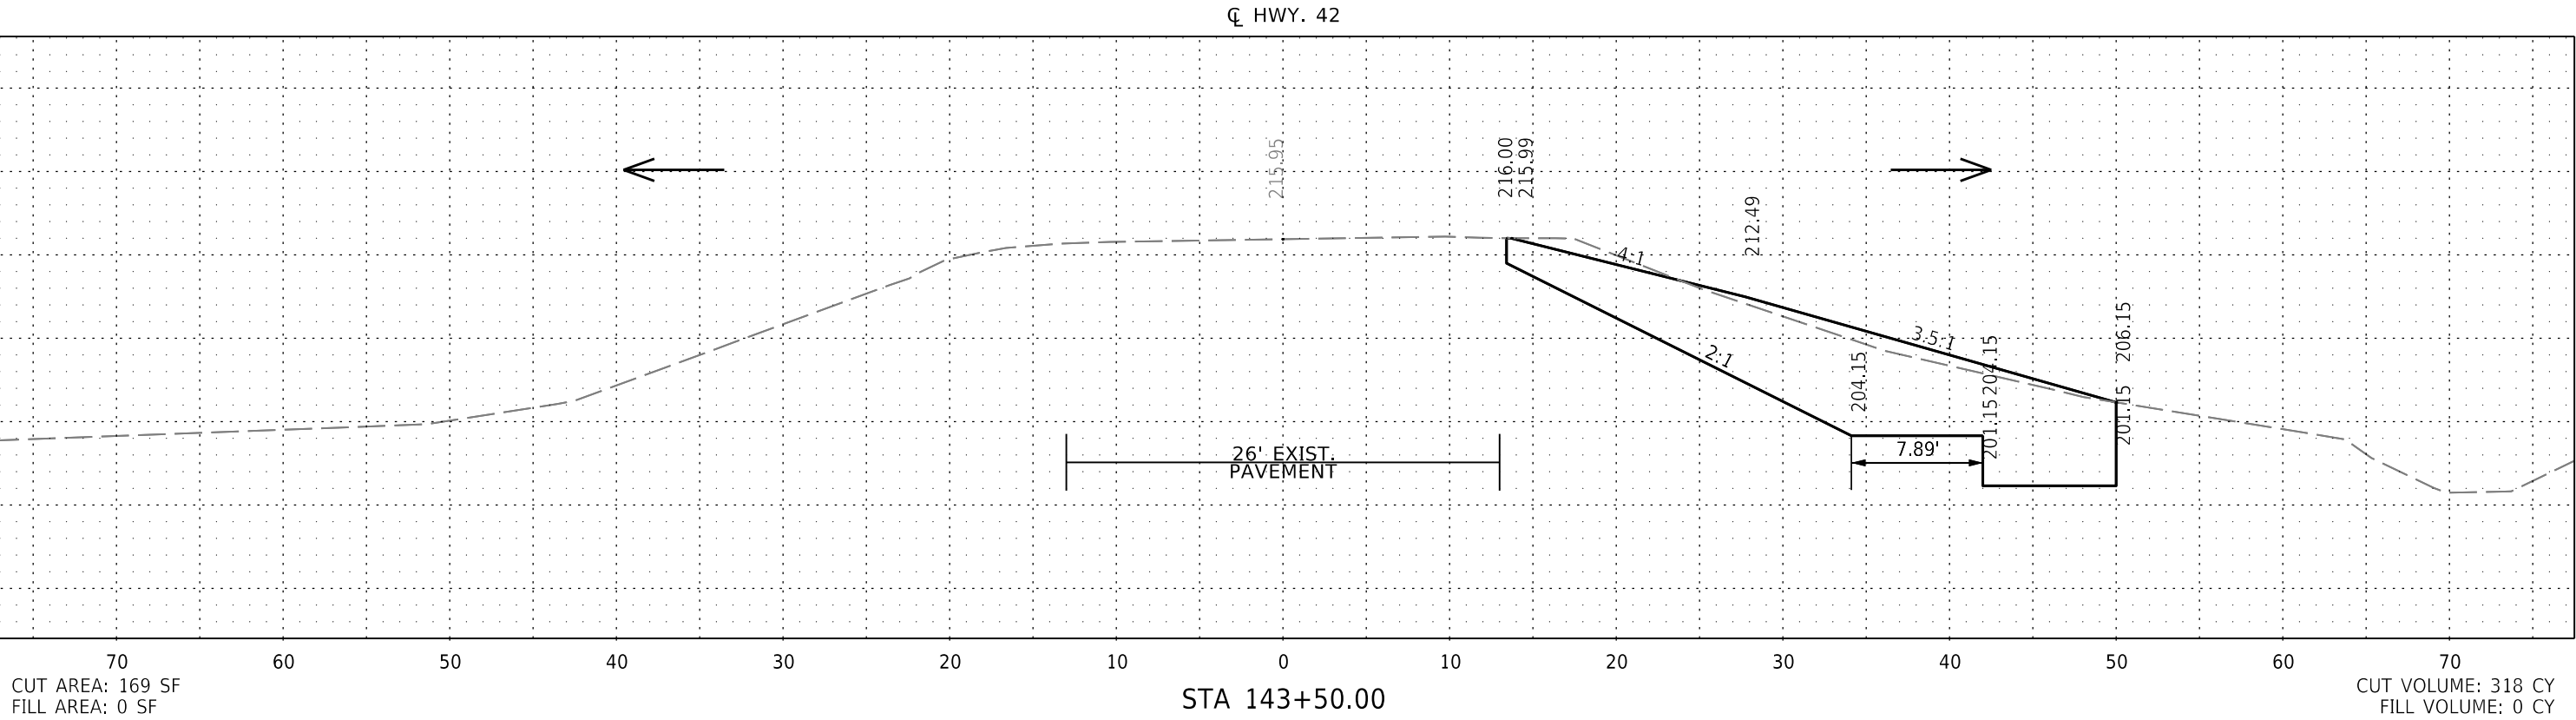



CROSS SECTION STA 143+00.00 TO STA 143+50.00

DATE REVISED	DATE REVISED	FED. RD. DIST. NO.	STATE	JOB NO.	SHEET NO.	TOTAL SHEETS
		6	ARK.	110831	66	96
CROSS SECTIONS						

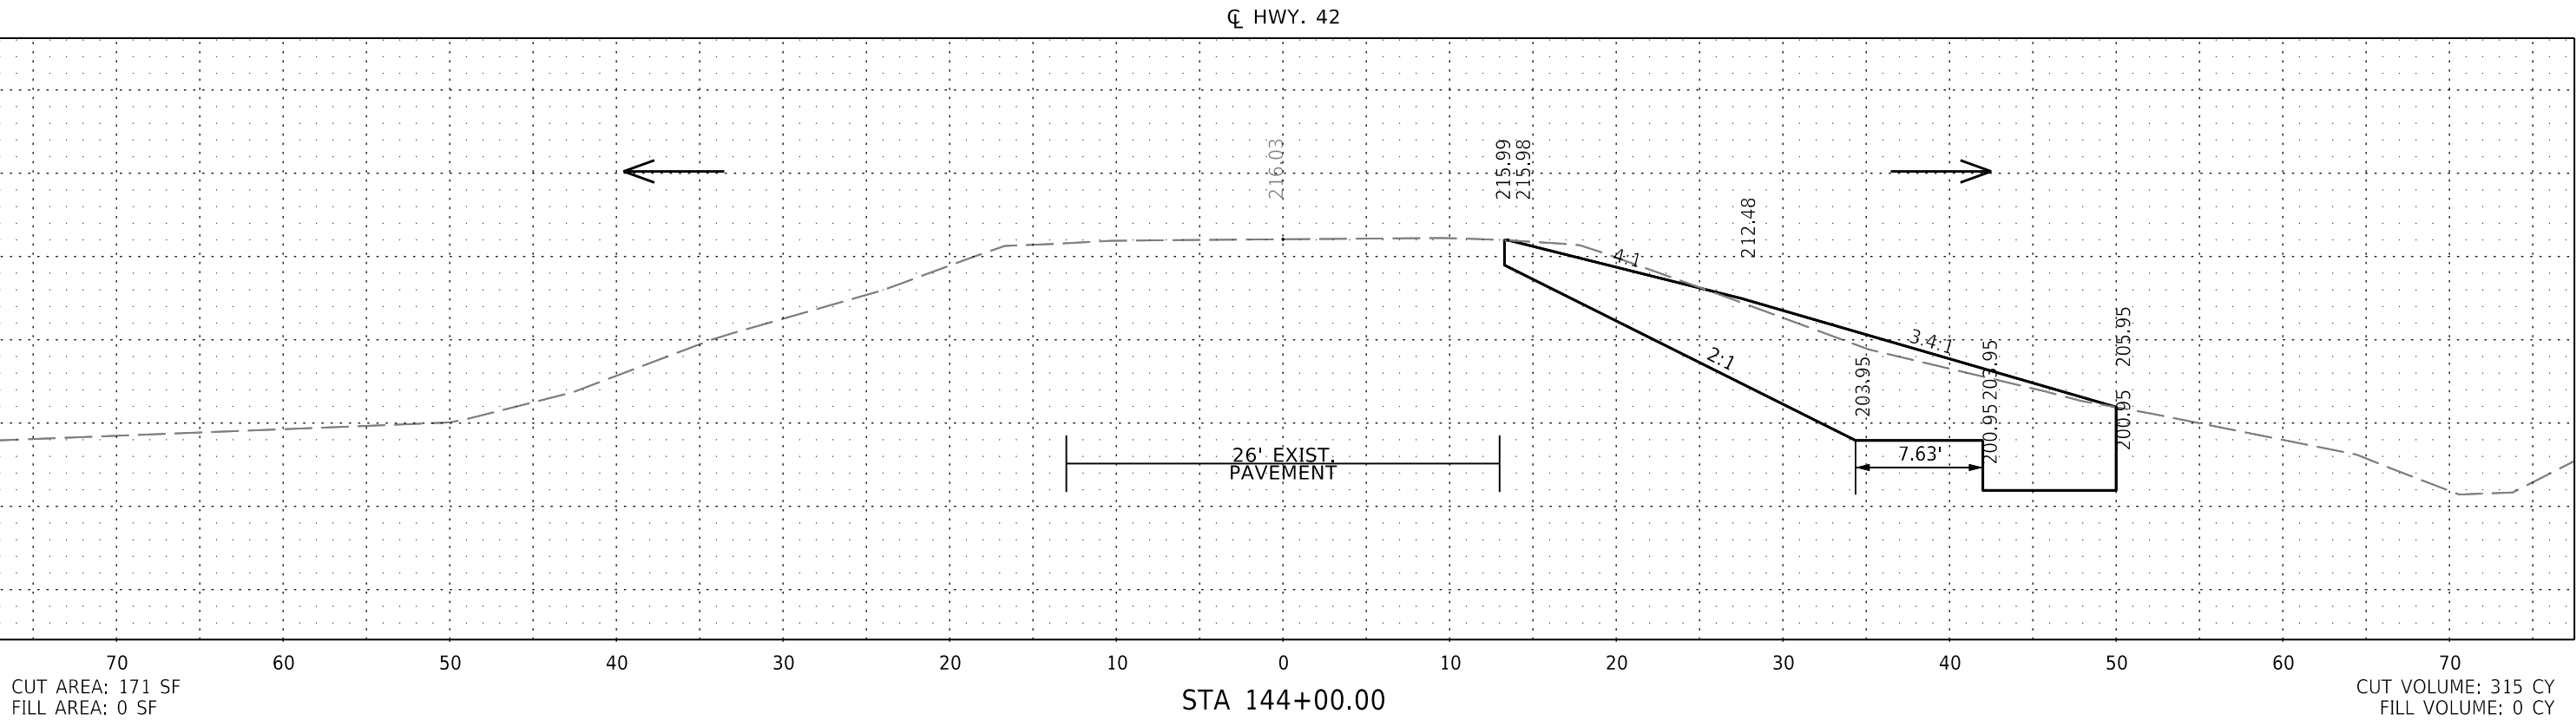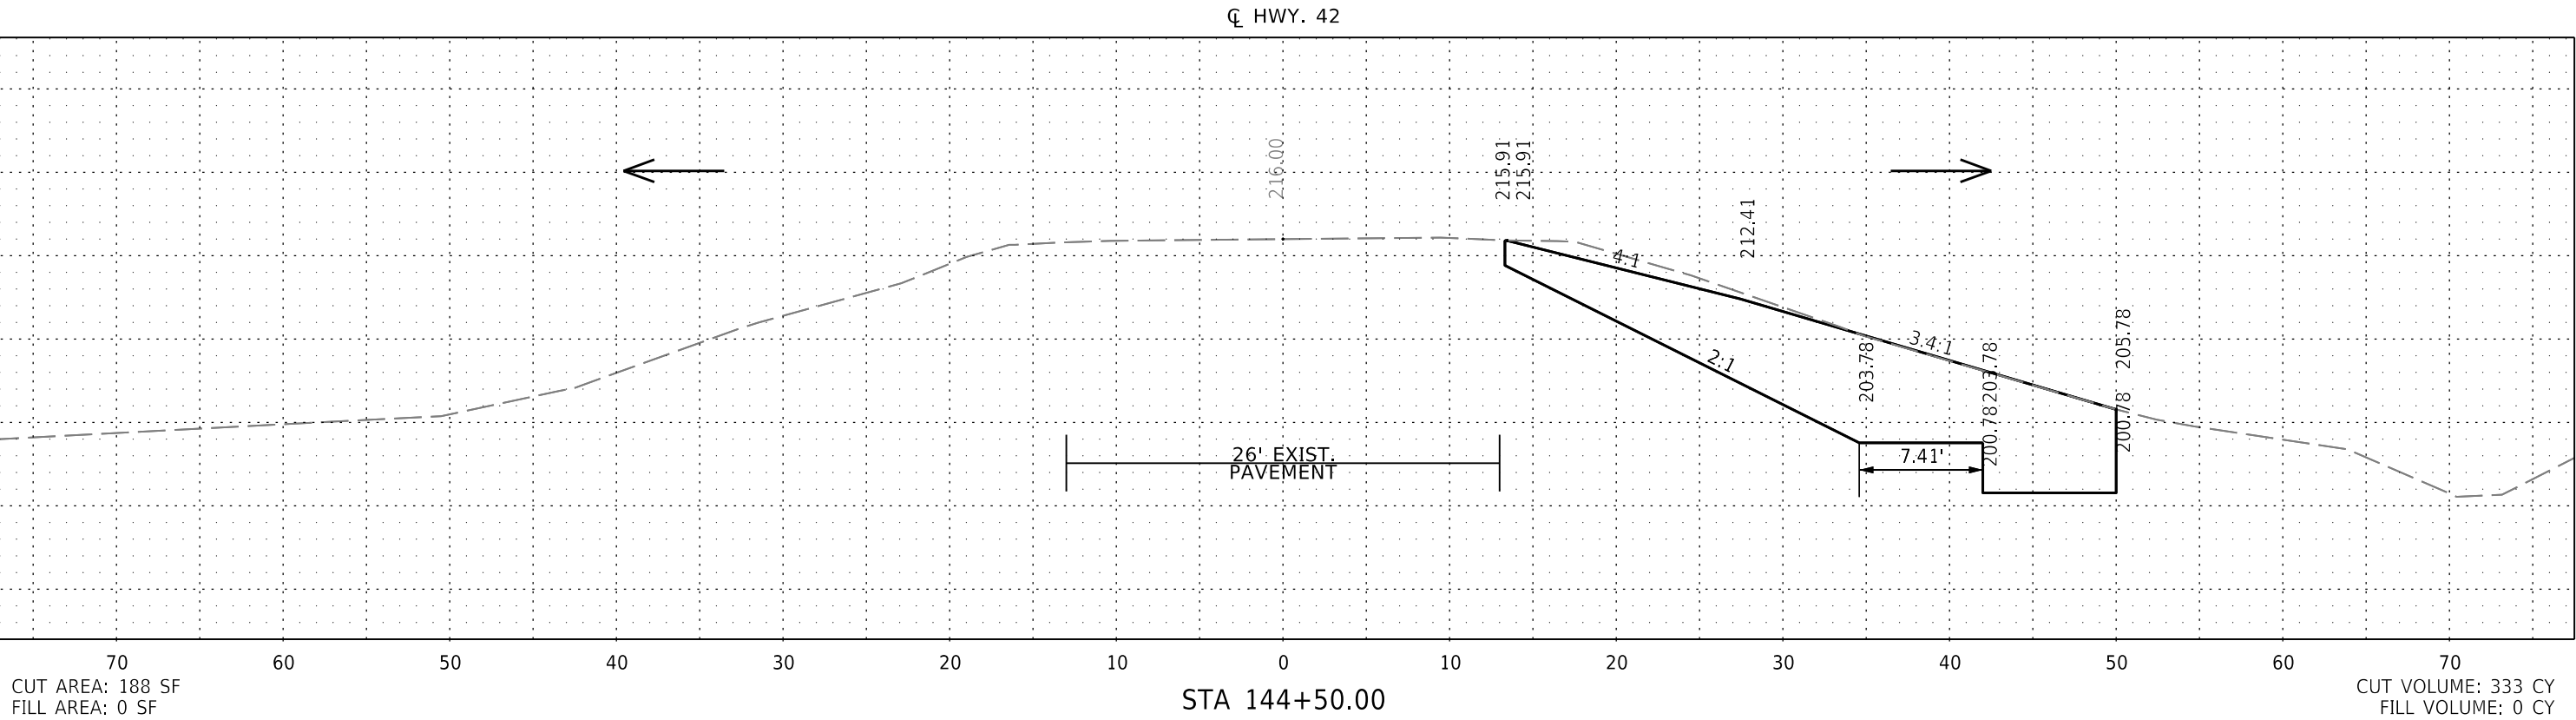



CROSS SECTION STA 144+00.00 TO STA 144+50.00

DATE REVISED	DATE REVISED	FED. RD. DIST. NO.	STATE	JOB NO.	SHEET NO.	TOTAL SHEETS
		6	ARK.	110831	67	96
CROSS SECTIONS						

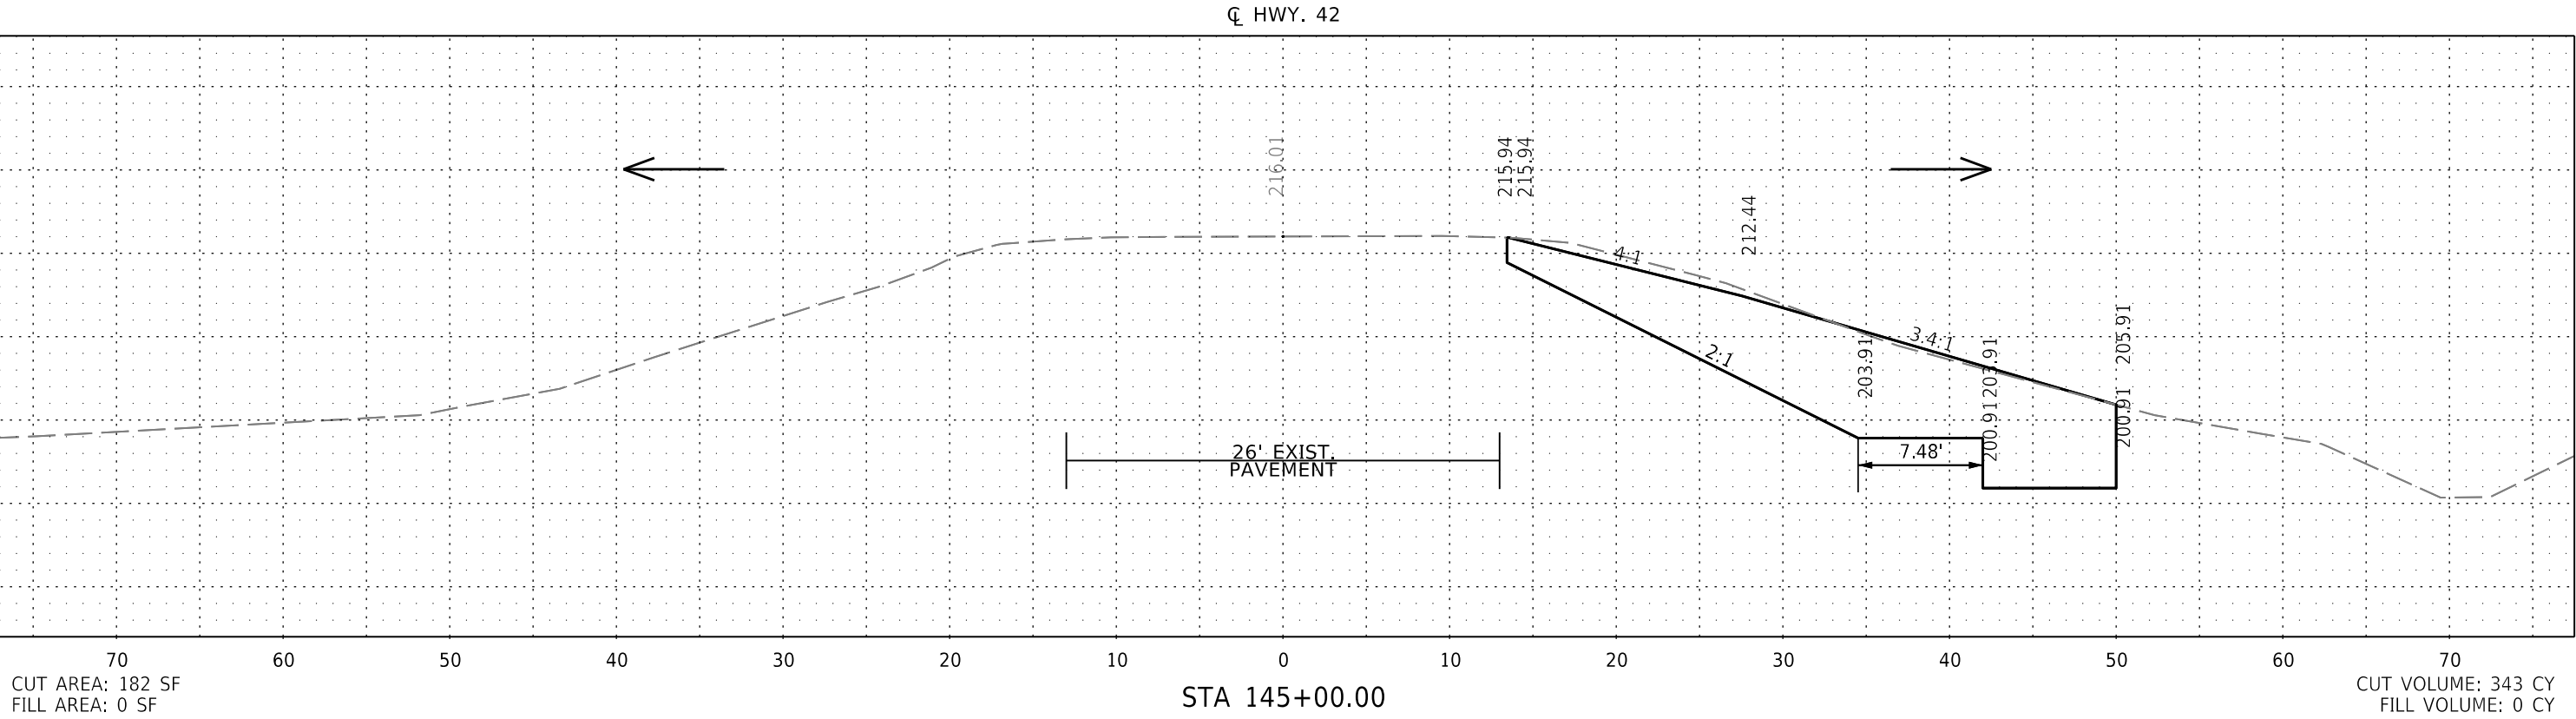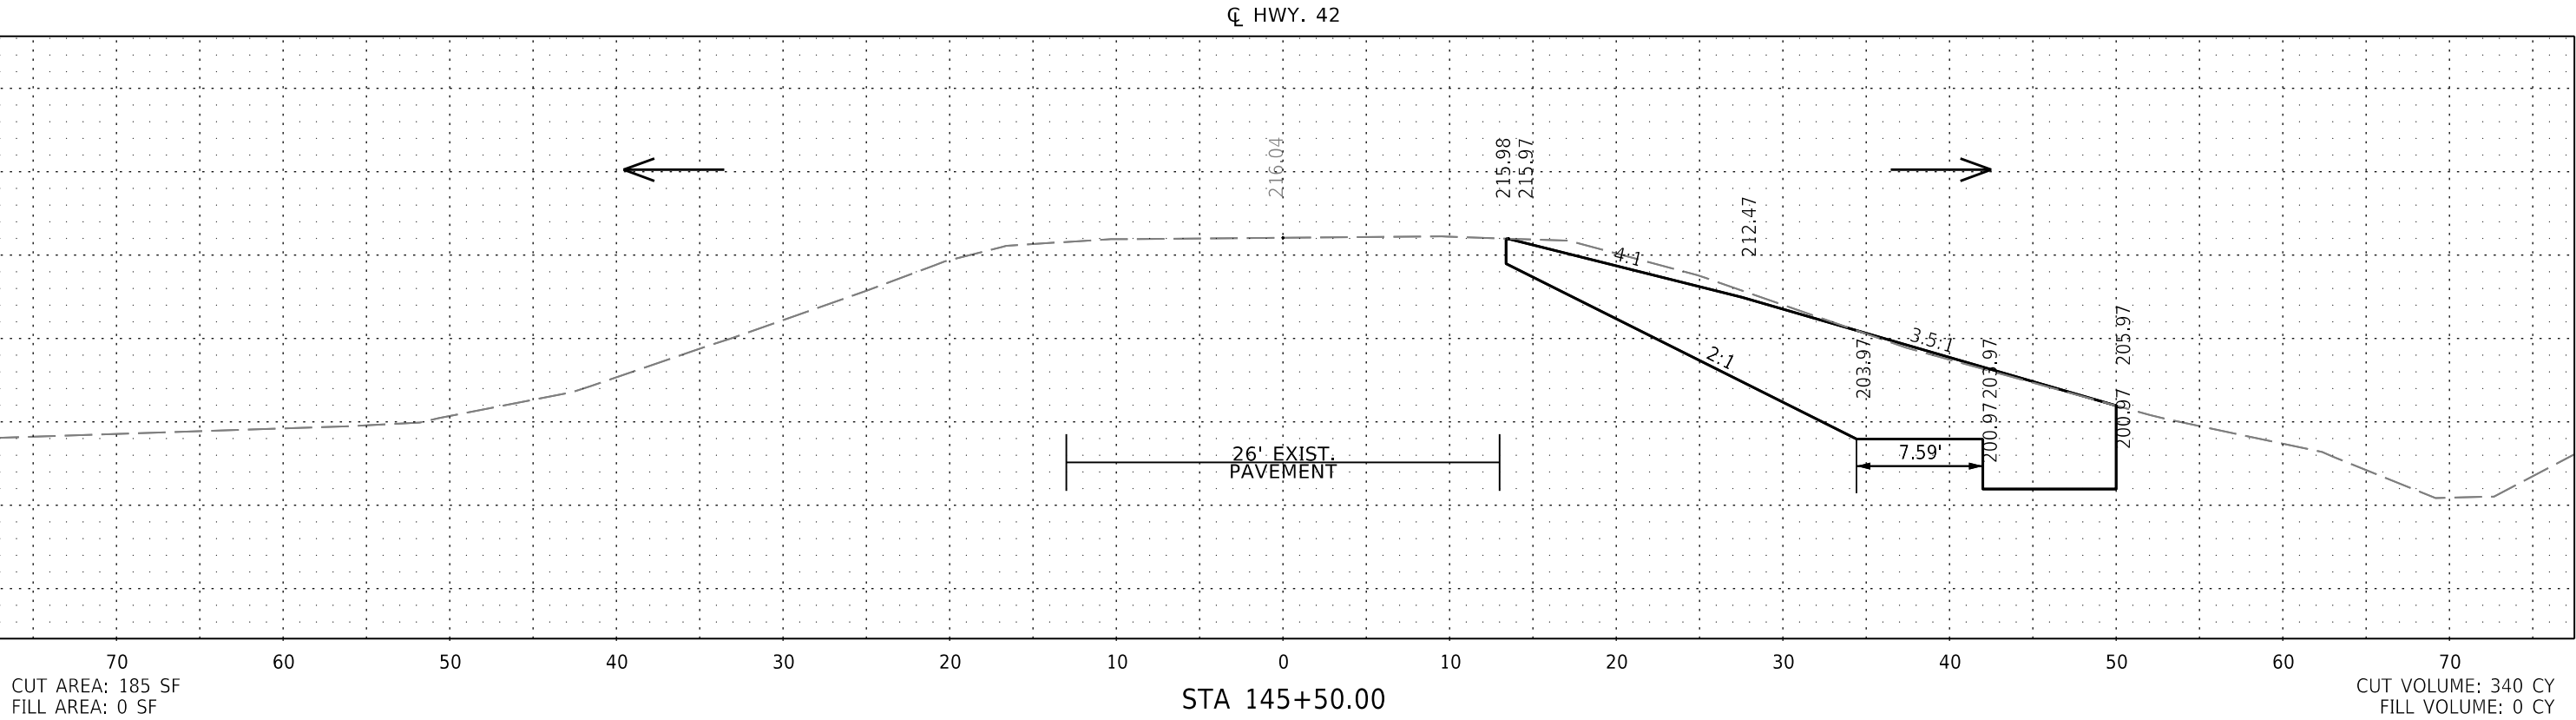



CROSS SECTION STA 145+00.00 TO STA 145+50.00

DATE REVISED	DATE REVISED	FED. RD. DIST. NO.	STATE	JOB NO.	SHEET NO.	TOTAL SHEETS
		6	ARK.	110831	68	96
CROSS SECTIONS						

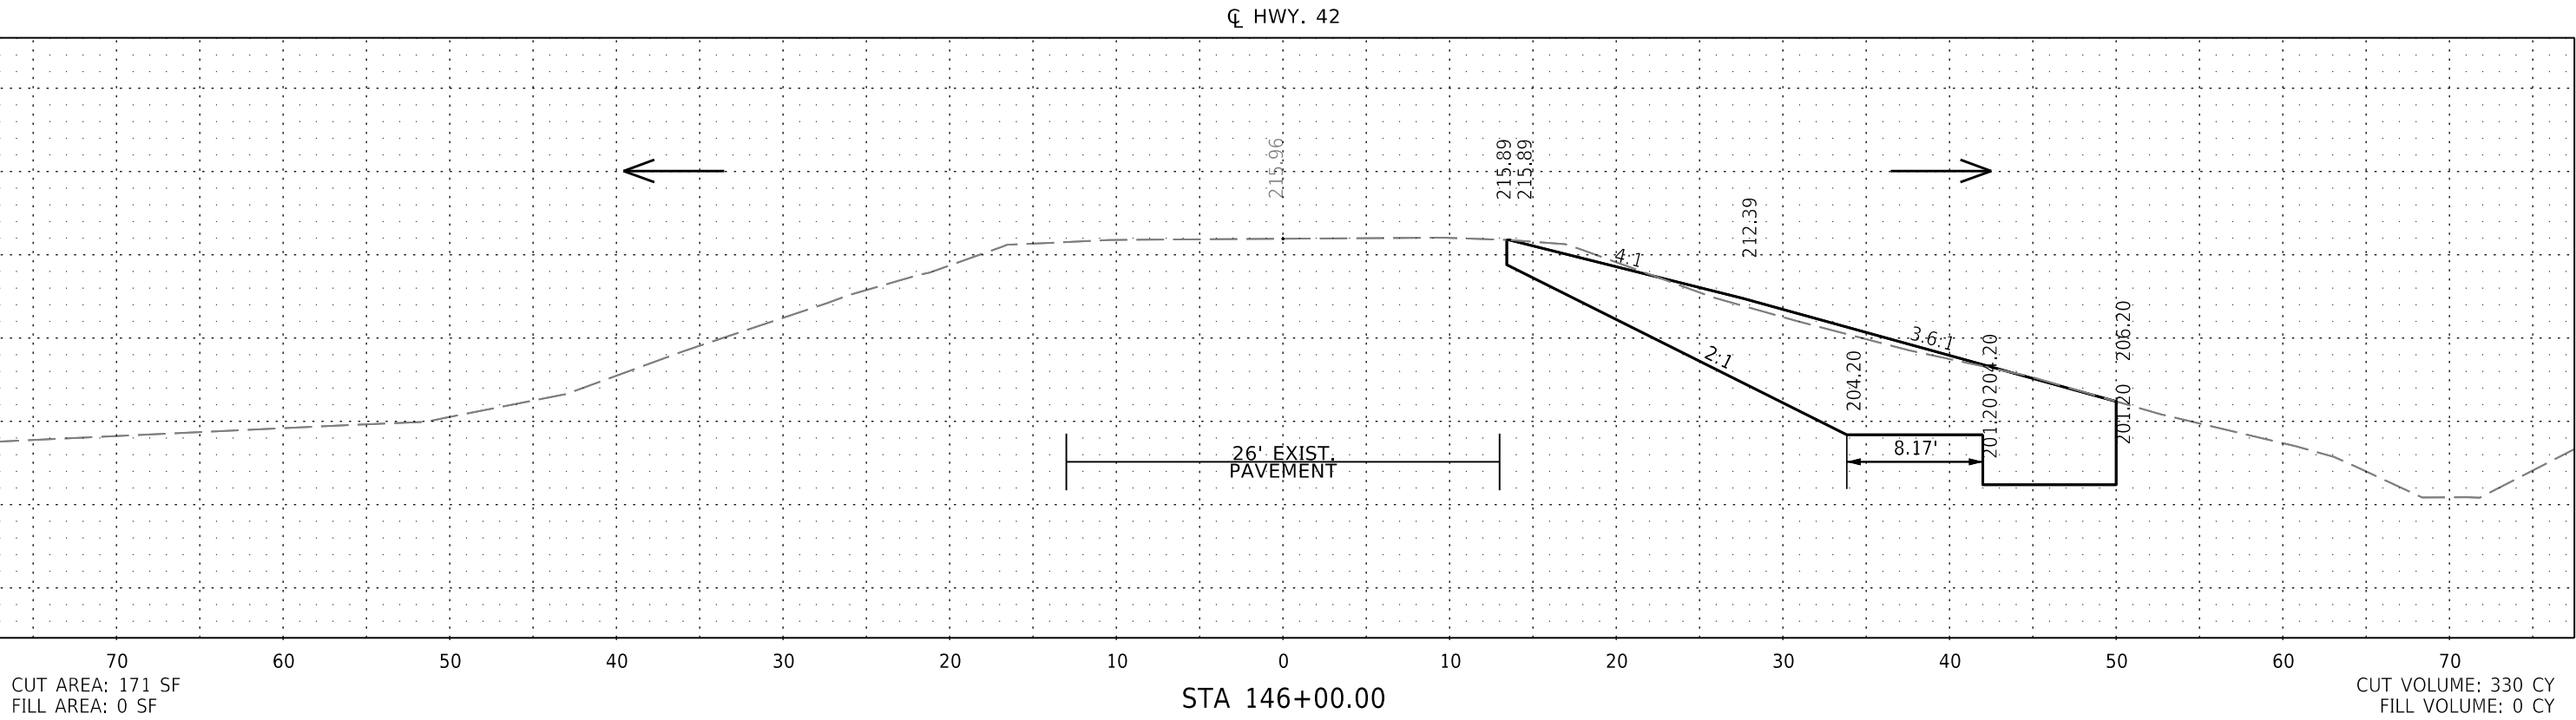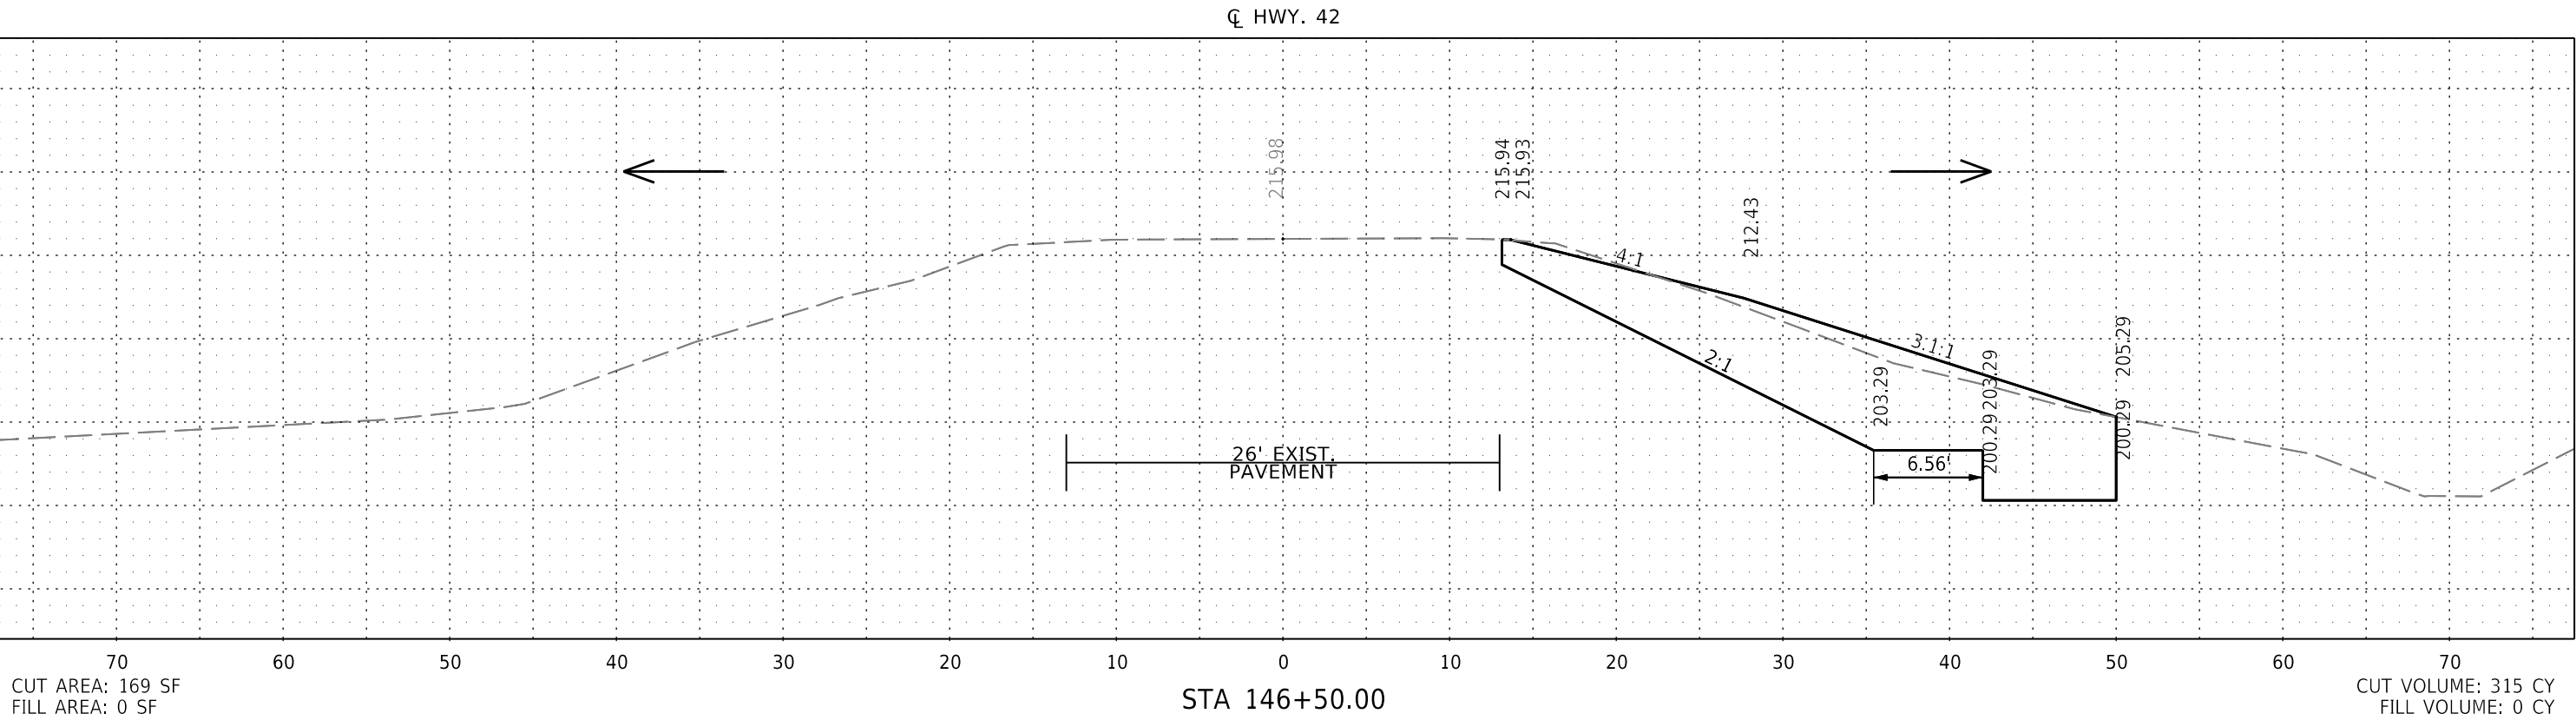



CROSS SECTION STA 146+00.00 TO STA 146+50.00

DATE REVISED	DATE REVISED	FED. RD. DIST. NO.	STATE	JOB NO.	SHEET NO.	TOTAL SHEETS
		6	ARK.	110831	69	96
CROSS SECTIONS						

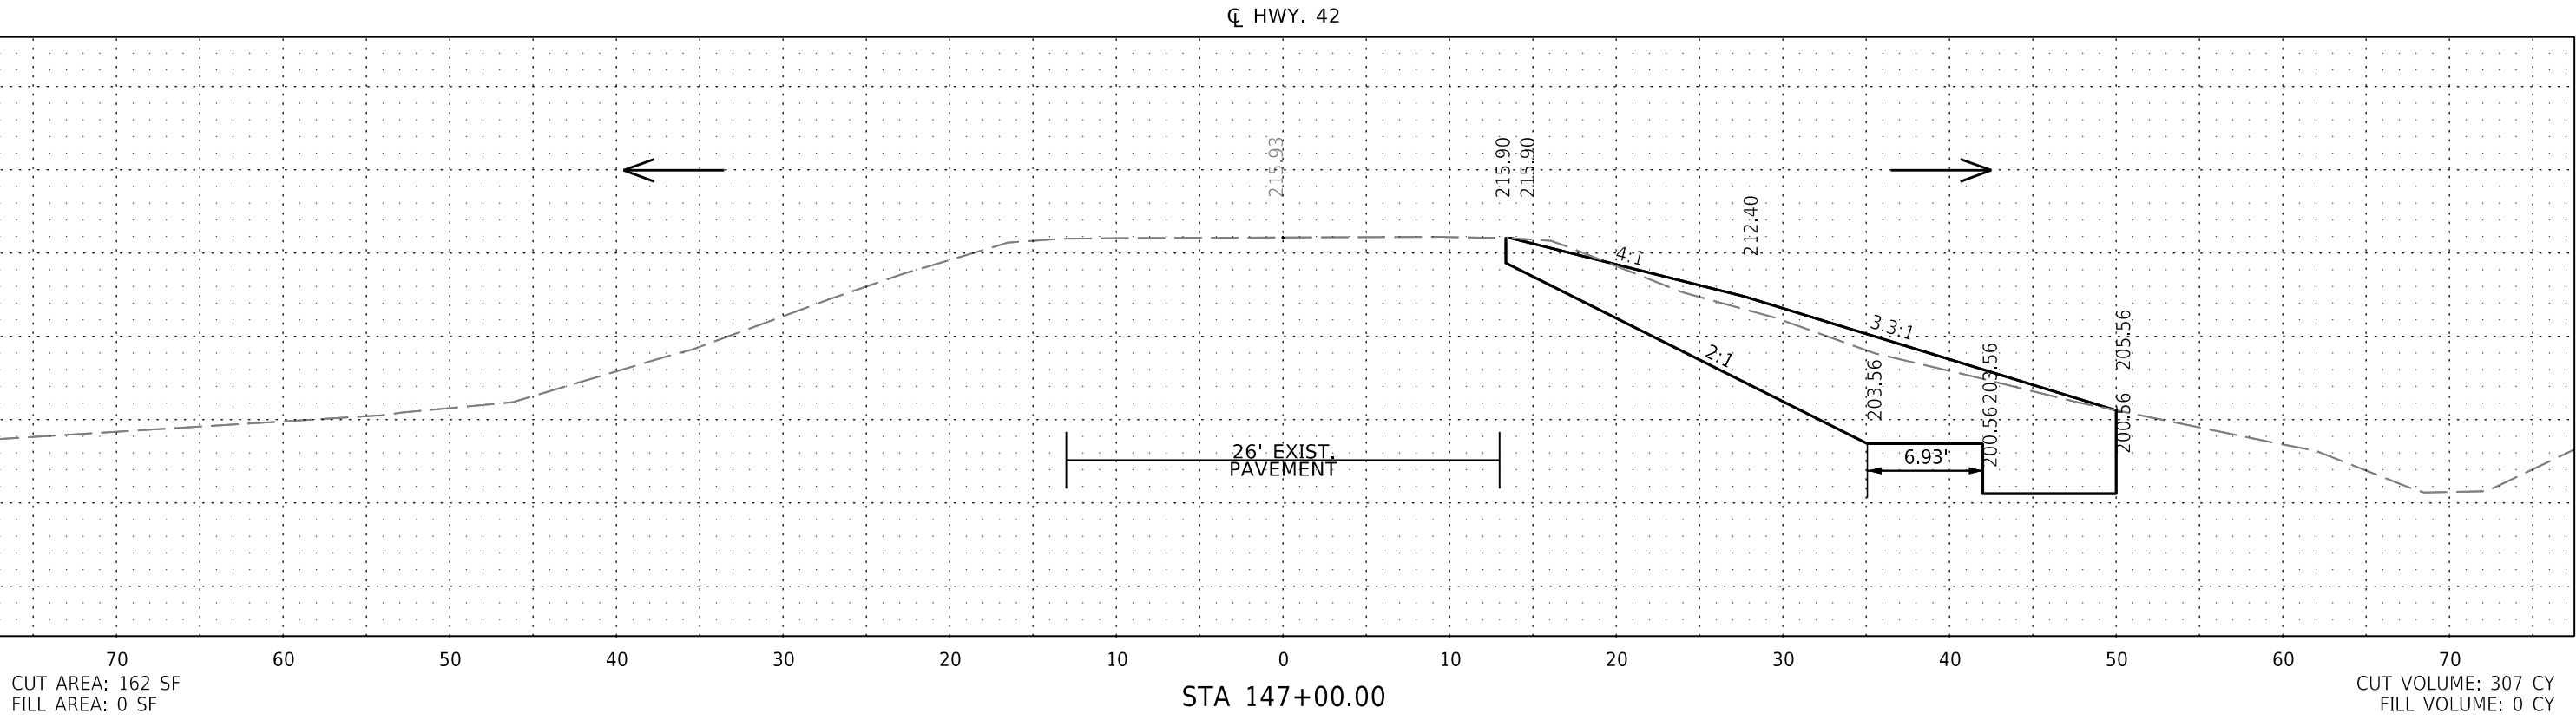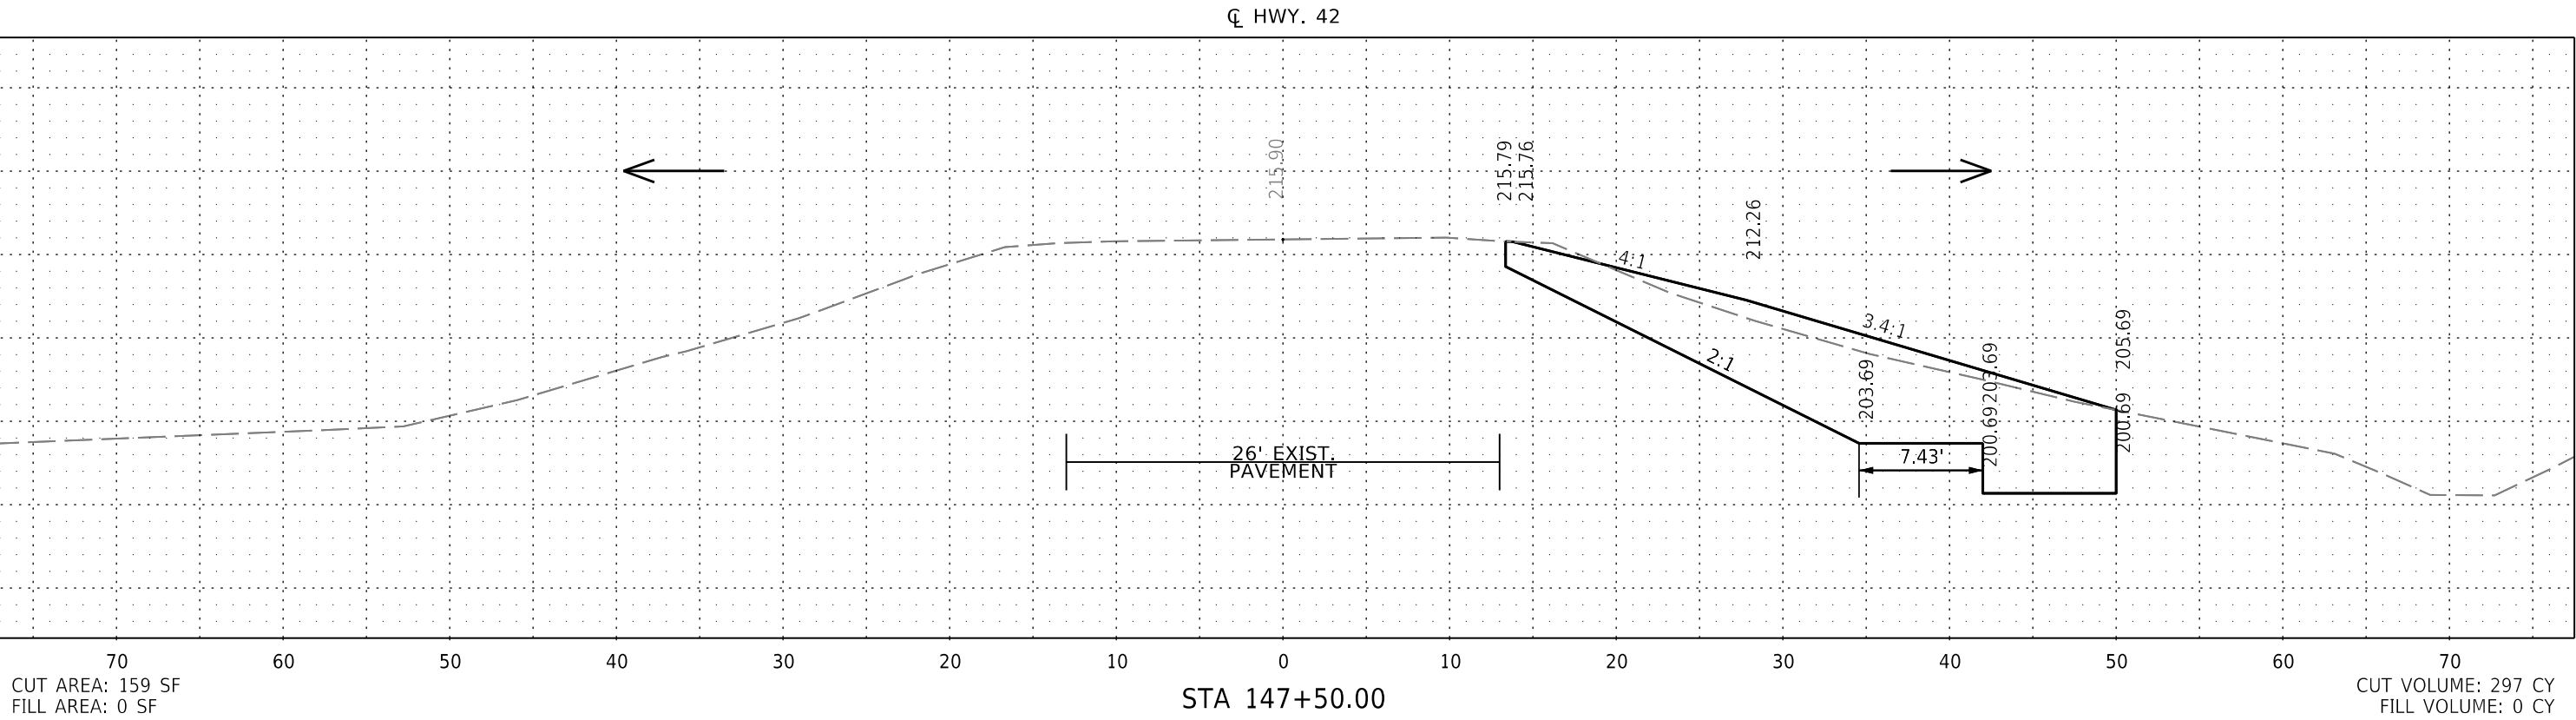



CROSS SECTION STA 147+00.00 TO STA 147+50.00

DATE REVISED	DATE REVISED	FED.RD. DIST.NO.	STATE	JOB NO.	SHEET NO.	TOTAL SHEETS
		6	ARK.	110831	70	96
CROSS SECTIONS						

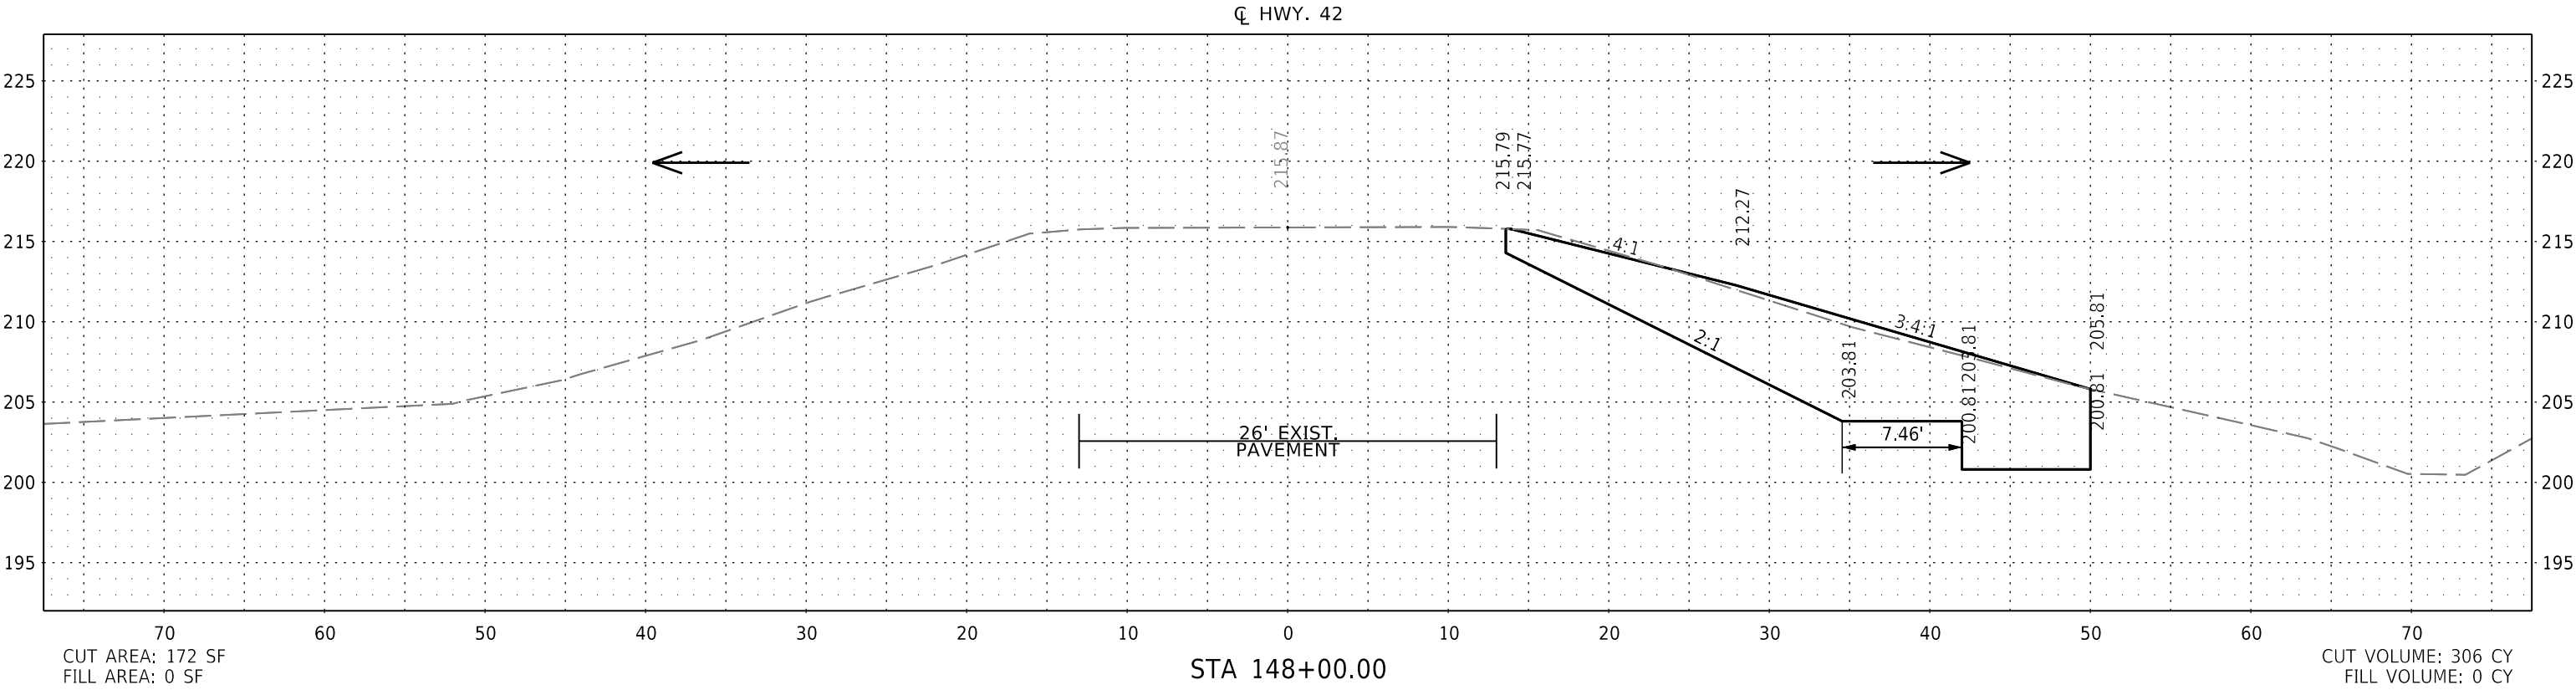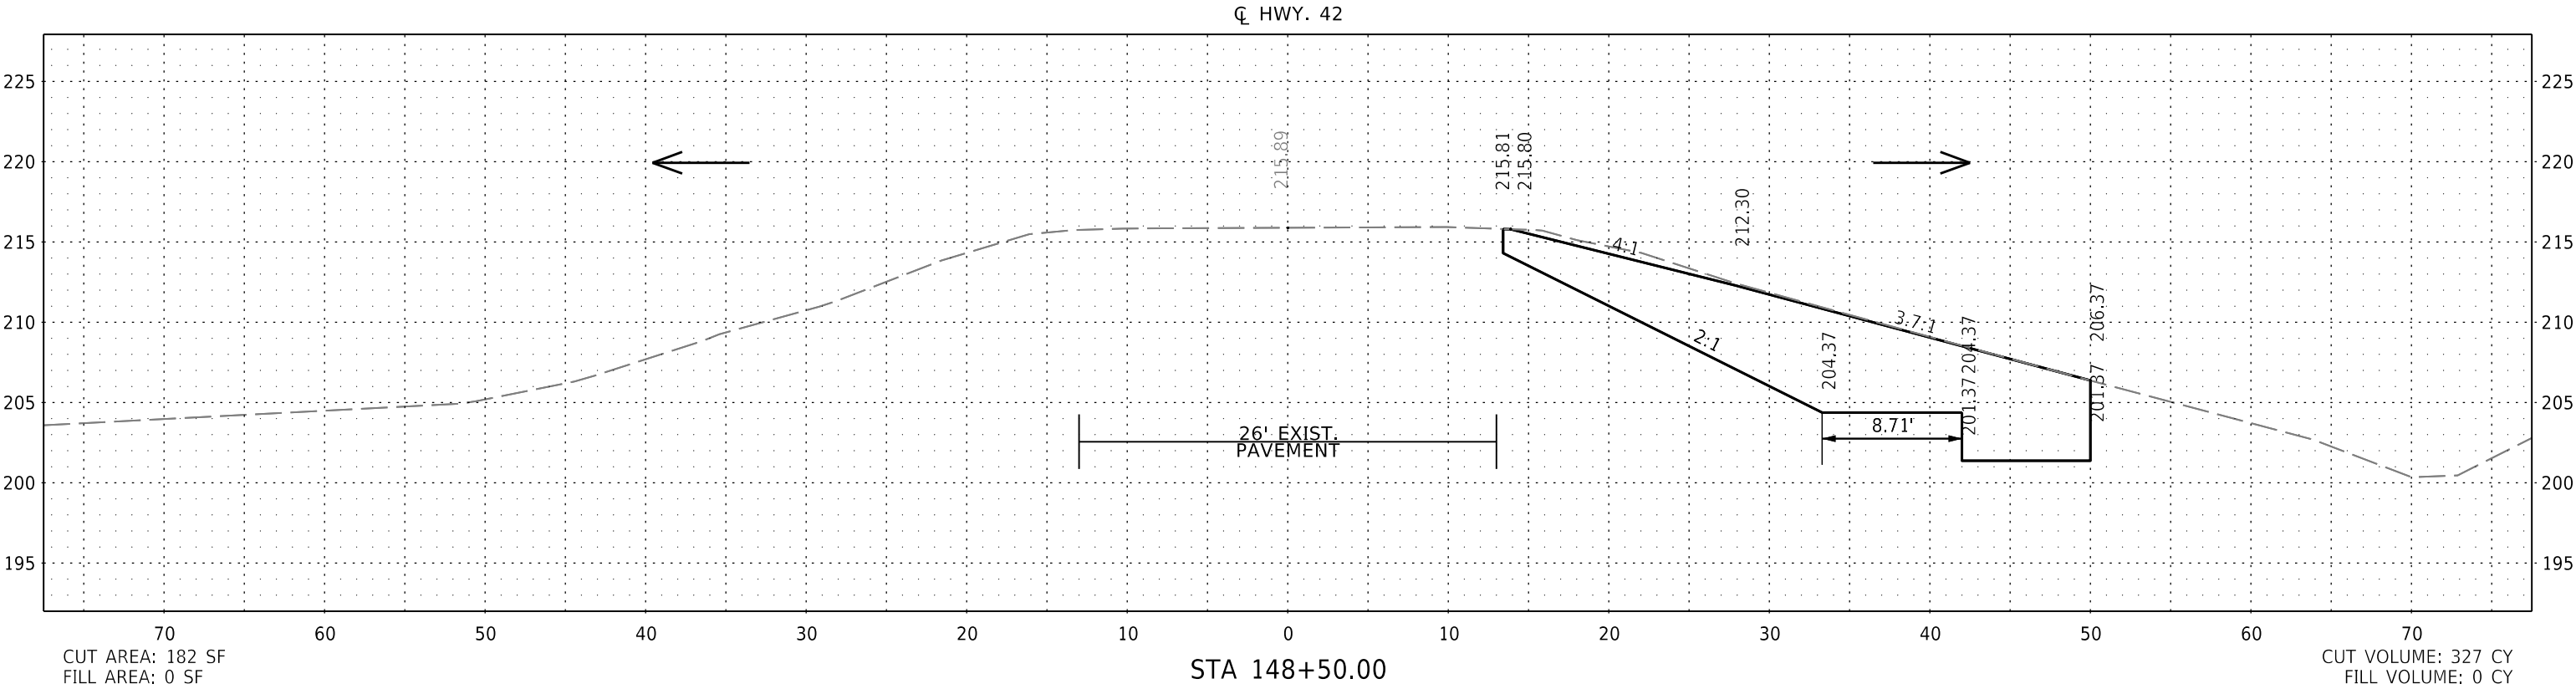



CROSS SECTION STA 148+00.00 TO STA 148+50.00

DATE REVISED	DATE REVISED	FED. RD. DIST. NO.	STATE	JOB NO.	SHEET NO.	TOTAL SHEETS
		6	ARK.	110831	71	96
CROSS SECTIONS						

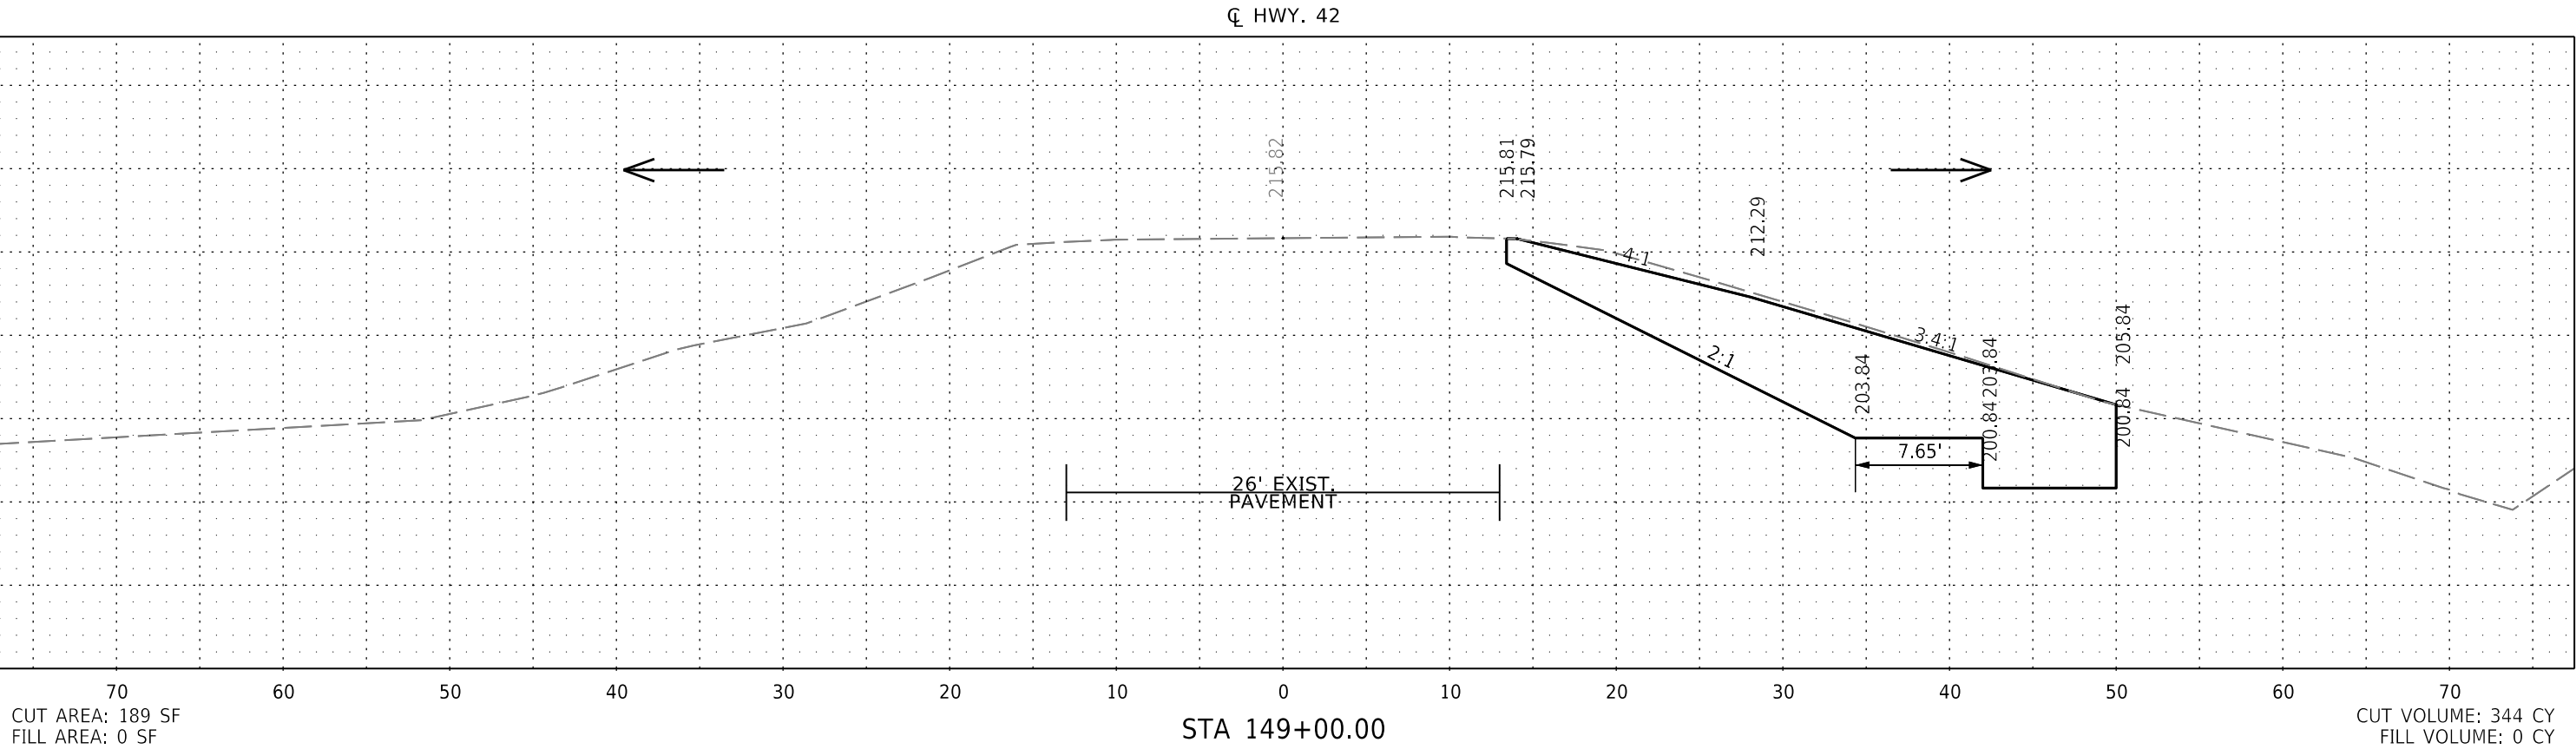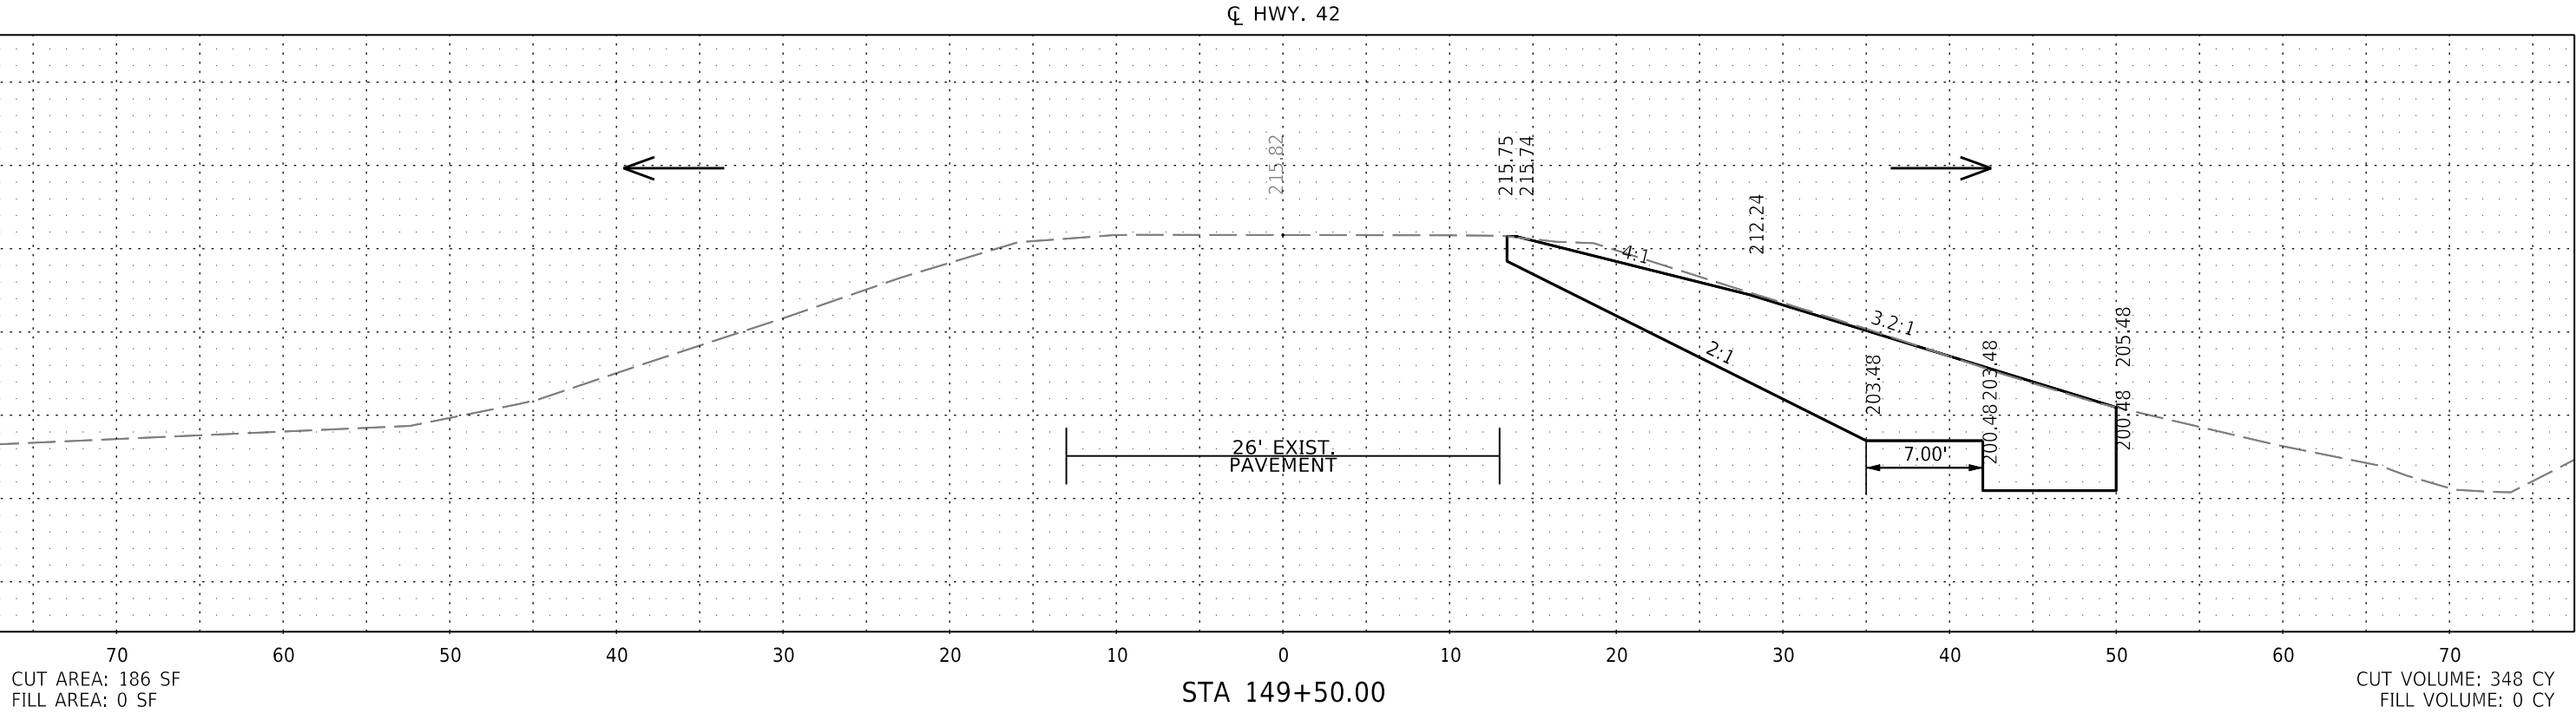



CROSS SECTION STA 149+00.00 TO STA 149+50.00

DATE REVISED	DATE REVISED	FED.RD. DIST.NO.	STATE	JOB NO.	SHEET NO.	TOTAL SHEETS
		6	ARK.	110831	72	96
CROSS SECTIONS						

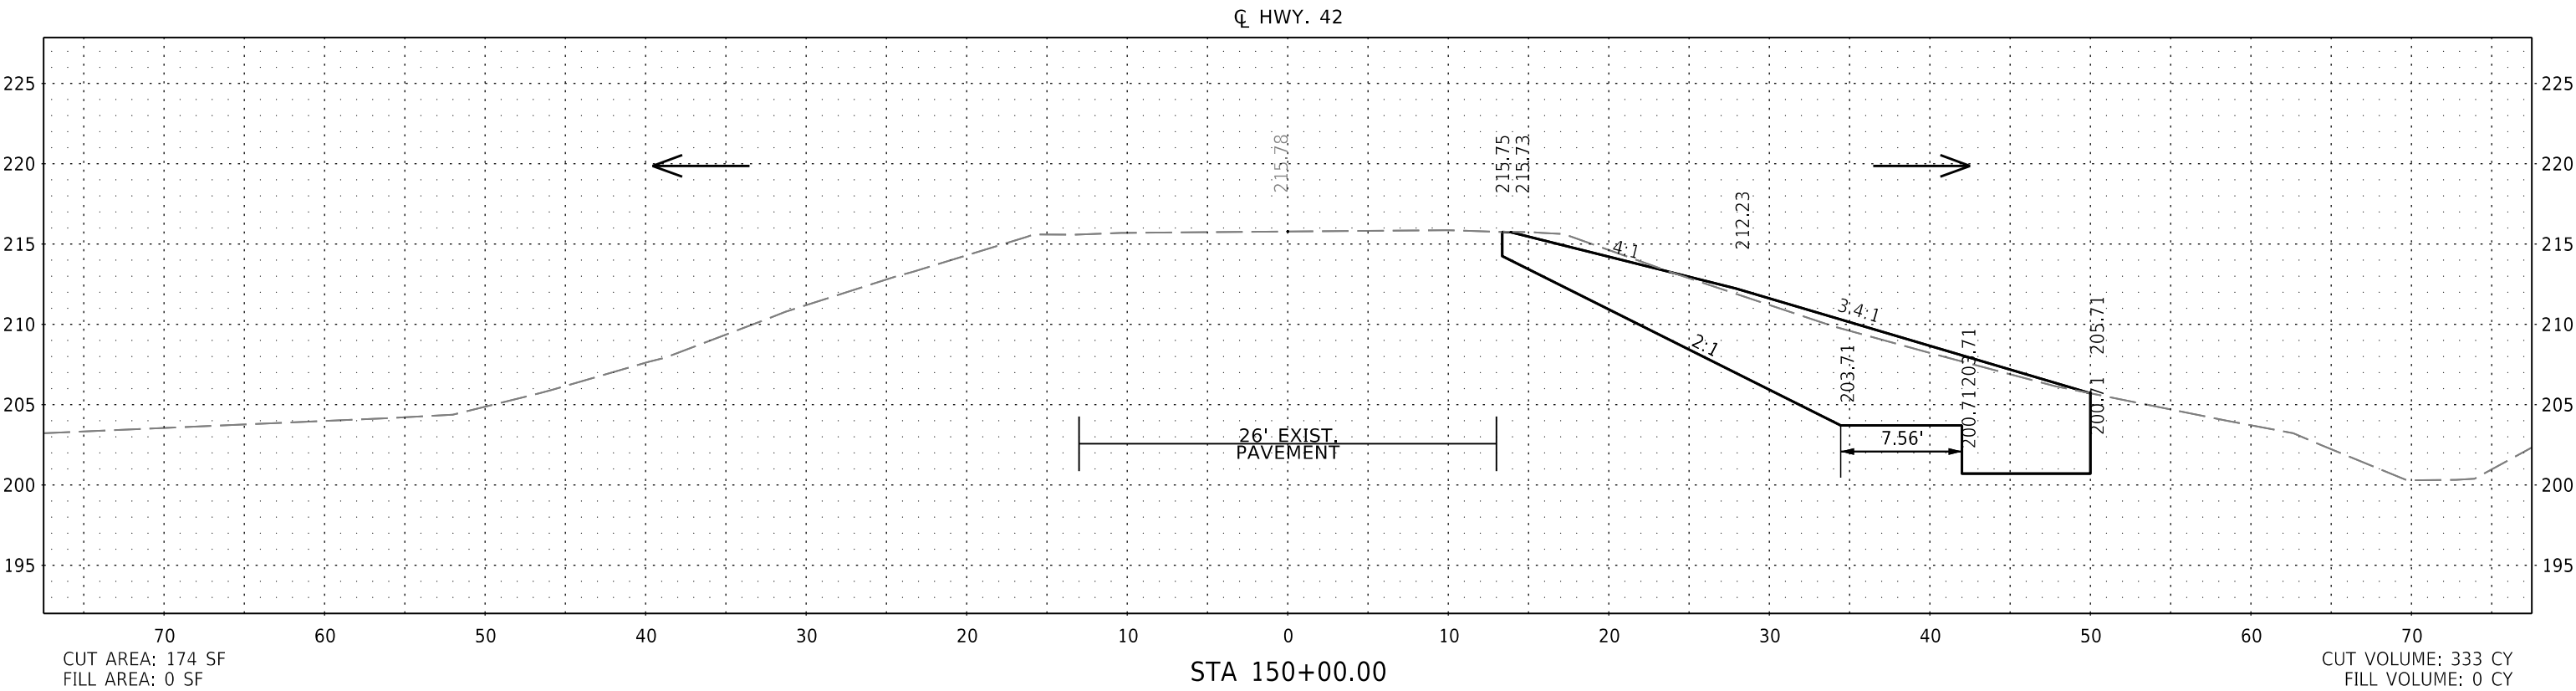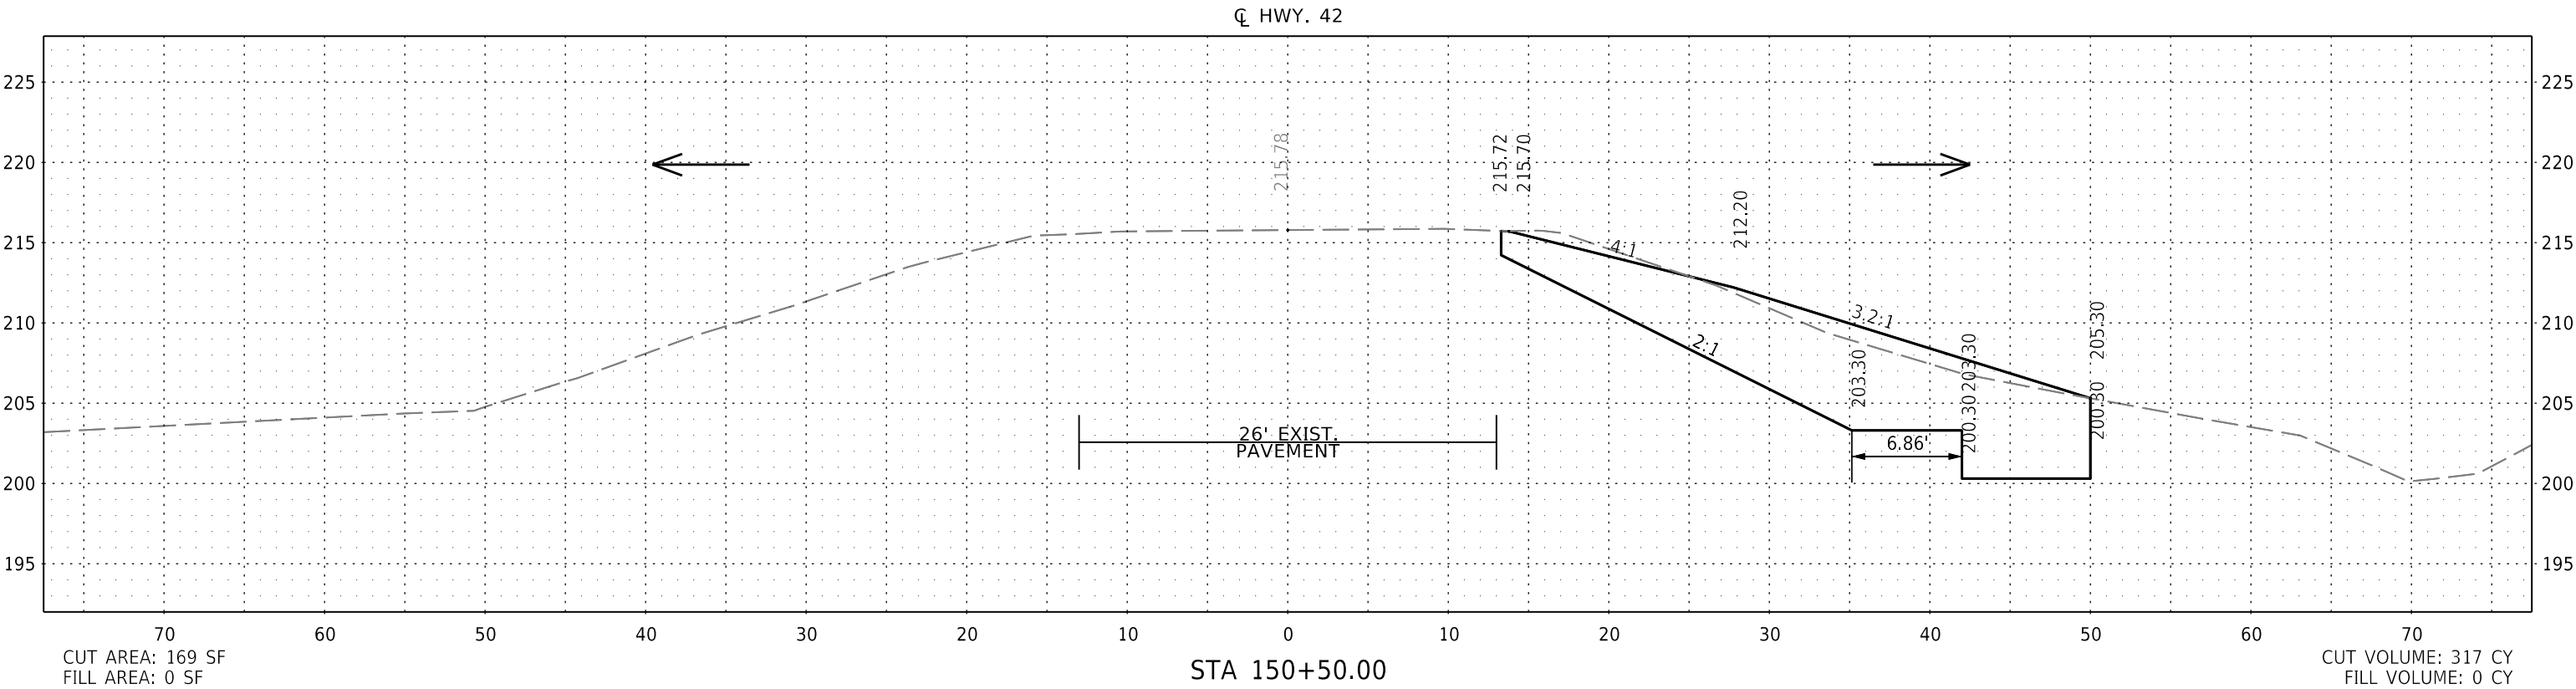



CROSS SECTION STA 150+00.00 TO STA 150+50.00

DATE REVISED	DATE REVISED	FED. RD. DIST. NO.	STATE	JOB NO.	SHEET NO.	TOTAL SHEETS
		6	ARK.	110831	73	96
CROSS SECTIONS						

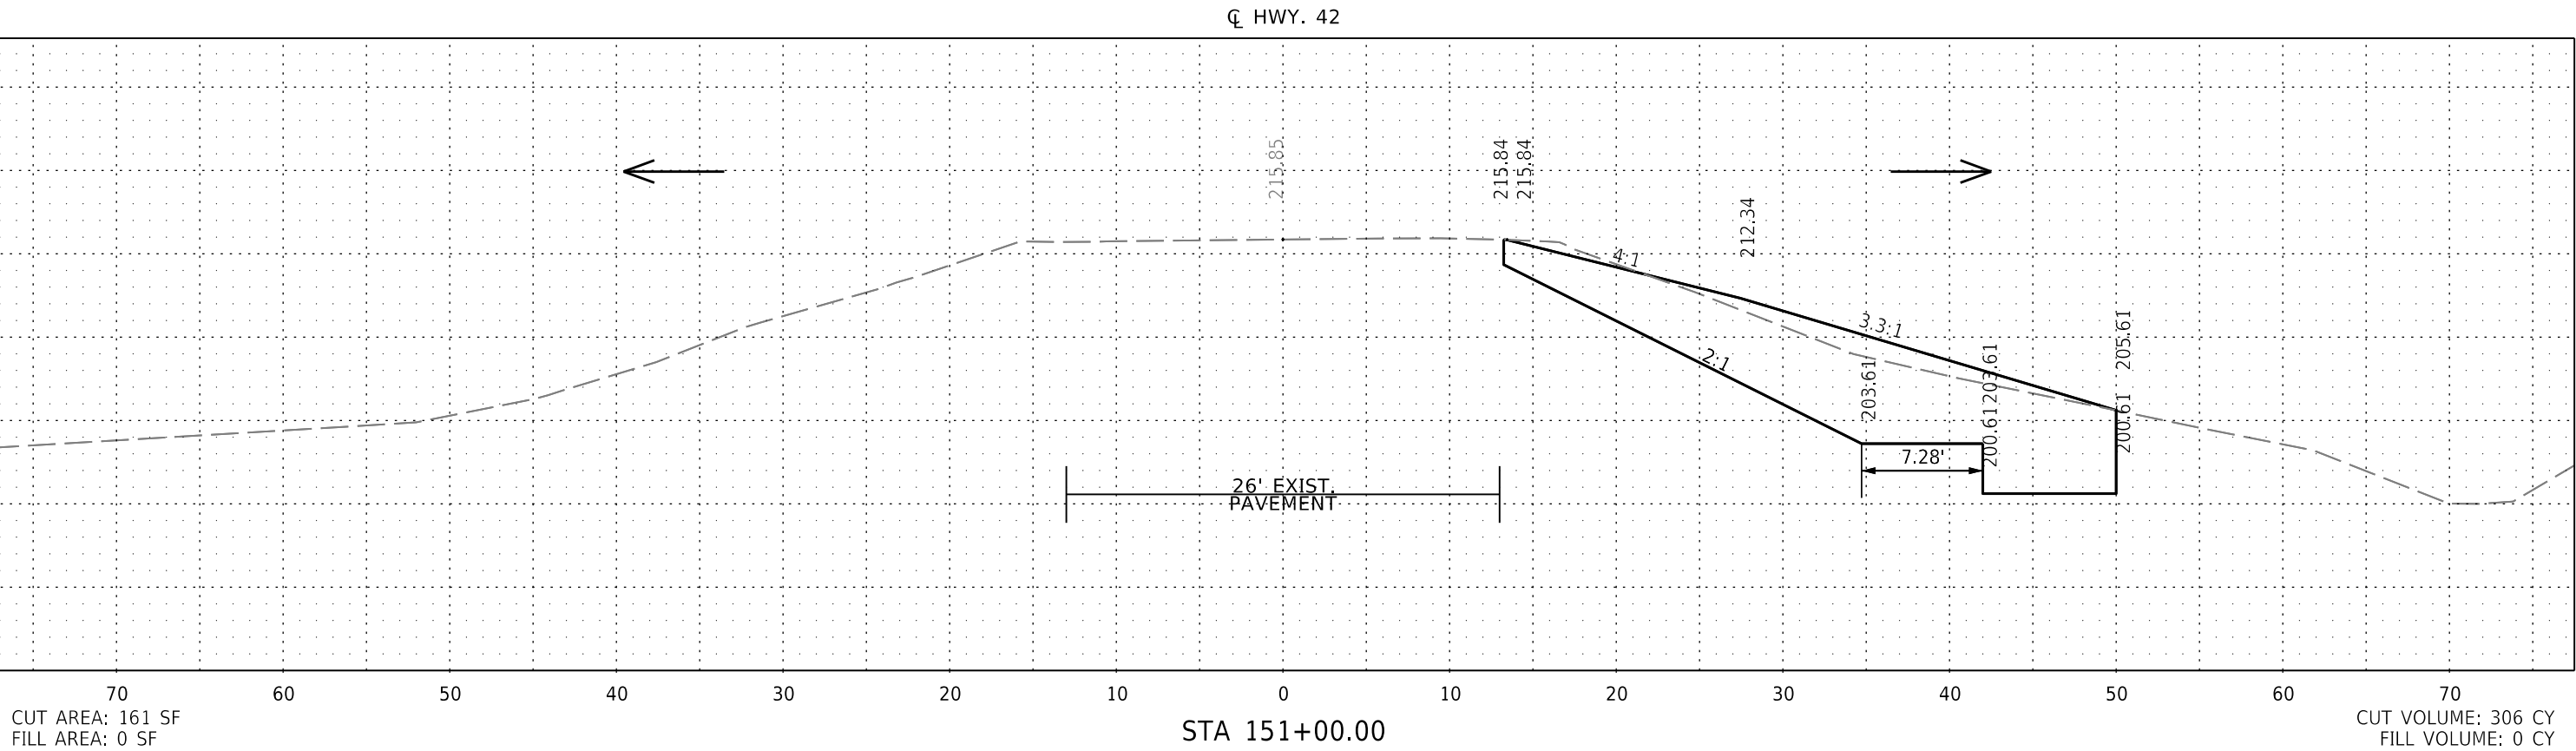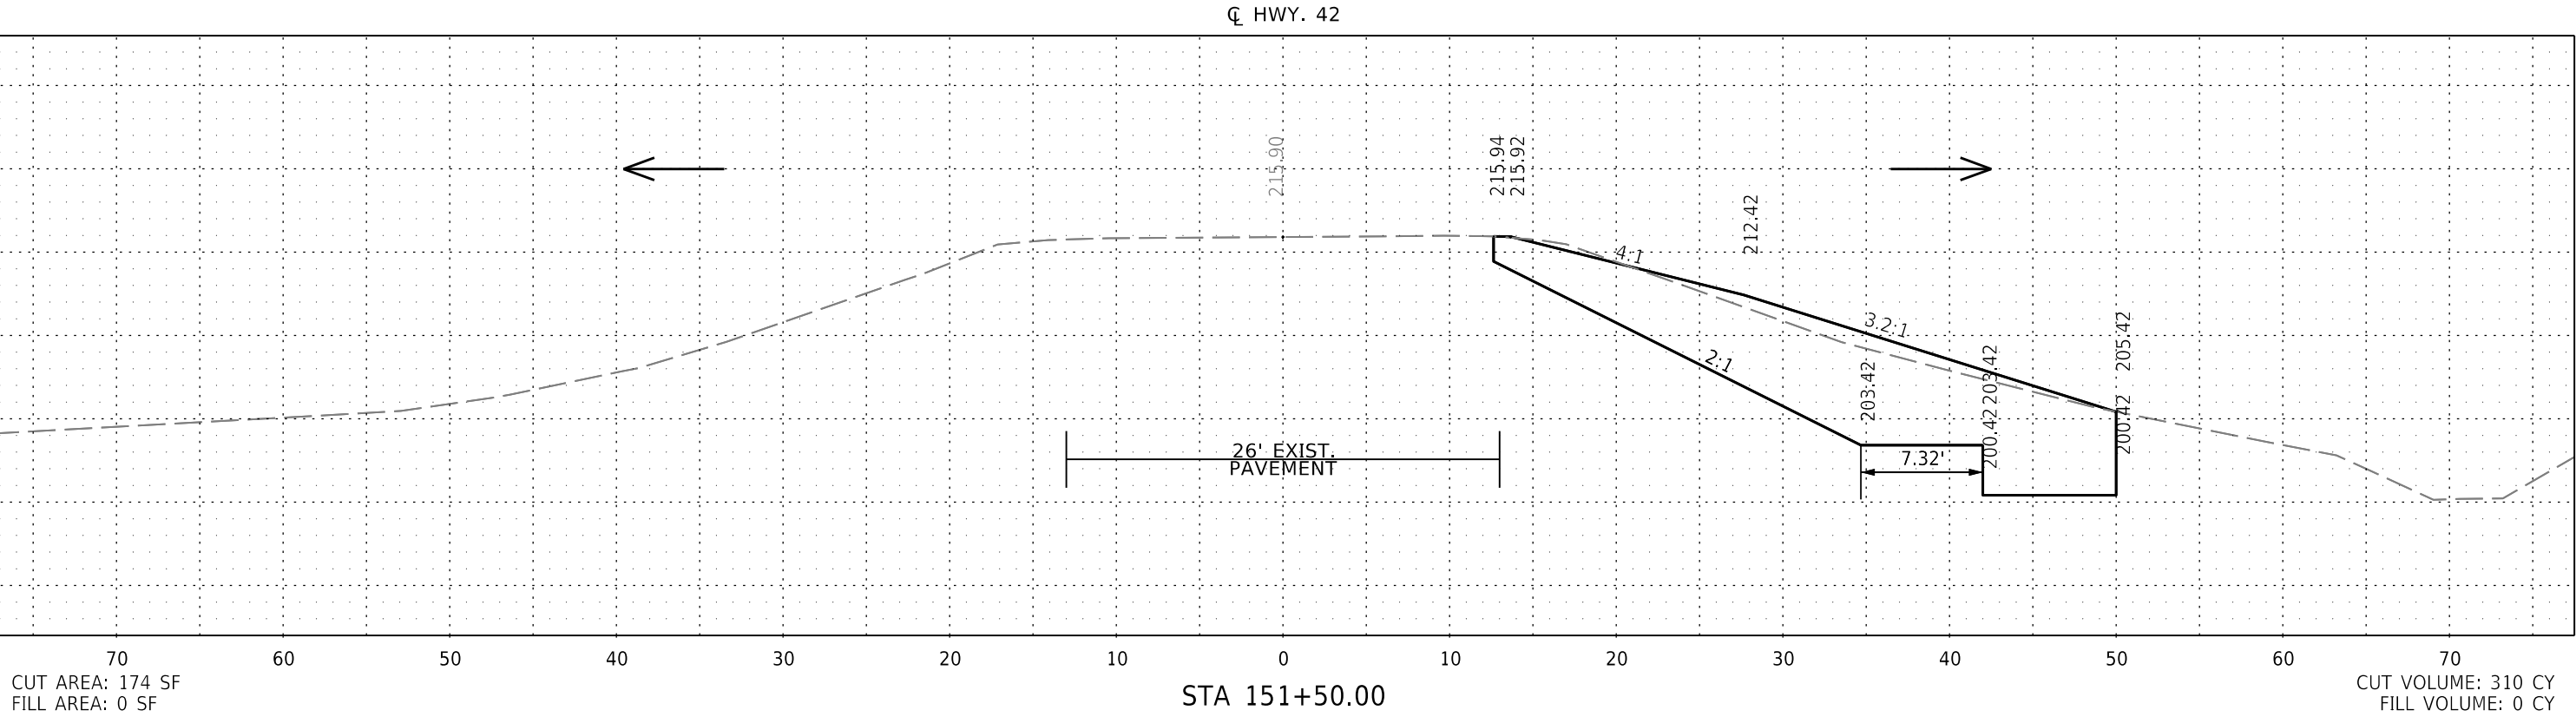



CROSS SECTION STA 151+00.00 TO STA 151+50.00

DATE REVISED	DATE REVISED	FED.RD. DIST.NO.	STATE	JOB NO.	SHEET NO.	TOTAL SHEETS
		6	ARK.	110831	74	96
CROSS SECTIONS						

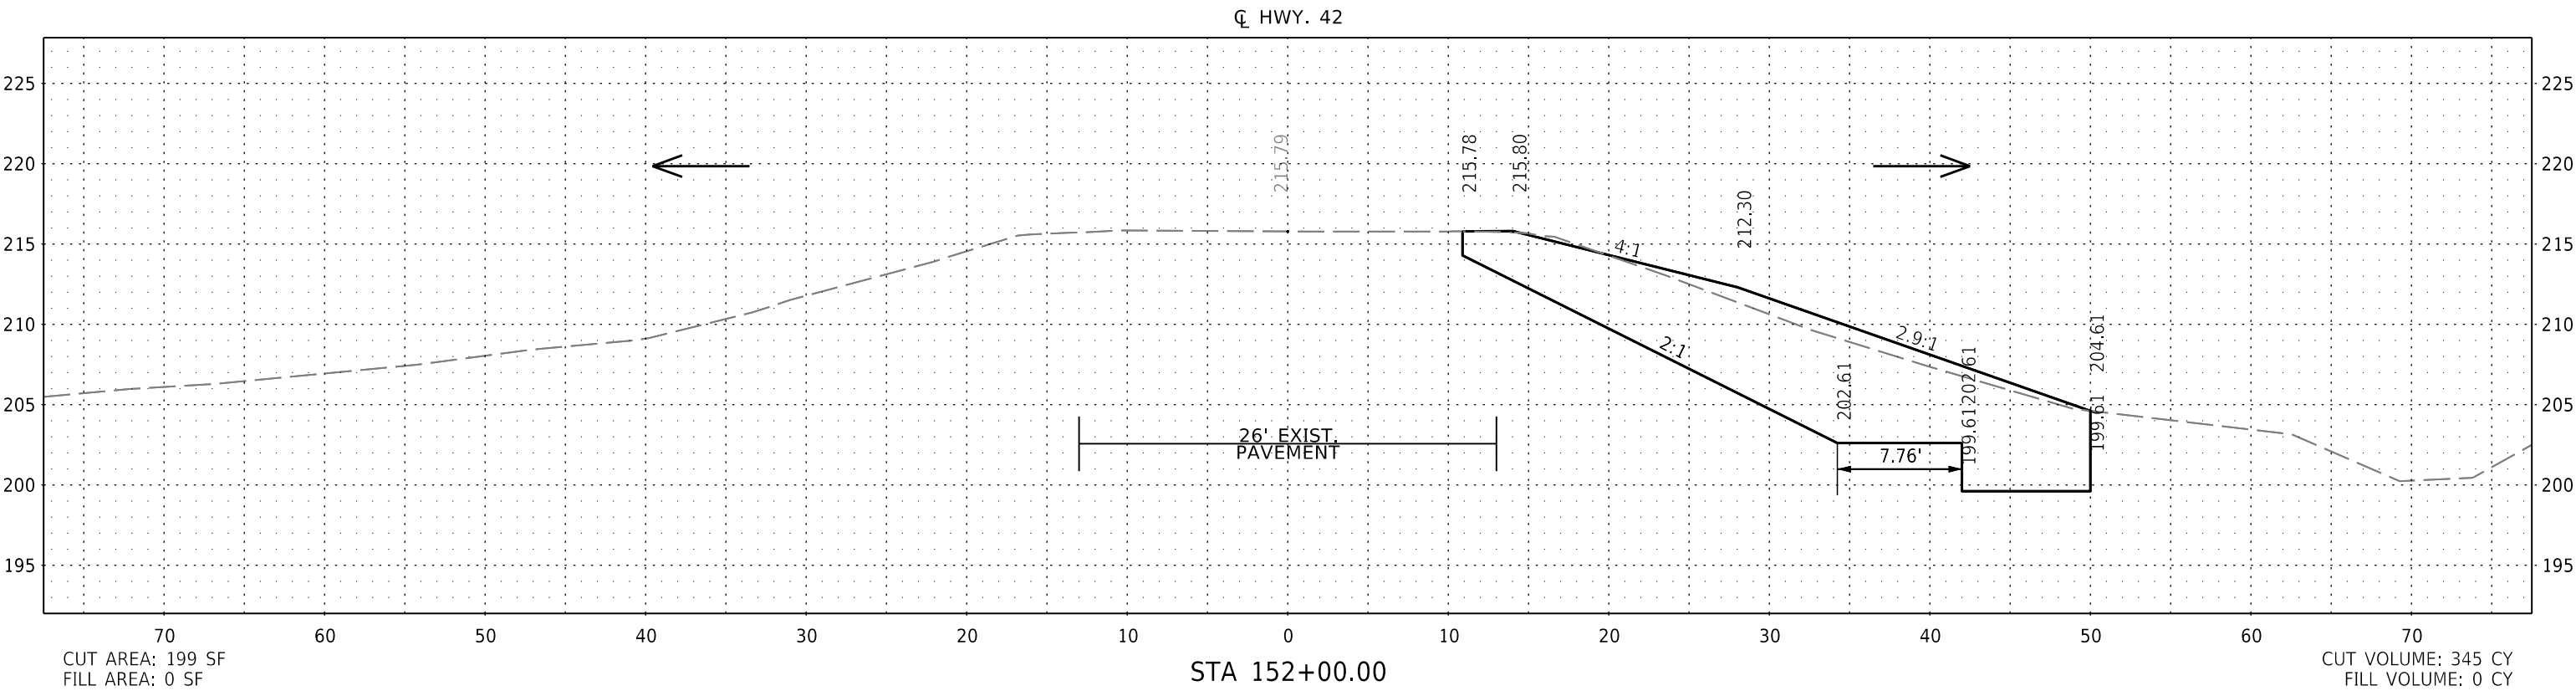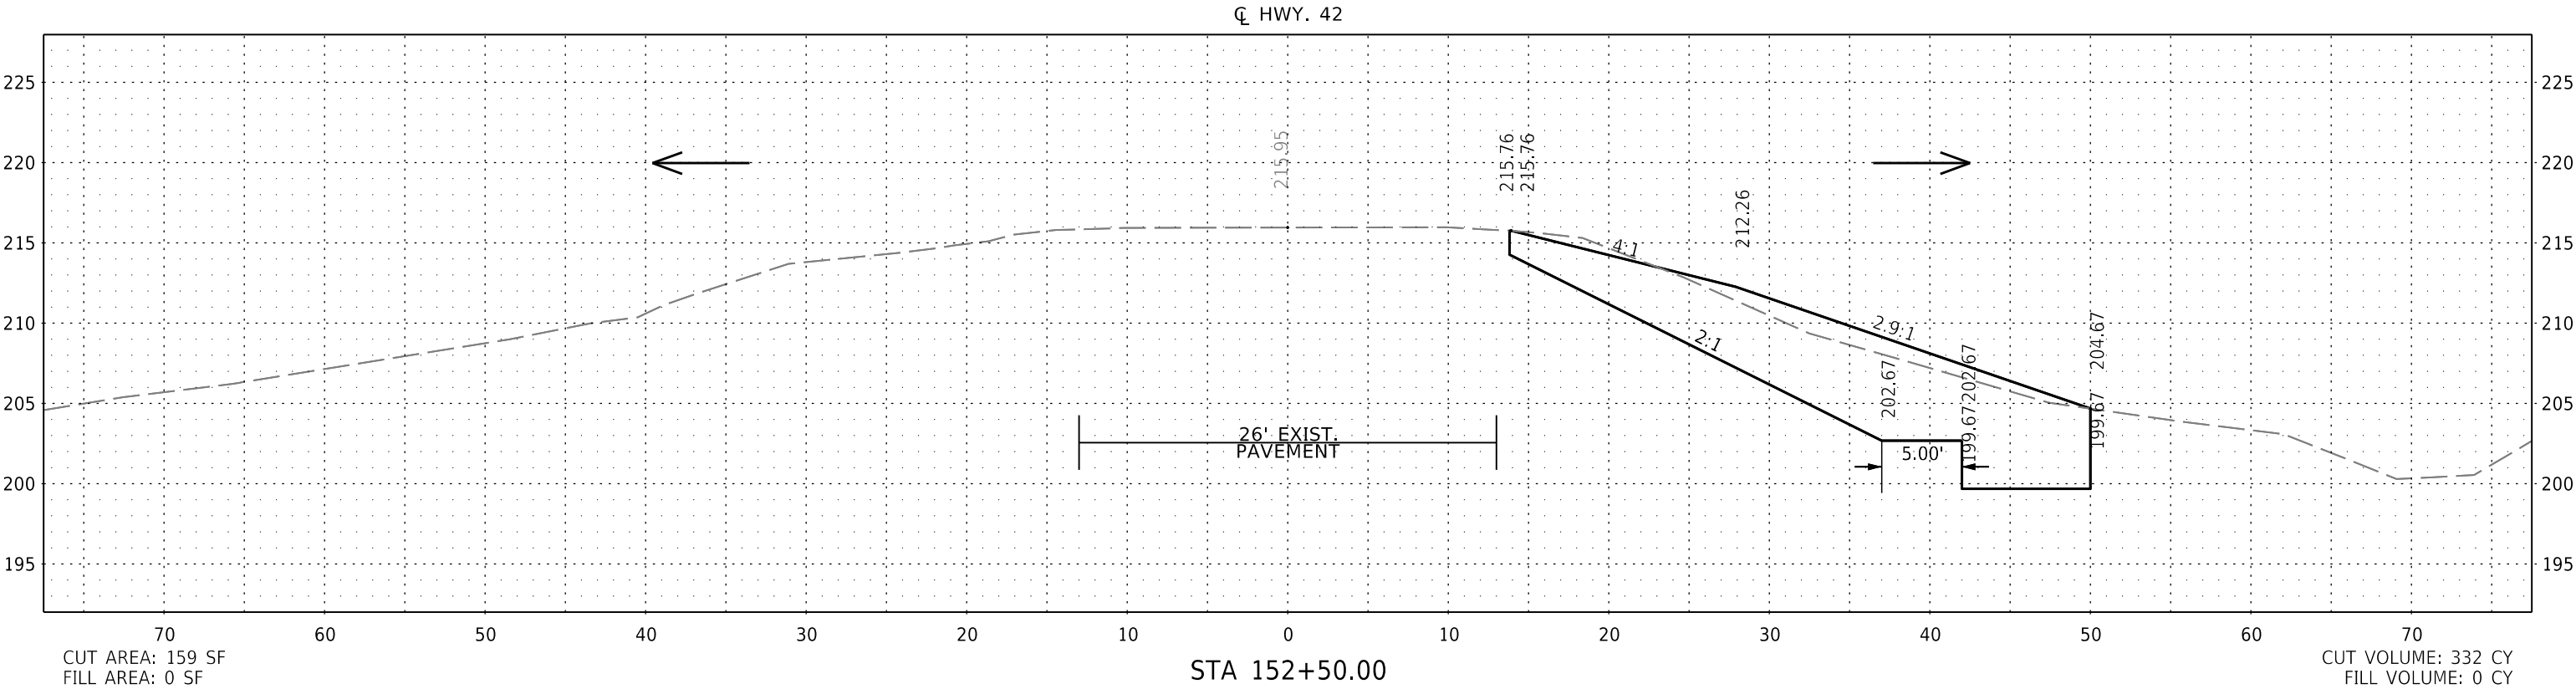



CROSS SECTION STA 152+00.00 TO STA 152+50.00

DATE REVISED	DATE REVISED	FED. RD. DIST. NO.	STATE	JOB NO.	SHEET NO.	TOTAL SHEETS
		6	ARK.	110831	75	96
CROSS SECTIONS						

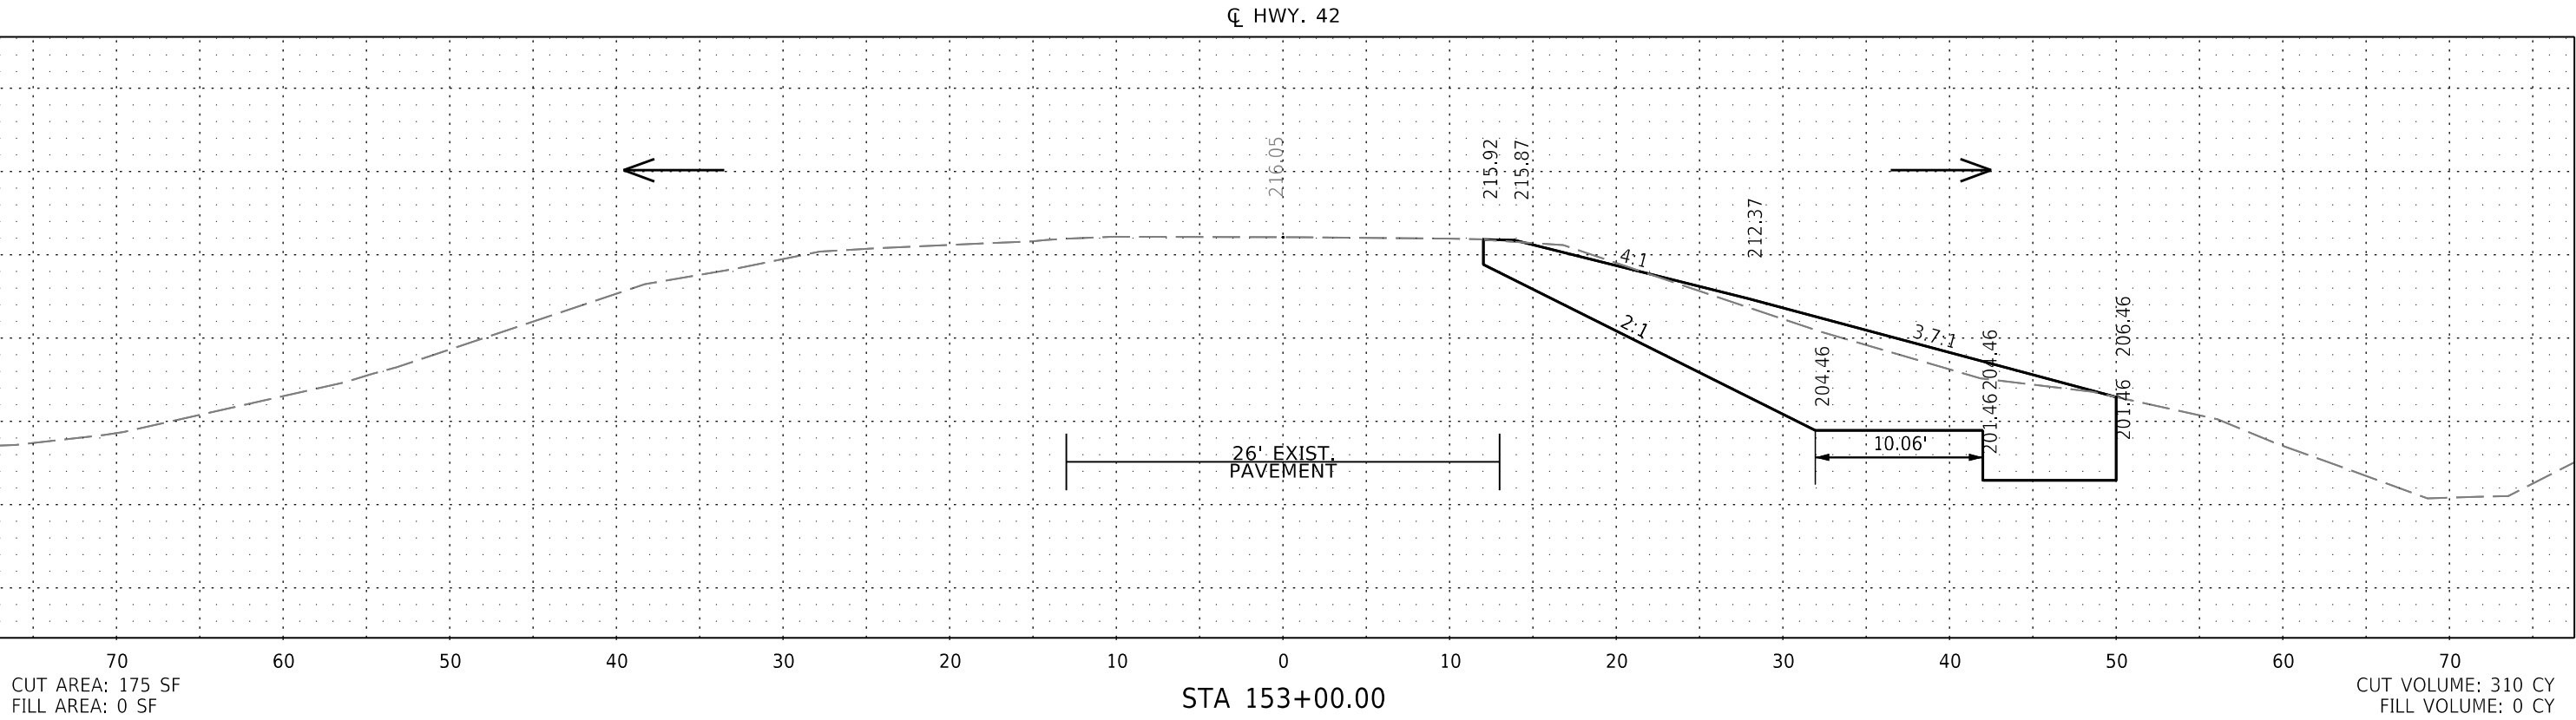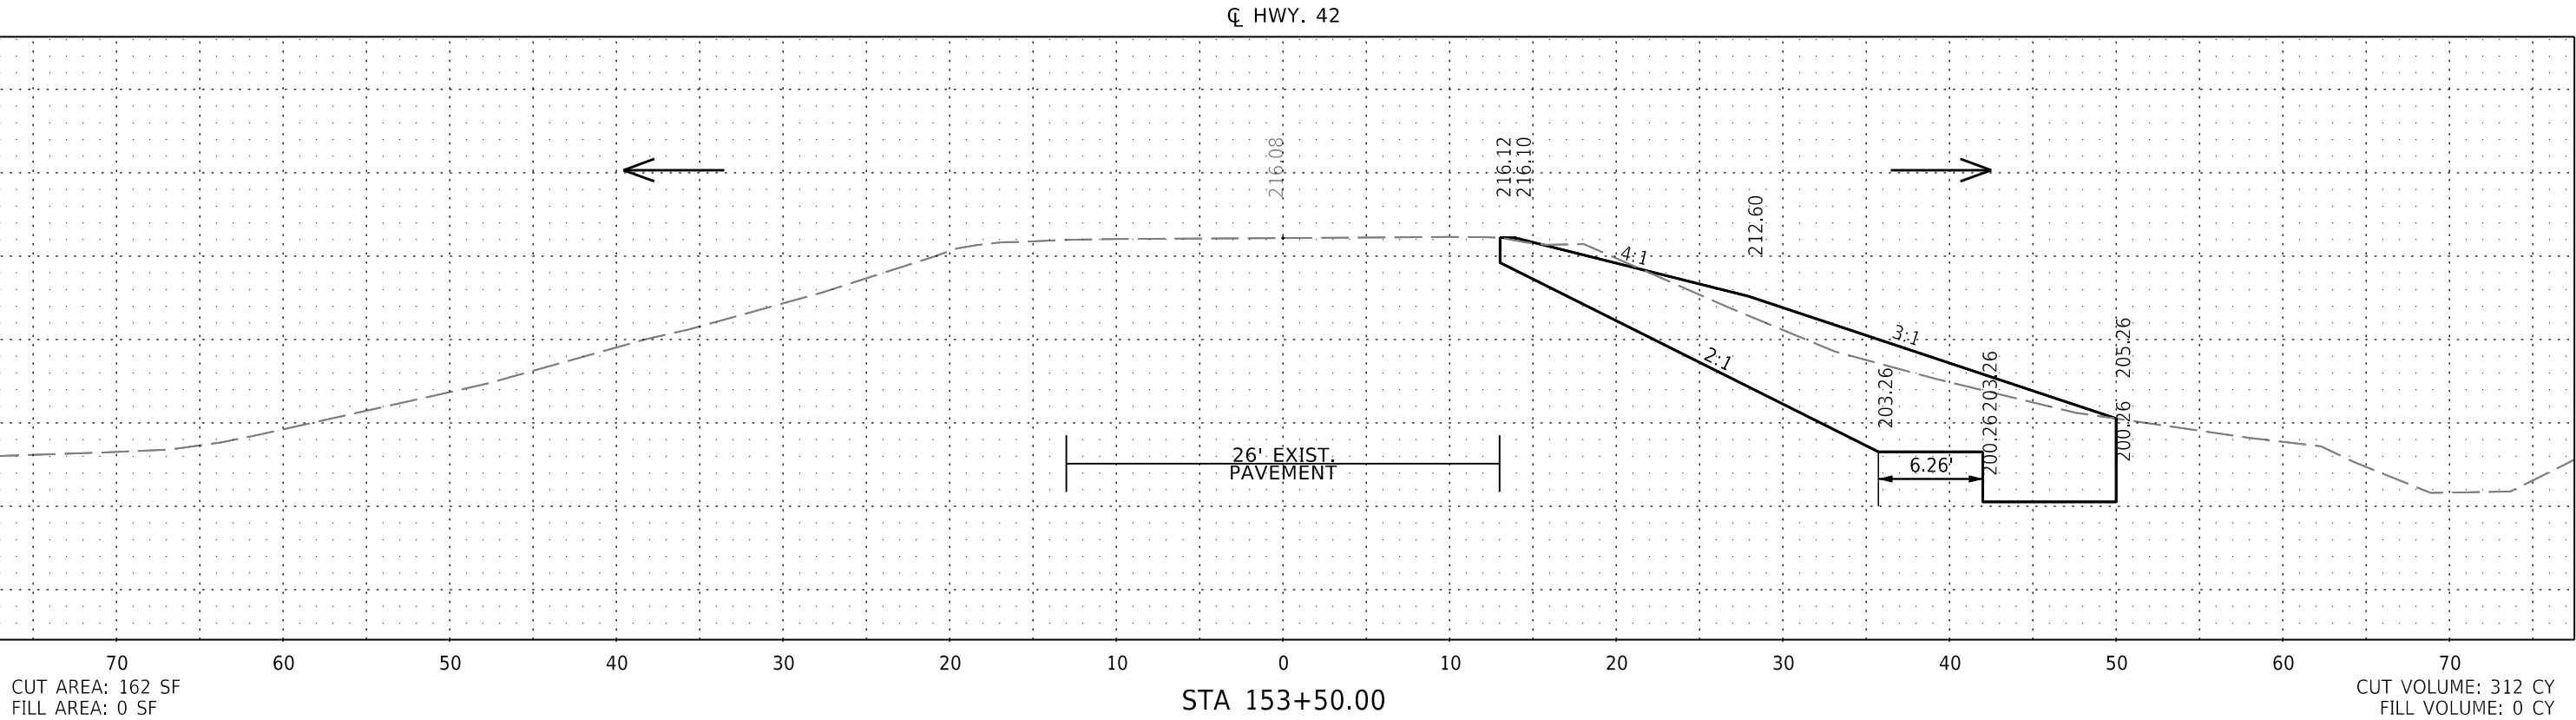



CROSS SECTION STA 153+00.00 TO STA 153+50.00

DATE REVISED	DATE REVISED	FED. RD. DIST. NO.	STATE	JOB NO.	SHEET NO.	TOTAL SHEETS
		6	ARK.	110831	76	96
CROSS SECTIONS						

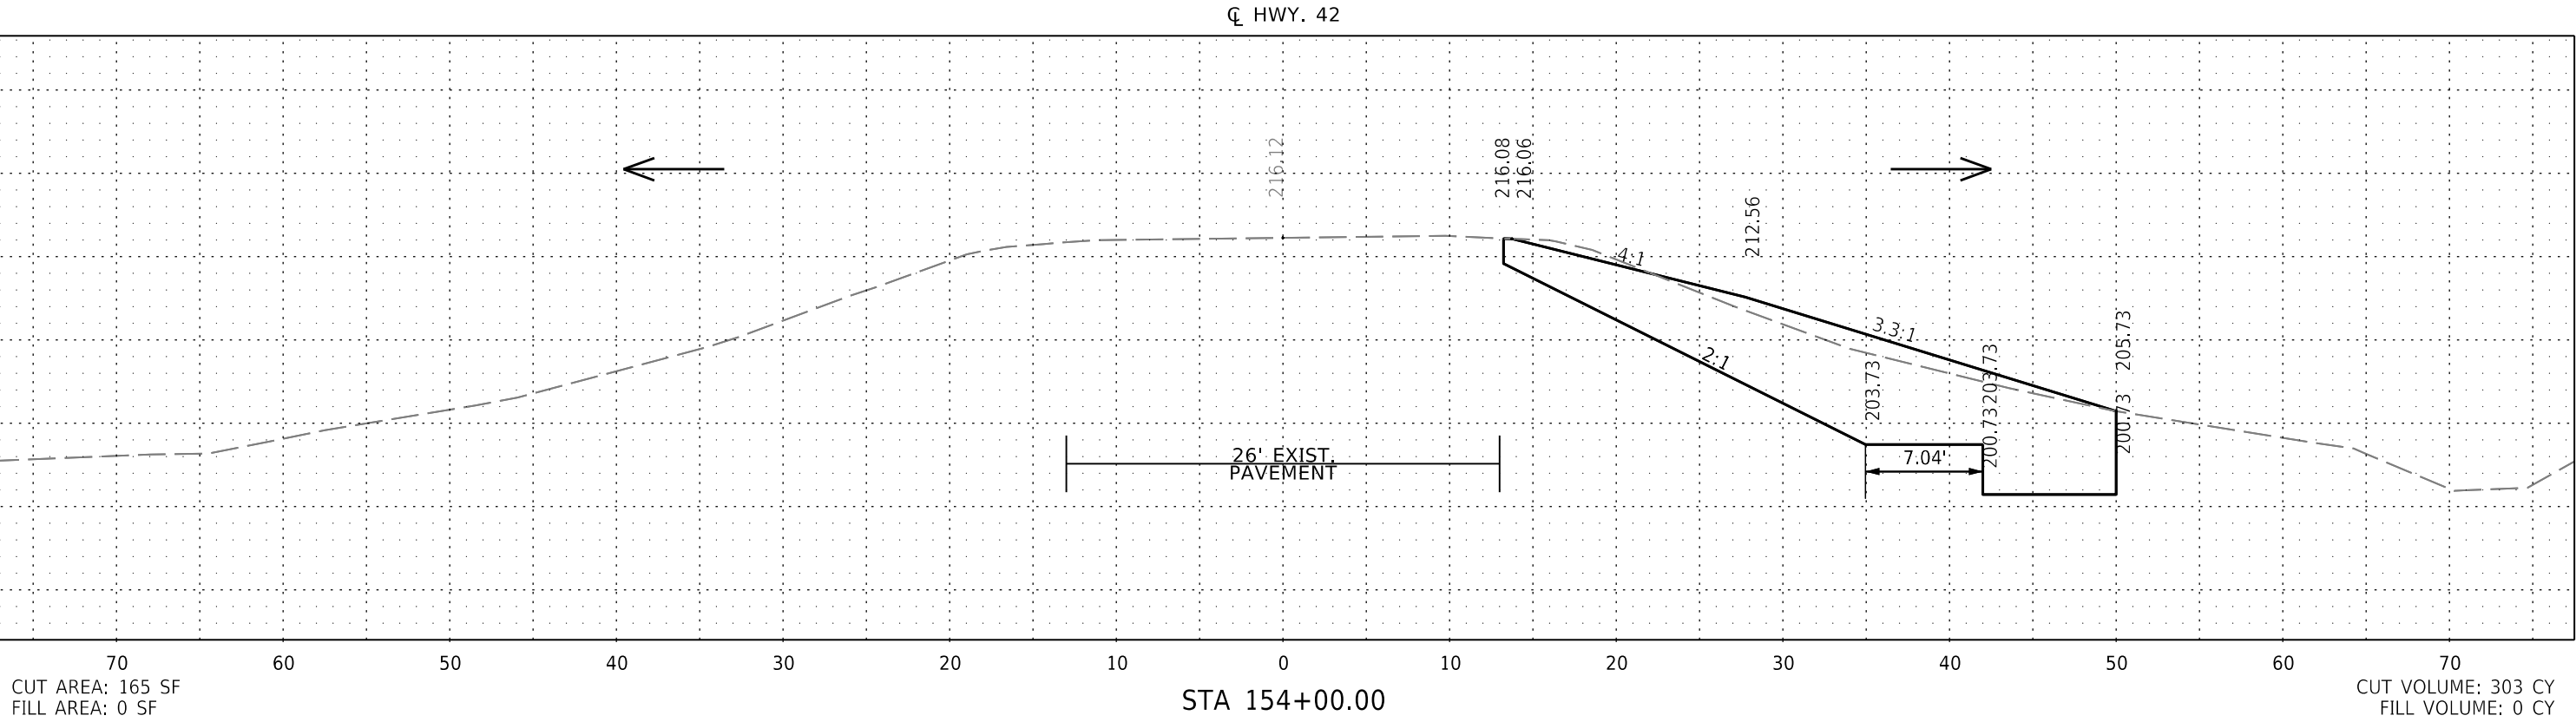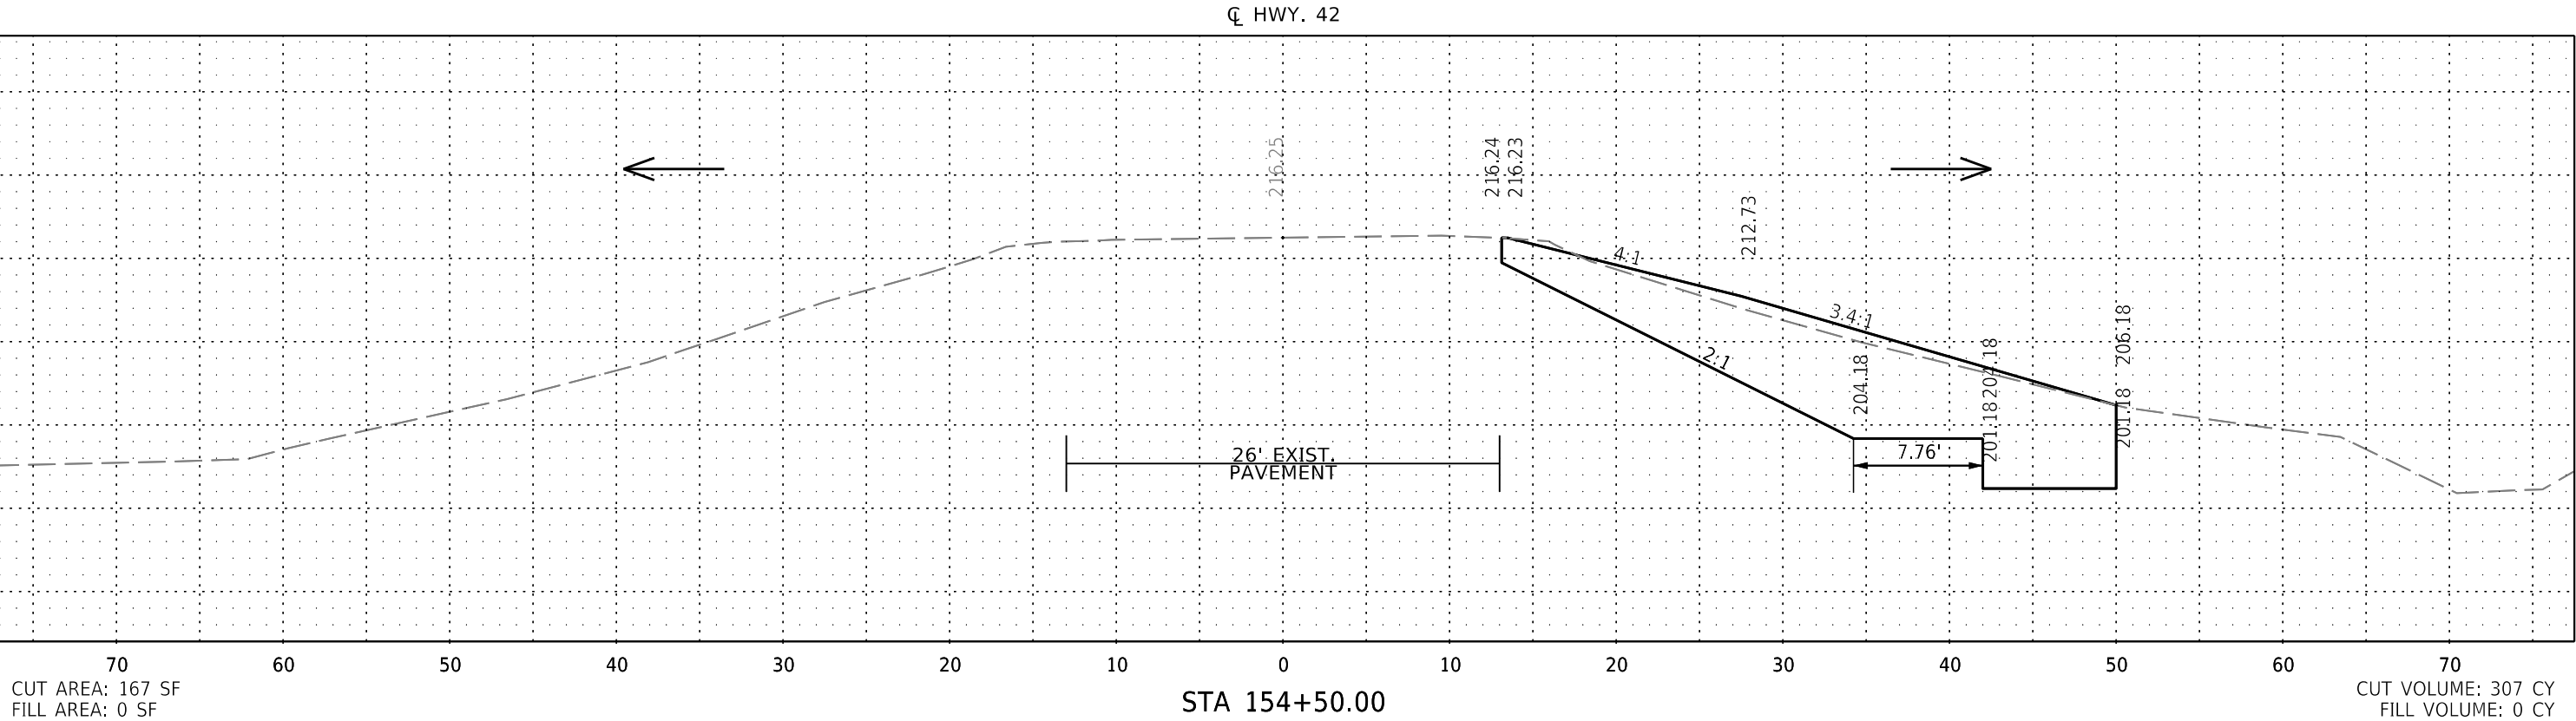



CROSS SECTION STA 154+00.00 TO STA 154+50.00

DATE REVISED	DATE REVISED	FED. RD. DIST. NO.	STATE	JOB NO.	SHEET NO.	TOTAL SHEETS
		6	ARK.	110831	77	96
CROSS SECTIONS						

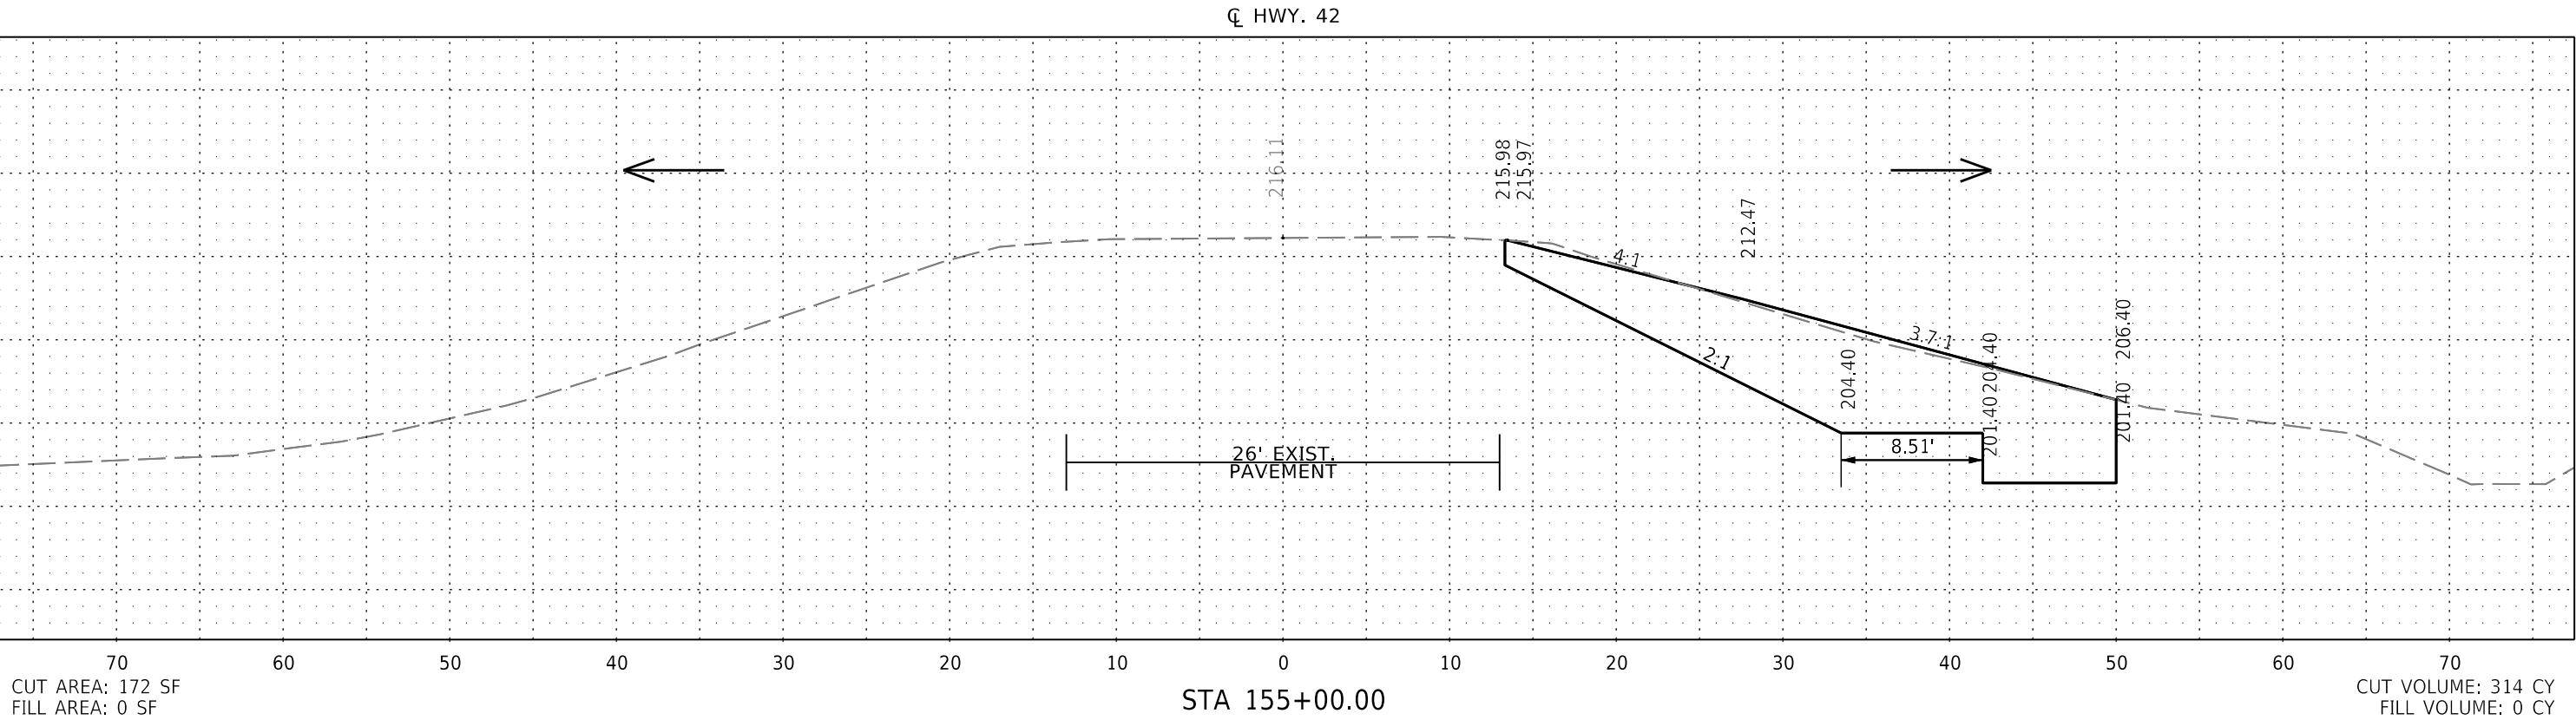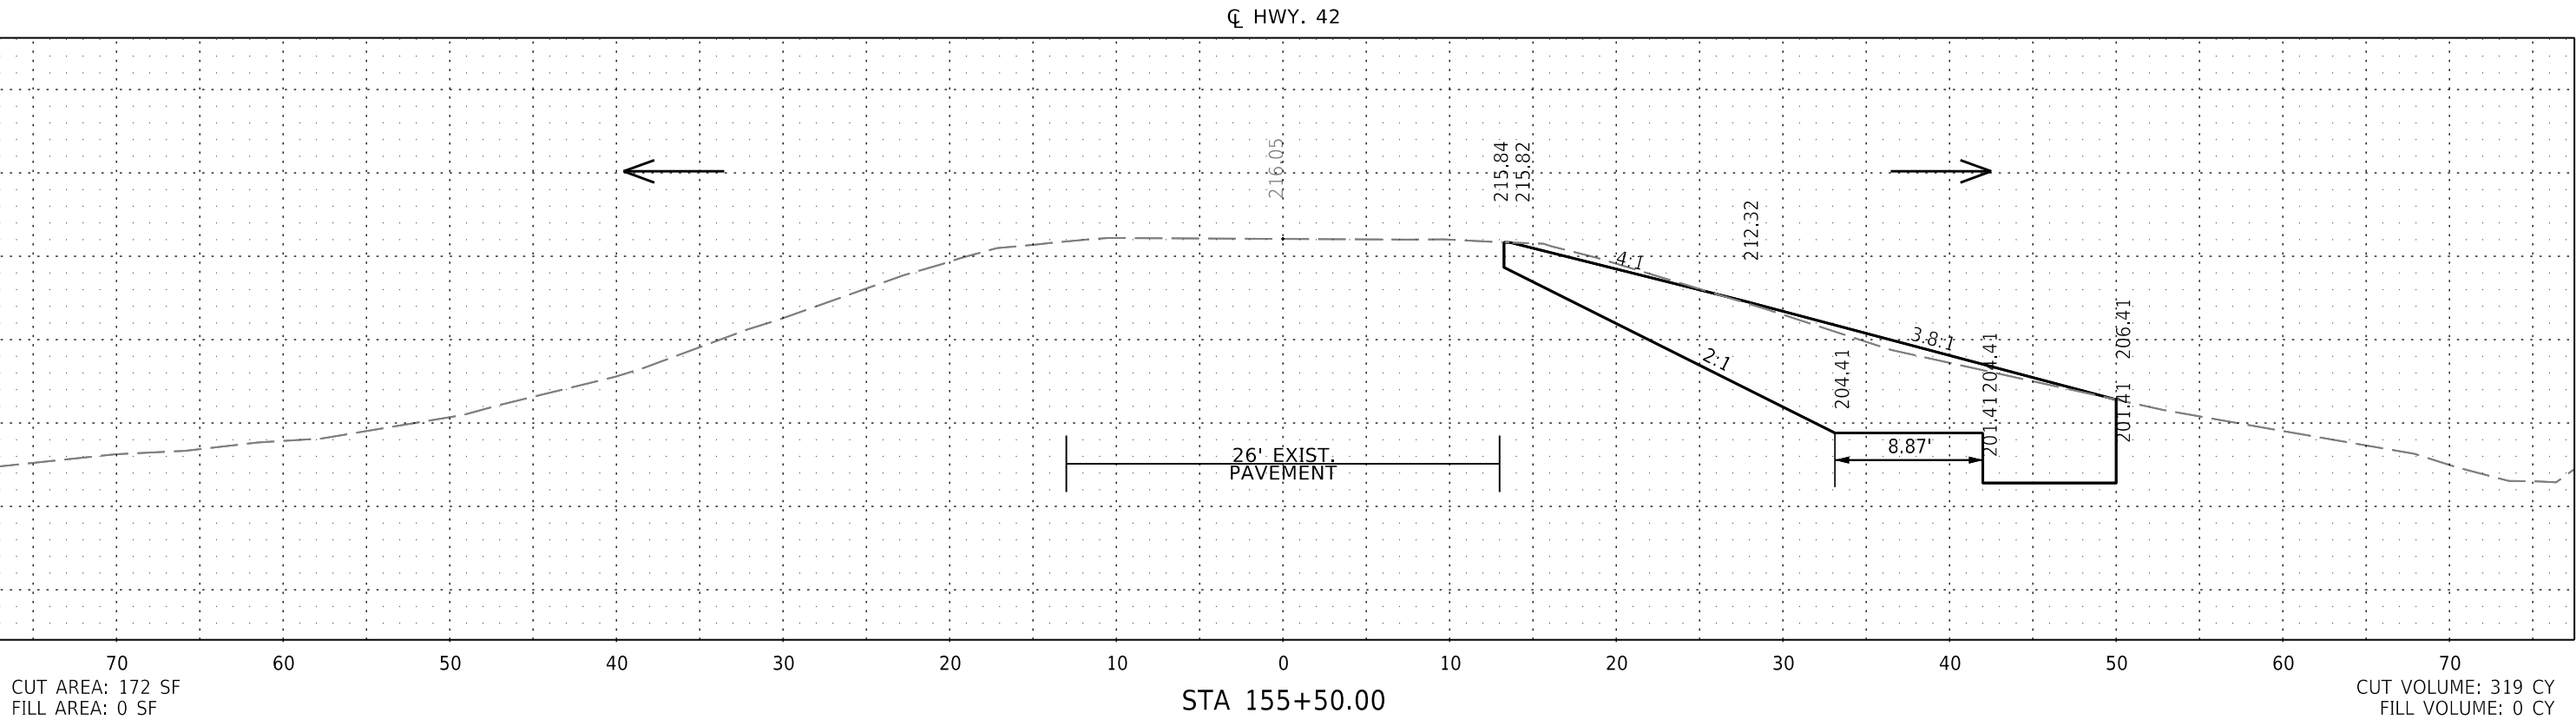



CROSS SECTION STA 155+00.00 TO STA 155+50.00

DATE REVISED	DATE REVISED	FED. RD. DIST. NO.	STATE	JOB NO.	SHEET NO.	TOTAL SHEETS
		6	ARK.	110831	78	96
CROSS SECTIONS						

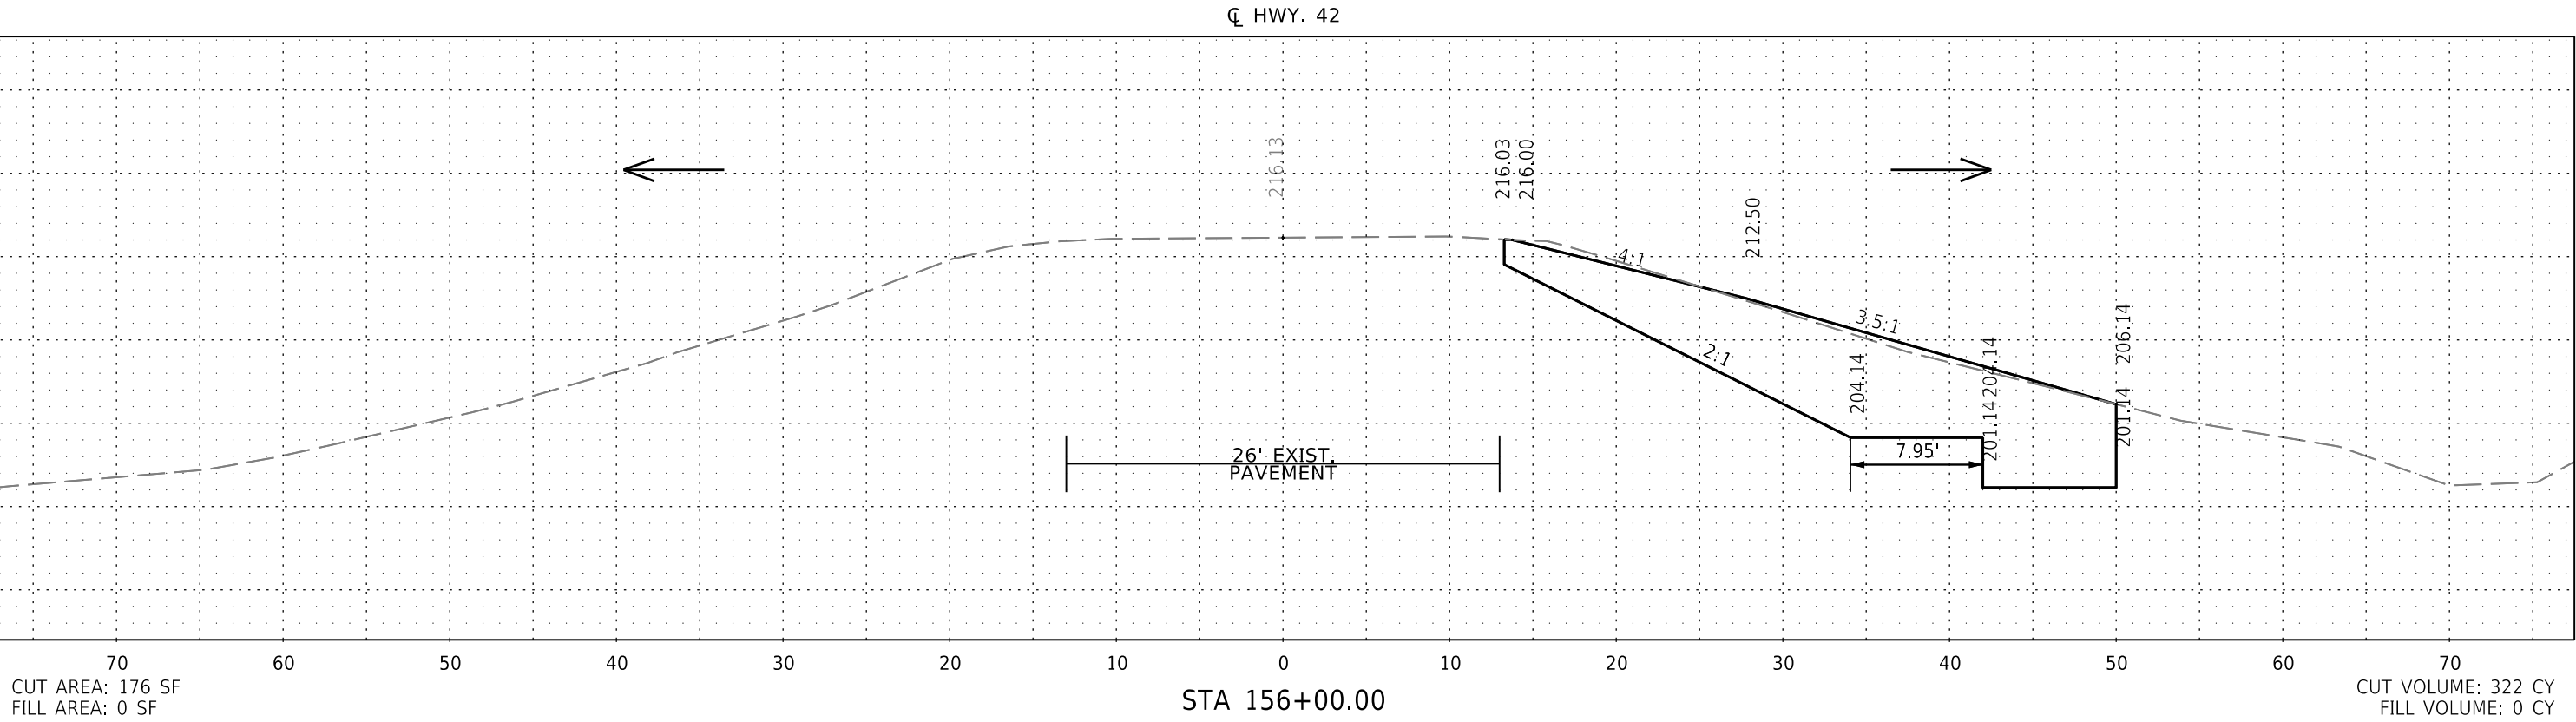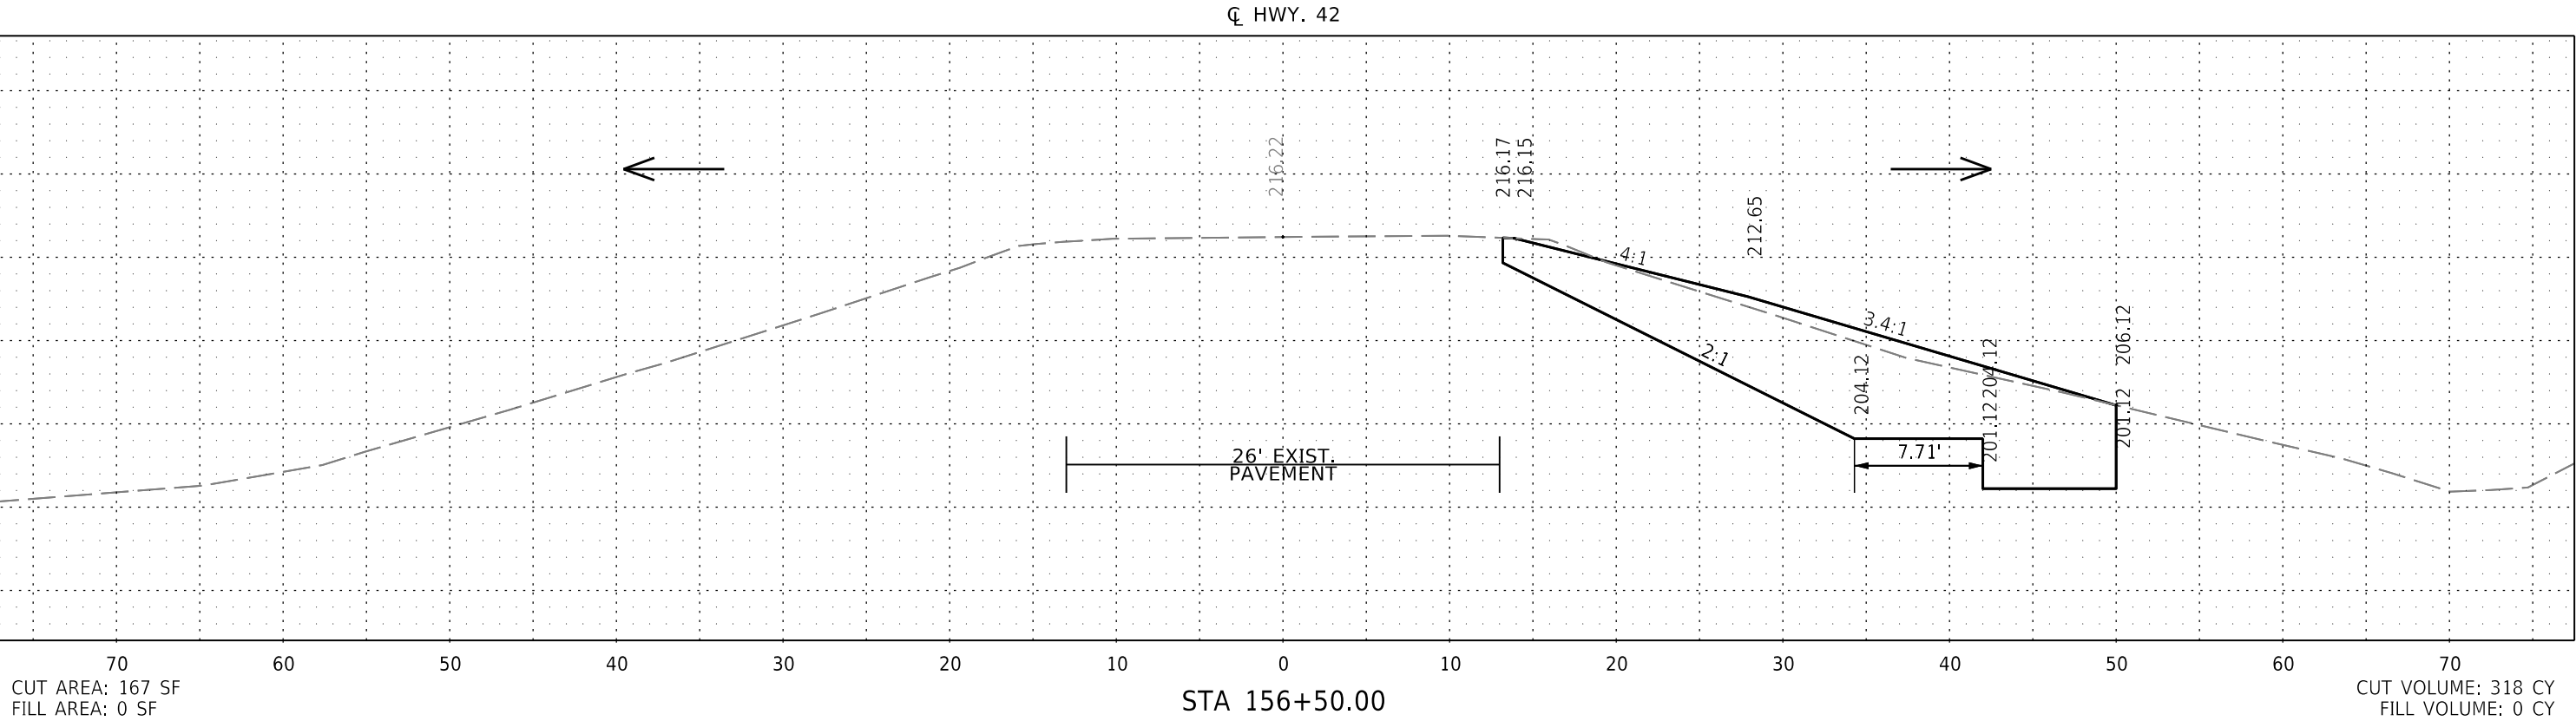



CROSS SECTION STA 156+00.00 TO STA 156+50.00

DATE REVISED	DATE REVISED	FED. RD. DIST. NO.	STATE	JOB NO.	SHEET NO.	TOTAL SHEETS
		6	ARK.	110831	79	96
CROSS SECTIONS						

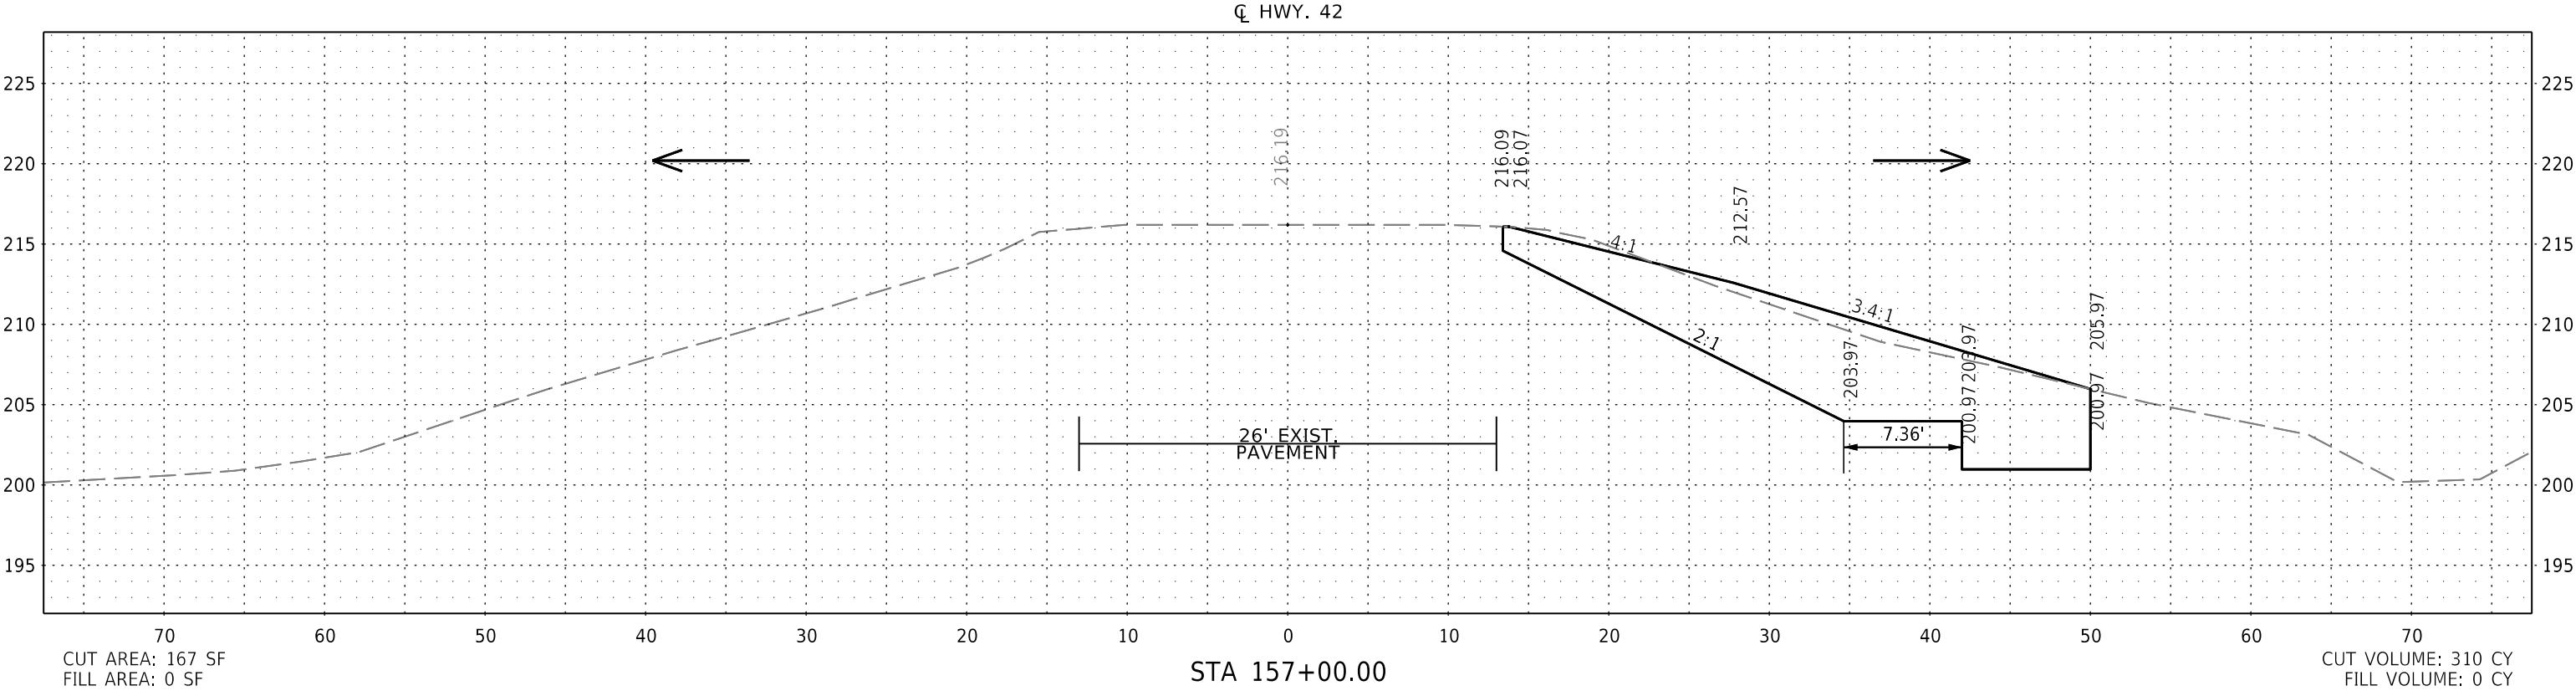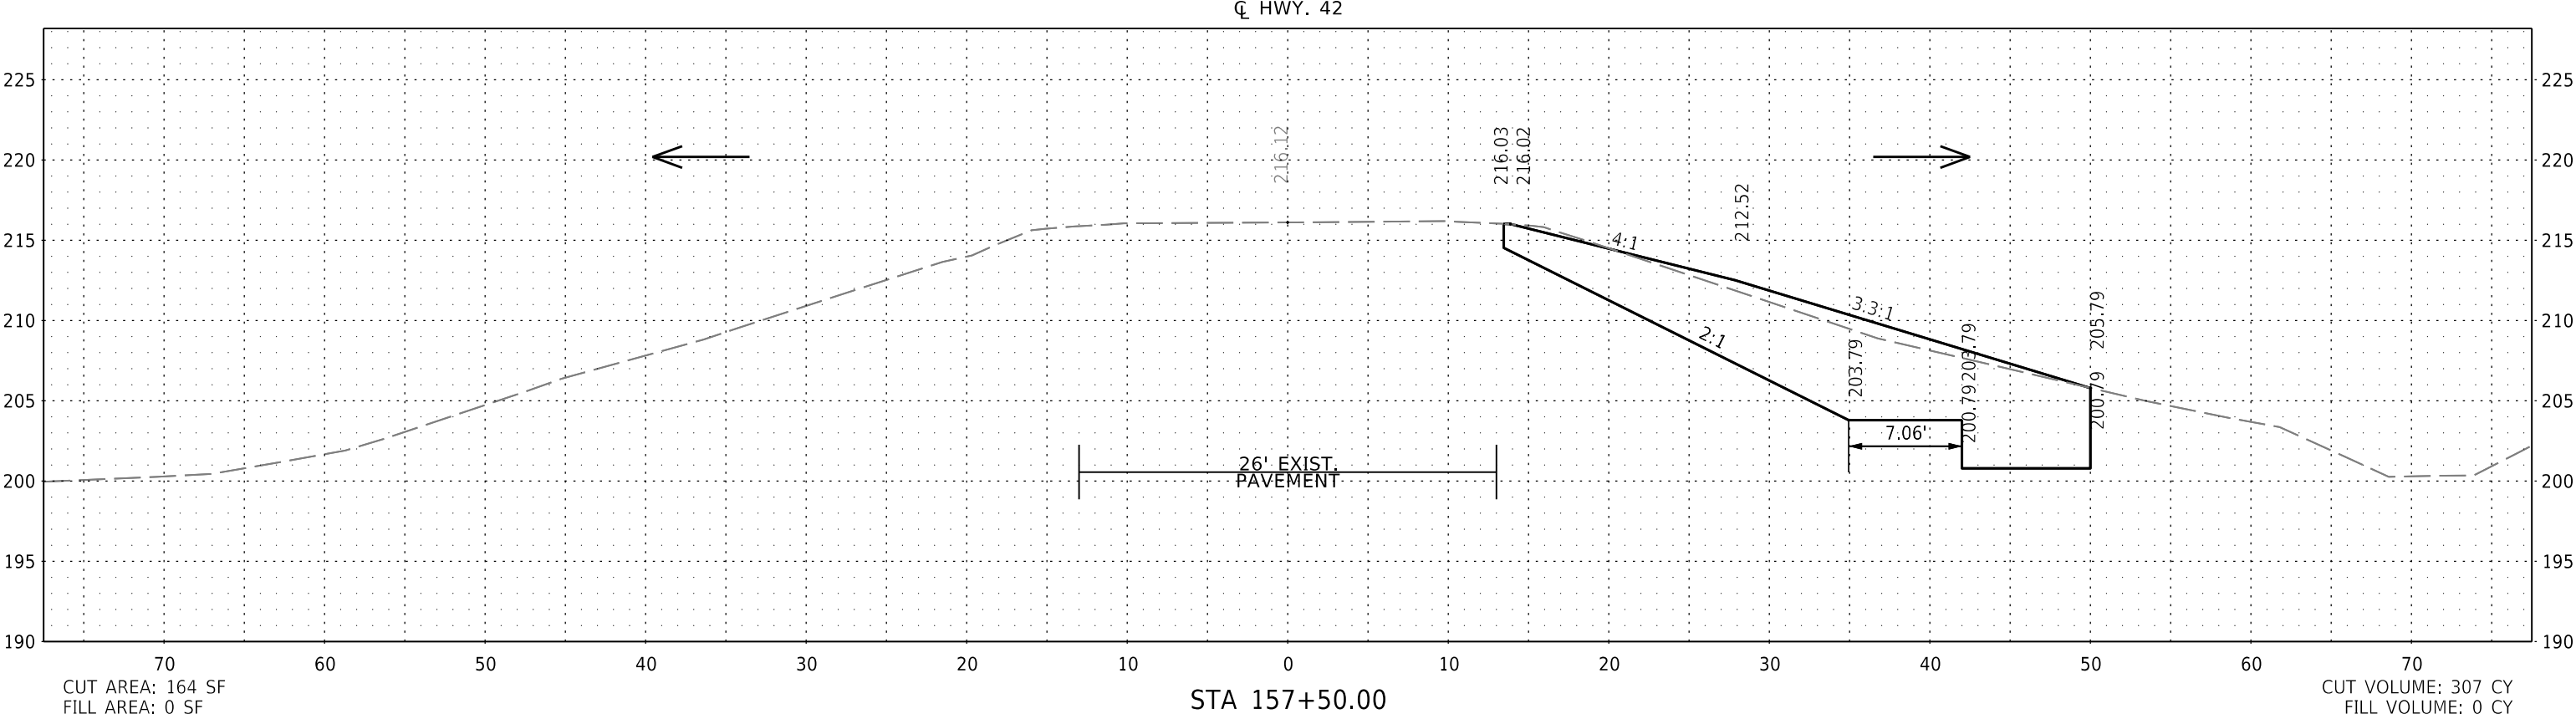



CROSS SECTION STA 157+00.00 TO STA 157+50.00

DATE REVISED	DATE REVISED	FED. RD. DIST. NO.	STATE	JOB NO.	SHEET NO.	TOTAL SHEETS
		6	ARK.	110831	80	96
CROSS SECTIONS						

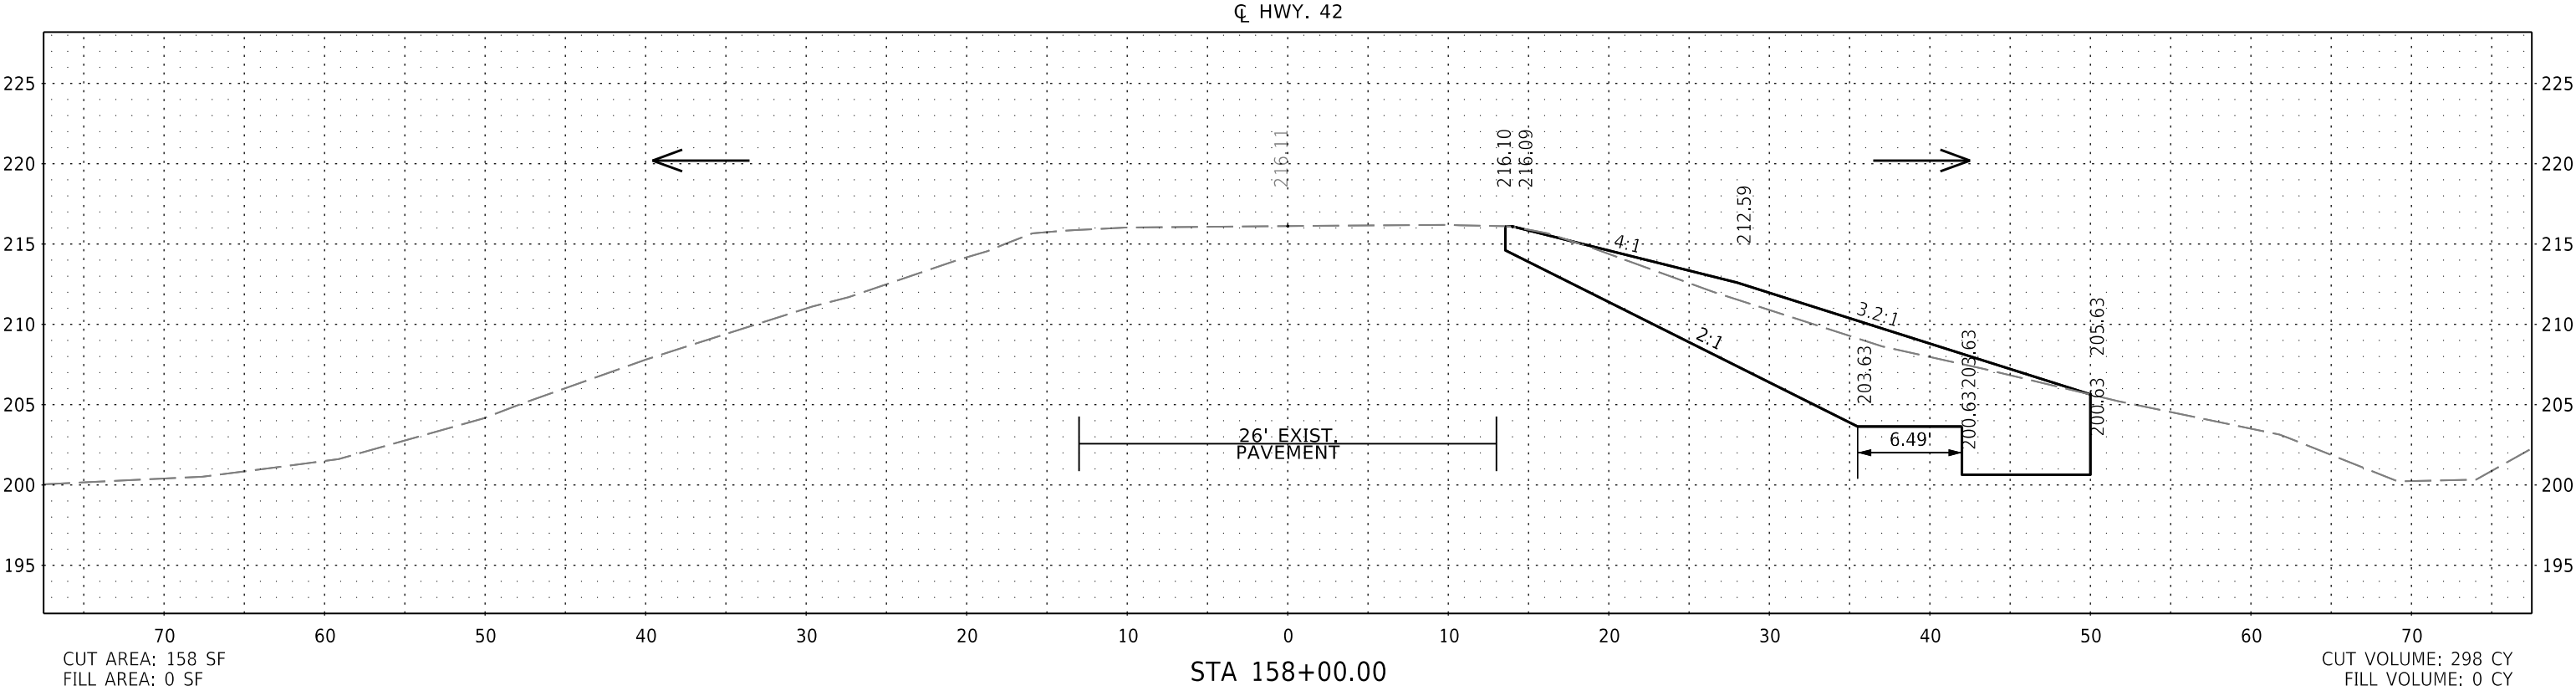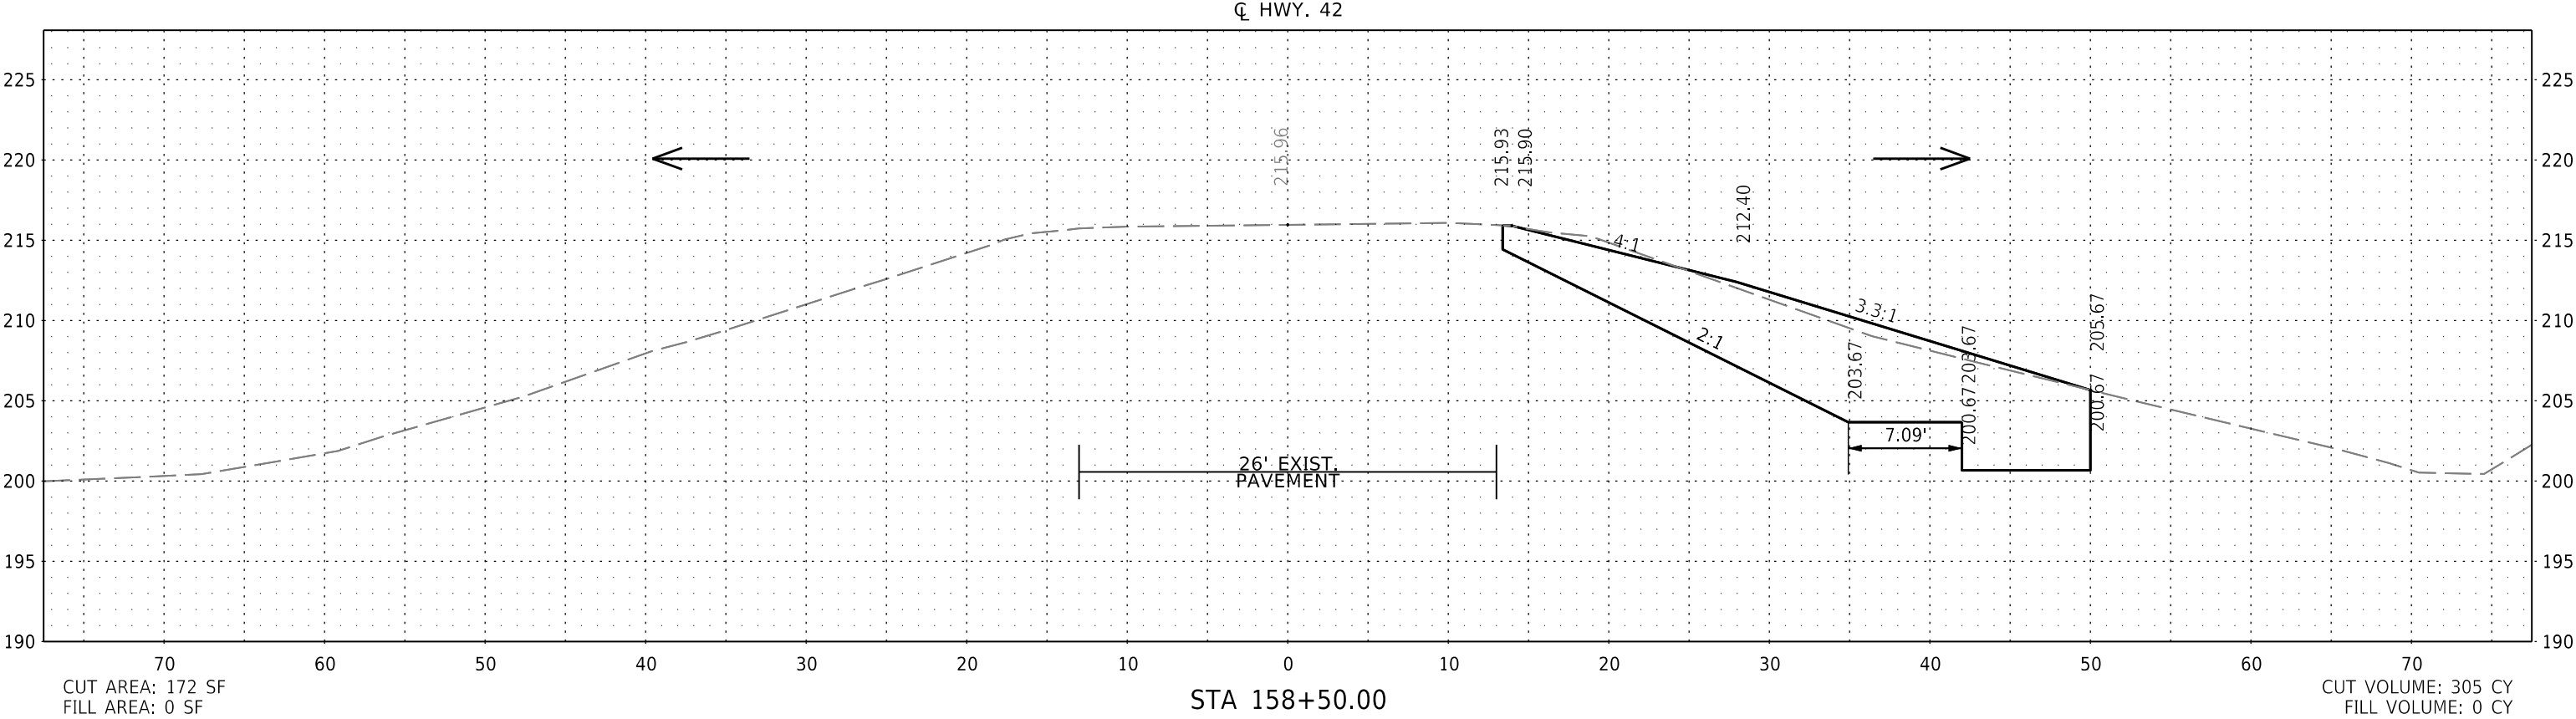



CROSS SECTION STA 158+00.00 TO STA 158+50.00

DATE REVISED	DATE REVISED	FED.RD. DIST.NO.	STATE	JOB NO.	SHEET NO.	TOTAL SHEETS
		6	ARK.	110831	81	96
CROSS SECTIONS						

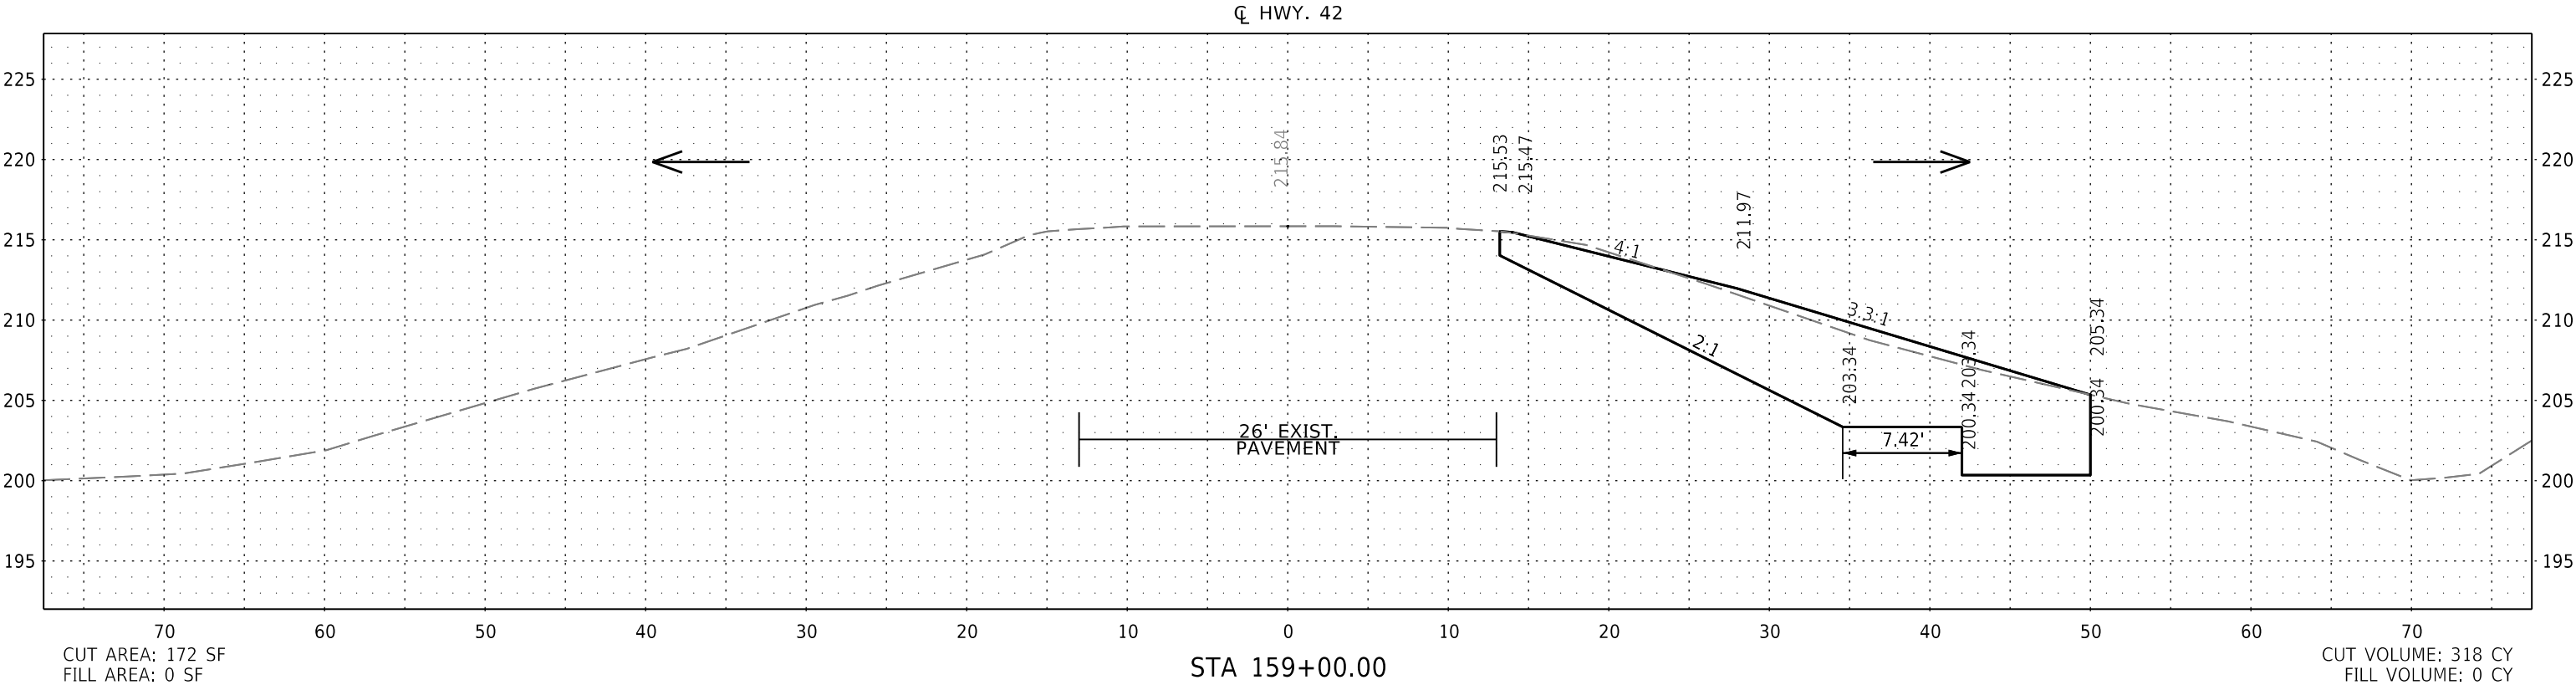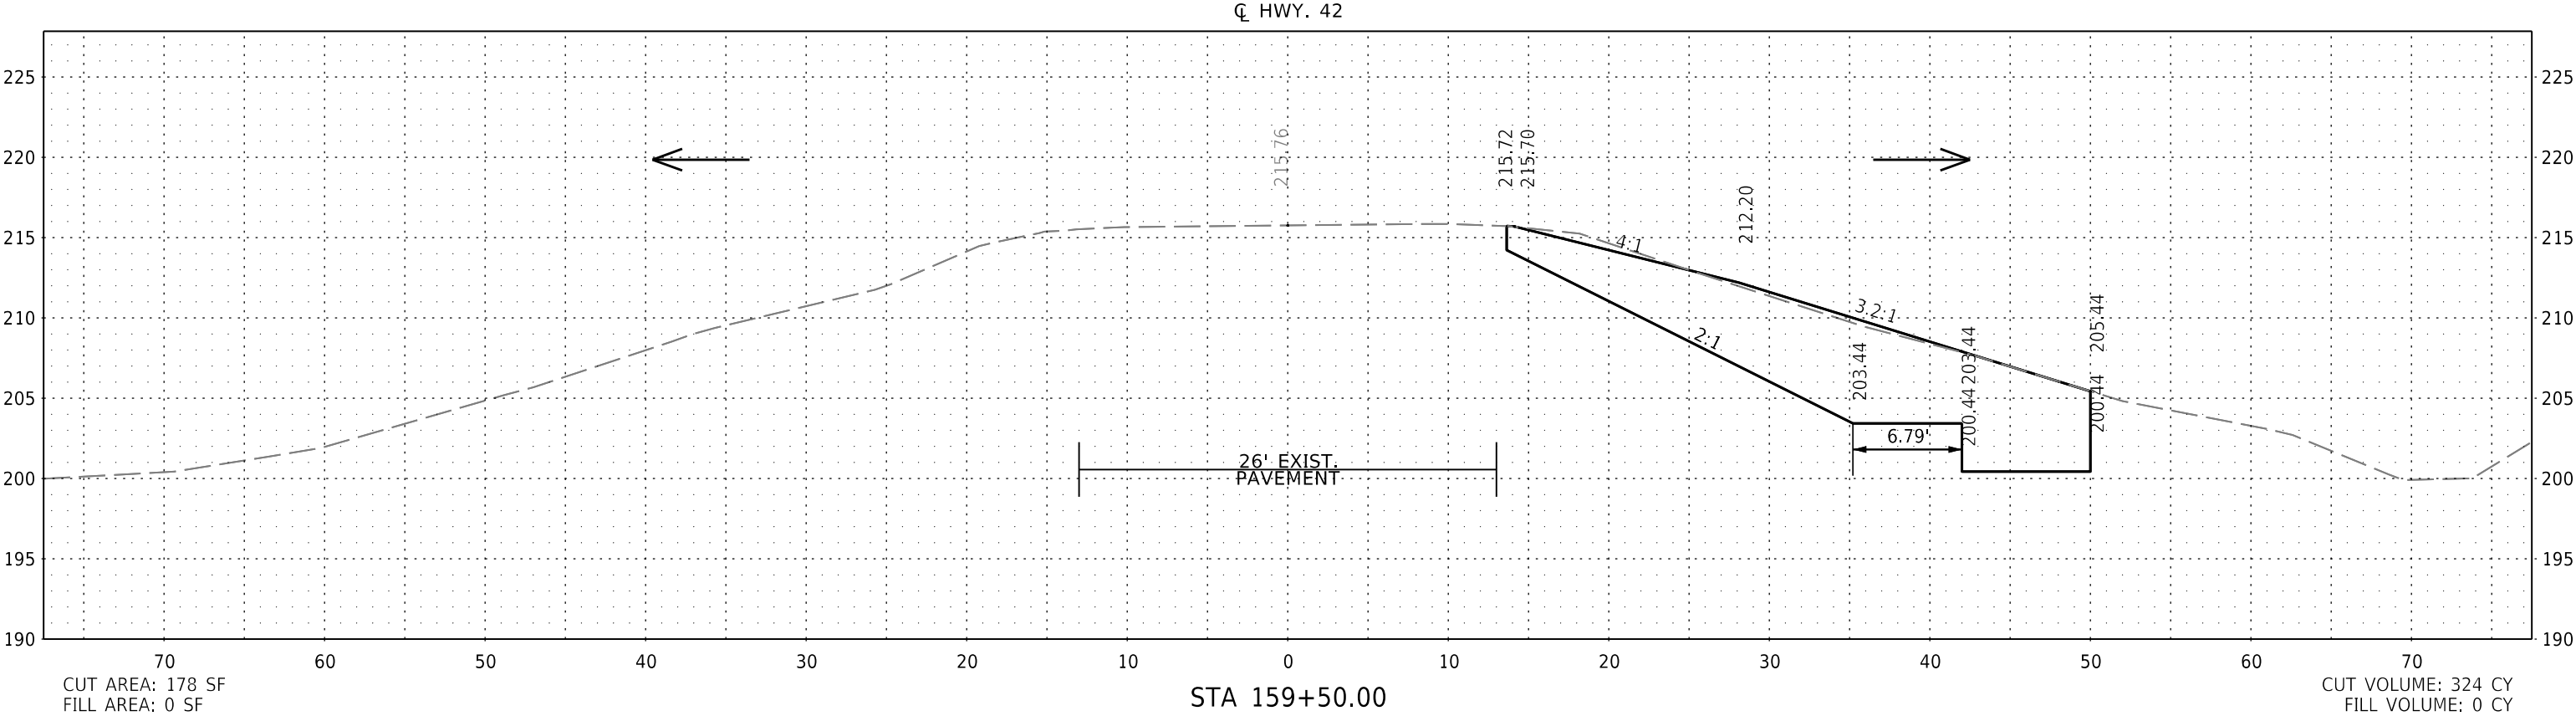



CROSS SECTION STA 159+00.00 TO STA 159+50.00

DATE REVISED	DATE REVISED	FED. RD. DIST. NO.	STATE	JOB NO.	SHEET NO.	TOTAL SHEETS
		6	ARK.	110831	82	96
CROSS SECTIONS						

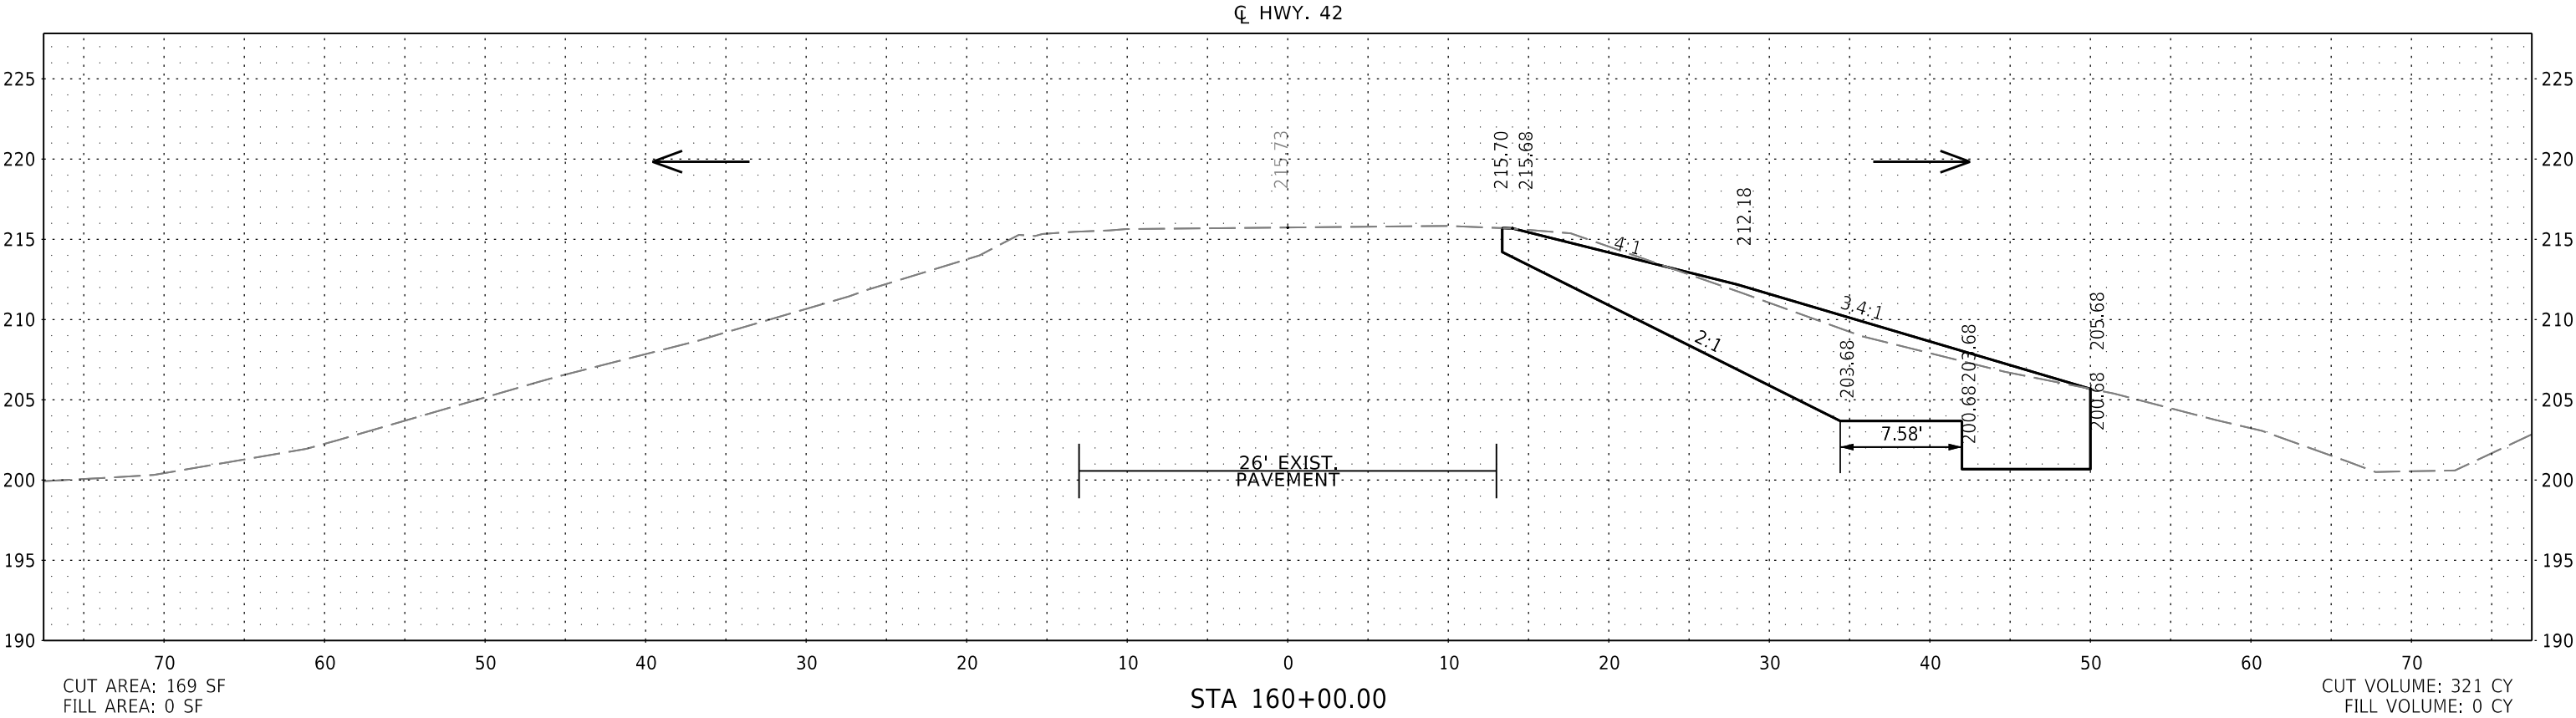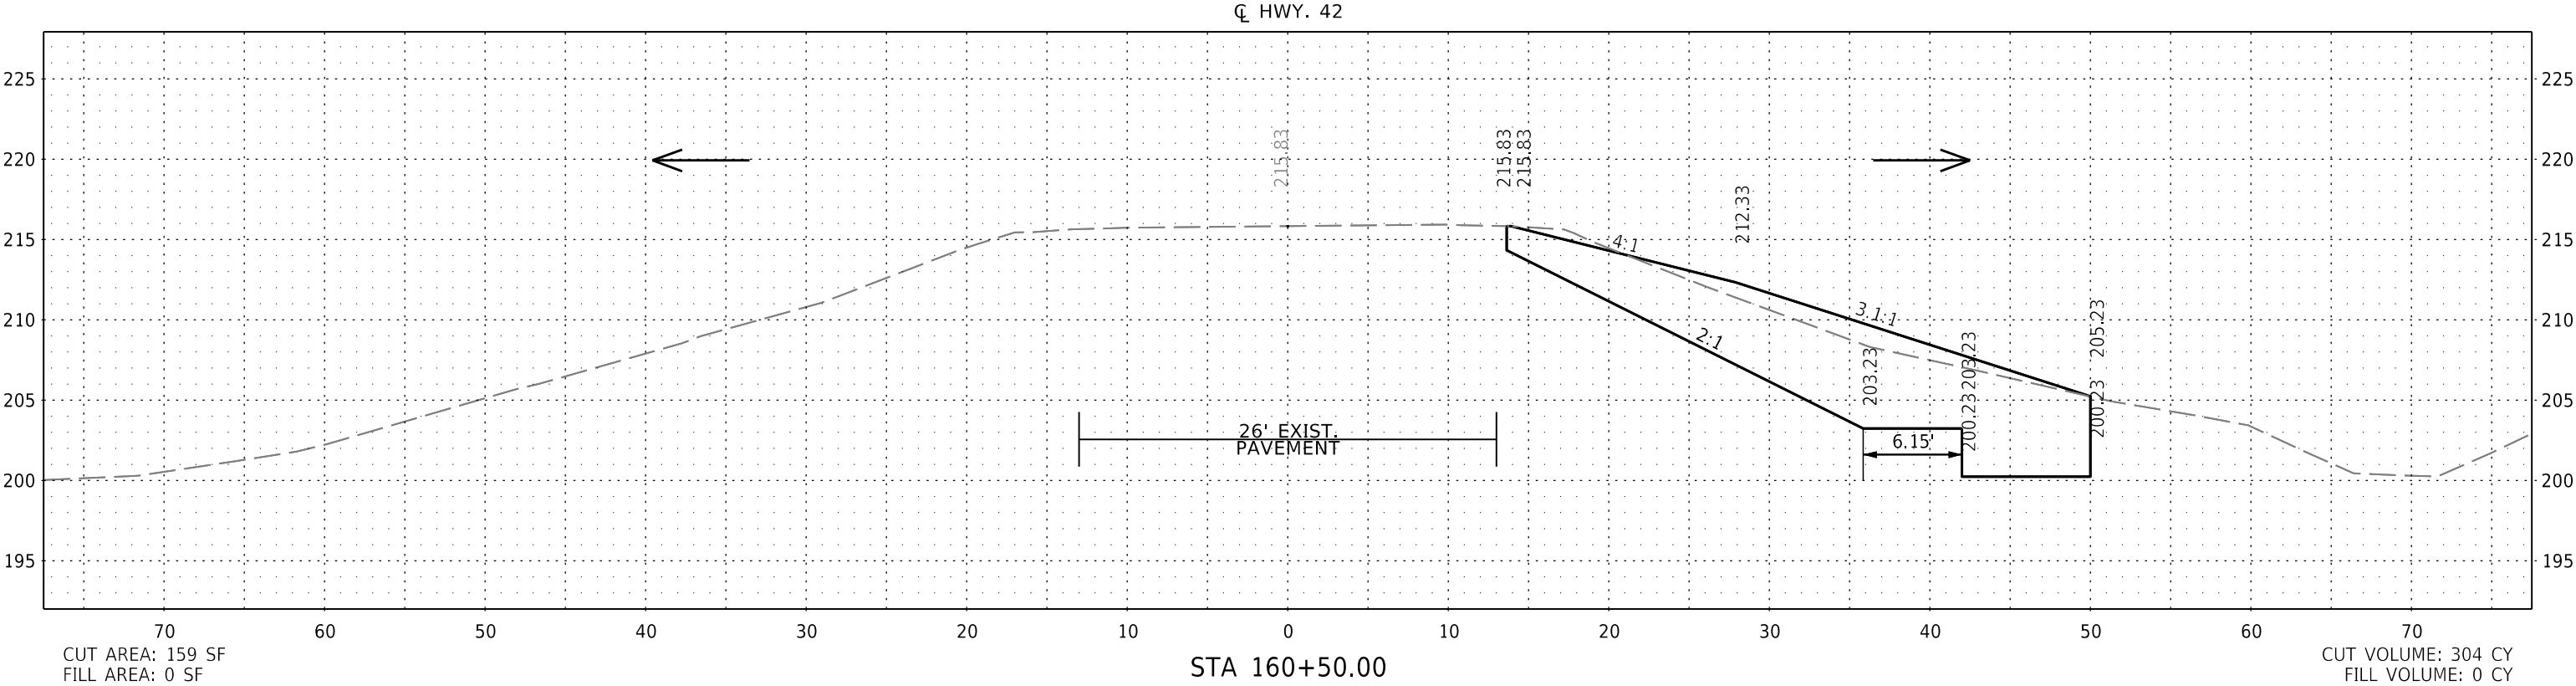



CROSS SECTION STA 160+00.00 TO STA 160+50.00

DATE REVISED	DATE REVISED	FED. RD. DIST. NO.	STATE	JOB NO.	SHEET NO.	TOTAL SHEETS
		6	ARK.	110831	83	96
CROSS SECTIONS						

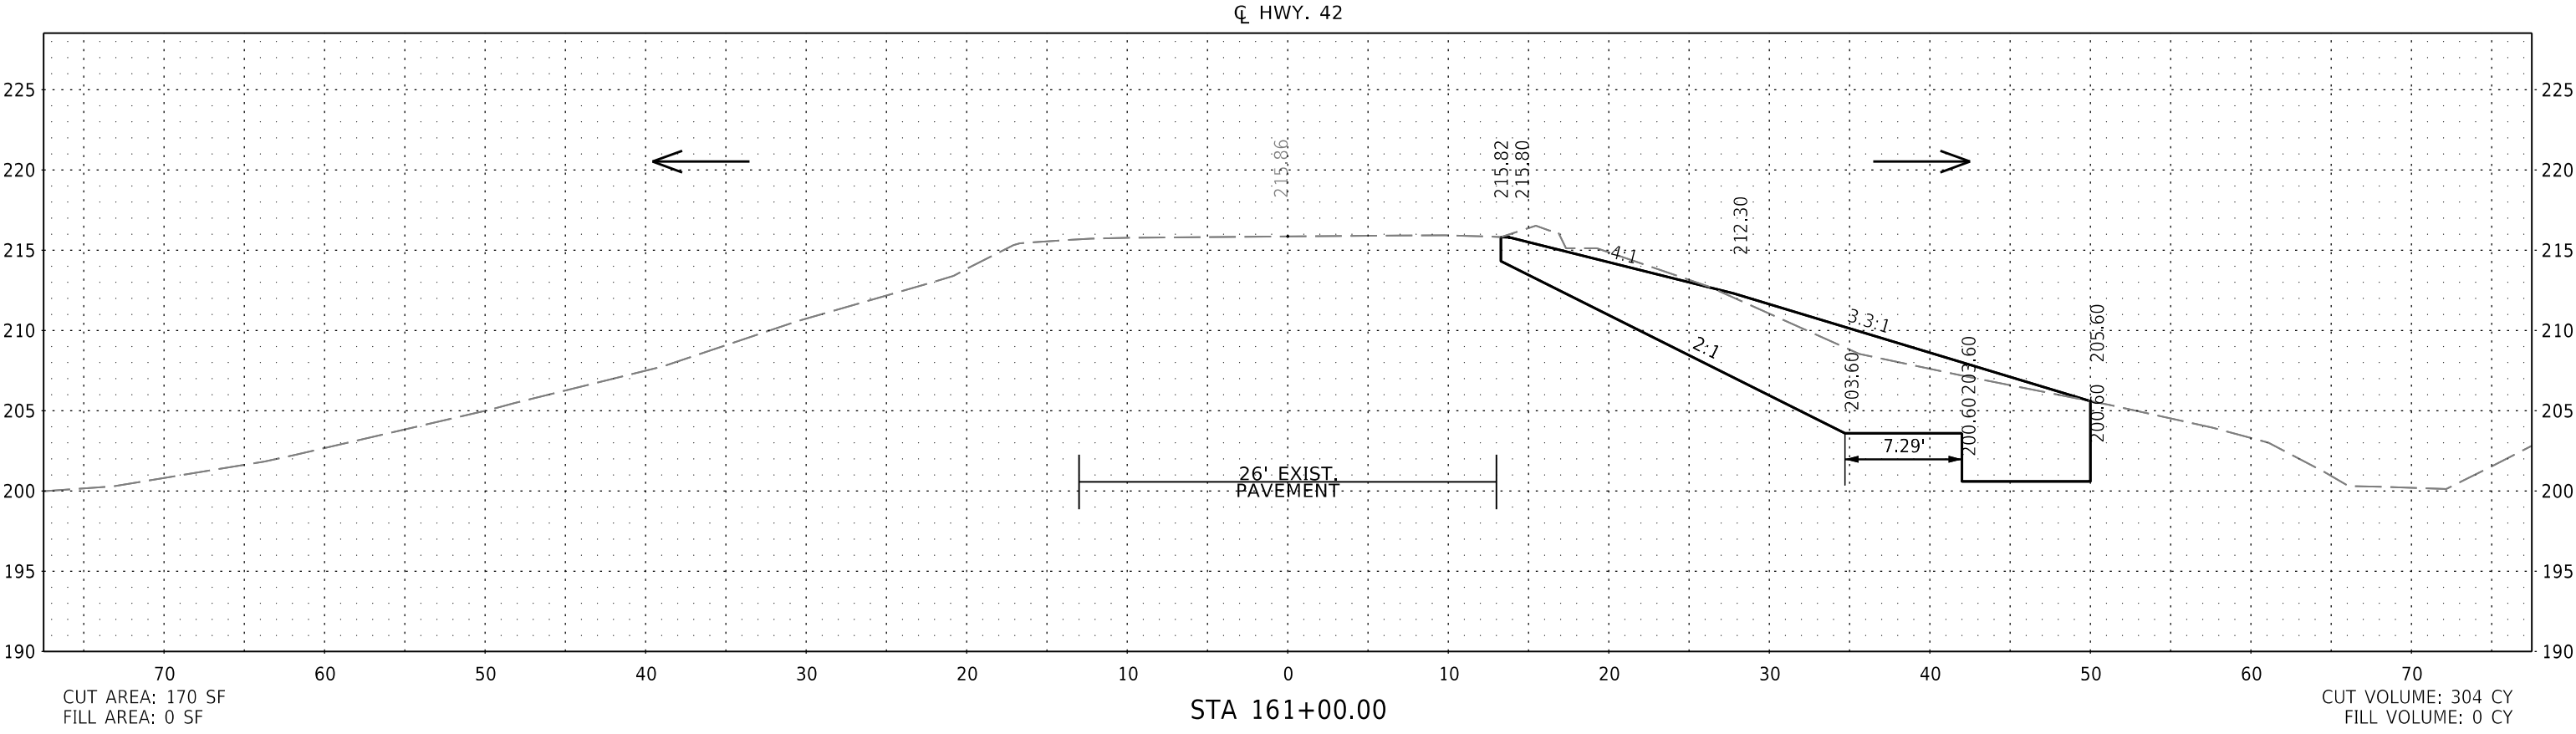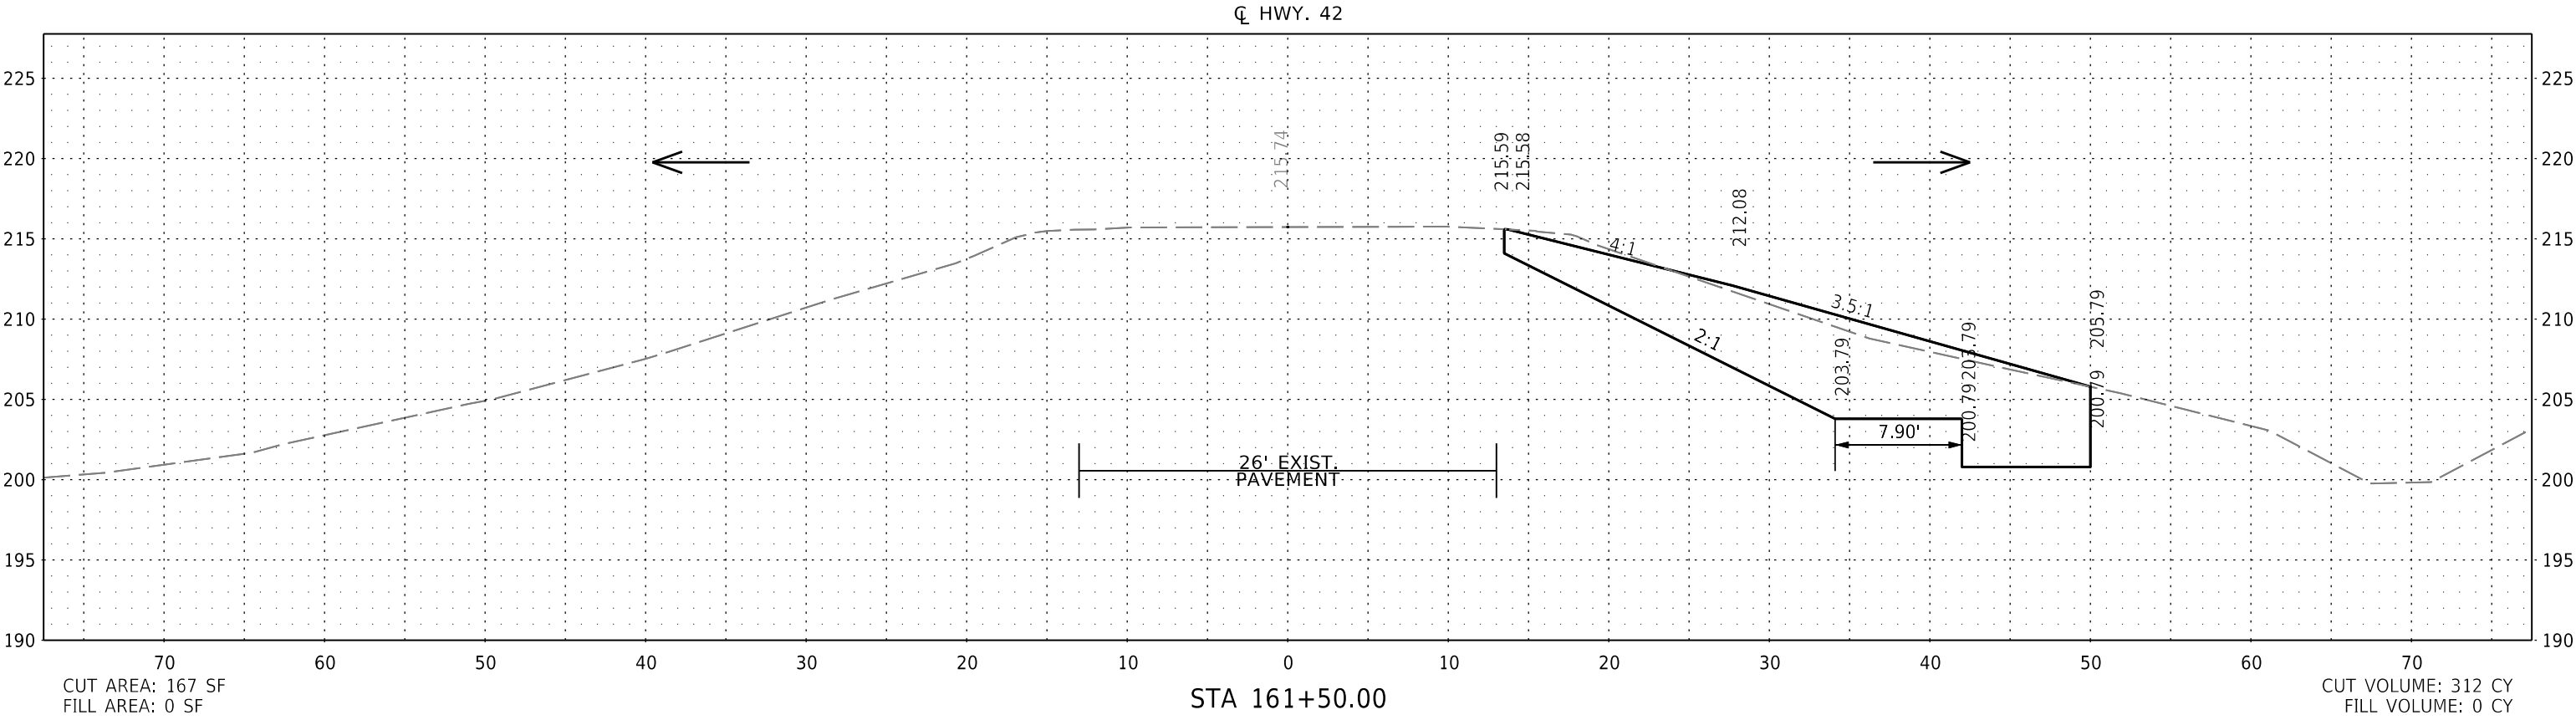



CROSS SECTION STA 161+00.00 TO STA 161+50.00

DATE REVISED	DATE REVISED	FED. RD. DIST. NO.	STATE	JOB NO.	SHEET NO.	TOTAL SHEETS
		6	ARK.	110831	84	96
CROSS SECTIONS						

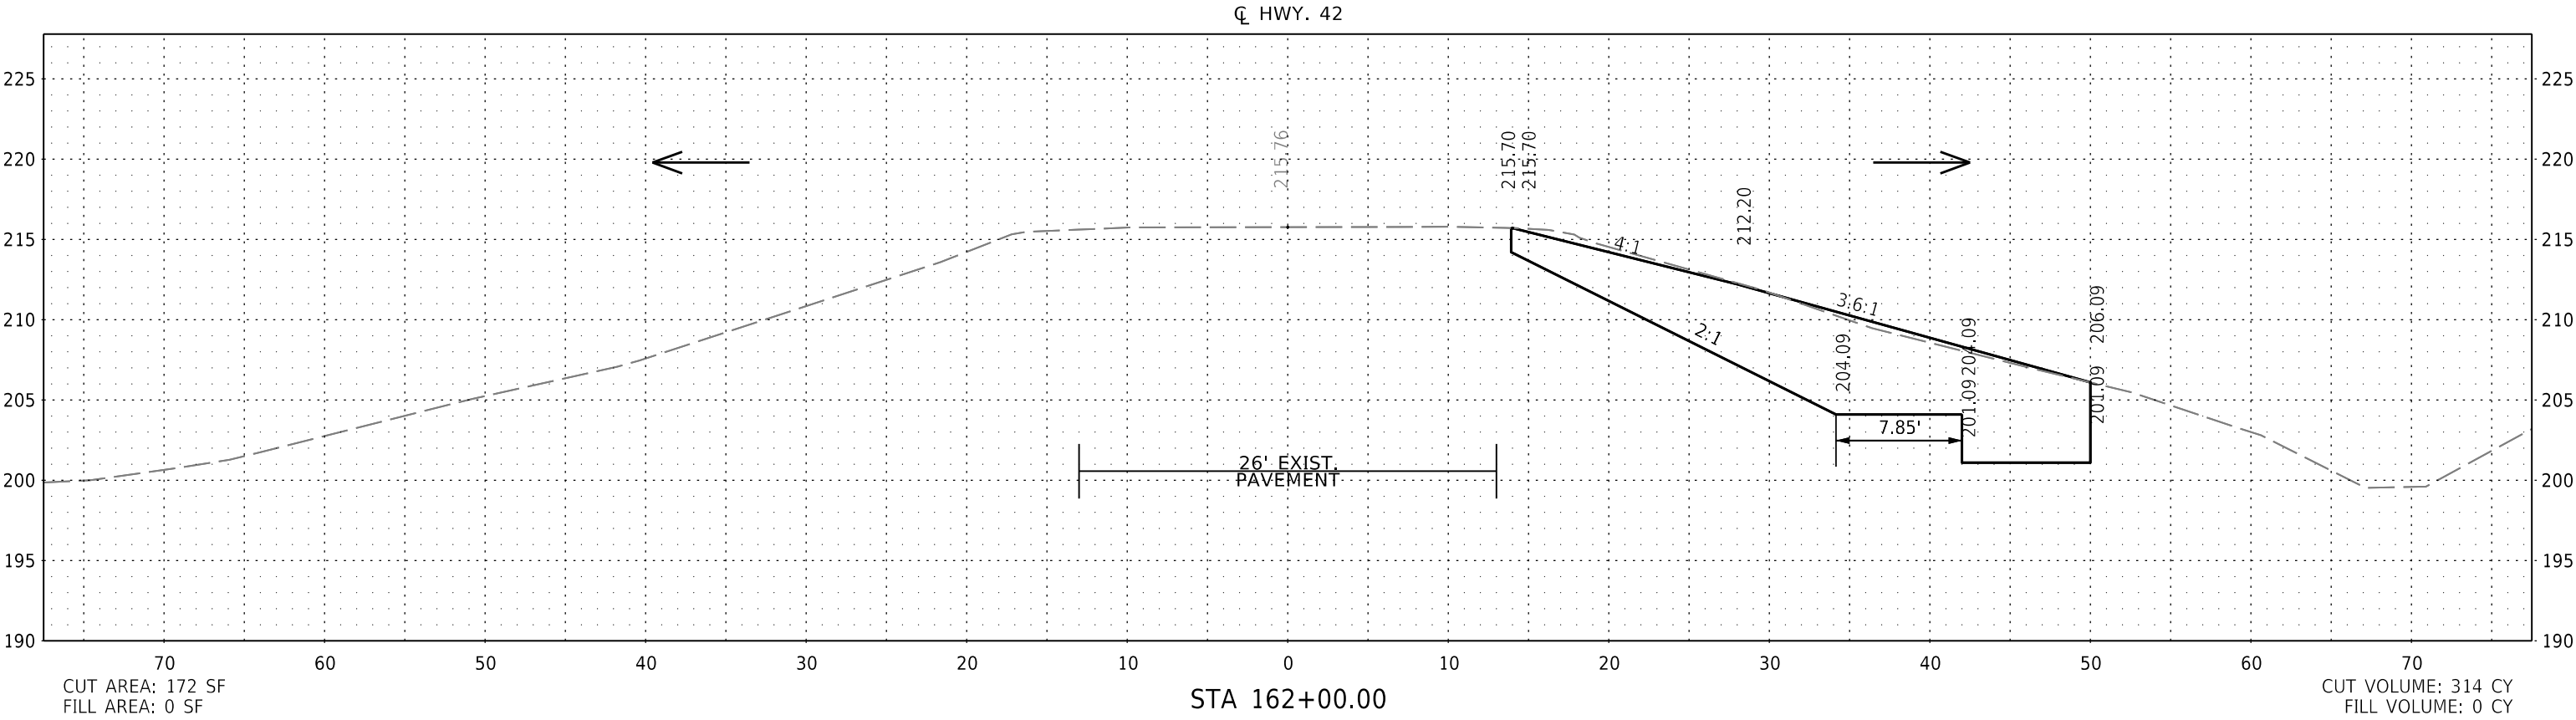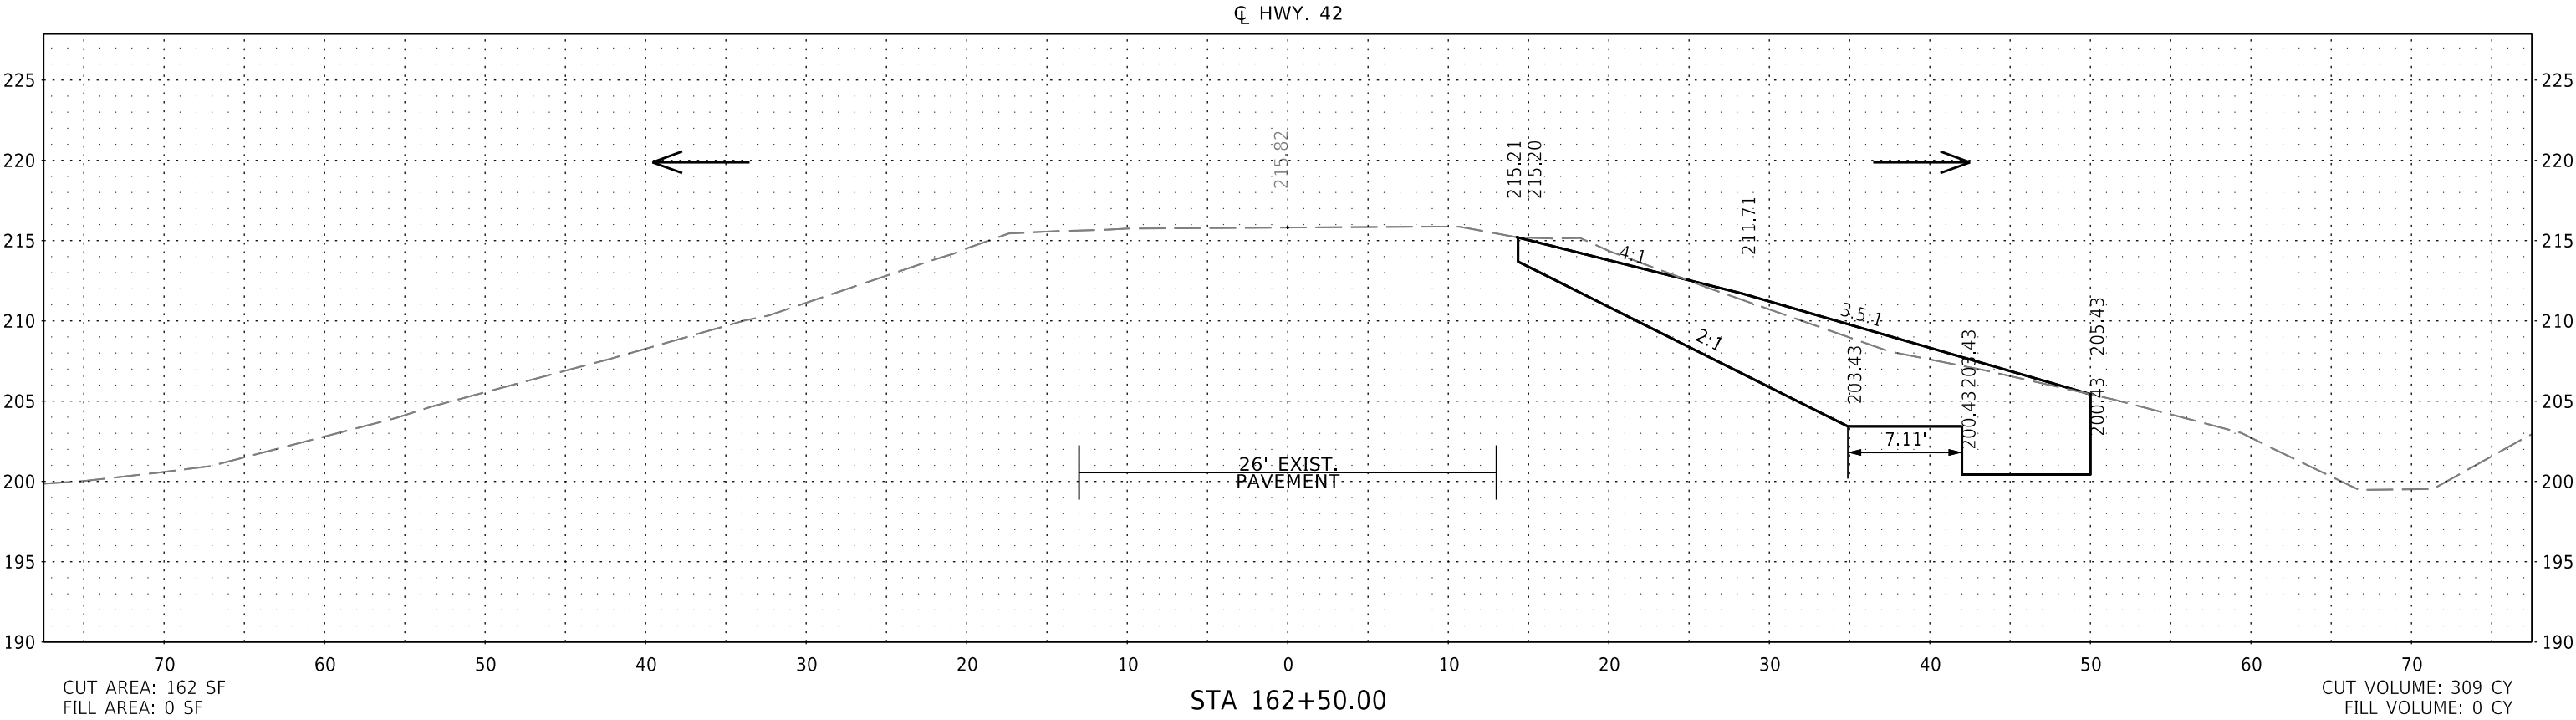



CROSS SECTION STA 162+00.00 TO STA 162+50.00

DATE REVISED	DATE REVISED	FED. RD. DIST. NO.	STATE	JOB NO.	SHEET NO.	TOTAL SHEETS
		6	ARK.	110831	85	96
CROSS SECTIONS						

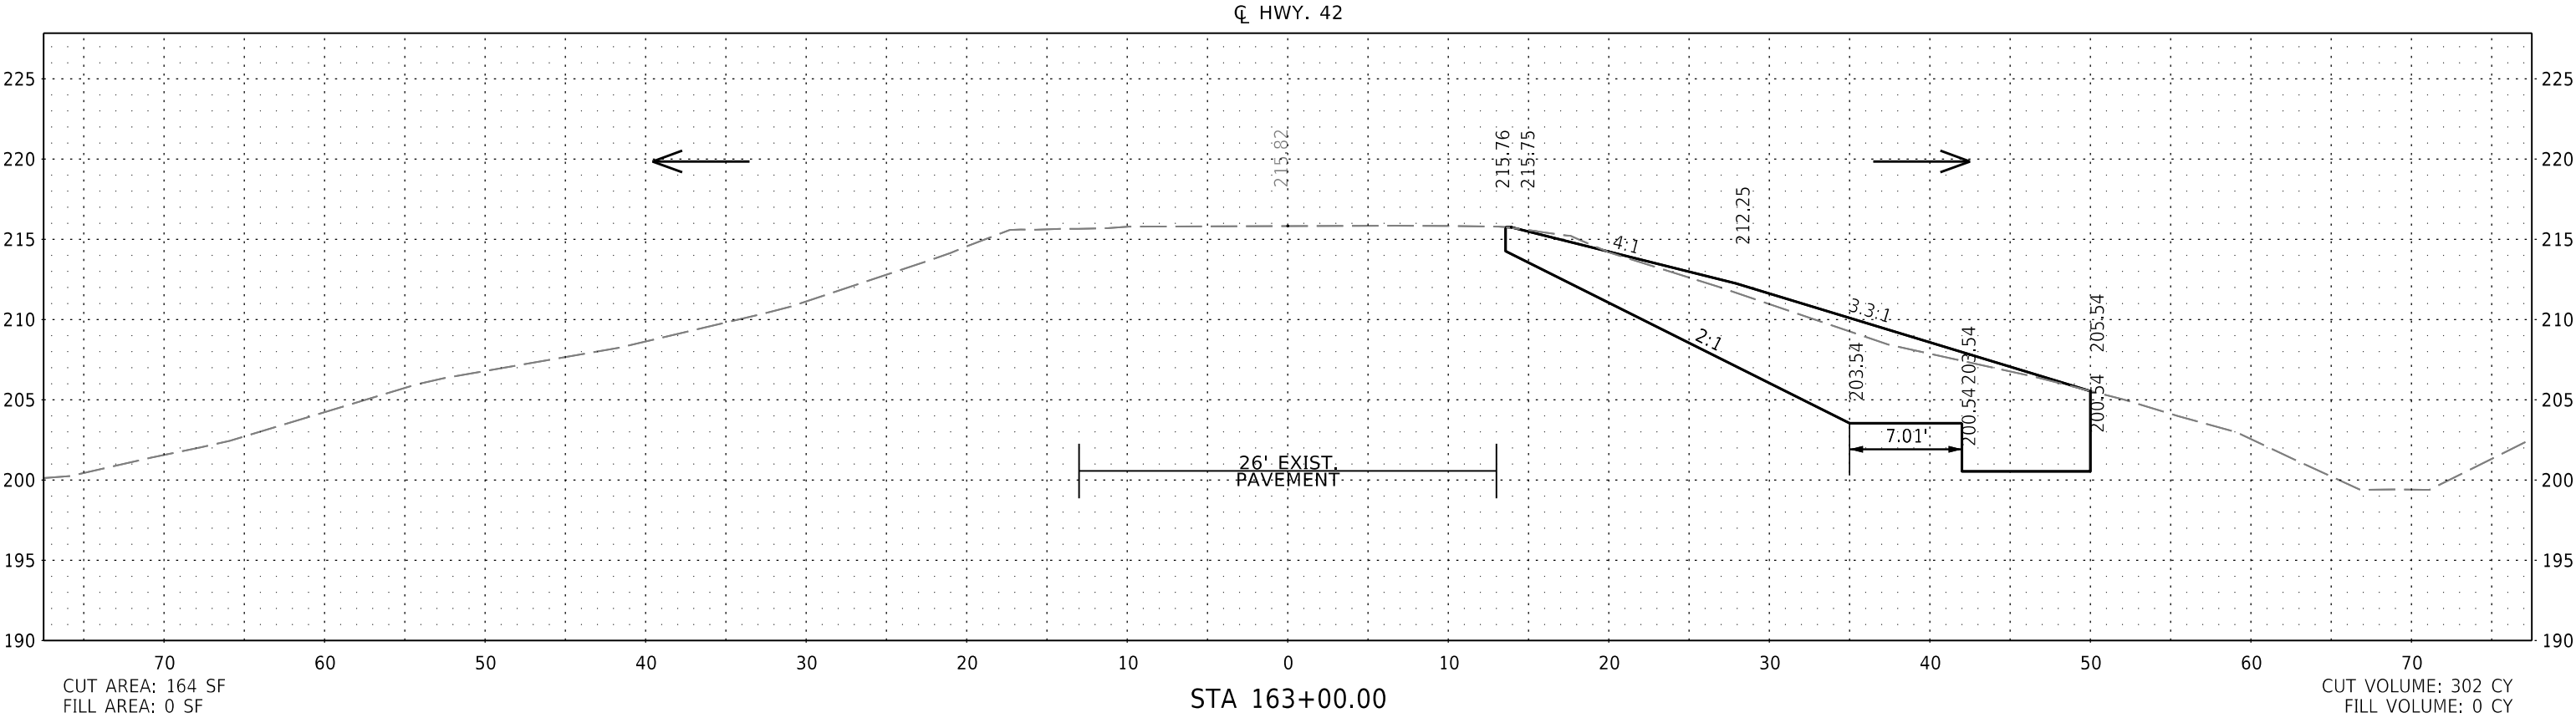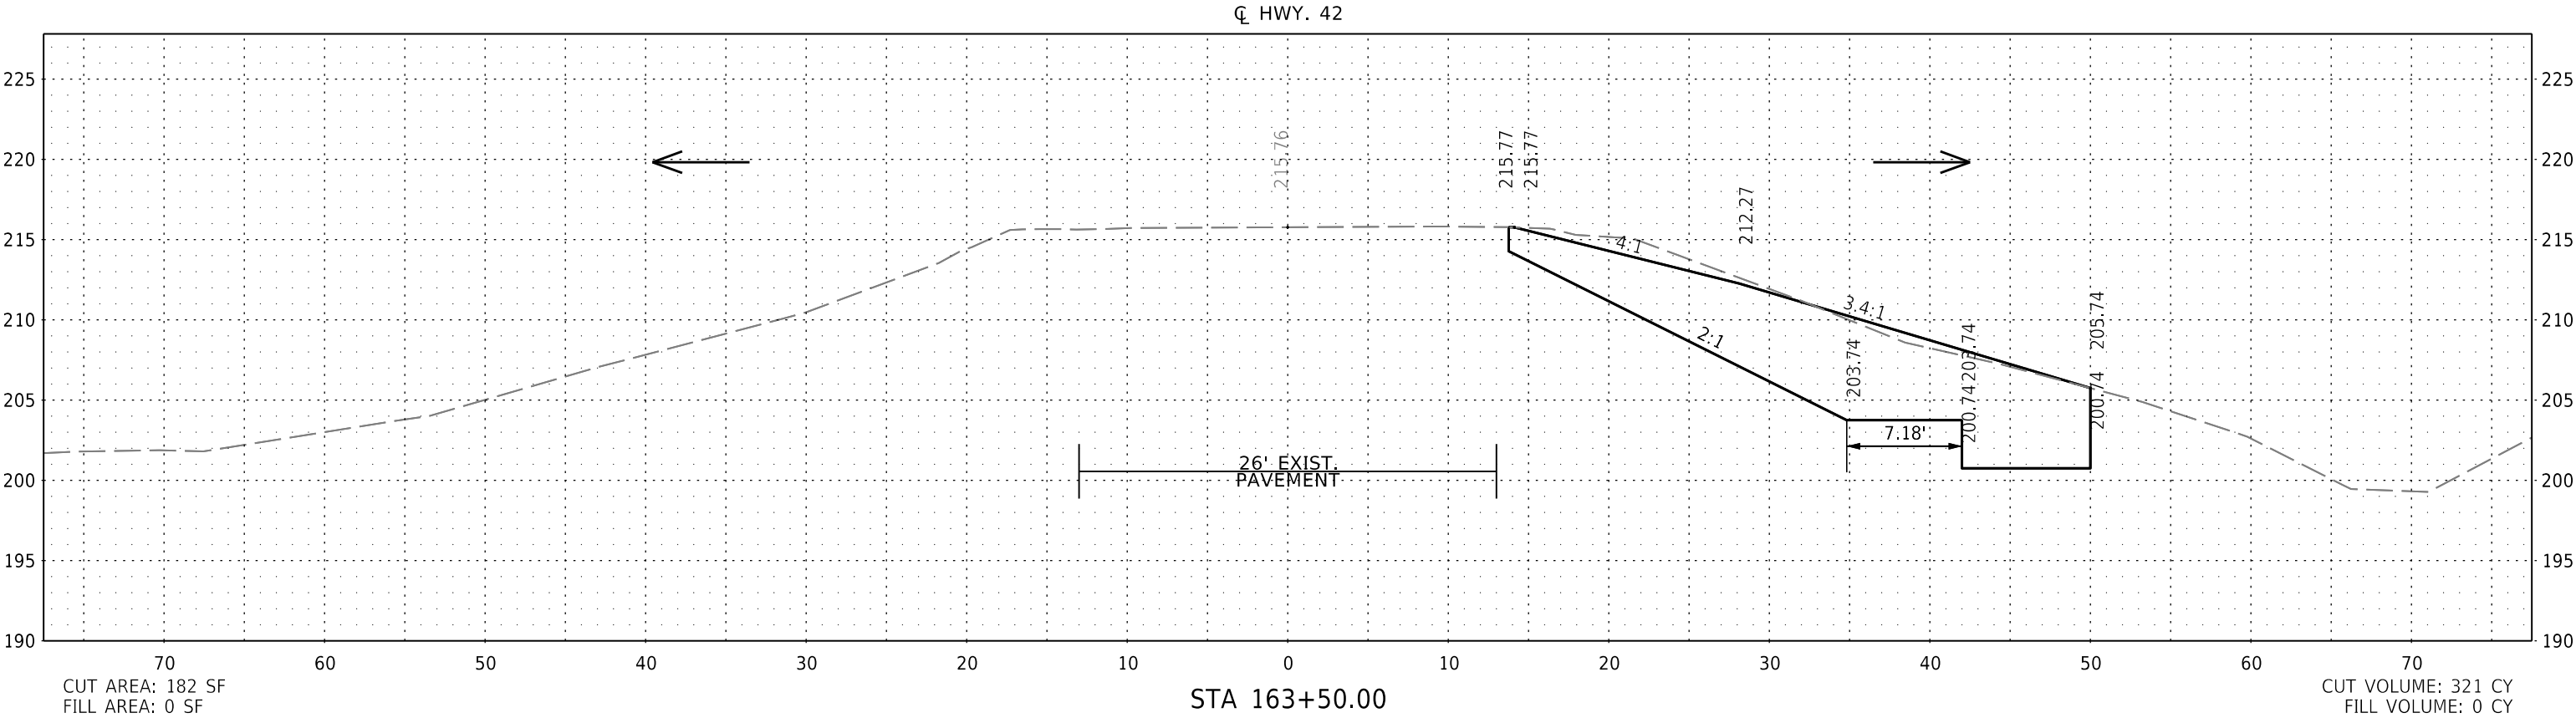



CROSS SECTION STA 163+00.00 TO STA 163+50.00

DATE REVISED	DATE REVISED	FED. RD. DIST. NO.	STATE	JOB NO.	SHEET NO.	TOTAL SHEETS
		6	ARK.	110831	86	96
CROSS SECTIONS						

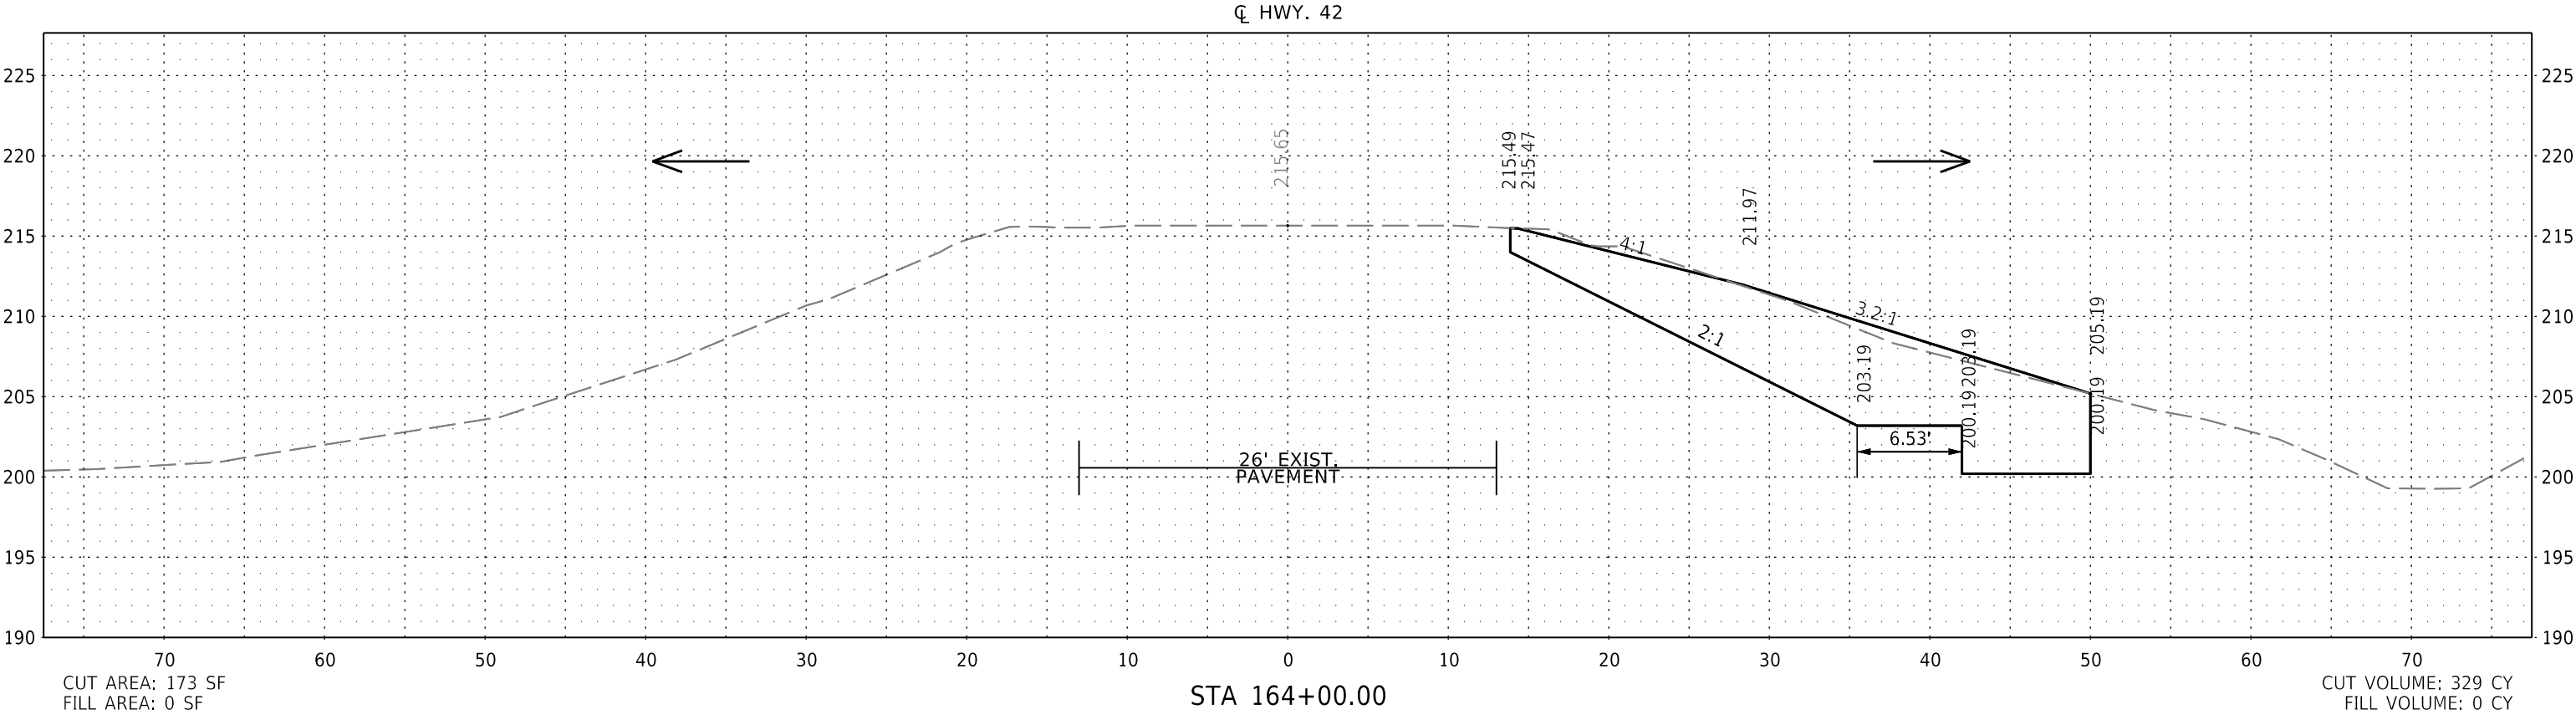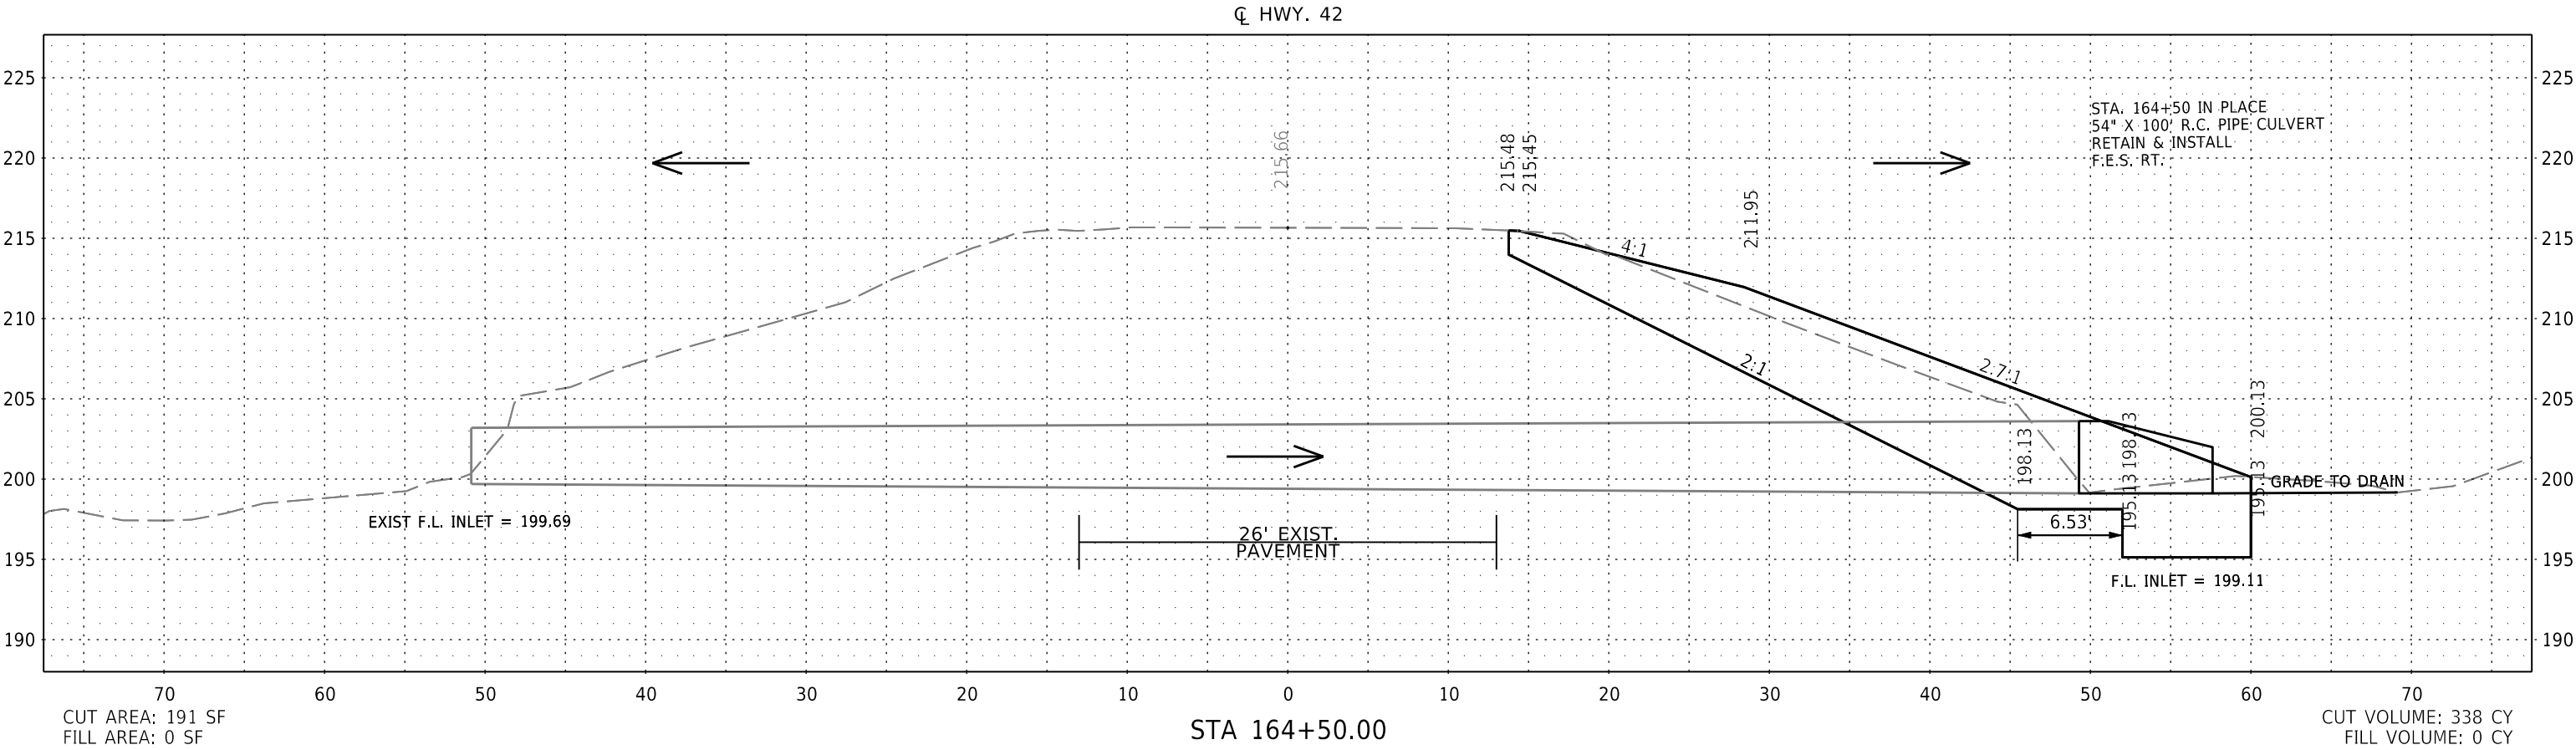



CROSS SECTION STA 164+00.00 TO STA 164+50.00

DATE REVISED	DATE REVISED	FED. RD. DIST. NO.	STATE	JOB NO.	SHEET NO.	TOTAL SHEETS
		6	ARK.	110831	87	96
CROSS SECTIONS						

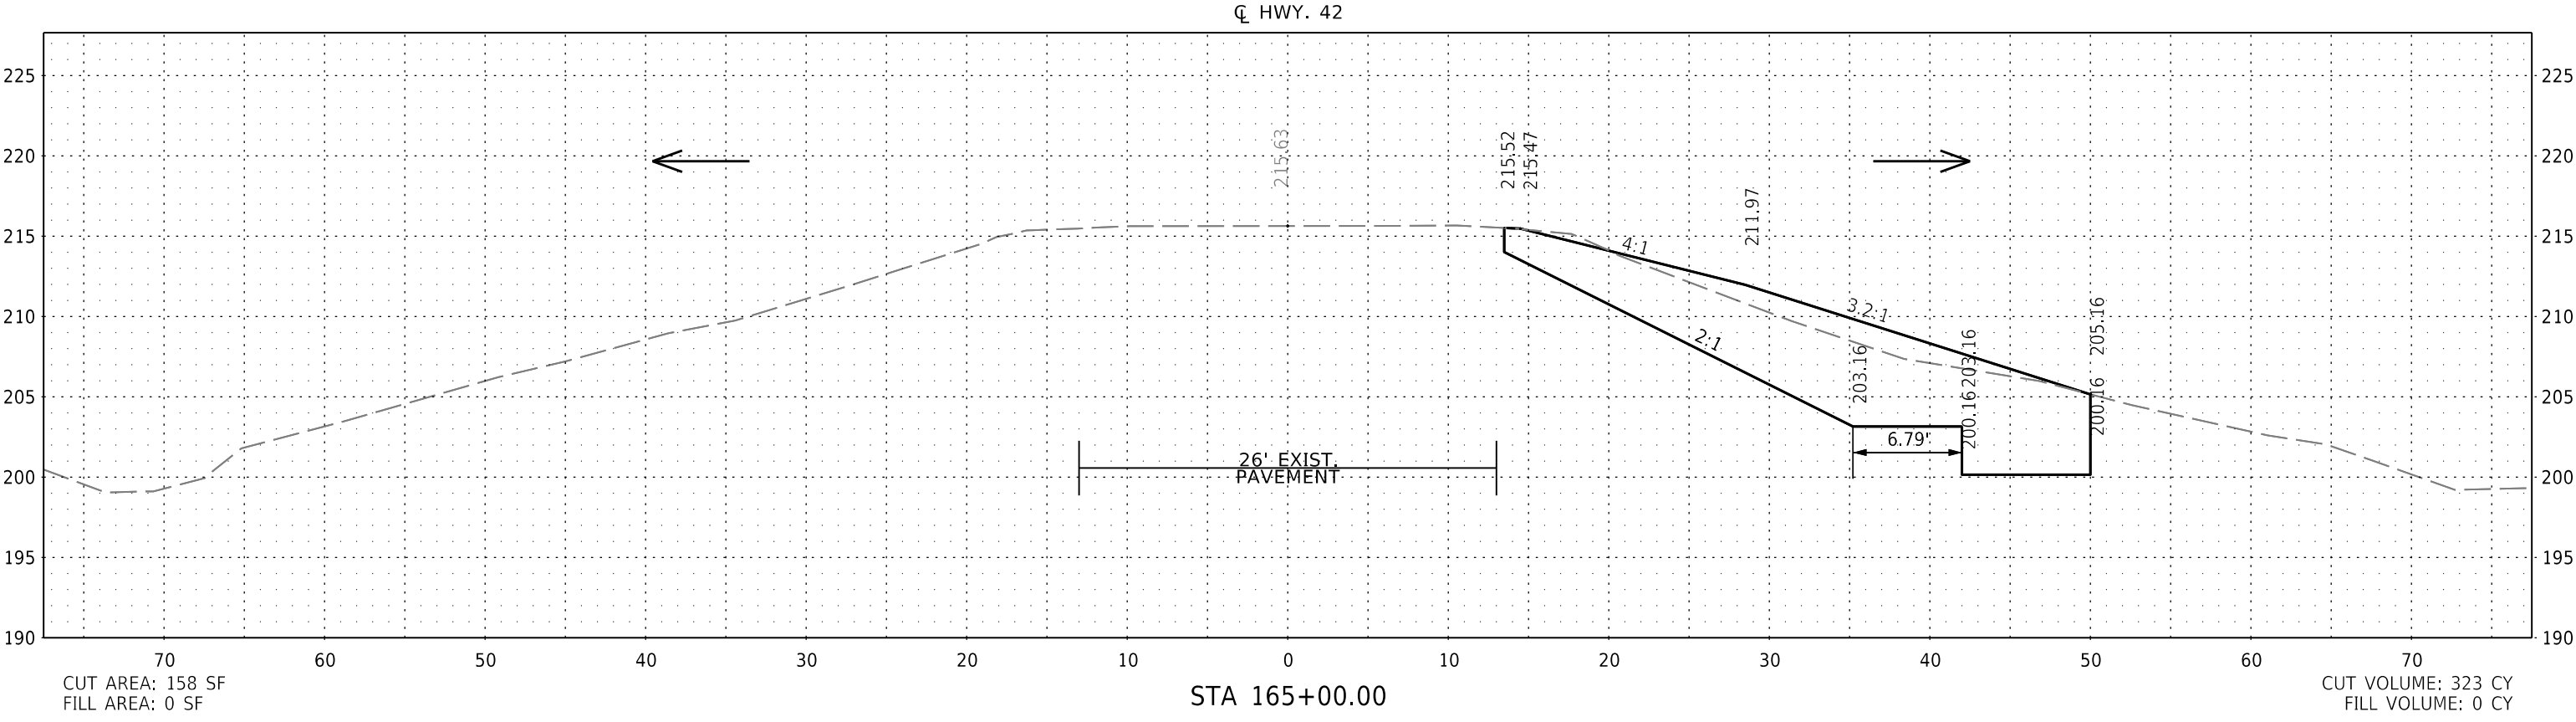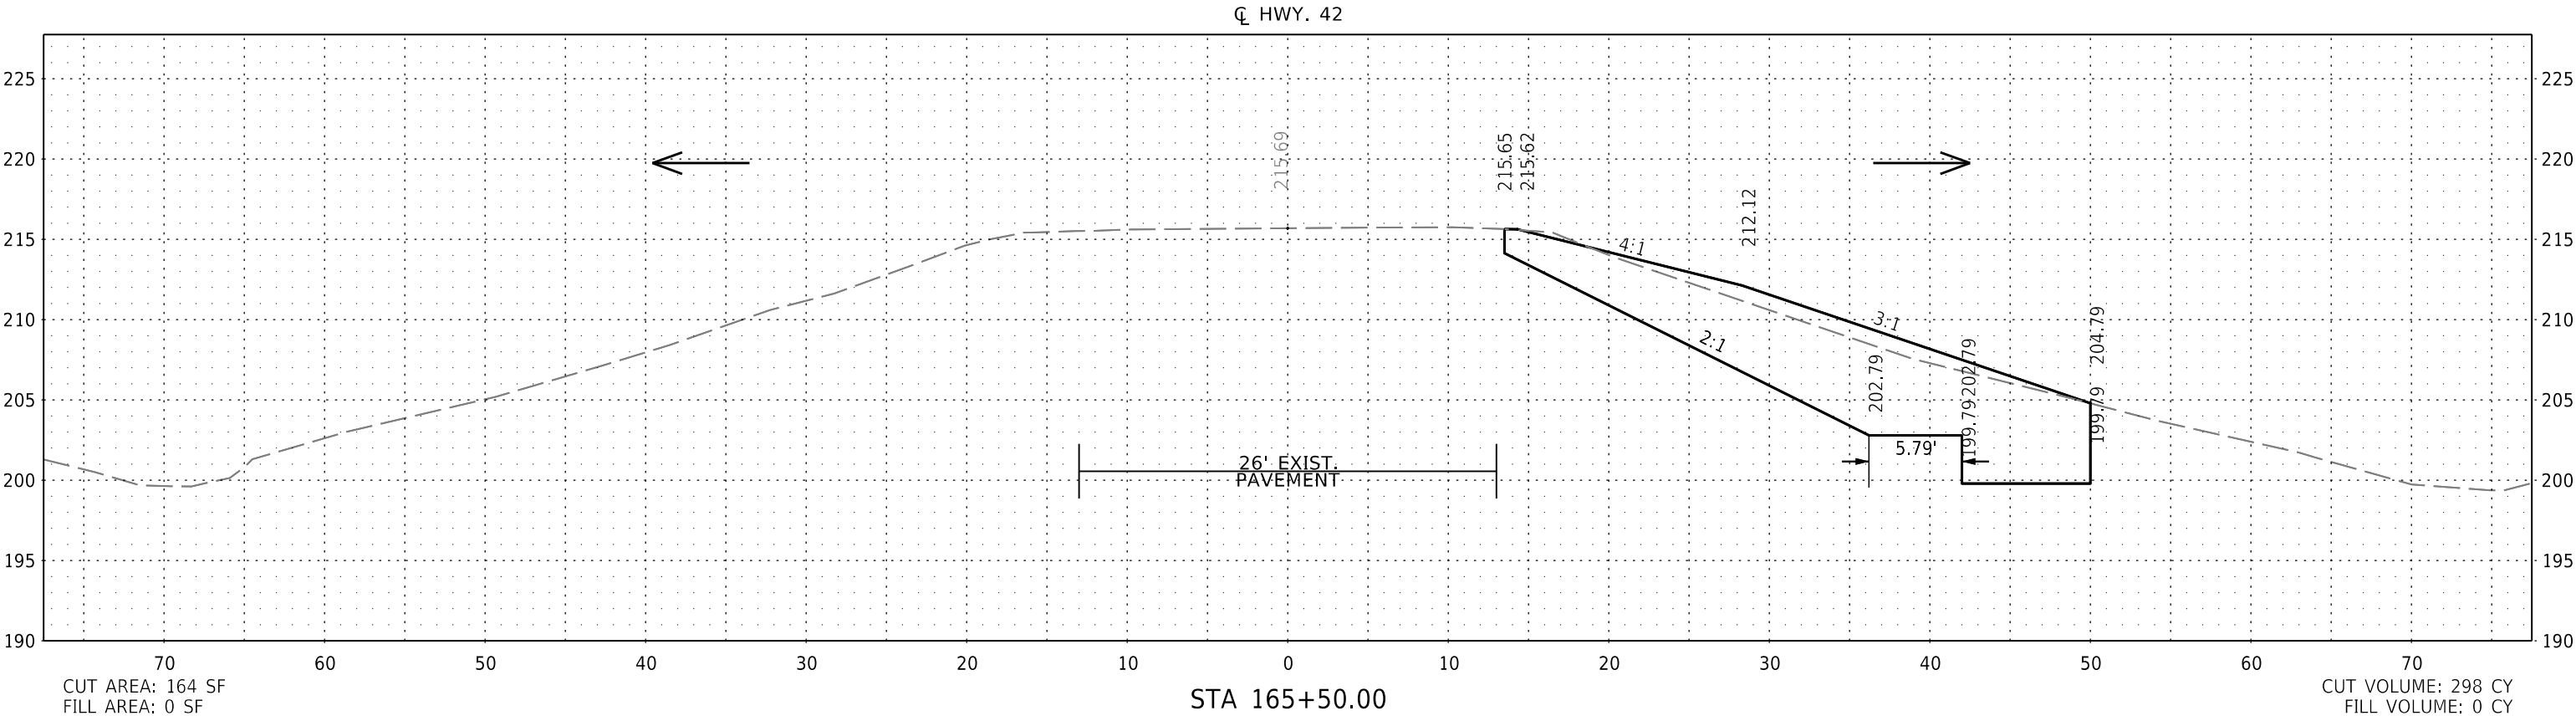



CROSS SECTION STA 165+00.00 TO STA 165+50.00

DATE REVISED	DATE REVISED	FED. RD. DIST. NO.	STATE	JOB NO.	SHEET NO.	TOTAL SHEETS
		6	ARK.	110831	88	96
CROSS SECTIONS						

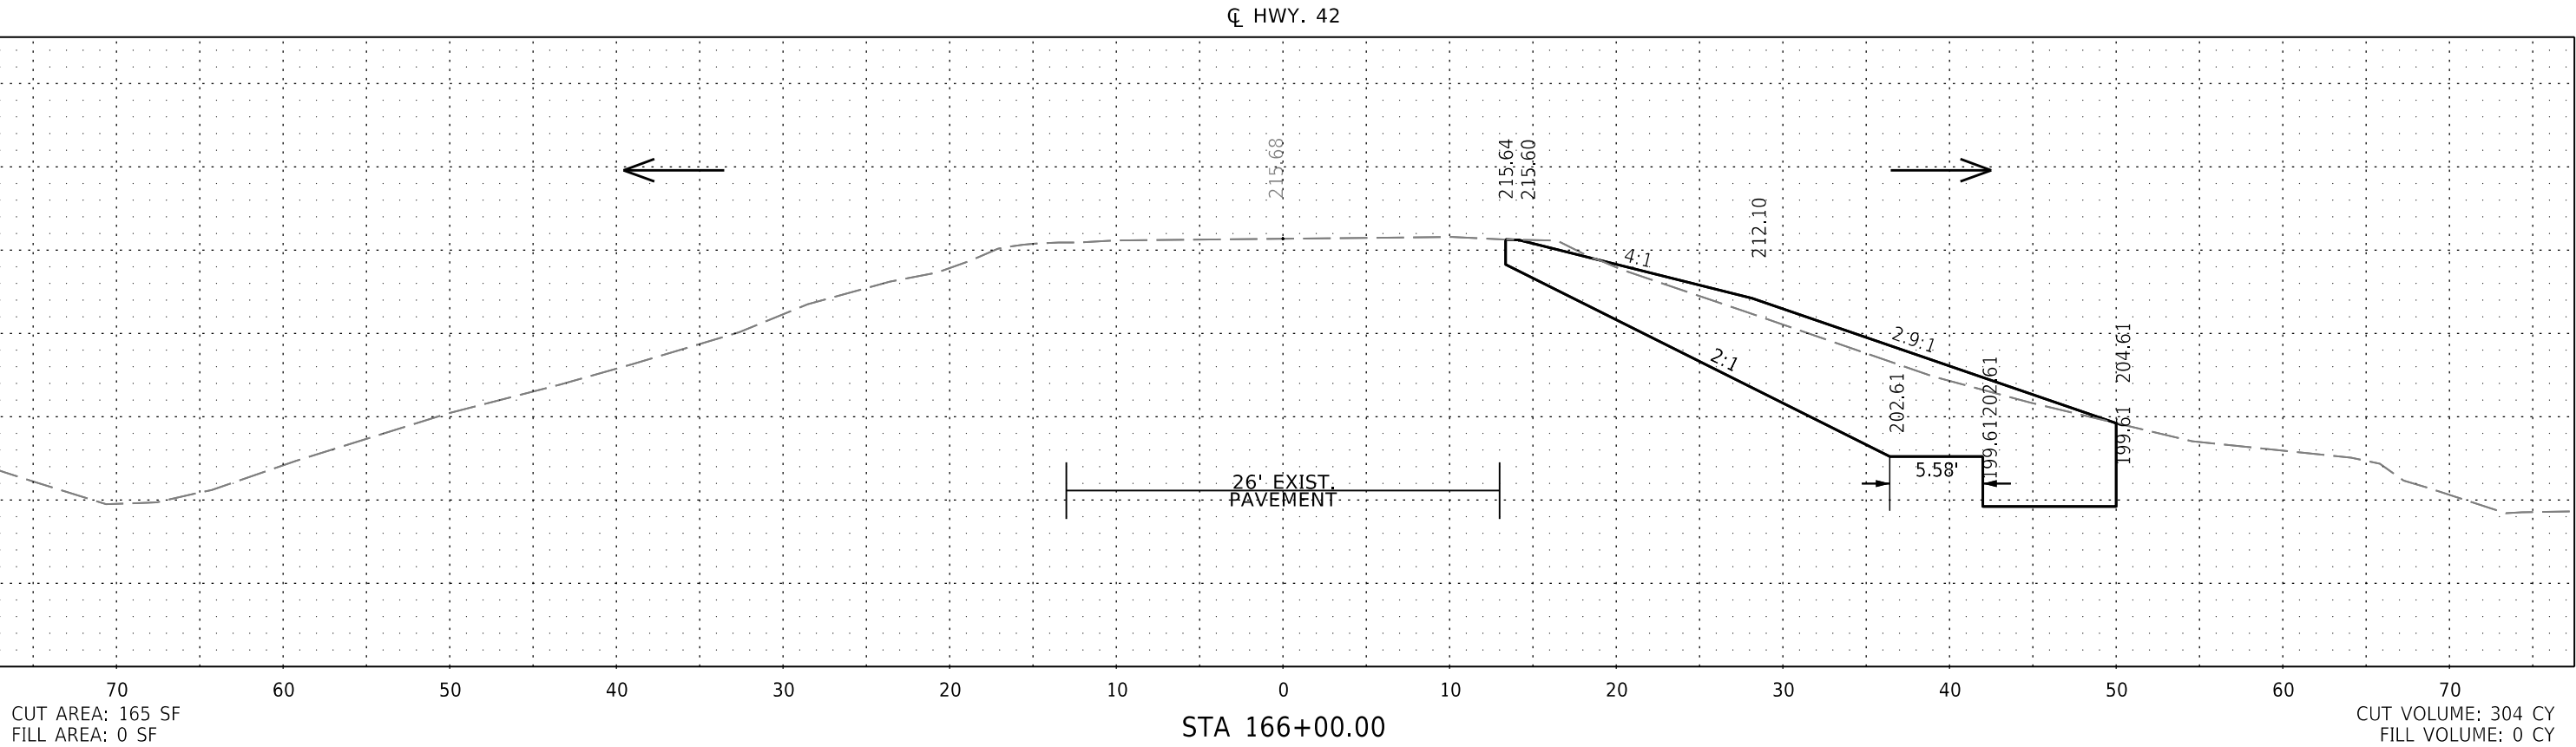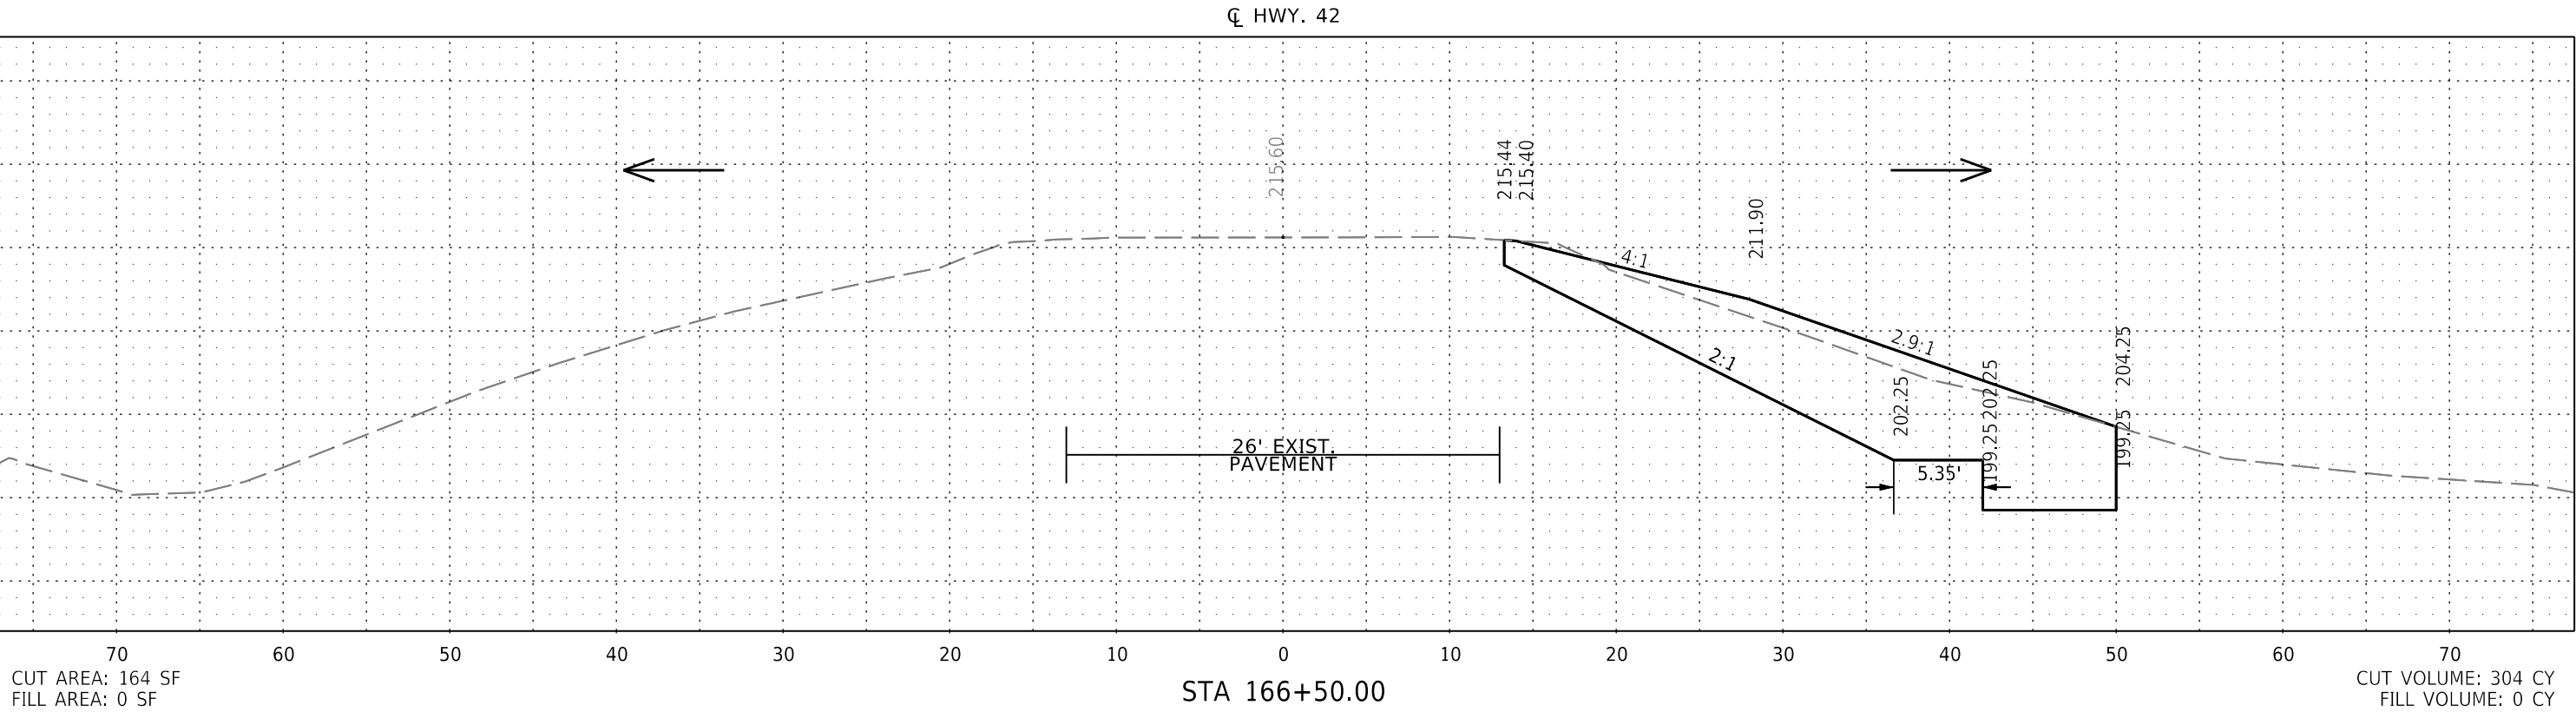



CROSS SECTION STA 166+00.00 TO STA 166+50.00

DATE REVISED	DATE REVISED	FED. RD. DIST. NO.	STATE	JOB NO.	SHEET NO.	TOTAL SHEETS
		6	ARK.	110831	89	96
CROSS SECTIONS						

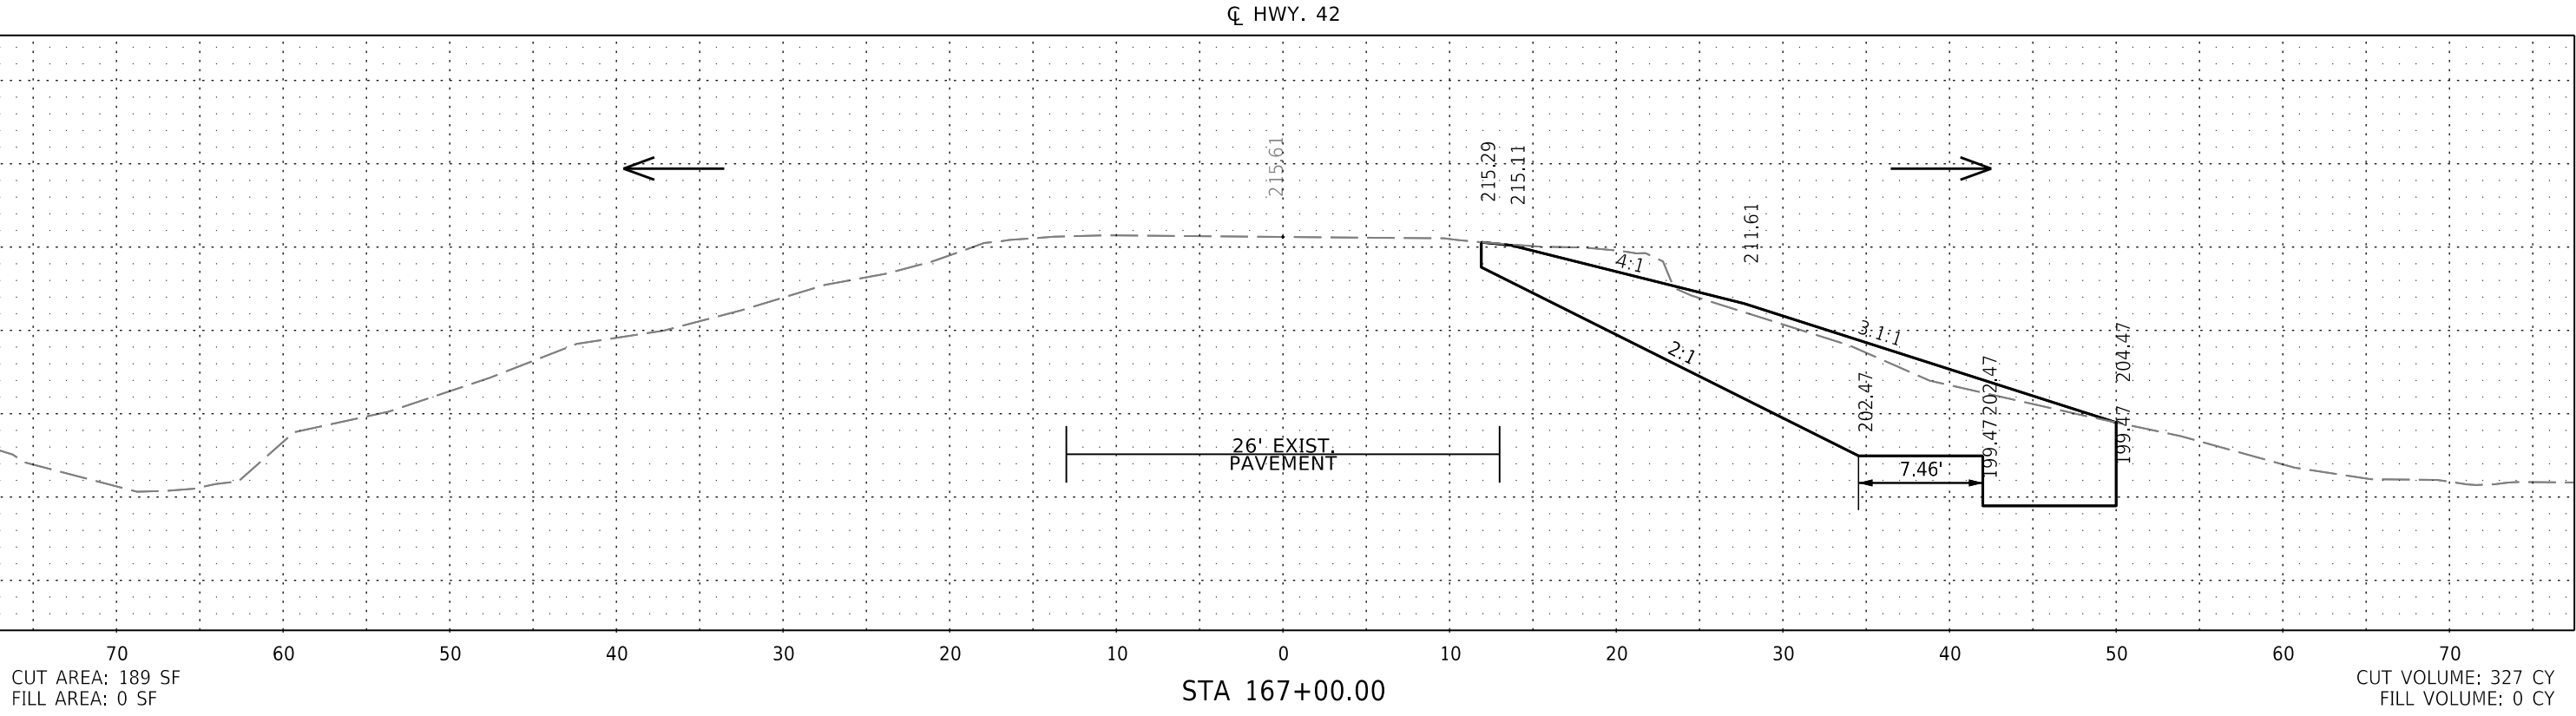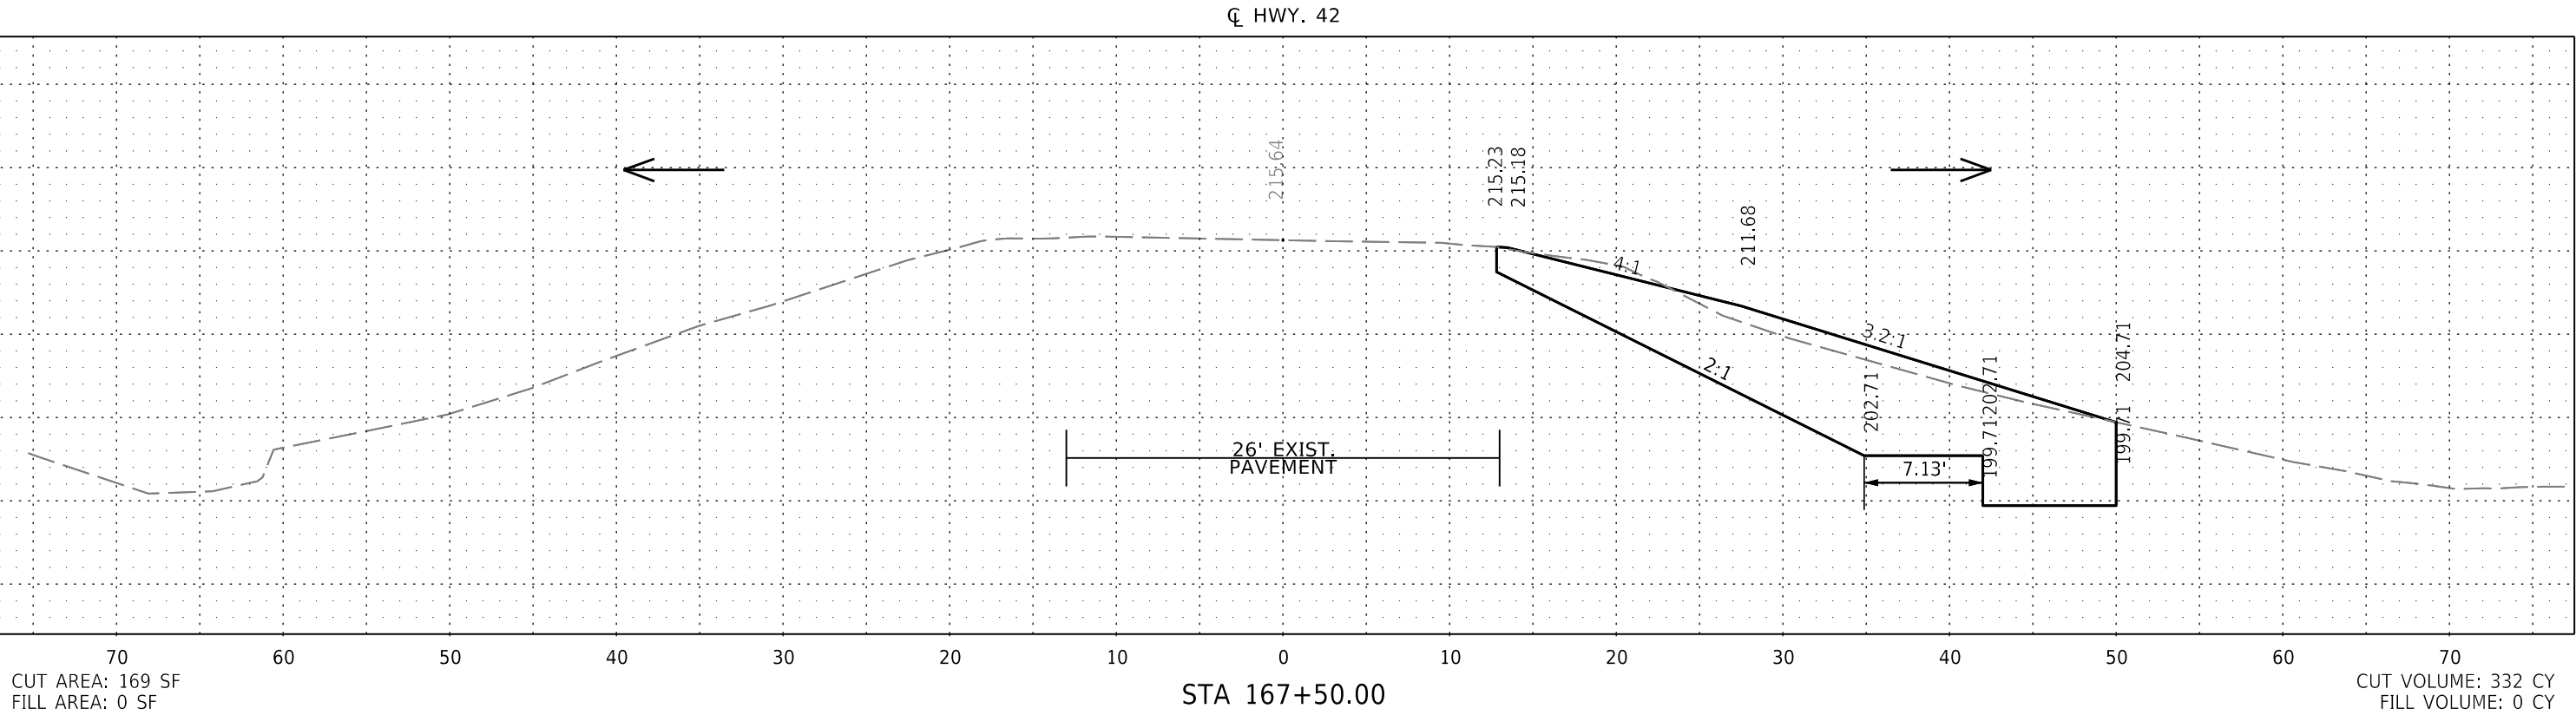

CROSS SECTION STA 167+00.00 TO STA 167+50.00


DATE REVISED	DATE REVISED	FED. RD. DIST. NO.	STATE	JOB NO.	SHEET NO.	TOTAL SHEETS
		6	ARK.	110831	90	96
CROSS SECTIONS						

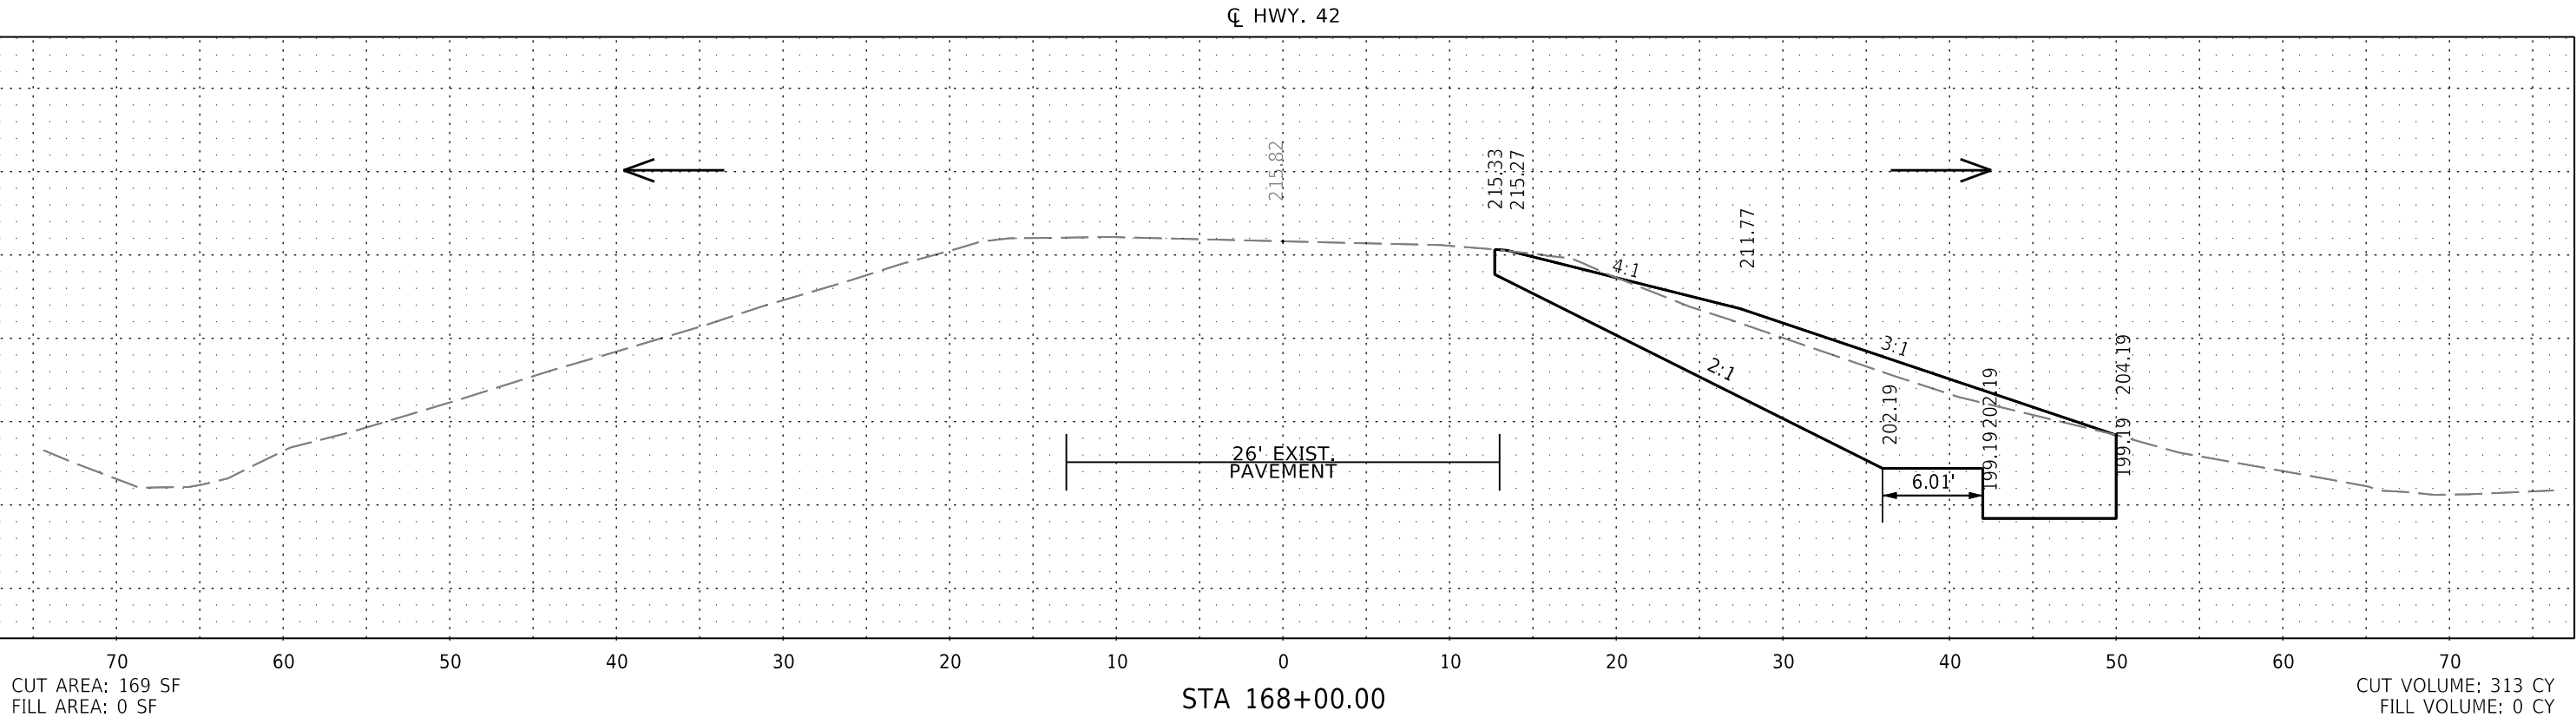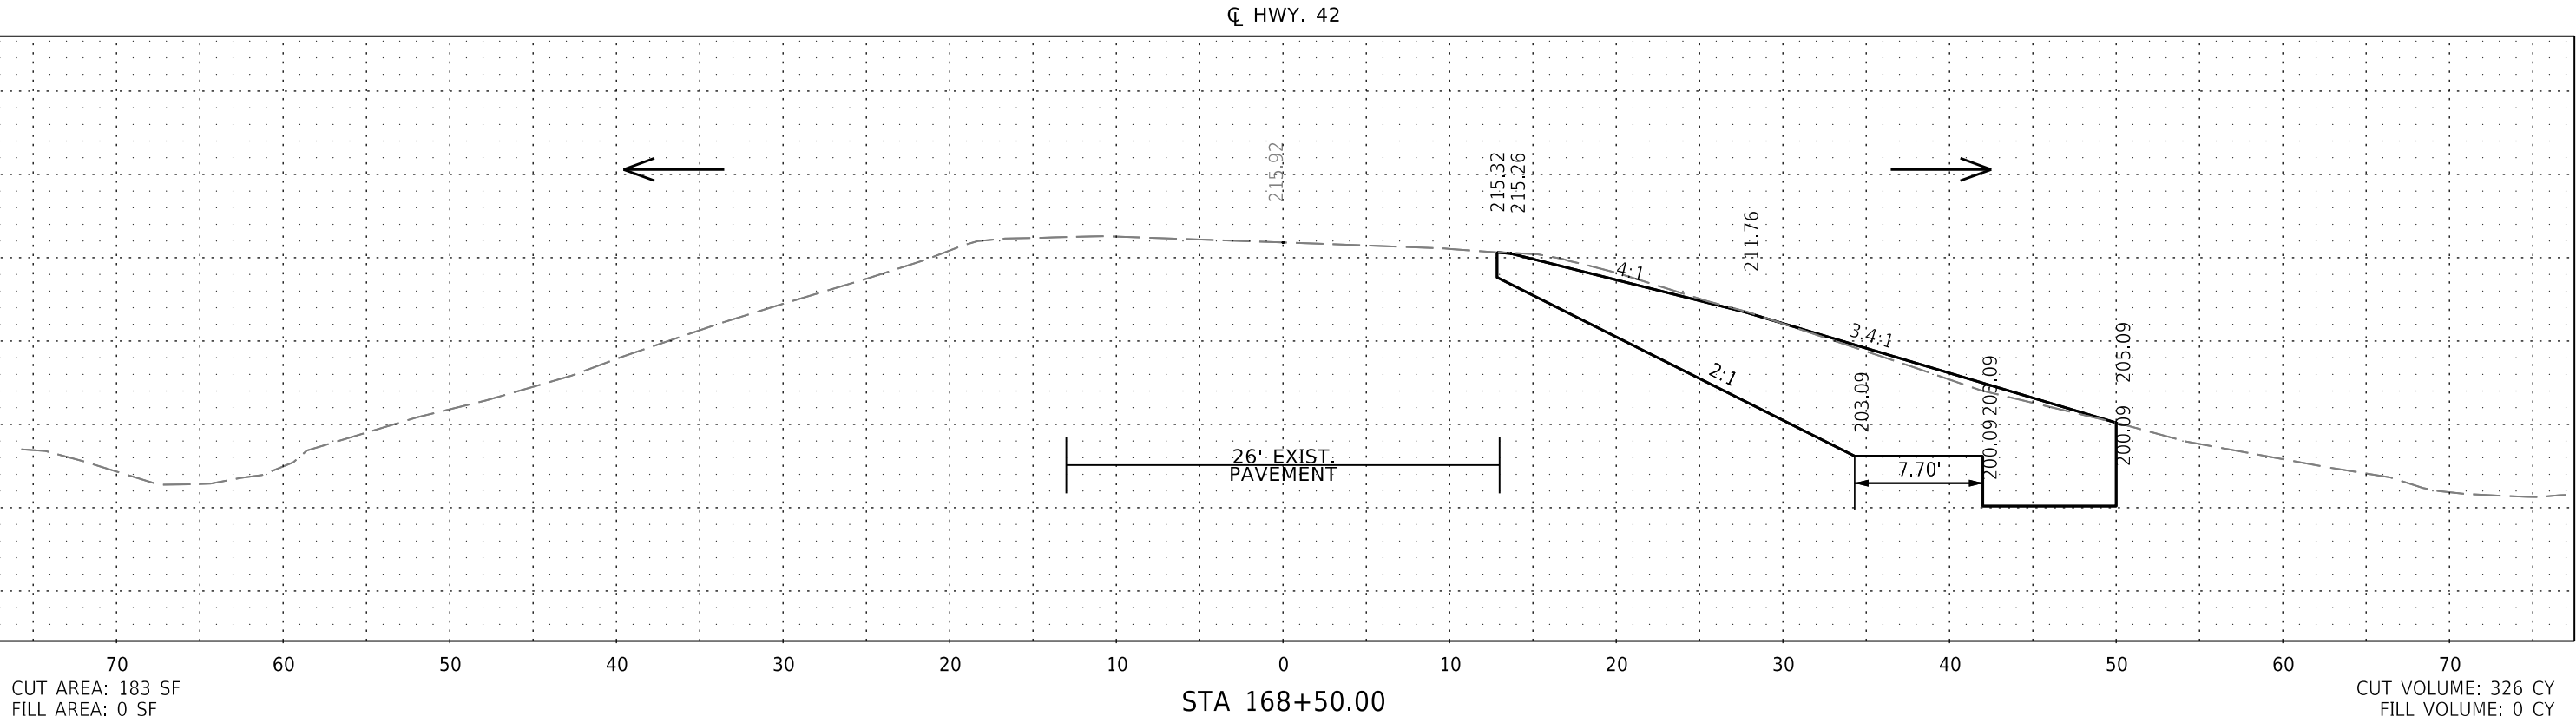


CROSS SECTION STA 168+00.00 TO STA 168+50.00

DATE REVISED	DATE REVISED	FED. RD. DIST. NO.	STATE	JOB NO.	SHEET NO.	TOTAL SHEETS
		6	ARK.	110831	91	96
CROSS SECTIONS						

CL HWY. 42


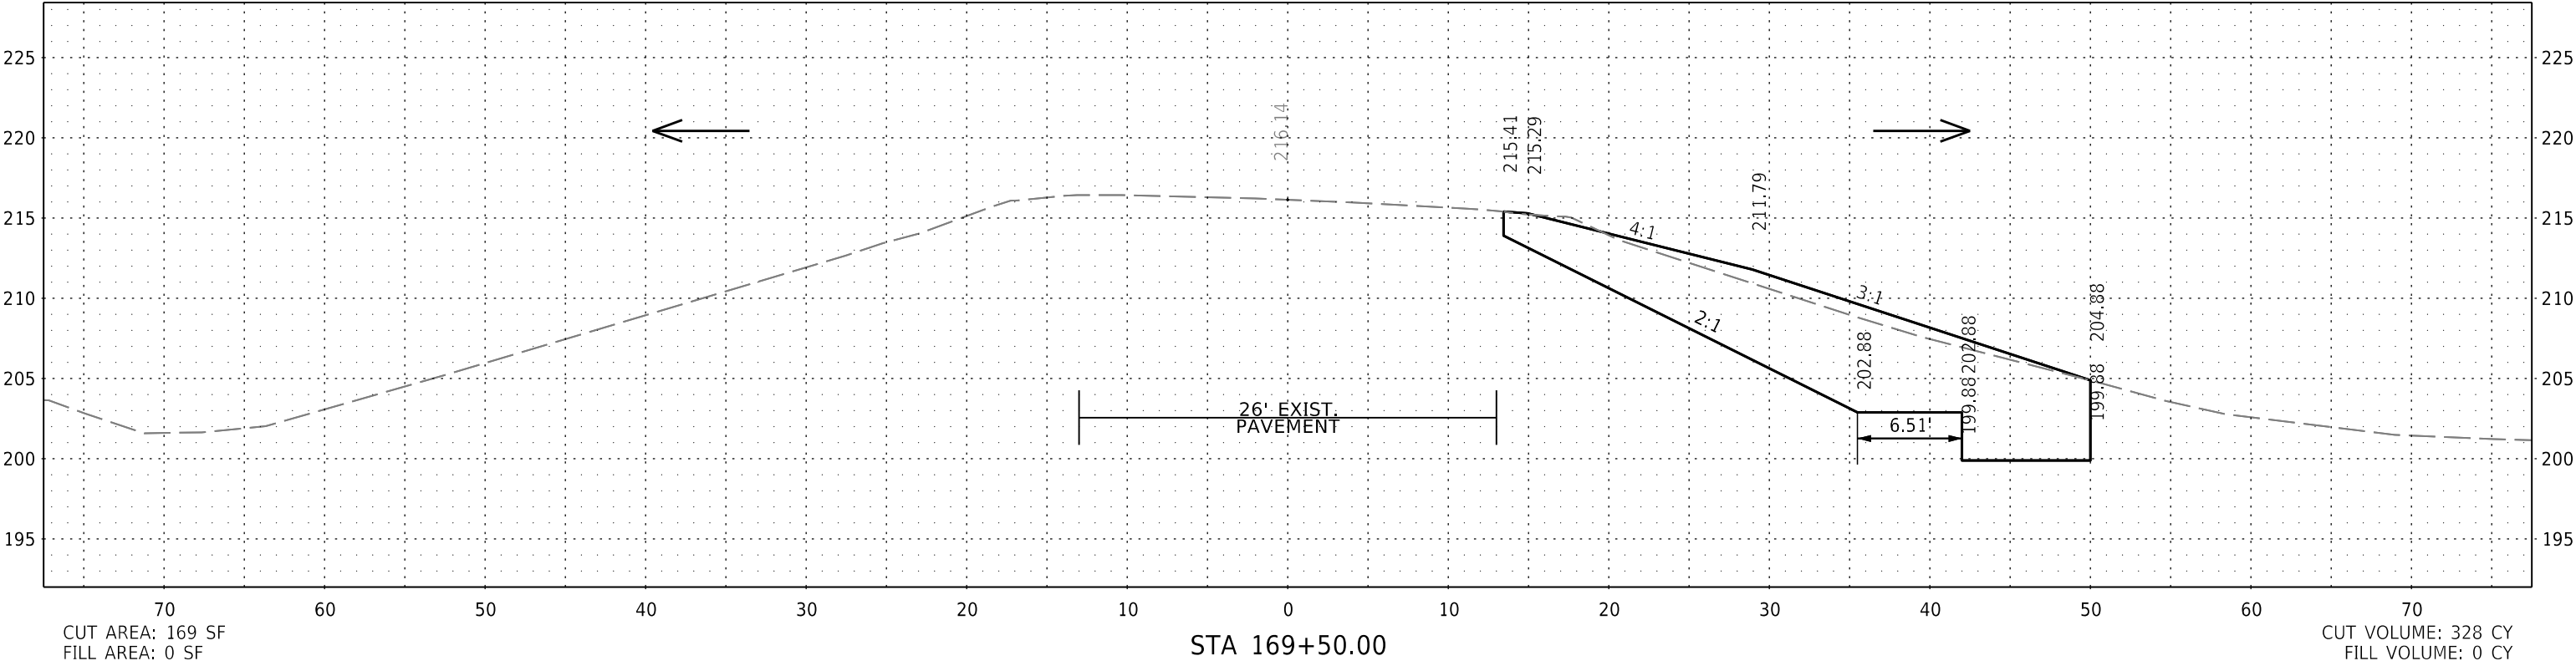


CL HWY. 42

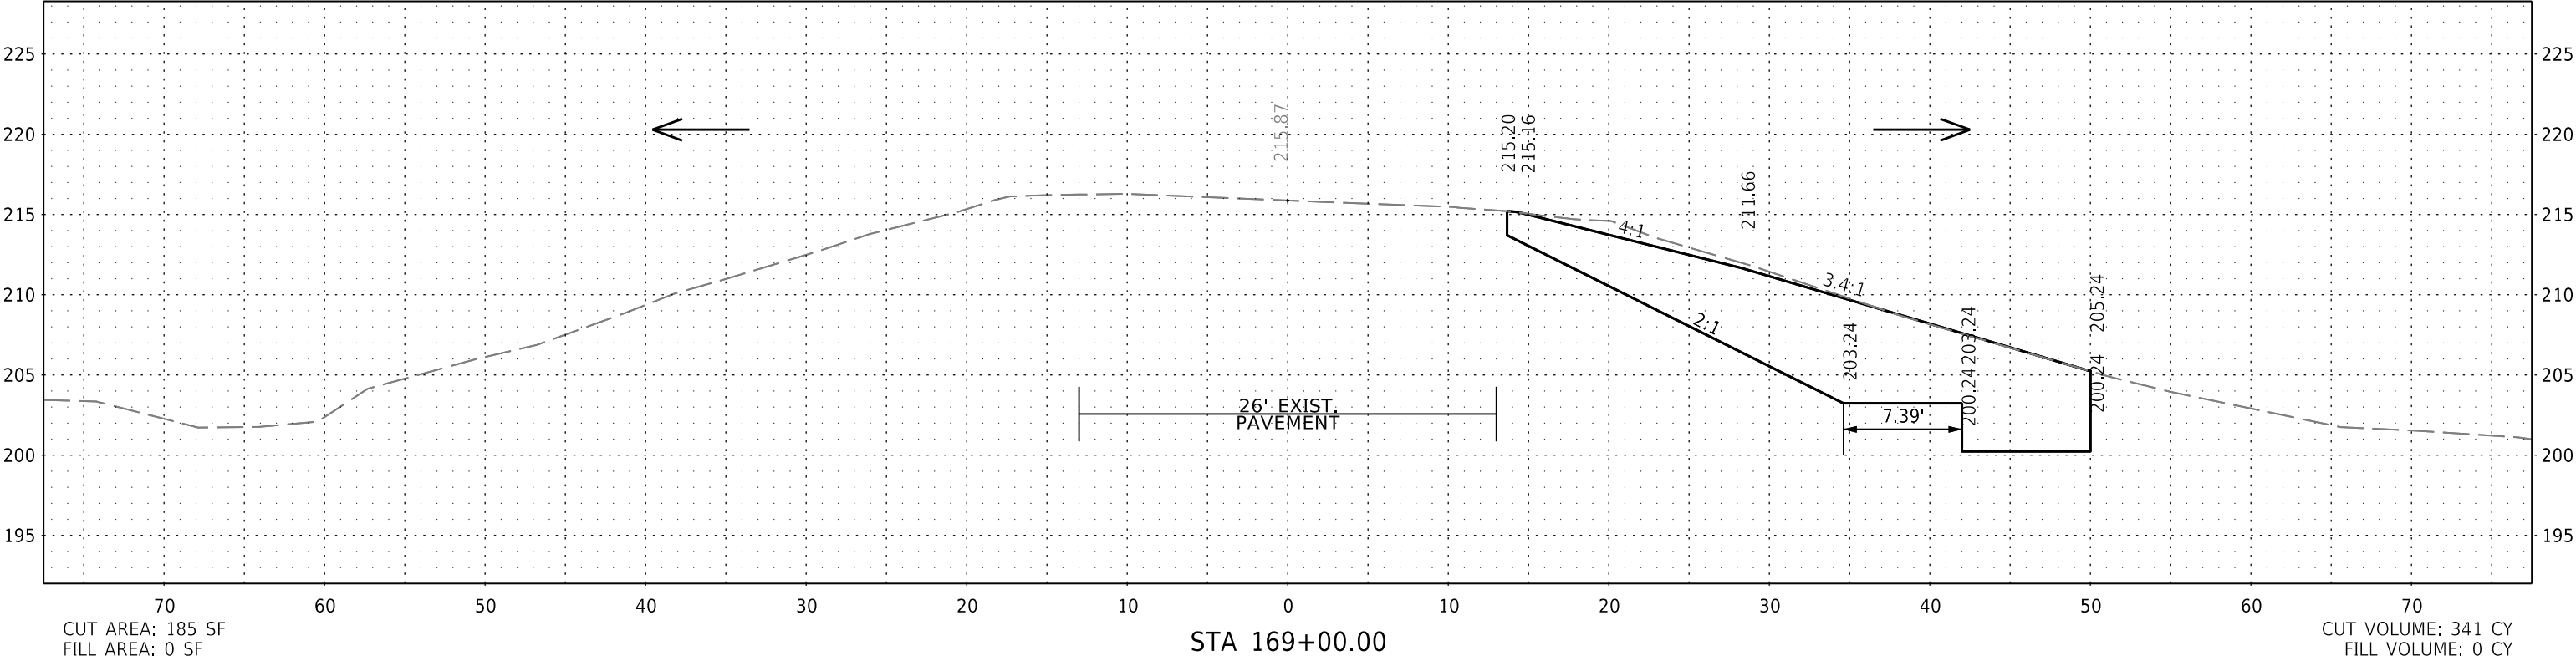



CROSS SECTION STA 169+00.00 TO STA 169+50.00

DATE REVISED	DATE REVISED	FED. RD. DIST. NO.	STATE	JOB NO.	SHEET NO.	TOTAL SHEETS
		6	ARK.	110831	93	96
		CROSS SECTIONS				

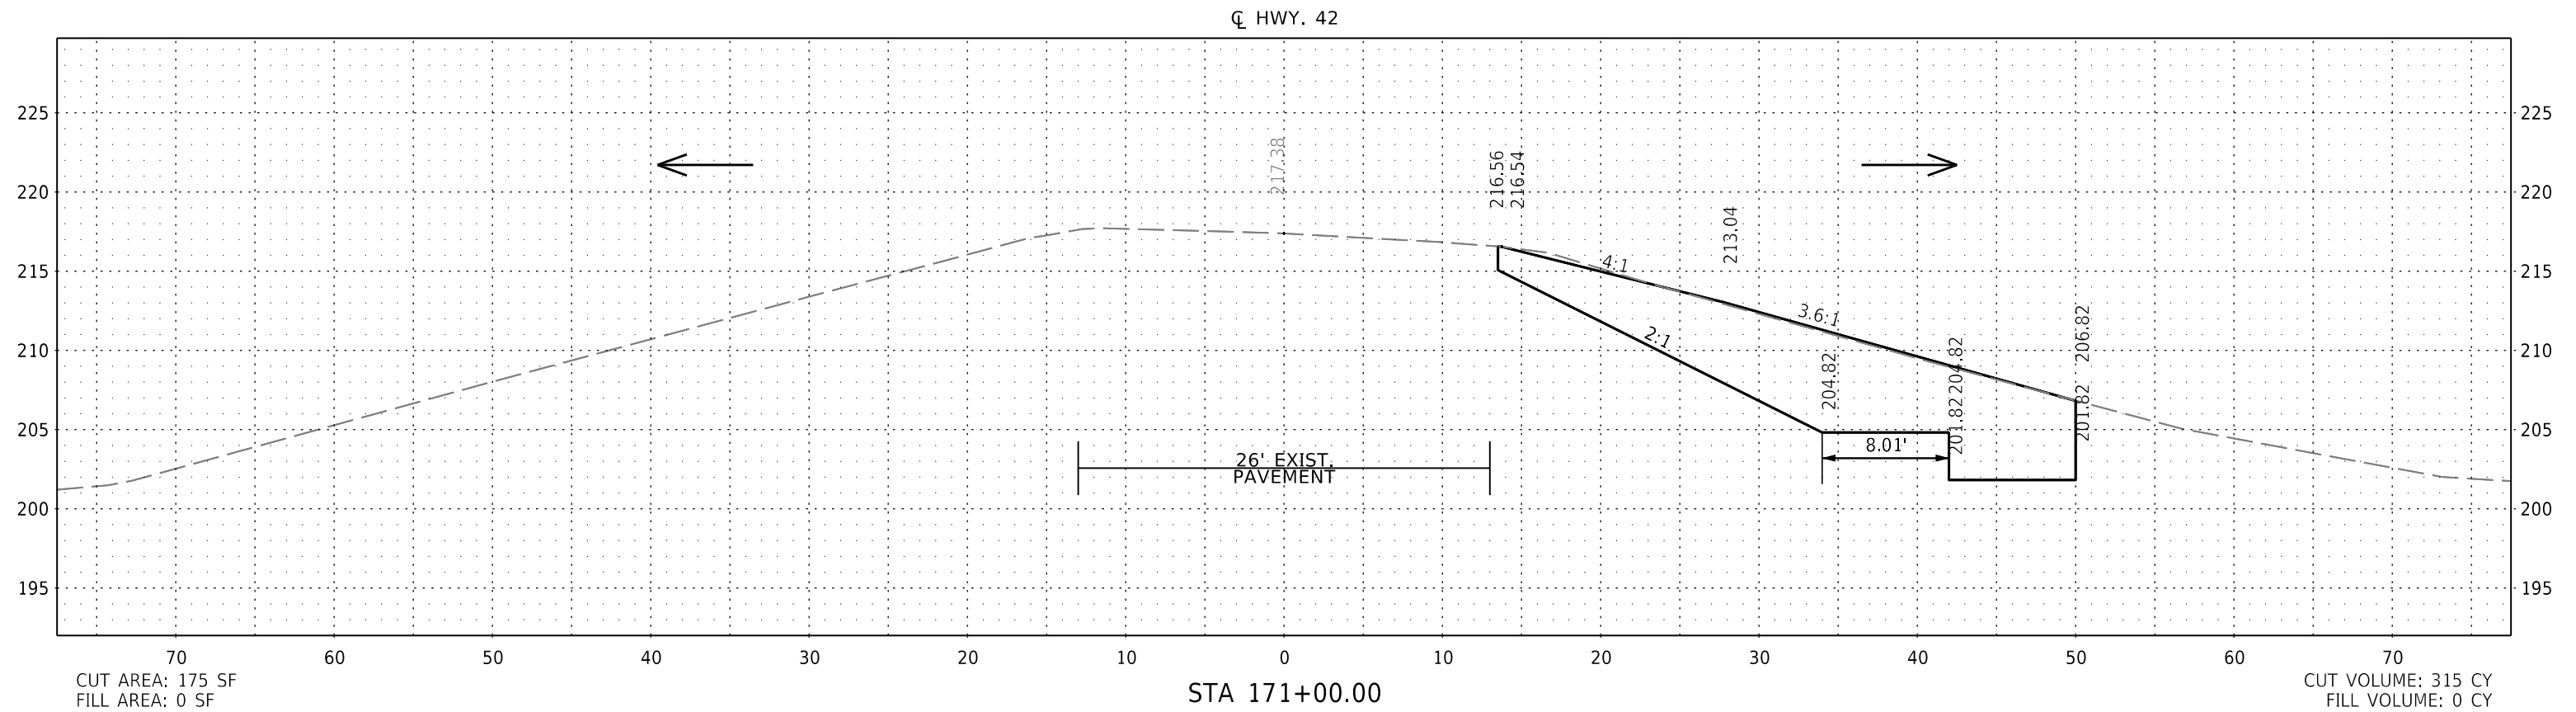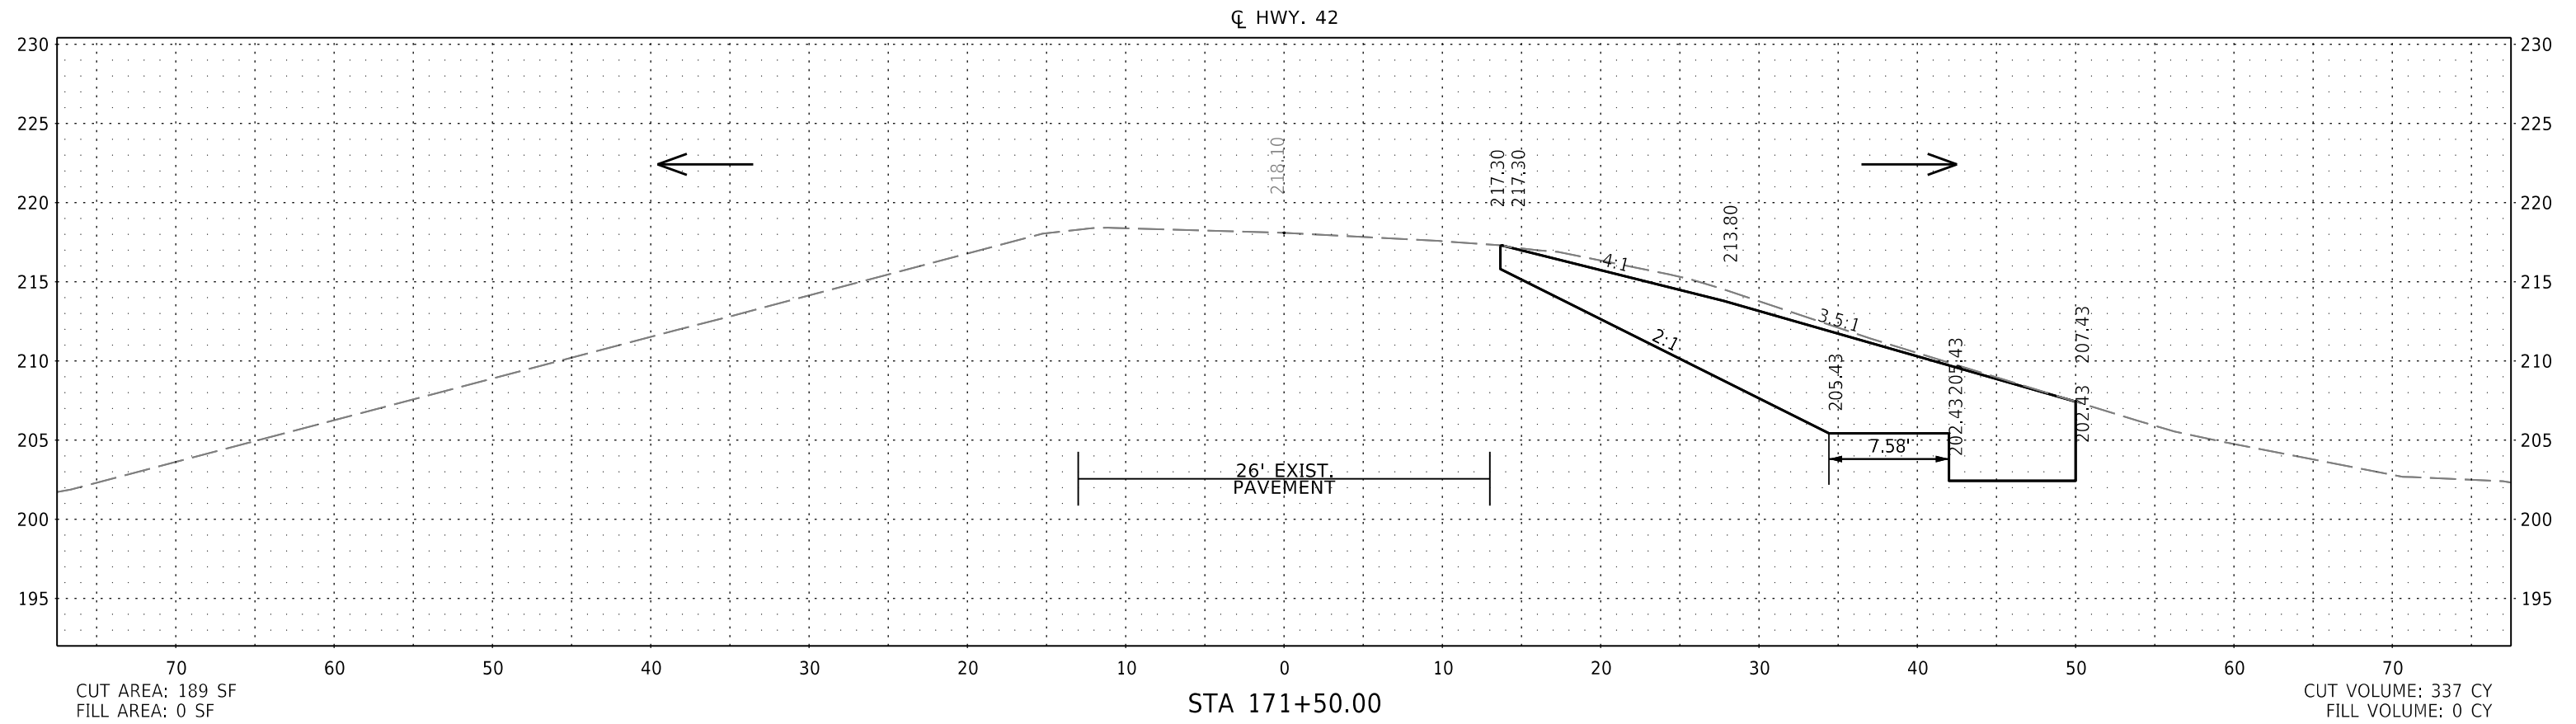



CROSS SECTION STA 171+00.00 TO STA 171+50.00

DATE REVISED	DATE REVISED	FED.RD. DIST.NO.	STATE	JOB NO.	SHEET NO.	TOTAL SHEETS
		6	ARK.	110831	94	96
CROSS SECTIONS						

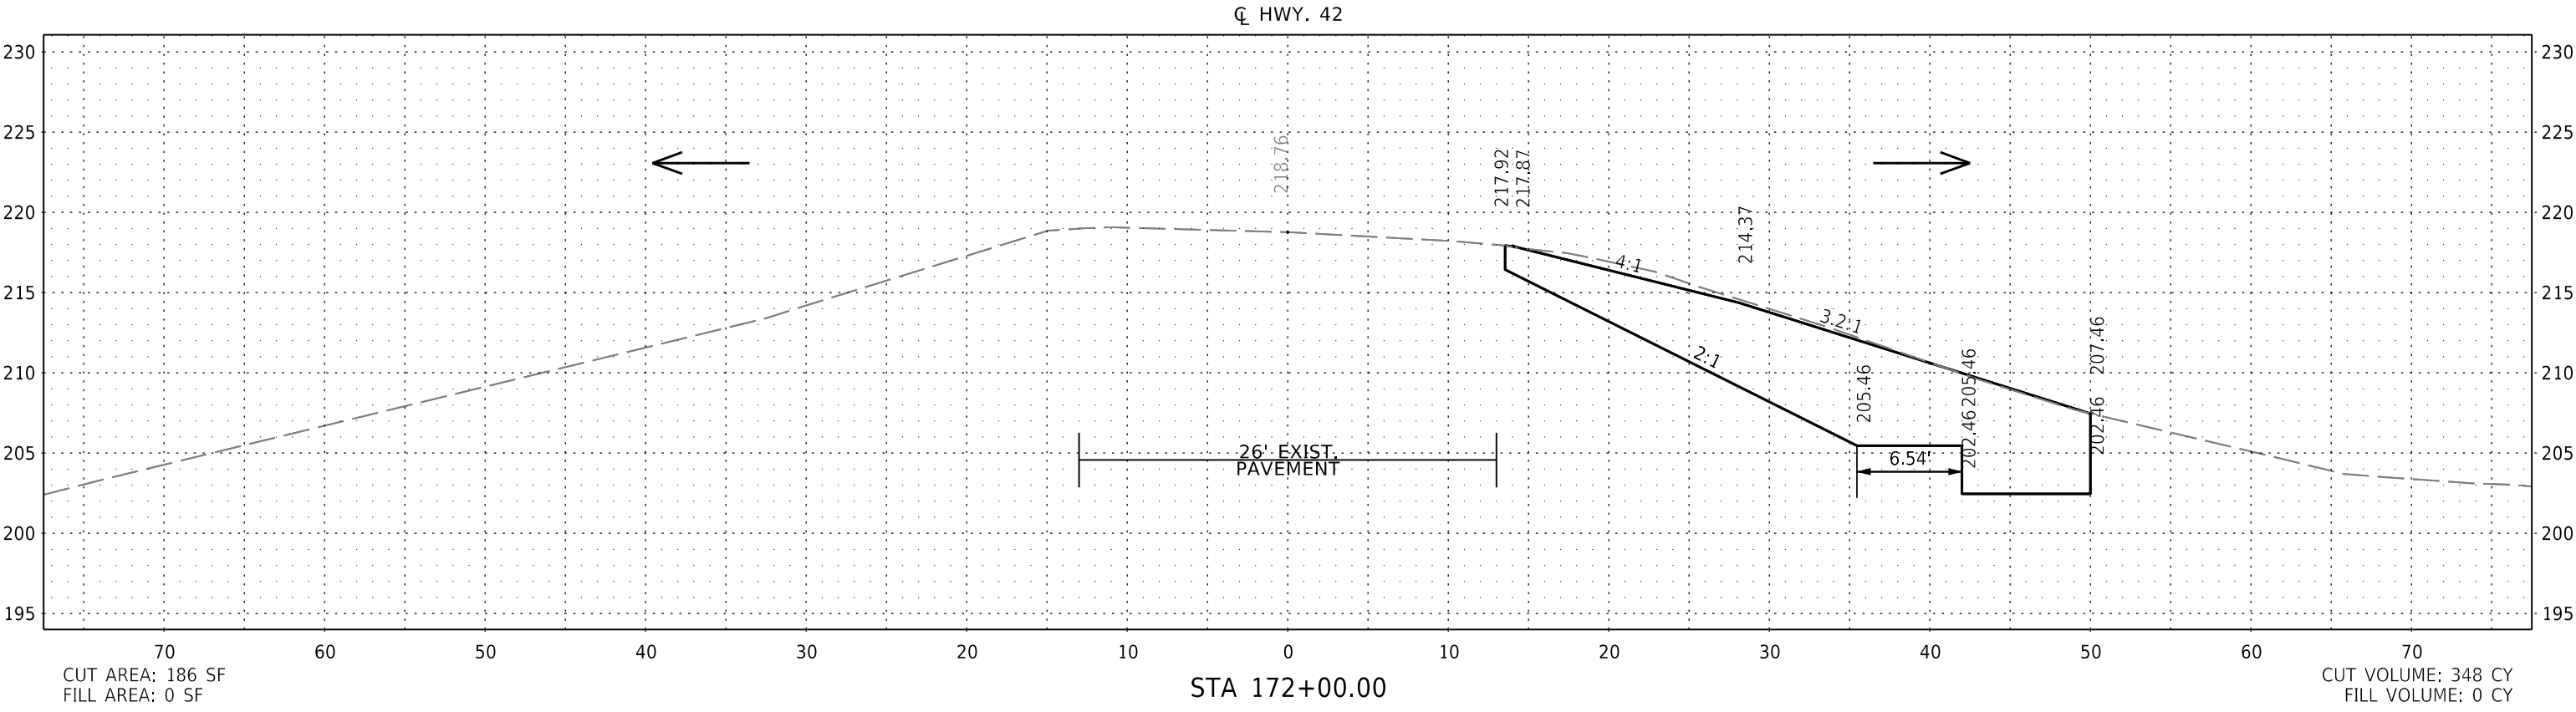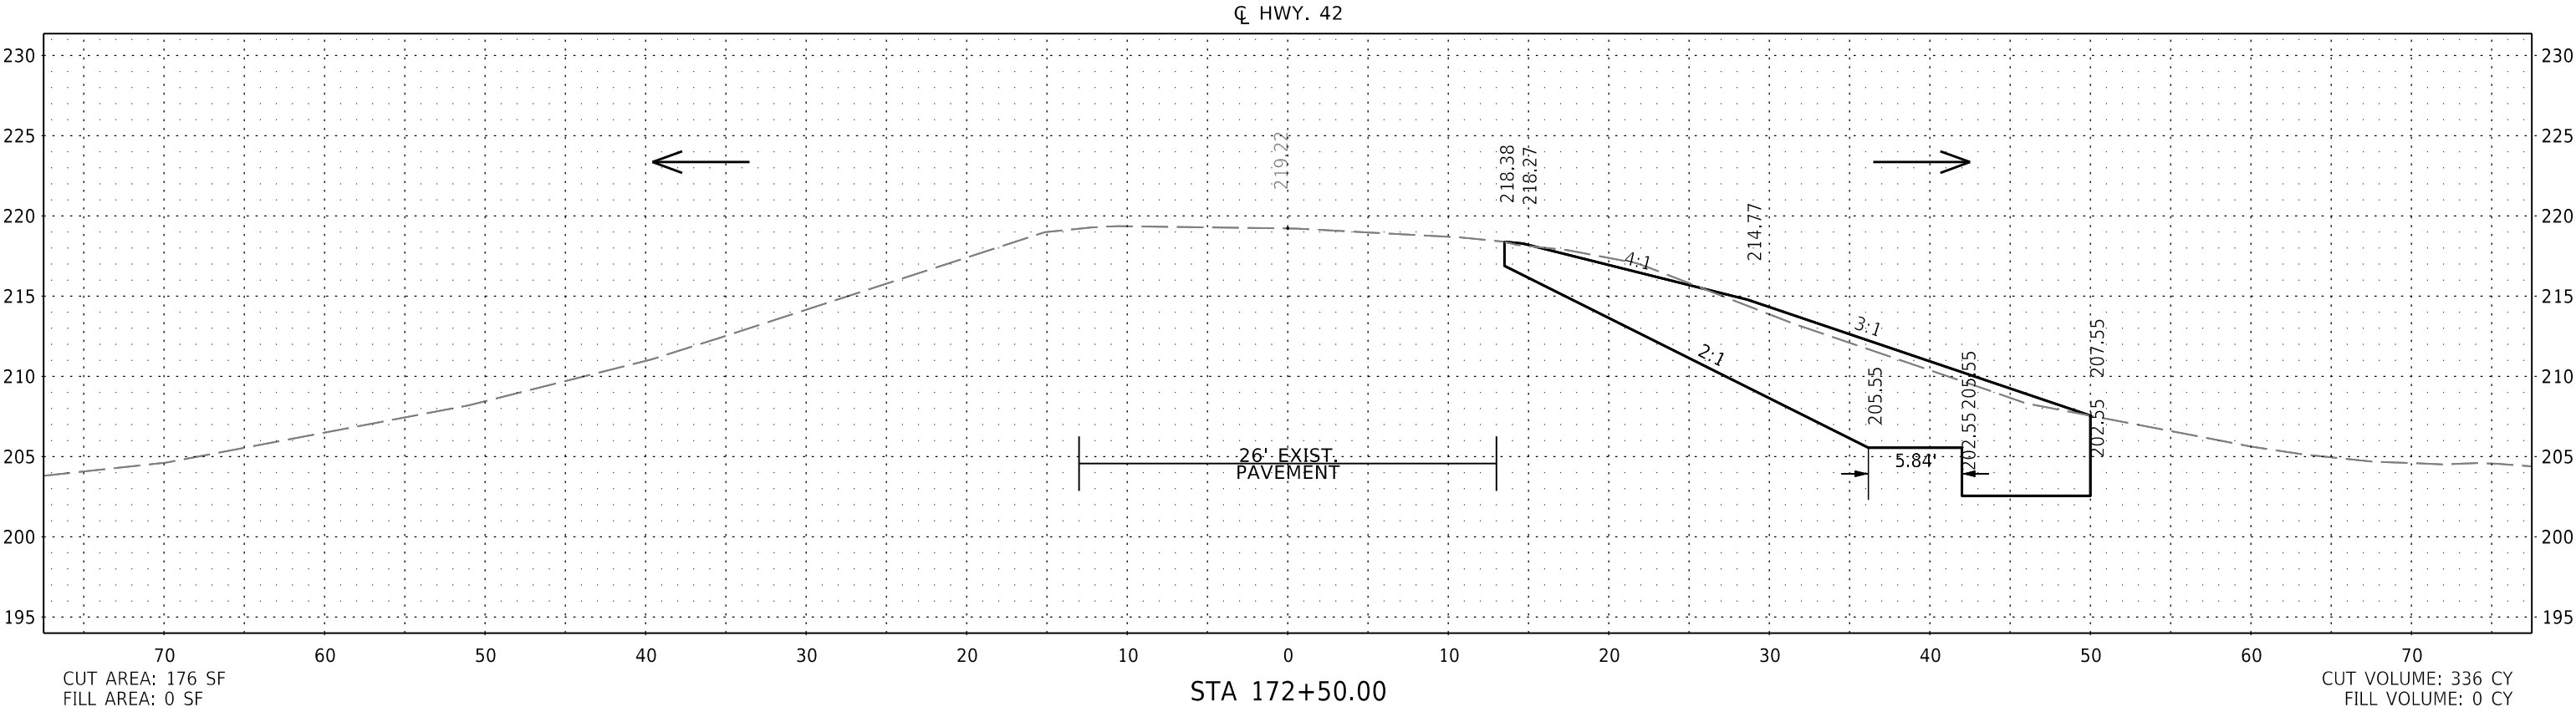


CROSS SECTION STA 172+00.00 TO STA 172+50.00

DATE REVISED	DATE REVISED	FED. RD. DIST. NO.	STATE	JOB NO.	SHEET NO.	TOTAL SHEETS
		6	ARK.	110831	95	96
CROSS SECTIONS						

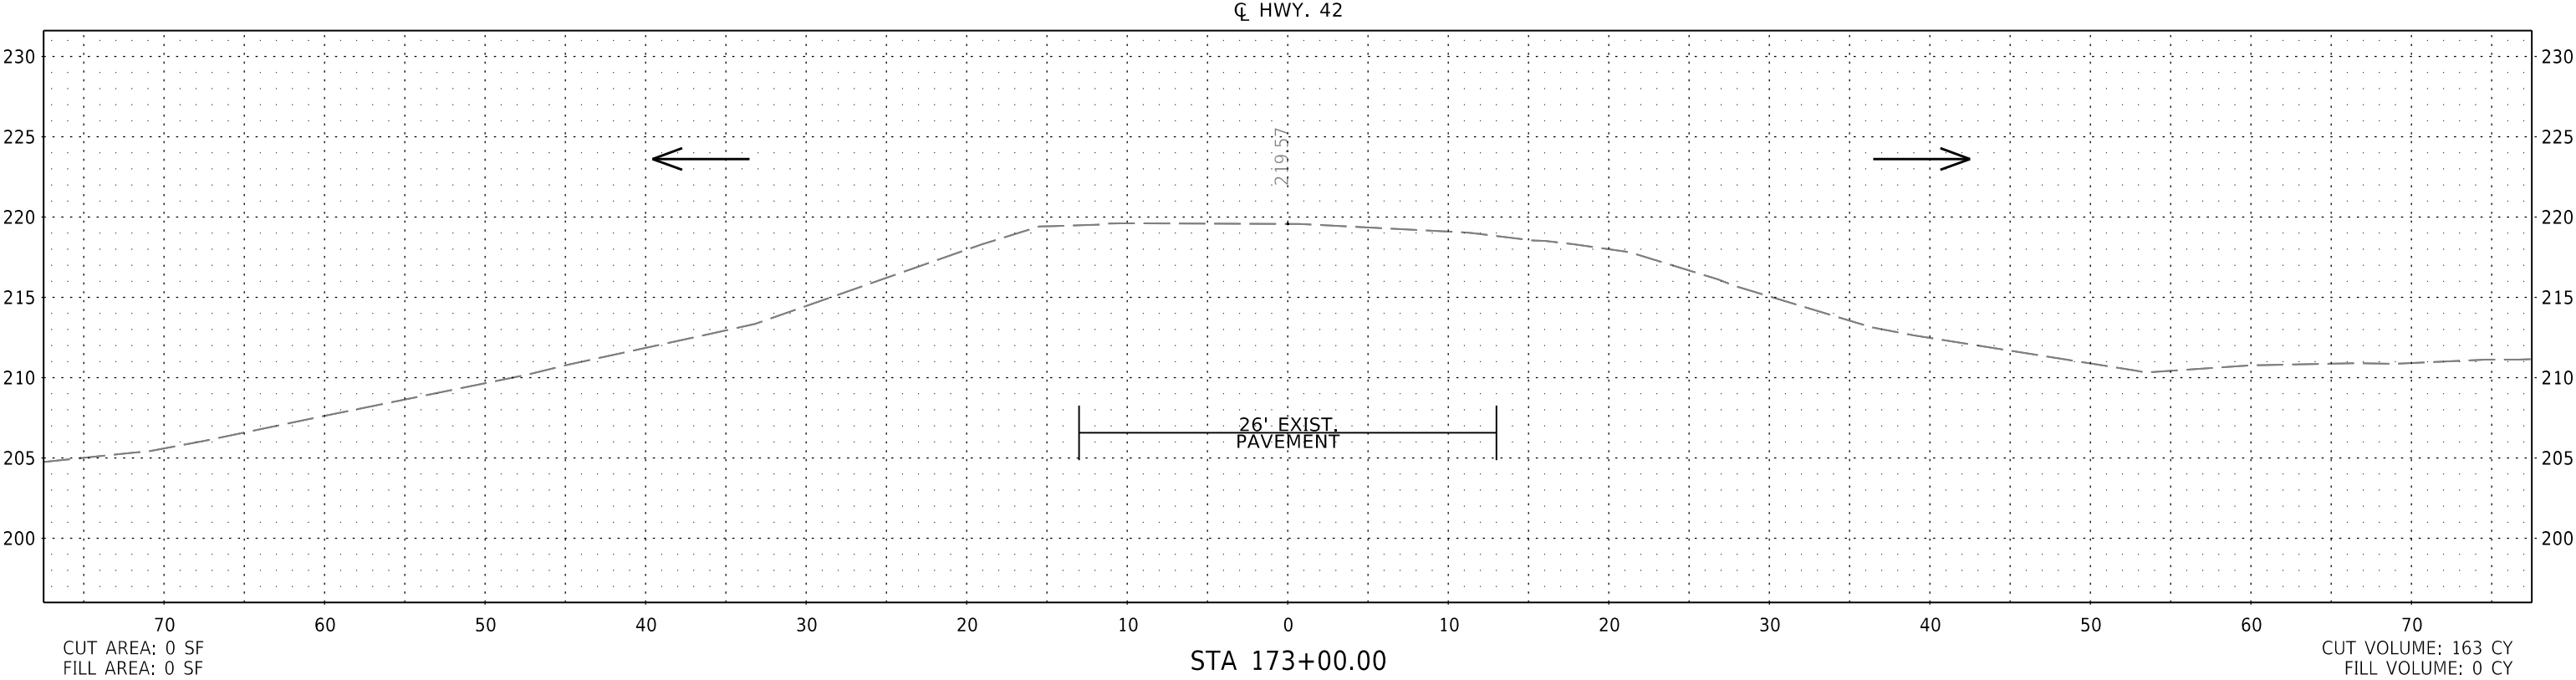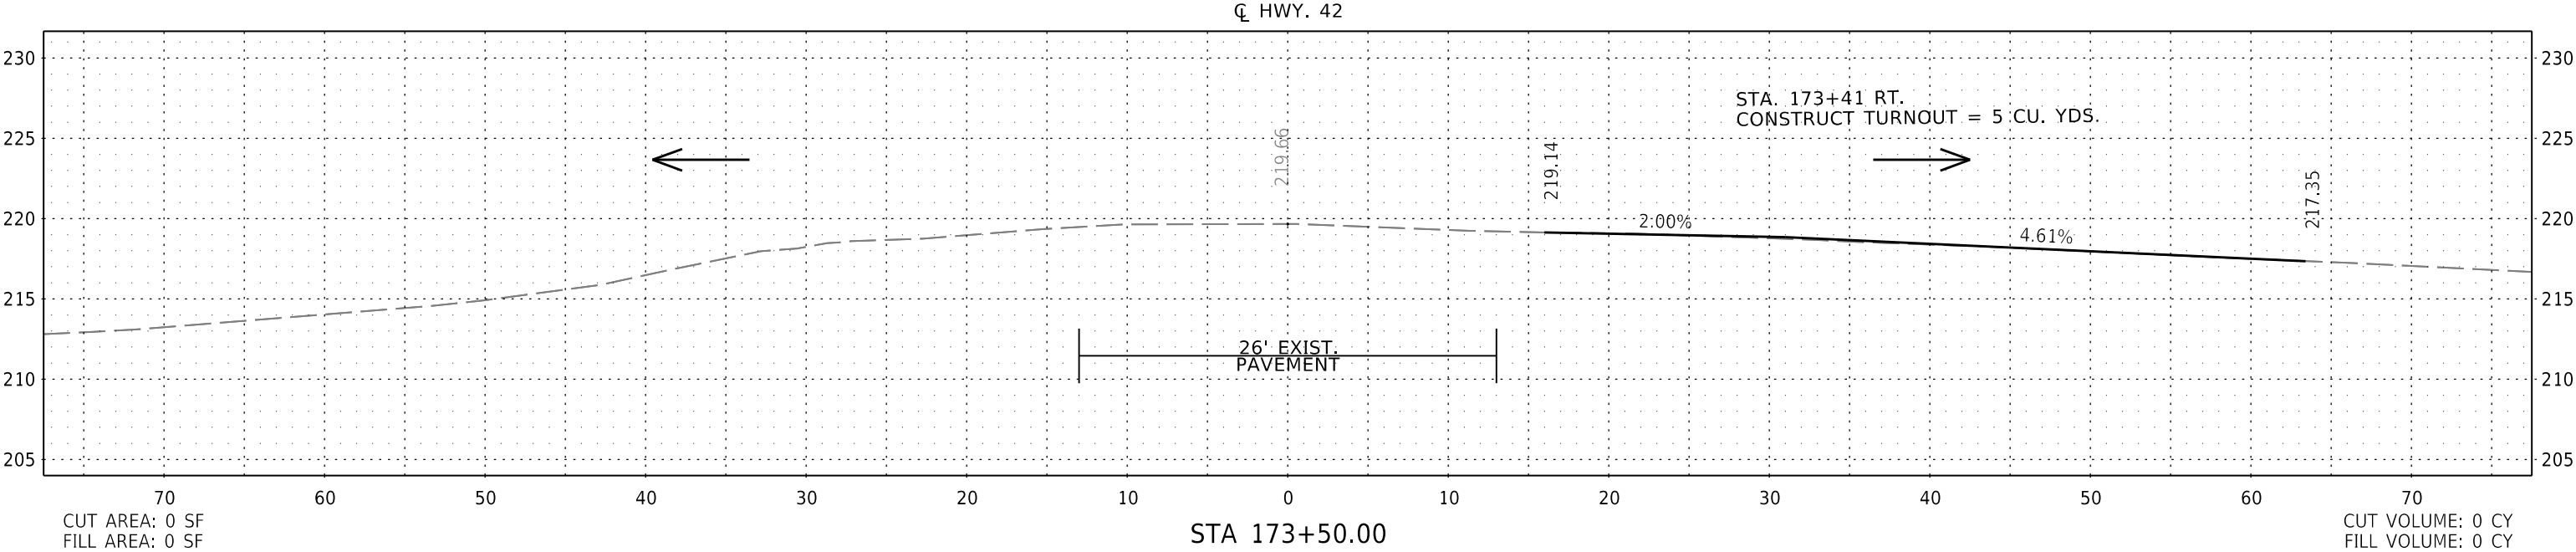


CROSS SECTION STA 173+00.00 TO STA 173+50.00

DATE REVISED	DATE REVISED	FED. RD. DIST. NO.	STATE	JOB NO.	SHEET NO.	TOTAL SHEETS
		6	ARK.	110831	96	96
		CROSS SECTIONS				

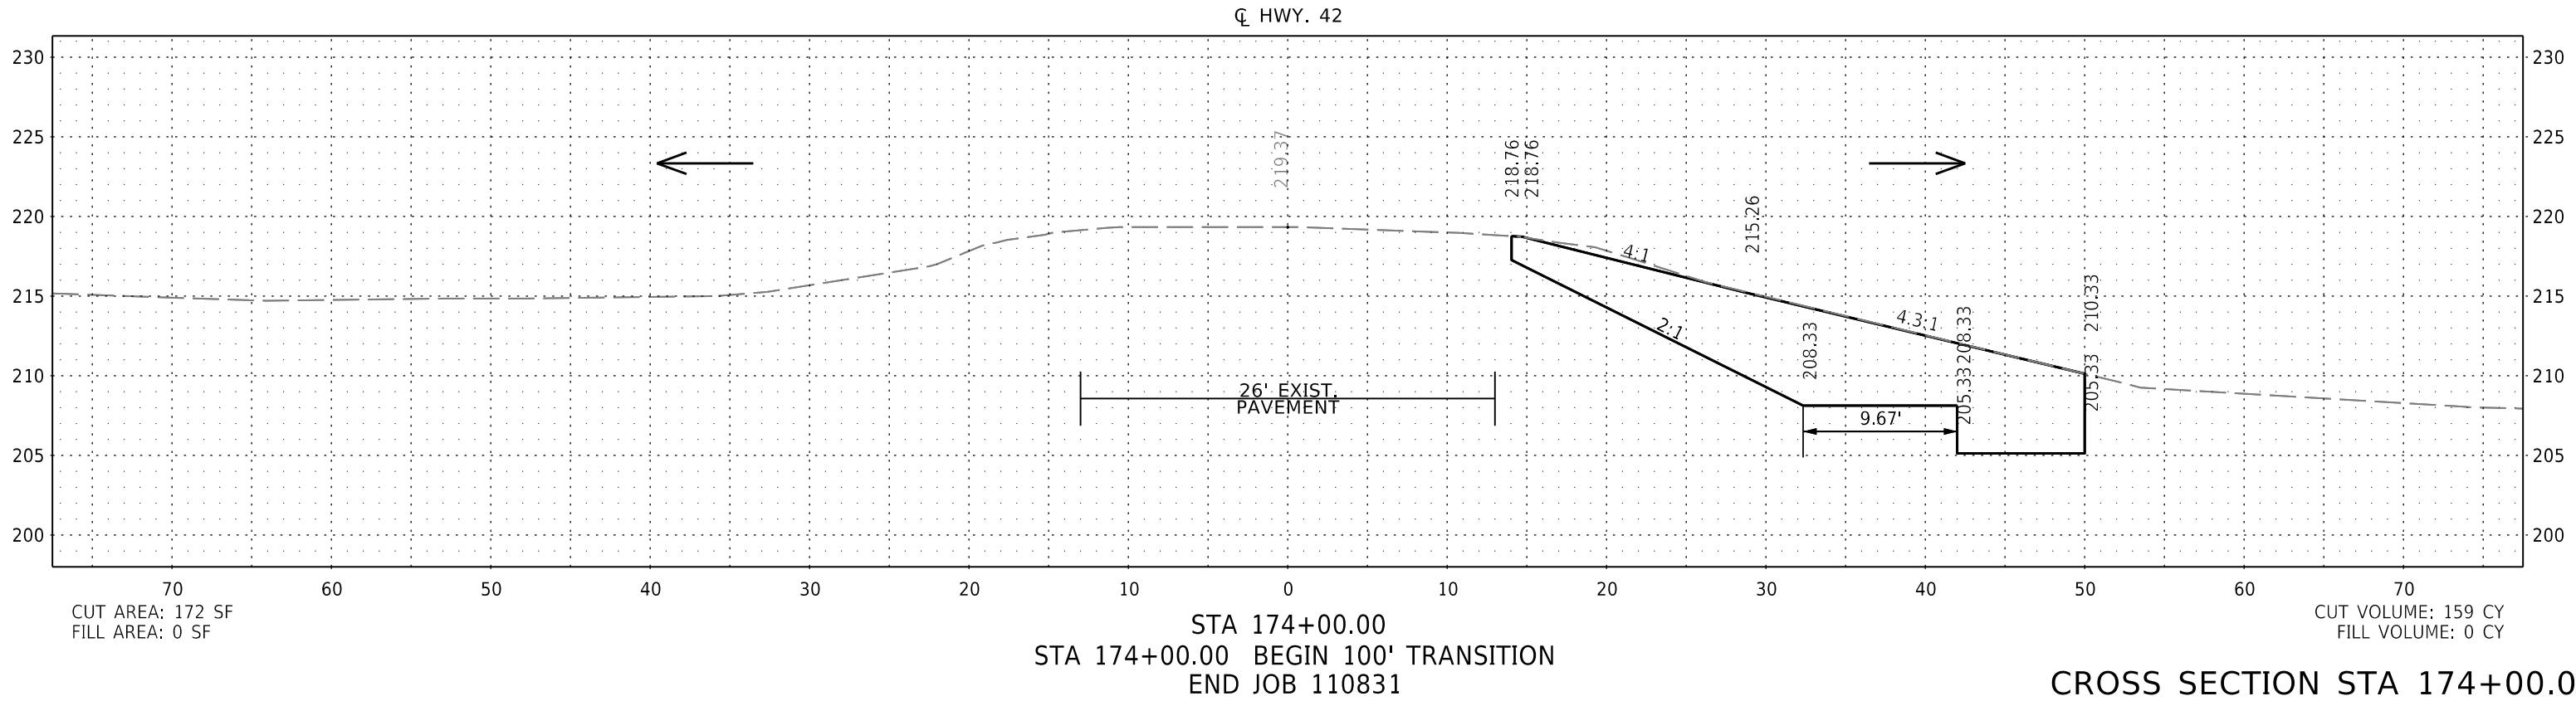

110831 - CROSS SECTION SHEETS.DGN CREATED: 11/8/2024 SAVED: 2/5/2026

DATE REVISED	DATE FILMED	DATE REVISED	DATE FILMED	FED. ROAD DIST. NO.	STATE	FED. AID PROJ. NO.	SHEET NO.	TOTAL SHEETS
				6	ARK.			
				JOB NO.				
① - TYPE CT GUTTERS - 55039								

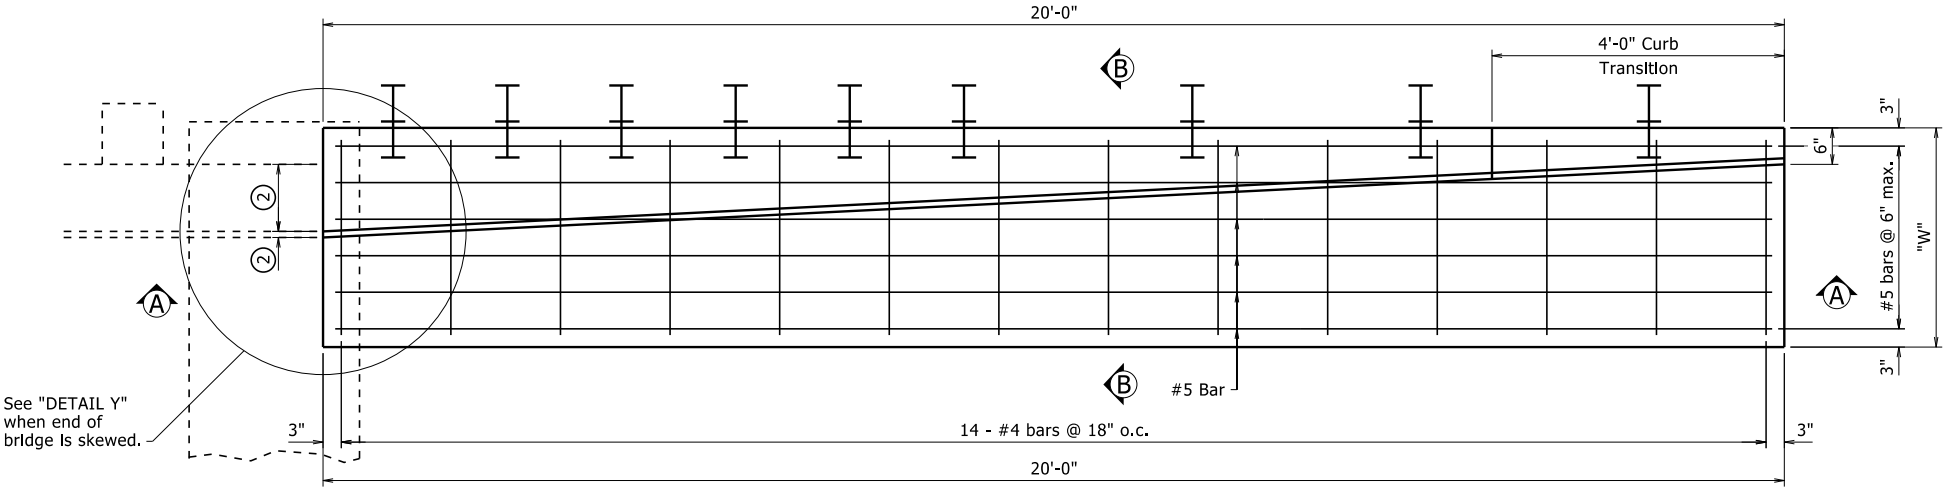

PLAN OF APPROACH GUTTER ①

¾" = 1'-0"

Remove the existing terminal section as needed and attach a new guard rail to the existing guard rail on the bridge.

- ① Square approach gutter is shown. Modify approach gutter as necessary to accommodate a bridge on a skew. See "DETAIL Y."
- ② Match existing conditions at bridge end.
- ③ Vary post height, as necessary, to match height of existing w-beam bridge rail.

GENERAL NOTES

This drawing shall only be used as a retrofit of an existing bridge end where an existing curb creates a snag point.

Concrete shall be Class S or S(AE) or mixture used for Portland Cement Concrete Pavement.


Reinforcing steel shall be Grade 60 (fy = 60,000 psi.) conforming to AASHTO M 31 or M 322, Type A, with mill test reports. Fabricate bar lengths to provide 2" minimum cover at each end.

Approach gutters will be measured and paid for in accordance with Section 504.

Preformed Joint and Poured Joint Sealer included in the item "Approach Gutters".

All longitudinal lines within the limits of horizontal curves shall be on curves concentric to C.L. Bridge. Adjustment to longitudinal bar lengths may be required. Transverse reinforcing shall be placed on radial lines to C.L. Bridge.

If an existing drop inlet is located within the Plan of the approach gutter, adjust the reinforcing as needed to facilitate construction of the approach gutter, unless otherwise noted.

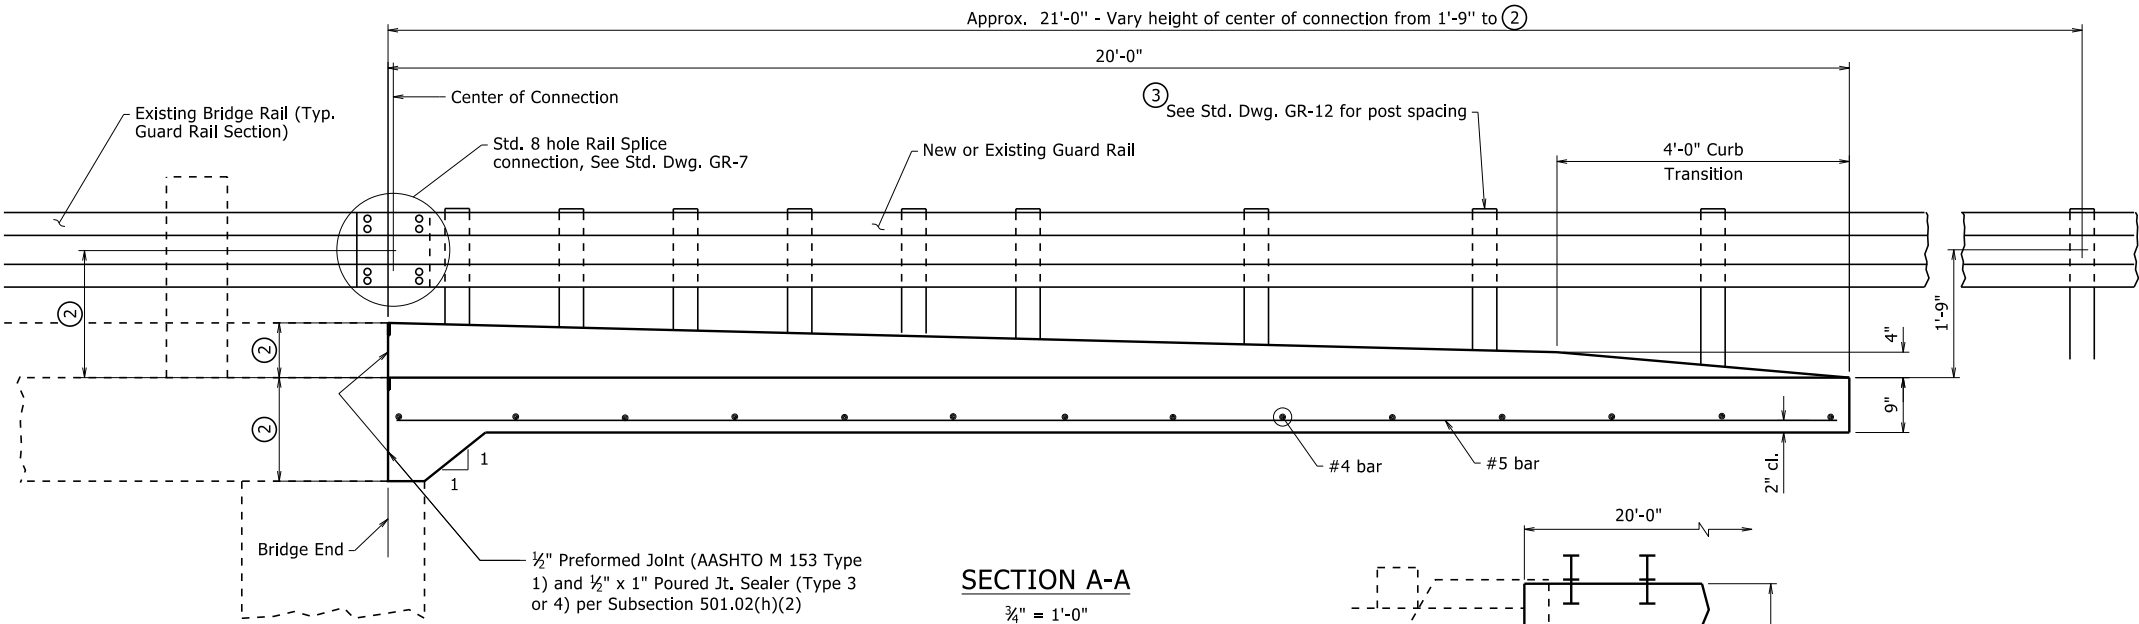


SECTION A-A

¾" = 1'-0"

APPROXIMATE QUANTITIES FOR ONE SQUARE 20'-0" APPROACH GUTTER

Concrete (Cu. Yd.)	("W" x 0.56) + 0.41
Reinforcing Steel (lb.)	("W" x 50.38) - 3.11


Variables: Units of "W" are in feet.

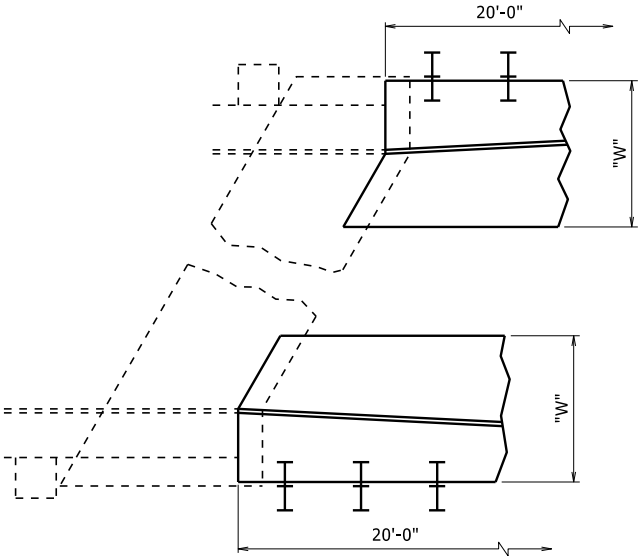

DETAIL Y


No Scale

This document was originally issued and sealed by Charles R. Ellis, PE No. 9235, on November 7, 2019. This copy is not a signed and sealed document.

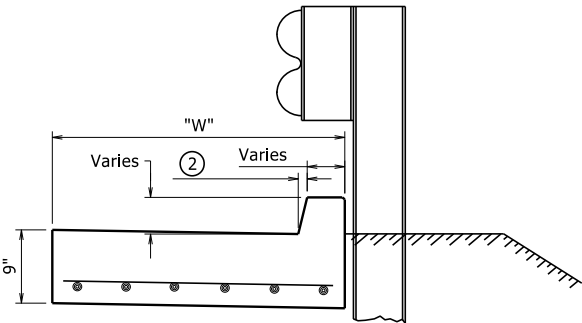

SECTION B-B

1" = 1'-0"

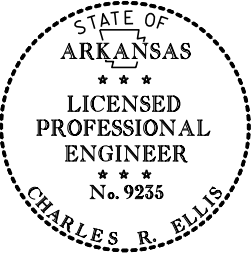


BRIDGE ENGINEER

STANDARD DETAILS FOR TYPE 'CT' APPROACH GUTTERS (BRIDGES WITH CURB)

ROUTE SEC.
ARKANSAS STATE HIGHWAY COMMISSION
LITTLE ROCK, ARK.

DRAWN BY: TMG DATE: 11/7/2019 FILENAME: b55039.dgn
CHECKED BY: CRE DATE: 11/7/2019 SCALE: AS NOTED
DESIGNED BY: STD. DATE: -


DRAWING NO. 55039

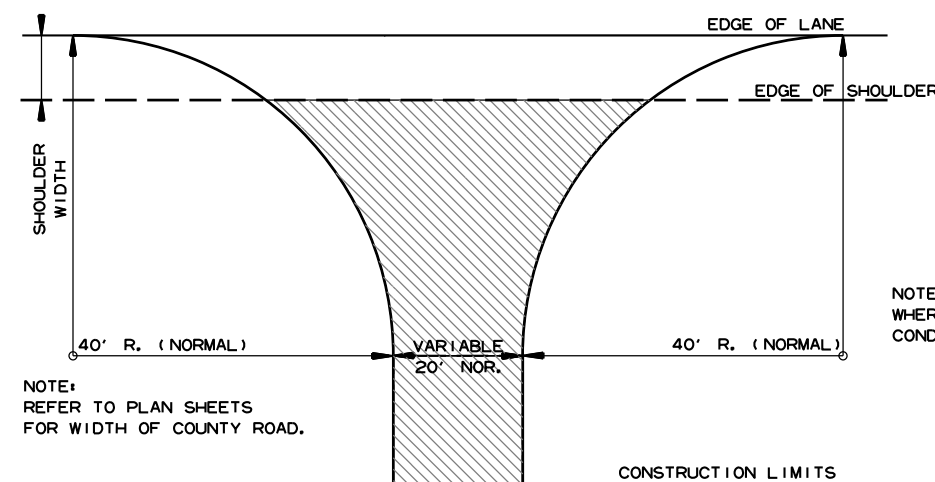

NOTE: TURNOUTS SHALL BE MODIFIED WHERE NECESSARY TO MEET LOCAL CONDITIONS AS DIRECTED BY THE ENGINEER.

ACHM SURFACE COURSE (1/2") (220 LBS. PER SQ. YD.) AND AGGREGATE BASE COURSE (CLASS 7) 7" COMP. DEPTH, UNLESS OTHERWISE SPECIFIED IN PLANS.


DETAIL FOR COUNTY ROAD TURNOUTS
OPEN SHOULDER SECTION

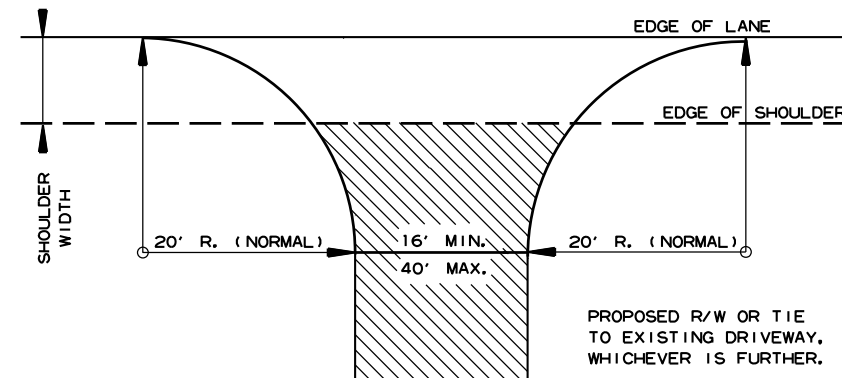


NOTE: TURNOUTS AND PRIVATE DRIVES SHALL BE MODIFIED WHERE NECESSARY TO MEET LOCAL CONDITIONS AS DIRECTED BY THE ENGINEER.

ACHM SURFACE COURSE (1/2") (220 LBS. PER SQ. YD.) AND AGGREGATE BASE COURSE (CLASS 7) 7" COMP. DEPTH IF ASPHALT OR GRAVEL DRIVE EXISTING; OR 6" CONCRETE IF CONCRETE DRIVE EXISTING.

DETAIL FOR DRIVEWAY TURNOUTS
OPEN SHOULDER SECTION
(ARTERIALS)

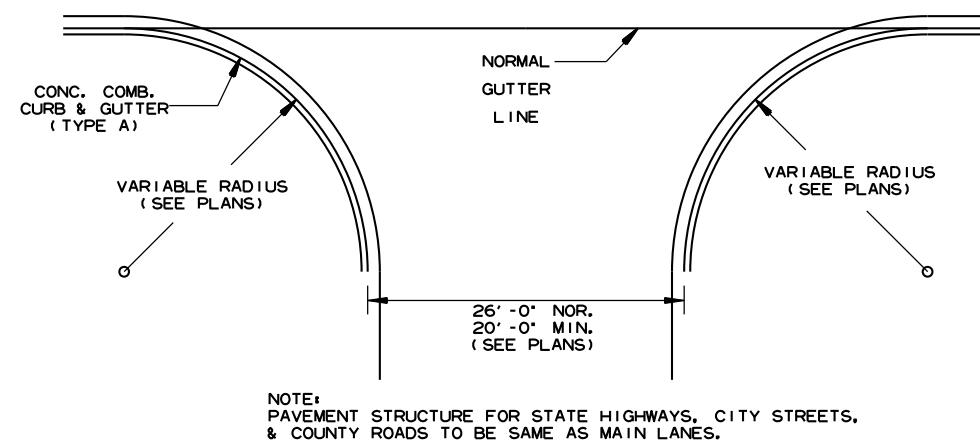

DETAIL OF TURNOUTS, ASPHALT STREETS,
COUNTY ROADS & STATE HIGHWAYS
CURB & GUTTER SECTION

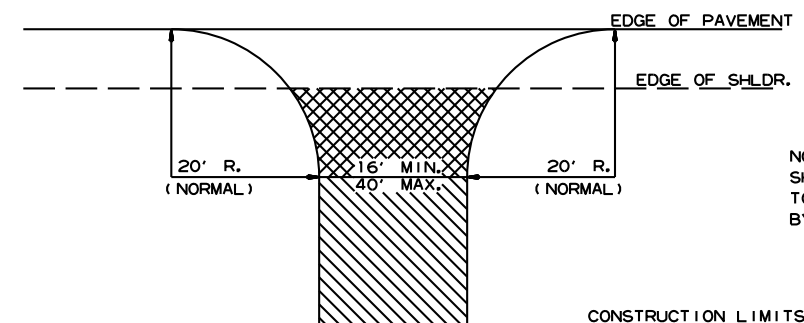

NOTE: TURNOUTS AND PRIVATE DRIVES SHALL BE MODIFIED WHERE NECESSARY TO MEET LOCAL CONDITIONS AS DIRECTED BY THE ENGINEER.






ASPHALT CONCRETE HOT MIX SURFACE COURSE (220 LBS. PER SQ. YD.) AGGREGATE BASE COURSE (CLASS 7) 7" COMP. DEPTH IF ASPHALT DRIVE EXIST OR 6" CONCRETE IF CONCRETE DRIVE EXIST.

AGGREGATE BASE COURSE (CLASS 7) 9" COMP. DEPTH OR CONFORM TO EXISTING DRIVEWAY

DETAIL FOR DRIVEWAY TURNOUTS
(COLLECTORS)

5-19-22		ISSUED
DATE REV	DATE FILMED	DESCRIPTION


ARKANSAS STATE HIGHWAY COMMISSION
DETAILS OF DRIVEWAYS & STREET
TURNOUTS
STANDARD DRAWING DR-2

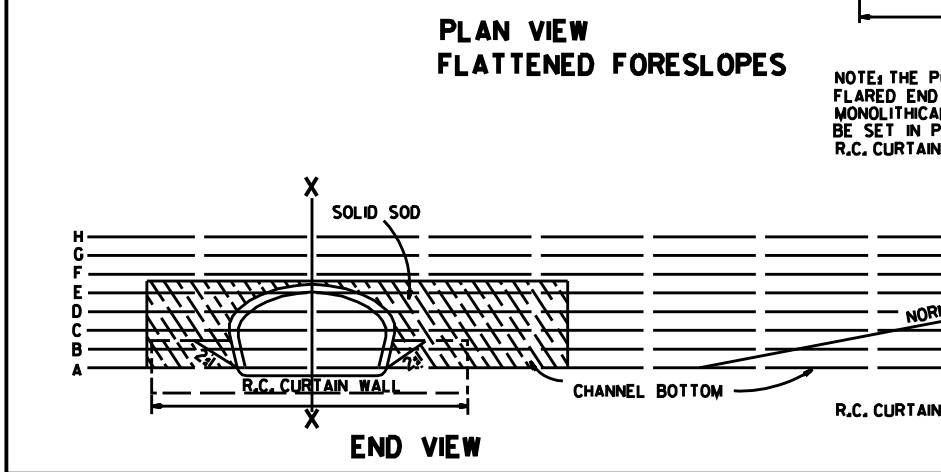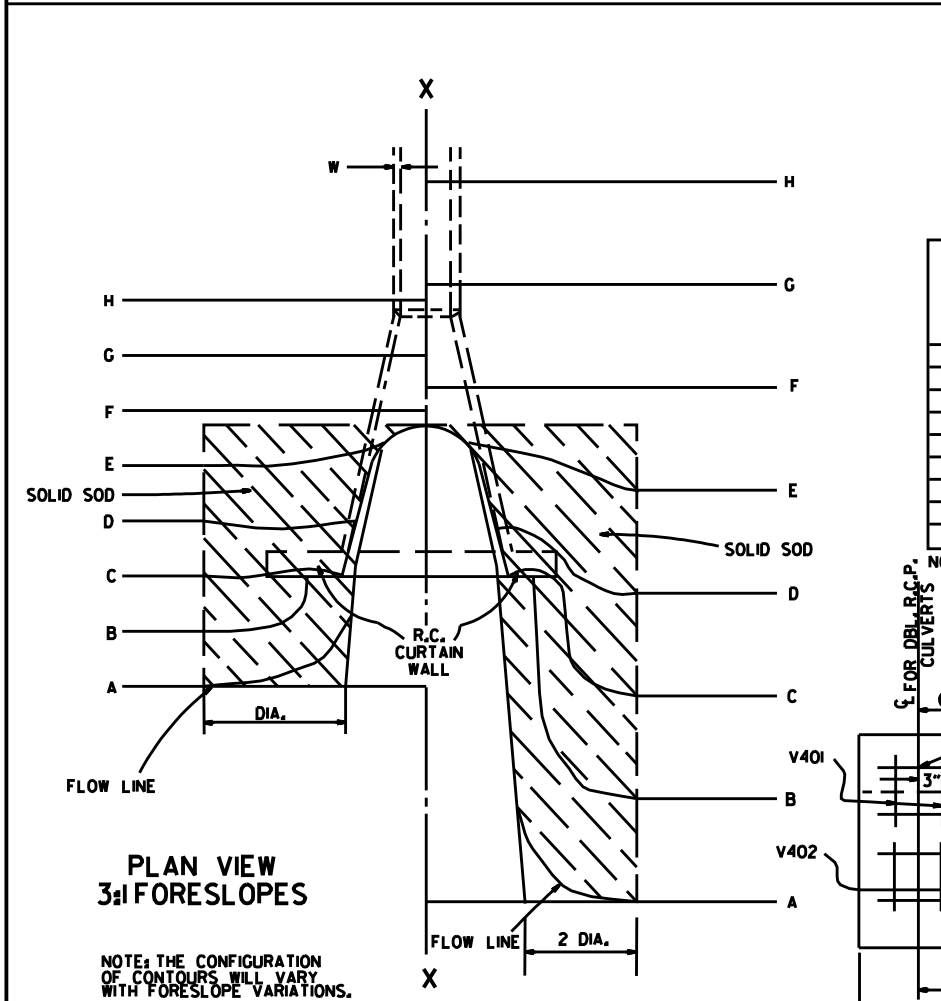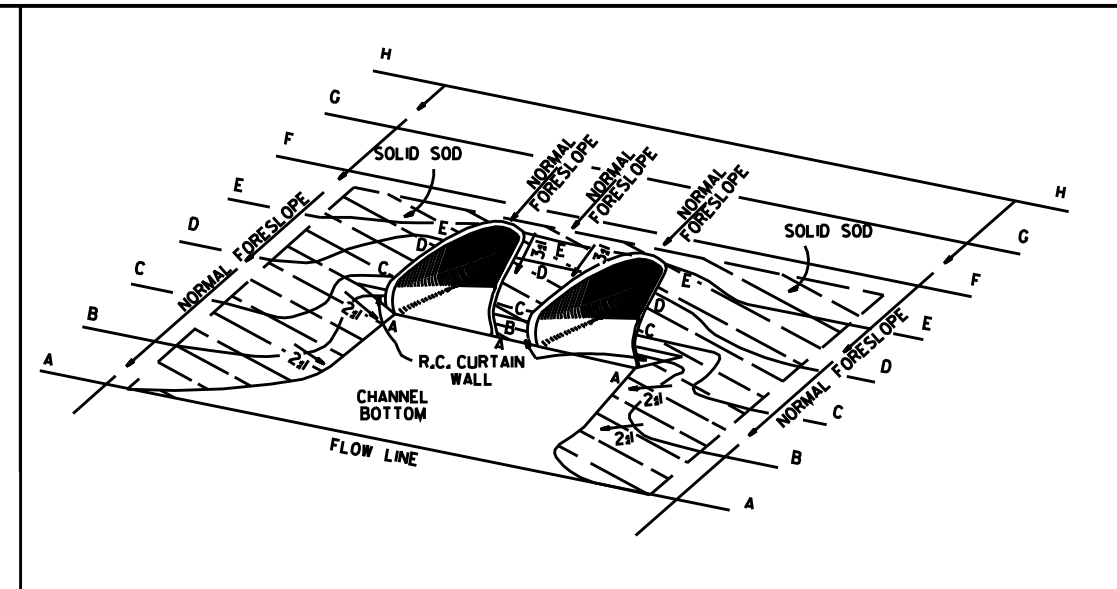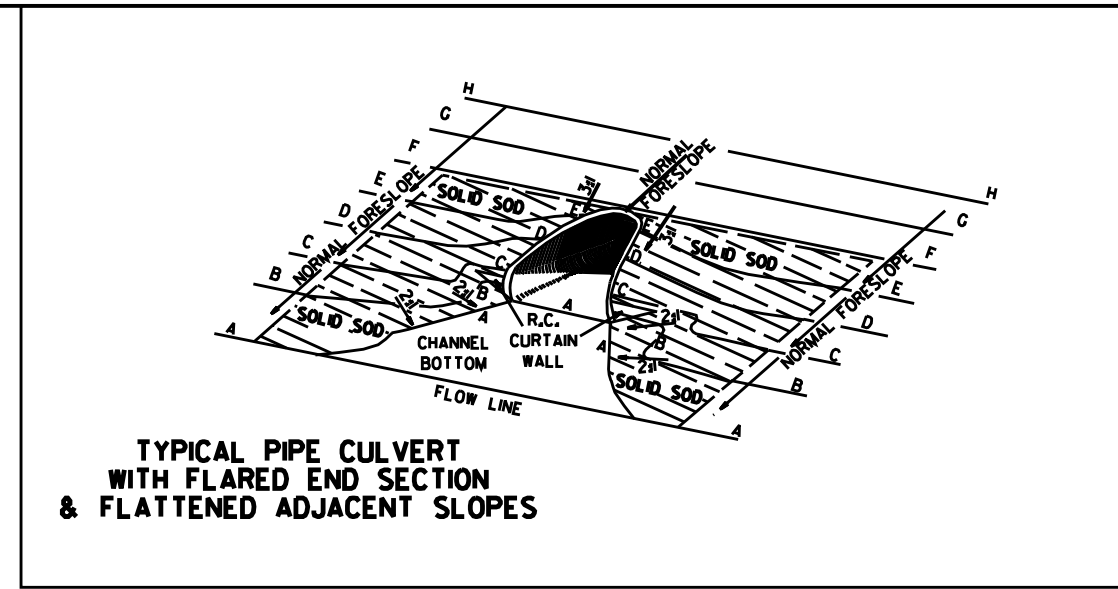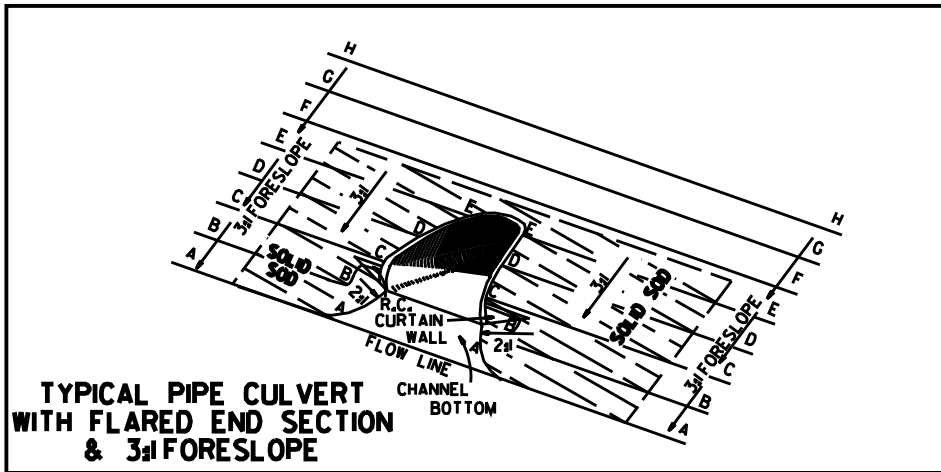

R.C. CURTAIN WALL DIMENSIONS & QUANTITIES


PIPE DIA.	H ₁	L ₁	L	L (DBL.) 2	SINGLE R.C.P.C.		DOUBLE R.C.P.C.	
					CONC.	REINF. STEEL	CONC.	REINF. STEEL
					CU. YDS.	LBS.	CU. YDS.	LBS.
18"	11 1/2"	3'-5"	8'-0"	6'-3"	0.31	27.7	0.45	39.5
24"	1'-0 1/2"	4'-6"	9'-6"	7'-6"	0.37	33.4	0.53	48.0
30"	1'-3 1/2"	5'-7"	11'-0"	9'-0"	0.45	39.0	0.67	59.0
36"	1'-7"	6'-8"	13'-0"	10'-6"	0.58	52.6	0.83	73.9
42"	2'-1 1/2"	7'-3"	15'-6"	12'-0"	0.82	77.1	1.10	100.7
48"	2'-5"	7'-10"	17'-0"	13'-0"	0.98	94.9	1.27	120.4
54"	2'-9 1/2"	8'-5"	18'-6"	14'-0"	1.16	115.8	1.47	143.7
60"	3'-4"	9'-0"	20'-6"	15'-6"	1.47	149.7	1.84	180.3
72"	4'-5"	10'-2"	25'-6"	18'-6"	2.31	232.6	2.73	271.0

NOTE: QUANTITIES SHOWN ARE FOR ONE (1) CURTAIN WALL.

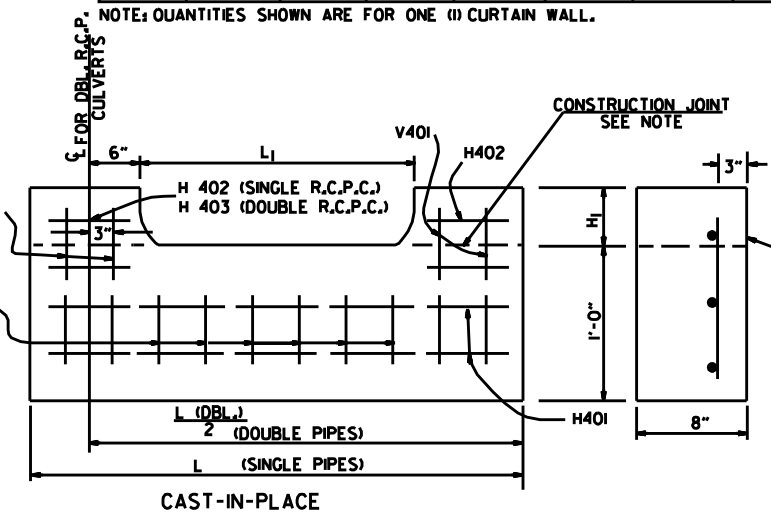

NOTE: THE PORTION OF THE R.C. CURTAIN WALL BENEATH THE FLARED END SECTION (LOWER 1'-0") SHALL BE PLACED MONOLITHICALLY. THE FLARED END SECTION SHALL THEN BE SET IN PLACE & THE REMAINING PORTIONS OF THE R.C. CURTAIN WALL PLACED.

R.C. CURTAIN WALL DETAILS

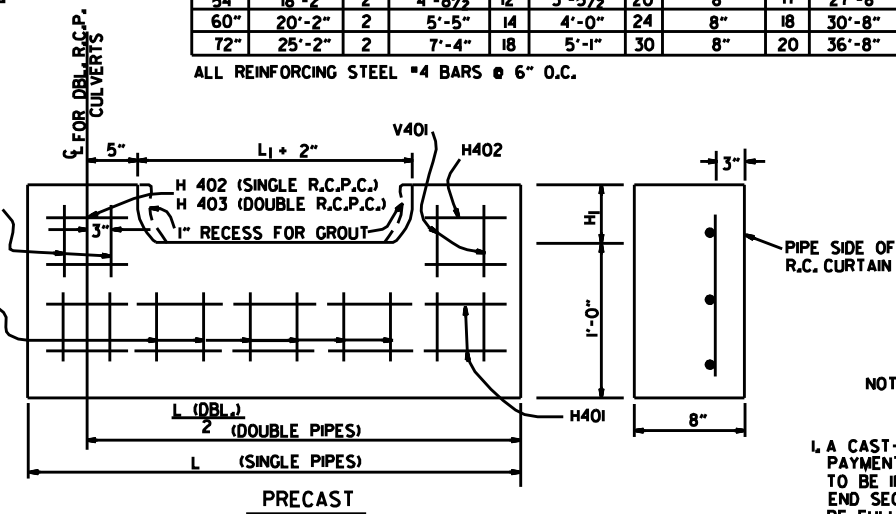

NOTE: THE PRECAST CURTAIN WALL WILL BE SET AND BACKFILLED WITH COMPACTED MATERIAL. THE FLARED END SECTION SHALL THEN BE SET IN PLACE AND THE 1" RECESS FILLED WITH GROUT. WHERE "L" EXCEEDS 11' THE CURTAIN WALL MAY BE CAST IN TWO (2) OR MORE SECTIONS. THE METHOD OF JOINING THE SECTIONS FOR INSTALLATION SHALL BE APPROVED BY THE ENGINEER.

REINFORCING STEEL SCHEDULE

PIPE DIA.	SINGLE R.C. PIPE CULVERT								DOUBLE R.C. PIPE CULVERT							
	H401		H402		V401		V402		H401		H402		H403		V401	
	L	NO.	L	NO.	L	NO.	L	NO.	L	NO.	L	NO.	L	NO.	L	NO.
18"	7'-8"	2	1'-11 1/2"	4	1'-7 1/2"	8	8"	8	12'-2"	2	1'-11 1/2"	4	8"	2	1'-7 1/2"	10
24"	9'-2"	2	2'-2"	4	1'-8 1/2"	10	8"	9	14'-8"	2	2'-2"	4	8"	2	1'-8 1/2"	12
30"	10'-8"	2	2'-4 1/2"	4	1'-11 1/2"	10	8"	12	17'-8"	2	2'-4 1/2"	4	8"	2	1'-11 1/2"	14
36"	12'-8"	2	2'-10"	6	2'-3"	12	8"	14	20'-8"	2	2'-10"	6	8"	3	2'-3"	14
42"	15'-2"	2	3'-9 1/2"	8	2'-9 1/2"	16	8"	15	23'-8"	2	3'-9 1/2"	8	8"	4	2'-9 1/2"	18
48"	16'-8"	2	4'-3"	10	3'-1"	18	8"	16	25'-8"	2	4'-3"	10	8"	5	3'-1"	20
54"	18'-2"	2	4'-8 1/2"	12	3'-5 1/2"	20	8"	17	27'-8"	2	4'-9"	12	8"	6	3'-5 1/2"	22
60"	20'-2"	2	5'-5"	14	4'-0"	24	8"	18	30'-8"	2	5'-5"	14	8"	7	4'-0"	26
72"	25'-2"	2	7'-4"	18	5'-1"	30	8"	20	36'-8"	2	7'-4"	18	8"	9	5'-1"	33

ALL REINFORCING STEEL #4 BARS @ 6" O.C.

SOLID SODDING

PIPE DIA.	SINGLE R.C.P.C.						DOUBLE R.C.P.C.					
	3:1			4:1			3:1			4:1		
	SO. YDS.	SO. YDS.	SO. YDS.	SO. YDS.	SO. YDS.	SO. YDS.	SO. YDS.	SO. YDS.	SO. YDS.	SO. YDS.	SO. YDS.	SO. YDS.
18"	5	7	12	6	8	13	5	7	12	6	8	13
24"	8	12	19	9	13	20	8	12	19	9	13	20
30"	13	18	29	14	19	30	13	18	29	14	19	30
36"	17	26	41	18	28	43	17	26	41	18	28	43
42"	23	35	55	25	37	57	23	35	55	25	37	57
48"	29	46	68	31	48	70	29	46	68	31	48	70
54"	35	57	85	37	59	87	35	57	85	37	59	87
60"	45	62	104	48	65	107	45	62	104	48	65	107
72"	64	92	156	67	95	159	64	92	156	67	95	159

NOTE: QUANTITIES SHOWN ABOVE ARE FOR ONE (1) END OF F.E.S.

- GENERAL NOTES
1. A CAST-IN-PLACE OR PRECAST CURTAIN WALL MAY BE USED. PAYMENT FOR THE CURTAIN WALL SHALL BE CONSIDERED TO BE INCLUDED IN THE UNIT PRICE BID EACH FOR FLARED END SECTIONS OF THE SEVERAL SIZES, WHICH PRICE SHALL BE FULL COMPENSATION FOR FURNISHING ALL MATERIALS INCLUDING REINFORCING STEEL AND CONCRETE; FOR FORMS, MIXING AND PLACING; FOR EXCAVATION AND BACKFILL, AND FOR ALL LABOR, TOOLS, EQUIPMENT AND INCIDENTALS NECESSARY TO COMPLETE THE WORK.
 2. ALL EXPOSED EDGES SHALL BE CHAMFERED 3/4".
 3. CONCRETE FOR CURTAIN WALL SHALL MEET THE REQUIREMENTS FOR CLASS A OR S CONCRETE AS PROVIDED IN SECTION 802 OF THE STANDARD SPECIFICATIONS OR FOR PAVING CONCRETE AS PROVIDED IN SECTION 501 OF THE STANDARD SPECIFICATIONS.
 4. WELDED WIRE MESH 3 x 3 W/10 x W/10 MAY BE USED IN LIEU OF REINFORCING BARS.

10-18-98 ADDED NOTE TO SOLID SODDING		ARKANSAS STATE HIGHWAY COMMISSION
10-12-95 CORRECTED SPELLING		
11- 3-94 ADDED GENERAL NOTE NO. 4		
8-15-91 REV. CURTAIN WALL QUANT. STEEL SCH. & SOLID SOD QUANT.		
3-2-81 ALLOW PRECAST IN 2 OR MORE PIECES CHAMFER EDGES		
5-15-80 ADDED PRECAST WALL & GENERAL NOTES		
10-2-72 REVISED AND REDRAWN		
DATE	REVISION	FILMED
		STANDARD DRAWING FES-1



**NOTE: TONGUE END ON UPSTREAM SECTION
GROOVE END ON DOWNSTREAM SECTION**

END VIEW
CONCRETE ARCH PIPE

• THE MEASURED SPAN AND RISE SHALL NOT VARY MORE THAN ± 2 PER CENT FROM THE VALUES SPECIFIED BY AASHTO M 206.




END SECTIONS FOR CORRUGATED METAL PIPE CULVERTS

CIRCULAR PIPE


C.M. ARCH PIPE

10-18-96	REVISED ASTM REF. TO AASHTO			ARKANSAS STATE HIGHWAY COMMISSION
5-15-80	REVISED DISTANCE BETWEEN MULTIPLE R.C.P. F.E.S.	664-5-15-80		
7-14-78	C.M. ARCH SIZES TO CONFORM WITH AASHTO SIZES	752-7-14-78		
8-22-75	ADDED MULTIPLE PIPE CULVERTS	517-8-22-75		FLARED END SECTION
12-5-74	REMOVED NOTE RE REINF. FOR R.C. F.E.S.	500-12-5-74		
5-24-73	CMP END SECTION, SHOW PIPE PAY LENGTH	627-5-24-73		
10-2-72	REVISED AND REDRAWN	760-10-2-72		STANDARD DRAWING FES-2
DATE	REVISION		FILED	

ARKANSAS STATE HIGHWAY COMMISSION	
GUARDRAIL DETAILS	
STANDARD DRAWING GR-6	


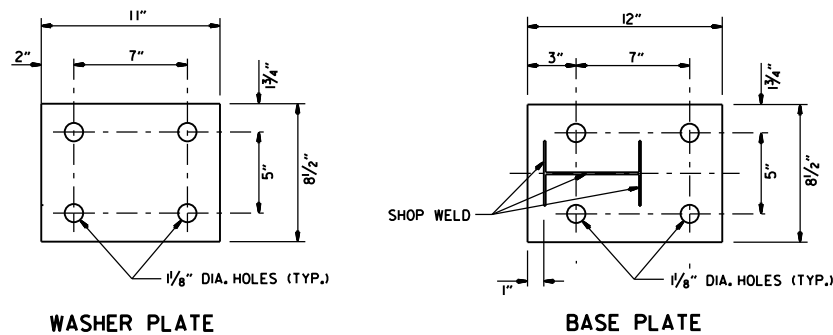


Note: Bolts, nuts, washers and plates shall be galvanized in accordance with Section 807 of the Standard Specifications.

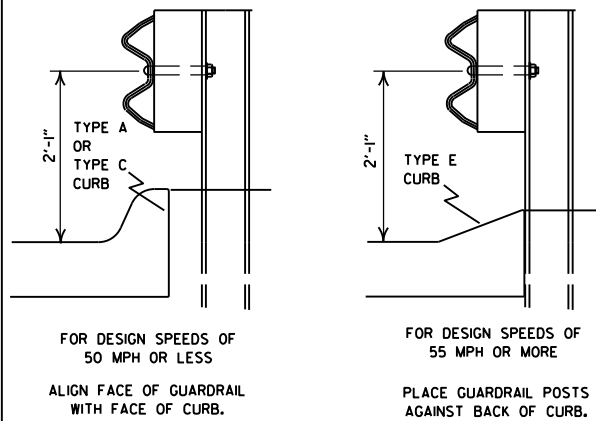


DETAIL OF GUARDRAIL PLACEMENT BEHIND CURB (W-BEAM)

FOR DESIGN SPEEDS OF 50 MPH OR LESS ALL CURB FACES, AS SHOWN ON STD. DRWG. CG-1, MAY BE USED. FOR DESIGN SPEEDS OF 55 MPH OR MORE TYPE "E" CURB FACE SHALL BE USED.

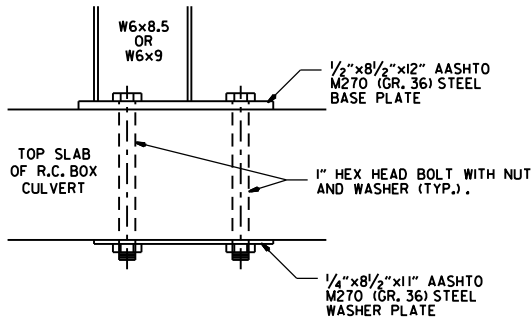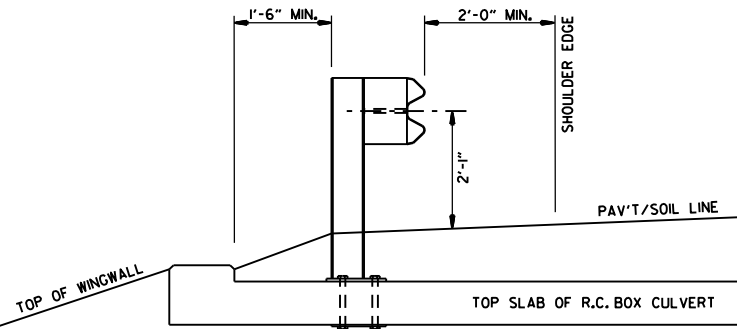


DETAIL OF CONNECTION

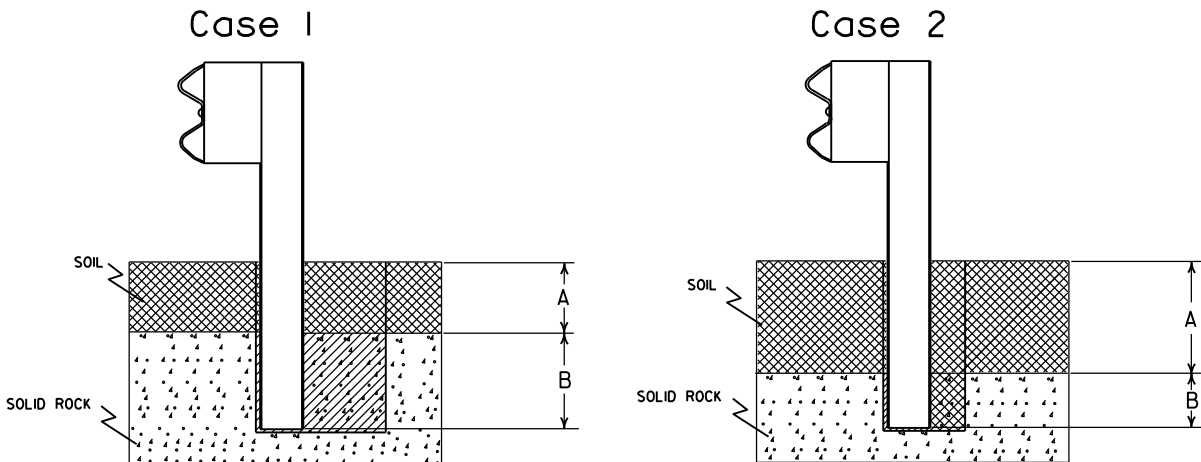


Plan View Steel Posts

Either hole configuration acceptable

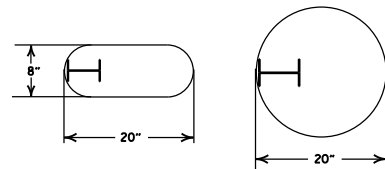

Plan View Wood Posts

Either hole configuration acceptable

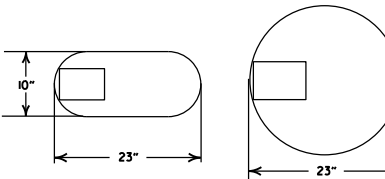

Notes: For overlying soil depths (A) ranging from 0 to 18", the depth of required drilling (B) is equal to 24".


Zone A:
Backfill according to Section 617.03(a).

Zone B:
Backfill hole in 6" lifts with material meeting the requirements of Section 802.02(c) - Alternate gradation. Compact to 95% maximum dry density per ASTM D-698.

DETAIL OF POST PLACEMENT IN SOLID ROCK (W-BEAM)

Notes: For overlying soil depths (A) ranging from 18" to 44", the depth of required drilling (B) is equal to either 12" or 44" minus the depth of soil whichever is less.

Zone A & B:
Backfill according to Section 617.03(a).

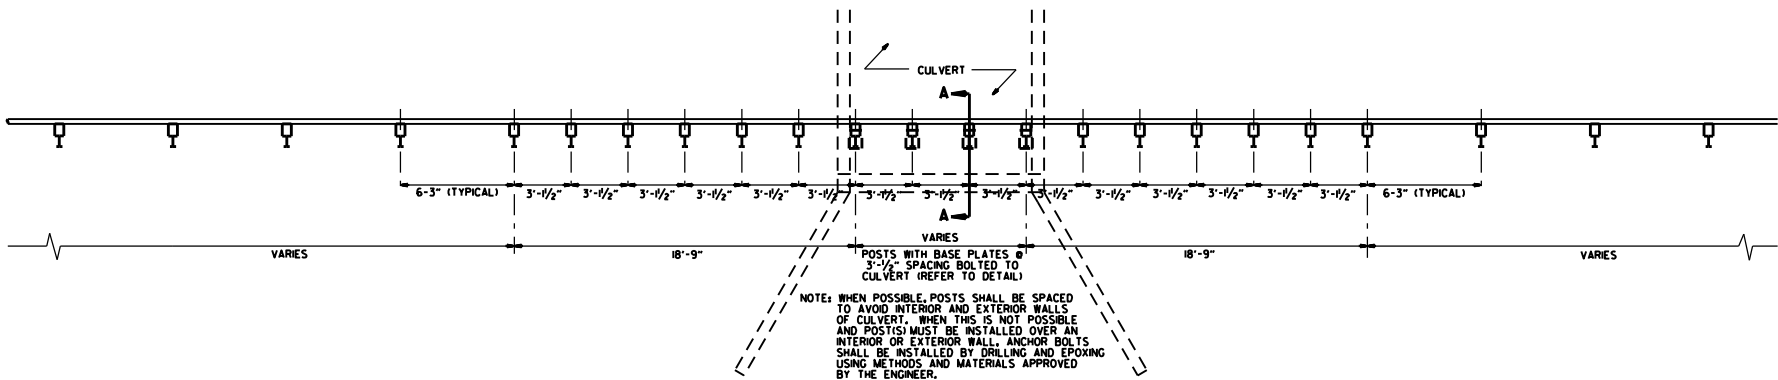

PLAN LAYOUT OF TYPE A GUARDRAIL AT LOW-FILL CULVERTS


NOTE: THIS DETAIL IS TO BE USED ONLY WHEN THE COVER OVER THE CULVERT DOES NOT PERMIT FULL EMBEDMENT OF GUARDRAIL POSTS AS SHOWN ON STD. DRWG. GR-6.

11-07-19	RENUMBERED, RENAMED, REVISED REFERENCE	
11-16-17	REVISED GUARDRAIL HEIGHT	
07-14-10	RAISED HEIGHT OF GUARDRAIL 1"	
04-12-07	REVISED DETAIL OF GUARDRAIL PLACEMENT BEHIND CURB	
11-10-05	ADDED GUARDRAIL PLACEMENT BEHIND CURB; REVISED DETAIL OF CONNECTION	
11-18-04	REVISED POST PLACEMENT IN ROCK & CULVERT CONNECTION DETAILS. ADDED DETAIL FOR GUARDRAIL PLACEMENT AT LOW-FILL CULVERTS	
03-30-00	REMOVED CONCRETE INSERT ANCHOR	
08-12-98	CHANGED STEEL SPACER BLOCK TO WOOD BLOCKOUT, ADDED DET. OF GUARDRAIL CONNECTION TO R.C. BOX CULVERT, DELETED DET. OF STEEL LINE POST CONN. & ADDED DET. OF GUARDRAIL PLACE. BEHIND CURB & DET. OF POSTPLACE IN SOLID ROCK	
04-03-96	PLACED ARROWS AT CUT STEEL WASHERS	4-3-96
10-18-96	REV. ASTM REF. TO AASHTO	
11-22-95	ADDED OPTIONAL HOLES	
06-02-94	REVISED ALTERNATE POST SIZE	
08-05-93	REVISED STEEL POST SIZE	
10-01-92	REDRAWN & REVISED	10-1-92
08-02-90	DEL. WASHER ON ANCHOR ASSEMBLY	8-2-90
07-15-88	CONFORMED TO 1988 SPECS	
03-04-88	REVISED ANCHOR NOTE	
10-30-87	REVISED ANCHOR ASSEMBLY	712-10-30-87
10-30-87	REVISED PLACEMENT BEHIND CURB	547-10-30-87
10-09-87	REDRAWN & REVISED	803-10-9-87
DATE	REVISION	FILMED


ARKANSAS STATE HIGHWAY COMMISSION

GUARDRAIL DETAILS


STANDARD DRAWING GR-7

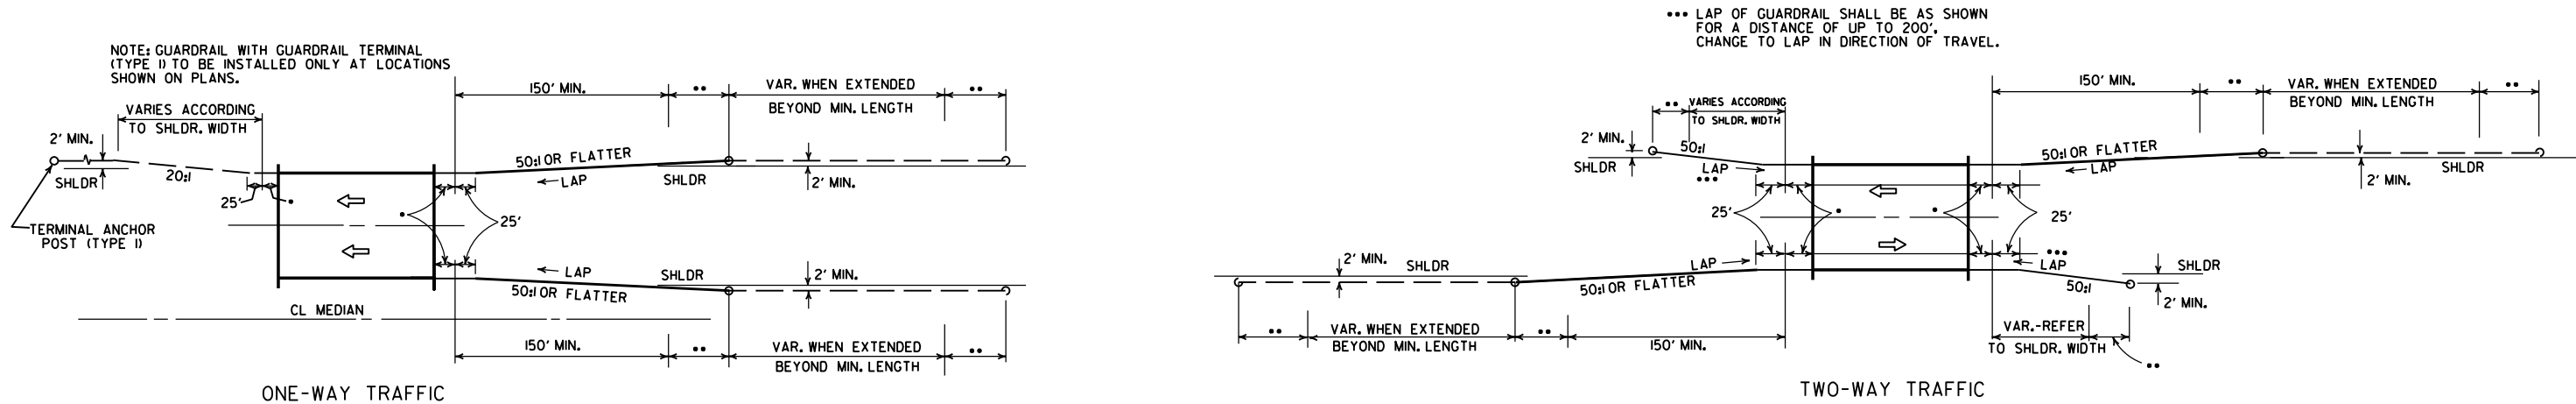

METHODS OF INSTALLATION OF GUARDRAIL AT LESS THAN FULL SHOULDER WIDTH BRIDGES USING GUARDRAIL TERMINAL (TYPE 2)

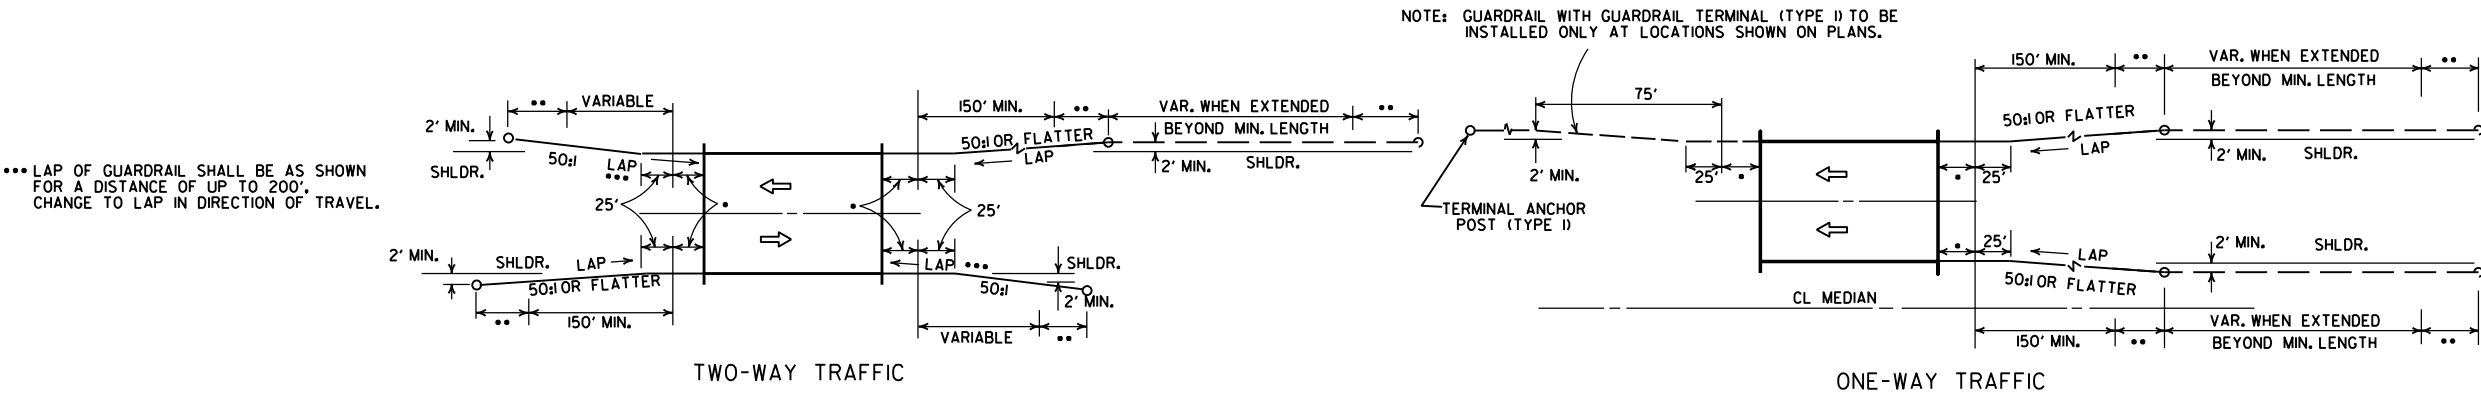


METHOD OF INSTALLATION OF GUARDRAIL AT FULL SHOULDER WIDTH BRIDGES USING GUARDRAIL TERMINAL (TYPE 2)

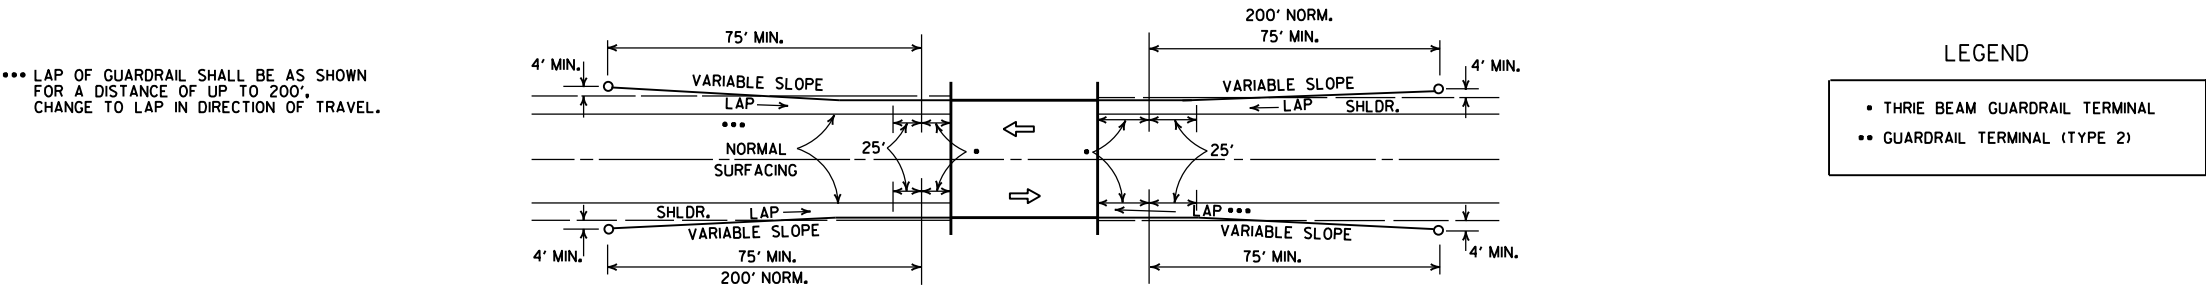


METHOD OF INSTALLATION OF GUARDRAIL USING GUARDRAIL TERMINAL (TYPE 1) (FULL SHOULDER WIDTH OR LESS BRIDGES)


			ARKANSAS STATE HIGHWAY COMMISSION
11-07-19	RENUMBERED AND RENAMED		GUARDRAIL DETAILS
4-17-08	REVISED LAYOUTS		
11-10-05	REMOVED GUARDRAIL NOTES AND DETAILS		
11-16-01	DELETED NOTE-METHOD OF INSTALLATION OF GUARDRAIL USING GUARDRAIL TERM. (TY. 1)		
1-12-00	ADDED CONSTRUCTION NOTE	1-12-00	STANDARD DRAWING GR-8
6-26-97	REVISED LAYOUT		
10-1-92	REDRAWN & REVISED	10-1-92	
10-9-87	ADDED NOTE		
DATE	REVISION	DATE	FILM

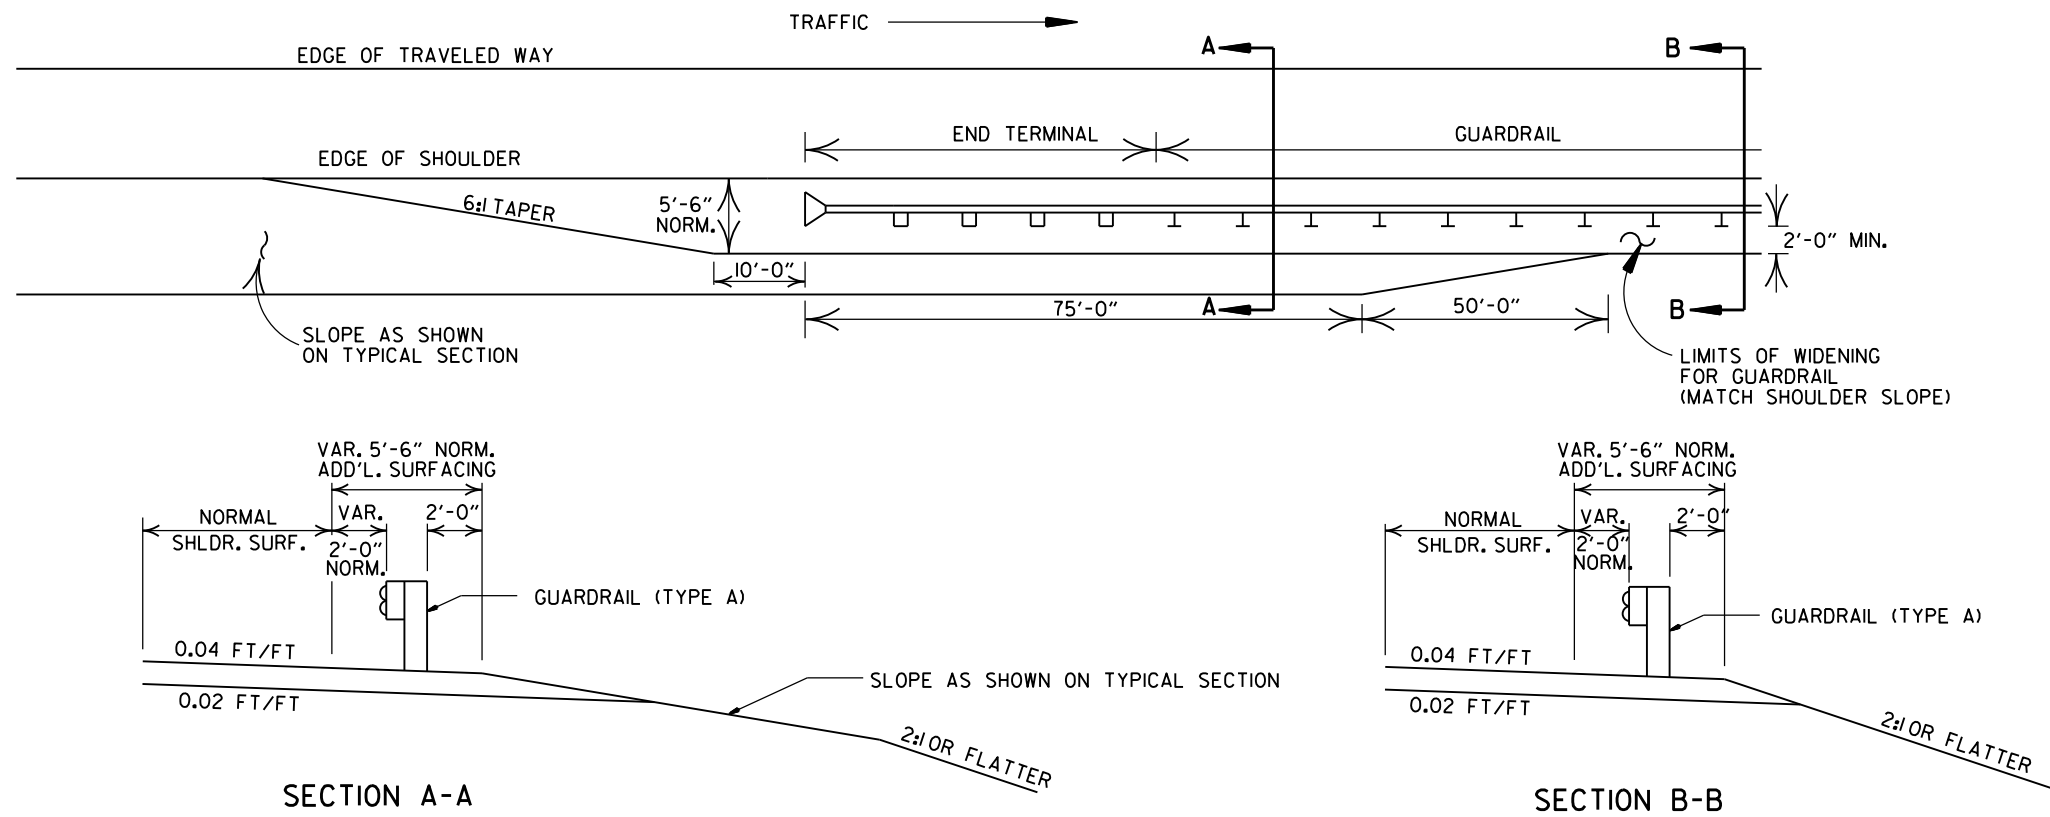

DETAILS OF WIDENING FOR GUARDRAIL








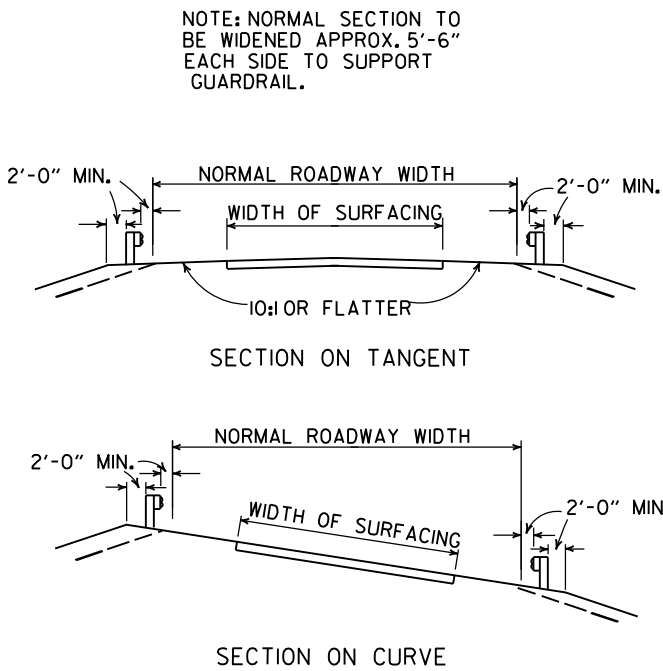


DETAILS SHOWING POSITION OF GUARDRAIL ON HIGHWAY

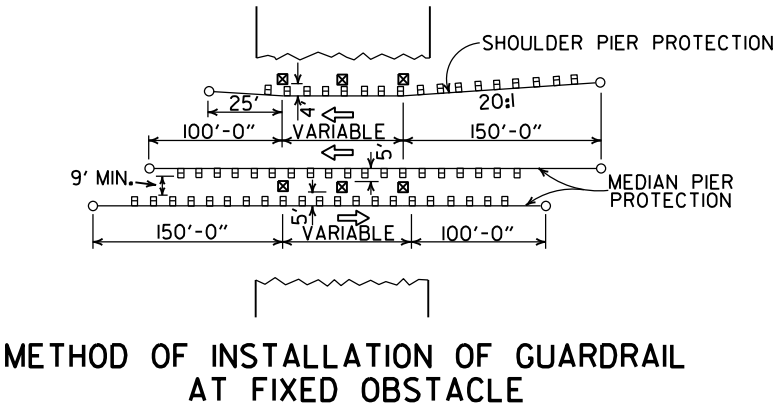

METHOD OF INSTALLATION OF GUARDRAIL AT FIXED OBSTACLE

			ARKANSAS STATE HIGHWAY COMMISSION
			GUARDRAIL DETAILS
			STANDARD DRAWING GR-9
11-07-19	RENUMBERED AND RENAMED		
4-17-08	MINOR REVISION		
11-10-05	DRAWN		
DATE	REVISION	DATE FILED	

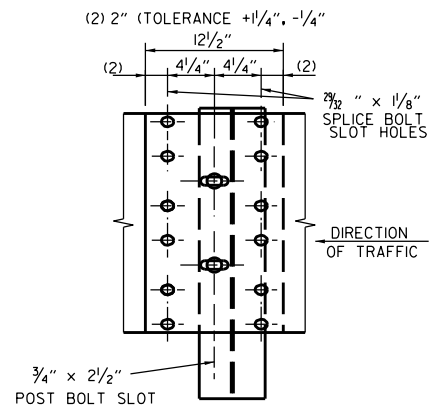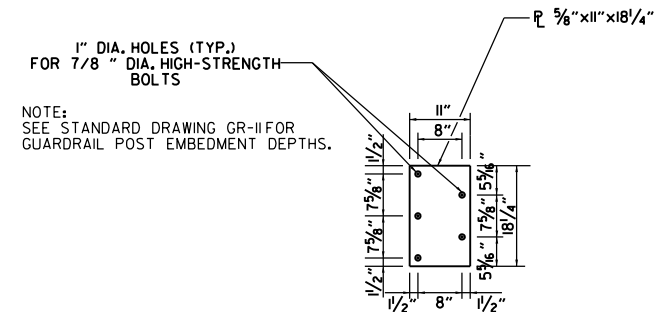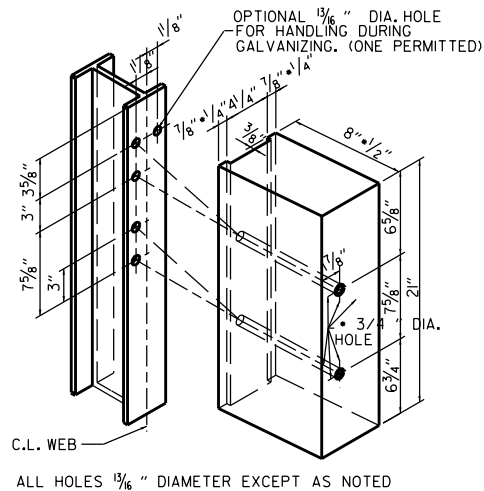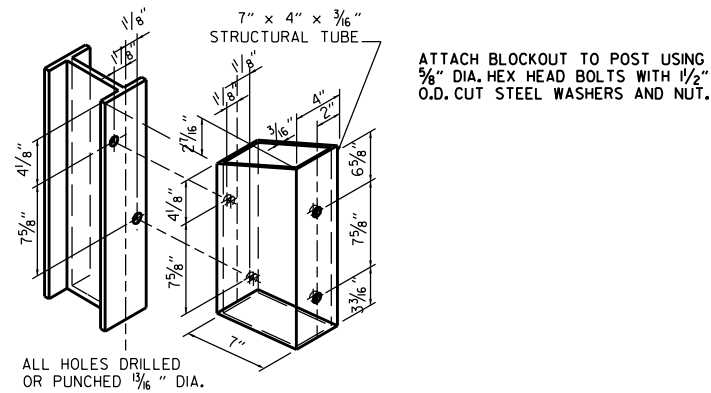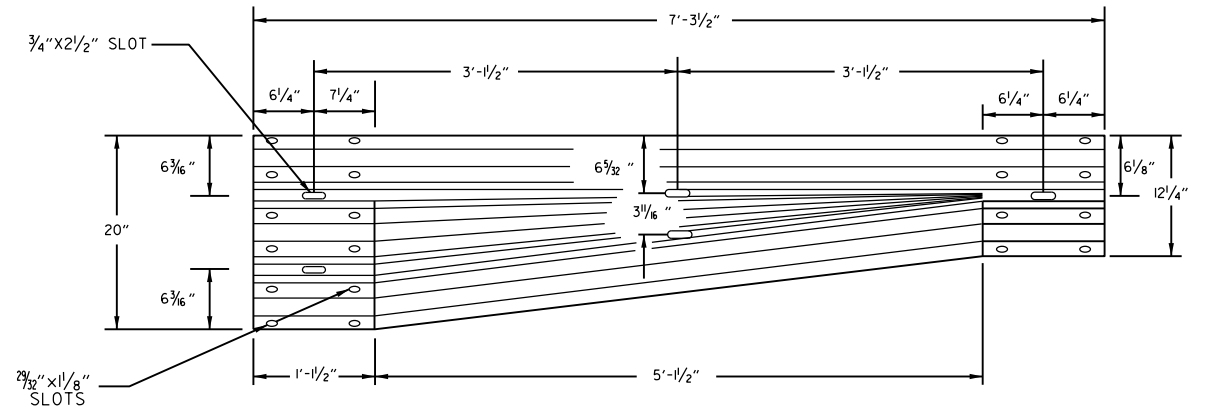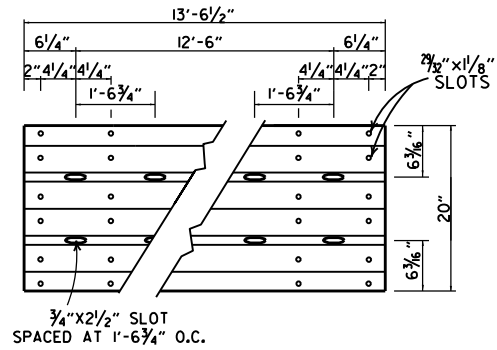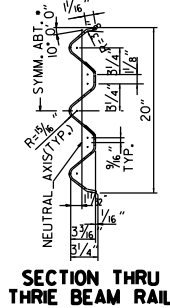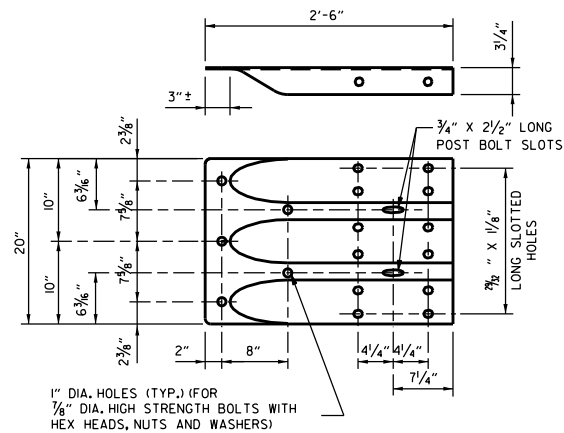

GENERAL NOTES:

THE THREE BEAM RAIL, SPECIAL END SHOE, AND THE TRANSITION SECTION SHALL BE MADE OF STEEL AND SHALL BE 12 GAGE. ZINC COATING SHALL BE TYPE I.

RAIL POSTS SHALL BE SET PERPENDICULAR TO THE ROADWAY PROFILE GRADE AND VERTICALLY IN CROSS SECTION.

ALL BOLTS SHALL BE SUFFICIENT LENGTH TO EXTEND THROUGH THE FULL THICKNESS OF THE NUT AND NO MORE THAN 3/4" BEYOND IT.

ALL LAP SPLICES, INCLUDING SPECIAL END SHOES, SHALL BE MADE IN THE DIRECTION SHOWN ON STANDARD DRAWINGS GR-8 & GR-13.


REFER TO STD. DRWG. GR-II FOR POST DETAILS.

USE THREE BEAM GUARDRAIL COMPONENTS OF SAME MATERIAL FOR ENTIRE JOB.


THREE BEAM POSTS SHALL BE SAME MATERIAL AS W-BEAM POSTS FOR ENTIRE JOB.

WOOD POSTS & WOOD BLOCKS SHALL BE EITHER DENSE NO. 1 STRUCTURAL OR BETTER 9.7f (1400 f) OR NO. 1 1350 f SOUTHERN PINE.


II-07-19	RENAMED AND REVISED REFERENCES		
II-16-17	REVISED TRANSITION SECTION, GUARD RAIL HEIGHT, AND GENERAL NOTES; MOVED THREE BEAM GUARD RAIL CONNECTIONS AT BRIDGES ENDS TO STD. DRWG. GR-12		
07-14-10	RAISED HEIGHT OF W-BEAM 1"		
II-29-07	ADDED PLASTIC BLOCKOUTS		
II-10-05	ADDED NOTE FOR ATTACHING STEEL BLOCKOUT		ARKANSAS STATE HIGHWAY COMMISSION
II-18-04	REVISED GENERAL NOTES		
10-9-03	REVISED GENERAL NOTES		
04-10-03	REVISED GENERAL NOTES		
08-22-02	REVISED NOTE (2)		GUARDRAIL DETAILS
06-29-00	MOVED DIMENSION LINES		
05-18-00	ADDED NOTE		
03-30-00	DRAWN & ISSUED		
DATE	REVISION	FILMED	STANDARD DRAWING GR-10

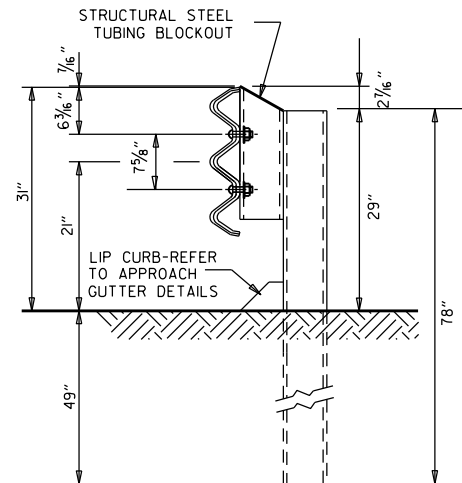


THRIE BEAM RAIL WITH STEEL TUBING BLOCKOUT
AND STEEL POST
POSTS 1-7

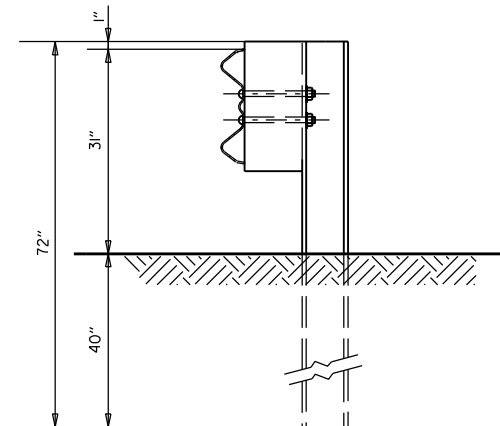


W-BEAM TO THRIE BEAM TRANSITION RAIL
WITH WOOD OR PLASTIC BLOCKOUT AND STEEL POST
POST 8

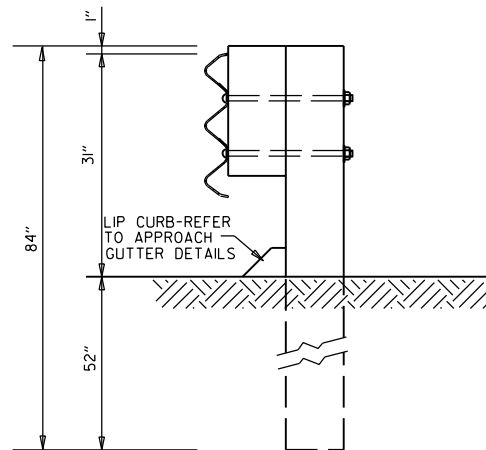

THRIE BEAM RAIL
WITH WOOD OR PLASTIC
BLOCKOUTS & WOOD POSTS
POSTS 1-6

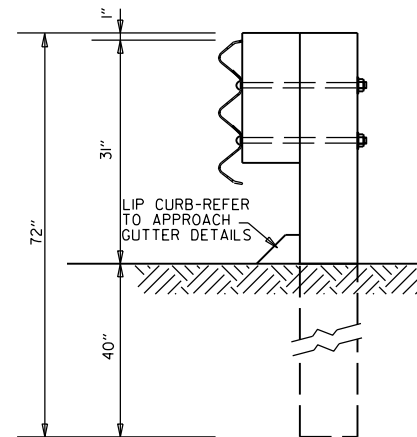

THRIE BEAM RAIL
WITH WOOD OR PLASTIC
BLOCKOUT & WOOD POST
POST 7

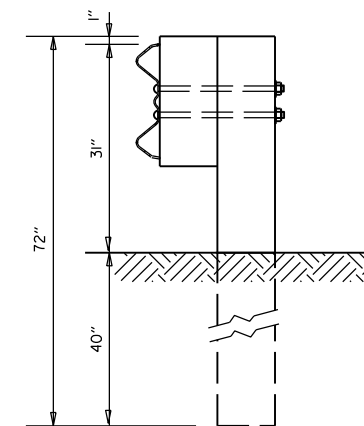

W-BEAM TO THRIE BEAM
TRANSITION RAIL WITH WOOD OR
PLASTIC BLOCKOUT & WOOD POST
POST 8

GENERAL NOTES:

RAIL POSTS SHALL BE SET PERPENDICULAR TO THE ROADWAY PROFILE GRADE AND VERTICALLY IN CROSS SECTION.

WOOD POSTS & WOOD BLOCKS SHALL BE EITHER DENSE NO. 1 STRUCTURAL OR BETTER 9.7f (1400 f) OR NO. 1 350 f SOUTHERN PINE.

			ARKANSAS STATE HIGHWAY COMMISSION
II-07-19	RENAMED		GUARDRAIL DETAILS
II-16-17	REVISED GUARDRAIL HEIGHT, CHANGED STD. DWG. NUMBER FROM GR-10A TO GR-II		
07-14-10	REVISED POST 8 DIMENSIONS		
II-29-07	ADDED PLASTIC BLOCKOUTS		
08-22-02	REVISED LIP CURB NOTE		
03-30-00	DRAWN & ISSUED		STANDARD DRAWING GR-II
DATE	REVISION	FILMED	

REINFORCED CONCRETE
ARCH PIPE DIMENSIONS

EQUIV. DIA.	SPAN		RISE	
	AASHTO M 206	ARDOT NOMINAL	AASHTO M 206	ARDOT NOMINAL
INCHES	INCHES			
15	18	18	11	11
18	22	22	13½	14
21	26	26	15½	16
24	28½	29	18	18
30	36¼	36	22½	23
36	43¾	44	26¾	27
42	51½	51	31¾	31
48	58½	59	36	36
54	65	65	40	40
60	73	73	45	45
72	88	88	54	54
84	102	102	62	62
90	115	115	72	72
96	122	122	77½	77
108	138	138	87½	87
120	154	154	96¾	97
132	168¾	169	106½	107

THE MEASURED SPAN AND RISE SHALL NOT VARY MORE THAN ± 2 PERCENT FROM THE VALUES SPECIFIED BY AASHTO M206.

REINFORCED CONCRETE
HORIZONTAL ELLIPTICAL
PIPE DIMENSIONS

EQUIV. DIA.	AASHTO M 207	
	SPAN	RISE
INCHES	INCHES	
18	23	14
24	30	19
27	34	22
30	38	24
33	42	27
36	45	29
39	49	32
42	53	34
48	60	38
54	68	43
60	76	48
66	83	53
72	91	58
78	98	63
84	106	68

THE MEASURED SPAN AND RISE SHALL NOT VARY MORE THAN ± 2 PERCENT FROM THE VALUES SPECIFIED BY AASHTO M207.

CONSTRUCTION SEQUENCE

1. PLACE STRUCTURAL BEDDING MATERIAL TO GRADE. DO NOT COMPACT.
2. INSTALL PIPE TO GRADE.
3. COMPACT STRUCTURAL BEDDING OUTSIDE THE MIDDLE THIRD OF THE PIPE.
4. PLACE AND COMPACT THE HAUNCH AREA UP TO THE MIDDLE OF THE PIPE.
5. COMPLETE BACKFILL ACCORDING TO SUBSECTION 606.03.(F)(1).

NOTE: HAUNCH AND STRUCTURAL BEDDING MATERIAL WILL NOT BE PAID FOR SEPARATELY, BUT COMPENSATION WILL BE CONSIDERED TO BE INCLUDED IN THE PRICE BID PER LINEAR FOOT OF CONCRETE PIPE.


- LEGEND -

D_i = NORMAL INSIDE DIAMETER OF PIPE
D_o = OUTSIDE DIAMETER OF PIPE
H = FILL COVER HEIGHT OVER PIPE (FEET)
MIN. = MINIMUM
= UNDISTURBED SOIL

INSTALLATION TYPE	MATERIAL REQUIREMENTS FOR HAUNCH AND STRUCTURAL BEDDING
TYPE 1	AGGREGATE BASE COURSE (CLASS 5 OR CLASS 7)
TYPE 2	SELECTED MATERIALS (CLASS SM-1, SM-2, OR SM-4) OR TYPE 1 INSTALLATION MATERIAL*
TYPE 3**	AASHTO CLASSIFICATION A-1 THRU A-6 SOIL OR TYPE 1 OR 2 INSTALLATION MATERIAL

* SM-3 WILL NOT BE ALLOWED.

** MATERIALS SHALL NOT INCLUDE ORGANIC MATERIALS
OR STONES LARGER THAN 3 INCHES.

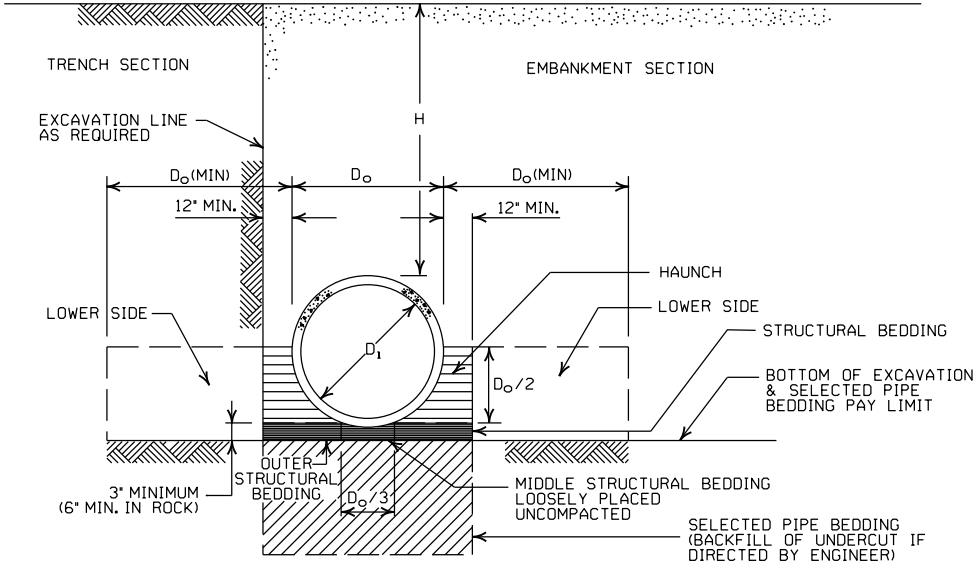

EMBANKMENT AND TRENCH INSTALLATIONS

1. MATERIAL IN THE HAUNCH AND OUTER STRUCTURAL BEDDING SHALL BE COMPACTED TO 95% OF THE MAXIMUM DENSITY ACCORDING TO THE TYPE OR CLASS OF MATERIAL USED.
2. FOR TRENCHES WITH WALLS OF NATURAL SOIL, THE DENSITY OF THE SOIL IN THE LOWER SIDE ZONE SHALL BE AS FIRM AS THE 95% DENSITY REQUIRED FOR THE HAUNCH. IF THE EXISTING SOIL DOES NOT MEET THIS CRITERIA, IT SHALL BE REMOVED AND RECOMPACTED TO 95% OF THE MAXIMUM DENSITY ACCORDING TO THE TYPE OF MATERIAL USED.
3. FOR EMBANKMENTS, THE MATERIAL IN THE LOWER SIDE ZONE SHALL BE COMPACTED TO 95% OF THE MAXIMUM DENSITY ACCORDING TO THE TYPE OR CLASS OF MATERIAL USED.

GENERAL NOTES

1. CONCRETE PIPE CULVERT CONSTRUCTION SHALL CONFORM TO ARKANSAS DEPARTMENT OF TRANSPORTATION STANDARD SPECIFICATIONS FOR HIGHWAY CONSTRUCTION (CURRENT EDITION), WITH APPLICABLE SUPPLEMENTAL SPECIFICATIONS AND SPECIAL PROVISIONS. UNLESS OTHERWISE NOTED IN THE PLANS, SECTION AND SUBSECTION REFER TO THE STANDARD CONSTRUCTION SPECIFICATIONS.
2. CONCRETE PIPE CULVERT DESIGN SHALL CONFORM TO AASHTO LRFD BRIDGE DESIGN SPECIFICATIONS, FIFTH EDITION (2010) WITH 2010 INTERIMS.
3. ALL PIPE SHALL CONFORM TO SECTION 606. CIRCULAR R.C. PIPE CULVERTS SHALL CONFORM TO AASHTO M170. R.C. ARCH PIPE CULVERTS SHALL CONFORM TO AASHTO M206 AND HORIZONTAL ELLIPTICAL PIPE CULVERTS SHALL CONFORM TO AASHTO M207.
4. ALL PIPE SHALL BE PROTECTED DURING CONSTRUCTION BY A COVER SUFFICIENT TO PREVENT DAMAGE FROM PASSAGE OF EQUIPMENT.
5. THE MINIMUM TRENCH WIDTH SHALL BE THE OUTSIDE DIAMETER OF THE PIPE PLUS 24 INCHES. THE MAXIMUM ALLOWABLE TRENCH WIDTH SHALL BE THE MINIMUM WIDTH PRACTICABLE FOR WORKING CONDITIONS.
6. MULTIPLE PIPE CULVERTS SHALL BE INSTALLED WITH A MINIMUM CLEARANCE OF 24 INCHES BETWEEN STRINGS OF PIPE. REFER TO STD. DWG. FES-2 FOR MINIMUM CLEARANCE WHERE FLARED END SECTIONS ARE USED.
7. IMPERVIOUS MATERIAL SHOULD BE PLACED AS DIRECTED BY THE ENGINEER AT THE ENDS OF THE CULVERT TO PREVENT LOSS OF STRUCTURAL BEDDING WHEN PERVIOUS MATERIAL IS USED FOR STRUCTURAL BEDDING AND/OR BACKFILL.
8. NOT MORE THAN ONE LIFTING HOLE MAY BE PROVIDED IN CONCRETE PIPE TO FACILITATE HANDLING. HOLE MAY BE CAST IN PLACE, CUT INTO THE FRESH CONCRETE AFTER FORMS ARE REMOVED, OR DRILLED. THE HOLE SHALL NOT BE MORE THAN TWO INCHES IN DIAMETER OR TWO INCHES SQUARE. CUTTING OR DISPLACEMENT OF REINFORCEMENT WILL NOT BE PERMITTED. SPALLED AREAS AROUND THE HOLE SHALL BE REPAIRED IN A WORKMANLIKE MANNER. LIFTING HOLE SHALL BE FILLED WITH MORTAR, CONCRETE, OR OTHER METHOD AS APPROVED BY THE ENGINEER.
9. WHEN DIRECTED BY THE ENGINEER, UNSUITABLE MATERIAL THAT IS ENCOUNTERED AT THE BOTTOM OF THE EXCAVATED TRENCH (BELOW THE AREA IDENTIFIED AS "STRUCTURAL BEDDING" ABOVE) WILL BE EXCAVATED AND REPLACED WITH SELECTED PIPE BEDDING. THE QUANTITY OF MATERIAL REQUIRED TO BACKFILL THE UNDERCUT AREA UP TO THE SELECTED PIPE BEDDING PAY LIMIT DESIGNATED ABOVE WILL BE MEASURED AND PAID FOR AS "SELECTED PIPE BEDDING."
10. WHEN THE EXISTING MATERIAL EXCAVATED FOR THE PIPE TRENCH IS DETERMINED BY THE ENGINEER TO BE UNSUITABLE FOR BACKFILLING THE PIPE (ABOVE THE AREA IDENTIFIED ABOVE AS THE HAUNCH), BORROW MATERIAL OR MATERIAL FROM THE ROADWAY EXCAVATION WILL BE USED TO BACKFILL THE PIPE. IF SUITABLE MATERIAL IS NOT AVAILABLE, THE ENGINEER MAY AUTHORIZE THE USE OF "SELECTED PIPE BACKFILL."

MINIMUM HEIGHT OF FILL "H"
OVER CIRCULAR R.C. PIPE CULVERTS

	CLASS OF PIPE			
	CLASS III		CLASS IV	CLASS V
INSTALLATION TYPE	TYPE 1 OR 2	TYPE 3	ALL	ALL
PIPE ID (IN.)	FEET			
12-15	2	2.5	2	1
18-24	2.5	3	2	1
27-33	3	4	2	1
36-42	3.5	5	2	1
48	4.5	5.5	2	1
54-60	5	7	2	1
66-78	6	8	2	1
84-108	7.5	8	2	1

NOTE: FOR MINIMUM COVER VALUES, "H" SHALL INCLUDE A MINIMUM OF 12" OF PAVEMENT AND/OR BASE.

MINIMUM HEIGHT OF FILL "H"
OVER R.C. ARCH & HORIZONTAL
ELLIPTICAL PIPE CULVERTS

INSTALLATION TYPE	CLASS OF PIPE	
	CLASS III	CLASS IV
	FEET	
TYPE 2 OR TYPE 3	2.5	1.5

NOTE: TYPE 1 INSTALLATION WILL NOT BE ALLOWED FOR ARCH & HORIZONTAL ELLIPTICAL PIPE CULVERTS.

NOTE: FOR MINIMUM COVER VALUES, "H" SHALL INCLUDE A MINIMUM OF 12" OF PAVEMENT AND/OR BASE.

MAXIMUM HEIGHT OF
FILL "H" OVER CIRCULAR
R.C. PIPE CULVERTS

INSTALLATION TYPE	CLASS OF PIPE		
	CLASS III	CLASS IV	CLASS V
	FEET		
TYPE 1	21	32	50
TYPE 2	16	25	39
TYPE 3	12	20	30

NOTE: IF FILL HEIGHT EXCEEDS 50 FEET, A SPECIAL DESIGN CONCRETE PIPE WILL BE REQUIRED USING TYPE 1 INSTALLATION.

MAXIMUM HEIGHT OF FILL "H"
OVER R.C. ARCH & HORIZONTAL
ELLIPTICAL PIPE CULVERTS

INSTALLATION TYPE	CLASS OF PIPE	
	CLASS III	CLASS IV
	FEET	
TYPE 2	13	21
TYPE 3	10	16

NOTE: TYPE 1 INSTALLATION WILL NOT BE ALLOWED FOR ARCH & HORIZONTAL ELLIPTICAL PIPE CULVERTS.



2-27-14	REVISED GENERAL NOTE 1.	
12-15-11	REVISED FOR LRFD DESIGN SPECIFICATIONS	
5-18-00	REVISED TYPE 3 BEDDING & ADDED NOTE	
3-30-00	REVISED INSTALLATIONS	
11-06-97	ISSUED	
DATE	REVISION	DATE FILMED

ARKANSAS STATE HIGHWAY COMMISSION


CONCRETE PIPE CULVERT
FILL HEIGHTS & BEDDING

STANDARD DRAWING PCC-1




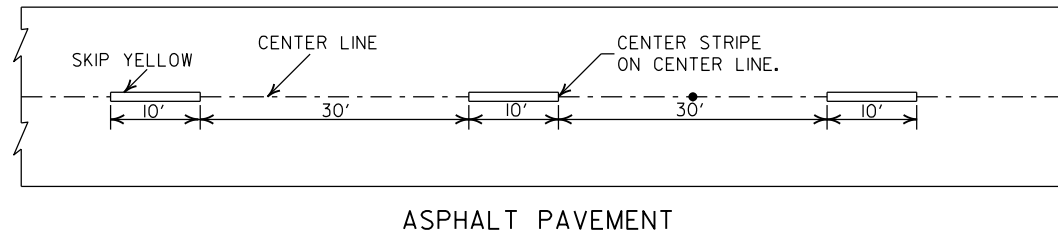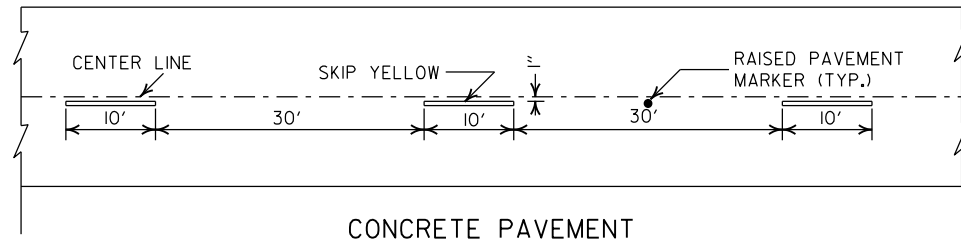



BROKEN LINE STRIPING

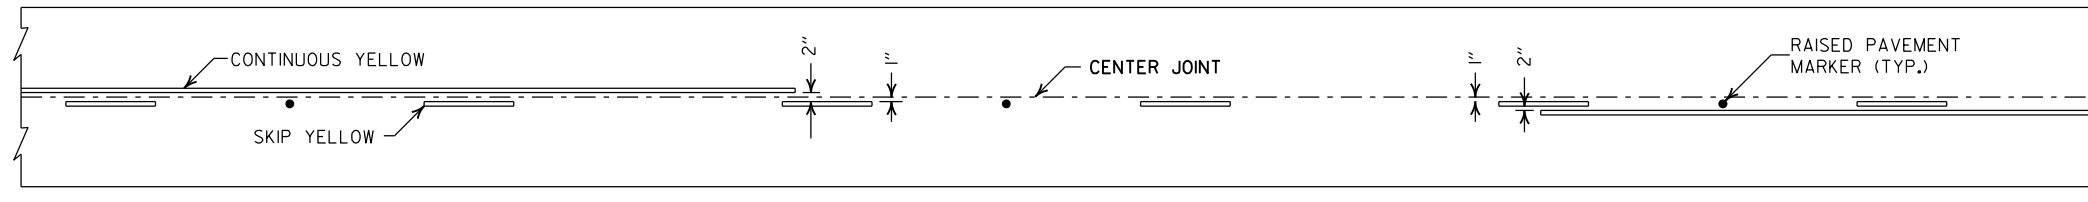


SOLID LINE STRIPING ON CONCRETE PAVEMENT

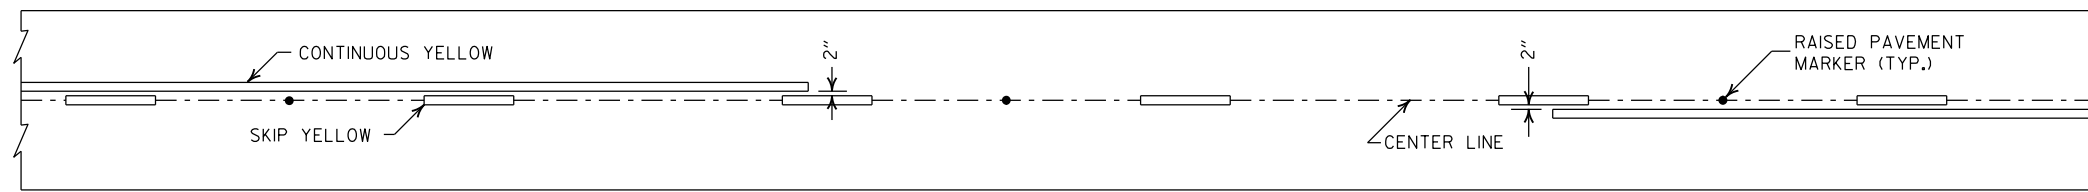


SOLID LINE STRIPING ON ASPHALT PAVEMENT

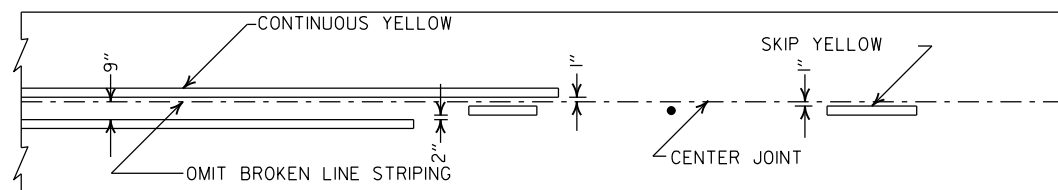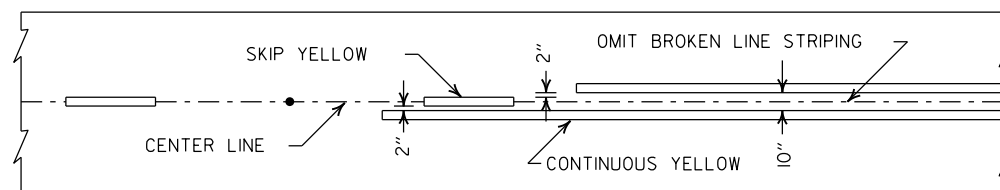

STRIPING AT ADJACENT NO PASSING LANES

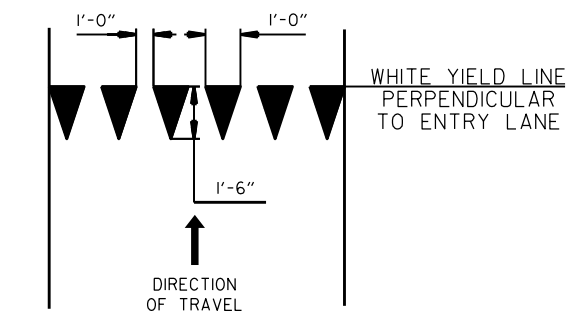

YIELD LINE DETAIL

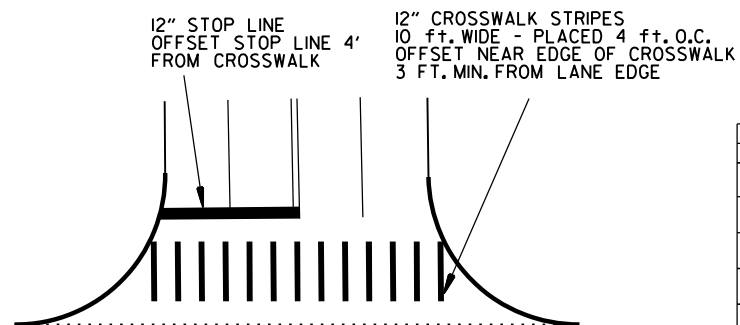


CROSSWALK AND STOP LINE DETAILS

NOTES:


1. REFER TO THE STRIPING DETAILS FOR PAVEMENT MARKING LINE WIDTHS.
2. THIS DRAWING SHALL BE USED IN CONJUNCTION WITH THE LATEST REVISED ADDITION OF THE "MANUAL ON UNIFORM TRAFFIC CONTROL DEVICES."
3. RAISED PAVEMENT MARKERS SHALL BE PLACED ON AN 80 FEET SPACING UNLESS OTHERWISE SHOWN IN THE PLANS.

2" FOR ASPHALT OR CONCRETE PAVEMENT
6" FOR BITUMINOUS SURFACE TREATMENT

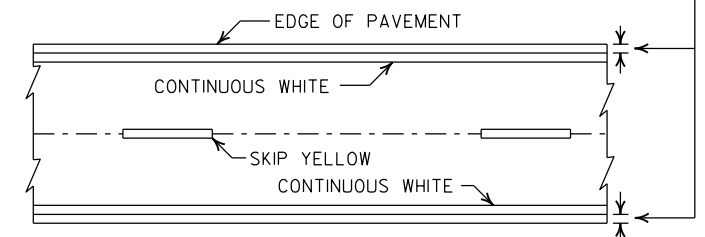


PAVEMENT EDGE LINE MARKING

NOTE:
THE RED LENS OF THE TYPE II R.P.M. SHALL FACE THE INCORRECT TRAFFIC MOVEMENT.

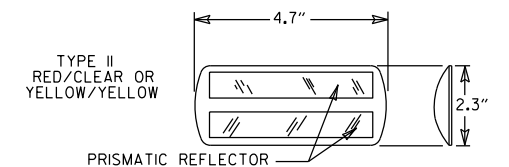

NOTE:
DIMENSIONS SHOWN FOR RAISED PAVEMENT MARKERS ARE TYPICAL. THE CONTRACTOR MAY SUBSTITUTE SIMILAR MARKERS WITH THE APPROVAL OF THE ENGINEER. REQUESTING APPROVAL FOR SIMILAR MARKERS MAY BE MADE BY REFERRING TO THE ARDOT QUALIFIED PRODUCTS LIST.

 











DETAIL OF STANDARD RAISED PAVEMENT MARKERS


2-27-20	REVISED STOP LINE DETAILS	
6-1-17	ADDED YIELD LINE DETAIL	
5-12-16	REVISED LINE WIDTHS, SPACING, & NOTES	
9-12-13	REVISED DETAIL OF STANDARD RAISED PAVEMENT MARKERS	
11-17-10	REVISED GENERAL NOTES & REMOVED PLOWABLE PVMT MRKRS	
11-18-04	REVISED NOTE 2 & GENERAL NOTES	
8-22-02	ADDED CROSSWALK & STOPBAR DTLS.	
7-02-98	ADDED DETAILS OF STD. RAISED PAV'T. MARKERS	
4-26-96	REV. NOTES 3&4; ADDED R.P.M.	
9-30-80	DRAWN	1-9-30-80
DATE	REVISION	FILMED

ARKANSAS STATE HIGHWAY COMMISSION


PAVEMENT MARKING DETAILS

STANDARD DRAWING PM-1

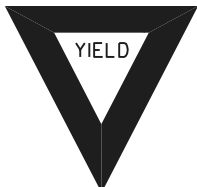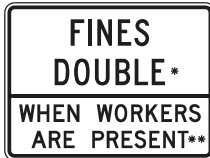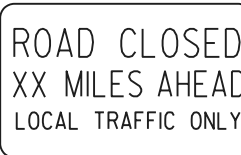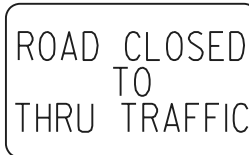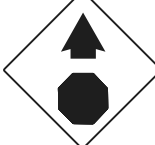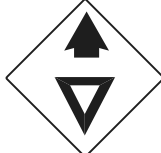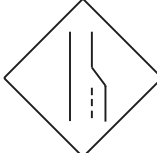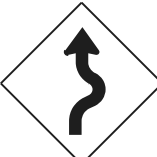 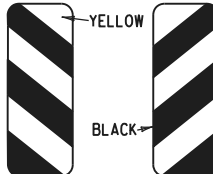
RI-I  STANDARD 30"x30" EXPRESSWAY 36"x36" SPECIAL 48"x48"	RI-2  STD. 36"x36"x36" EXPWY. 48"x48"x48" FWY. 60"x60"x60"	R2-I  STD. 24"x30" EXPWY. 36"x48" FWY. 48"x60"	W3-5  STD. 36"x36" EXPWY. 48"x48" FWY. 48"x48"	W3-5a  STD. 36"x36" EXPWY. 48"x48" FWY. 48"x48"	R4-I  STD. 24"x30" EXPWY. 36"x48" FWY. 48"x60"	R4-2  STD. 24"x30" EXPWY. 36"x48" FWY. 48"x60"	R2-6aP  48"x36" *USE 6" C LETTERS **USE 4" D LETTERS	GENERAL NOTES: 1. ALL TRAFFIC CONTROL DEVICES USED ON ROAD CONSTRUCTION SHALL CONFORM TO THE MANUAL ON UNIFORM TRAFFIC CONTROL DEVICES, LATEST EDITION, AND TO THE STANDARD HIGHWAY SIGNS, LATEST EDITION, OR AS APPROVED BY THE FEDERAL HIGHWAY ADMINISTRATION. 2. TRAFFIC CONTROL DEVICES SHALL BE SET UP JUST BEFORE THE START OF CONSTRUCTION OPERATIONS AND SHALL BE PROPERLY MAINTAINED DURING THE TIME SUCH CONDITIONS EXIST. THEY SHALL REMAIN IN PLACE ONLY AS LONG AS NEEDED AND REMOVED THEREAFTER. 3. EXISTING SIGNS AND CONSTRUCTION SIGNS SHALL BE KEPT IN PROPER POSITION, AND BE CLEAN AND LEGIBLE AT ALL TIMES. SIGNS THAT DO NOT APPLY TO EXISTING CONDITIONS SHALL BE REMOVED. SIGNS THAT ARE DAMAGED, DEFACED, OR THAT ACCUMULATE DIRT DURING CONSTRUCTION SHALL BE CLEANED, REPAIRED, OR REPLACED. 4. SIGNS ARE USUALLY MOUNTED ON A SINGLE POST, ALTHOUGH THOSE WIDER THAN 36" OR LARGER THAN 10 SQ. FT. SHALL BE MOUNTED ON TWO POSTS OR ABOVE A TYPE III BARRICADE. 5. SIGN POSTS DIRECT BURIED IN SOIL SHALL BE 2 LB. MINIMUM CHANNEL POST OR 4"x4" WOOD POSTS. CHANNEL POSTS SHALL BE PAINTED GREEN. WOOD POSTS SHALL BE PAINTED WHITE. ALL POSTS SHALL BE NEATLY CONSTRUCTED, AND SHALL BE REPLUMBED, CLEANED, OR REPAIRED AS NEEDED FOR THE DURATION OF THE JOB. THERE SHALL NOT BE MORE THAN 2 POSTS IN A 7' PATH FOR WOOD OR CHANNEL POSTS. ANY CHANNEL POST SPLICE SHALL BE IN ACCORDANCE WITH STANDARD DRAWING TC-3. 6. POST MOUNTED SIGNS IN RURAL AREAS SHALL BE CONSTRUCTED WITH THE NEAR EDGE OF THE SIGN FROM 6 TO 12 FEET FROM THE PAVEMENT EDGE. SIGNS IN URBAN AREAS AND BARRICADE MOUNTED SIGNS SHALL BE MOUNTED A MINIMUM OF 2 FEET FROM THE PAVEMENT EDGE. 7. ALL POST AND BARRICADE MOUNTED SIGNS MOUNTED IN URBAN AREAS SHALL BE MOUNTED A MINIMUM DISTANCE OF 7' FROM THE BOTTOM OF THE SIGN TO THE ROADWAY SURFACE. ALL POST AND BARRICADE MOUNTED SIGNS MOUNTED IN RURAL AREAS SHALL BE MOUNTED A MINIMUM DISTANCE OF 7' FROM THE BOTTOM OF THE SIGN TO THE ROADWAY SURFACE, EXCEPT A MINIMUM OF 6' SHALL BE USED WHEN MOUNTING AN ADVISORY SIGN BELOW A WARNING SIGN. TEMPORARY SIGNS MAY BE MOUNTED ON PORTABLE SUPPORTS FOR INTERMEDIATE TERM STATIONARY WORK CONDITIONS. THE SIGNS MINIMUM MOUNTING HEIGHT SHALL BE 5'. RETROREFLECTIVE DEVICES SHALL BE USED. TEMPORARY SIGNS MAY BE MOUNTED ON PORTABLE SUPPORTS FOR SHORT-TERM, SHORT DURATION, AND MOBILE CONDITIONS. THEY SHALL BE NO LESS THAN ONE (1) FOOT ABOVE THE TRAVELED WAY. LONG-TERM STATIONARY SIGNS SHALL BE DIRECT BURIED IN SOIL, UNLESS CONDITIONS NECESSITATE THE USE OF PORTABLE SIGNS, OR AS APPROVED BY THE ENGINEER. CONCRETE PADS, CONCRETE OR ROCK BALLAST, OR OTHER SOLID MATERIALS SHALL NOT BE UTILIZED WITH PORTABLE SIGN SUPPORTS. 8. FLAGGERS SHALL USE REFLECTORIZED STOP-SLOW PADDLES. FLAGS MAY BE USED ONLY FOR EMERGENCY SITUATIONS. 9. MOST OF THE SIGNS SHOWN ARE ORIENTED TO THE RIGHT. HOWEVER, THIS DOES NOT PRECLUDE THE USE OF MIRROR IMAGES OF THESE SIGNS WHERE THE REVERSE ORIENTATION MIGHT BETTER CONVEY TO MOTORISTS THE PROPER DIRECTION OF MOVEMENT. 10. R2-6aP PLAQUES SHALL BE MOUNTED BELOW AN APPLICABLE ADVANCE WARNING SIGN THAT IS LOCATED AT LEAST 1500' BUT NOT MORE THAN 1MILE IN ADVANCE OF THE WORK ZONE. IF A SPEED LIMIT REDUCTION IS IN EFFECT, THE PLAQUE SHALL BE PLACED A MINIMUM OF 500' IN ADVANCE OF THE W3-5 "REDUCED SPEED AHEAD" SIGN. R2-II SIGNS SHALL BE INSTALLED AT OR NEAR THE DOWNSTREAM END OF THE WORK ZONE. SEE STANDARD DRAWINGS TC-2, TC-3, AND TC-6 FOR TYPICAL PLACEMENT LOCATIONS. • NOTE: SUPPORTS FOR SIGNS, BARRICADES, AND VERTICAL PANELS THAT ARE DIFFERENT FROM THE REQUIREMENTS SHOWN IN NOTES 4 & 5, BUT MEET THE REQUIREMENTS OF MANUAL FOR ASSESSING SAFETY HARDWARE (MASH), WILL BE ACCEPTED. COMPLIANCE WITH THE REQUIREMENTS OF MANUAL FOR ASSESSING SAFETY HARDWARE (MASH) IS REQUIRED FOR ALL PROJECTS.																												
R5-I  STD. 30"x30" EXPWY. 36"x36" SPECIAL 48"x48"	RII-2  48"x30"	RII-3A  60"x30"	RII-4  60"x30"	W2I-5a  STD. 36"x36" FWY. 48"x48"	WI-I  STD. 36"x36" FWY. 48"x48"	WI-2  STD. 36"x36" FWY. 48"x48"	R2-II  36"x48"																													
WI-3  STD. 48"x48"	WI-4  STD. 48"x48"	WI-6  STD. 48"x24" SPECIAL 60"x30"	WI-8  STD. 18"x24" SPECIAL 24"x30" EXPWY. 30"x36" FWY. 36"x48"	W3-I  STD. 36"x36" SPECIAL 48"x48"	W3-2  STD. 36"x36" SPECIAL 48"x48"	W4-2  STD. 36"x36" FWY. 48"x48"	R56-I  STD. 18"x18"																													
W5-I  STD. 36"x36" SPECIAL 48"x48"	W6-3  EXPWY. 36"x36" SPECIAL 48"x48"	W8-7  EXPWY. 36"x36" FWY. 48"x48"	W9-2  STD. 36"x36" FWY. 48"x48"	W13-I  STD. 24"x24"	W20-I  STD. 48"x48"	W20-2  STD. 48"x48"	W20-3  STD. 48"x48"																													
W20-4  STD. 48"x48"	W20-5  STD. 48"x48"	W20-7a  18" 500 FEET W16-2 24" STD. 36"x36" FWY. 48"x48"	W2I-2  STD. 30"x30" SPECIAL 36"x36"	W2I-5  STD. 30"x30" SPECIAL 36"x36"	W24-I  STD. 36"x36"	WI-4b  STD. 48"x48"																														
W8-II  STD. 36"x36" FWY. 48"x48"	W8-9  STD. 36"x36" FWY. 48"x48"	G20-I  60"x24"	G20-2  48"x24"	OM-3L OM-3R  12"x36"	M4-9  STD. 30"x24" SPECIAL 48"x36" SPECIAL 60"x48"	M4-10  48"x18"																														
<table><tr><td rowspan="3">08-14-25</td><td rowspan="3">REPLACED R55-1 WITH R2-6aP, ADDED R2-11 & REVISED NOTE 10</td><td rowspan="3">11-07-19</td><td rowspan="3">REVISED FOR MASH</td><td rowspan="3">04-13-17</td><td rowspan="3">DELETED RSP-1 & ADDED W21-5a</td><td rowspan="3">09-02-15</td><td rowspan="3">REVISED REDUCED SPEED AHEAD SIGNS NEXT SIX MILES</td><td rowspan="3">12-15-11</td><td rowspan="3">REVISED W24-1</td><td rowspan="3">DATE REV</td><td rowspan="3">DESCRIPTION</td></tr><tr></tr><tr></tr><tr><td colspan="12">  ARKANSAS STATE HIGHWAY COMMISSION STANDARD TRAFFIC CONTROLS FOR HIGHWAY CONSTRUCTION <table><tr><td>DATE EFFECTIVE</td><td>STANDARD DRAWING</td><td>TC-1</td></tr><tr><td>08-14-2025</td><td></td><td></td></tr></table></td></tr></table>							08-14-25	REPLACED R55-1 WITH R2-6aP, ADDED R2-11 & REVISED NOTE 10	11-07-19	REVISED FOR MASH	04-13-17	DELETED RSP-1 & ADDED W21-5a	09-02-15	REVISED REDUCED SPEED AHEAD SIGNS NEXT SIX MILES	12-15-11	REVISED W24-1	DATE REV	DESCRIPTION	 ARKANSAS STATE HIGHWAY COMMISSION STANDARD TRAFFIC CONTROLS FOR HIGHWAY CONSTRUCTION <table><tr><td>DATE EFFECTIVE</td><td>STANDARD DRAWING</td><td>TC-1</td></tr><tr><td>08-14-2025</td><td></td><td></td></tr></table>												DATE EFFECTIVE	STANDARD DRAWING	TC-1	08-14-2025		
08-14-25	REPLACED R55-1 WITH R2-6aP, ADDED R2-11 & REVISED NOTE 10	11-07-19	REVISED FOR MASH	04-13-17	DELETED RSP-1 & ADDED W21-5a	09-02-15													REVISED REDUCED SPEED AHEAD SIGNS NEXT SIX MILES	12-15-11	REVISED W24-1	DATE REV	DESCRIPTION													
 ARKANSAS STATE HIGHWAY COMMISSION STANDARD TRAFFIC CONTROLS FOR HIGHWAY CONSTRUCTION <table><tr><td>DATE EFFECTIVE</td><td>STANDARD DRAWING</td><td>TC-1</td></tr><tr><td>08-14-2025</td><td></td><td></td></tr></table>												DATE EFFECTIVE	STANDARD DRAWING	TC-1	08-14-2025																					
DATE EFFECTIVE	STANDARD DRAWING	TC-1																																		
08-14-2025																																				

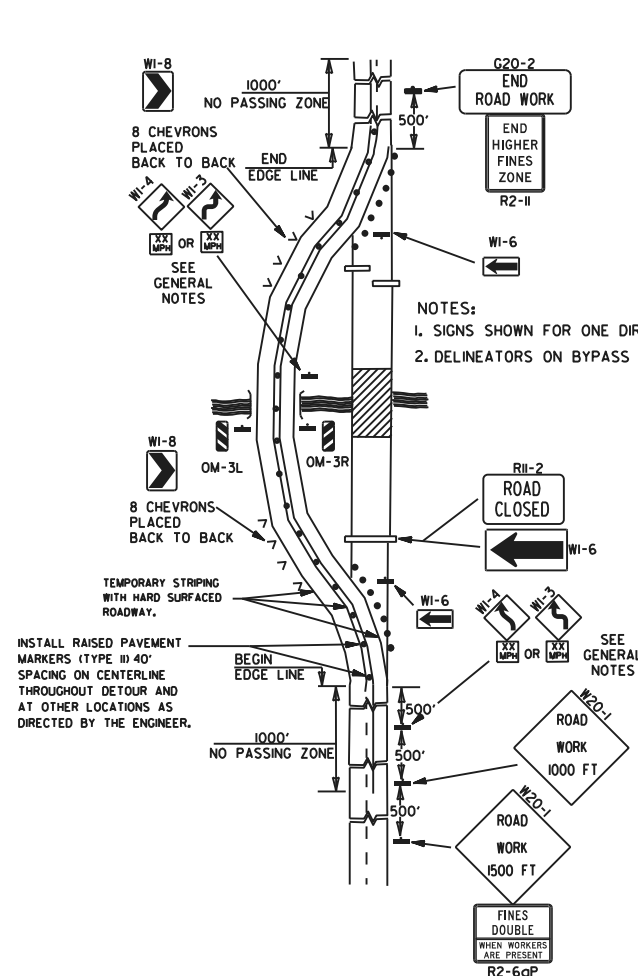


(A) TYPICAL APPLICATION OF TRAFFIC CONTROL DEVICES ON A 2-LANE HIGHWAY WHERE THE ENTIRE ROADWAY IS CLOSED AND A BYPASS DETOUR IS PROVIDED.

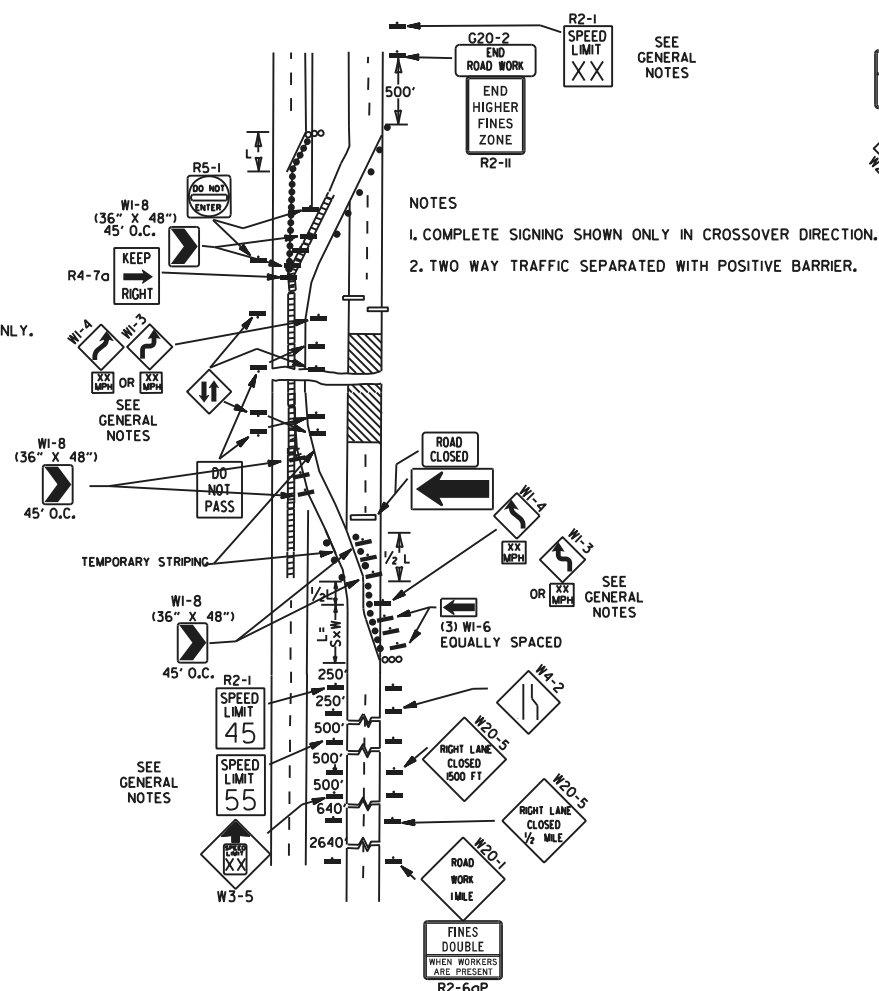


(B) TYPICAL APPLICATION - 4-LANE DIVIDED ROADWAY WHERE ONE ROADWAY IS CLOSED.

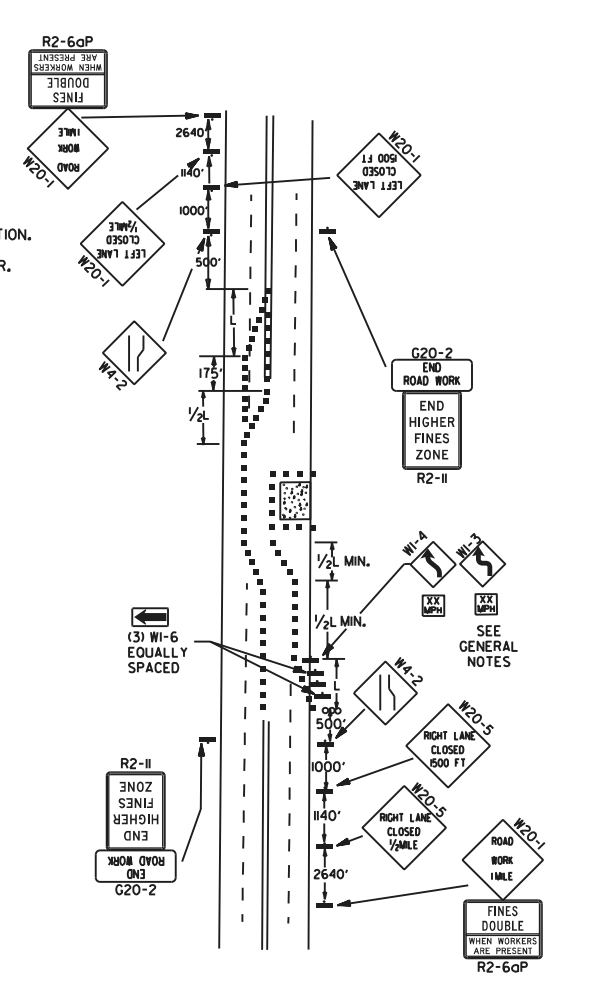


(C) TYPICAL APPLICATION - 4-LANE UNDIVIDED ROADWAY WHERE HALF OF THE ROADWAY IS CLOSED.

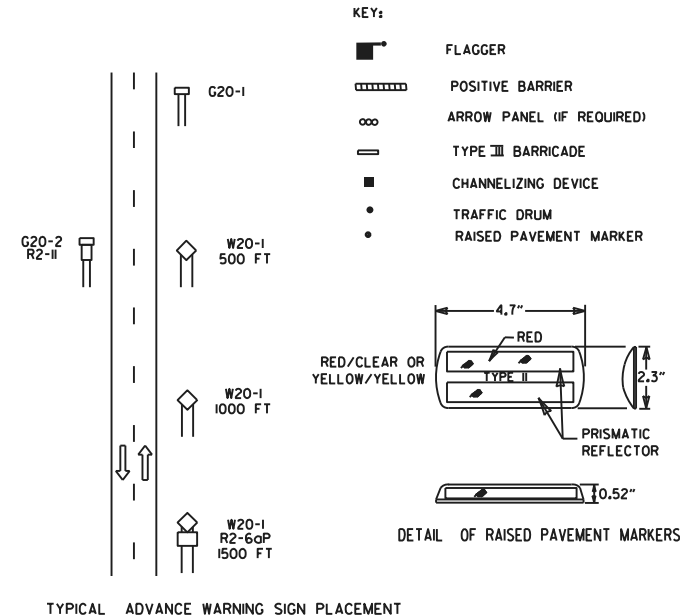


- GENERAL NOTES:
1. THE MAINTENANCE DIVISION SHALL CONDUCT A BALL BANK STUDY TO DETERMINE THE ADVISORY SPEED LIMIT PRIOR TO OPENING TO TRAFFIC. THE ADVISORY SPEED WILL BE POSTED ON W1-3 OR W1-4 CURVE WARNING SIGNS. USE W1-4 WHEN SPEED IS GREATER THAN 30MPH AND W1-3 WHEN 30MPH OR LESS.
 2. WHEN THE EXISTING SPEED LIMIT IS 55MPH AND THE PLANS REQUIRE A SPEED LIMIT OF 45MPH, THE R2-1(55) SHALL BE OMITTED AND THE W3-5 SHALL BE INSTALLED AT THAT LOCATION. ADDITIONAL R2-145MPH SPEED LIMIT SIGNS SHALL BE INSTALLED AT A MAXIMUM OF 1/2 MILE INTERVALS. AT THE END OF THE WORK AREA A R2-1(XX) SHALL BE INSTALLED TO MATCH ORIGINAL SPEED LIMIT.
 3. WHEN THE EXISTING SPEED LIMIT IS 65MPH AND THE PLANS REQUIRE A SPEED LIMIT OF 55MPH, THE R2-1(65) SHALL BE OMITTED. ADDITIONAL R2-155MPH SPEED LIMIT SIGNS SHALL BE INSTALLED AT A MAXIMUM OF 1/2 MILE INTERVALS. AT THE END OF THE WORK AREA A R2-1(XX) SHALL BE INSTALLED TO MATCH ORIGINAL SPEED LIMIT.
 4. THE MAXIMUM SPACING BETWEEN CHANNELIZING DEVICES IN A TAPER SHOULD BE APPROXIMATELY EQUAL IN FEET TO THE SPEED LIMIT. BEYOND THE TAPER, MAXIMUM SPACING SHALL BE TWO TIMES THE SPEED LIMIT, OR AS DIRECTED BY THE ENGINEER.
 5. WARNING LIGHTS AND/OR FLAGS MAY BE MOUNTED TO SIGNS OR CHANNELIZING DEVICES AT NIGHT AS NEEDED.
 6. PAVEMENT MARKINGS NO LONGER APPLICABLE WHICH MIGHT CREATE CONFUSION IN THE MINDS OF VEHICLE OPERATORS SHALL BE REMOVED OR OBLITERATED AS SOON AS PRACTICABLE.
 7. TRAILER MOUNTED DEVICES SUCH AS ARROW PANELS AND PORTABLE CHANGEABLE MESSAGE SIGNS SHALL BE DELINEATED BY AFFIXING CONSPICUITY MATERIAL IN A CONTINUOUS LINE ON THE FACE OF THE TRAILER. WHEN PLACED ON OR ADJACENT TO THE SHOULDER AND NOT BEHIND A POSITIVE BARRIER, THESE DEVICES SHALL BE DELINEATED BY PLACING FIVE (5) TRAFFIC DRUMS, EQUALLY SPACED ALONG THE TRAFFIC SIDE OF THE DEVICE. PAYMENT FOR TRAFFIC DRUMS SHALL BE CONSIDERED INCLUDED IN THE PRICE BID FOR VARIOUS TRAILER MOUNTED DEVICES.
 8. DIMENSIONS SHOWN FOR RAISED PAVEMENT MARKERS ARE TYPICAL. THE CONTRACTOR MAY SUBSTITUTE SIMILAR MARKERS WITH THE APPROVAL OF THE ENGINEER. REQUESTING APPROVAL FOR SIMILAR MARKERS MAY BE MADE BY REFERRING TO THE ARDOT QUALIFIED PRODUCTS LIST.
 9. ALL TRAILER MOUNTED DEVICES SUCH AS ARROW PANELS AND PORTABLE CHANGEABLE MESSAGE SIGNS SHALL MEET THE REQUIREMENTS OF THE MANUAL FOR ASSESSING SAFETY HARDWARE (MASH).

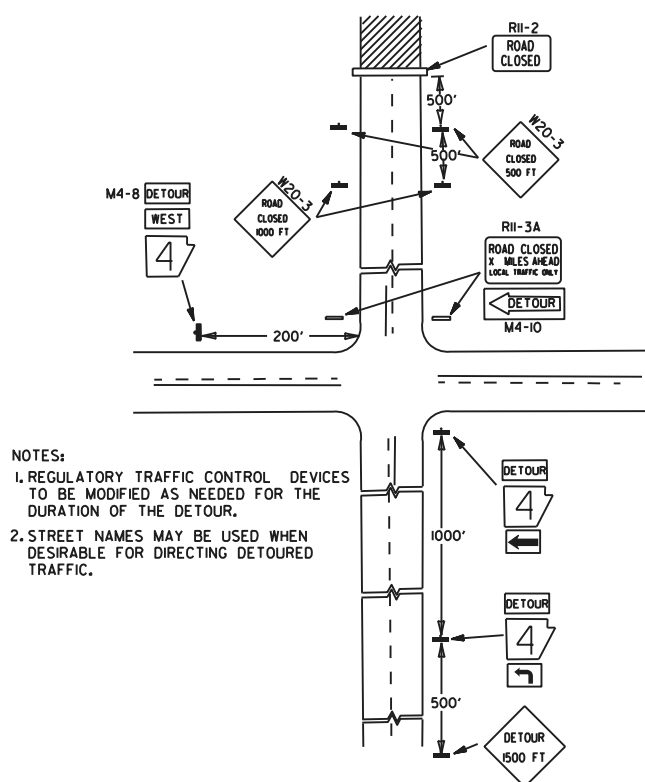

(D) TYPICAL APPLICATION - ROADWAY CLOSED BEYOND DETOUR POINT.

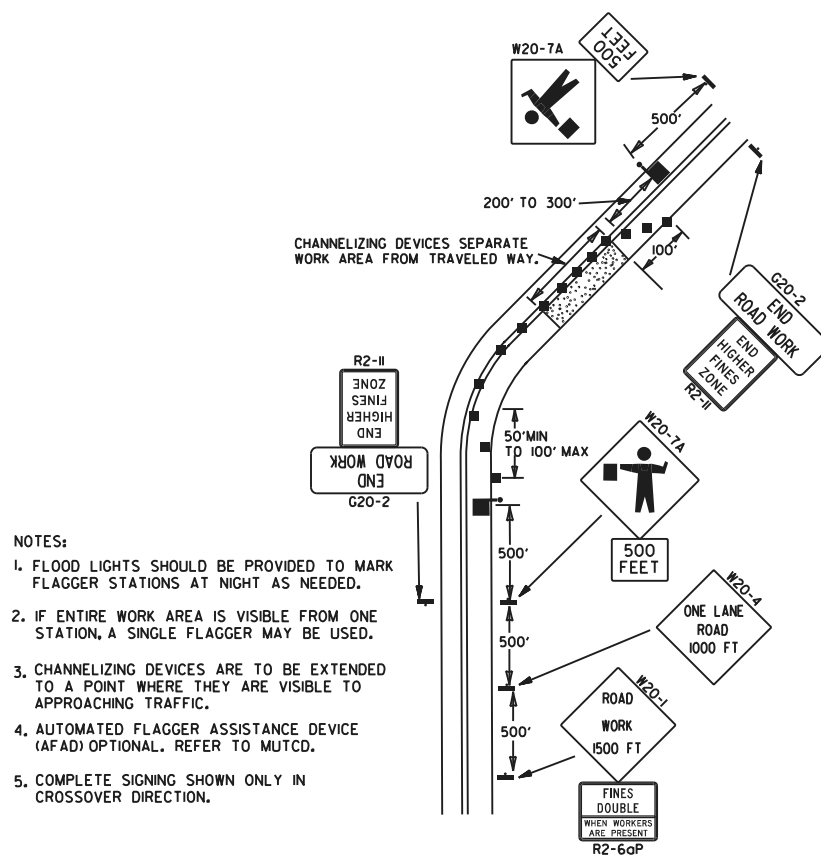

(E) TYPICAL APPLICATION OF TRAFFIC CONTROL DEVICES ON 2-LANE HIGHWAY WHERE ONE LANE IS CLOSED AND FLAGGING IS PROVIDED.

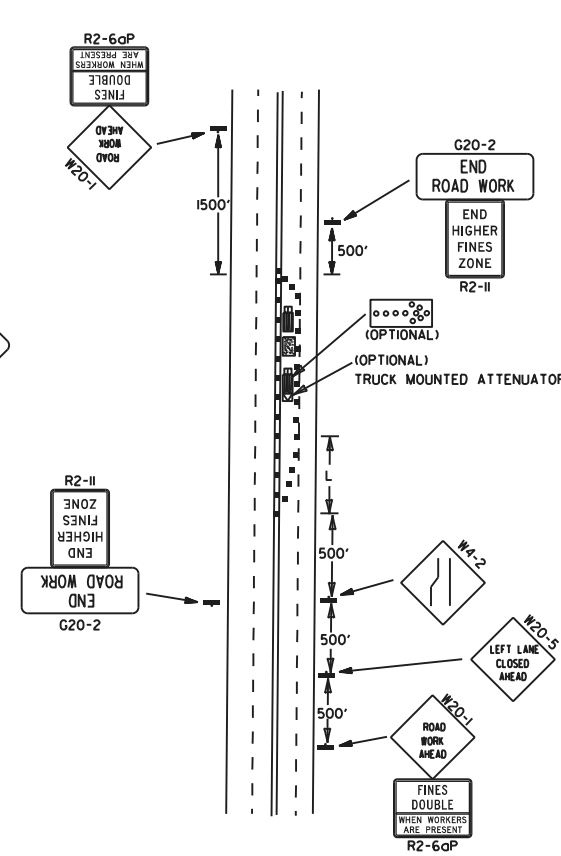

(F) TYPICAL APPLICATION - 4-LANE UNDIVIDED ROADWAY WITH INSIDE LANE CLOSED.

DATE	REV	DESCRIPTION
08-14-25	ADDED R2-6aP AND R2-11	
05-20-21	REVISED NOTE 7	
11-07-19	ADDED NOTE 1, 9	
09-02-15	REVISED NOTE 2, ADDED NOTE 8, REVISED DRAWING (A) & REPLACED R2-5A WITH W3-5	
09-12-13	REVISED DETAIL OF RAISED PAVEMENT MARKINGS	
AR DOT ARKANSAS DEPARTMENT OF TRANSPORTATION ARKANSAS STATE HIGHWAY COMMISSION		
STANDARD TRAFFIC CONTROLS FOR HIGHWAY CONSTRUCTION		
DATE EFFECTIVE	STANDARD DRAWING	TC-2
08-14-2025		






(A) TYPICAL APPLICATION - DAYTIME MAINTENANCE OPERATIONS OF SHORT DURATION ON A 4-LANE DIVIDED ROADWAY WHERE HALF OF THE ROADWAY IS CLOSED.

(C) TYPICAL APPLICATION - CONSTRUCTION OPERATIONS OF INTERMEDIATE TO LONG TERM DURATION ON A 4-LANE DIVIDED ROADWAY WHERE HALF OF THE ROADWAY IS CLOSED.



(B) TYPICAL APPLICATION - 3-LANE ONEWAY ROADWAY WHERE CENTER LANE IS CLOSED.

CHANNELIZING DEVICES


* WHEN CONES ARE USED ON FREEWAYS AND MULTI-LANE HIGHWAYS, THEY SHALL BE 28" MIN. DURING HOURS OF DARKNESS, 28" CONES SHALL BE USED ON ALL ROADWAYS, AND SHALL BE REFLECTORIZED IN ACCORDANCE WITH THE M.U.T.C.D.

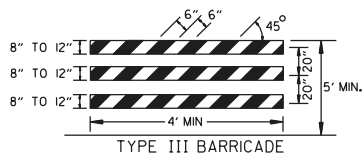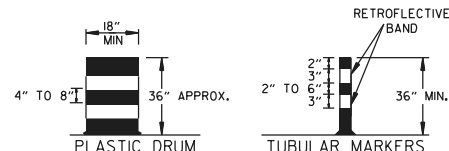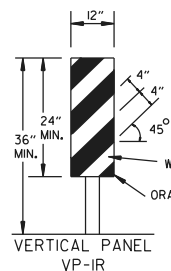  

NOTE: FOR ALL ROAD CLOSURES, THE TYPE III BARRICADES SHALL BE OF SUFFICIENT LENGTH TO EXTEND ACROSS ENTIRE ROADWAY.

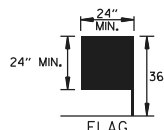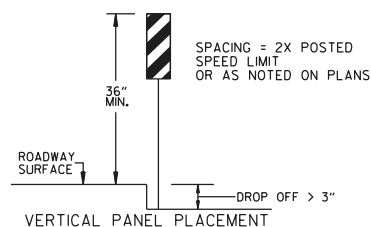

FLAG SHALL BE OF GOOD GRADE RED MATERIAL

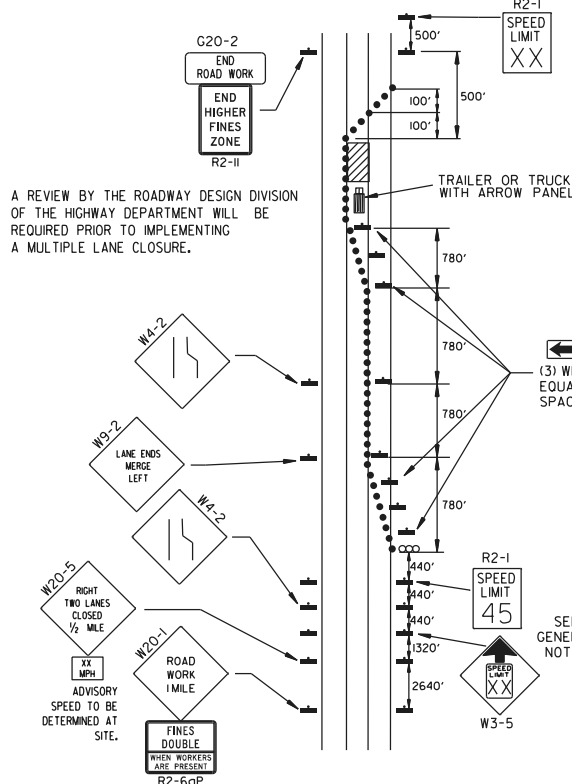


(D) TYPICAL APPLICATION - CLOSING MULTIPLE LANES OF A MULTILANE HIGHWAY.

TRAFFIC CONTROL DEVICES


VERTICAL DIFFERENTIAL	LOCATION	NON-INTERSTATE	
		TRAFFIC CONTROL	
		≤ 45 MPH	> 45 MPH
≤ 1"	CENTERLINE	W8-11	W8-11
> 1"	CENTERLINE	W8-11 AND CENTERLINE LANE STRIPING	W8-11 AND CENTERLINE LANE STRIPING
> 3"	CENTERLINE	STANDARD LANE CLOSURE ⁽⁶⁾	STANDARD LANE CLOSURE ⁽⁶⁾
≤ 3"	EDGE OF TRAVELED LANE OR EDGE OF SHOULDER	W8-9 AND TRAFFIC DRUMS ⁽¹⁾	W8-9 AND TRAFFIC DRUMS ⁽¹⁾
> 3"	EDGE OF TRAVELED LANE OR EDGE OF SHOULDER	W8-17, EDGE LINE STRIPING, AND TRAFFIC DRUMS ⁽¹⁾	W8-17, EDGE LINE STRIPING, AND TRAFFIC DRUMS ⁽¹⁾
> 6"	EDGE OF TRAVELED LANE OR EDGE OF SHOULDER	W8-17, EDGE LINE STRIPING, AND TRAFFIC DRUMS ⁽¹⁾	W8-17, EDGE LINE STRIPING, AND TRAFFIC DRUMS ⁽²⁾
> 18"	EDGE OF TRAVELED LANE OR EDGE OF SHOULDER	W8-17, EDGE LINE STRIPING, AND TRAFFIC DRUMS ⁽¹⁾	A STABILIZED WEDGE, W8-17, EDGE LINE STRIPING, AND TRAFFIC DRUMS ⁽²⁾
> 24"	EDGE OF TRAVELED LANE OR EDGE OF SHOULDER	PRECAST CONCRETE BARRIER ⁽⁴⁾ & EDGE LINES	PRECAST CONCRETE BARRIER ⁽⁴⁾ & EDGE LINES

VERTICAL DIFFERENTIAL	LOCATION	INTERSTATE	
		TRAFFIC CONTROL	
		≤ 3"	> 3"
≤ 3"	CENTERLINE	W8-11 AND LANE STRIPING	W8-11 AND LANE STRIPING
≤ 3"	EDGE OF TRAVELED LANE OR EDGE OF SHOULDER	W8-9, EDGE LINE STRIPING, AND TRAFFIC DRUMS ⁽²⁾	W8-9, EDGE LINE STRIPING, AND TRAFFIC DRUMS ⁽²⁾
> 3"	EDGE OF TRAVELED LANE OR EDGE OF SHOULDER	W8-17, EDGE LINE STRIPING, AND TRAFFIC DRUMS ⁽²⁾	W8-17, EDGE LINE STRIPING, AND TRAFFIC DRUMS ⁽²⁾
> 6"	EDGE OF TRAVELED LANE OR EDGE OF SHOULDER	PRECAST CONCRETE BARRIER & EDGE LINES	PRECAST CONCRETE BARRIER & EDGE LINES

INTERSTATE AND NON-INTERSTATE		
FORESLOPE	HEIGHT	TRAFFIC CONTROL
1:1	> 2 FT	PRECAST CONCRETE BARRIER
2:1	≤ 5 FT	TRAFFIC DRUMS
2:1	> 5 FT	PRECAST CONCRETE BARRIER
Flatter than 2:1	N/A	TRAFFIC DRUMS

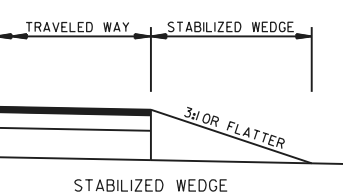


NOTE: MATERIALS FOR THE STABILIZED WEDGE SHALL MEET THE REQUIREMENTS PROVIDED IN SECTION 603.02 OF THE STANDARD SPECIFICATIONS.

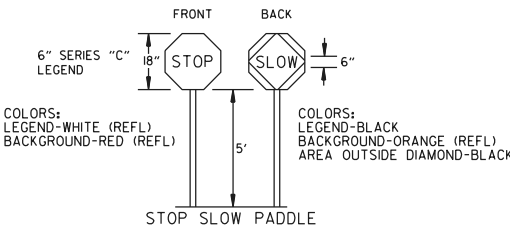

NOTES: USE SPLICES ONLY WHEN NECESSARY FOR INSTALLATION. TYPICAL INSTALLATION SHOULD HAVE NO SPLICES (SEE STD. DRAWING NO. SHS-2)


NORMAL INSTALLATIONS WILL REQUIRE 1/4" DIA. BOLTS TO MOUNT SIGNS TO POST AND 5/16" DIA. BOLTS TO ASSEMBLE THE VARIOUS POST SUPPORTS. EACH OF THESE BOLTS SHALL BE CARRIAGE BOLTS.

SIGN POSTS SHALL BE PAINTED GREEN; SIGNS SHALL NOT BE PAINTED, AND ALL SIGN POSTS SHALL BE PLUMB.

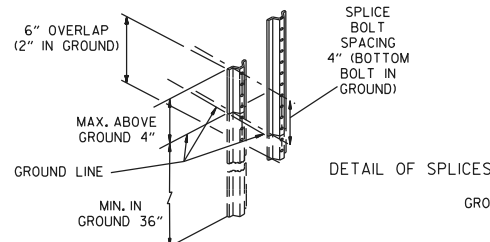

REVISIONS		DESCRIPTION	
08-14-25	ADDED R2-6&P AND R2-11	REVISED TRAFFIC CONTROL DEVICES AND NOTES,	ADDED NOTE 12
05-22-25	REVISED TRAFFIC CONTROL DEVICES AND NOTES	REVISED TRAFFIC CONTROL DEVICES AND NOTES	REVISED NOTE 10
08-12-21	REVISED TRAFFIC CONTROL DEVICES AND NOTES	REVISED TRAFFIC CONTROL DEVICES AND NOTES	REVISED NOTE 10
05-20-21	REVISED TRAFFIC CONTROL DEVICES AND NOTES	REVISED TRAFFIC CONTROL DEVICES AND NOTES	REVISED NOTE 10
02-27-20	REVISED TRAFFIC CONTROL DEVICES AND NOTES	REVISED TRAFFIC CONTROL DEVICES AND NOTES	REVISED NOTE 10
DATE	REV	DATE	REV
08-14-2025		08-14-2025	
STANDARD DRAWING		TC-3	

NOTE : W20-1(VARIOUS DISTANCE) ADVANCE SIGNS
TO BE REPLACED AS NEEDED BY EQUIVALENT W20-5 SIGNS
AS WORKING AREA SHIFTS.

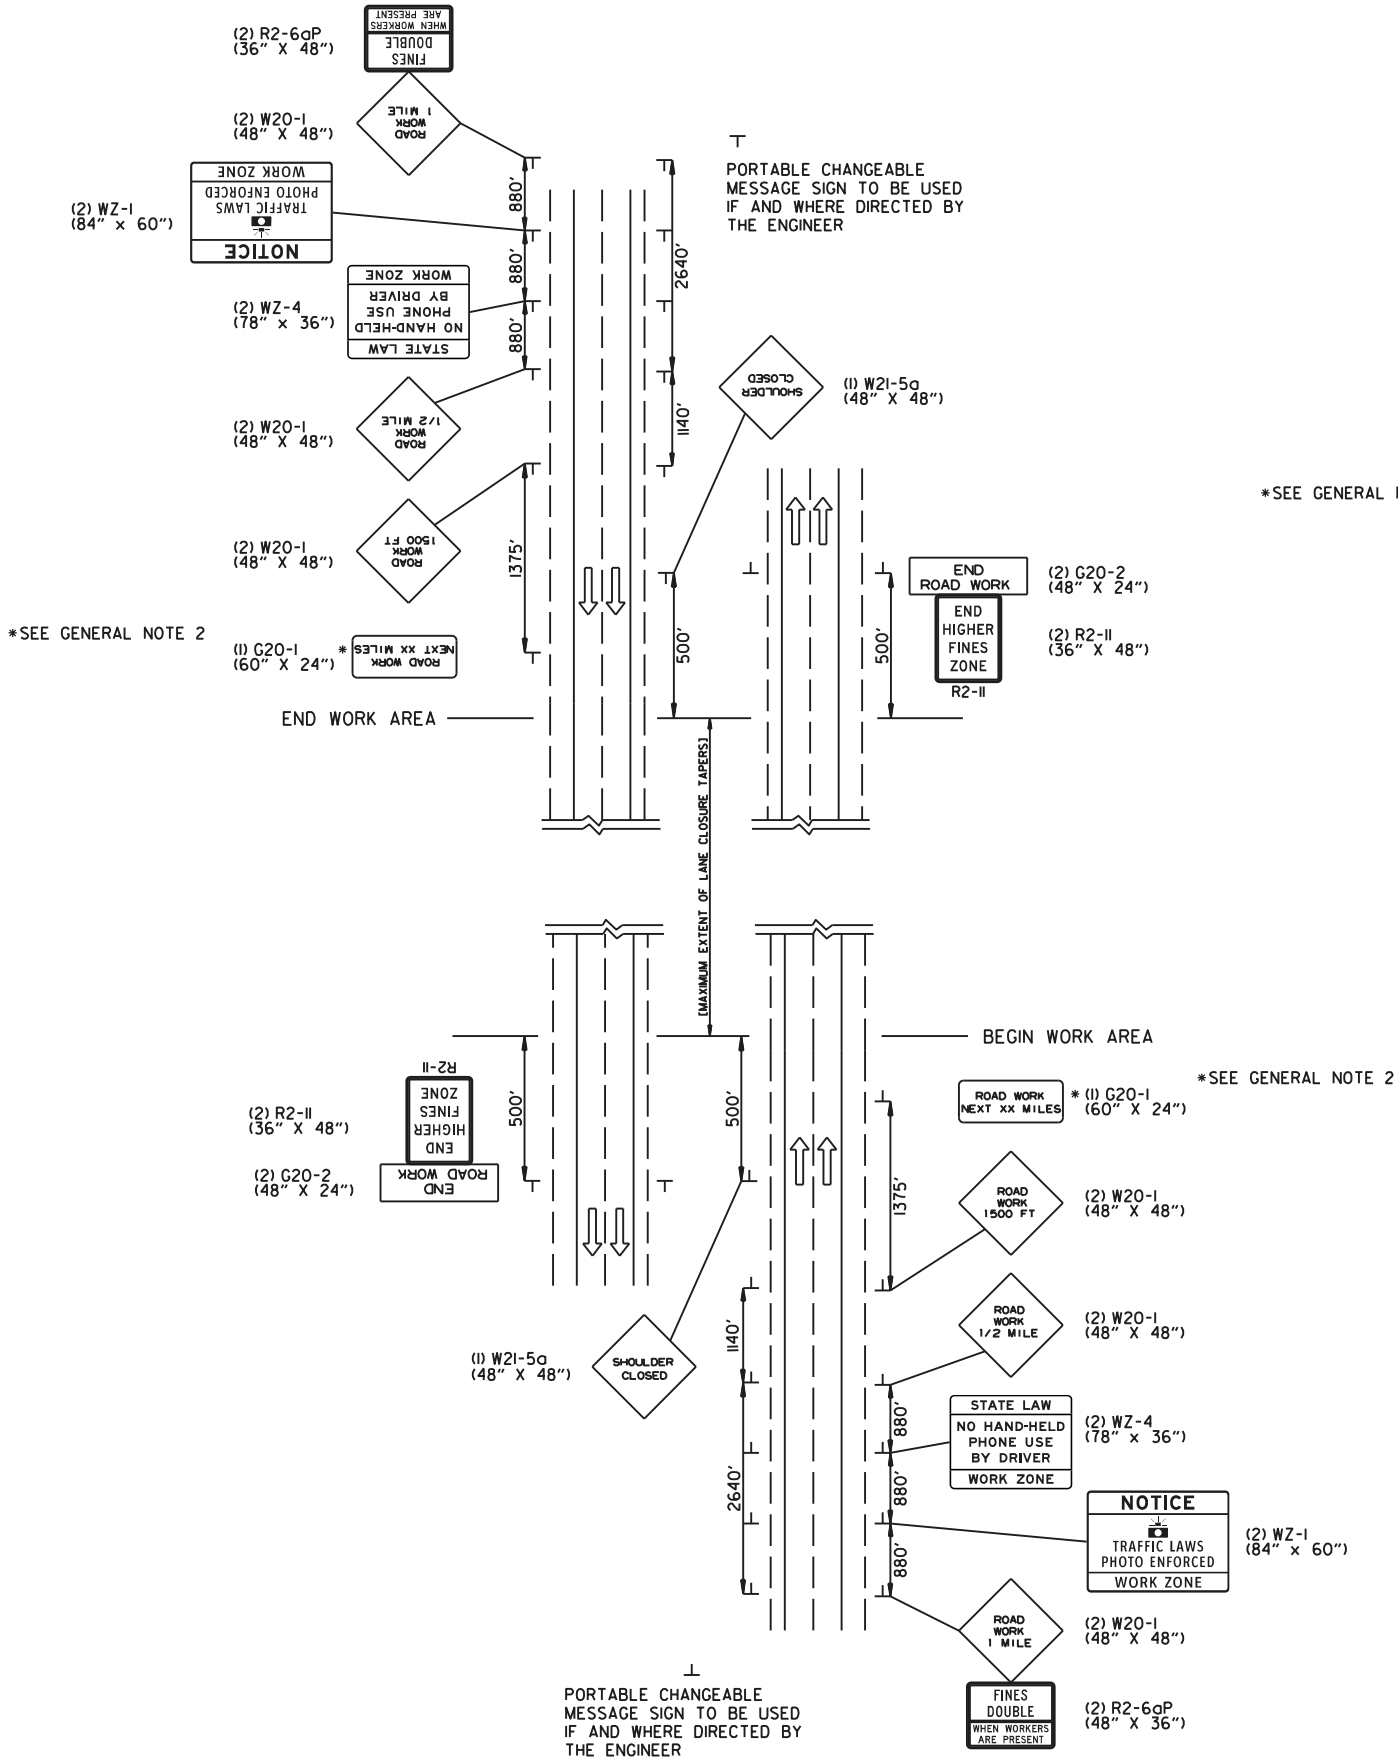


(A) TYPICAL APPLICATION - ADVANCE WARNING SIGNS AT BEGINNING AND
END OF JOB (FULLY CONTROLLED ACCESS FACILITIES) (ALL STAGES)

*SEE GENERAL NOTE 2

*SEE GENERAL NOTE 2

NOTE : W20-1(VARIOUS DISTANCE) ADVANCE SIGNS
TO BE REPLACED AS NEEDED BY EQUIVALENT W20-5 SIGNS
AS WORKING AREA SHIFTS.

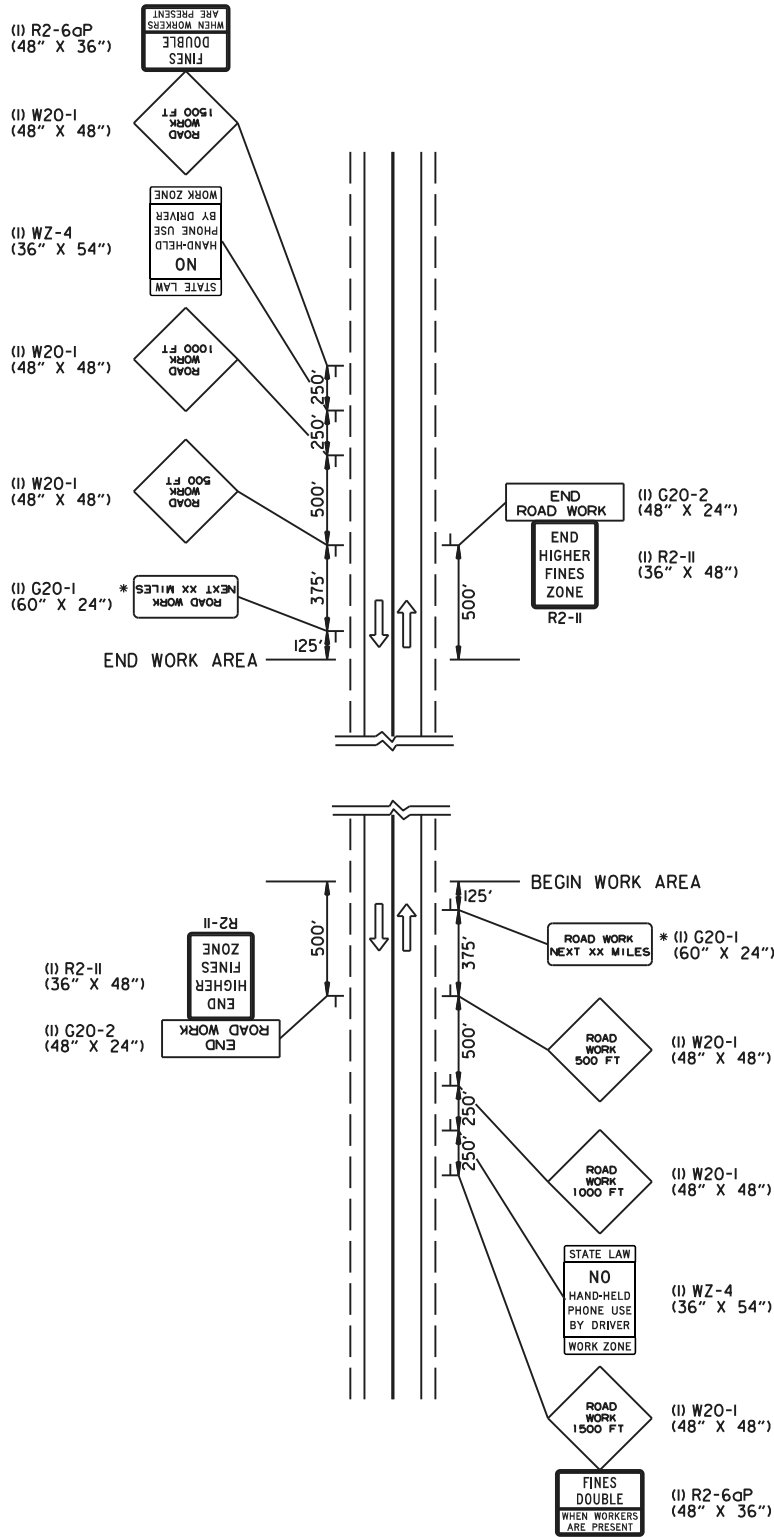

(B) TYPICAL APPLICATION - ADVANCE WARNING SIGNS AT BEGINNING AND
END OF JOB (NON-FULLY CONTROLLED ACCESS FACILITIES) (ALL STAGES)

GENERAL NOTES:


1. FLAGS MAY BE MOUNTED TO SIGNS AT NIGHT AS NEEDED.
2. THE G20-1SIGN SHOULD BE INSTALLED ON JOBS OF OVER TWO MILES IN LENGTH. WHEN THE LANE CLOSURE IS NOT AT THE BEGINNING OF THE PROJECT, THE G20-1SIGN SHALL BE ERECTED 125' IN ADVANCE OF THE JOB LIMIT. ADDITIONAL W20-1(1MILE OR 1500 FT) SIGNS ARE NOT REQUIRED IN ADVANCE OF LANE CLOSURES THAT BEGIN INSIDE THE PROJECT LIMITS. THE DISTANCE DISPLAYED ON THE G20-1SIGN SHALL BE STATED TO THE NEAREST WHOLE MILE.
3. PORTABLE CHANGEABLE MESSAGE SIGNS SHALL BE DELINEATED BY AFFIXING CONSPICUITY MATERIAL IN A CONTINUOUS LINE ON THE FACE OF THE TRAILER. WHEN PLACED ON OR ADJACENT TO THE SHOULDER AND NOT BEHIND A POSITIVE BARRIER, THIS DEVICE SHALL BE DELINEATED BY PLACING FIVE (5) TRAFFIC DRUMS, EQUALLY SPACED ALONG THE TRAFFIC SIDE OF THE DEVICE. PAYMENT FOR TRAFFIC DRUMS SHALL BE CONSIDERED INCLUDED IN THE PRICE BID FOR PORTABLE CHANGEABLE MESSAGE SIGNS.
4. PORTABLE CHANGEABLE MESSAGE SIGNS SHALL MEET THE REQUIREMENTS OF THE MANUAL FOR ASSESSING SAFETY HARDWARE (MASH).

*SEE GENERAL NOTE 2

01-22-26		ADDED WZ-4 AND REVISED GENERAL NOTE 1		DESCRIPTION	 ARKANSAS STATE HIGHWAY COMMISSION
11-06-25	REPLACED "SPEED" WITH "TRAFFIC LAWS" ON WZ-1				
08-14-25	ISSUED		STANDARD TRAFFIC CONTROLS FOR HIGHWAY CONSTRUCTION		
DATE REV		DATE EFFECTIVE		STANDARD DRAWING	
		01-22-2026			
				TC-6	


GENERAL NOTES

INSTALL A MINIMUM OF 2 UPSLOPE STAKES AND 4 DOWNSLOPE STAKES AT AN ANGLE TO WEDGE WATTLE TO BOTTOM OF DITCH.

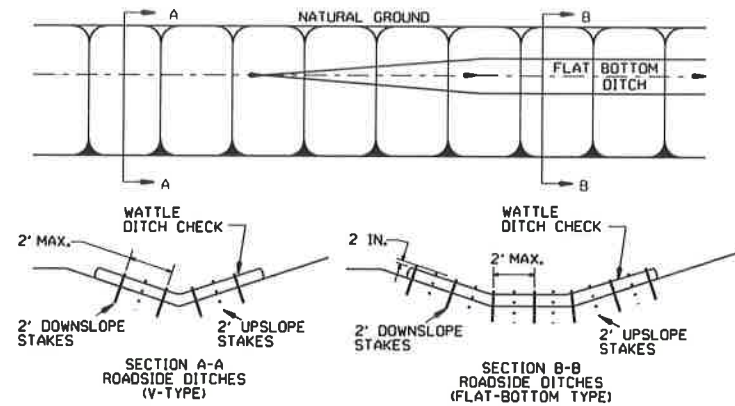


WATTLE DITCH CHECK (E-1)

NUMBER OF SAND BAGS AND ARRANGEMENT VARIABLE WITH ON-SITE CONDITIONS. PLACE SAND BAGS AT BASE OF DITCH CHECK IN AREA OF OVERFLOW.

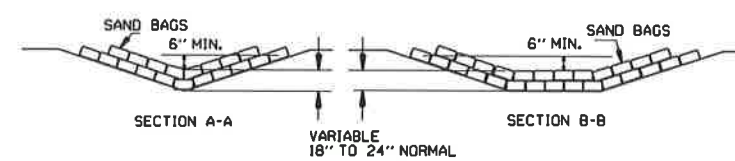


SAND BAG DITCH CHECK (E-5)

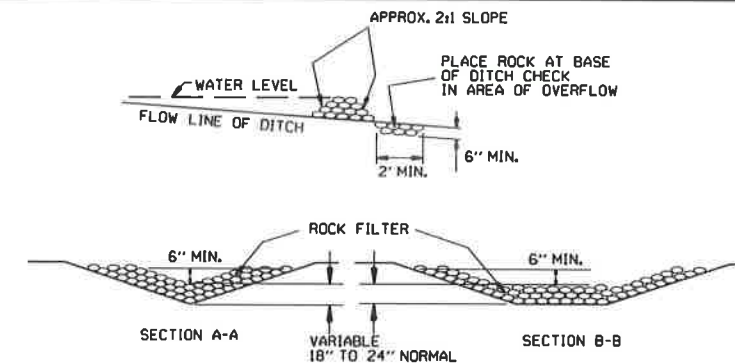


ROCK DITCH CHECK (E-6)


GENERAL NOTES
1. GEOTEXTILE FABRIC (TYPE 3) IN ACCORDANCE WITH SECTION 625
2. GEOTEXTILE FABRIC SHALL BE SPICED TOGETHER WITH A SEWN SEAM ONLY AT A SUPPORT POST OR TWO SECTIONS OF FENCE MAY BE OVERLAPPED INSTEAD. PAYMENT OF ADDITIONAL MATERIAL FOR OVERLAP WILL NOT BE MADE.

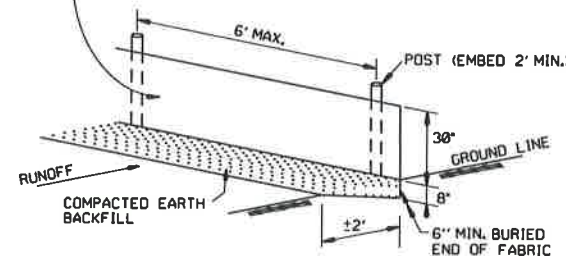

SILT FENCE (E-11)

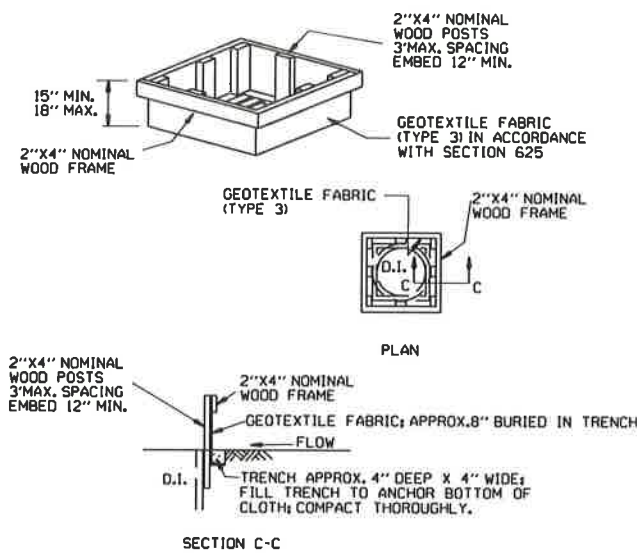


DROP INLET SILT FENCE (E-7)

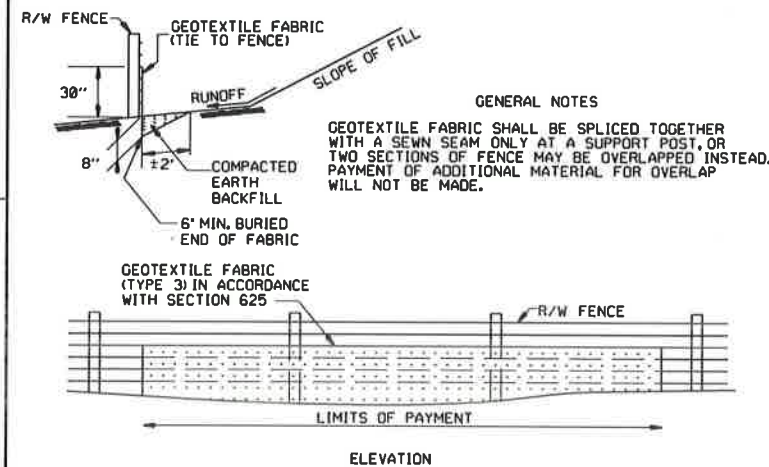


SILT FENCE ON R/W FENCE (E-4)

GENERAL NOTES
1. STRAW BALES SHALL BE INSTALLED SO THAT THE BINDINGS ARE ORIENTED AROUND THE SIDES RATHER THAN ALONG THE TOPS AND BOTTOMS OF THE BALES. THE BALES SHALL BE A MINIMUM OF 30 INCHES IN LENGTH.
2. NO GAPS SHALL BE LEFT BETWEEN BALES.
3. BALED STRAW FILTER BARRIERS COMPLETED AND ACCEPTED WILL BE MEASURED BY THE BALE IN PLACE AS AUTHORIZED BY THE ENGINEER AND WILL BE PAID FOR AT THE CONTRACT UNIT PRICE BID PER BALE FOR BALED STRAW DITCH CHECKS.

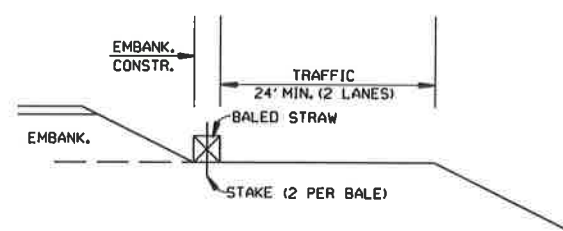


BALED STRAW FILTER BARRIER (E-2)

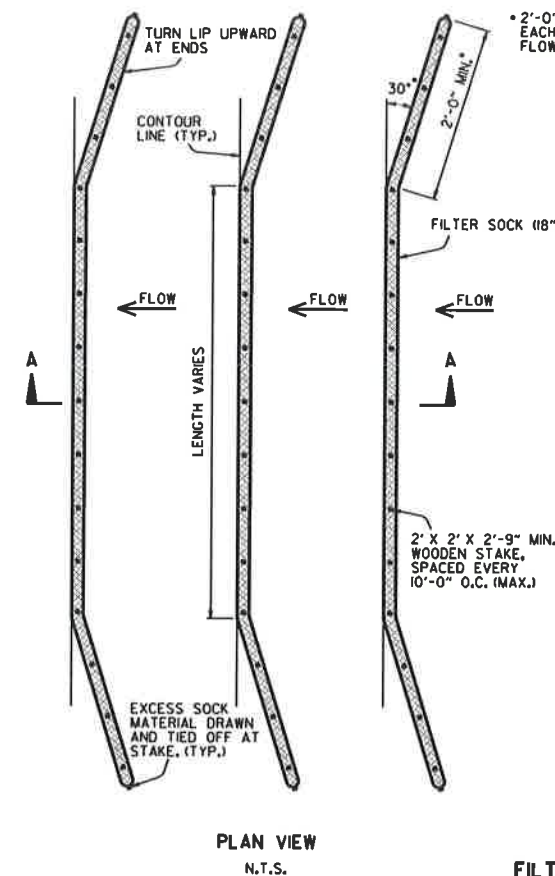


PLAN VIEW
N.T.S.

FILTER SOCK ALONG SLOPE (E-3)

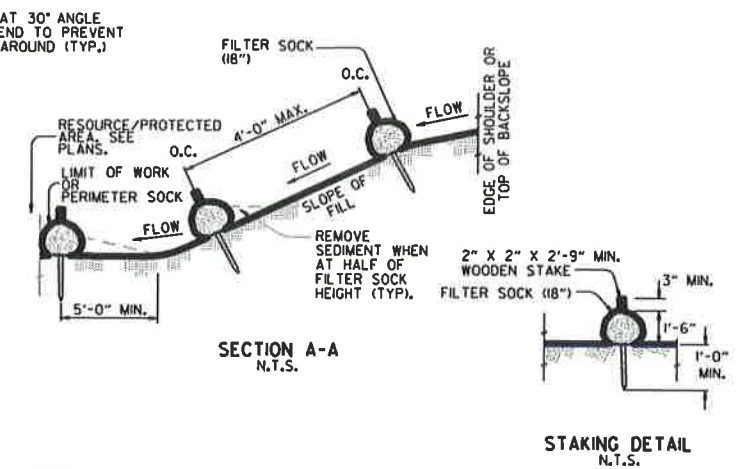

NOTES:

1. FILTER SOCKS CAN BE PLACED AT THE TOP, ON THE FACE, AND AT THE TOE OF SLOPES AS SEDIMENT-TRAPPING DEVICES FOR SHEET FLOW RUNOFF.
2. FILTER SOCKS ARE TYPICALLY SUPPLIED AND INSTALLED WITH 18 INCH DIAMETERS. DIAMETER TOLERANCE IS 2 INCHES, AS FILTER SOCKS TEND TO FLATTEN OUT WHEN PLACED.
3. STEEL POSTS MAY BE USED AND SHALL BE ROLLED FROM HIGH CARBON STEEL AND HAVE A MINIMUM OF 1.25 LB./FT. POSTS SHALL BE HOT-DIPPED GALVANIZED OR PAINTED WITH HIGH-GRADE WEATHER RESISTANT BROWN OR BLACK STEEL PAINT. STEEL POSTS SHALL BE EQUIPPED WITH ANCHOR PLATE HAVING A MINIMUM AREA OF 14 SQUARE INCHES. POSTS SHALL BE STUDDED, EMBOSSED, OR PUNCHED. POSTS AND ANCHOR PLATES SHALL CONFORM TO THE REQUIREMENTS OF ASTM A702. NO ADDITIONAL PAYMENT WILL BE PROVIDED FOR STEEL POSTS, BUT PRICE WILL BE CONSIDERED SUBSIDIARY TO "FILTER SOCK (18\"/>
4. FILTER SOCKS MAY BE UP TO 250 FEET LONG. WHEN USED ON LONG SLOPES, FILTER SOCKS MAY BE JOINTED OR STAGGERED AS SHOWN IN DETAILS.
5. INSPECT FILTER SOCKS AFTER EACH RUNOFF EVENT. REMOVE AND REPLACE IF SIGNS OF UNDERCUTTING OR DOWNSTREAM RILLS ARE OBSERVED.

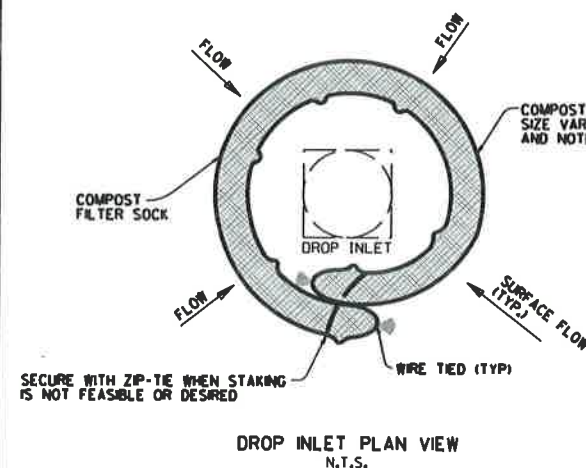

DROP INLET PLAN VIEW
N.T.S.

COMPOST FILTER SOCK DROP INLET PROTECTION (E-13)


NOTES:

1. OVERLAP ENDS OF SOCK (1' MIN. 3' MAX.).
2. USE 18" DIA. SOCK IN NON-TRAFFIC AREAS OR AREAS WHERE SAFETY IS NOT A CONCERN.


DROP INLET PERSPECTIVE VIEW
N.T.S.

11-16-17	ADDED FILTER SOCK E-3 AND E-13	
12-15-11	DELETED BALED STRAW DITCH CHECK & ADDED WATTLE DITCH CHECK	
4-18-98	ADDED NOTES	
07-02-98	ADDED BALED STRAW FILTER BARRIER (E-2)	
07-20-95	REVISED SILT FENCE E-4 AND E-11	7-20-95
07-15-94	REV. E-4 & E-11 MIN. 13\"/>	
06-02-94	REVISED E-1, 4, 7 & 11; DELETED E-2 & 3	6-2-94
04-01-93	REDRAWN	
10-01-92	REDRAWN	
08-02-76	ISSUED R.O.M.	298-7-28-76
DATE	REVISION	FILMED


ARKANSAS STATE HIGHWAY COMMISSION
TEMPORARY EROSION
CONTROL DEVICES
STANDARD DRAWING TEC-1

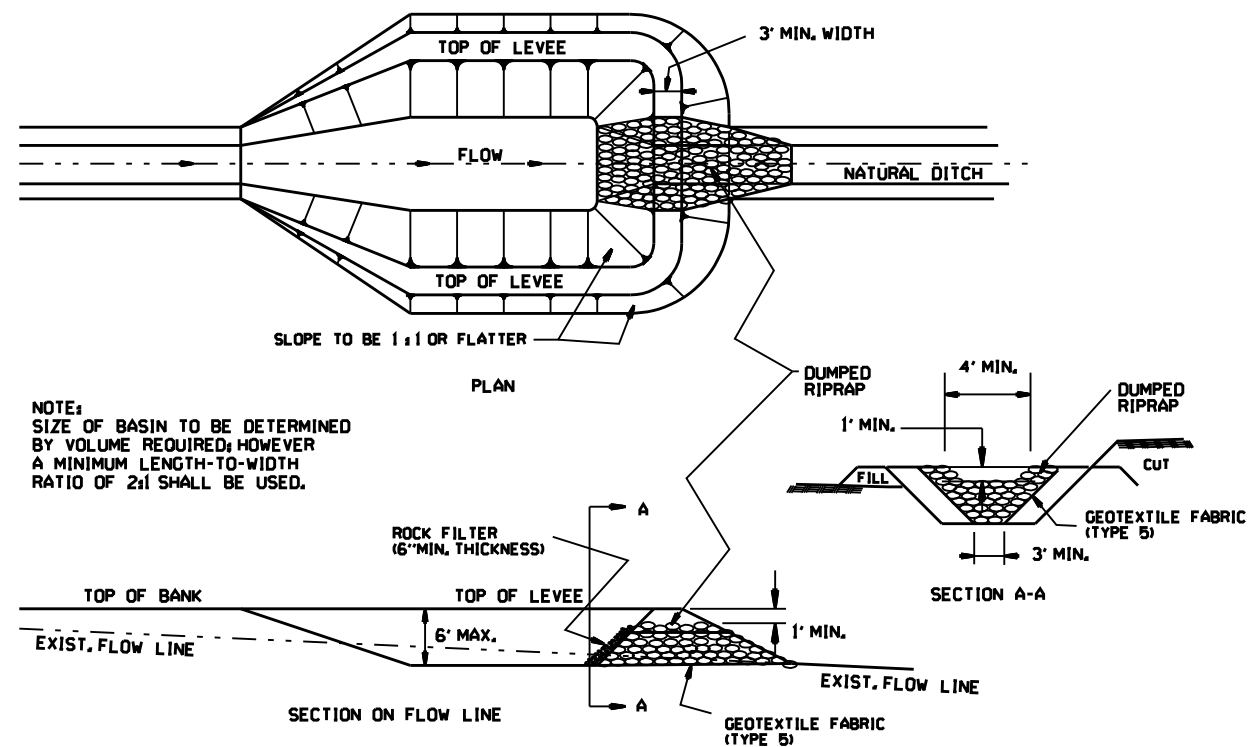


SEDIMENT BASIN WITH RIPRAP OUTLET (E-9)

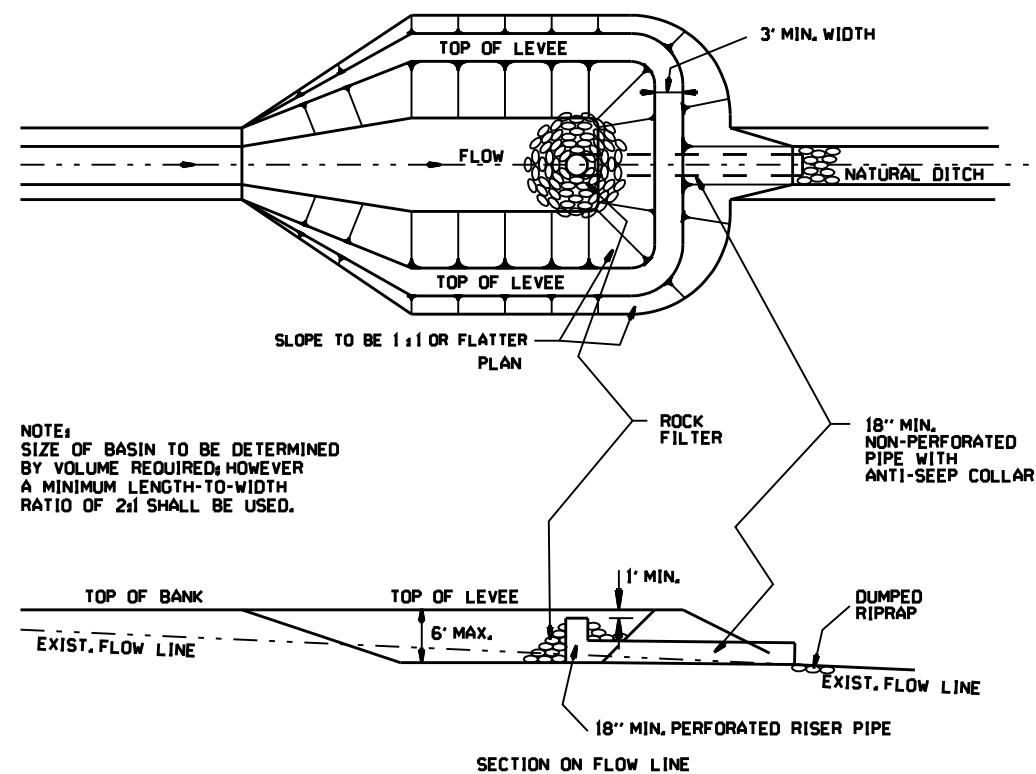


SEDIMENT BASIN WITH PIPE OUTLET (E-10)

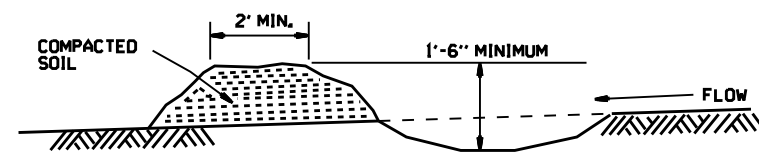

DIVERSION DITCH (E-8)

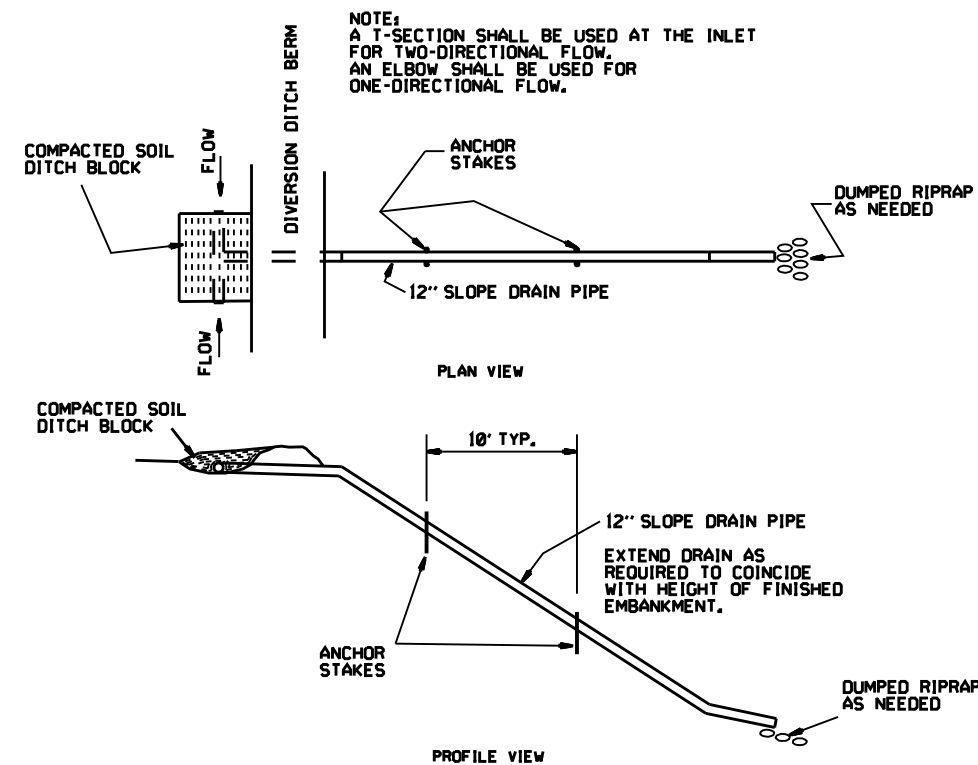

SLOPE DRAIN (E-12)

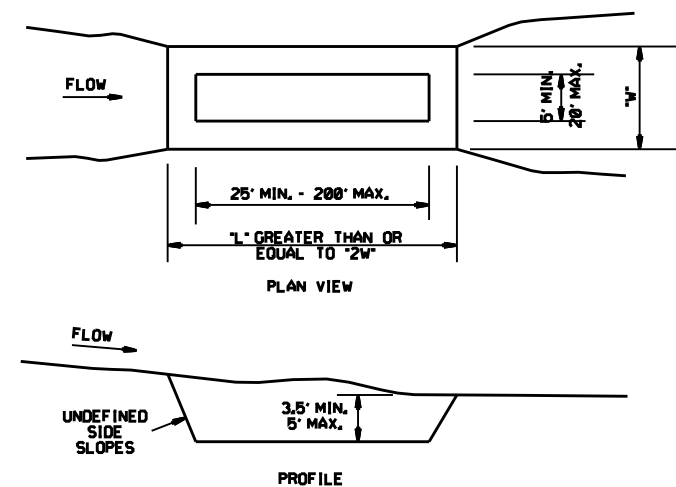


SEDIMENT BASIN (E-14)

ARKANSAS STATE HIGHWAY COMMISSION			
TEMPORARY EROSION CONTROL DEVICES			
STANDARD DRAWING TEC-2			
6-2-94	Revised E-8 & E-12r Added E-14 & Deleted E-13		
4-1-93	ISSUED		
DATE	REVISION		FILMED

CLEARING AND GRUBBING

- CONSTRUCTION SEQUENCE
- 1. PLACE PERIMETER CONTROLS (I.E. SILT FENCES ,DIVERSION DITCHES, SEDIMENT BASINS, ETC.)
 - 2. PERFORM CLEARING AND GRUBBING OPERATION.

EXCAVATION

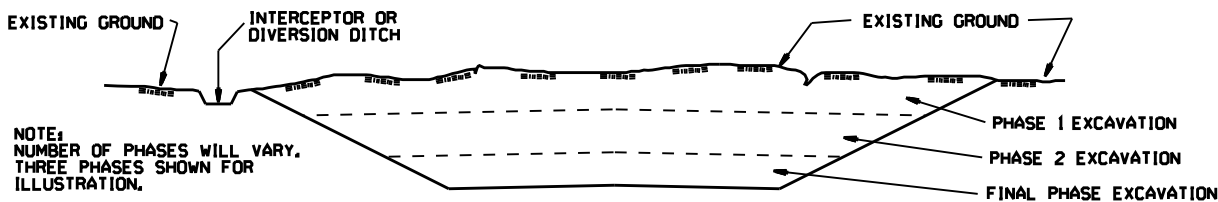


GENERAL NOTE

ALL CUT SLOPES SHALL BE DRESSED, PREPARED, SEEDED, AND MULCHED AS THE WORK PROGRESSES. SLOPES SHALL BE EXCAVATED AND STABILIZED IN EQUAL INCREMENTS NOT TO EXCEED 25 FEET, MEASURED VERTICALLY.

- CONSTRUCTION SEQUENCE
- 1. EXCAVATE AND STABILIZE INTERCEPTOR AND/OR DIVERSION DITCHES.
 - 2. PERFORM PHASE 1 EXCAVATION, PLACE PERMANENT OR TEMPORARY SEEDING.
 - 3. PERFORM PHASE 2 EXCAVATION, PLACE PERMANENT OR TEMPORARY SEEDING.
 - 4. PERFORM FINAL PHASE OF EXCAVATION, PLACE PERMANENT OR TEMPORARY SEEDING, STABILIZE DITCHES, CONSTRUCT DITCH CHECKS, DIVERSION DITCHES, SEDIMENT BASINS, OR OTHER EROSION CONTROL DEVICES AS REQUIRED.

EMBANKMENT

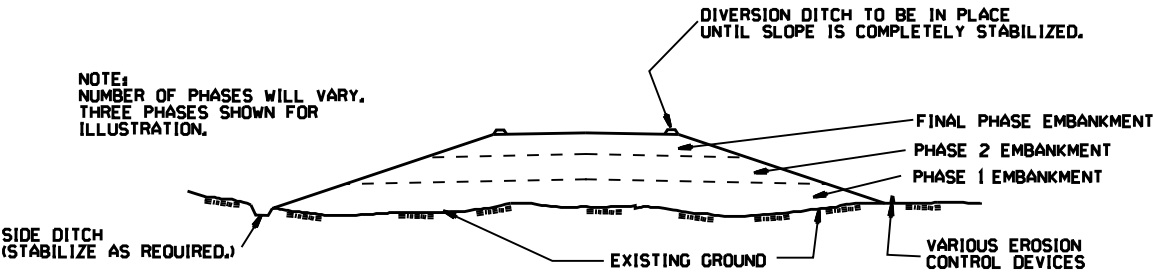

GENERAL NOTE

ALL EMBANKMENT SLOPES SHALL BE DRESSED, PREPARED, SEEDED, AND MULCHED AS THE WORK PROGRESSES. SLOPES SHALL BE CONSTRUCTED AND STABILIZED IN EQUAL INCREMENTS NOT TO EXCEED 25 FEET, MEASURED VERTICALLY.

- CONSTRUCTION SEQUENCE
- 1. CONSTRUCT DIVERSION DITCHES, DITCH CHECKS, SEDIMENT BASINS, SILT FENCES, OR OTHER EROSION CONTROL DEVICES AS SPECIFIED.
 - 2. PLACE PHASE 1 EMBANKMENT WITH PERMANENT OR TEMPORARY SEEDING, PROVIDE DIVERSION DITCHES AND SLOPE DRAINS IF EMBANKMENT CONSTRUCTION IS TO BE TEMPORARILY ABANDONED FOR A PERIOD OF GREATER THAN 21 DAYS.
 - 3. PLACE PHASE 2 EMBANKMENT WITH PERMANENT OR TEMPORARY SEEDING, PROVIDE DIVERSION DITCHES AND SLOPE DRAINS IF EMBANKMENT CONSTRUCTION IS TO BE TEMPORARILY ABANDONED FOR A PERIOD OF GREATER THAN 21 DAYS.
 - 4. PLACE FINAL PHASE OF EMBANKMENT WITH PERMANENT OR TEMPORARY SEEDING, PLACE DIVERSION DITCHES AND SLOPE DRAINS AND MAINTAIN UNTIL ENTIRE SLOPE IS STABILIZED.

			ARKANSAS STATE HIGHWAY COMMISSION
			TEMPORARY EROSION CONTROL DEVICES
			STANDARD DRAWING TEC-3
11-03-94	CORRECTED SPELLING		
6-2-94	Drawn & Issued	6-2-94	
DATE	REVISION	FILED	