

ARKANSAS DEPARTMENT OF TRANSPORTATION
CONSTRUCTION PLANS FOR CITY OF BEEBE


DATE REVISED	DATE FILMED	DATE REVISED	DATE FILMED	FED. RD. DIST. NO.	STATE	JOB NO.	SHEET NO.	TOTAL SHEETS
				6	ARK.	C73017	1	30
				FED. AID PROJ. NO.				
				COMMUNITY DR. PHASE 2 (BEEBE) (S)				

COMMUNITY DR. PHASE 2 (BEEBE) (S)

WHITE COUNTY


COMMUNITY DRIVE AND WEST MISSISSIPPI STREET

JOB C73017

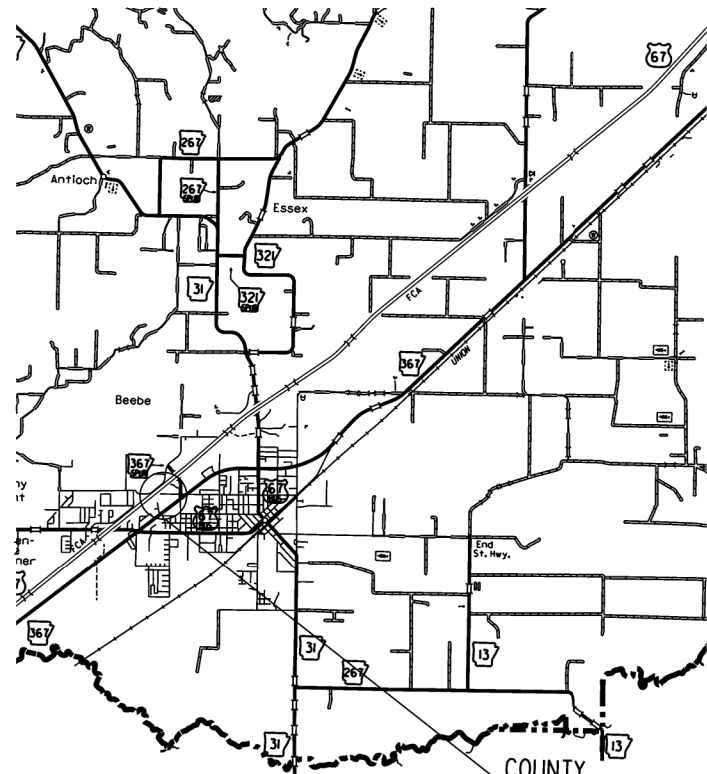

VICINITY MAP


PROJECT LOCATION

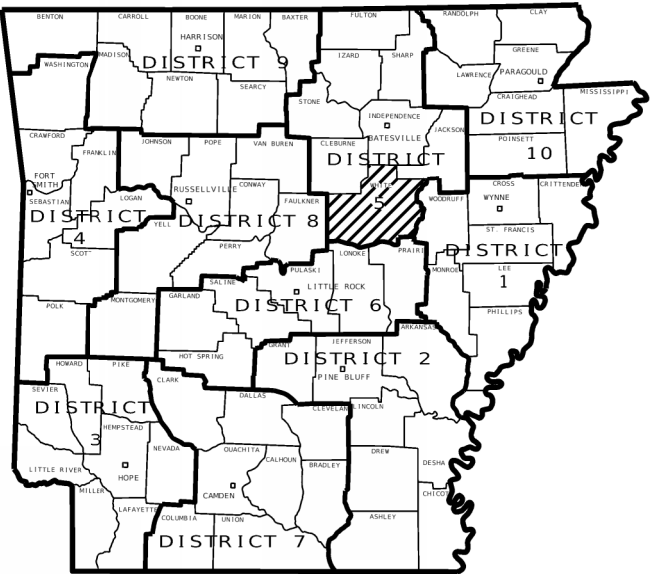

ARK. HWY. DIST. NO. 5

NOT TO SCALE

R 8 W

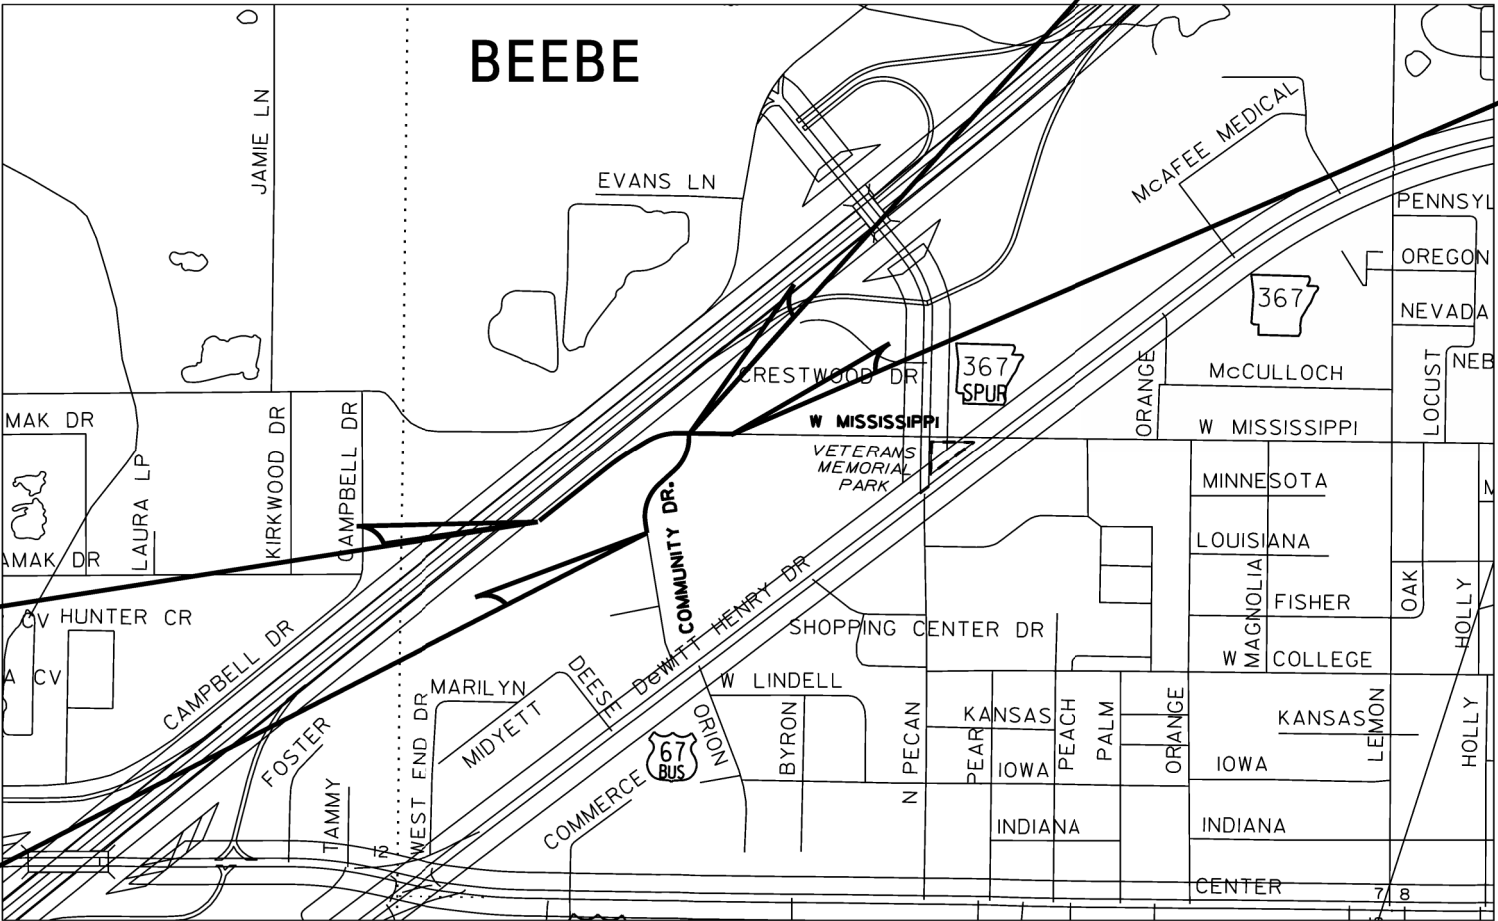

APPROVED



Date:

2026.03.31

12:51:25-05'00'

CHIEF ENGINEER - PRECONSTRUCTION

STA. 8+27.00
BEGIN COMMUNITY DR.

STA. 100+00.00
BEGIN W. MISSISSIPPI ST.

STA. 14+83.04
END COMMUNITY DR.

STA. 110+94.25
END W. MISSISSIPPI ST.

	BEGIN PROJECT	MID-POINT OF PROJECT	END PROJECT
LATITUDE	N 35° 04' 27.0"	N 35° 04' 30.1"	N 35° 04' 32.7"
LONGITUDE	W 91° 54' 17.1"	W 91° 54' 15.9"	W 91° 54' 14.0"

LENGTH OF PROJECT CALCULATED ALONG C					
GROSS LENGTH OF	PROJECT	1750.29 FEET OR	0.331 MILES		
NET	" " ROADWAY	1750.29	" "	0.331	MILES
NET	" " BRIDGES	00.00	" "	0.000	MILES
NET	" " PROJECT	1750.29	" "	0.331	MILES

DATE REVISED	DATE REVISED	FED. RD. DIST. NO.	STATE	JOB NO.	SHEET NO.	TOTAL SHEETS
		6	ARK.	C73017	2	30
INDEX OF SHEETS AND STANDARD DRAWINGS						



INDEX OF SHEETS


SHEET NO.	TITLE
1	TITLE SHEET
2	INDEX OF SHEETS AND STANDARD DRAWINGS
3	GOVERNING SPECIFICATIONS AND GENERAL NOTES
4 - 6	TYPICAL SECTIONS OF IMPROVEMENT
7 - 8	SPECIAL DETAILS
9 - 11	TEMPORARY EROSION CONTROL DETAILS
12 - 13	QUANTITIES
14	SUMMARY OF QUANTITIES AND REVISIONS
15 - 18	SURVEY CONTROL DETAILS
19 - 21	PLAN AND PROFILE SHEETS
22 - 30	CROSS SECTIONS

ROADWAY STANDARD DRAWINGS

DRWG. NO.	TITLE	DATE
CG-1	CURBING DETAILS	11-29-07
FES-1	FLARED END SECTION	10-18-96
FES-2	FLARED END SECTION	10-18-96
PCC-1	CONCRETE PIPE CULVERT FILL HEIGHTS & BEDDING	02-27-14
PCM-1	METAL PIPE CULVERT FILL HEIGHTS & BEDDING	02-27-14
SHS-1	STANDARD HIGHWAY SIGNS AND SUPPORT ASSEMBLIES	09-12-13
SHS-2	U-CHANNEL POST ASSEMBLIES	07-25-19
TC-1	STANDARD TRAFFIC CONTROLS FOR HIGHWAY CONSTRUCTION	08-14-25
TC-2	STANDARD TRAFFIC CONTROLS FOR HIGHWAY CONSTRUCTION	08-14-25
TC-3	STANDARD TRAFFIC CONTROLS FOR HIGHWAY CONSTRUCTION	08-14-25
TEC-1	TEMPORARY EROSION CONTROL DEVICES	11-16-17
TEC-2	TEMPORARY EROSION CONTROL DEVICES	06-02-94
TEC-3	TEMPORARY EROSION CONTROL DEVICES	11-03-94

INDEX OF SHEETS AND STANDARD DRAWINGS

DATE REVISED	DATE REVISED	FED.RD. DIST.NO.	STATE	JOB NO.	SHEET NO.	TOTAL SHEETS
		6	ARK.	C73017	3	30
		GOVERNING SPECIFICATIONS AND GENERAL NOTES				

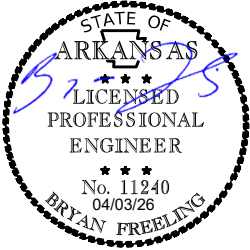

GOVERNING SPECIFICATIONS

ARKANSAS STATE HIGHWAY COMMISSION STANDARD SPECIFICATIONS FOR HIGHWAY CONSTRUCTION, EDITION OF 2014, AND THE FOLLOWING SPECIAL PROVISIONS AND SUPPLEMENTAL SPECIFICATIONS:

NUMBER	TITLE
ERRATA_____	ERRATA FOR THE BOOK OF STANDARD SPECIFICATIONS
100-3_____	CONTRACTOR'S LICENSE
100-4_____	DEPARTMENT NAME CHANGE
102-2_____	ISSUANCE OF PROPOSALS
102-3_____	PREQUALIFICATION OF BIDDERS
103-2_____	CONTACT INFORMATION FOR MOTORIST DAMAGE CLAIMS
105-4_____	MAINTENANCE DURING CONSTRUCTION
107-2_____	RESTRAINING CONDITIONS
108-1_____	LIQUIDATED DAMAGES
108-2_____	WORK ALLOWED PRIOR TO ISSUANCE OF WORK ORDER
110-1_____	PROTECTION OF WATER QUALITY AND WETLANDS
210-1_____	UNCLASSIFIED EXCAVATION
303-1_____	AGGREGATE BASE COURSE
306-1_____	QUALITY CONTROL AND ACCEPTANCE
400-1_____	TACK COATS
400-4_____	DESIGN AND QUALITY CONTROL OF ASPHALT MIXTURES
400-5_____	PERCENT AIR VOIDS FOR ACHM MIX DESIGNS
400-6_____	LIQUID ANTI-STRIP ADDITIVE
400-7_____	TRACKLESS TACK
404-3_____	DESIGN OF ASPHALT MIXTURES
409-2_____	ASPHALT LABORATORY FACILITY
410-1_____	CONSTRUCTION REQUIREMENTS AND ACCEPTANCE OF ASPHALT CONCRETE PLANT MIX COURSES
410-2_____	DEVICES FOR MEASURING DENSITY FOR ROLLING PATTERNS
410-4_____	EVALUATION OF ACHM SUBLOT REPLACEMENT MATERIAL
416-1_____	RECYCLED ASPHALT PAVEMENT
501-3_____	PORTLAND CEMENT CONCRETE PAVEMENT
604-1_____	RETROREFLECTIVE SHEETING FOR TRAFFIC CONTROL DEVICES IN CONSTRUCTION ZONES
604-3_____	TRAFFIC CONTROL DEVICES IN CONSTRUCTION ZONES (MASH)
620-1_____	MULCH COVER
634-1_____	CURBING
723-1_____	GENERAL REQUIREMENTS FOR SIGNS
729-1_____	CHANNEL POST SIGN SUPPORT
802-5_____	CONCRETE FOR STRUCTURES
JOB C73017_____	BIDDING REQUIREMENTS AND CONDITIONS
JOB C73017_____	DENSITIES FOR ACHM SURFACE COURSE
JOB C73017_____	DESIGN AND QUALITY CONTROL OF ASPHALT MIXTURES
JOB C73017_____	DOCUMENTATION OF PAYMENTS MADE – PROMPT PAYMENT (SIGNET SOFT LAUNCH)
JOB C73017_____	DOCUMENTATION OF PAYMENTS MADE TO SUBCONTRACTORS
JOB C73017_____	LIQUIDATED DAMAGES PROCEDURE FOR BID LETTINGS
JOB C73017_____	MANDATORY ELECTRONIC CONTRACT
JOB C73017_____	MANDATORY ELECTRONIC DOCUMENT SUBMITTAL
JOB C73017_____	SHORING FOR CULVERTS
JOB C73017_____	SOIL STABILIZATION
JOB C73017_____	STORM WATER POLLUTION PREVENTION PLAN
JOB C73017_____	SUBMISSION OF ASPHALT CONCRETE HOT MIX ACCEPTANCE TEST RESULTS
JOB C73017_____	WARM MIX ASPHALT

GENERAL NOTES


- GRADE LINE DENOTES FINISHED GRADE WHERE SHOWN IN PLANS
- UTILITIES INTERFERING WITH CONSTRUCTION SHALL BE MOVED BY THE OWNERS.
- THE CONTRACTOR SHALL MAINTAIN MAILBOXES WITHIN THE PROJECT LIMITS SUCH THAT THE PUBLIC MAY RECEIVE CONTINUED MAIL SERVICE. THE CONTRACTOR SHALL REMOVE AND RESTORE TO THE PROPER HEIGHT THE EXISTING MAILBOX POSTS AND MAILBOXES AS DIRECTED BY THE ENGINEER. ITEMS DAMAGED BY THE CONTRACTOR SHALL BE REPLACED AT NO COST TO THE DEPARTMENT. THIS WORK WILL NOT BE PAID FOR SEPARATELY, BUT WILL BE CONSIDERED INCLUDED IN THE CONTRACT PRICES BID FOR OTHER ITEMS OF THE CONTRACT.
- ALL LAND MONUMENTS LOCATED WITHIN THE CONSTRUCTION AREA SHALL BE PROTECTED IN ACCORDANCE WITH SECTION 107.12 OF THE STANDARD SPECIFICATIONS.
- ALL TREES THAT DO NOT DIRECTLY INTERFERE WITH THE PROPOSED CONSTRUCTION SHALL BE SPARED AS DIRECTED BY THE ENGINEER. CARE AND DISCRETION SHALL BE USED TO ENSURE THAT ALL TREES NOT TO BE REMOVED SHALL BE HARMED AS LITTLE AS POSSIBLE DURING THE CONSTRUCTION OPERATIONS.
- ALL FLEXIBLE BASE AND ASPHALTIC PAVEMENTS REMOVED SHALL BE PAID FOR UNDER THE ITEM NO. 210 - UNCLASSIFIED EXCAVATION.
- PAVEMENT TO BE REMOVED SHALL BE SEPARATED BY SAWING ALONG A NEAT LINE. PAVEMENT SHALL BE REMOVED IN A MANNER THAT WILL NOT DAMAGE THE PAVEMENT RETAINED. ANY DAMAGE TO RETAINED PAVEMENT SHALL BE REPAIRED AT THE CONTRACTOR'S EXPENSE.
- TEMPORARY EASEMENTS ARE PROVIDED FOR CONTRACTOR ACCESS. AREAS OUTSIDE THE CONSTRUCTION LIMITS SHALL NOT BE CLEARED OR GRUBBED UNLESS DIRECTED BY THE ENGINEER.
- AREAS WITHIN CONSTRUCTION LIMITS NOT CLASSIFIED AS CLEARING AND GRUBBING SHALL BE SCALPED AS DIRECTED BY THE ENGINEER. SCALPING WILL NOT BE PAID FOR SEPARATELY, BUT WILL BE CONSIDERED INCLUDED IN THE CONTRACT PRICES BID FOR OTHER ITEMS OF THE CONTRACT.
- WEST MISSISSIPPI ROAD WILL BE CLOSED TO THROUGH TRAFFIC UNTIL CONSTRUCTION IS COMPLETE AND OPEN TO TRAFFIC.
- STA. 8+27.00 TO 9+27.00 OF COMMUNITY DRIVE WILL BE MAINTANED AND REMAIN OPEN. STA 9+27.00 THROUGH 14+83.04 WILL BE CLOSED TO THROUGH TRAFFIC UNTIL CONSTRUCTION IS COMPLETE AND OPEN TO TRAFFIC.
- THE SEQUENCE AS SHOWN ON THE MAINTENANCE OF TRAFFIC PLANS IS A GENERAL OUTLINE FOR THE CONSTRUCTION OF THIS PROJECT, AND IN NO WAY IS IT INTENDED TO COVER EVERY ITEM IN THE PROJECT. ITEMS NOT CRITICAL TO THE CONSTRUCTION SEQUENCE MAY BE CONSTRUCTED IN ANY STAGE AS APPROVED BY THE RESIDENT ENGINEER.
- DRIVEWAY EXCAVATION AND DISPOSAL OF MATERIAL PRODUCED FROM DRIVEWAY EXCAVATION SHALL BE AS DIRECTED BY THE ENGINEER. THIS WORK WILL NOT BE PAID FOR SEPARATELY, BUT WILL BE CONSIDERED INCLUDED IN THE CONTRACT PRICES BID FOR OTHER ITEMS OF THE CONTRACT.
- INSTALLATION OF PERMANENT TRAFFIC SAFETY SIGNS NOT SHOWN IN THE PLANS IS THE RESPONSIBILITY OF THE CITY OF BEEBE.

GOVERNING SPECIFICATIONS AND GENERAL NOTES

DATE REVISED	DATE REVISED	FED. RD. DIST. NO.	STATE	JOB NO.	SHEET NO.	TOTAL SHEETS
		6	ARK.	C73017	4	30
TYPICAL SECTIONS OF IMPROVEMENT						



NOTE: DETAILS MAY BE MODIFIED TO MEET LOCAL
CONDITIONS AS DIRECTED BY THE ENGINEER.

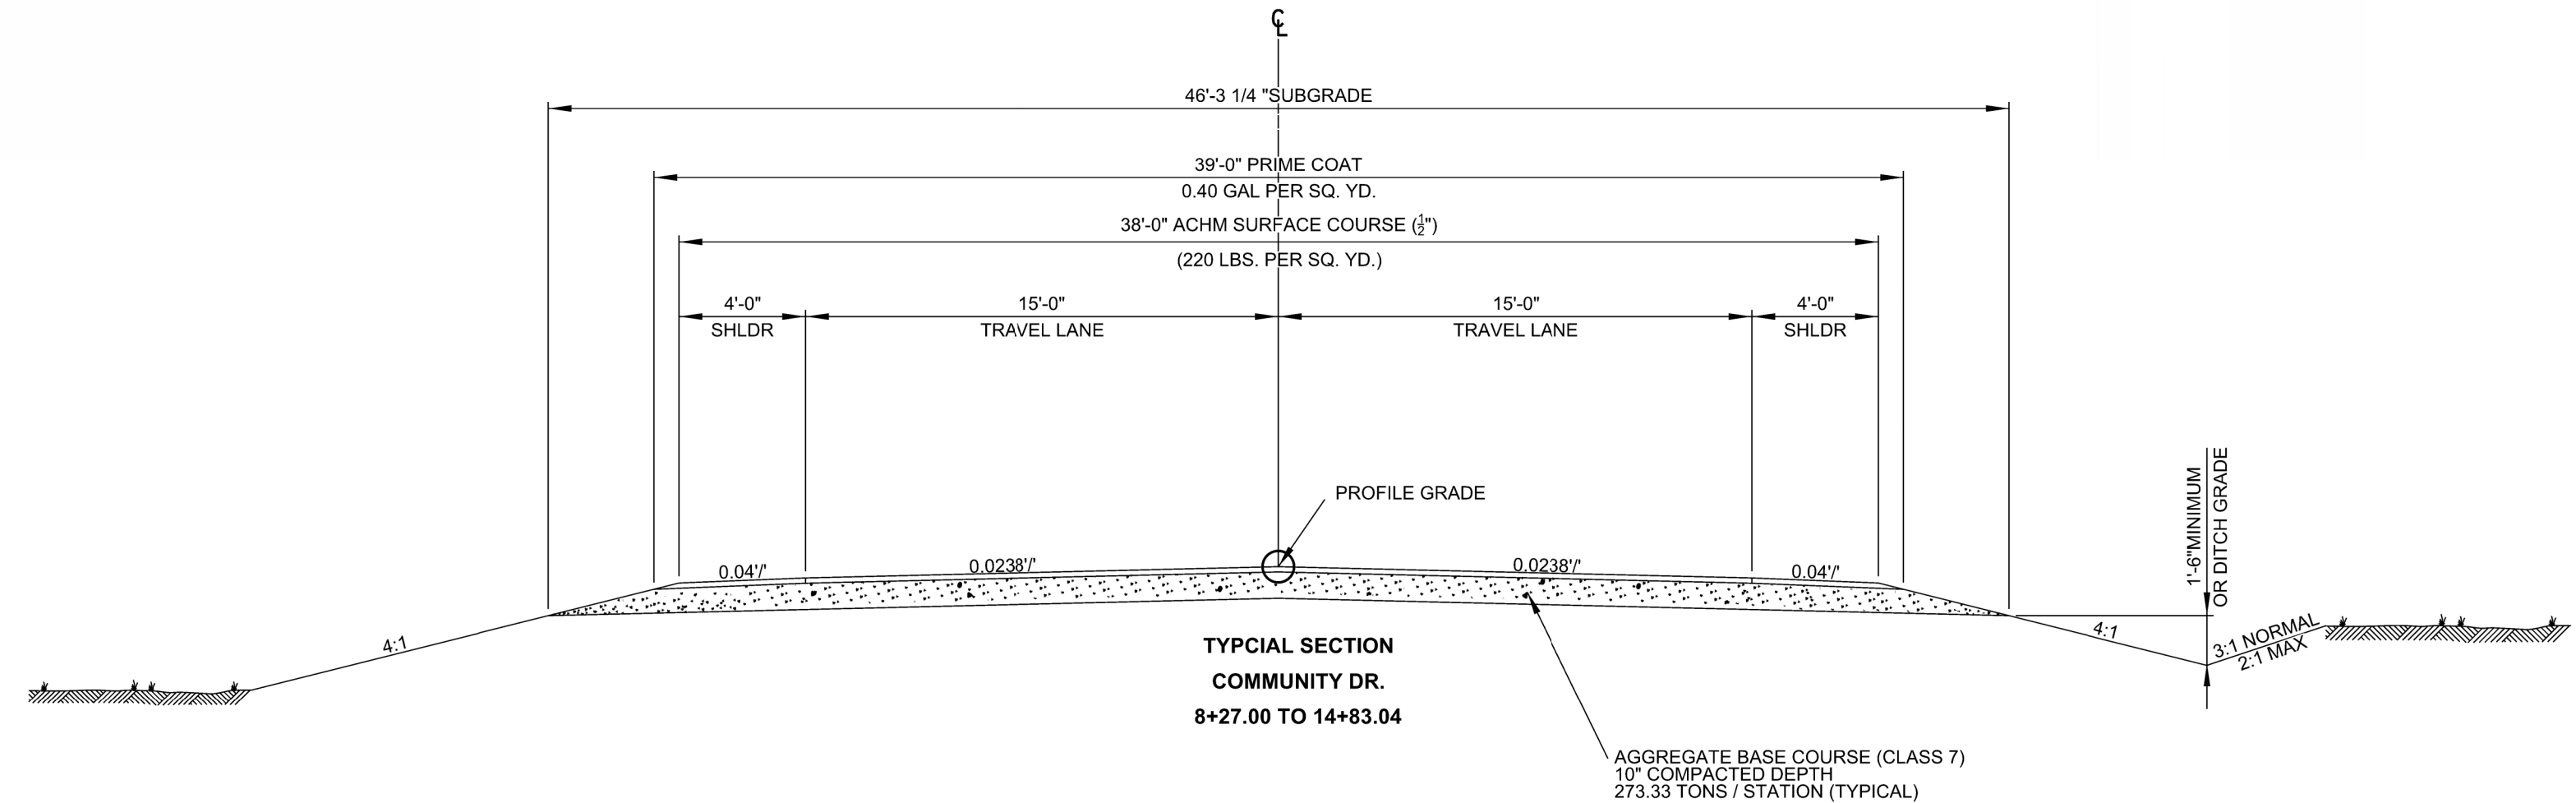

NOTE: REFER TO CROSS SECTION FOR DEVIATION FROM THE NORMAL SLOPE
NO CHANGE SHALL BE MADE FROM THE PLANNED SLOPES WITHOUT THE
APPROVAL OF THE ENGINEER.


NOTE: THE THICKNESS OF BASE COURSE SHALL BE WITHIN PLUS OR MINUS ONE INCH
OF PLAN THICKNESS SHOWN. THE CONTRACTOR WILL CORRECT ANY DEFICIENT
THICKNESS THAT DOES NOT MEET THE TOLERANCE INDICATED. PAYMENT WILL
NOT BE MADE FOR MATERIAL PLACED IN EXCESS OF THE TOLERANCE INDICATED.

TYPICAL SECTIONS OF IMPROVEMENT

DATE REVISED	DATE REVISED	FED. RD. DIST. NO.	STATE	JOB NO.	SHEET NO.	TOTAL SHEETS
		6	ARK.	C73017	5	30
TYPICAL SECTIONS OF IMPROVEMENT						



NOTE: DETAILS MAY BE MODIFIED TO MEET LOCAL
CONDITIONS AS DIRECTED BY THE ENGINEER.

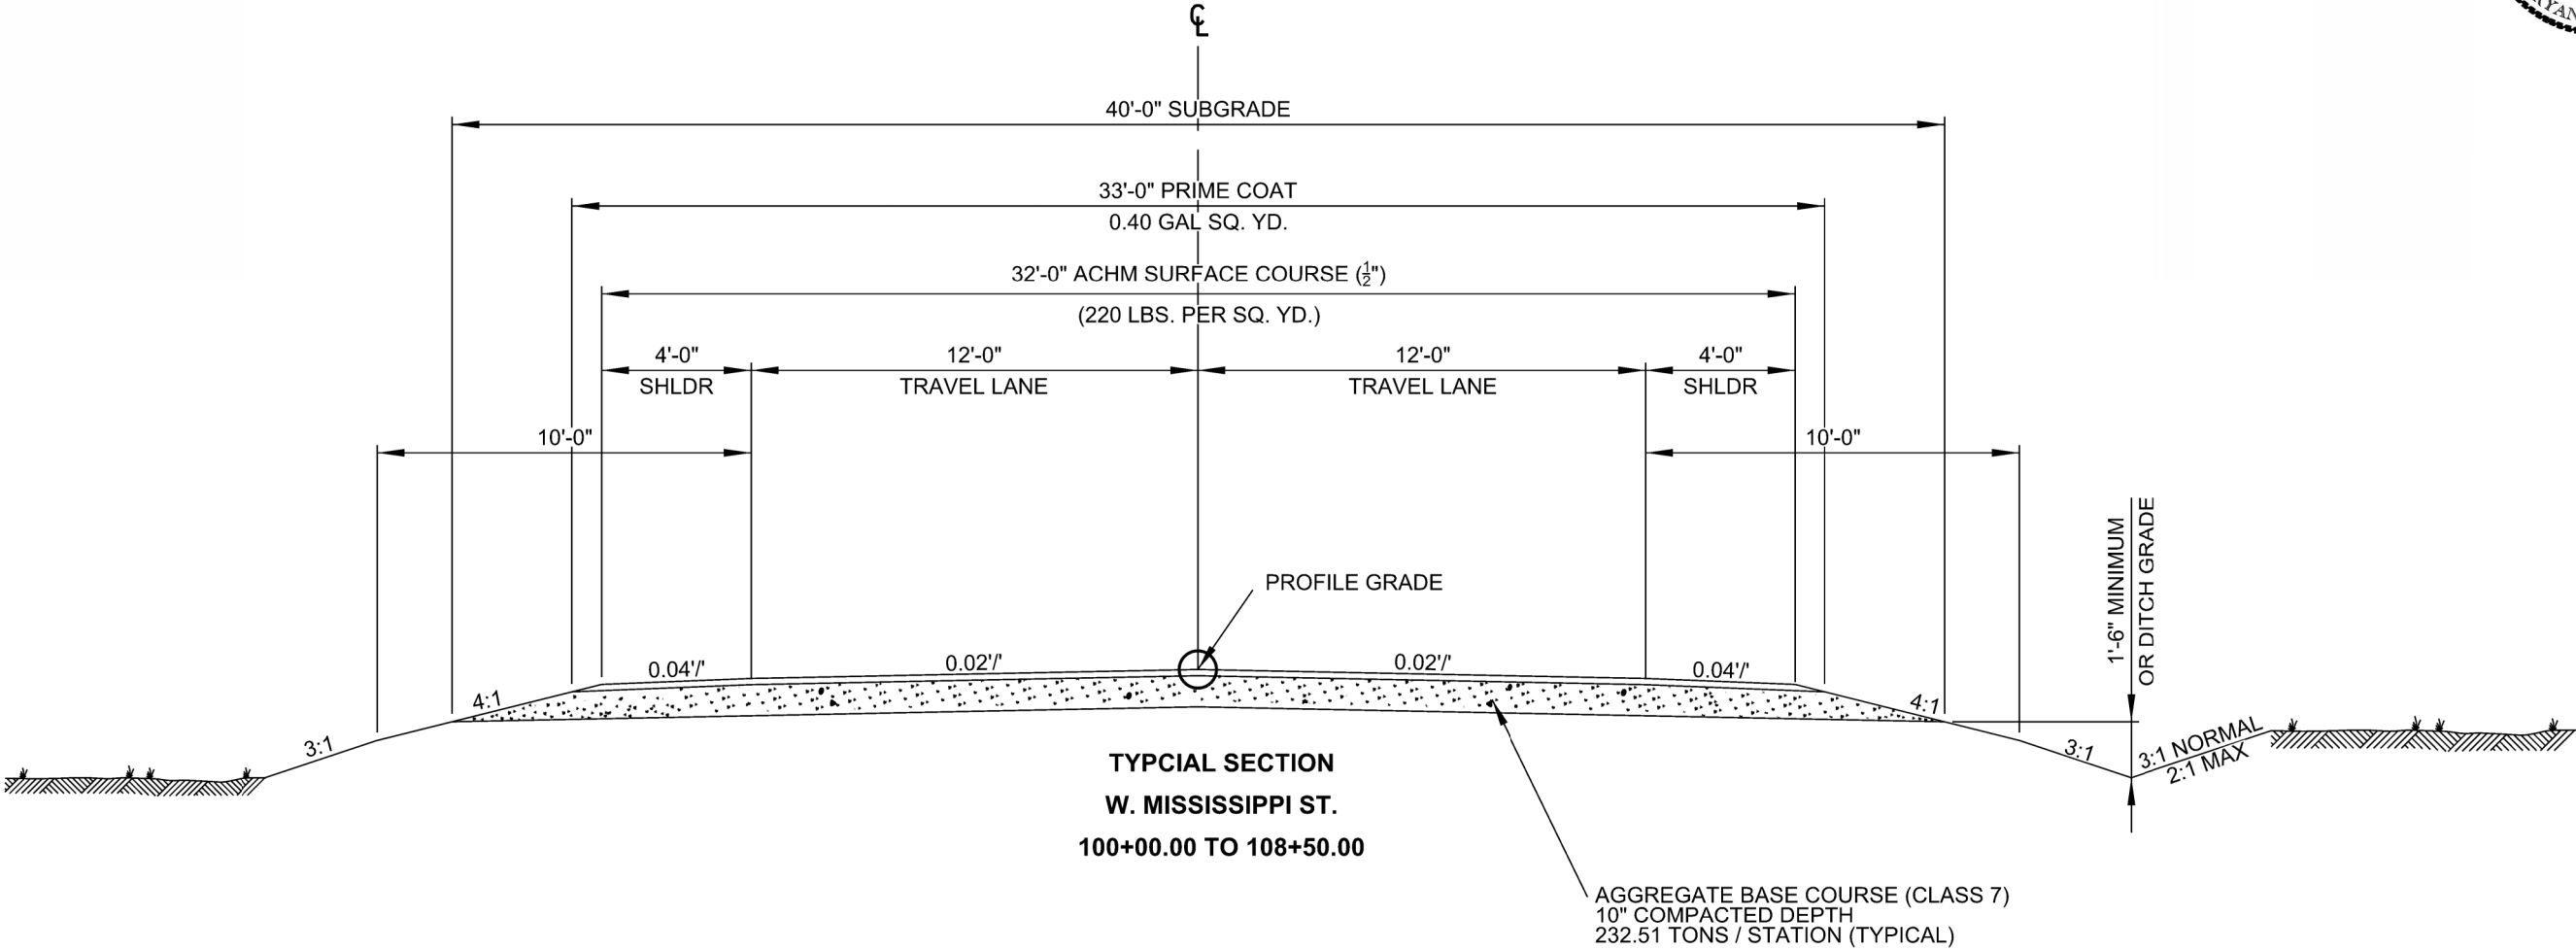

NOTE: REFER TO CROSS SECTION FOR DEVIATION FROM THE NORMAL SLOPE
NO CHANGE SHALL BE MADE FROM THE PLANNED SLOPES WITHOUT THE
APPROVAL OF THE ENGINEER.

NOTE: THE THICKNESS OF BASE COURSE SHALL BE WITHIN PLUS OR MINUS ONE INCH
OF PLAN THICKNESS SHOWN. THE CONTRACTOR WILL CORRECT ANY DEFICIENT
THICKNESS THAT DOES NOT MEET THE TOLERANCE INDICATED. PAYMENT WILL
NOT BE MADE FOR MATERIAL PLACED IN EXCESS OF THE TOLERANCE INDICATED.


TYPICAL SECTIONS OF IMPROVEMENT

DATE REVISED	DATE REVISED	FED. RD. DIST. NO.	STATE	JOB NO.	SHEET NO.	TOTAL SHEETS
		6	ARK.	C73017	6	30
TYPICAL SECTIONS OF IMPROVEMENT						

NOTE: DETAILS MAY BE MODIFIED TO MEET LOCAL
CONDITIONS AS DIRECTED BY THE ENGINEER.

REFER TO W. MISSISSIPPI ST. TRANSITION DETAIL IN THE
SPECIAL DETAILS SHEET FOR VARYING DIMENSIONS.

Digitally signed by
Freeling, Bryan E.
Date: 2026.04.03
13:24:19-05'00'

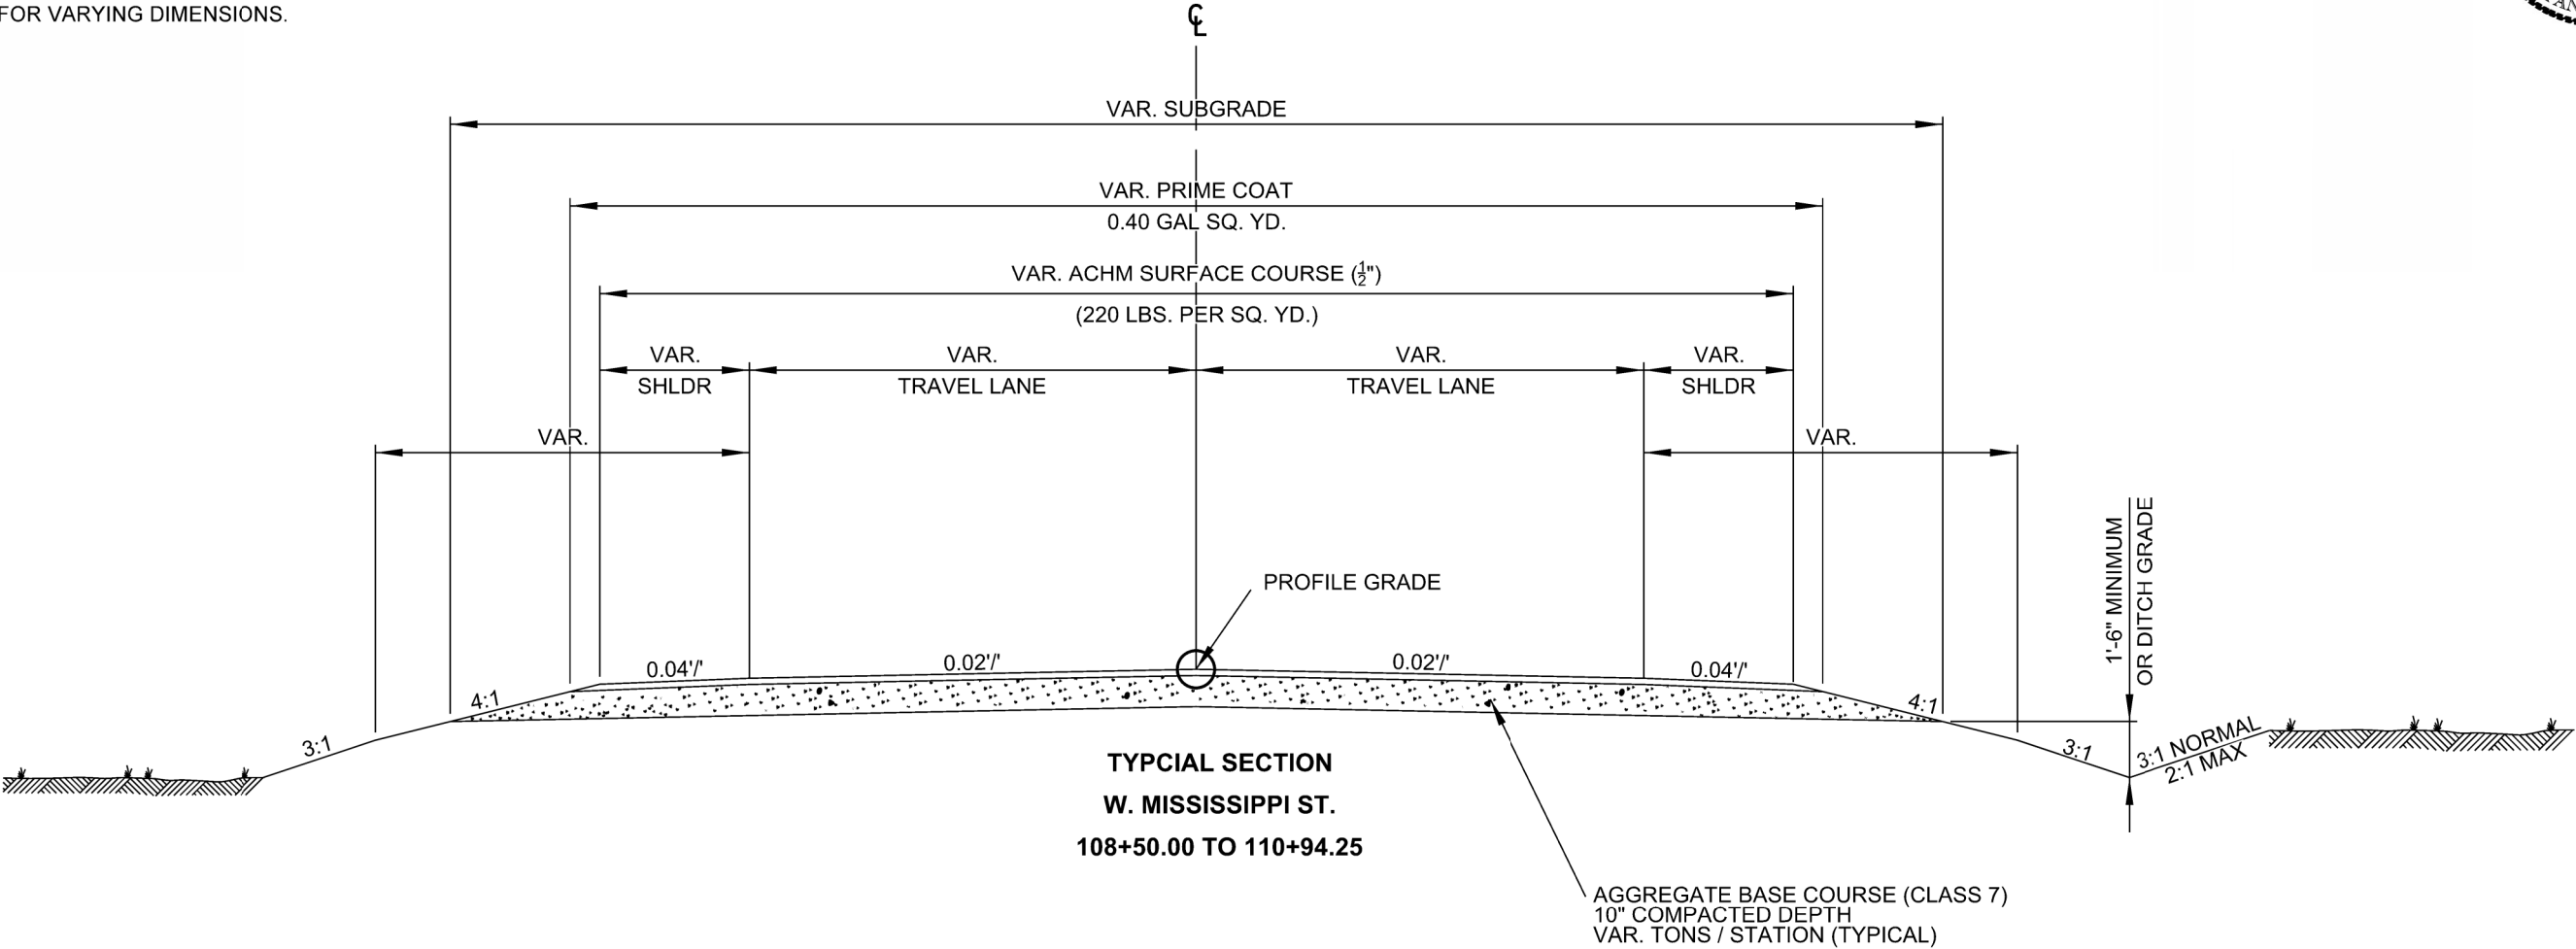


NOTE: REFER TO CROSS SECTION FOR DEVIATION FROM THE NORMAL SLOPE
NO CHANGE SHALL BE MADE FROM THE PLANNED SLOPES WITHOUT THE
APPROVAL OF THE ENGINEER.


NOTE: THE THICKNESS OF BASE COURSE SHALL BE WITHIN PLUS OR MINUS ONE INCH
OF PLAN THICKNESS SHOWN. THE CONTRACTOR WILL CORRECT ANY DEFICIENT
THICKNESS THAT DOES NOT MEET THE TOLERANCE INDICATED. PAYMENT WILL
NOT BE MADE FOR MATERIAL PLACED IN EXCESS OF THE TOLERANCE INDICATED.

TYPICAL SECTIONS OF IMPROVEMENT


DATE REVISED	DATE REVISED	FED. RD. DIST. NO.	STATE	JOB NO.	SHEET NO.	TOTAL SHEETS
		6	ARK.	C73017	7	30
SPECIAL DETAILS						

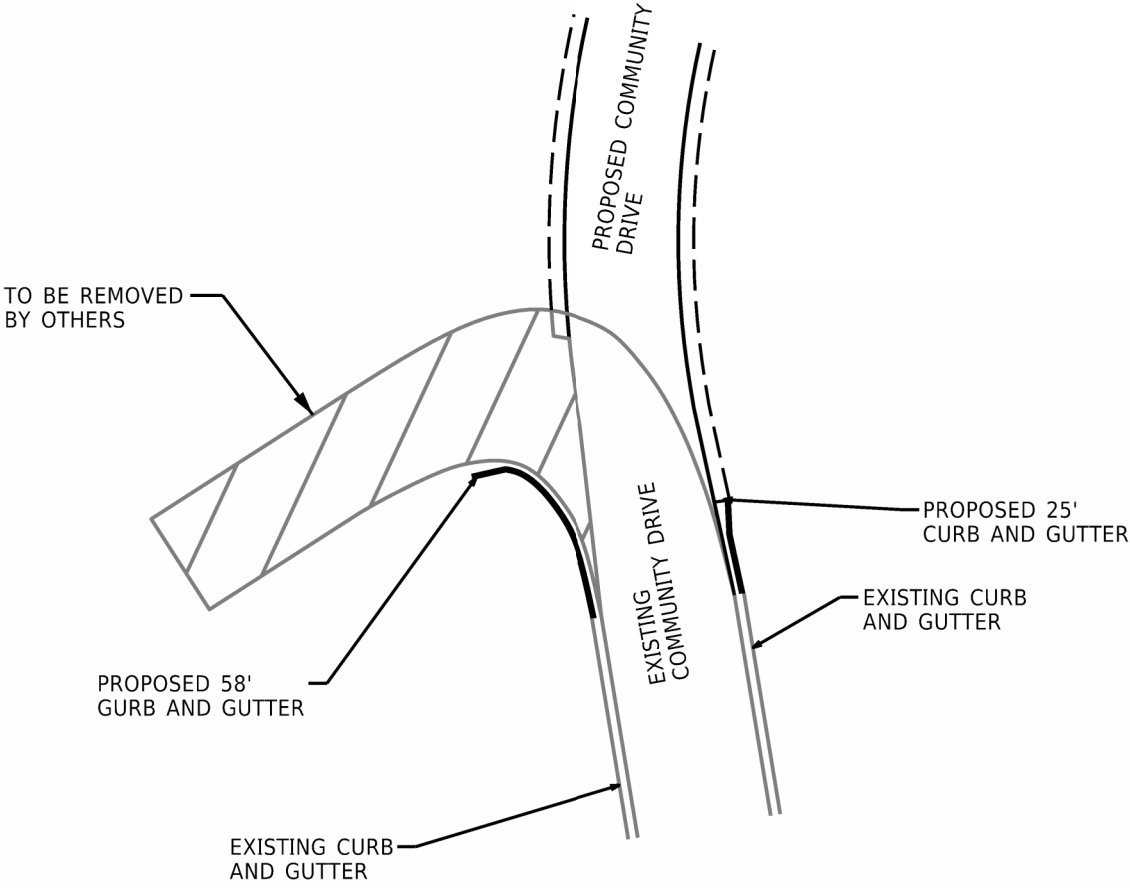



COMMUNITY DRIVE AND EXISTING ROAD CURB TERMINATION DETAIL

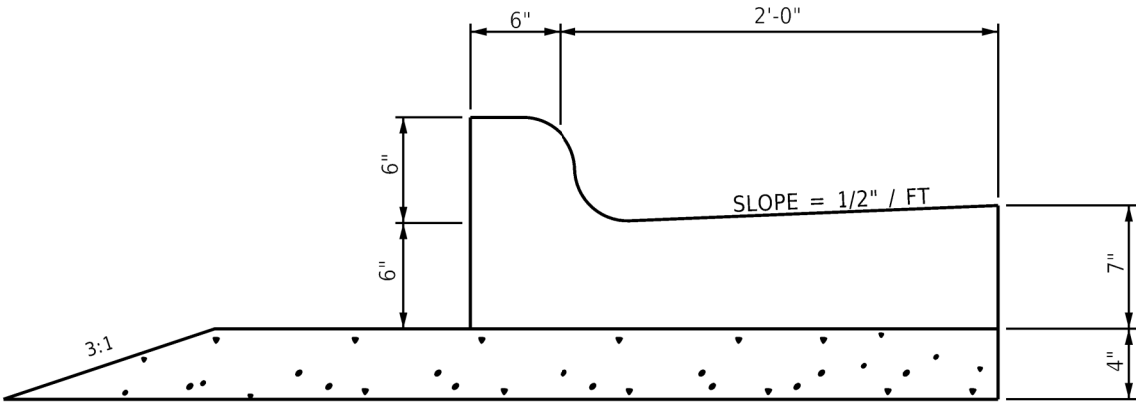

2'-6" CURB AND GUTTER (TYPE SPECIAL)

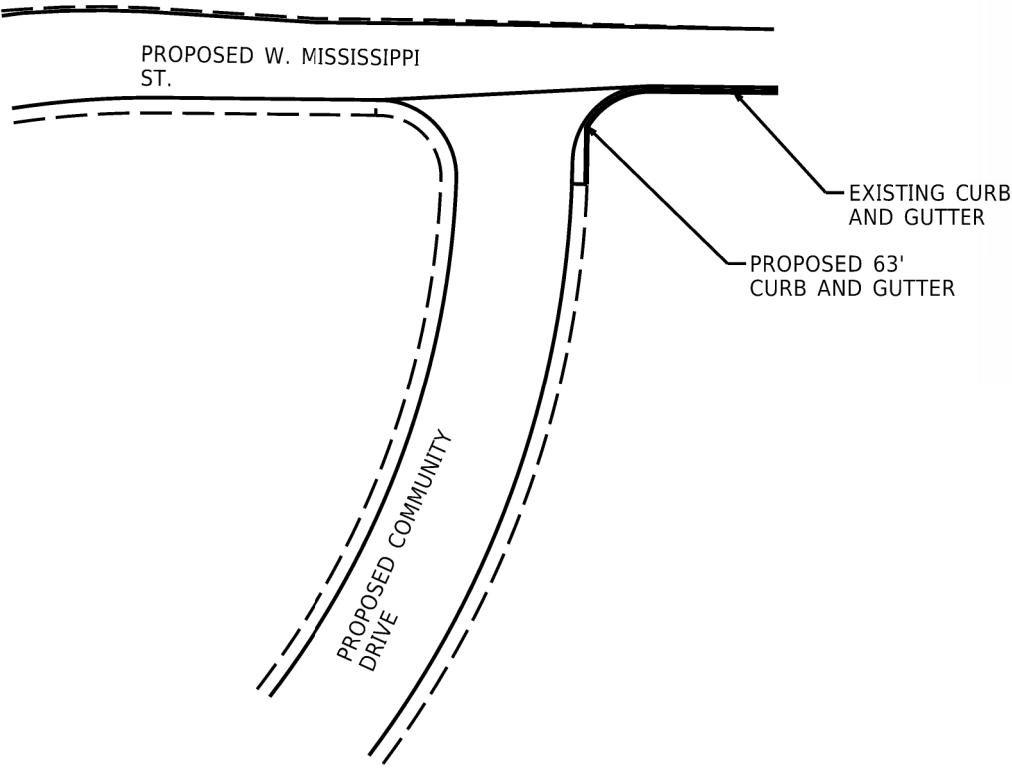

INTERSECTION OF COMMUNITY DR. AND MISSISSIPPI ST.

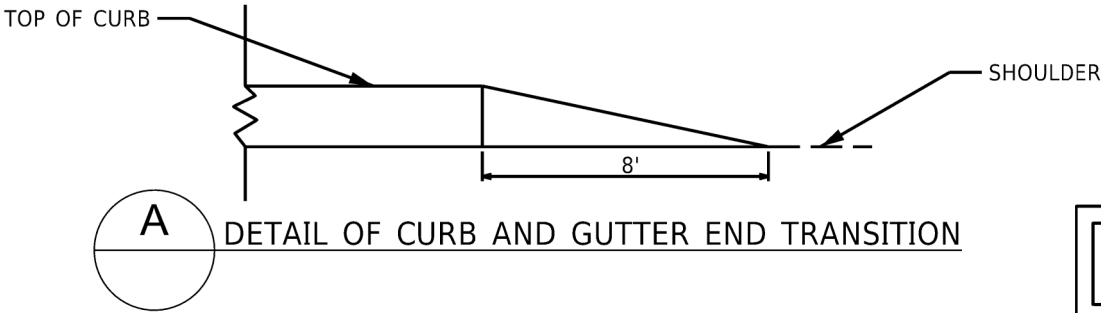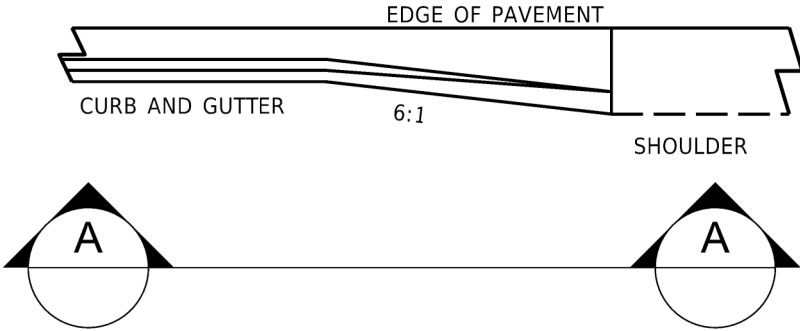

DETAIL OF CURB AND GUTTER END TRANSITION


DETAIL OF CURB TRANSITION

SPECIAL DETAILS

DATE REVISED	DATE REVISED	FED. RD. DIST. NO.	STATE	JOB NO.	SHEET NO.	TOTAL SHEETS
		6	ARK.	C73017	8	30
SPECIAL DETAILS						



NOTE: DETAILS MAY BE MODIFIED TO MEET LOCAL CONDITIONS AS DIRECTED BY THE ENGINEER.

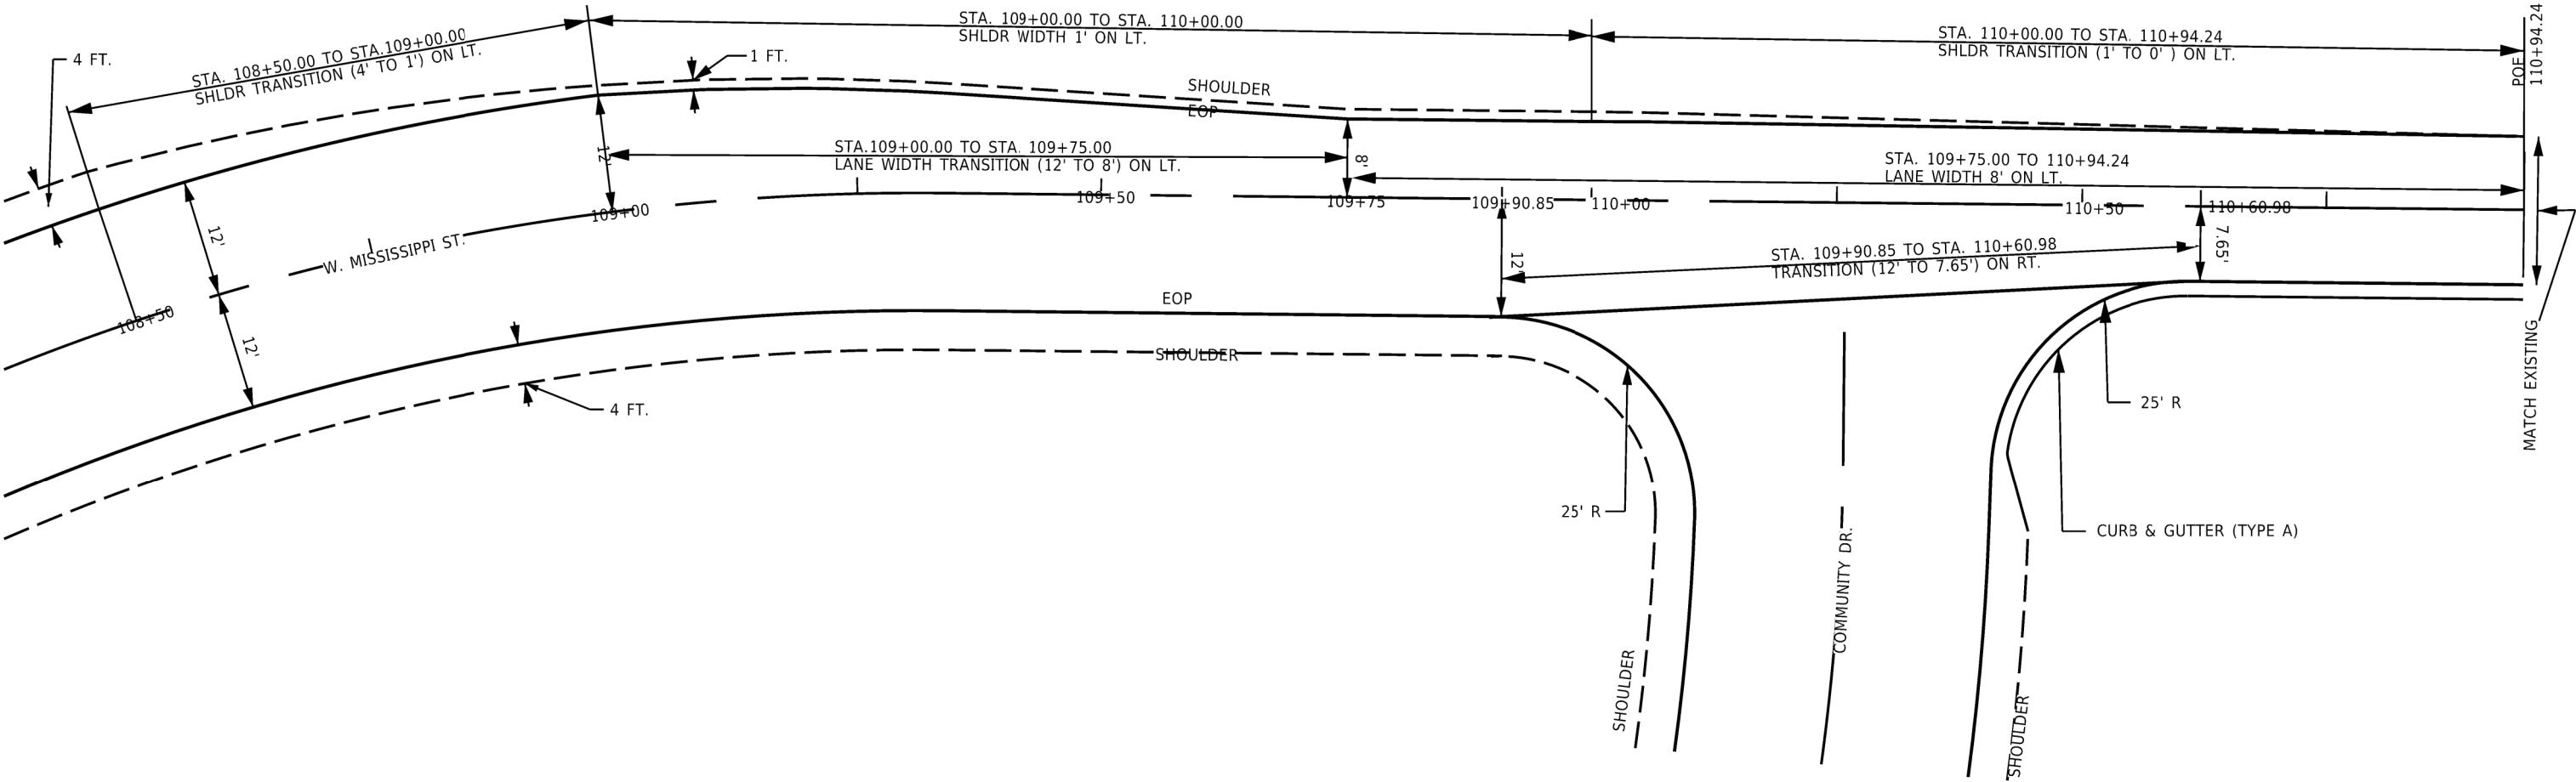


W. MISSISSIPPI ST.
TRANSITION DETAIL

SPECIAL DETAILS

DETAILS OF PAVEMENT DIMENSIONS

DATE REVISED	DATE REVISED	FED. RD. DIST. NO.	STATE	JOB NO.	SHEET NO.	TOTAL SHEETS
		6	ARK.	C73017	9	30
TEMPORARY EROSION CONTROL DETAILS						

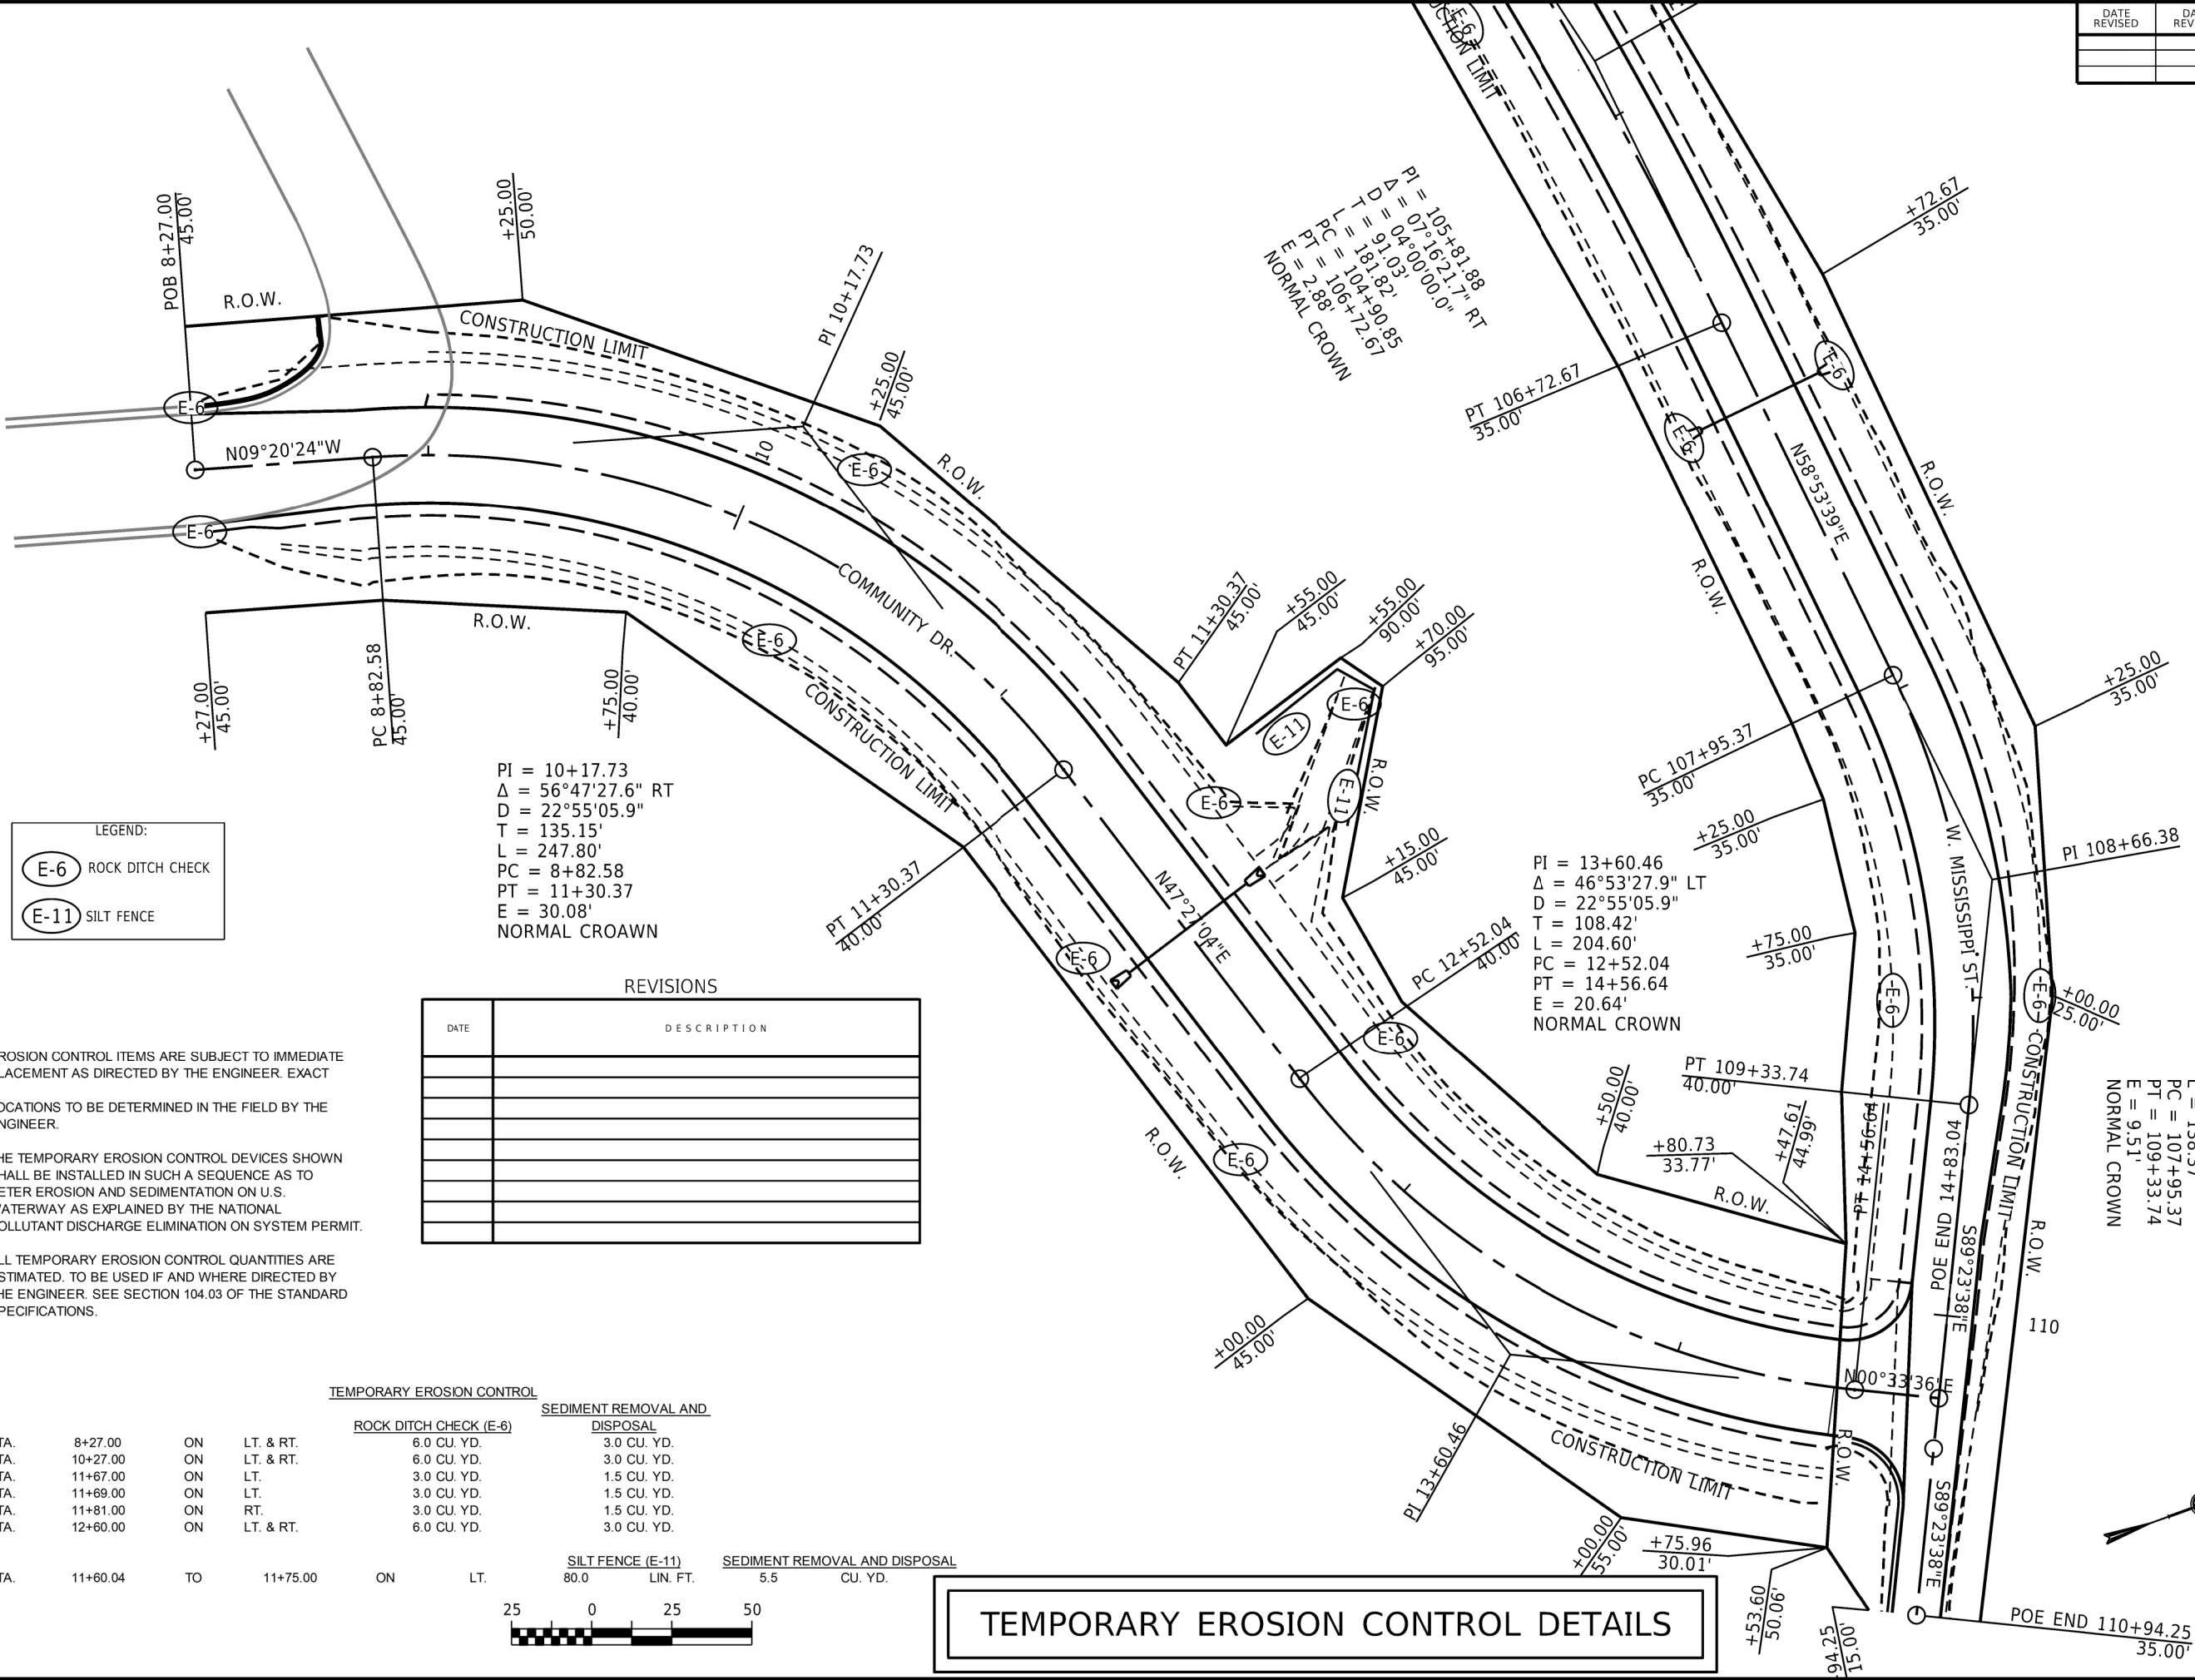

LEGEND:

E-6 ROCK DITCH CHECK

E-11 SILT FENCE

PI = 10+17.73
Δ = 56°47'27.6" RT
D = 22°55'05.9"
T = 135.15'
L = 247.80'
PC = 8+82.58
PT = 11+30.37
E = 30.08'
NORMAL CROWN

REVISIONS


DATE	DESCRIPTION

EROSION CONTROL ITEMS ARE SUBJECT TO IMMEDIATE PLACEMENT AS DIRECTED BY THE ENGINEER. EXACT LOCATIONS TO BE DETERMINED IN THE FIELD BY THE ENGINEER.

THE TEMPORARY EROSION CONTROL DEVICES SHOWN SHALL BE INSTALLED IN SUCH A SEQUENCE AS TO DETER EROSION AND SEDIMENTATION ON U.S. WATERWAY AS EXPLAINED BY THE NATIONAL POLLUTANT DISCHARGE ELIMINATION ON SYSTEM PERMIT.

ALL TEMPORARY EROSION CONTROL QUANTITIES ARE ESTIMATED. TO BE USED IF AND WHERE DIRECTED BY THE ENGINEER. SEE SECTION 104.03 OF THE STANDARD SPECIFICATIONS.

TEMPORARY EROSION CONTROL				SEDIMENT REMOVAL AND DISPOSAL	
ROCK DITCH CHECK (E-6)				DISPOSAL	
STA.	8+27.00	ON	LT. & RT.	6.0 CU. YD.	3.0 CU. YD.
STA.	10+27.00	ON	LT. & RT.	6.0 CU. YD.	3.0 CU. YD.
STA.	11+67.00	ON	LT.	3.0 CU. YD.	1.5 CU. YD.
STA.	11+69.00	ON	LT.	3.0 CU. YD.	1.5 CU. YD.
STA.	11+81.00	ON	RT.	3.0 CU. YD.	1.5 CU. YD.
STA.	12+60.00	ON	LT. & RT.	6.0 CU. YD.	3.0 CU. YD.
SILT FENCE (E-11)				SEDIMENT REMOVAL AND DISPOSAL	
STA.	11+60.04	TO	11+75.00	ON	LT.
				80.0	5.5
				CU. YD.	

 

TEMPORARY EROSION CONTROL DETAILS

C73017_EROSION CONTROL.DGN CREATED: 7/18/2025 SAVED: 4/1/2026

LEGEND:

E-6


ROCK DITCH CHECK

E-11

SILT FENCE

REVISIONS	
DATE	DESCRIPTION

DATE REVISED	DATE REVISED	FED. RD. DIST. NO.	STATE	JOB NO.	SHEET NO.	TOTAL SHEETS
		6	ARK.	C73017	10	30
TEMPORARY EROSION CONTROL DETAILS						

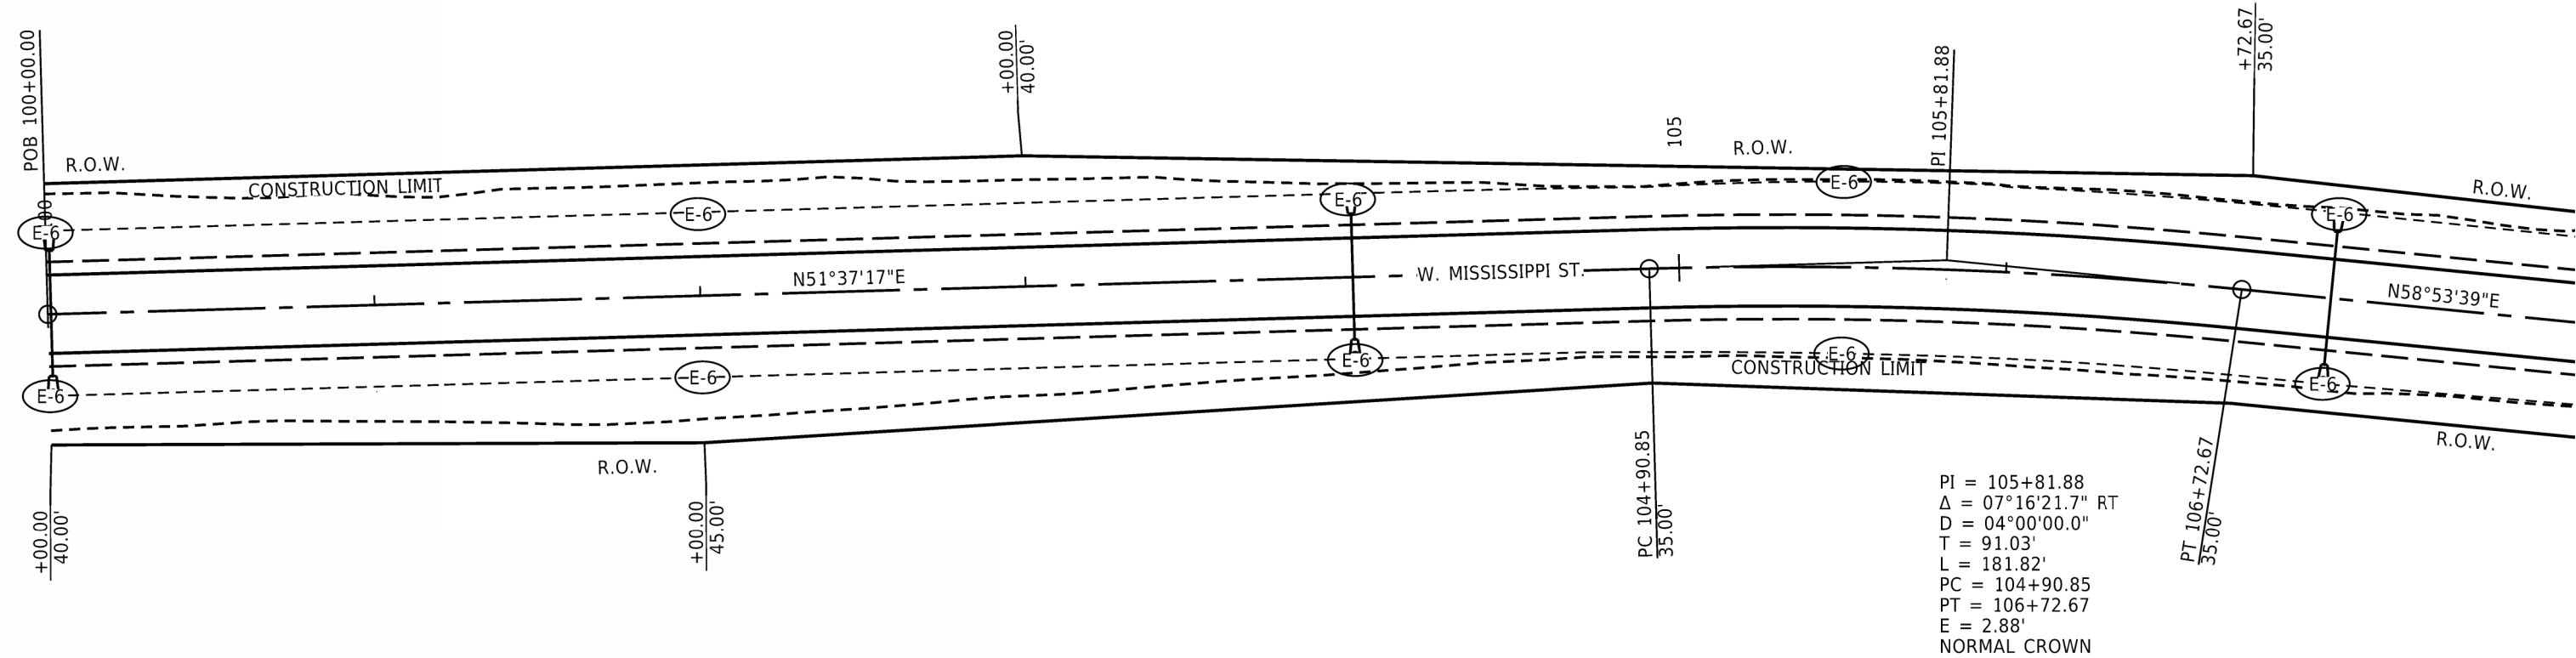

TEMPORARY EROSION CONTROL

				ROCK DITCH CHECK (E-6)	SEDIMENT REMOVAL AND DISPOSAL
STA.	100+01.00	ON	LT. & RT.	6.0 CU. YD.	3.0 CU. YD.
STA.	102+00.00	ON	LT. & RT.	6.0 CU. YD.	3.0 CU. YD.
STA.	104+00.00	ON	LT. & RT.	6.0 CU. YD.	3.0 CU. YD.
STA.	105+50.00	ON	LT. & RT.	6.0 CU. YD.	3.0 CU. YD.

EROSION CONTROL ITEMS ARE SUBJECT TO IMMEDIATE PLACEMENT AS DIRECTED BY THE ENGINEER. EXACT


LOCATIONS TO BE DETERMINED IN THE FIELD BY THE ENGINEER.

THE TEMPORARY EROSION CONTROL DEVICES SHOWN SHALL BE INSTALLED IN SUCH A SEQUENCE AS TO DETER EROSION AND SEDIMENTATION ON U.S. WATERWAY AS EXPLAINED BY THE NATIONAL POLLUTANT DISCHARGE ELIMINATION ON SYSTEM PERMIT.

ALL TEMPORARY EROSION CONTROL QUANTITIES ARE ESTIMATED. TO BE USED IF AND WHERE DIRECTED BY THE ENGINEER. SEE SECTION 104.03 OF THE STANDARD SPECIFICATIONS.




TEMPORARY EROSION CONTROL DETAILS

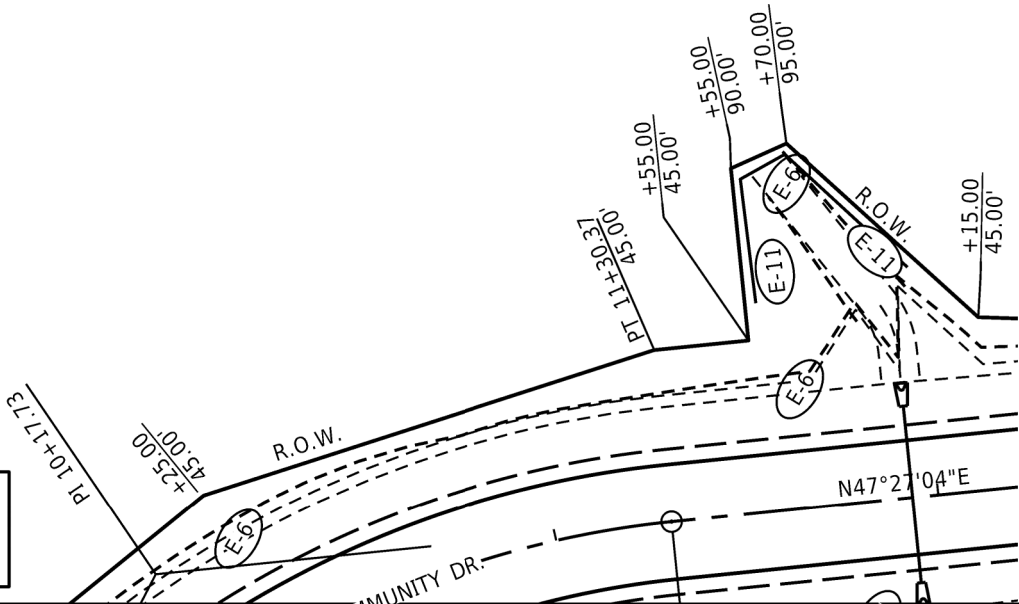

REVISIONS	
DATE	DESCRIPTION

LEGEND:	
E-6	ROCK DITCH CHECK
E-11	SILT FENCE

DATE REVISED	DATE REVISED	FED. RD. DIST. NO.	STATE	JOB NO.	SHEET NO.	TOTAL SHEETS
		6	ARK.	C73017	11	30
TEMPORARY EROSION CONTROL DETAILS						

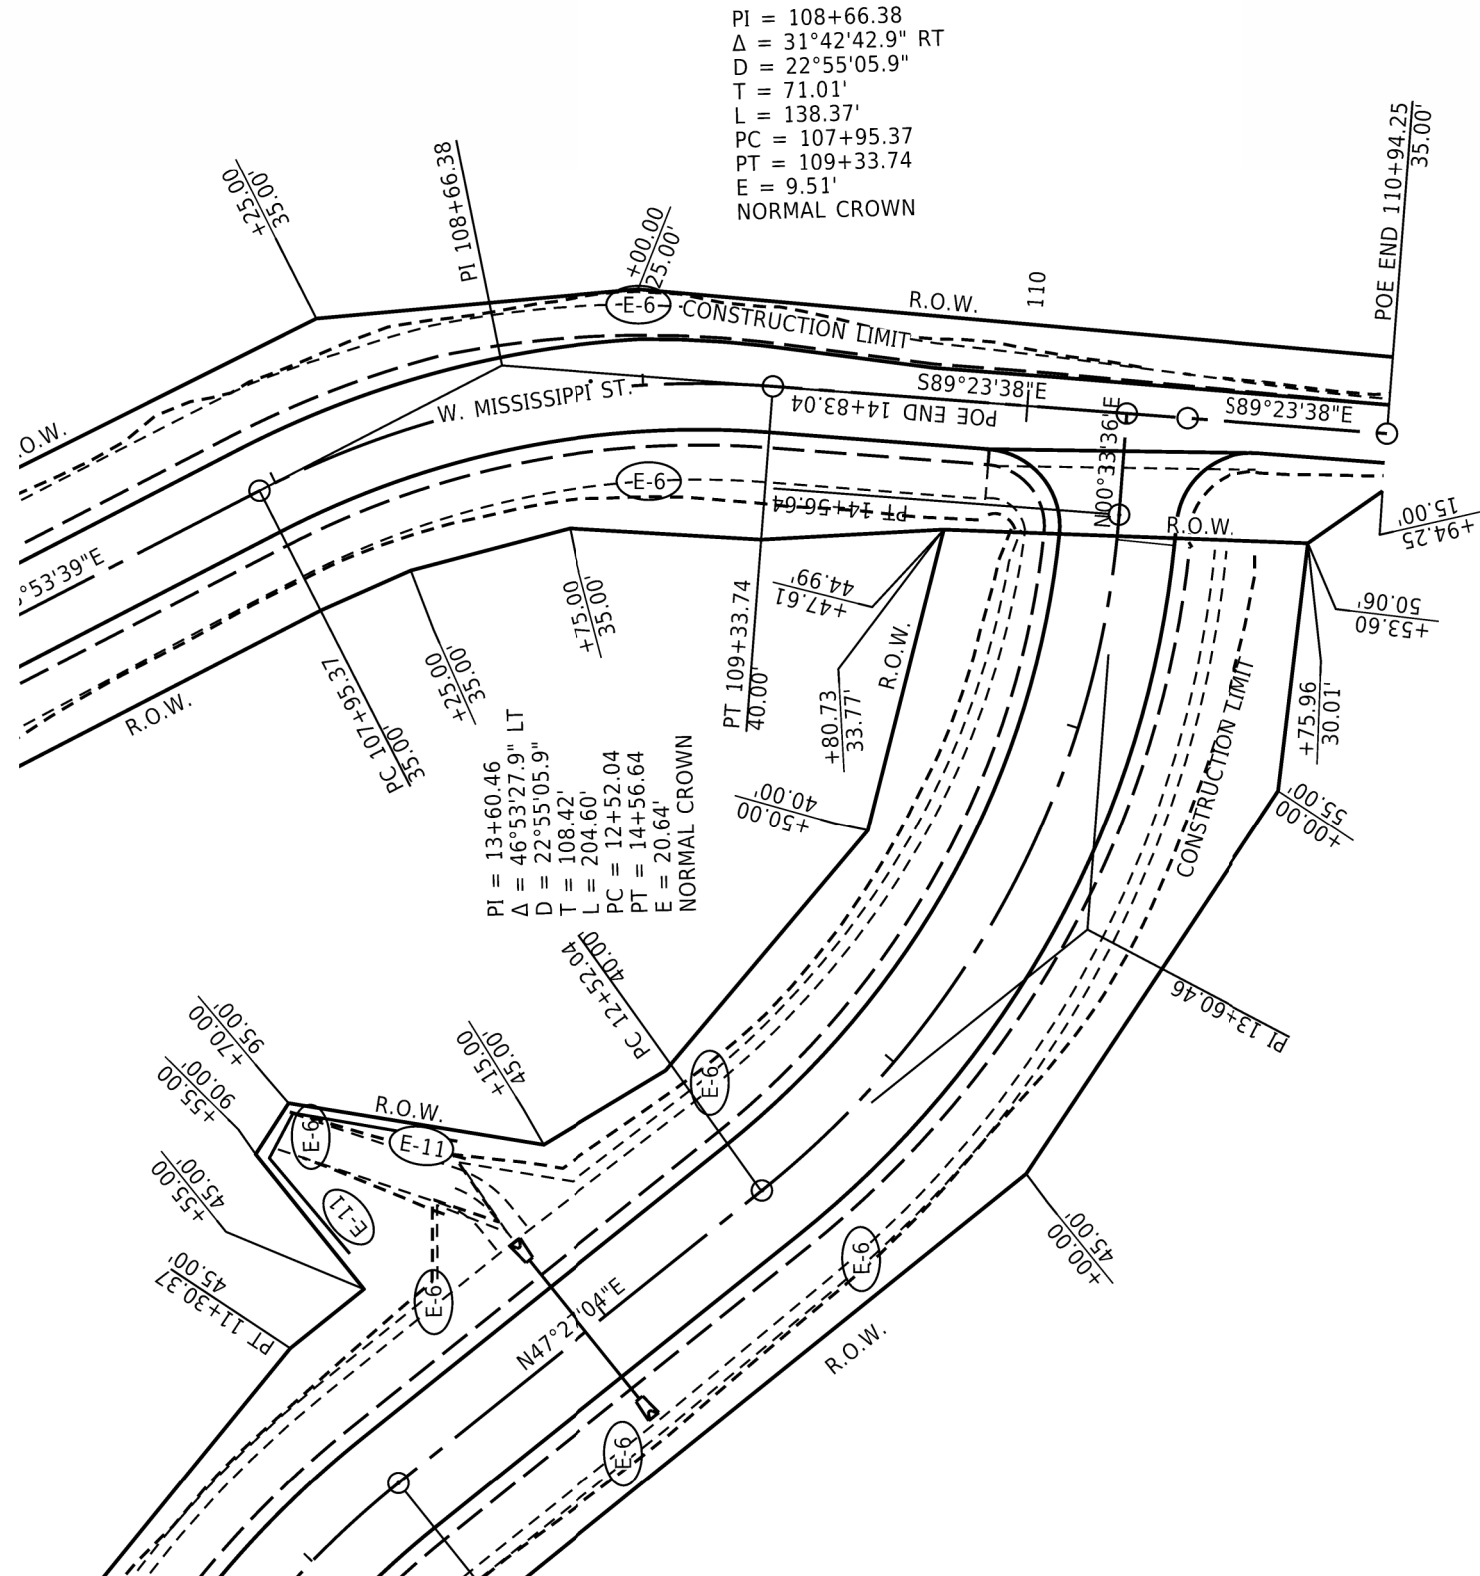

TEMPORARY EROSION CONTROL				SEDIMENT REMOVAL AND DISPOSAL	
STA.	109+00.00	ON	LT. & RT.	ROCK DITCH CHECK (E-6)	DISPOSAL
				6.0 CU. YD.	3.0 CU. YD.

EROSION CONTROL ITEMS ARE SUBJECT TO IMMEDIATE PLACEMENT AS DIRECTED BY THE ENGINEER. EXACT

LOCATIONS TO BE DETERMINED IN THE FIELD BY THE ENGINEER.

THE TEMPORARY EROSION CONTROL DEVICES SHOWN SHALL BE INSTALLED IN SUCH A SEQUENCE AS TO DETER EROSION AND SEDIMENTATION ON U.S. WATERWAY AS EXPLAINED BY THE NATIONAL POLLUTANT DISCHARGE ELIMINATION ON SYSTEM PERMIT.

ALL TEMPORARY EROSION CONTROL QUANTITIES ARE ESTIMATED. TO BE USED IF AND WHERE DIRECTED BY THE ENGINEER. SEE SECTION 104.03 OF THE STANDARD SPECIFICATIONS.

TEMPORARY EROSION CONTROL DETAILS



C73017-QUANTITIES.DGN CREATED: 9/15/2025 SAVED: 4/2/2026

DATE REVISED	DATE REVISED	FED.RD. DIST.NO.	STATE	JOB NO.	SHEET NO.	TOTAL SHEETS
		6	ARK.	C73017	12	30
QUANTITIES						



BASE AND SURFACING																		
STARTING STATION	ENDING STATION	LOCATION	LENGTH	AGGREGATE BASE COURSE (CLASS 7)		TACK COAT				SOIL STABILIZATION*	PRIME COAT				ACHM SURFACE COURSE (1/2")			
			FEET	TONS/STATION	TONS	WIDTH	SQ. YDS.	GAL./SQ.YD.	GALLONS	TONS	WIDTH	SQ. YDS.	GAL./SQ.YD.	GALLONS	WIDTH	SQ. YDS.	LBS./SQ. YD.	TONS
COMMUNITY DR.																		
8+27.00	8+77.00	COMMUNITY DR.	50.00	VAR.	139.18						VAR.	222.62	0.40	89.05	VAR.	213.89	220.00	23.53
8+77.00	14+50.11	COMMUNITY DR.	573.11	273.33	1566.48						39.00	2483.48	0.40	993.39	38.00	2419.80	220.00	266.18
14+50.11	14+83.04	ADDITIONAL AT INTERSECTION	32.93	VAR.	56.68						VAR.	120.29	0.40	48.12	VAR.	109.73	220.00	12.07
W. MISSISSIPPI ST.																		
100+00.00	108+50.00	W. MISSISSIPPI ST.	850.00	232.51	1976.34						33.00	3116.67	0.40	1246.67	32.00	3022.22	220.00	332.44
108+50.00**	109+75.00	W. MISSISSIPPI ST.	125.00	VAR.	264.57						VAR.	416.49	0.40	166.60	VAR.	394.44	220.00	43.39
109+75.00	109+90.85	W. MISSISSIPPI ST.	15.85	190.24	30.44						26.59	47.27	0.40	18.91	25.00	44.44	220.00	4.89
109+90.85**	110+94.24	W. MISSISSIPPI ST.	103.39	VAR.	95.99						VAR.	218.78	0.40	87.51	VAR.	200.14	220.00	22.02
ADDITIONAL AT INTERSECTIONS																		
AS DIRECTED			41.24			VAR.	91.96	0.08	7.4						VAR.	91.96	VAR.	90.00
AS DIRECTED										285.0								
TOTALS:					4129.68				7.4	285.0				2650.25				794.5
USE:					4130				7	285				2650				795

BASIS OF ESTIMATE (COMMUNITY DR.):
AGGREGATE BASE COURSE (CLASS 7) _____ 273.33 TONS / STA. (TYPICAL)
TACK COAT _____ 0.08 GAL. / SQ. YD.
PRIME COAT _____ 0.4 GAL. / SQ. YD.
ACHM SURFACE COURSE (1/2") _____ 220 LBS. / SQ. YD.

BASIS OF ESTIMATE (W. MISSISSIPPI ST.):
AGGREGATE BASE COURSE (CLASS 7) _____ 232.51 TONS / STA. (TYPICAL)
TACK COAT _____ 0.08 GAL. / SQ. YD.
PRIME COAT _____ 0.4 GAL. / SQ. YD.
ACHM SURFACE COURSE (1/2") _____ 220 LBS. / SQ. YD.

VOLUME CONTROL:
ASPHALT BINDER (PG 64-22) IN ACHM SURFACE COURSE (1/2") _____ 5.9%
MINERAL AGGREGATE IN ACHM SURFACE COURSE (1/2") _____ 94.1%
* QUANTITY ESTIMATED. TO BE USED IF AND WHERE DIRECTED BY THE ENGINEER. SEE SECTION 104.03 OF THE STANDARD SPECIFICATIONS FOR HIGHWAY CONSTRUCTION.

COLD MILLING ASPHALT PAVEMENT			
STATION	STATION	WIDTH	SQ. YDS.
W. MISSISSIPPI ST.			
110+74.25	110+94.25	20	45.00
COMMUNITY DR.			
8+27.00	8+77.00	50	160
TOTALS:			205.00

QUANTITIES ARE ESTIMATED. TO BE USED IF AND WHERE DIRECTED BY THE ENGINEER.
SEE SECTION 104.03 OF THE STANDARD SPECIFICATIONS.

EROSION CONTROL											
STATION	STATION	LOCATION	PERMANENT EROSION CONTROL				TEMPORARY EROSION CONTROL				
			WATER	LIME	SEEDING	MULCH COVER	SAND BAG DITCH CHECKS (E-5)	ROCK DITCH CHECK (E-6)	SEDIMENT REMOVAL AND DISPOSAL	SILT FENCE (E-11)	TEMPORARY SEEDING
			M. GALS.	TON	ACRES	ACRES	BAG	CU. YD.	CU. YD.	LIN FT.	ACRES
COMMUNITY DR.											
8+27.00	14+83.04	ENTIRE PROJECT	66.30	2.00	1.00	2.00		27.00	19.00	50.00	0.45
W. MISSISSIPPI ST.											
100+00.00	110+94.25	ENTIRE PROJECT	94.25	2.84	1.42	2.84		36.00	29.00	100.00	0.64
AS DIRECTED							550				
TOTALS:			161	5	2.42	4.84	550	63.00	48.00	150.00	1.09

BASIS OF ESTIMATE:
LIME..... 2 TONS / ACRE OF SEEDING
MULCH COVER..... 2 TONS / ACRE OF SEEDING
WATER..... 20.4 M.G. / ACRE OF SEEDING (PERMANENT SEEDING)
WATER..... 102.0 M.G. / ACRE OF SEEDING (TEMPORARY SEEDING)

NOTE: TRMPORARY EROSION CONTROL DEVICES SHALL BE ISTALLED IN SUCHA SEQUENCE AS TO DETER EROSION AND SEDIMENTATION ON U.S. WATERWAYS AS EXPLAINED BY THE NATIONAL POLLUTANT DISCHARGE ELIMINATION SYSTEM PERMIT.

NOTE: EROSION CONTROL ITEMS ARE SUBJECT TO IMMEDIATE PLACEMENT AS DIRECTED BY THE ENGINEER. EXACT LOCATION TO BE DETERMINED IN THE FIELD BY THE ENGINEER

NOTE: ALL TEMPORARY EROSION CONTROL QUANTITIES ARE ESTIMATED. TO BE USED IF AND WHERE DIRECTED BY THE ENGINEER. SEE SECTION 104.03 OF THE STANDARD SPECIFICATIONS FOR HIGHWAY CONSTRUCTION, EDITION OF 2014.

STRUCTURES										
STATION	DESCRIPTION	22" X 14" R.C.P. (CLASS V)	CROSS DRAIN ALTERNATES		22" X 14" F.E.S. R.C.P.	F.E.S ALTERNATES		SOLID SODDING	WATER	STANDARD DRAWING NUMBERS
			18" R.C.P. (CLASS V)	18" C.M.P.		18" F.E.S. R.C.P.	18" F.E.S. C.M.P.			
		LIN. FT.	LIN. FT.	EACH	EACH	SQ. YD.	M. GAL.			
COMMUNITY DR.										
11+93.29	INSTALL CROSS DRAIN	46			2			14	0.2	FES-1,FES-2,PCM-1,PCC-1
W. MISSISSIPPI ST.										
100+00.00	INSTALL CROSS DRAIN	40			2			10	0.1	FES-1,FES-2,PCM-1,PCC-1
104+00.00	INSTALL CROSS DRAIN		40	46		2	2	10	0.1	FES-1,FES-2,PCM-1,PCC-2
107+00.00	INSTALL CROSS DRAIN		40	46		2	2	10	0.1	FES-1,FES-2,PCM-1,PCC-3
TOTALS:		86	80	92	4	4	4	44	0.5	

NOTE: FOR C.M. PIPE CULVERT INSTALLATIONS USE TYPE 2 BEDDING UNLESS OTHERWISE SPECIFIED.
NOTE: FOR R.C. PIPE CULVERT INSTALLATIONS USE TYPE 3 BEDDING UNLESS OTHERWISE SPECIFIED.

BASIS OF ESTIMATE:
WATER _____ 12.6 GALLONS PER SQUARE YARD (SOLID SODDING)

QUANTITIES

DATE REVISED	DATE REVISED	FED. RD. DIST. NO.	STATE	JOB NO.	SHEET NO.	TOTAL SHEETS
		6	ARK.	C73017	13	30
QUANTITIES						



TRAFFIC CONTROL DEVICES							
STATION	R11-2* (ROAD CLOSED)		R11-4 (ROAD CLOSED THRU) (END ROAD		BARRICADES (TYPE III)*	*TRAFFIC DRUMS	STANDARD DRAWING NUMBER
	NO.	SQ. FT.	NO.	SQ. FT.	LIN. FT.	EACH	
COMMUNITY DR.							
8+23.00			1	12.5			TC-1, TC-2, TC-3
8+28.00	1	10			16		TC-1, TC-2, TC-3
W.MISSISSIPPI ST.							
100+00.00	1	10			16		TC-1, TC-2, TC-3
110+94.25	1	10			16		TC-1, TC-2, TC-3
ENTIRE PROJECT							
AS DIRECTED						25*	
SUBTOTALS:	3*	30.00	1	12.5	48	25*	
TOTALS:				12.5	48*	25*	

NOTE: LOCATION OF THE TRAFFIC CONTROL DEVICES TO BE AS DIRECTED BY THE ENGINEER.
SEE SECTION 104.03 OF THE STANDARD SPECIFICATIONS.
*NOTE: ESTIMATED QUANTITY. TO BE USED IF AND WHERE DIRECTED BY THE ENGINEER.
SEE SECTION 104.03 OF THE STANDARD SPECIFICATIONS.

STANDARD HIGHWAY SIGNS AND SUPPORT ASSEMBLIES										
STATION	SIDE	STANDARD SIGN NUMBER						SUPPORT ASSEMBLIES		STANDARD DRAWING NUMBER
		R1-1 (STOP)		OM-3L (OBJECT MARKER)		OM-3R (OBJECT MARKER)		TYPE A	TYPE C	
		NO.	SQ. FT.	NO.	SQ. FT.	NO.	SQ. FT.	EACH		
COMMUNITY DR.										
11+93.29	RIGHT	1	6.25					1		SHS 1&2
14+55.00	LT. & RT.			2	6.00*	2	6.00*		2	SHS 1&2
W. MISSISSIPPI ST.										
101+00.00	LT. & RT.			2	6.00*	2	6.00*		2	SHS 1&2
104+00.00	LT. & RT.					2	6.00*		2	SHS 1&2
107+00.00	LT. & RT.			2	6.00*	2	6.00*		2	SHS 1&2
TOTALS:			6.25		24.00		24.00	1	8	

ALL STANDARD SIGN BLANKS TO BE 0.08" THICK. REFER TO STANDARD DRAWING
SHS - 2 FOR CHANNEL POST SPLICING DETAILS.

*TWO OM-3'S PLACED BACK TO BACK ON EACH SIDE OF A SINGLE TYPE C SUPPORT ASSEMBLY.

REMOVAL AND DISPOSAL OF CURB AND GUTTER			
FROM	TO	LOCATION	LENGTH
STATION			LIN. FT.
W. MISSISSIPPI ST.			
110+00.00	110+94.25	EXISTING CURB	95
TOTAL:			95

FROM	TO	LOCATION	AGGREGATE BASE COURSE (CLASS 7)	TYPE A (1 '6")	TYPE SPECIAL
STATION			TON	LIN. FT.	LIN. FT.
8+27.00	8+70.00	COMMUNITY DR. LT.	5.23		58
8+27.00	8+52.00	COMMUNITY DR. RT.	2.25		25
14+50.12	14+73.86	COMMUNITY DR. RT.	2.43	35	
110+60.98	110+94.25	W. MISSISSIPPI ST. RT.	2.67	33	
TOTALS:			12.58	68	83

USE: 13 68 83
BASIS OF ESTIMATE
AGGREGATE BASE COURSE (CLASS 7) _____ 9.01 TONS / STA. (TYPE SPECIAL)

EARTHWORK								
STATION	STATION	LOCATION / DESCRIPTION	UNCLASSIFIED EXCAVATION			COMPACTED EMBANKMENT		
			NORMAL	ADD'L	TOTAL	NORMAL	ADD'L	TOTAL
			CUBIC YARDS					
COMMUNITY DR.								
8+27.00	14+83.04	MAIN LANES	616	16	632	840		840
W.MISSISSIPPI ST.								
100+00.00	107+50.00	MAIN LANES	1448		1448	926		926
107+50.00	110+94.25	MAIN LANES	112		112.00	337		337
TOTALS:				16	2192	2103		2103

NOTE: EARTHWORK QUANTITIES SHOWN ABOVE SHALL BE PAID AS PLAN QUANTITY.

CLEARING AND GRUBBING			
STATION	STATION	CLEARING	GRUBBING
		STATION	STATION
COMMUNITY DR.			
8+27.00	14+83.04		7
14+73.04	14+83.04	1	
W. MISSISSIPPI ST.			
100+00.00	110+94.25		11
TOTALS:		1	18

QUANTITIES

C73017-QUANTITIES.DGN CREATED: 9/15/2025 SAVED: 4/2/2026

DATE REVISED	DATE REVISED	FED.RD. DIST.NO.	STATE	JOB NO.	SHEET NO.	TOTAL SHEETS
		6	ARK.	C73017	14	30
SUMMARY OF QUANTITIES AND REVISIONS						



SUMMARY OF QUANTITIES

ITEM NO.	ITEM	QUANTITY	UNIT
201	CLEARING	1	STATION
201	GRUBBING	18	STATION
202	REMOVAL AND DISPOSAL OF CURB AND GUTTER	95	LIN. FT.
SS & 210	UNCLASSIFIED EXCAVATION	2192	CU. YD.
210	COMPACTED EMBANKMENT	2103	CU. YD.
SP & 210	SOIL STABILIZATION	285	TON
SS & 303	AGGREGATE BASE COURSE (CLASS 7)	4143	TON
SS & 401	PRIME COAT	2650	GAL.
SS & 401	TACK COAT	7	GAL.
SP, SS, & 407	MINERAL AGGREGATE IN ACHM SURFACE COURSE (1/2")	748	TON
SP, SS, & 407	ASPHALT BINDER (PG 64-22) IN ACHM SURFACE COURSE (1/2")	47	TON
412	COLD MILLING ASPHALT PAVEMENT	205	SQ. YD.
601	MOBILIZATION	1.00	LUMP SUM
SS & 603	MAINTENANCE OF TRAFFIC	1.00	LUMP SUM
SS & 604	SIGNS	43	SQ. FT.
SS & 604	BARRICADES	48	LIN. FT.
SS & 604	TRAFFIC DRUMS	25	EACH
* SS & 606	18" REINFORCED CONCRETE PIPE CULVERTS (CLASS V) (ALTERNATE NO. 1)	80	LIN. FT.
* SS & 606	18" ZINC COATED (GALVANIZED) CORRUGATED STEEL PIPE CULVERTS (16 GAUGE) (ALTERNATE NO. 2)	92	LIN. FT.
* SS & 606	18" ALUMINUM COATED CORRUGATED STEEL PIPE CULVERTS (16 GAUGE) (ALTERNATE NO. 3)	92	LIN. FT.
* SS & 606	18" POLYMER PRECOATED METALLIC COATED CORRUGATED STEEL PIPE CULVERT (16 GAUGE) (ALTERNATE NO. 4)	92	LIN. FT.
* SS & 606	22" X 14" REINFORCED CONCRETE ARCH PIPE CULVERTS (CLASS V)	86	LIN. FT.
* SS & 606	18" FLARED END SECTIONS FOR REINFORCED CONCRETE PIPE CULVERTS (ALTERNATE NO. 1)	4	EACH
* SS & 606	18" FLARED END SECTIONS FOR CORRUGATED STEEL PIPE CULVERTS (ALTERNATE NO. 2)	4	EACH
SS & 606	22" X 14" FLARED END SECTIONS FOR REINFORCED CONCRETE ARCH PIPE CULVERTS	4	EACH
620	LIME	5	TON
620	SEEDING	2.42	ACRE
SS & 620	MULCH COVER	4.84	ACRE
620	WATER	161.5	M. GAL.
621	TEMPORARY SEEDING	1.09	ACRE
621	SILT FENCE	150	LIN. FT.
621	SAND BAG DITCH CHECKS	550	BAG
621	SEDIMENT REMOVAL AND DISPOSAL	48.0	CU. YD.
621	ROCK DITCH CHECKS	63	CU. YD.
624	SOLID SODDING	44	SQ. YD.
SS & 634	CONCRETE COMBINATION CURB AND GUTTER (TYPE A) (1' 6")	68	LIN. FT.
SS & 634	CONCRETE COMBINATION CURB AND GUTTER (TYPE SPECIAL)	83	LIN. FT.
635	ROADWAY CONSTRUCTION CONTROL	1.00	LUMP SUM
SS & 726	STANDARD SIGN	54.25	SQ. FT.
SS & 729	CHANNEL POST SIGN SUPPORT (TYPE A)	1	EACH
SS & 729	CHANNEL POST SIGN SUPPORT (TYPE C)	8	EACH

REVISIONS

DATE	REVISION	SHEET NUMBER

* DENOTES ALTERNATE BID ITEMS

SUMMARY OF QUANTITIES AND REVISIONS

SURVEY CONTROL COORDINATES

Project Name: sC73017
Date: 7/18/2024
Coordinate System: ARKANSAS STATE PLANE – NORTH ZONE BASED ON GPS CONTROL, 730045 – 730045A
PROJECTED TO GROUND.
Units: U.S. SURVEY FOOT

Point Name	Northing	Easting	Elev	Feature	Description
1	267989.3775	1339971.8184	245.48	CTL	ARDOT STD. MCN. STAMPED PN:1
2	268398.0229	1340469.5467	250.01	CTL	ARDOT STD. MCN. STAMPED PN:2
3	268798.9151	1341032.4550	253.65	CTL	ARDOT STD. MCN. STAMPED PN:3
4	269282.9331	1341670.2372	250.01	CTL	ARDOT STD. MCN. STAMPED PN:4
5	269779.5914	1342343.0424	246.48	CTL	ARDOT STD. MCN. STAMPED PN:5
6	269296.7924	1341094.9853	257.86	CTL	ARDOT STD. MCN. STAMPED PN:6
7	269781.9960	1341084.7419	256.45	CTL	ARDOT STD. MCN. STAMPED PN:7
8	270170.0804	1340700.5100	253.92	CTL	ARDOT STD. MCN. STAMPED PN:8
9	270250.1606	1341298.6084	260.52	CTL	ARDOT STD. MCN. STAMPED PN:9
10	270222.7811	1341999.4491	244.21	CTL	ARDOT STD. MCN. STAMPED PN:10
11	270696.1190	1342416.8535	240.86	CTL	ARDOT STD. MCN. STAMPED PN:11
100	271417.1270	1342230.5899	265.15	GPS	ARDOT GPS #730045
101	270209.6332	1342508.3217	242.93	GPS	ARDOT GPS #730045A
900	271608.0699	1344833.8713	243.12	TBM	CHISELED SQUARE HW
901	270203.7668	1342487.1905	243.24	TBM	CHISELED SQUARE 8.2 N OF BRICK WALL
902	271421.8213	1342218.2724	268.67	TBM	ALUM CAP IN HW
903	267881.4560	1339823.0504	242.45	TBM	CHIS SQUARE 19.9 N OF LP
999	271933.0939	1347816.6568	254.27	BM	2ND ORDER NGS PUBLISHED BM 18 BLS

*Note – Rebar and Cap – Standard – 5/8” Rebar with 2” Aluminum Cap stamped
*(standard markings common to all caps), or as indicated
(other markings indicated in the point description of the individual point).
ALL DISTANCES ARE GROUND.
USE CAF = 1.0 FOR STAKEOUT FOR THIS PROJECT.
A PROJECT CAF OF 0.999968085 HAS BEEN USED TO COMPUTE THE ABOVE GROUND COORDINATES.
THIS CAF IS INTENDED FOR USE WITHIN THE PROJECT LIMITS.
GRID DISTANCE = GROUND DISTANCE X CAF.
GRID COORDINATES ARE STORED UNDER FILE NAME sC73017gi.CTL
HORIZONTAL DATUM: NAD 83 (2011)
VERTICAL DATUM: NAVD 88 POSITIONAL ACCURACY THIRD ORDER, UNLESS SPECIFIED OTHERWISE
AT A SPECIFIC POINT.

REFERENCE POINTS (1500 SERIES) ARE TO BE USED TO ESTABLISH CONTROL
IF THE PRIMARY CONTROL POINTS LISTED ABOVE HAVE BEEN DESTROYED.
REFERENCE POINTS ARE NOT TO BE USED FOR VERTICAL CONTROL

BASIS OF BEARING:
ARKANSAS STATE PLANE GRID BEARINGS – 0301–NORTH ZONE
DETERMINED FROM GPS CONTROL POINTS: 730045 – 730045A
CONVERGENCE ANGLE: 0°03’21.06” RIGHT AT PN:6 LT:N 35°04’23.29” LG:W 91°54’14.48”
GRID AZIMUTH = ASTRONOMICAL AZIMUTH – CONVERGENCE ANGLE.

DATE REVISED	DATE REVISED	FED.RD. DIST.NO.	STATE	JOB NO.	SHEET NO.	TOTAL SHEETS
		6	ARK.	C73017	15	30
SURVEY CONTROL DETAILS						



CONSTRUCTION CENTERLINE COORDINATES FOR : COMMUNITY DR.				
POINT	DESCRIPTION	STATION	NORTHING	EASTING
8100	POB	8+27.00	269670.3178	1340834.5166
8200	PC	8+82.58	269725.1573	1340825.4970
8300	PT	11+30.37	269949.9052	1340903.1278
8400	PC	12+52.04	270032.1800	1340992.7612
8500	PT	14+56.64	270213.9117	1341073.6944
8600	POE	14+83.04	270240.3069	1341073.9524

CONSTRUCTION CENTERLINE COORDINATES FOR : W. MISSISSIPPI ST.				
POINT	DESCRIPTION	STATION	NORTHING	EASTING
8000	POB	100+00.00	269733.6661	1340210.8435
8001	PC	104+90.85	270038.4144	1340595.6356
8002	PT	106+72.67	270141.9600	1340744.9391
8003	PC	107+95.37	270205.3492	1340849.9961
8004	PT	109+33.74	270241.2817	1340981.7957
8005	POE	110+94.25	270239.5840	1341142.2950

SURVEY CONTROL DETAILS


DATE REVISED	DATE REVISED	FED. RD. DIST. NO.	STATE	JOB NO.	SHEET NO.	TOTAL SHEETS
		6	ARK.	C73017	18	30
SURVEY CONTROL DETAILS						



STA. 110+25.90 = STA. 14+83.04

PI = 108+66.38
Δ = 31°42'42.9" RT
D = 22°55'05.9"
T = 71.01'
L = 138.37'
PC = 107+95.37
PT = 109+33.74
E = 9.51'
NORMAL CROWN

STA 110+94.25
END W. MISSISSIPPI ST.







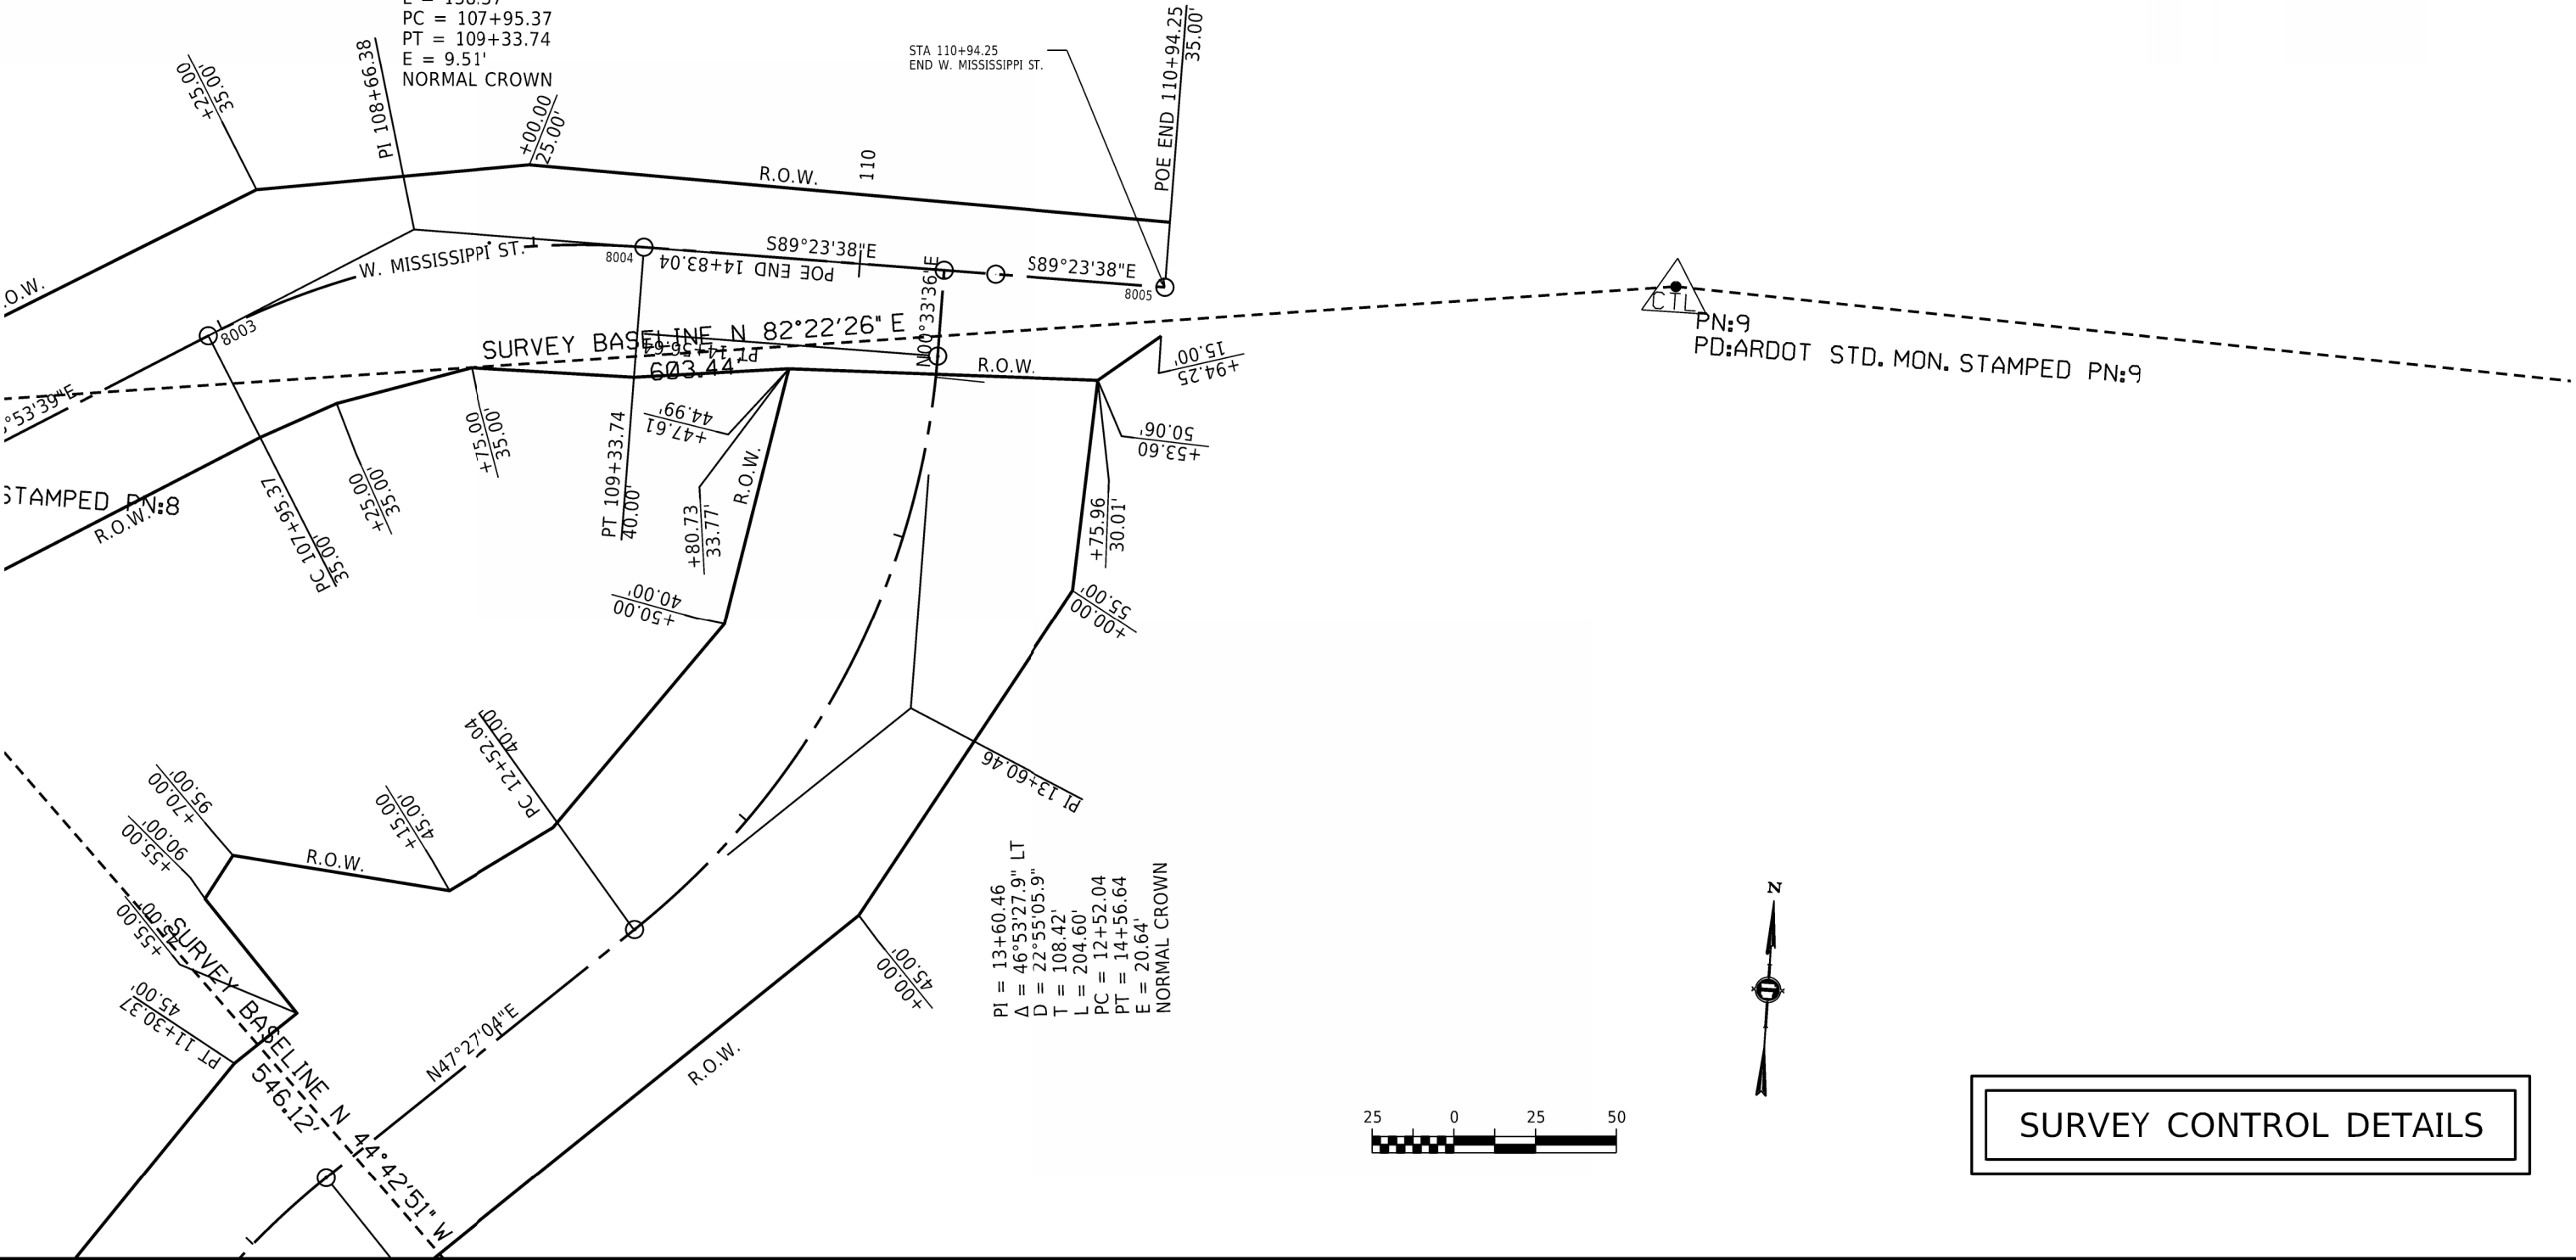


CTL
PN:9
PD:ARDOT STD. MON. STAMPED PN:9







PI = 13+60.46
Δ = 46°53'27.9" LT
D = 22°55'05.9"
T = 108.42'
L = 204.60'
PC = 12+52.04
PT = 14+56.64
E = 20.64'
NORMAL CROWN







SURVEY CONTROL DETAILS

DATE REVISED	DATE REVISED	FED.RD. DIST.NO.	STATE	JOB NO.	SHEET NO.	TOTAL SHEETS
		6	ARK.	C73017	22	30
CROSS SECTIONS STA. 8+27.00 TO 11+00.00						

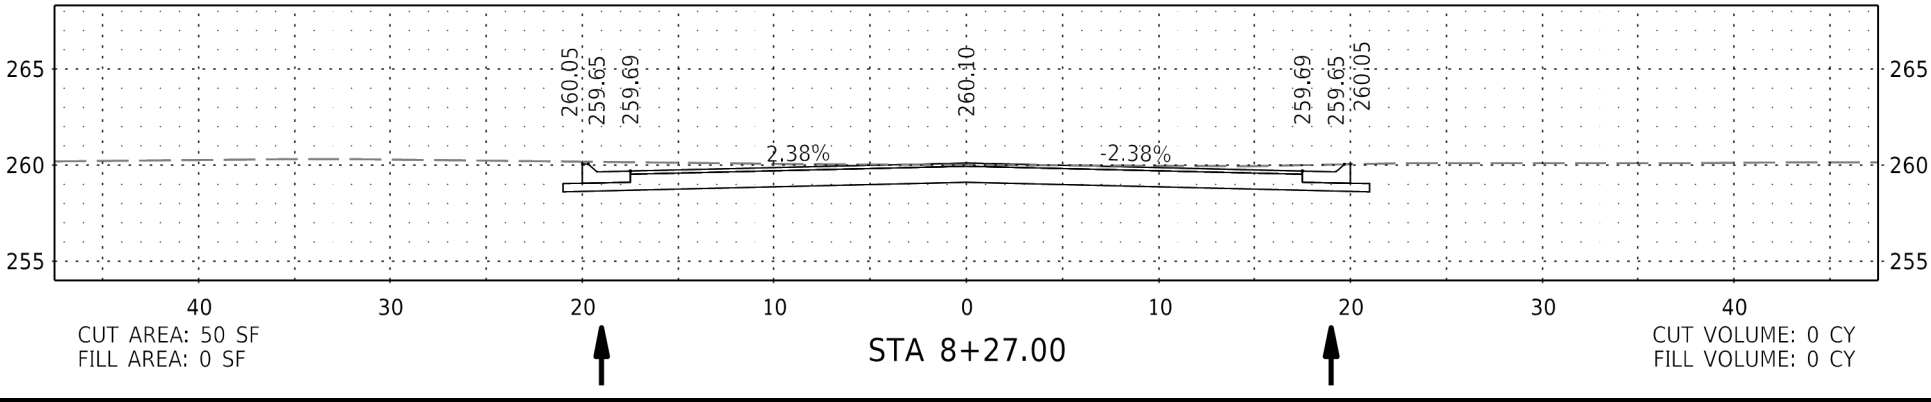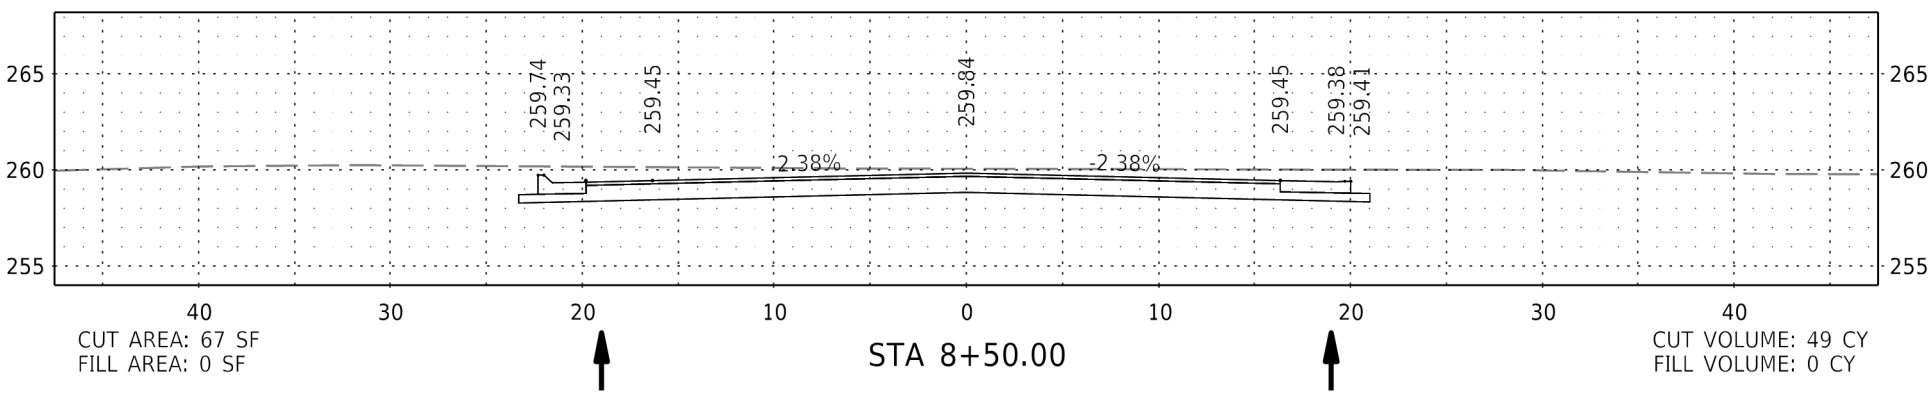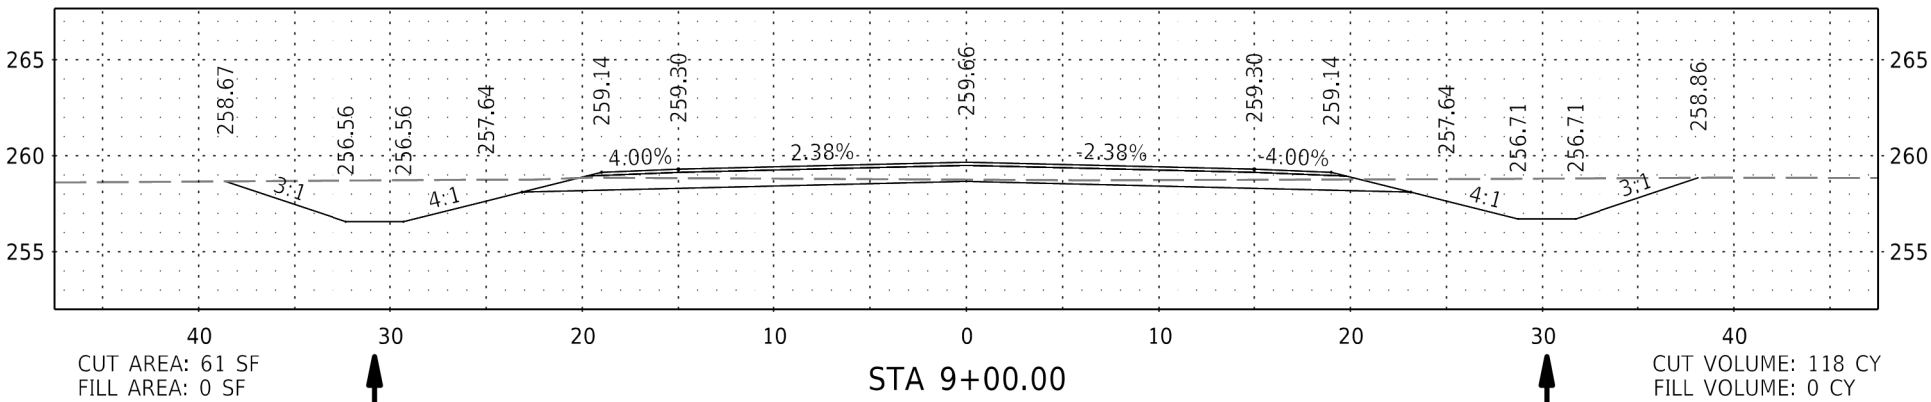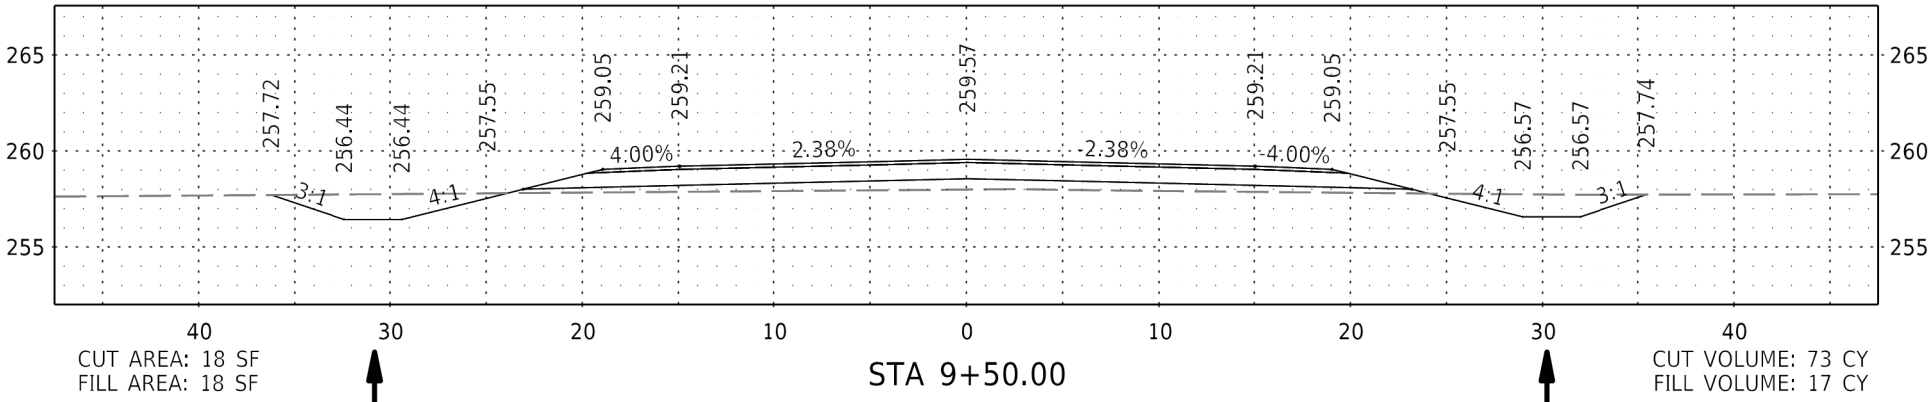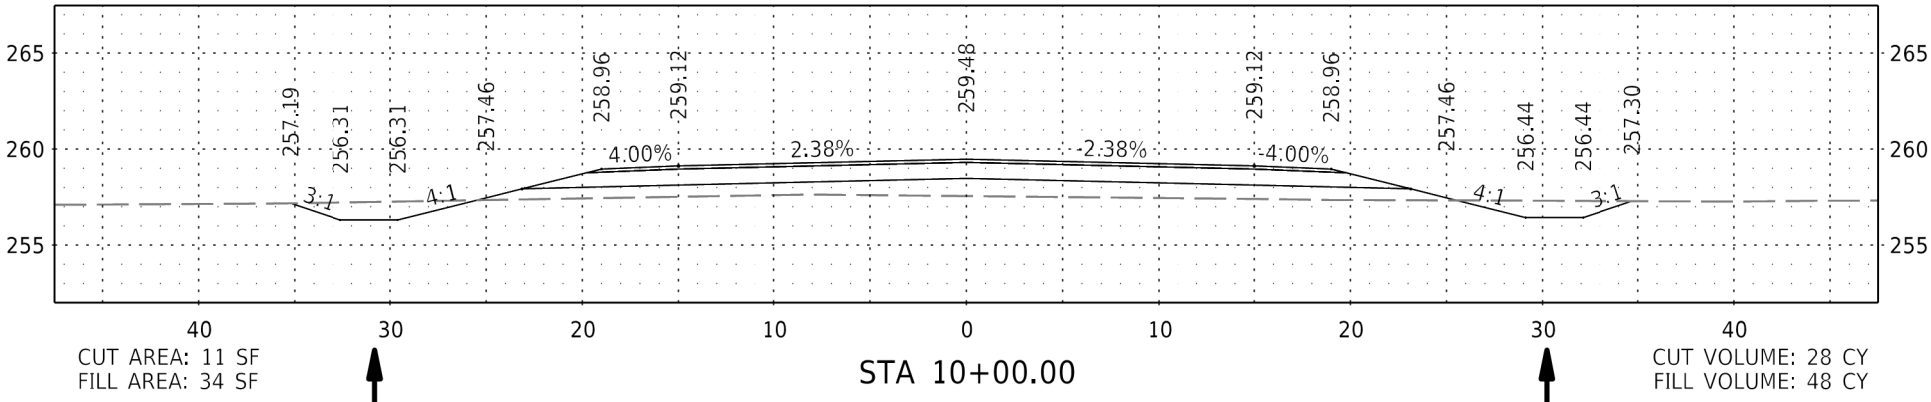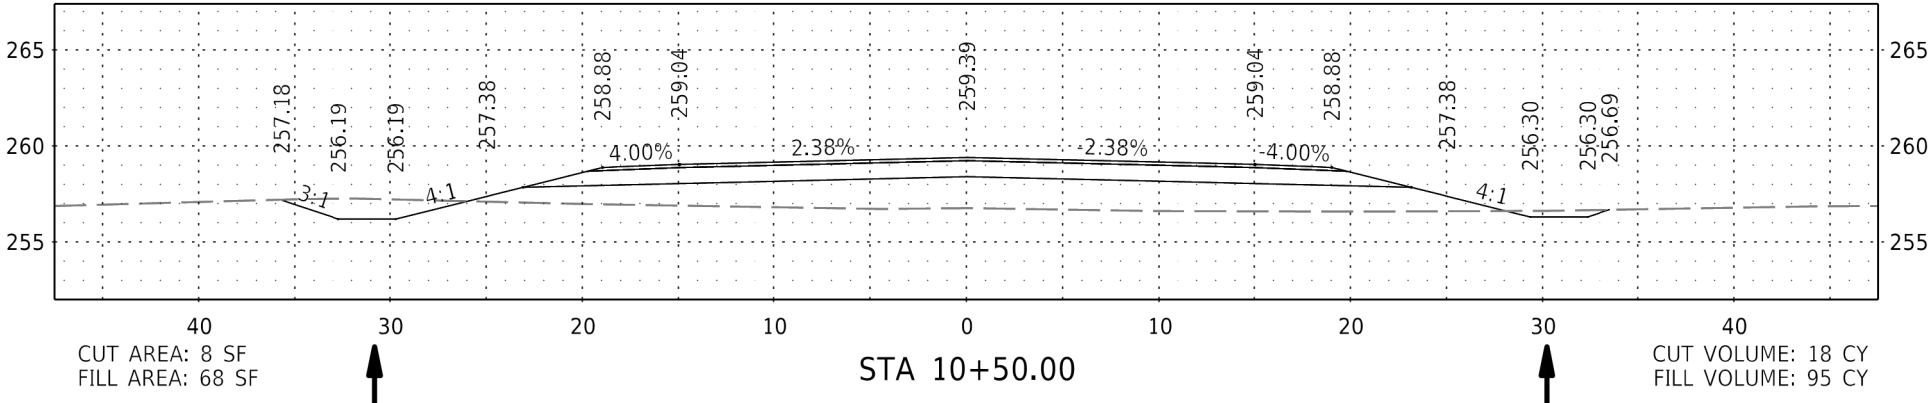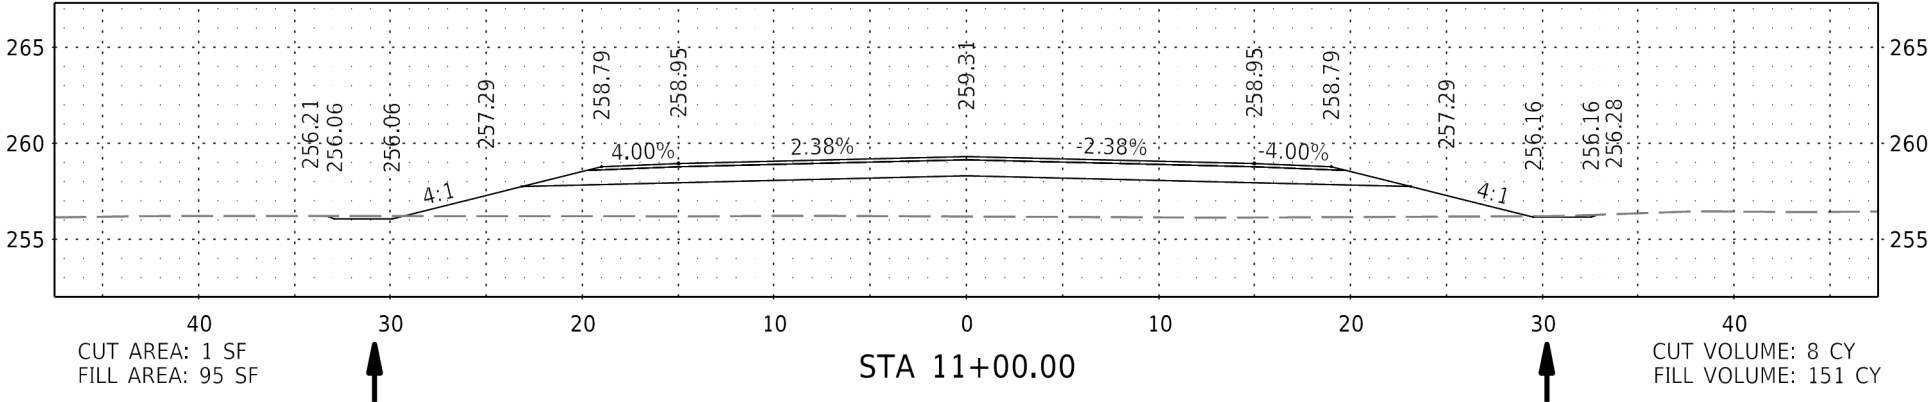


DATE REVISED	DATE REVISED	FED.RD. DIST.NO.	STATE	JOB NO.	SHEET NO.	TOTAL SHEETS
		6	ARK.	C73017	23	30
CROSS SECTIONS STA. 11+30.37 TO 12+52.04						

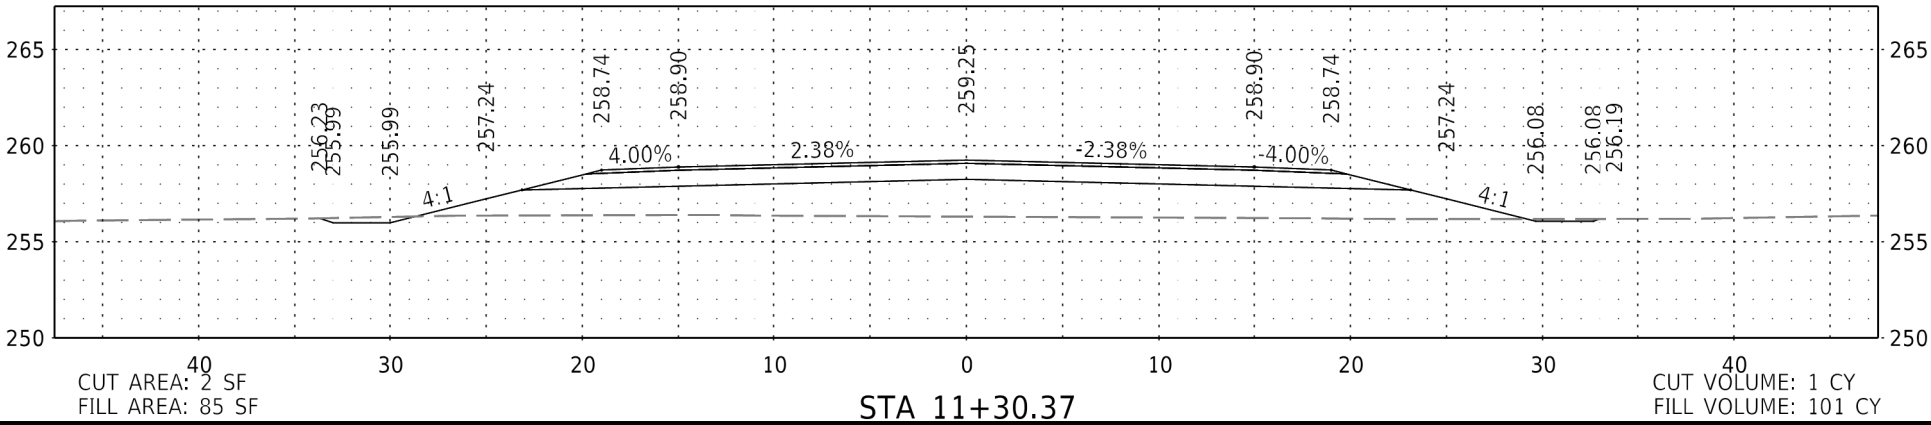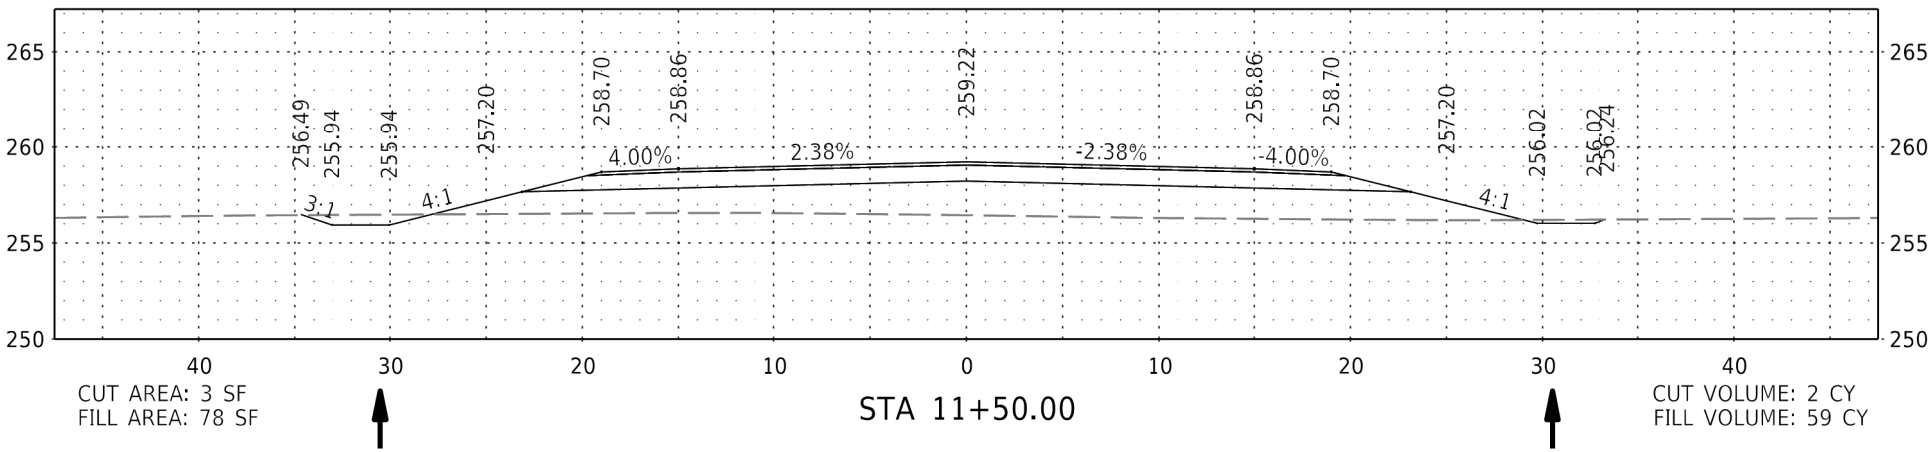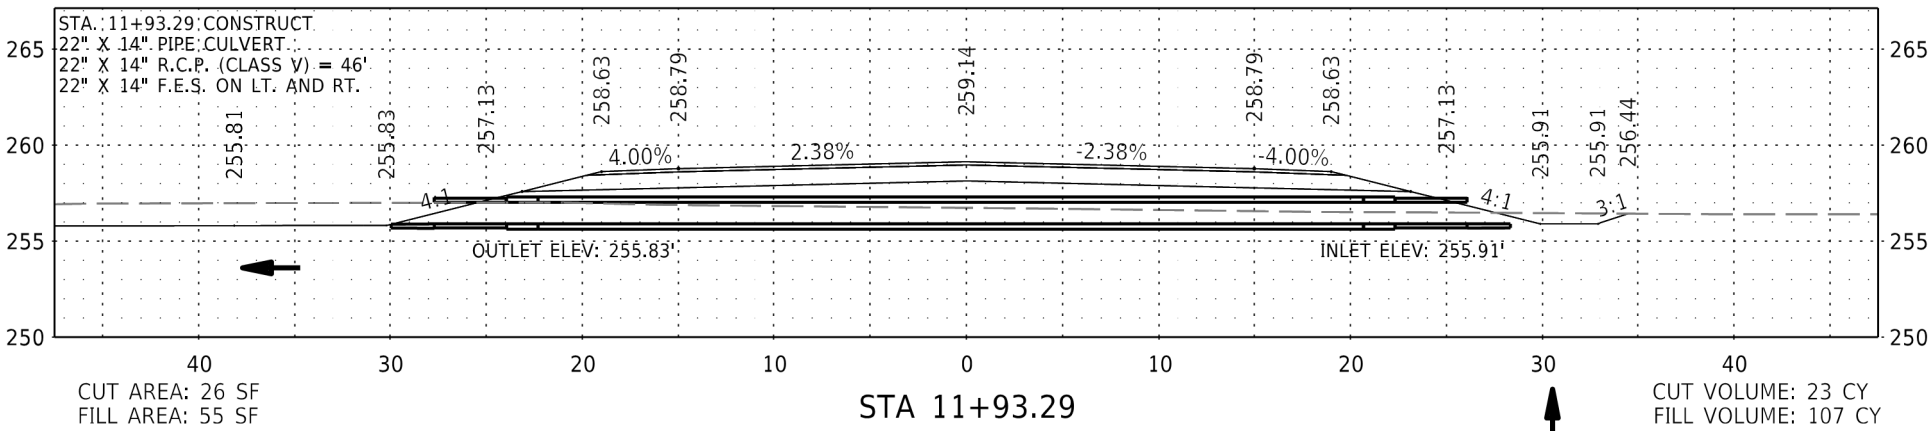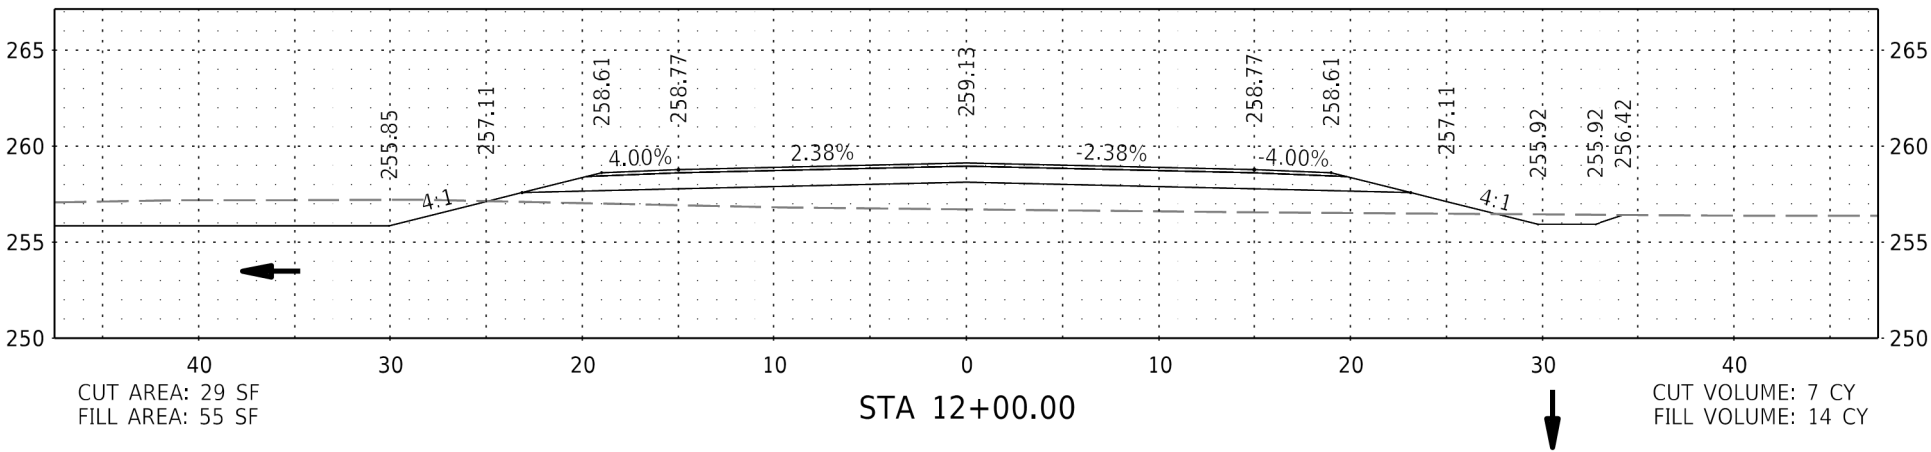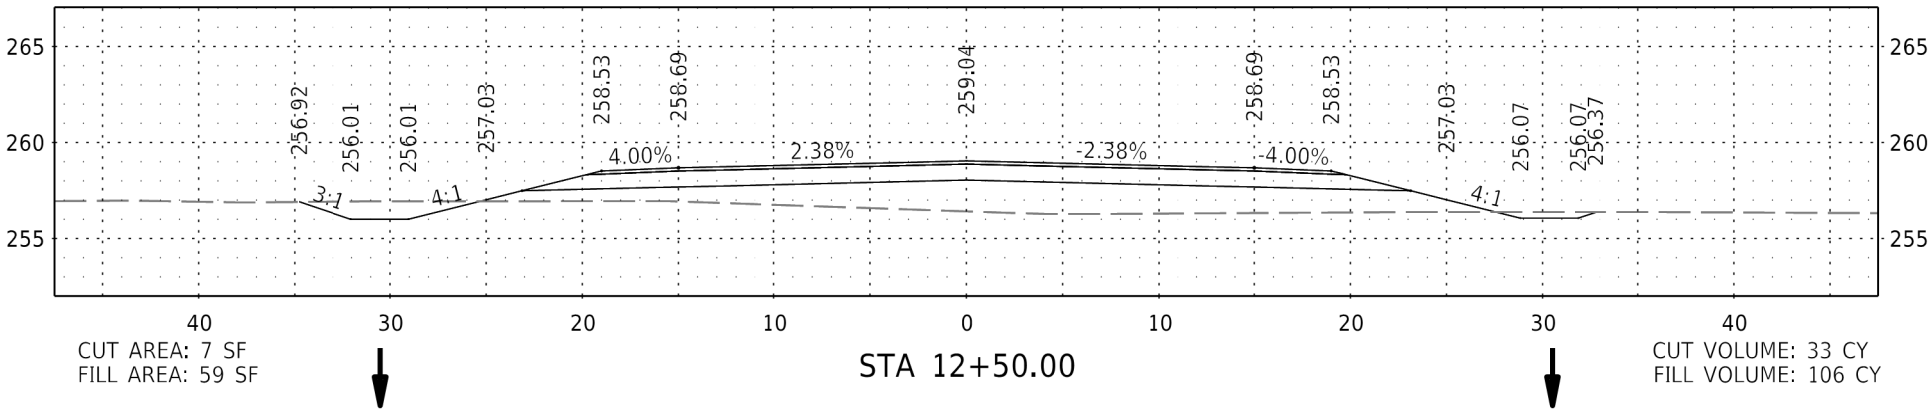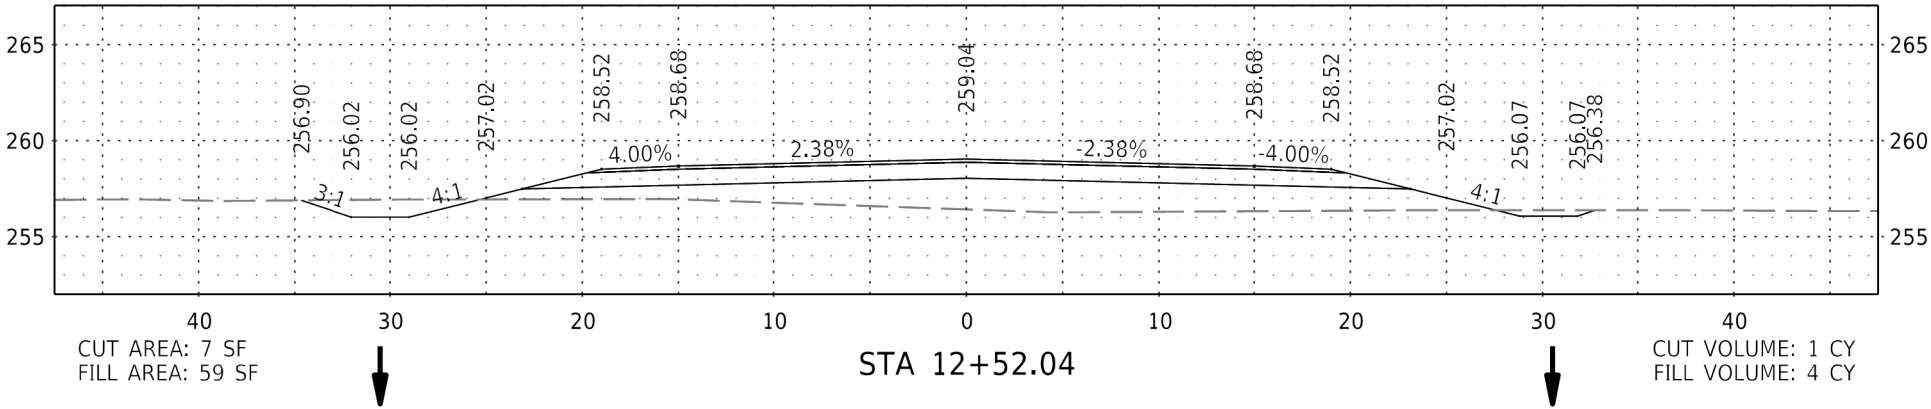

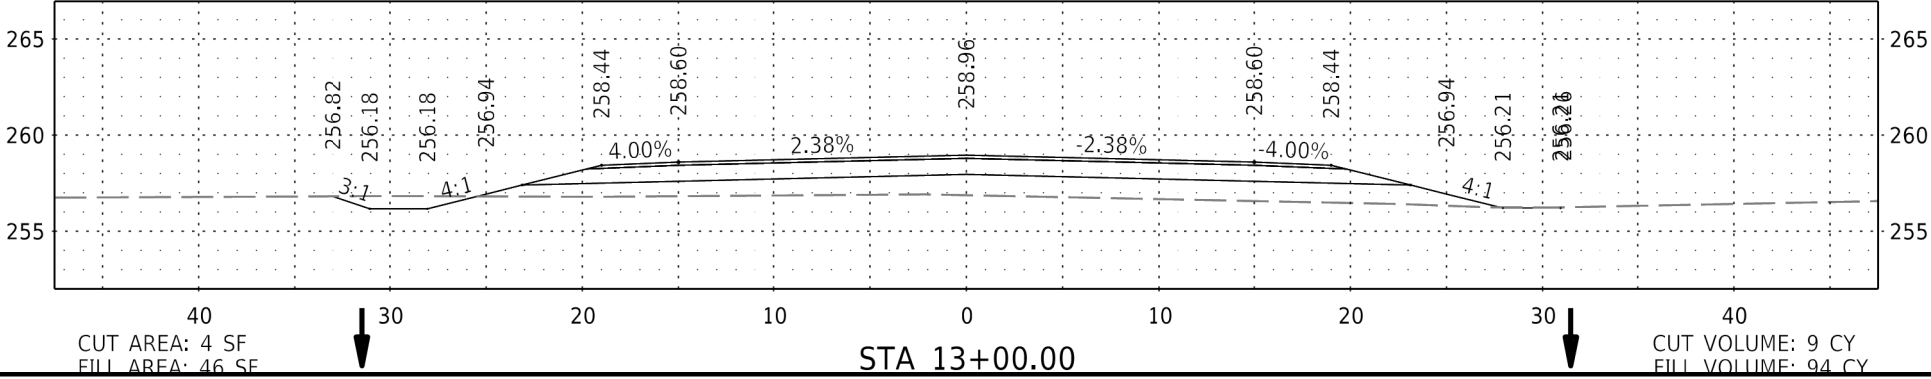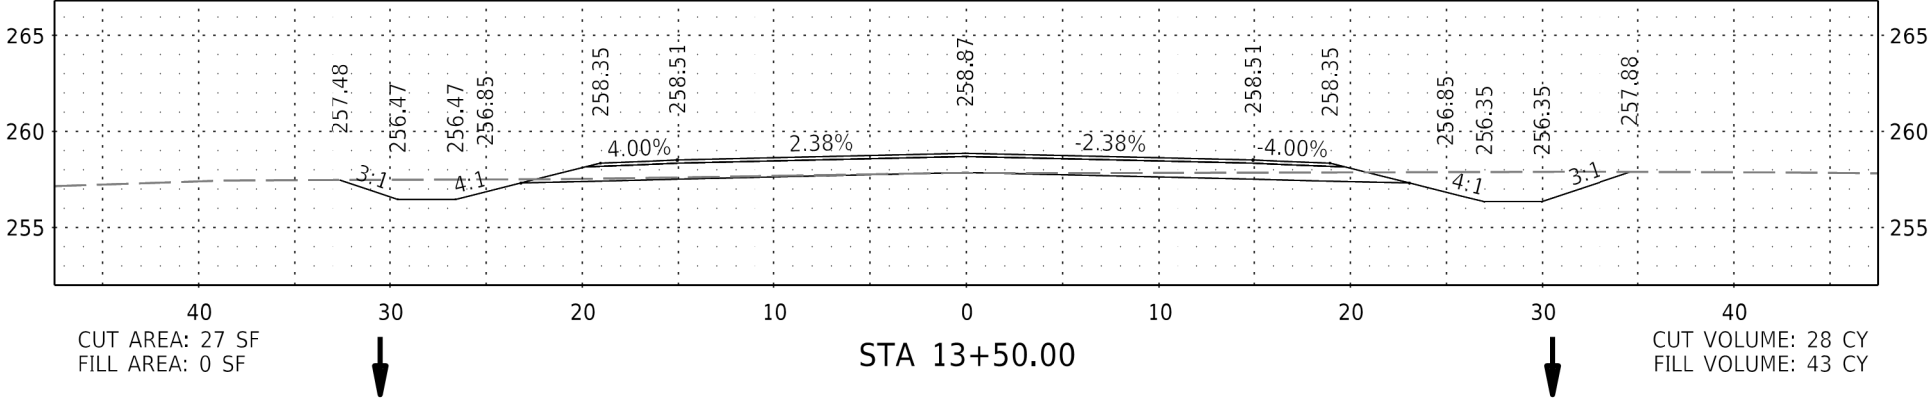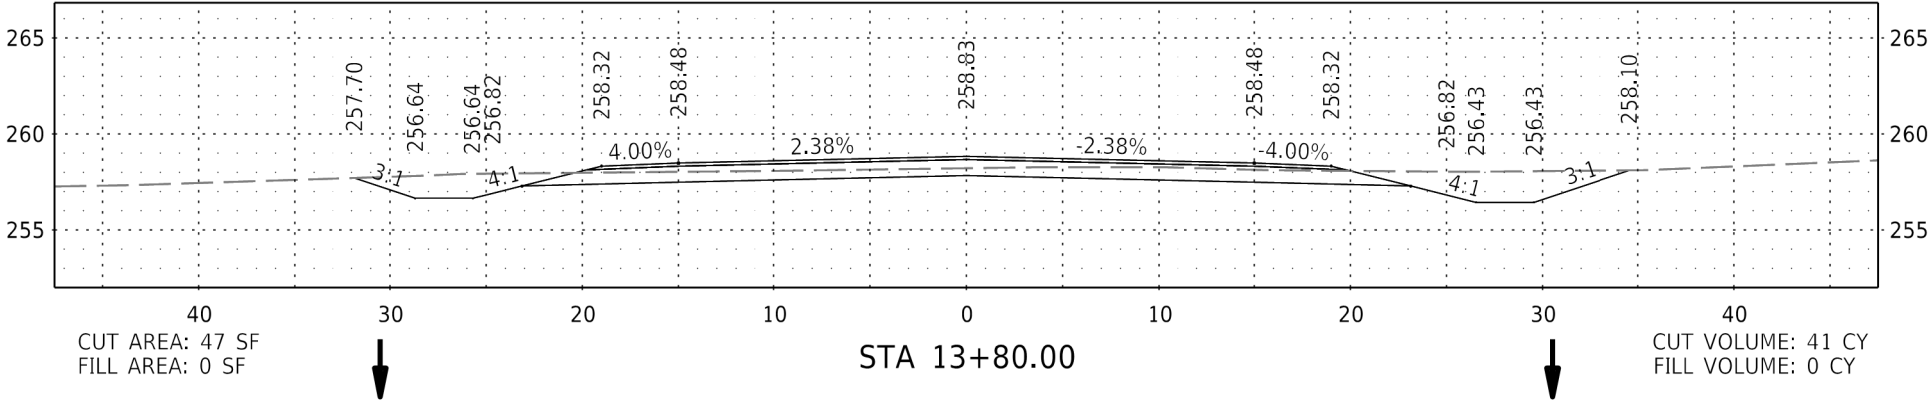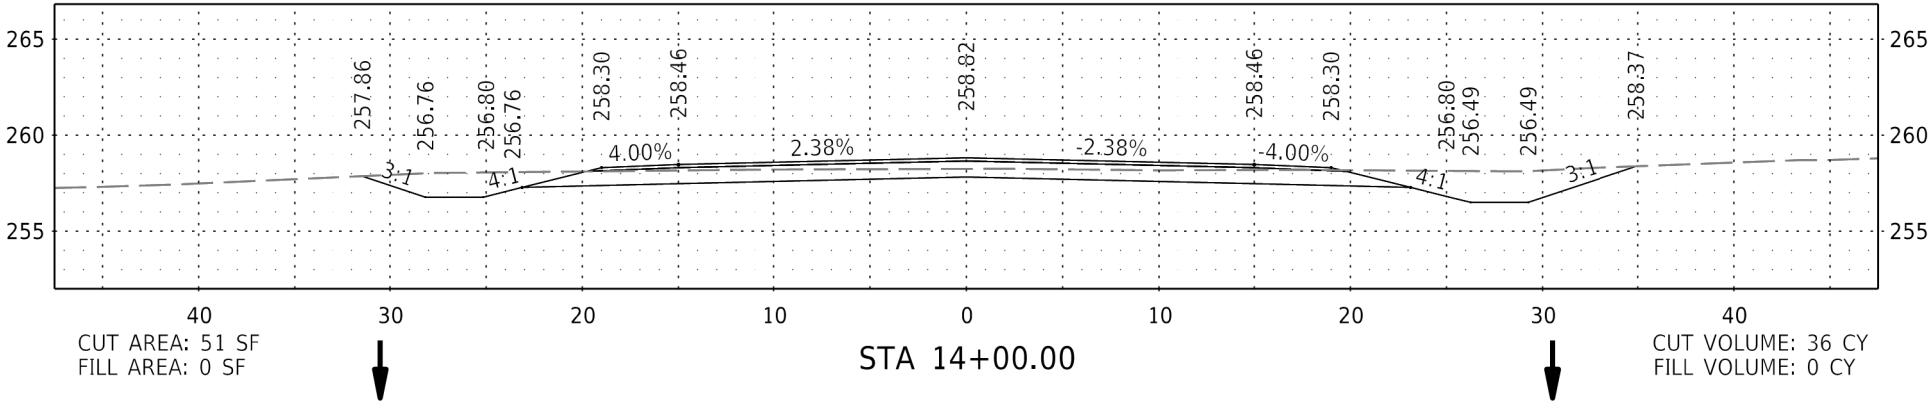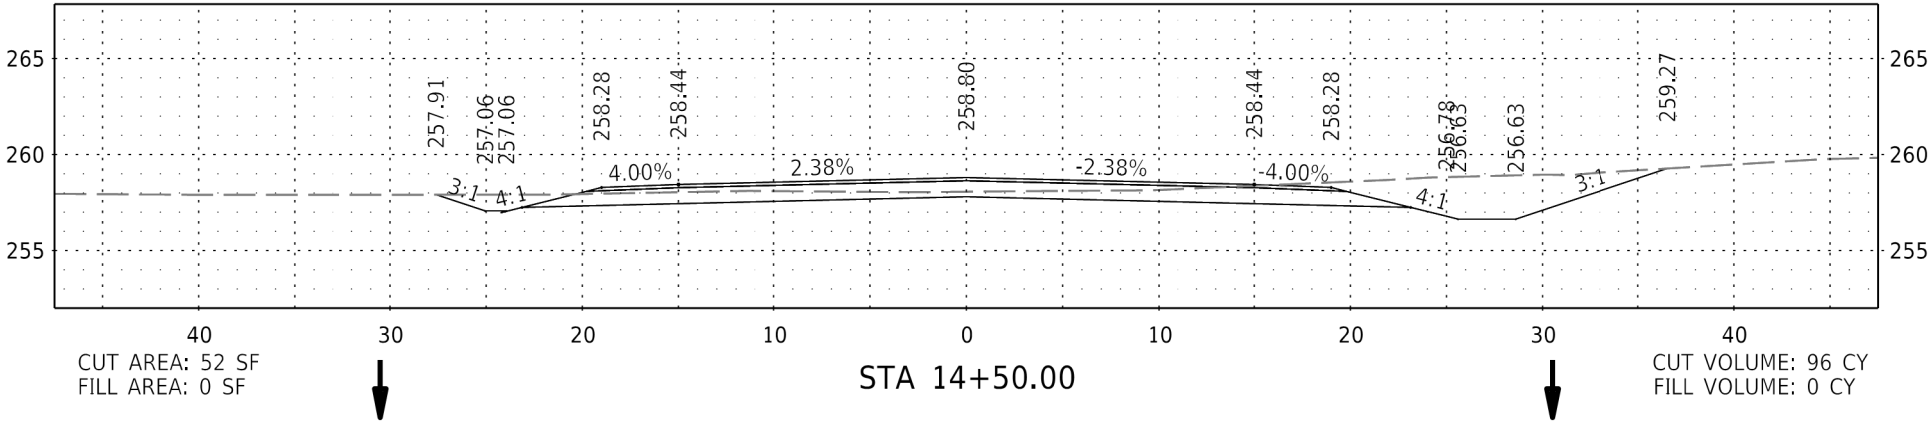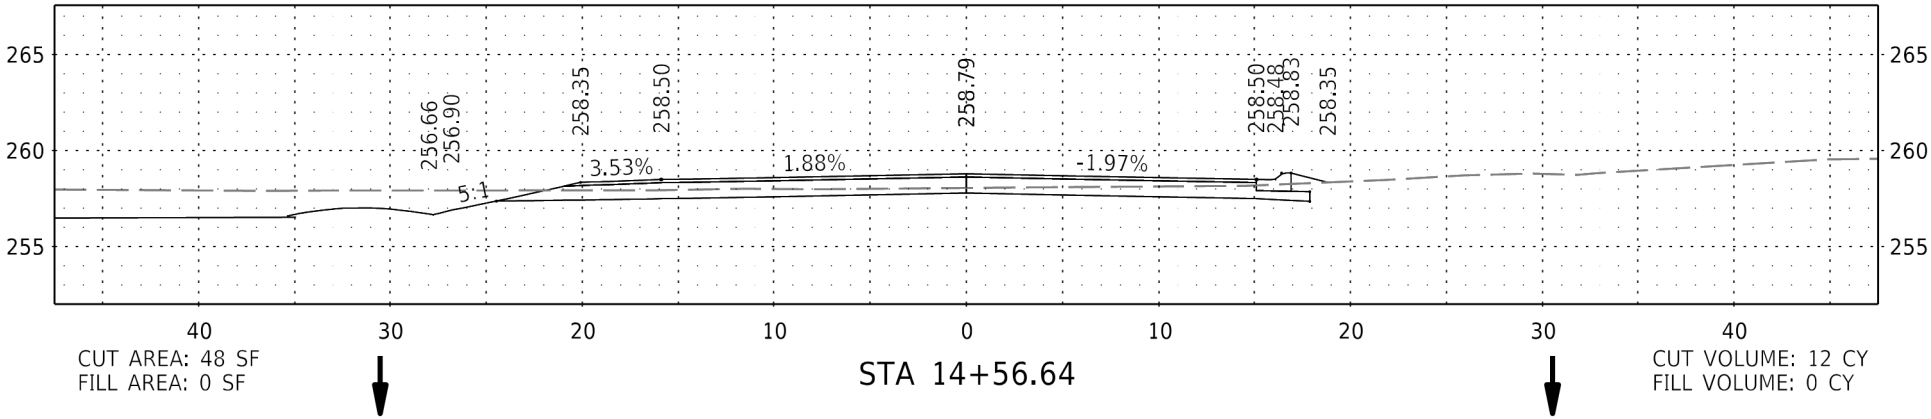







COMMUNITY DR.

DATE REVISED	DATE REVISED	FED.RD. DIST.NO.	STATE	JOB NO.	SHEET NO.	TOTAL SHEETS
		6	ARK.	C73017	25	30
		CROSS SECTION STA. 14+83.04				






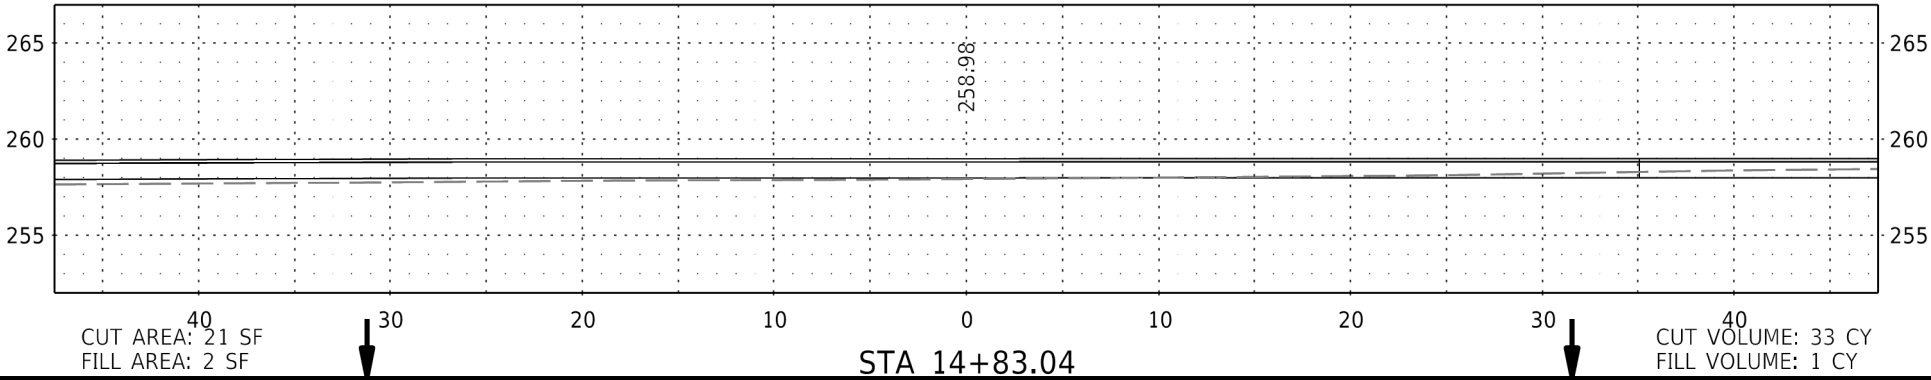


W. MISSISSIPPI ST.

DATE REVISED	DATE REVISED	FED.RD. DIST.NO.	STATE	JOB NO.	SHEET NO.	TOTAL SHEETS
		6	ARK.	C73017	26	30
CROSS SECTIONS STA. 100+00.00 TO 102+50.00						

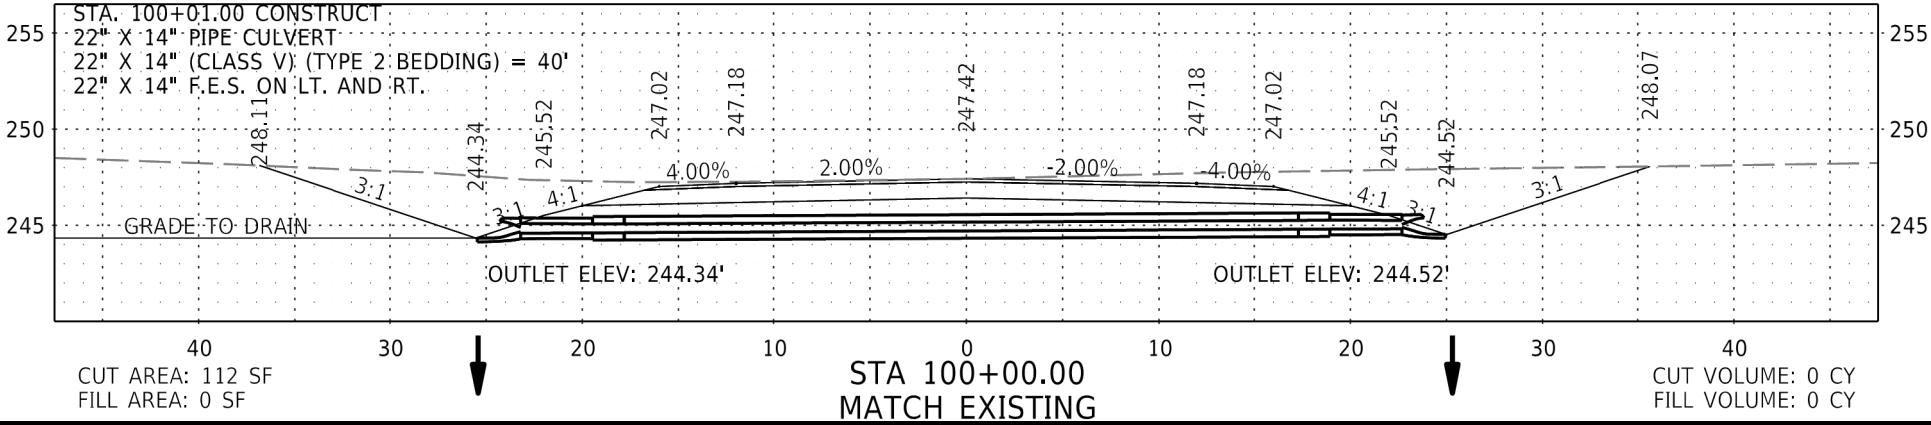
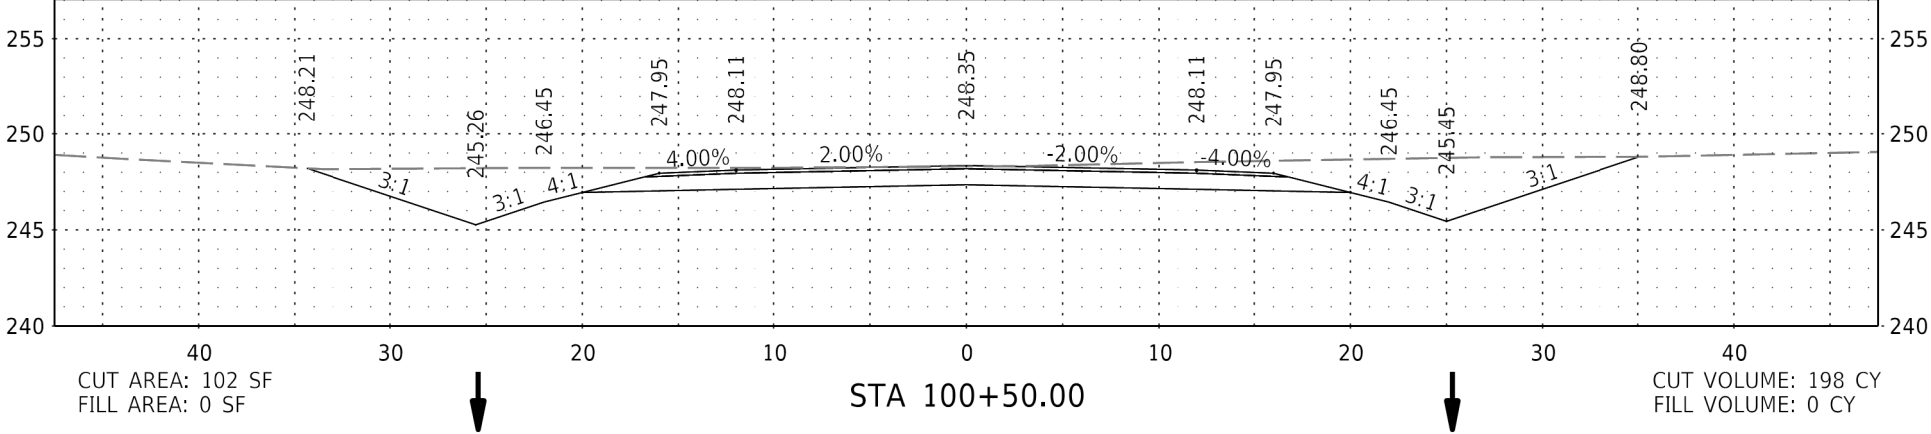
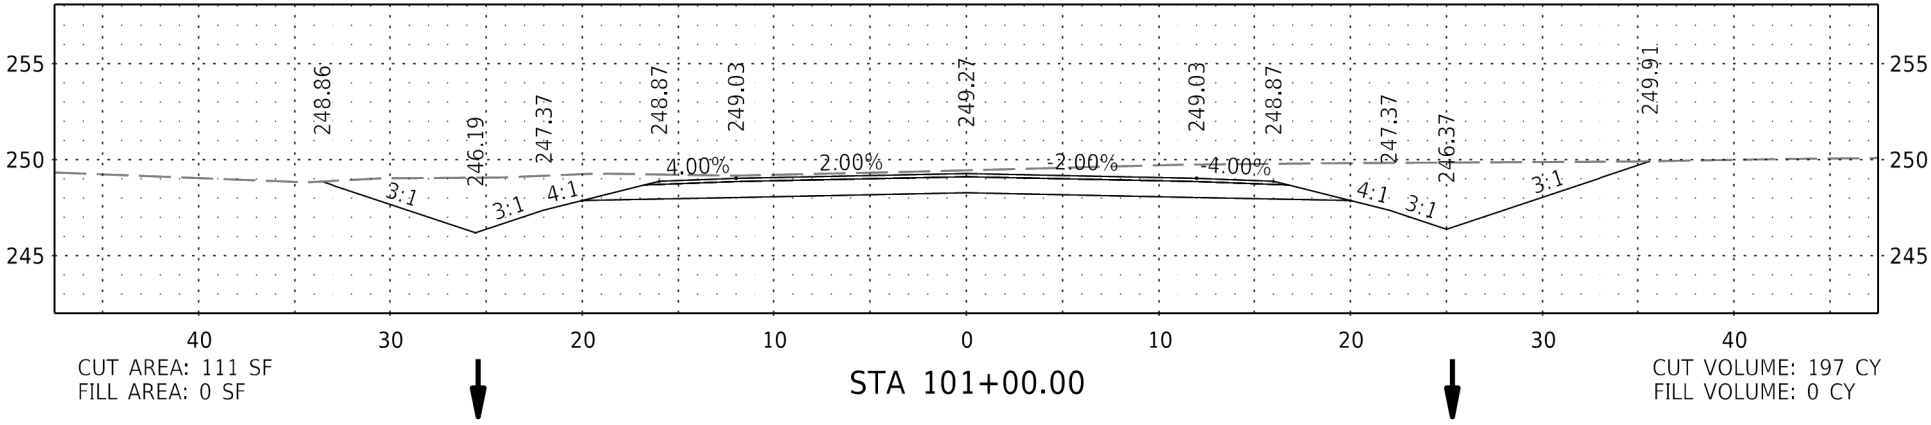
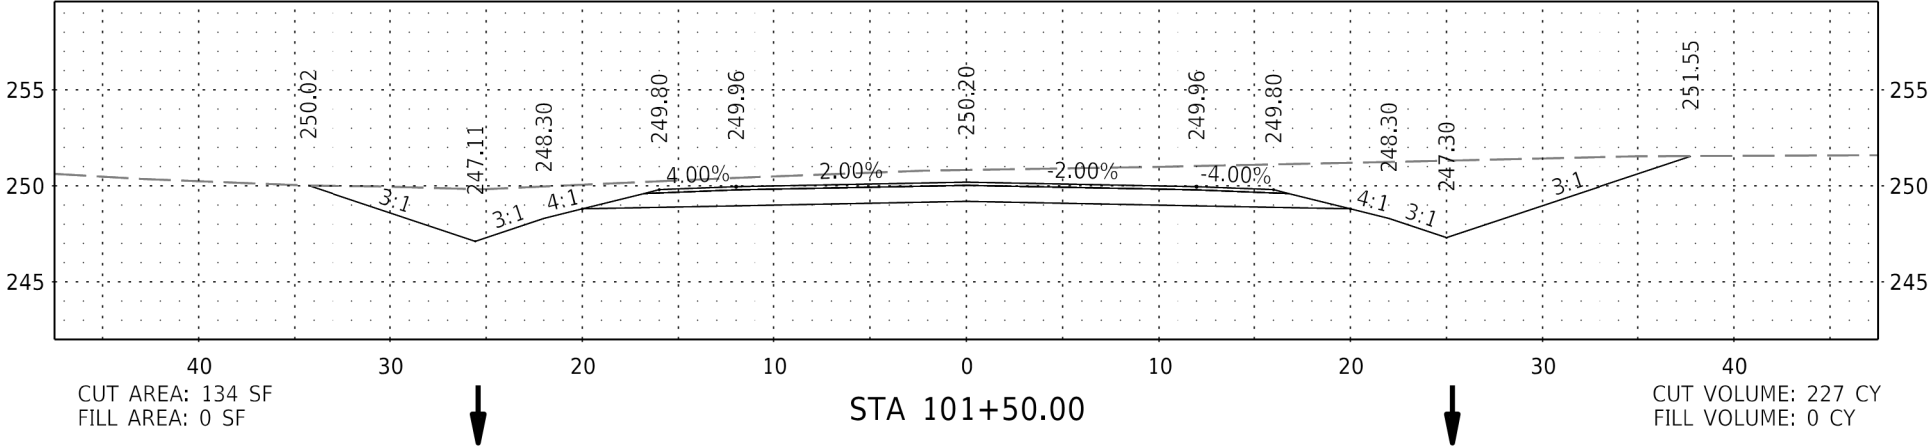
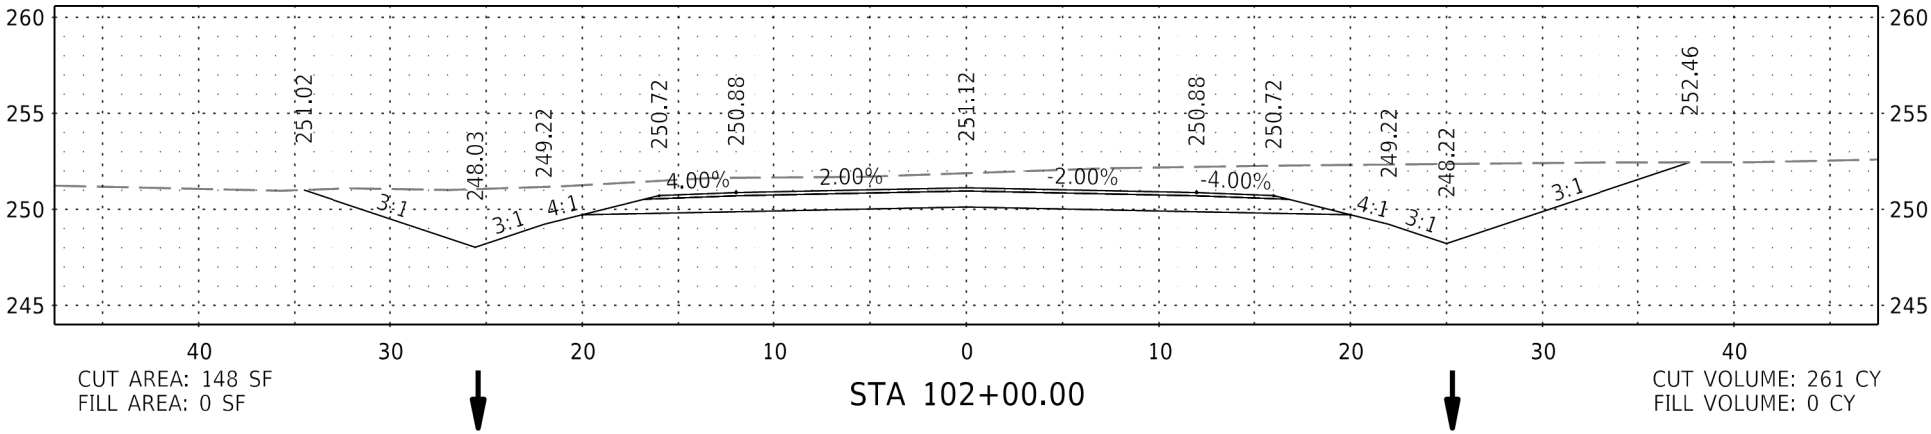
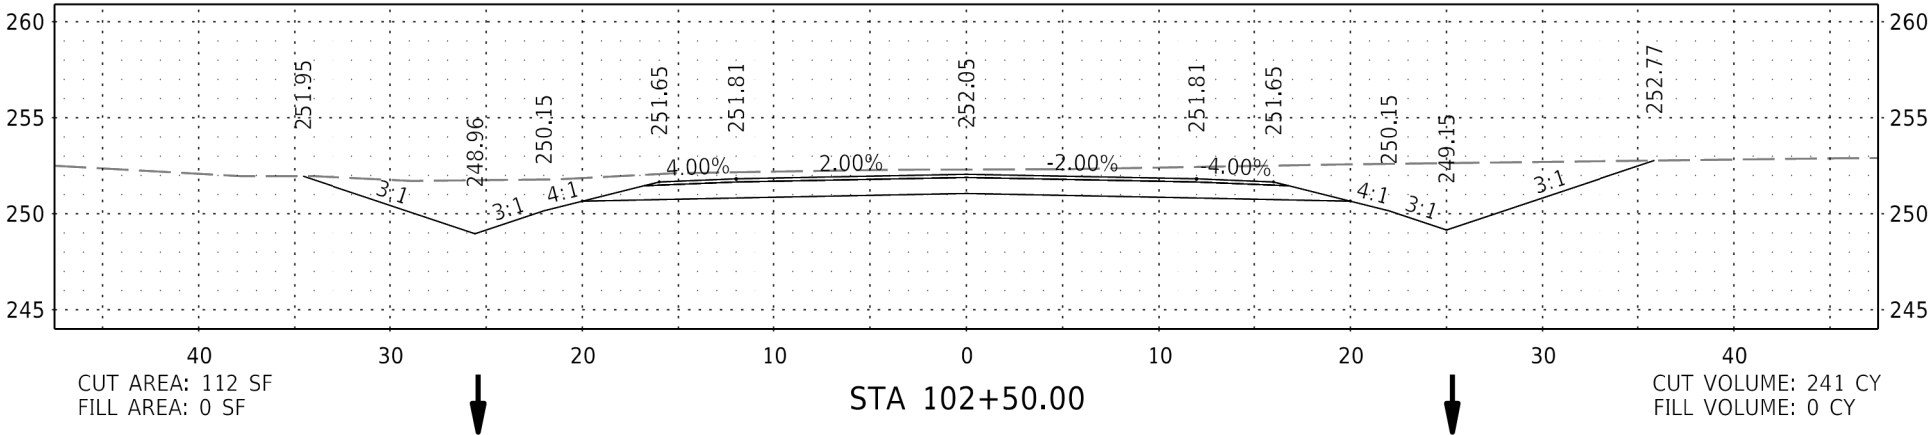


DATE REVISED	DATE REVISED	FED.RD. DIST.NO.	STATE	JOB NO.	SHEET NO.	TOTAL SHEETS
		6	ARK.	C73017	27	30
CROSS SECTIONS STA. 103+00.00 TO 105+00.00						

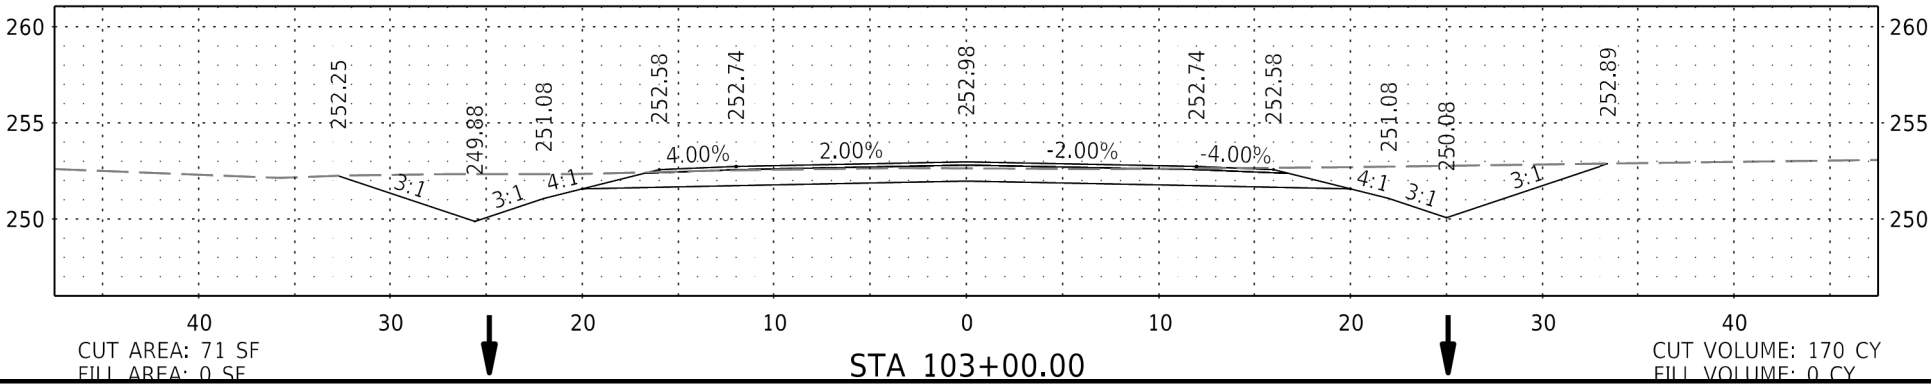
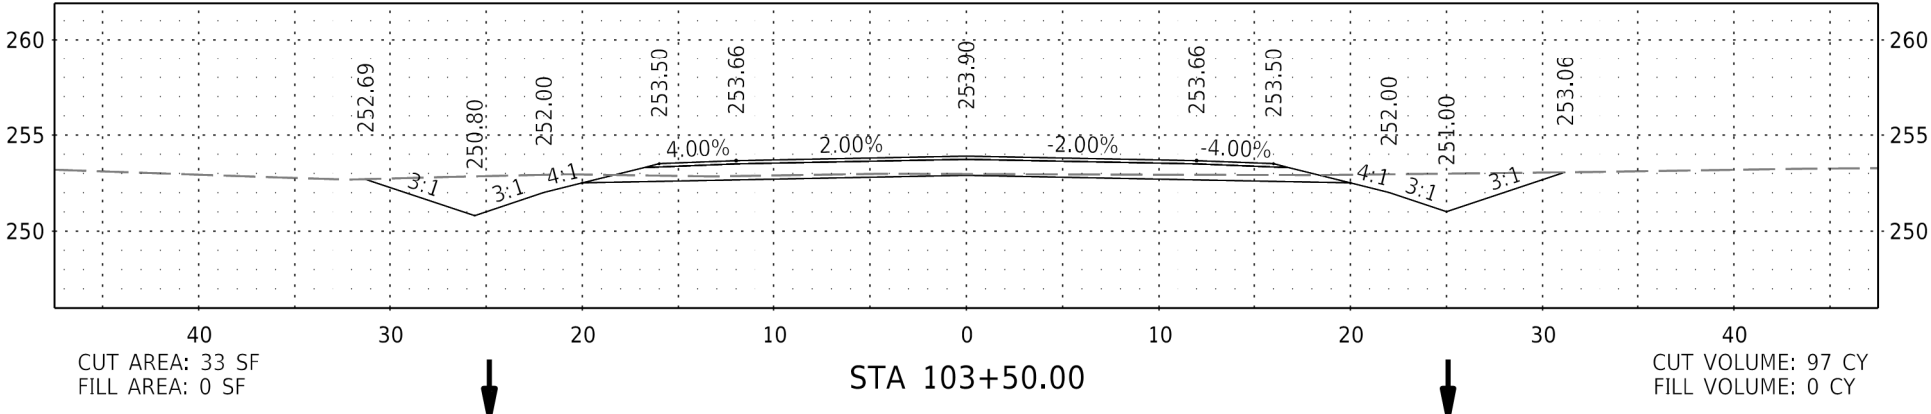
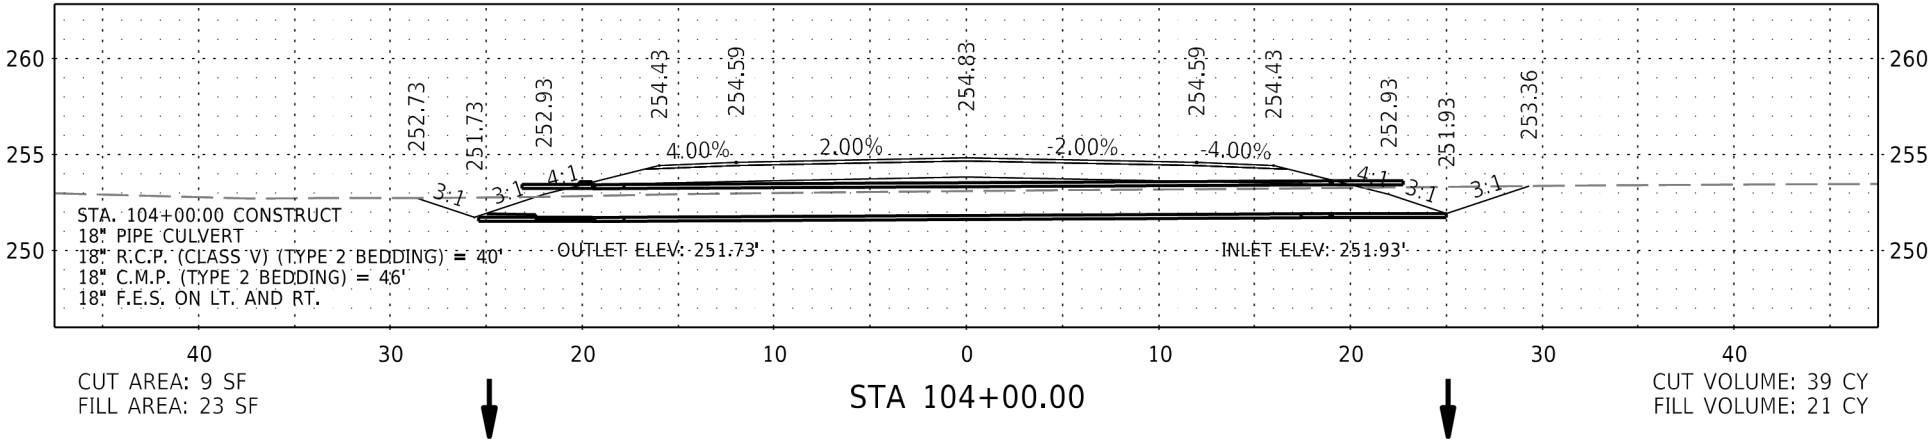
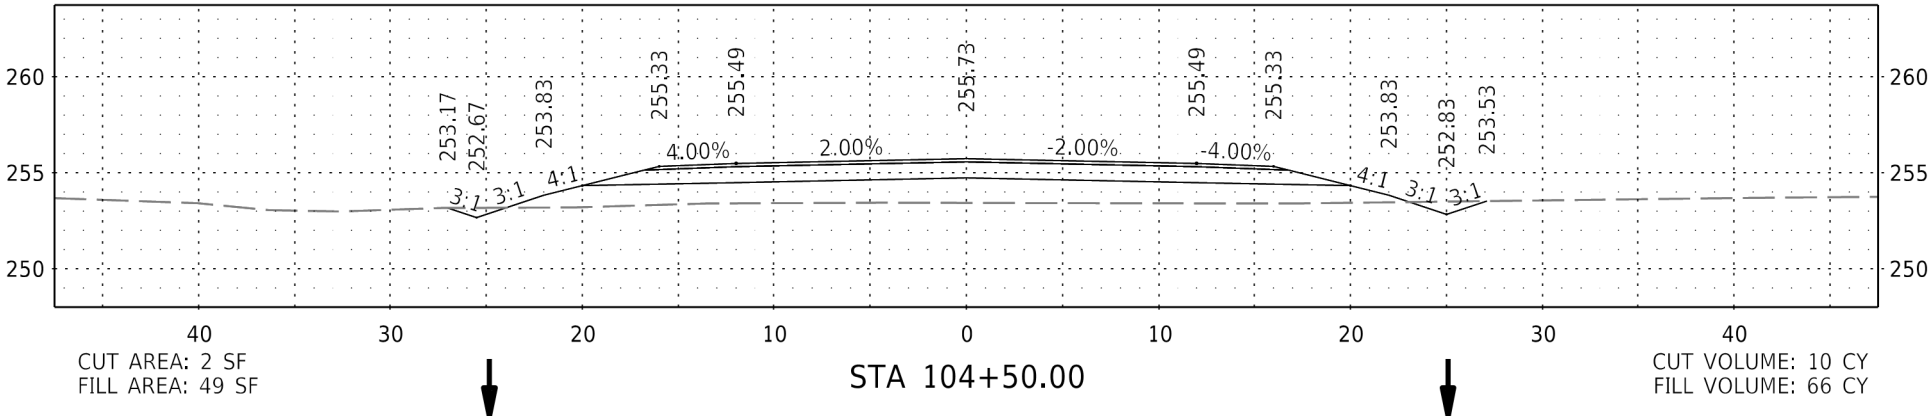
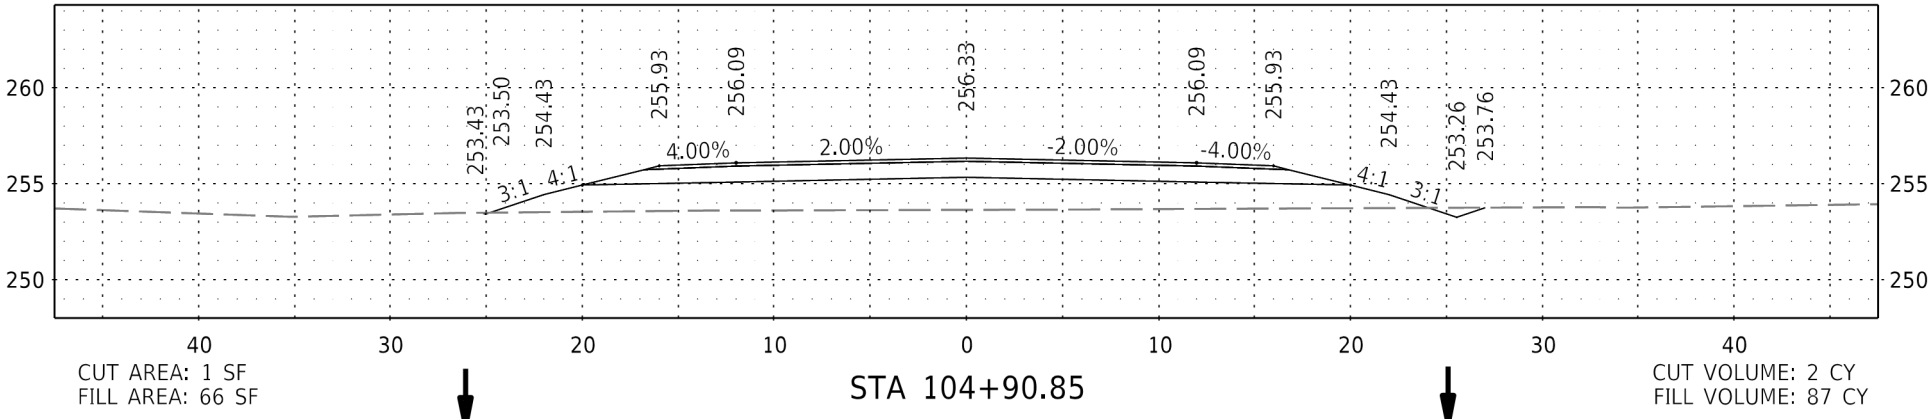
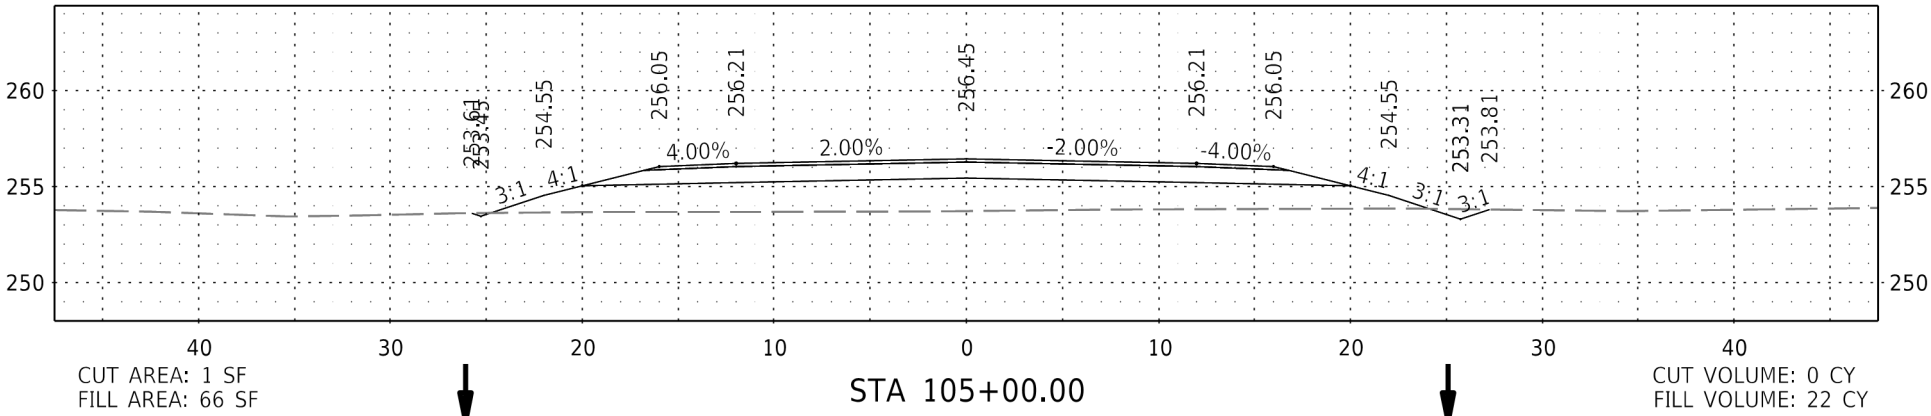


W. MISSISSIPPI ST.






DATE REVISED	DATE REVISED	FED.RD. DIST.NO.	STATE	JOB NO.	SHEET NO.	TOTAL SHEETS
		6	ARK.	C73017	28	30
CROSS SECTIONS STA. 105+50.00 TO 107+50.00						

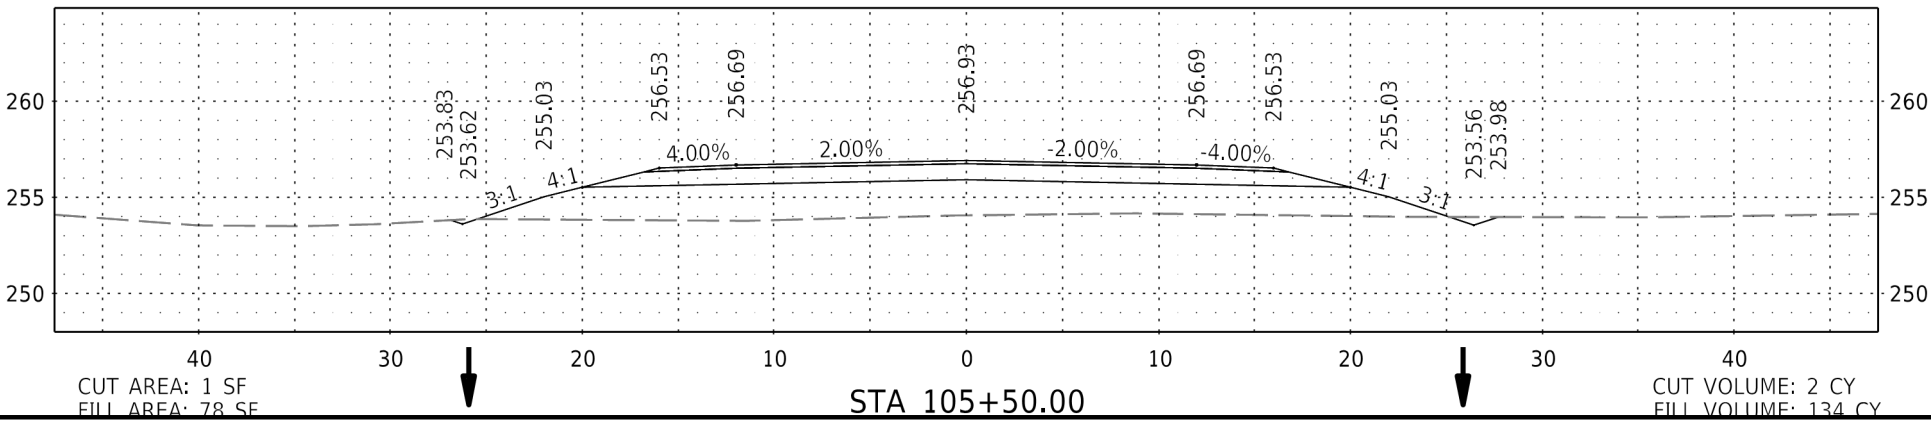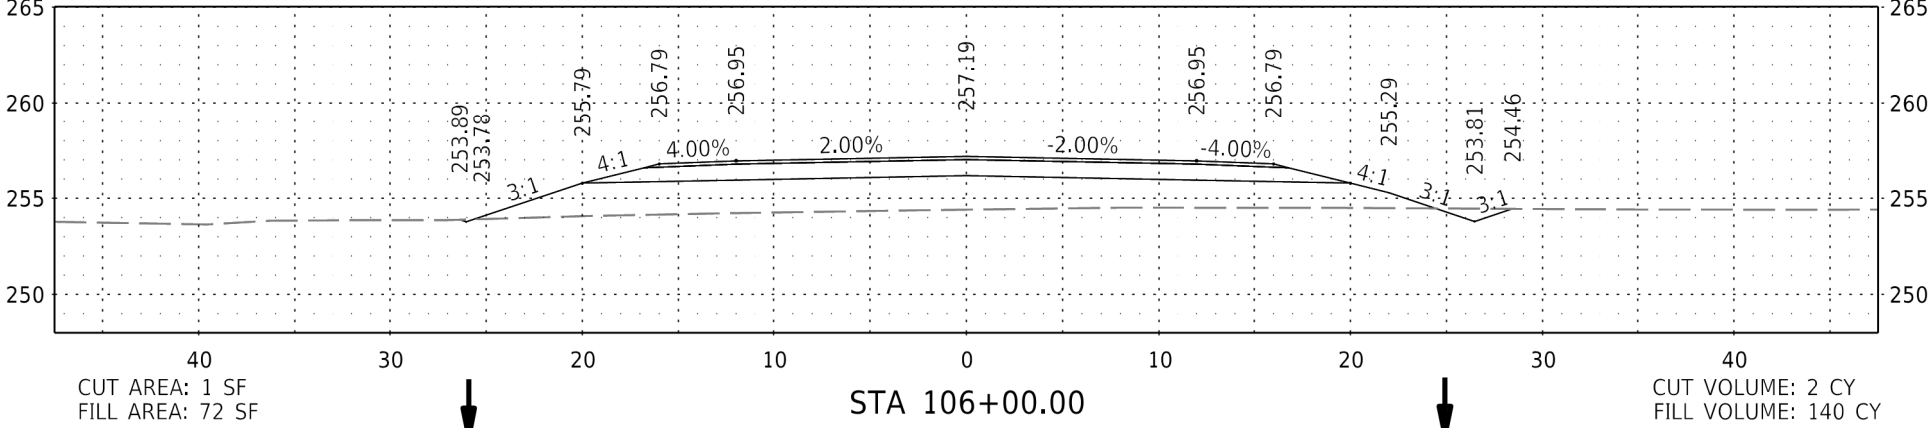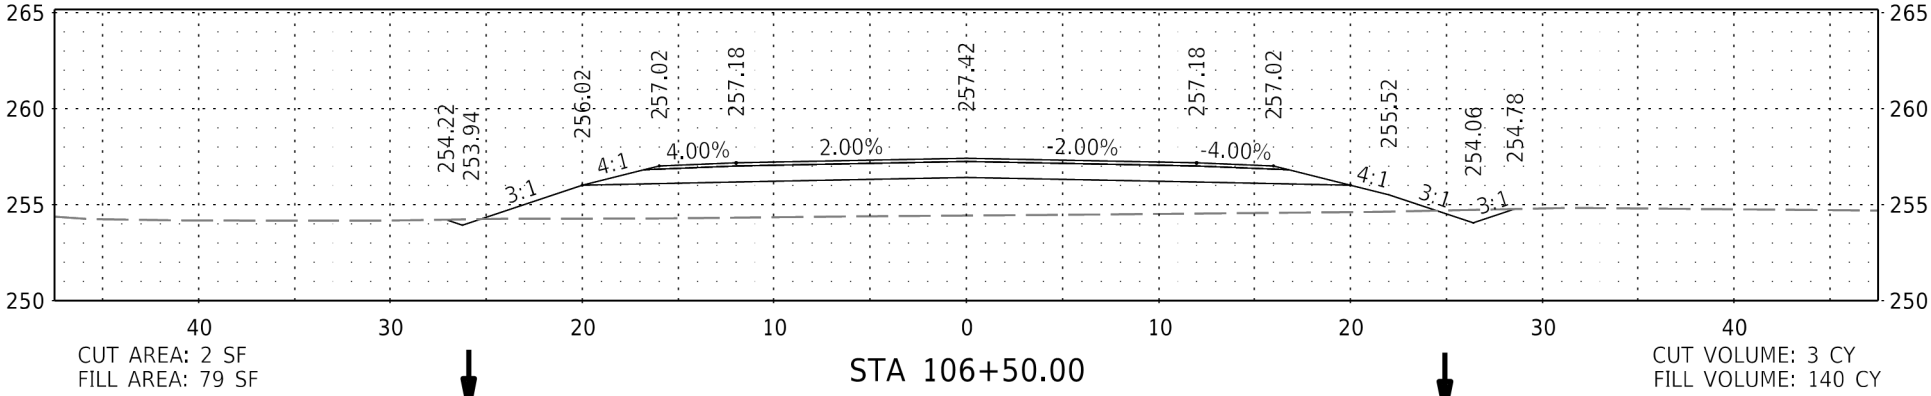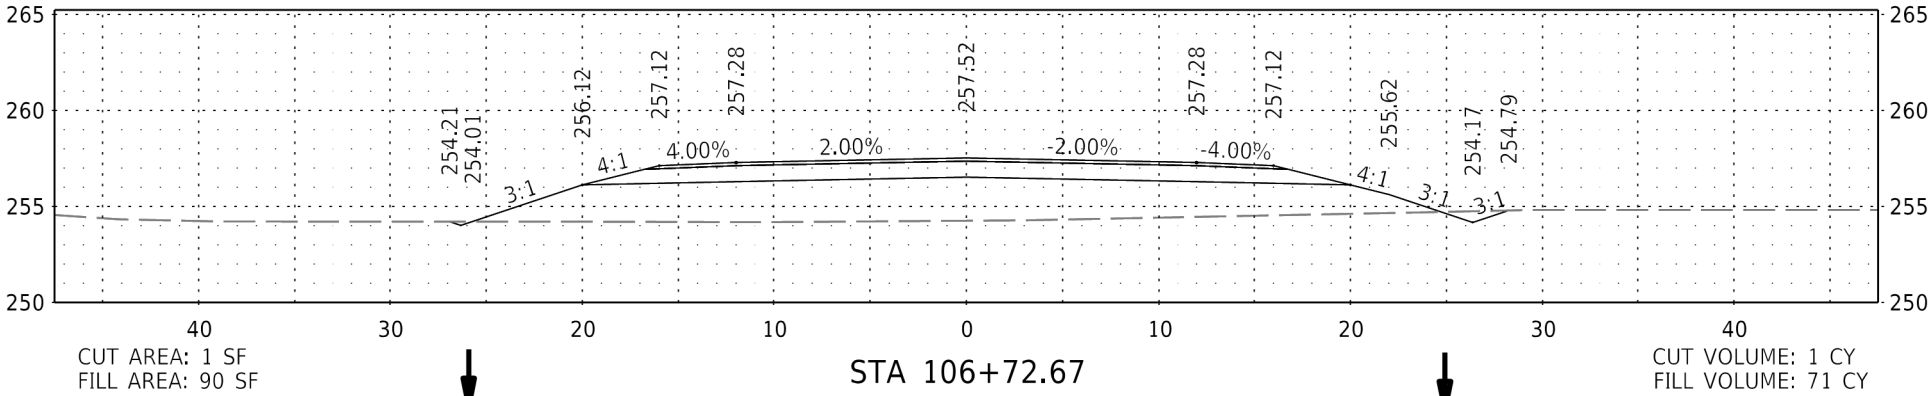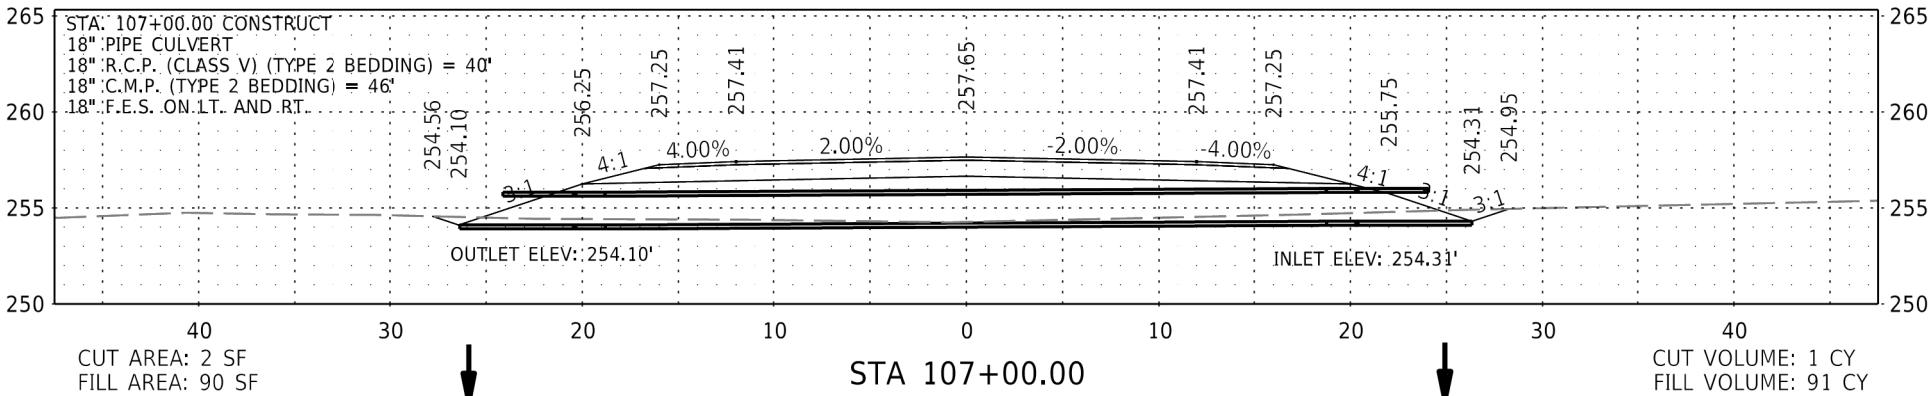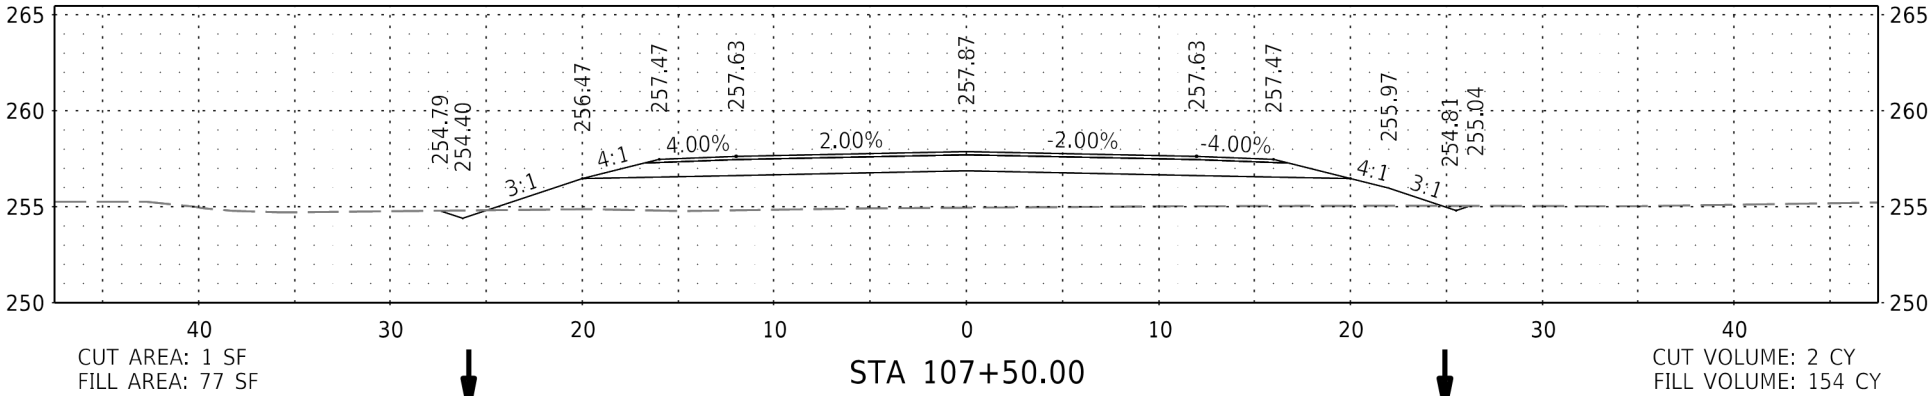


DATE REVISED	DATE REVISED	FED. RD. DIST. NO.	STATE	JOB NO.	SHEET NO.	TOTAL SHEETS
		6	ARK.	C73017	29	30
CROSS SECTIONS STA. 107+95.37 TO 109+50.00						

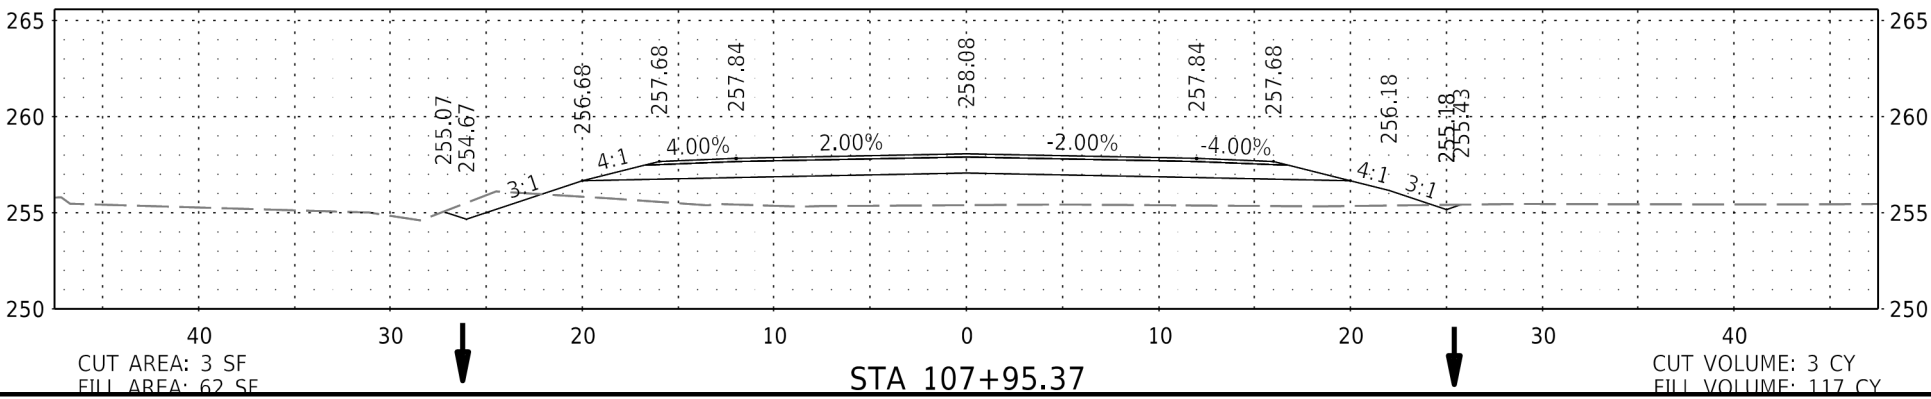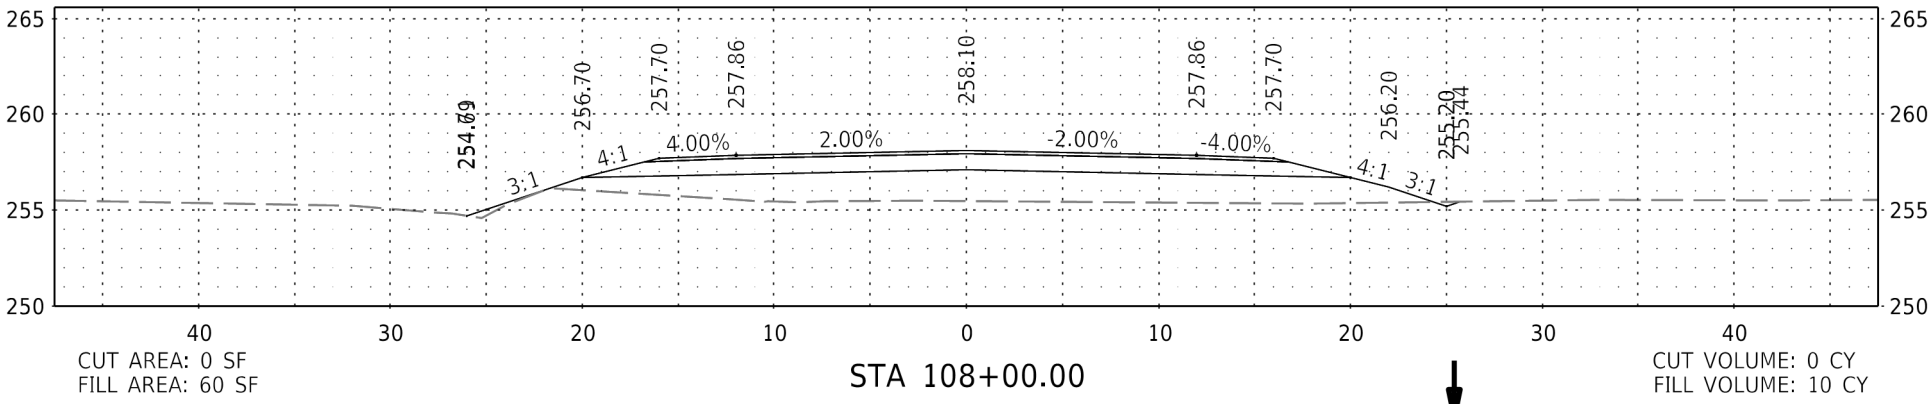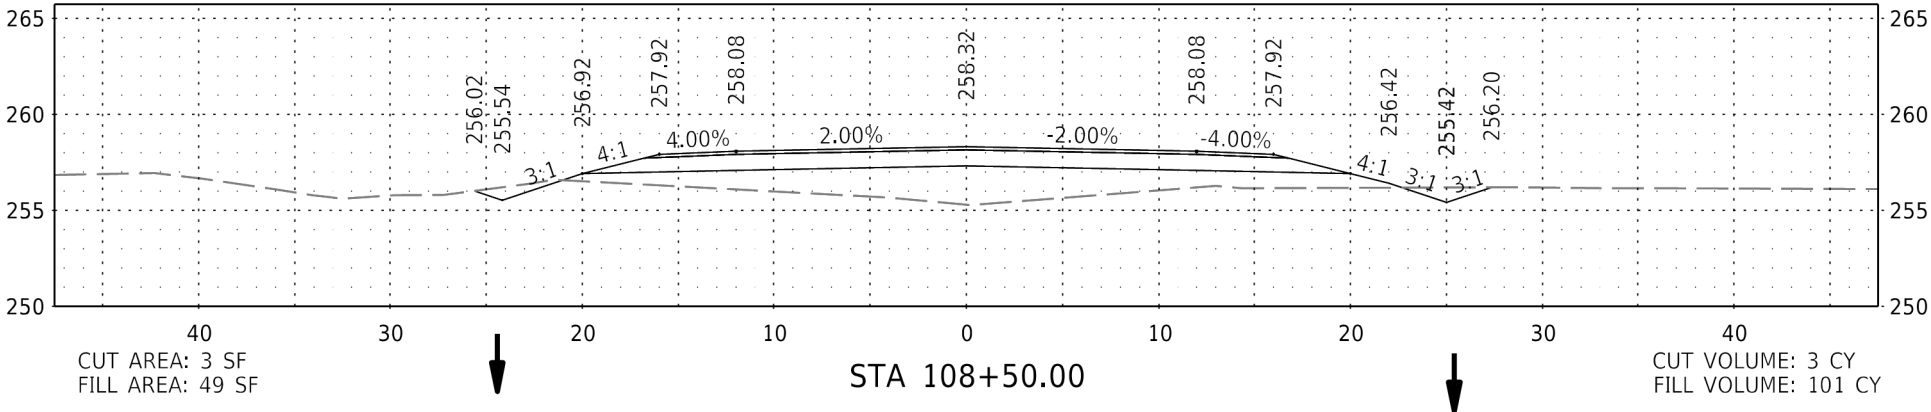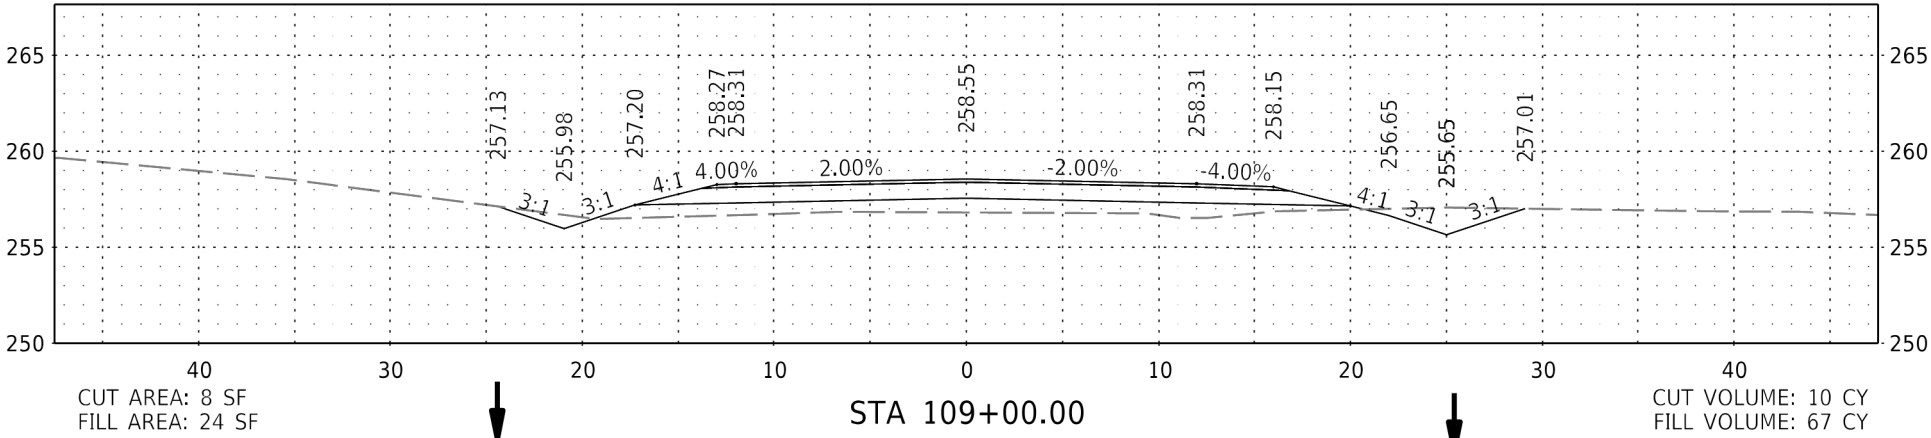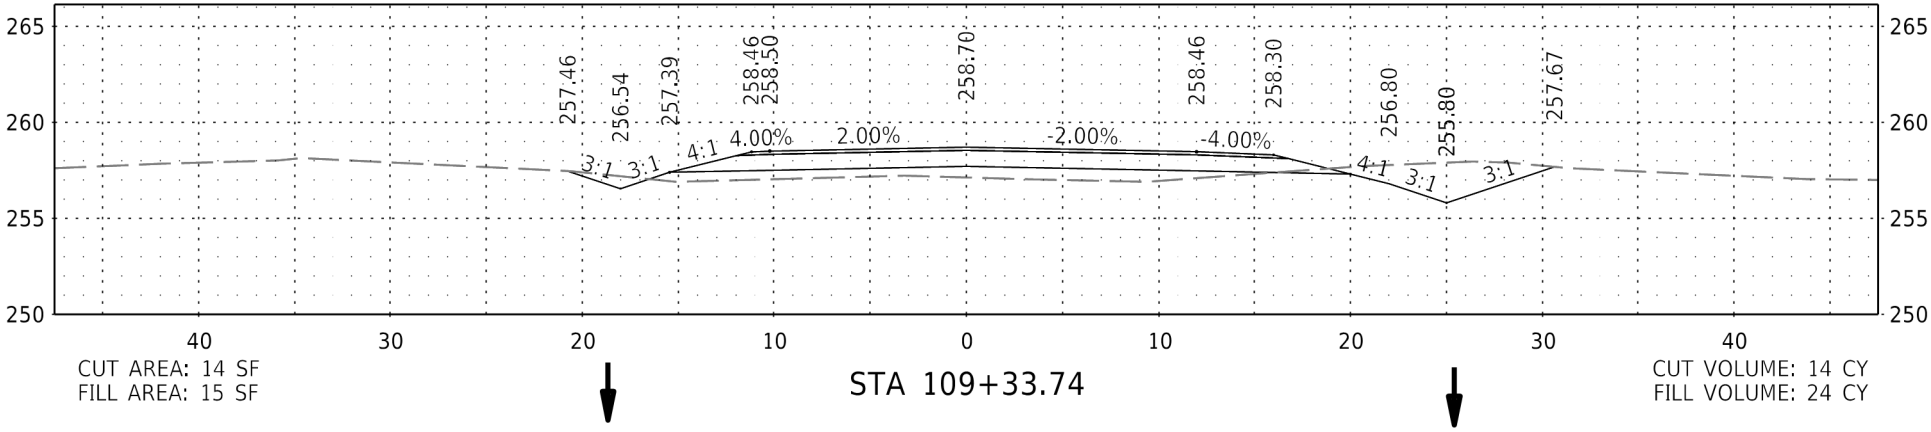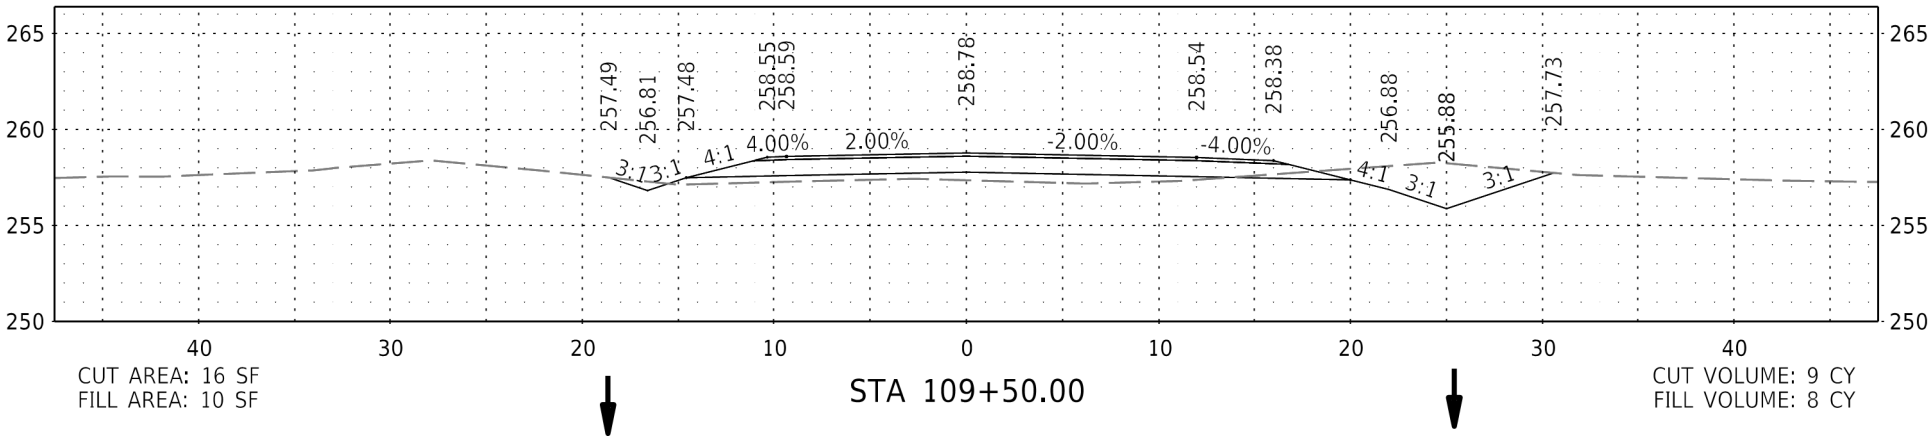


DATE REVISED	DATE REVISED	FED.RD. DIST.NO.	STATE	JOB NO.	SHEET NO.	TOTAL SHEETS
		6	ARK.	C73017	30	30
CROSS SECTIONS STA. 110+00.00 TO 110+94.25						

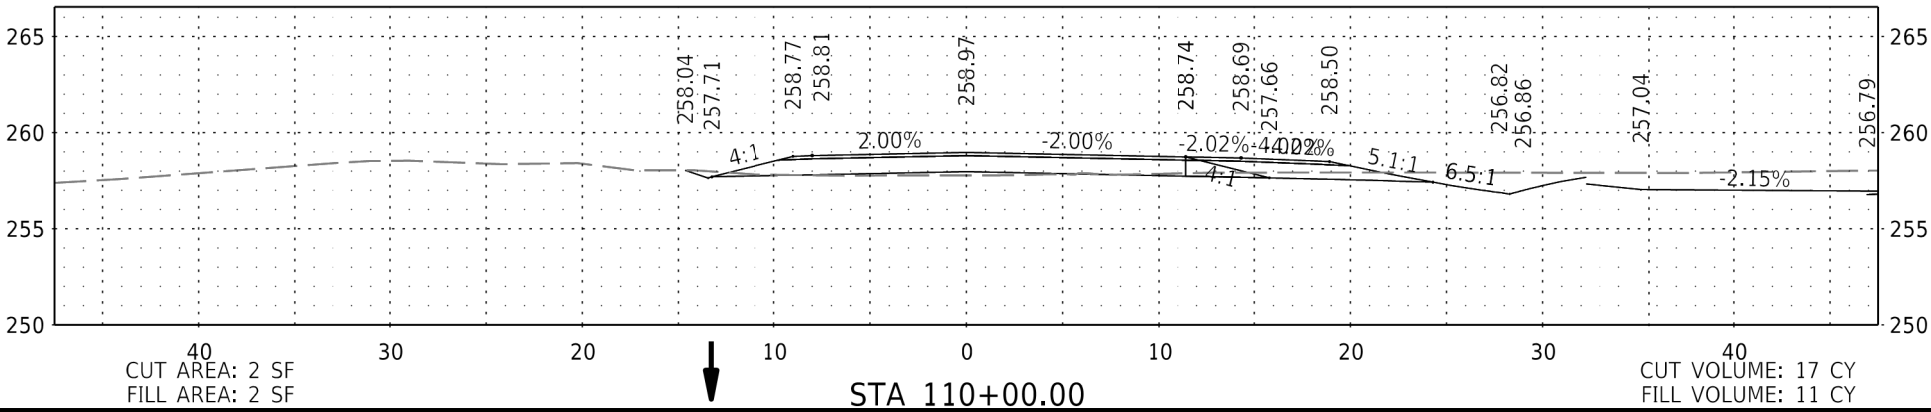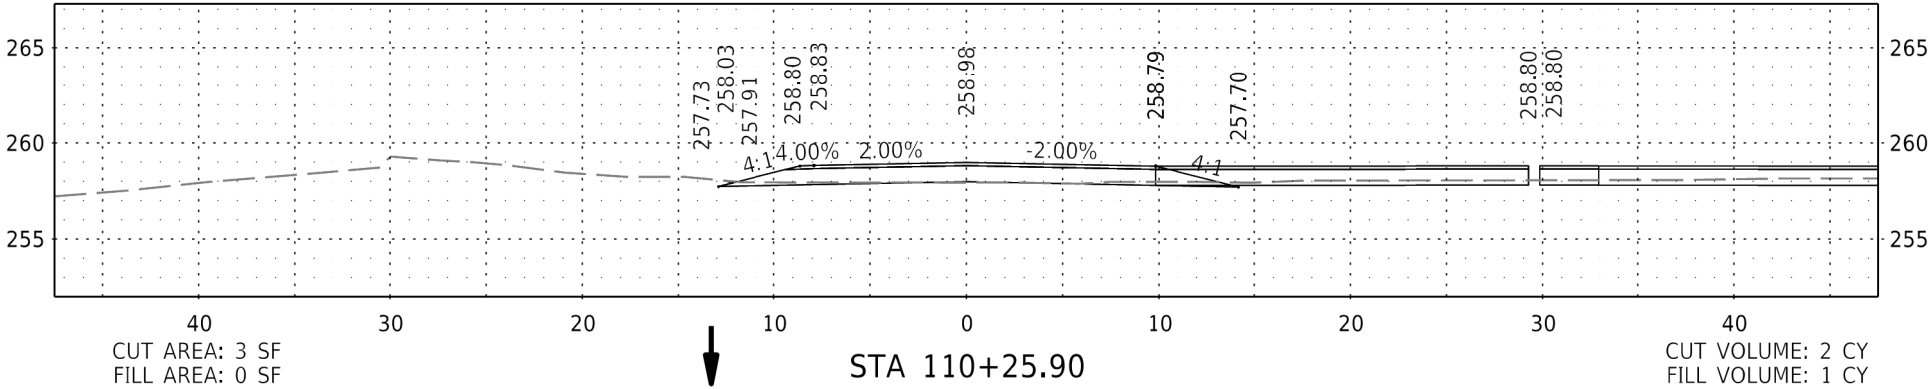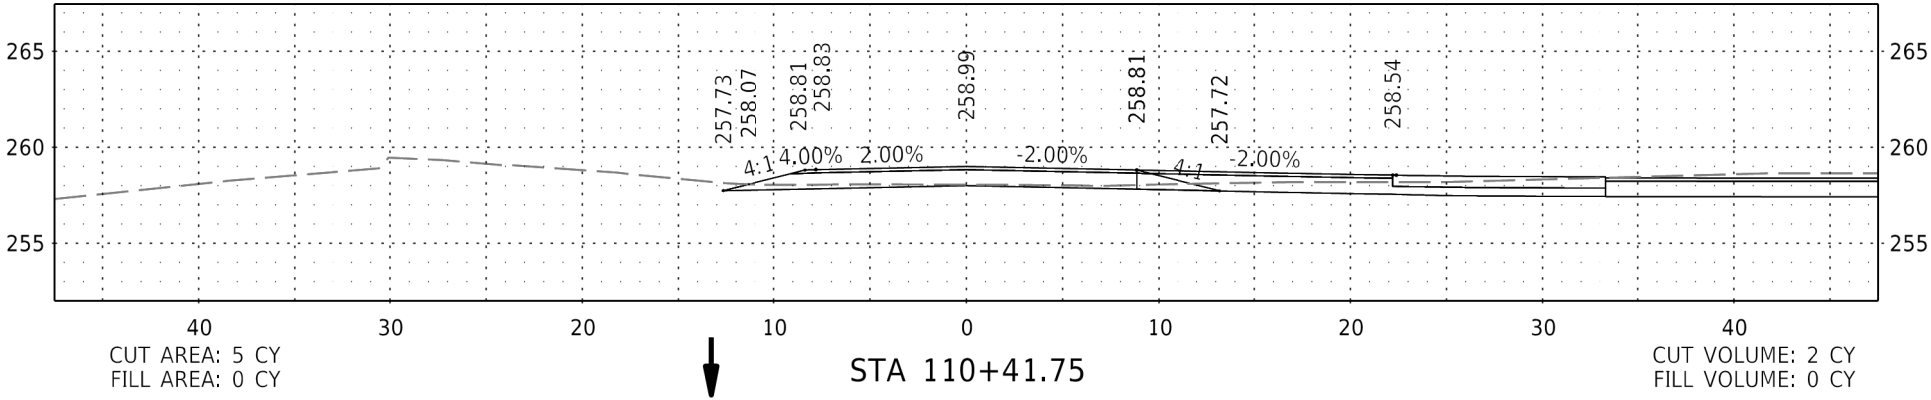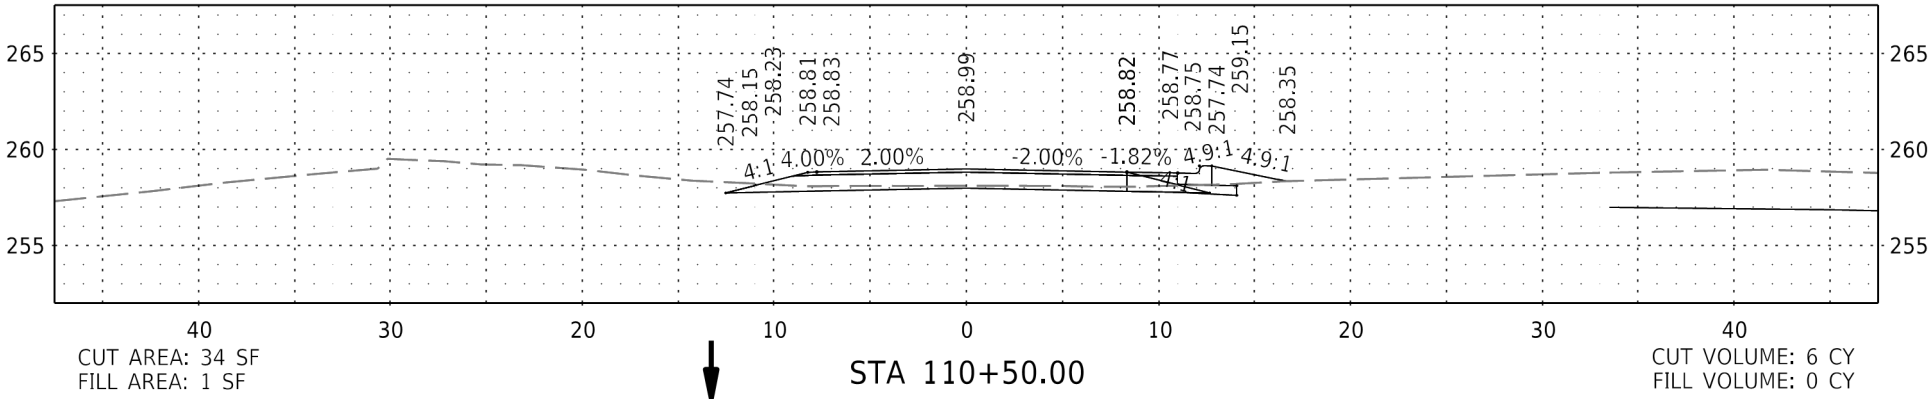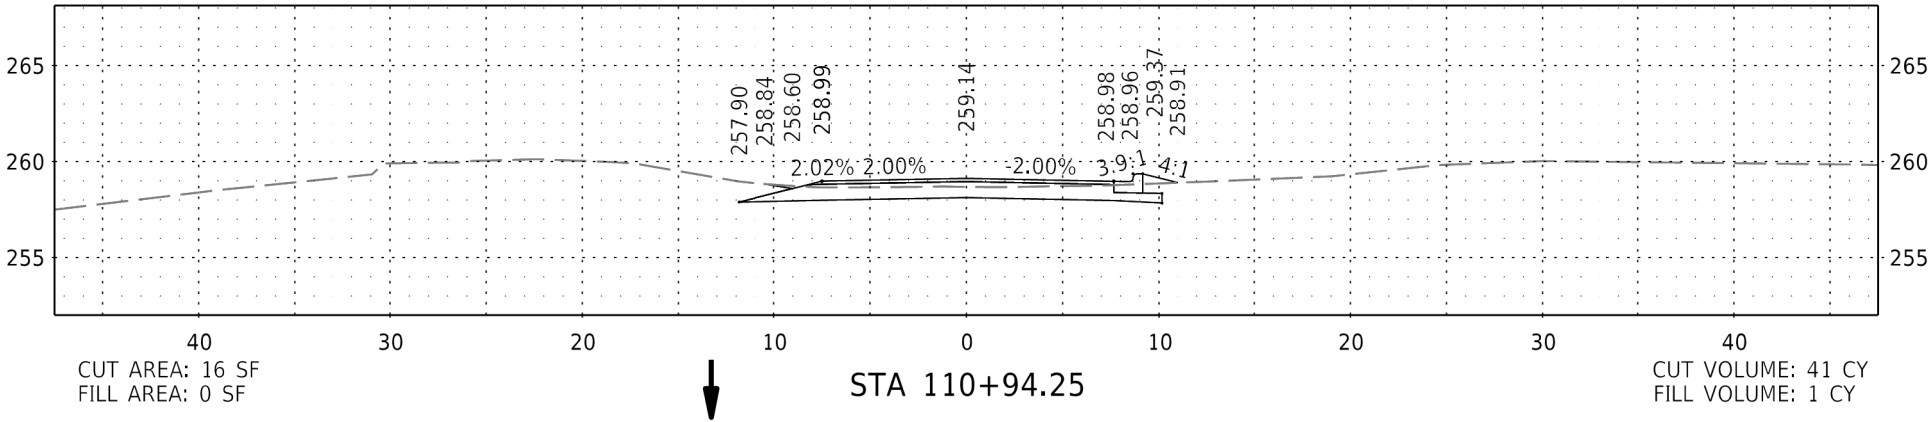


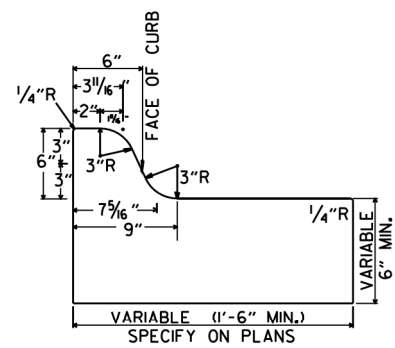


TYPE A

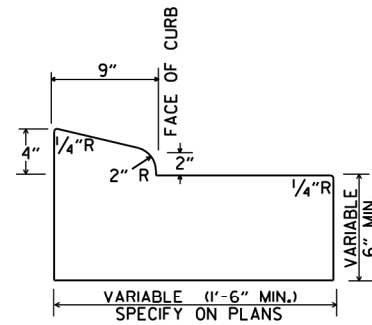


TYPE B-1

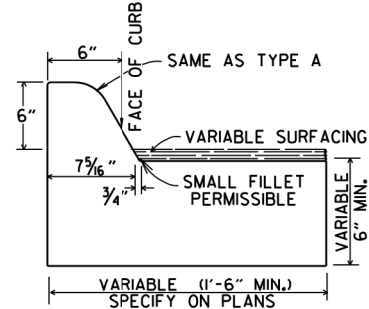


TYPE C

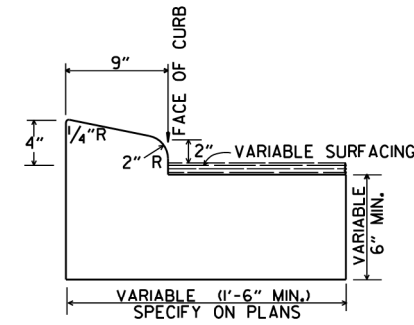

TYPE B-2

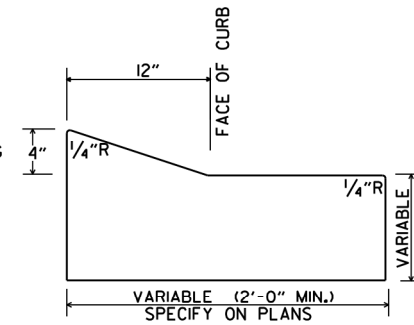


TYPE E-1

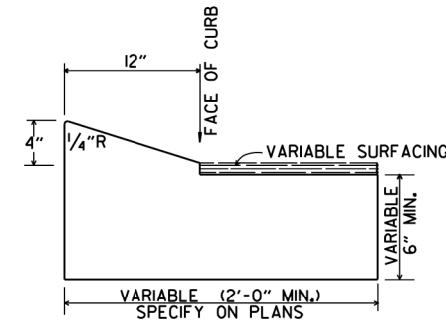


TYPE E-2


CONCRETE COMBINATION CURB AND GUTTER

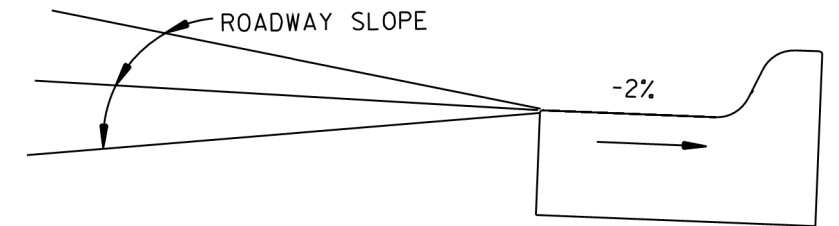


DETAIL OF GUTTER SLOPE
GUTTER SHALL BE CONSTRUCTED ON 2% SLOPE AWAY FROM ROADWAY, REGARDLESS OF ROADWAY SLOPE.

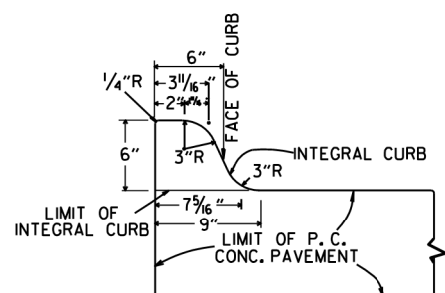

TYPE A

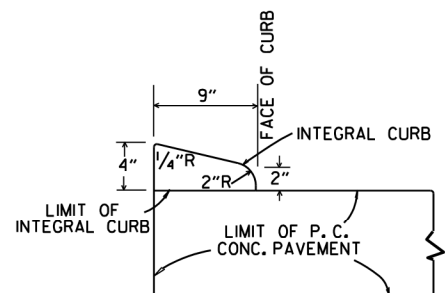


TYPE B

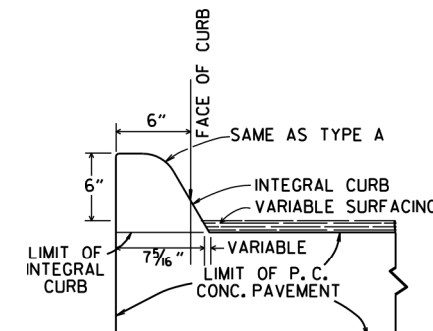

TYPE C


INTEGRAL CURB

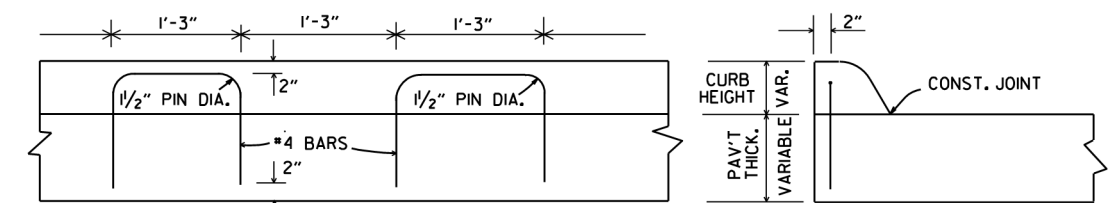


LONGITUDINAL SECTION

ELEVATION


ALTERNATE CONSTRUCTION METHOD FOR INTEGRAL CURB

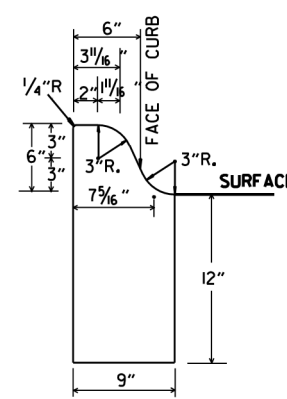


TYPE A

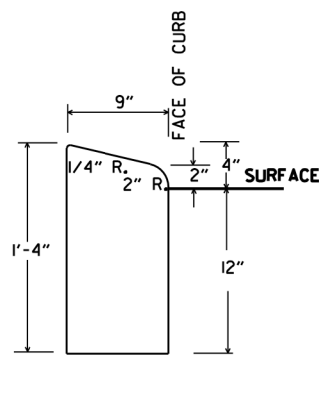

TYPE B

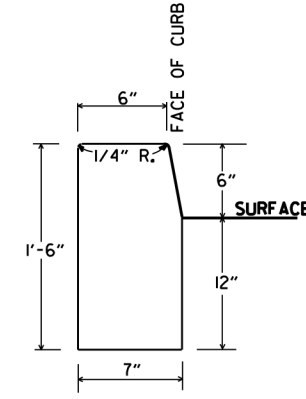


TYPE D

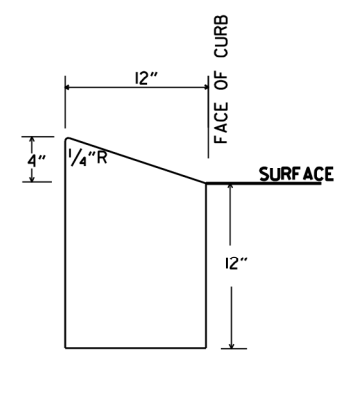

TYPE E

CONCRETE CURB

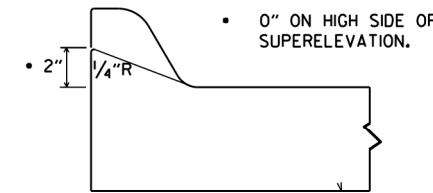

NOTE: USE MODIFIED CURB AS SPECIFIED ON STD. DR-1.
COMPENSATION FOR MODIFIED CURB WILL BE CONSIDERED INCLUDED IN THE PRICE BID FOR THE TYPE OF CURB OR CURB AND GUTTER SPECIFIED.






DETAILS OF MODIFIED CURB

DATE	REVISION	DATE FILMED
11-29-07	REVISED GUTTER SLOPE & MODIFIED CURB DETAILS	
11-10-05	ADDED DETAILS OF TYPE E CURBS	
11-16-01	REVISED CONCRETE CURB TYPE B	
11-18-98	REVISED MODIFIED CURB	
6-2-94	ADDED NOTE TO SPECIAL MODIFIED CURB	
8-5-93	CORRECTED GUTTER SLOPE	8-5-93
10-1-92	ADDED DETAILS OF GUTTER SLOPE	10-1-92
5-24-90	ADDED DETAILS OF MODIFIED CURB	5-24-90
11-30-89	VARIABLE DEPTH TYPE A & B 1	11-30-89
7-15-88	REVISED MODIFIED CURB	630-7-15-88
11-1-73	REVISED MODIFIED CURB	500-11-1-73
10-2-72	REVISED AND REDRAWN	512-10-2-72

ARKANSAS STATE HIGHWAY COMMISSION

CURBING DETAILS

STANDARD DRAWING CG-1

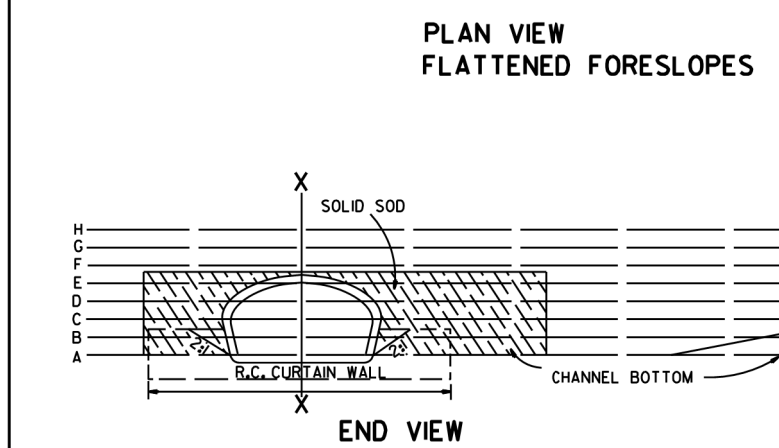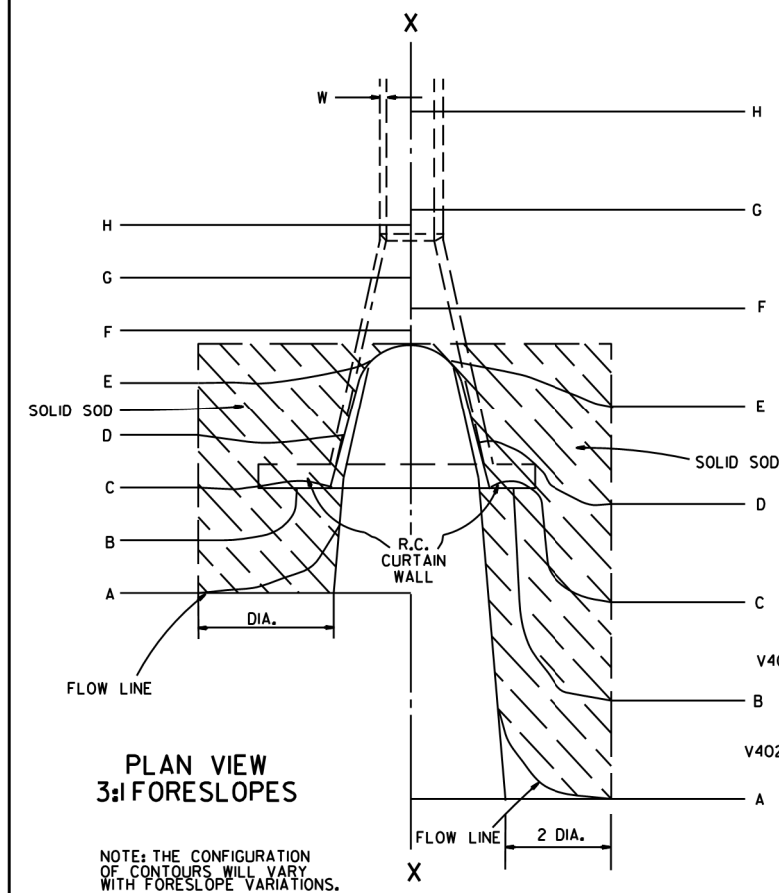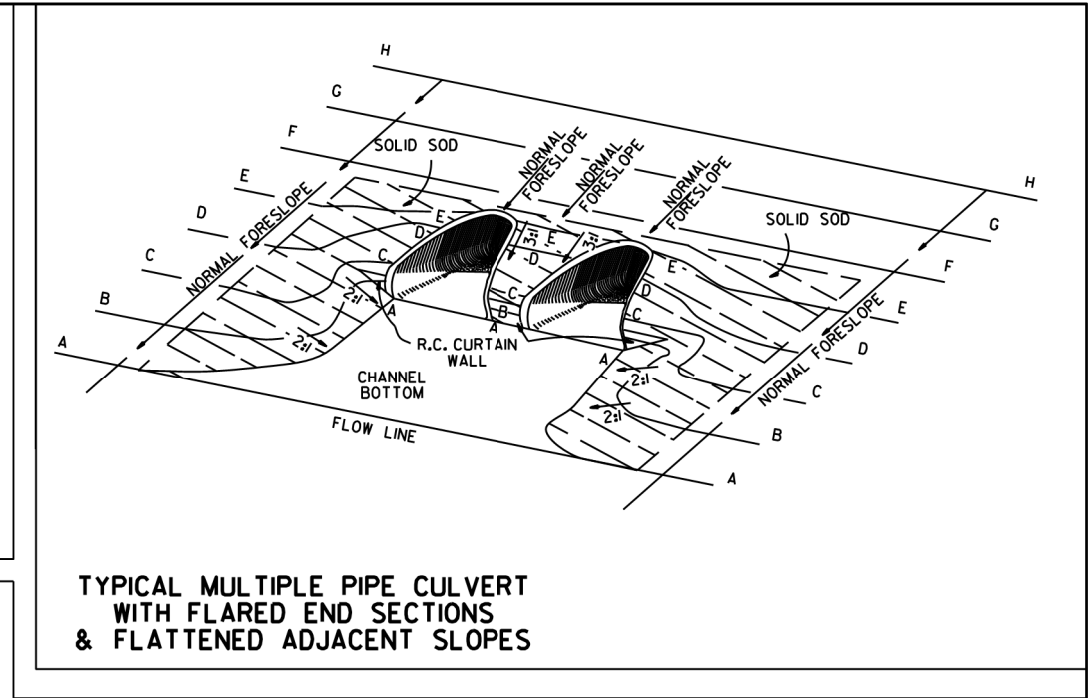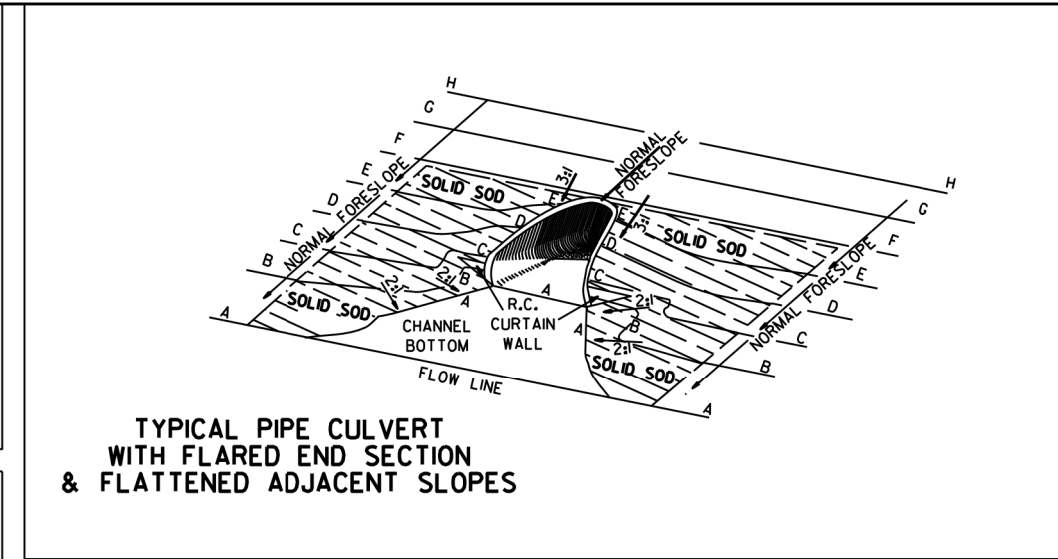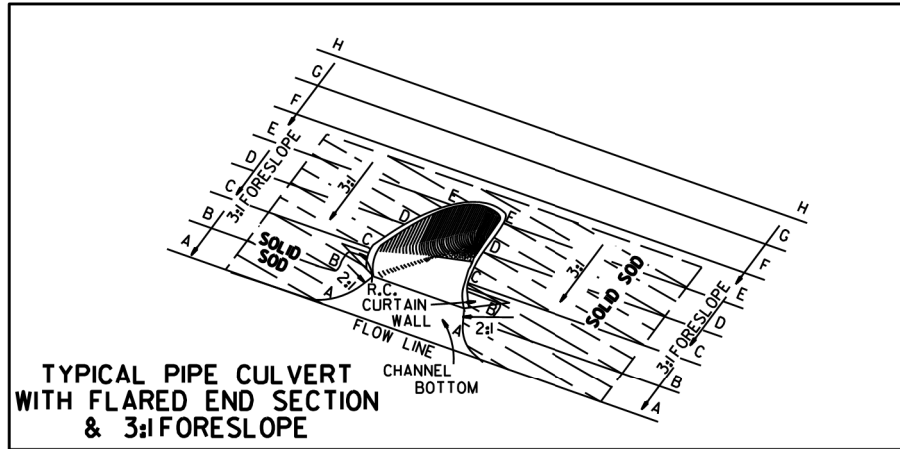


R.C. CURTAIN WALL DIMENSIONS & QUANTITIES

PIPE DIA.	H ₁	L ₁	L	L (DBL.) 2	SINGLE R.C.P.C.		DOUBLE R.C.P.C.	
					CONC.	REINF. STEEL	CONC.	REINF. STEEL
					CU. YDS.	LBS.	CU. YDS.	LBS.
18"	11 1/2"	3'-5"	8'-0"	6'-3"	0.31	27.7	0.45	39.5
24"	1'-0 1/2"	4'-6"	9'-6"	7'-6"	0.37	33.4	0.53	48.0
30"	1'-3 1/2"	5'-7"	11'-0"	9'-0"	0.45	39.0	0.67	59.0
36"	1'-7"	6'-8"	13'-0"	10'-6"	0.58	52.6	0.83	73.9
42"	2'-1 1/2"	7'-3"	15'-6"	12'-0"	0.82	77.1	1.10	100.7
48"	2'-5"	7'-10"	17'-0"	13'-0"	0.98	94.9	1.27	120.4
54"	2'-9 1/2"	8'-5"	18'-6"	14'-0"	1.16	115.8	1.47	143.7
60"	3'-4"	9'-0"	20'-6"	15'-6"	1.47	149.7	1.84	180.3
72"	4'-5"	10'-2"	25'-6"	18'-6"	2.31	232.6	2.73	271.0

NOTE: QUANTITIES SHOWN ARE FOR ONE (1) CURTAIN WALL.

CAST-IN-PLACE

NOTE: THE PORTION OF THE R.C. CURTAIN WALL BENEATH THE FLARED END SECTION (LOWER 1'-0") SHALL BE PLACED MONOLITHICALLY. THE FLARED END SECTION SHALL THEN BE SET IN PLACE & THE REMAINING PORTIONS OF THE R.C. CURTAIN WALL PLACED.

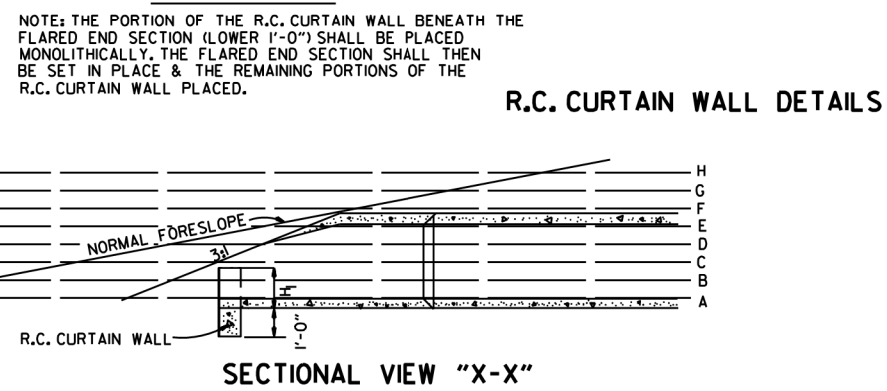

REINFORCING STEEL SCHEDULE

PIPE DIA.	SINGLE R.C. PIPE CULVERT								DOUBLE R.C. PIPE CULVERT									
	H401		H402		V401		V402		H401		H402		H403		V401		V402	
	L	NO.	L	NO.	L	NO.	L	NO.	L	NO.	L	NO.	L	NO.	L	NO.	L	NO.
18"	7'-8"	2	1'-11 1/2"	4	1'-7 1/2"	8	8"	8	12'-2"	2	1'-11 1/2"	4	8"	2	1'-7 1/2"	10	8"	14
24"	9'-2"	2	2'-2"	4	1'-8 1/2"	10	8"	9	14'-8"	2	2'-2"	4	8"	2	1'-8 1/2"	12	8"	18
30"	10'-8"	2	2'-4 1/2"	4	1'-11 1/2"	10	8"	12	17'-8"	2	2'-4 1/2"	4	8"	2	1'-11 1/2"	14	8"	22
36"	12'-8"	2	2'-10"	6	2'-3"	12	8"	14	20'-8"	2	2'-10"	6	8"	3	2'-3"	14	8"	28
42"	15'-2"	2	3'-9 1/2"	8	2'-9 1/2"	16	8"	15	23'-8"	2	3'-9 1/2"	8	8"	4	2'-9 1/2"	18	8"	30
48"	16'-8"	2	4'-3"	10	3'-1"	18	8"	16	25'-8"	2	4'-3"	10	8"	5	3'-1"	20	8"	32
54"	18'-2"	2	4'-8 1/2"	12	3'-5 1/2"	20	8"	17	27'-8"	2	4'-9"	12	8"	6	3'-5 1/2"	22	8"	34
60"	20'-2"	2	5'-5"	14	4'-0"	24	8"	18	30'-8"	2	5'-5"	14	8"	7	4'-0"	26	8"	36
72"	25'-2"	2	7'-4"	18	5'-1"	30	8"	20	36'-8"	2	7'-4"	18	8"	9	5'-1"	33	8"	40

ALL REINFORCING STEEL #4 BARS @ 6" O.C.

§ FOR DBL R.C.P. CULVERTS

NOTE: THE PRECAST CURTAIN WALL WILL BE SET AND BACKFILLED WITH COMPACTED MATERIAL. THE FLARED END SECTION SHALL THEN BE SET IN PLACE AND THE 1\" RECESS FILLED WITH GROUT. WHERE \"L\" EXCEEDS 11' THE CURTAIN WALL MAY BE CAST IN TWO (2) OR MORE SECTIONS. THE METHOD OF JOINING THE SECTIONS FOR INSTALLATION SHALL BE APPROVED BY THE ENGINEER.

SOLID SODDING

PIPE DIA.	SINGLE R.C.P.C.			DOUBLE R.C.P.C.		
	3:1	4:1	6:1	3:1	4:1	6:1
18"	5	7	12	6	8	13
24"	8	12	19	9	13	20
30"	13	18	29	14	19	30
36"	17	26	41	18	28	43
42"	23	35	55	25	37	57
48"	29	46	68	31	48	70
54"	35	57	85	37	59	87
60"	45	62	104	48	65	107
72"	64	92	156	67	95	159

NOTE: QUANTITIES SHOWN ABOVE ARE FOR ONE (1) END OF F.E.S.

GENERAL NOTES

- A CAST-IN-PLACE OR PRECAST CURTAIN WALL MAY BE USED. PAYMENT FOR THE CURTAIN WALL SHALL BE CONSIDERED TO BE INCLUDED IN THE UNIT PRICE BID EACH FOR FLARED END SECTIONS OF THE SEVERAL SIZES, WHICH PRICE SHALL BE FULL COMPENSATION FOR FURNISHING ALL MATERIALS INCLUDING REINFORCING STEEL AND CONCRETE; FOR FORMS, MIXING AND PLACING; FOR EXCAVATION AND BACKFILL, AND FOR ALL LABOR, TOOLS, EQUIPMENT AND INCIDENTALS NECESSARY TO COMPLETE THE WORK.
- ALL EXPOSED EDGES SHALL BE CHAMFERED 3/4\".
- CONCRETE FOR CURTAIN WALL SHALL MEET THE REQUIREMENTS FOR CLASS A OR S CONCRETE AS PROVIDED IN SECTION 802 OF THE STANDARD SPECIFICATIONS OR FOR PAVING CONCRETE AS PROVIDED IN SECTION 501 OF THE STANDARD SPECIFICATIONS.
- WELDED WIRE MESH 3 x 3 W/10 x W/10 MAY BE USED IN LIEU OF REINFORCING BARS.

10-18-96	ADDED NOTE TO SOLID SODDING		ARKANSAS STATE HIGHWAY COMMISSION
10-12-95	CORRECTED SPELLING		
11-3-94	ADDED GENERAL NOTE NO. 4		
8-15-91	REV. CURTAIN WALL QUANT. STEEL SCH. & SOLID SOD QUANT.		
3-2-81	ALLOW PRECAST IN 2 OR MORE PIECES CHAMFER EDGES		
5-15-80	ADDED PRECAST WALL & GENERAL NOTES		
10-2-72	REVISED AND REDRAWN		
DATE	REVISION	FILMED	STANDARD DRAWING FES-1




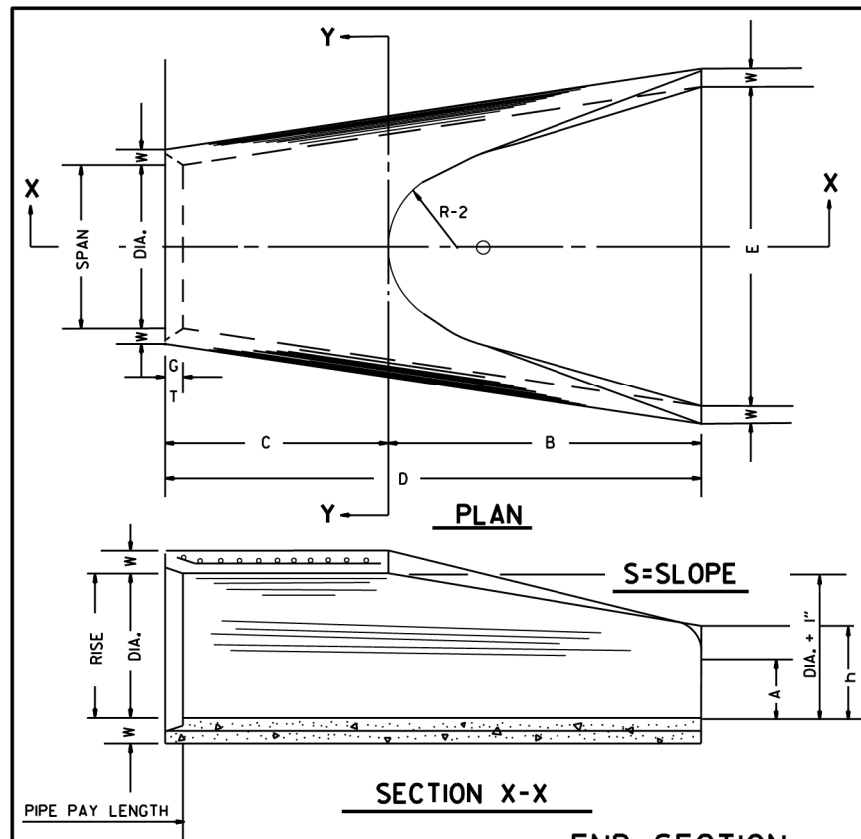


TABLE OF DIMENSIONS														
DIA.	WALL	A	B	C	D	E	S	DIA. + 1"	P	R-1	R-2	G-T	WT.	h
18"	2 1/2"	9"	2'-3"	3'-10"	6'-1"	3'-0"	3:1	19"	29"	15 1/2"	12"	2"	1000	1'-0 1/2"
24"	3"	9 1/2"	3'-7 1/2"	2'-6"	6'-1 1/2"	4'-0"	3:1	25"	33 3/8"	16 1/8"	14"	2 1/2"	1600	1'-1 1/2"
30"	3 1/2"	1'-0"	4'-6"	1'-7 3/4"	6'-1 3/4"	5'-0"	3:1	31"	37"	18 1/2"	15"	3 1/4"	1940	1'-4 5/8"
36"	4"	1'-3"	5'-3"	2'-10 3/4"	8'-1 3/4"	6'-0"	3:1	37"	47 1/8"	24 3/8"	20"	3 1/2"	4100	1'-8"
42"	4 1/2"	1'-9"	5'-3"	2'-11"	8'-2"	6'-6"	3:1	43"	53 1/8"	27 1/2"	22"	3 1/2"	5380	2'-2 1/2"
48"	5"	2'-0"	6'-0"	2'-2"	8'-2"	7'-0"	3:1	49"	56 1/2"	28 1/2"	22"	3 1/2"	6550	2'-6"
54"	5 1/2"	2'-4"	6'-6"	1'-10"	8'-4"	7'-6"	3:1	55"	65 1/2"	33 3/8"	24"	4"	8750	2'-10 1/2"
60"	6"	2'-10"	6'-6"	1'-10"	8'-4"	8'-0"	3:1	61"	72 1/2"	36 1/8"	24"	4"	9270	3'-5"
72"	7"	3'-10"	6'-6"	1'-10"	8'-4"	9'-0"	3:1	73"	77 3/8"	38 5/8"	24"	5"	13250	4'-6"

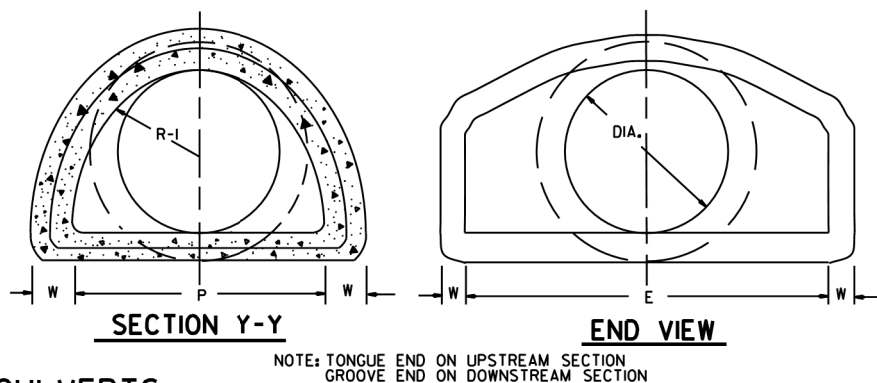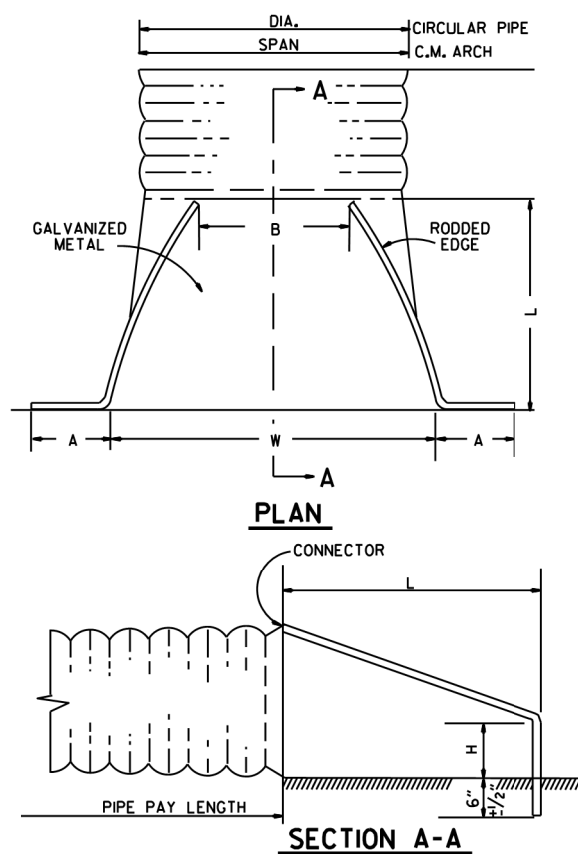

ARCH PIPE														
EQUIV. DIA.	• SPAN		• RISE		W	A	B	C	D	E	P	R2	G-T	S
	AASHTO M 206	AHD NOMINAL	AASHTO M 206	AHD NOMINAL										
	INCHES													
15	18	18	11	11	2"	4"	2'-0"	4'-0"	6'-0"	3'-0"	29"	12"	1 1/2"	2 1/2"
18	22	22	13 1/2	14	2 1/2"	5"	2'-0"	4'-1"	6'-1"	3'-6"	32 1/8"	13"	2 1/2"	2 1/2"
21	26	26	15 1/2	16	2 3/4"	7"	2'-3"	3'-10"	6'-1"	4'-0"	34 1/8"	14"	2 1/2"	2 1/2"
24	28 1/2	29	18	18	3"	9"	2'-3"	3'-10"	6'-1"	5'-0"	36 1/8"	15"	2 1/2"	2 1/2"
30	36 1/4	36	22 1/2	23	3 1/2"	10"	3'-1"	3'-0 1/2"	6'-1 1/2"	6'-0"	47 1/8"	20"	3"	2 1/2"
36	43 3/4	44	26 3/8	27	4"	10 1/2"	4'-0"	2'-1 1/2"	6'-1 1/2"	6'-6"	54 1/8"	22"	3 1/2"	2 1/2"
42	51 1/8	51	31 3/8	31	4 1/2"	11 1/2"	4'-7"	1'-10 1/4"	6'-5 1/4"	7'-2"	59 1/2"	23"	3 3/4"	2 1/2"
48	58 1/2	59	36	36	5"	1'-3"	5'-3"	2'-10 3/4"	8'-1 3/4"	7'-10"	70 1/8"	24"	4 1/4"	2 1/2"
54	65	65	40	40	5 1/2"	1'-7"	5'-3"	2'-11"	8'-2"	8'-6"	72 1/8"	24"	4 3/4"	2 1/4"
60	73	73	45	45	6"	1'-10"	5'-6"	2'-8"	8'-2"	9'-0"	77 1/8"	24"	5"	2 1/4"


• THE MEASURED SPAN AND RISE SHALL NOT VARY MORE THAN ± 2 PER CENT FROM THE VALUES SPECIFIED BY AASHTO M 206.

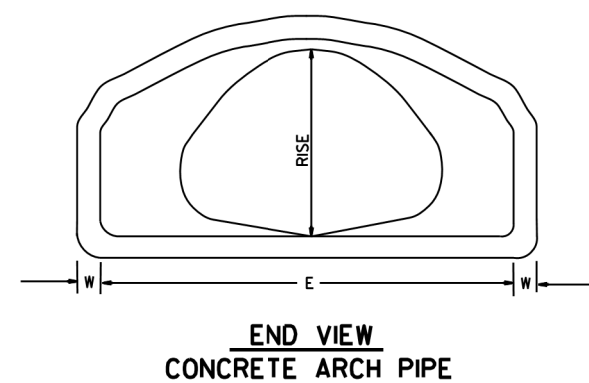

END SECTIONS FOR CORRUGATED METAL PIPE CULVERTS




CIRCULAR PIPE

D. DIA.	GAUGE	A 1" $\pm$	B. MAX.	H 1" $\pm$	L 1 1/2" $\pm$	W 2" $\pm$	S
12	16	6	6	6	21	24	2 1/2"
15	16	7	8	6	26	30	2 1/2"
18	16	8	10	6	31	36	2 1/2"
21	16	9	12	6	36	42	2 1/2"
24	16	10	13	6	41	48	2 1/2"
30	14	12	16	8	51	60	2 1/2"
36	14	14	19	9	60	72	2 1/2"
42	12	16	22	11	69	84	2 1/2"
48	12	18	27	12	78	90	2 1/2"
54	12	18	30	12	84	102	2 1/2"
60	12	18	33	12	87	114	1 1/2"
66	12	18	36	12	87	120	1 1/2"
72	12	18	39	12	87	126	1 1/3"

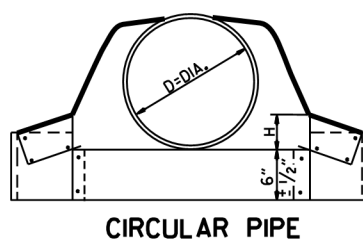

C.M. ARCH PIPE

EQUIV. DIA.	SPAN	RISE	A 1" $\pm$	B. MAX.	H 1" $\pm$	L 1 1/2" $\pm$	W 2" $\pm$	S	GAUGE
15"	17	13	7	9	6	19	30	2 1/2"	16
18"	21	15	7	10	6	23	36	2 1/2"	16
21"	24	18	8	12	6	28	42	2 1/2"	16
24"	28	20	9	14	6	32	48	2 1/2"	16
30"	35	24	10	16	6	39	60	2 1/2"	14
36"	42	29	12	18	8	46	75	2 1/2"	14
42"	49	33	13	21	9	53	85	2 1/2"	12
48"	57	38	18	26	12	63	90	2 1/2"	12
54"	64	43	18	30	12	70	102	2 1/4"	12
60"	71	47	18	33	12	77	114	2 1/4"	12

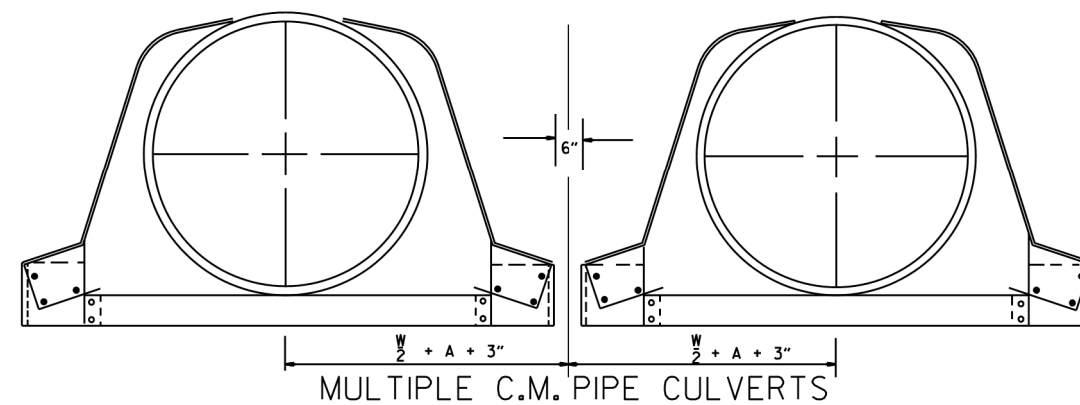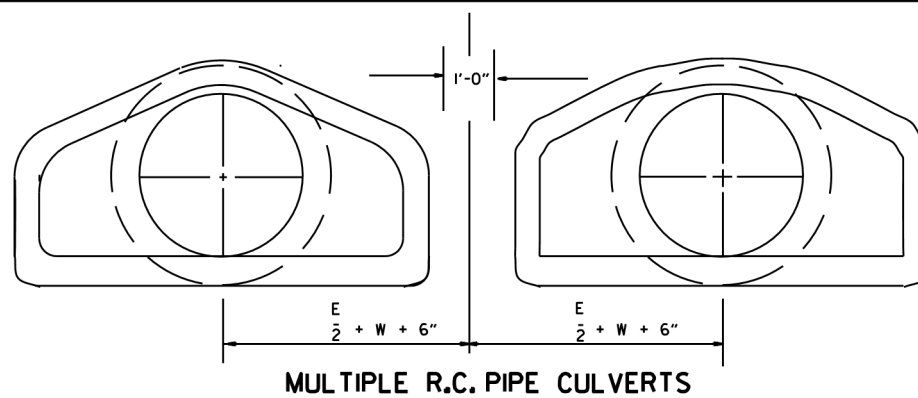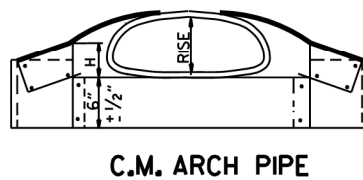

10-18-96	REVISED ASTM REF. TO AASHTO		ARKANSAS STATE HIGHWAY COMMISSION
5-15-80	REVISED DISTANCE BETWEEN MULTIPLE R.C.P. F.E.S.	664-5-15-80	
7-14-78	C.M. ARCH SIZES TO CONFORM WITH AASHTO SIZES	752-7-14-78	
8-22-75	ADDED MULTIPLE PIPE CULVERTS	517-8-22-75	
12-5-74	REMOVED NOTE RE REINF. FOR R.C. F.E.S.	500-12-5-74	
5-24-73	CMP END SECTION, SHOW PIPE PAY LENGTH	627-5-24-73	
10-2-72	REVISED AND REDRAWN	760-10-2-72	
DATE	REVISION	FILED	STANDARD DRAWING FES-2

REINFORCED CONCRETE ARCH PIPE DIMENSIONS

EQUIV. DIA.	SPAN		RISE	
	AASHTO M 206	ARDOT NOMINAL	AASHTO M 206	ARDOT NOMINAL
INCHES	INCHES			
15	18	18	11	11
18	22	22	13½	14
21	26	26	15½	16
24	28½	29	18	18
30	36¼	36	22½	23
36	43¾	44	26¾	27
42	51¼	51	31¾	31
48	58½	59	36	36
54	65	65	40	40
60	73	73	45	45
72	88	88	54	54
84	102	102	62	62
90	115	115	72	72
96	122	122	77½	77
108	138	138	87¼	87
120	154	154	96¾	97
132	168¾	169	106½	107

THE MEASURED SPAN AND RISE SHALL NOT VARY MORE THAN ± 2 PERCENT FROM THE VALUES SPECIFIED BY AASHTO M206.

REINFORCED CONCRETE HORIZONTAL ELLIPTICAL PIPE DIMENSIONS

EQUIV. DIA.	AASHTO M 207	
	SPAN	RISE
INCHES	INCHES	
18	23	14
24	30	19
27	34	22
30	38	24
33	42	27
36	45	29
39	49	32
42	53	34
48	60	38
54	68	43
60	76	48
66	83	53
72	91	58
78	98	63
84	106	68

THE MEASURED SPAN AND RISE SHALL NOT VARY MORE THAN ± 2 PERCENT FROM THE VALUES SPECIFIED BY AASHTO M207.

CONSTRUCTION SEQUENCE

1. PLACE STRUCTURAL BEDDING MATERIAL TO GRADE. DO NOT COMPACT.
2. INSTALL PIPE TO GRADE.
3. COMPACT STRUCTURAL BEDDING OUTSIDE THE MIDDLE THIRD OF THE PIPE.
4. PLACE AND COMPACT THE HAUNCH AREA UP TO THE MIDDLE OF THE PIPE.
5. COMPLETE BACKFILL ACCORDING TO SUBSECTION 606.03.(f)(i).

NOTE: HAUNCH AND STRUCTURAL BEDDING MATERIAL WILL NOT BE PAID FOR SEPARATELY, BUT COMPENSATION WILL BE CONSIDERED TO BE INCLUDED IN THE PRICE BID PER LINEAR FOOT OF CONCRETE PIPE.

- LEGEND -

- D₁ = NORMAL INSIDE DIAMETER OF PIPE
D_o = OUTSIDE DIAMETER OF PIPE
H = FILL COVER HEIGHT OVER PIPE (FEET)
MIN. = MINIMUM
= UNDISTURBED SOIL

INSTALLATION TYPE	MATERIAL REQUIREMENTS FOR HAUNCH AND STRUCTURAL BEDDING
TYPE 1	AGGREGATE BASE COURSE (CLASS 5 OR CLASS 7)
TYPE 2	SELECTED MATERIALS (CLASS SM-1, SM-2, OR SM-4) OR TYPE 1 INSTALLATION MATERIAL*
TYPE 3**	AASHTO CLASSIFICATION A-1 THRU A-6 SOIL OR TYPE 1 OR 2 INSTALLATION MATERIAL

- * SM-3 WILL NOT BE ALLOWED.
** MATERIALS SHALL NOT INCLUDE ORGANIC MATERIALS OR STONES LARGER THAN 3 INCHES.

MINIMUM HEIGHT OF FILL "H" OVER CIRCULAR R.C. PIPE CULVERTS

	CLASS OF PIPE			
	CLASS III		CLASS IV	CLASS V
INSTALLATION TYPE	TYPE 1 OR 2	TYPE 3	ALL	ALL
PIPE ID (IN.)	FEET			
12-15	2	2.5	2	1
18-24	2.5	3	2	1
27-33	3	4	2	1
36-42	3.5	5	2	1
48	4.5	5.5	2	1
54-60	5	7	2	1
66-78	6	8	2	1
84-108	7.5	8	2	1

NOTE: FOR MINIMUM COVER VALUES, "H" SHALL INCLUDE A MINIMUM OF 12" OF PAVEMENT AND/OR BASE.

MINIMUM HEIGHT OF FILL "H" OVER R.C. ARCH & HORIZONTAL ELLIPTICAL PIPE CULVERTS

INSTALLATION TYPE	CLASS OF PIPE	
	CLASS III	CLASS IV
	FEET	
TYPE 2 OR TYPE 3	2.5	1.5

NOTE: TYPE 1 INSTALLATION WILL NOT BE ALLOWED FOR ARCH & HORIZONTAL ELLIPTICAL PIPE CULVERTS.

NOTE: FOR MINIMUM COVER VALUES, "H" SHALL INCLUDE A MINIMUM OF 12" OF PAVEMENT AND/OR BASE.

MAXIMUM HEIGHT OF FILL "H" OVER CIRCULAR R.C. PIPE CULVERTS


INSTALLATION TYPE	CLASS OF PIPE		
	CLASS III	CLASS IV	CLASS V
	FEET		
TYPE 1	21	32	50
TYPE 2	16	25	39
TYPE 3	12	20	30

NOTE: IF FILL HEIGHT EXCEEDS 50 FEET, A SPECIAL DESIGN CONCRETE PIPE WILL BE REQUIRED USING TYPE 1 INSTALLATION.

MAXIMUM HEIGHT OF FILL "H" OVER R.C. ARCH & HORIZONTAL ELLIPTICAL PIPE CULVERTS

INSTALLATION TYPE	CLASS OF PIPE	
	CLASS III	CLASS IV
	FEET	
TYPE 2	13	21
TYPE 3	10	16

NOTE: TYPE 1 INSTALLATION WILL NOT BE ALLOWED FOR ARCH & HORIZONTAL ELLIPTICAL PIPE CULVERTS.

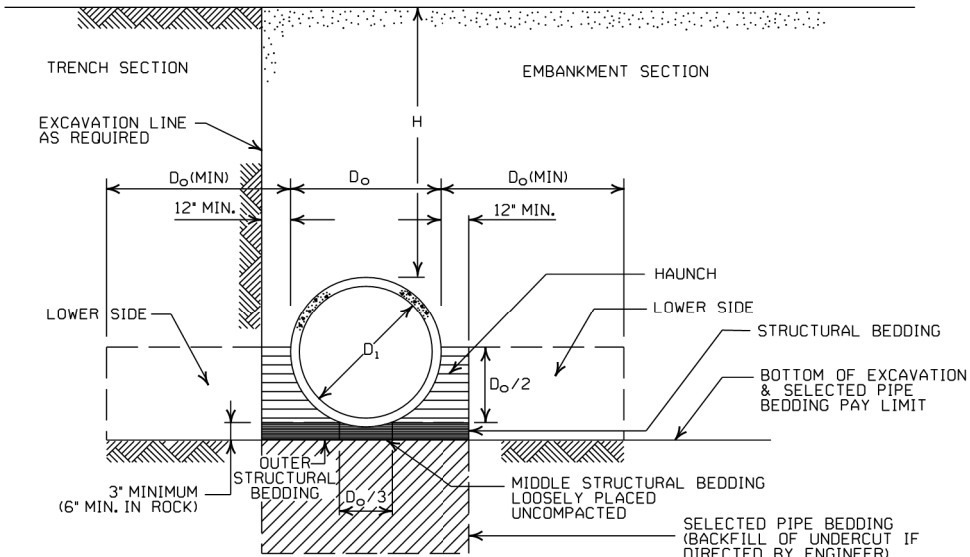

EMBANKMENT AND TRENCH INSTALLATIONS

1. MATERIAL IN THE HAUNCH AND OUTER STRUCTURAL BEDDING SHALL BE COMPACTED TO 95% OF THE MAXIMUM DENSITY ACCORDING TO THE TYPE OR CLASS OF MATERIAL USED.
2. FOR TRENCHES WITH WALLS OF NATURAL SOIL, THE DENSITY OF THE SOIL IN THE LOWER SIDE ZONE SHALL BE AS FIRM AS THE 95% DENSITY REQUIRED FOR THE HAUNCH. IF THE EXISTING SOIL DOES NOT MEET THIS CRITERIA, IT SHALL BE REMOVED AND RECOMPACTED TO 95% OF THE MAXIMUM DENSITY ACCORDING TO THE TYPE OF MATERIAL USED.
3. FOR EMBANKMENTS, THE MATERIAL IN THE LOWER SIDE ZONE SHALL BE COMPACTED TO 95% OF THE MAXIMUM DENSITY ACCORDING TO THE TYPE OR CLASS OF MATERIAL USED.

GENERAL NOTES

1. CONCRETE PIPE CULVERT CONSTRUCTION SHALL CONFORM TO ARKANSAS DEPARTMENT OF TRANSPORTATION STANDARD SPECIFICATIONS FOR HIGHWAY CONSTRUCTION (CURRENT EDITION), WITH APPLICABLE SUPPLEMENTAL SPECIFICATIONS AND SPECIAL PROVISIONS. UNLESS OTHERWISE NOTED IN THE PLANS, SECTION AND SUBSECTION REFER TO THE STANDARD CONSTRUCTION SPECIFICATIONS.
2. CONCRETE PIPE CULVERT DESIGN SHALL CONFORM TO AASHTO LRFD BRIDGE DESIGN SPECIFICATIONS, FIFTH EDITION (2010) WITH 2010 INTERIMS.
3. ALL PIPE SHALL CONFORM TO SECTION 606. CIRCULAR R.C. PIPE CULVERTS SHALL CONFORM TO AASHTO M170, R.C. ARCH PIPE CULVERTS SHALL CONFORM TO AASHTO M206 AND HORIZONTAL ELLIPTICAL PIPE CULVERTS SHALL CONFORM TO AASHTO M207.
4. ALL PIPE SHALL BE PROTECTED DURING CONSTRUCTION BY A COVER SUFFICIENT TO PREVENT DAMAGE FROM PASSAGE OF EQUIPMENT.
5. THE MINIMUM TRENCH WIDTH SHALL BE THE OUTSIDE DIAMETER OF THE PIPE PLUS 24 INCHES. THE MAXIMUM ALLOWABLE TRENCH WIDTH SHALL BE THE MINIMUM WIDTH PRACTICABLE FOR WORKING CONDITIONS.
6. MULTIPLE PIPE CULVERTS SHALL BE INSTALLED WITH A MINIMUM CLEARANCE OF 24 INCHES BETWEEN STRINGS OF PIPE. REFER TO STD. DWG. FES-2 FOR MINIMUM CLEARANCE WHERE FLARED END SECTIONS ARE USED.
7. IMPERVIOUS MATERIAL SHOULD BE PLACED AS DIRECTED BY THE ENGINEER AT THE ENDS OF THE CULVERT TO PREVENT LOSS OF STRUCTURAL BEDDING WHEN PERVIOUS MATERIAL IS USED FOR STRUCTURAL BEDDING AND/OR BACKFILL.
8. NOT MORE THAN ONE LIFTING HOLE MAY BE PROVIDED IN CONCRETE PIPE TO FACILITATE HANDLING. HOLE MAY BE CAST IN PLACE, CUT INTO THE FRESH CONCRETE AFTER FORMS ARE REMOVED, OR DRILLED. THE HOLE SHALL NOT BE MORE THAN TWO INCHES IN DIAMETER OR TWO INCHES SQUARE. CUTTING OR DISPLACEMENT OF REINFORCEMENT WILL NOT BE PERMITTED. SPALLED AREAS AROUND THE HOLE SHALL BE REPAIRED IN A WORKMANLIKE MANNER. LIFTING HOLE SHALL BE FILLED WITH MORTAR, CONCRETE, OR OTHER METHOD AS APPROVED BY THE ENGINEER.
9. WHEN DIRECTED BY THE ENGINEER, UNSUITABLE MATERIAL THAT IS ENCOUNTERED AT THE BOTTOM OF THE EXCAVATED TRENCH (BELOW THE AREA IDENTIFIED AS "STRUCTURAL BEDDING" ABOVE) WILL BE EXCAVATED AND REPLACED WITH SELECTED PIPE BEDDING. THE QUANTITY OF MATERIAL REQUIRED TO BACKFILL THE UNDERCUT AREA UP TO THE SELECTED PIPE BEDDING PAY LIMIT DESIGNATED ABOVE WILL BE MEASURED AND PAID FOR AS "SELECTED PIPE BEDDING."
10. WHEN THE EXISTING MATERIAL EXCAVATED FOR THE PIPE TRENCH IS DETERMINED BY THE ENGINEER TO BE UNSUITABLE FOR BACKFILLING THE PIPE (ABOVE THE AREA IDENTIFIED ABOVE AS THE HAUNCH), BORROW MATERIAL OR MATERIAL FROM THE ROADWAY EXCAVATION WILL BE USED TO BACKFILL THE PIPE. IF SUITABLE MATERIAL IS NOT AVAILABLE, THE ENGINEER MAY AUTHORIZE THE USE OF "SELECTED PIPE BACKFILL."

2-27-14	REVISED GENERAL NOTE 1.	
12-15-11	REVISED FOR LRFD DESIGN SPECIFICATIONS	
5-18-00	REVISED TYPE 3 BEDDING & ADDED NOTE	
3-30-00	REVISED INSTALLATIONS	
11-06-97	ISSUED	
DATE	REVISION	DATE FILMED

ARKANSAS STATE HIGHWAY COMMISSION

CONCRETE PIPE CULVERT FILL HEIGHTS & BEDDING

STANDARD DRAWING PCC-1



CORRUGATED STEEL PIPE (ROUND)

PIPE DIAMETER (INCHES)	① MINIMUM COVER TOP OF PIPE TO TOP OF GROUND "H" (FEET)	MAX. FILL HEIGHT "H" ABOVE TOP OF PIPE (FEET)				
		METAL THICKNESS (INCHES)				
		0.064	0.079	0.109	0.138	0.168
2 3/8 INCH BY 1/2 INCH CORRUGATION RIVETED, WELDED, OR HELICAL LOCK-SEAM						
12	1	84	91			
15	1	67	73			
18	1	56	61			
24	1	42	46	59		
30	2	36	36	47		
36	2	30	30	39	41	
42	2	24	43	67	70	73
48	2	37	58	61	64	
② 3 INCH BY 1 INCH OR 5 INCH BY 1 INCH CORRUGATION RIVETED, WELDED, BOLTED, OR HELICAL LOCK-SEAM						
36	1	48	60	88	111	118
42	1	41	51	72	90	102
48	1	36	45	64	77	85
54	2	32	40	59	71	79
60	2	29	36	53	64	71
66	2	26	33	47	58	64
72	2	24	30	44	53	59
78	2		28	41	49	54
84	2		26	38	45	51
90	2		24	35	43	45
96	2		22	33	40	44
102	2			31	38	42
108	2			30	35	39
114	2			28	34	37
120	2			27	32	35

CONSTRUCTION SEQUENCE

1. PLACE STRUCTURAL BEDDING MATERIAL TO GRADE. DO NOT COMPACT.
2. INSTALL PIPE TO GRADE.
3. COMPACT STRUCTURAL BEDDING OUTSIDE THE MIDDLE THIRD OF THE PIPE.
4. COMPLETE STRUCTURAL BACKFILL OPERATION BY WORKING FROM SIDE TO SIDE OF THE PIPE. THE SIDE TO SIDE STRUCTURAL BACKFILL DIFFERENTIAL SHALL NOT EXCEED 24 INCHES OR 1/3 THE SIZE OF THE PIPE, WHICHEVER IS LESS.

NOTE: STRUCTURAL BACKFILL AND STRUCTURAL BEDDING MATERIAL WILL NOT BE PAID FOR SEPARATELY, BUT COMPENSATION WILL BE CONSIDERED TO BE INCLUDED IN THE PRICE BID PER LINEAR FOOT OF METAL PIPE.

INSTALLATION TYPE	MATERIAL REQUIREMENTS FOR STRUCTURAL BACKFILL AND STRUCTURAL BEDDING
TYPE 1	AGGREGATE BASE COURSE (CLASS 4, 5, 6, OR 7)
TYPE 2	SELECTED MATERIALS (CLASS SM-1, SM-2, OR SM-4) OR TYPE 1 INSTALLATION MATERIAL ③

③ SM-3 WILL NOT BE ALLOWED.

EQUIVALENT METAL THICKNESSES AND GAUGES

METAL THICKNESS IN INCHES			GAUGE NUMBER
STEEL		ALUMINUM	
ZINC COATED	UNCOATED		
0.064	0.0598	0.060	16
0.079	0.0747	0.075	14
0.109	0.1046	0.105	12
0.138	0.1345	0.135	10
0.168	0.1644	0.164	8

CORRUGATED ALUMINUM PIPE (ROUND)

PIPE DIAMETER (INCHES)	① MINIMUM COVER TOP OF PIPE TO TOP OF GROUND "H" (FEET)	MAX. FILL HEIGHT "H" ABOVE TOP OF PIPE (FEET)				
		METAL THICKNESS IN INCHES				
		0.060	0.075	0.105	0.135	0.164
		2 3/8 INCH BY 1/2 INCH CORRUGATION RIVETED OR HELICAL LOCK-SEAM				
12	1	45	45			
18	2	30	30	52		
24	2	22	22	39	41	
30	2		18	31	32	34
36	2.5		15	26	27	28
42	2			43	43	44
48	2			40	41	43
54	2			35	37	38
60	2				33	34
66	2					31
72	2					29

CORRUGATED METAL PIPE ARCHES

EQUIV. DIA. (INCHES)	PIPE DIMENSION SPAN X RISE (INCHES)	MINIMUM CORNER RADIUS (INCHES)	MIN. THICKNESS REQUIRED INCHES	STEEL		MIN. THICKNESS REQUIRED INCHES	ALUMINUM	
				① MIN. HEIGHT OF FILL, "H" (FT.)	MAX. HEIGHT OF FILL, "H" (FT.)		① MIN. HEIGHT OF FILL, "H" (FT.)	MAX. HEIGHT OF FILL, "H" (FT.)
				INSTALLATION	INSTALLATION		INSTALLATION	INSTALLATION
				TYPE 1	TYPE 1		TYPE 1	TYPE 1
				2 ½ INCH BY ½ INCH CORRUGATION RIVETED, WELDED, OR HELICAL LOCK-SEAM			2 ½ INCH BY ½ INCH CORRUGATION RIVETED OR HELICAL LOCK-SEAM	
15	17x13	3	0.064	2	15	0.060	2	15
18	21x15	3	0.064	2	15	0.060	2	15
21	24x18	3	0.064	2,25	15	0.060	2,25	15
24	28x20	3	0.064	2,5	15	0.075	2,5	15
30	35x24	3	0.079	3	12	0.075	3	12
36	42x29	3½	0.079	3	12	0.105	3	12
42	49x33	4	0.079	3	12	0.105	3	12
48	57x38	5	0.109	3	13	0.135	3	13
54	64x43	6	0.109	3	14	0.135	3	14
60	71x47	7	0.138	3	15	0.164	3	15
66	77x52	8	0.168	3	15			
72	83x57	9	0.168	3	15			
				② 3 INCH BY 1 INCH OR 5 INCH BY 1 INCH CORRUGATION RIVETED, WELDED, OR HELICAL LOCK-SEAM		① FOR MINIMUM COVER VALUES, "H" SHALL ② WHERE THE STANDARD 2 2/3" x ½" COR WITH A 3' x 1' OR 5' x 1' CORRUGATION OR GREATER THAN THE MAXIMUM FILL		
		INSTALLATION		INSTALLATION				
		TYPE 2	TYPE 1	TYPE 2	TYPE 1			
36	40x31	5	0.079	3	2	12	15	
42	46x36	6	0.079	3	2	13	15	
48	53x41	7	0.079	3	2	13	15	
54	60x46	8	0.079	3	2	13	15	
60	66x51	9	0.079	3	2	13	15	
66	73x55	12	0.079	3	2	15	15	
72	81x59	14	0.079	3	2	15	15	
78	87x63	14	0.079	3	2	15	15	
84	95x67	16	0.109	3	2	15	15	
90	103x71	16	0.109	3	2	15	15	
96	112x75	18	0.109	3	2	15	15	
102	117x79	18	0.109	3	2	15	15	
108	128x83	18	0.138	3	2	15	15	


① FOR MINIMUM COVER VALUES, "H" SHALL INCLUDE A MINIMUM 12" OF PAVEMENT AND/OR BASE.

② WHERE THE STANDARD 2 2/3" x 1/2" CORRUGATION AND GAUGE IS SPECIFIED FOR A GIVEN DIAMETER, A PIPE OF THE SAME DIAMETER WITH A 3" x 1" OR 5" x 1" CORRUGATION MAY BE SUBSTITUTED, PROVIDING IT IS GAUGED FOR A FILL HEIGHT CONDITION EQUAL TO OR GREATER THAN THE MAXIMUM FILL HEIGHT CONDITION FOR THE SPECIFIED GAUGE AND CORRUGATION.

- LEGEND -

- D_o = OUTSIDE DIAMETER OF PIPE
MAX. = MAXIMUM
MIN. = MINIMUM
===== = STRUCTURAL BACKFILL MATERIAL
||||| = UNDISTURBED SOIL
EQUIV. DIA. = EQUIVALENT DIAMETER
H = FILL COVER HEIGHT OVER PIPE (FEET)

IN SOIL-MIN. EQUALS TWICE CORRUGATION DEPTH
IN ROCK-MIN. EQUALS GREATER OF:
1/2" PER FOOT OF FILL OVER PIPE (24" MAX.)
TWICE CORRUGATION DEPTH

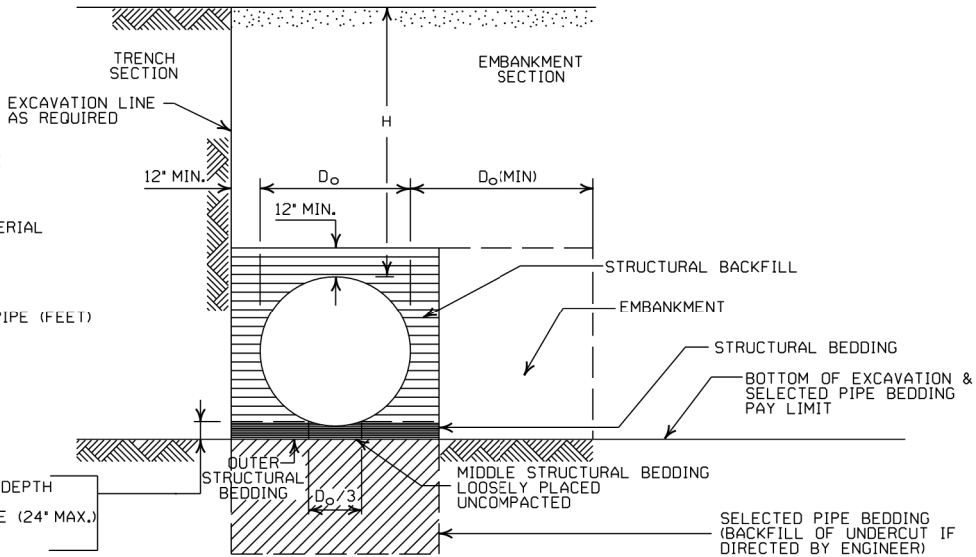

EMBANKMENT AND TRENCH INSTALLATIONS

1. STRUCTURAL BACKFILL, EMBANKMENT, AND OUTER STRUCTURAL BEDDING MATERIAL SHALL BE COMPACTED TO 95% OF THE MAXIMUM DENSITY ACCORDING TO THE TYPE OR CLASS OF MATERIAL USED.
2. INSTALLATION TYPE 1 OR 2 MAY BE USED FOR CORRUGATED STEEL OR ALUMINUM PIPE (ROUND).
3. INSTALLATION TYPE 1 SHALL BE USED FOR CORRUGATED STEEL OR ALUMINUM PIPE ARCHES WITH 2 3/8" x 1 1/2" CORRUGATION.
4. INSTALLATION TYPE 1 OR 2 MAY BE USED FOR CORRUGATED STEEL OR ALUMINUM PIPE ARCHES WITH 3" x 1" OR 5" x 1" CORRUGATION.

GENERAL NOTES

1. METAL PIPE CULVERT CONSTRUCTION SHALL CONFORM TO ARKANSAS DEPARTMENT OF TRANSPORTATION STANDARD SPECIFICATIONS FOR HIGHWAY CONSTRUCTION (CURRENT EDITION), WITH APPLICABLE SUPPLEMENTAL SPECIFICATIONS AND SPECIAL PROVISIONS, UNLESS OTHERWISE NOTED IN THE PLANS, SECTION AND SUBSECTION REFER TO THE STANDARD CONSTRUCTION SPECIFICATIONS.
2. METAL PIPE CULVERT DESIGN SHALL CONFORM TO AASHTO LRFD BRIDGE DESIGN SPECIFICATIONS, FIFTH EDITION (2010) WITH 2010 INTERIMS.
3. METAL PIPE CULVERT MATERIALS AND INSTALLATIONS SHALL CONFORM TO SECTION 606 AND JOB SPECIAL PROVISION "METAL PIPE".
4. ALL PIPE SHALL BE PROTECTED DURING CONSTRUCTION BY A COVER SUFFICIENT TO PREVENT DAMAGE FROM PASSAGE OF EQUIPMENT.
5. THE MINIMUM TRENCH WIDTH SHALL BE THE OUTSIDE DIAMETER OF THE PIPE PLUS 24 INCHES. THE MAXIMUM ALLOWABLE TRENCH WIDTH SHALL BE THE MINIMUM WIDTH PRACTICABLE FOR WORKING CONDITIONS.
6. MULTIPLE PIPE CULVERTS SHALL BE INSTALLED WITH A MINIMUM CLEARANCE OF 24 INCHES BETWEEN STRINGS OF PIPE. REFER TO STD. DWG. FES-2 FOR MINIMUM CLEARANCE WHERE FLARED END SECTIONS ARE USED.
7. IMPERVIOUS MATERIAL SHOULD BE PLACED AS DIRECTED BY THE ENGINEER AT THE ENDS OF THE CULVERT TO PREVENT LOSS OF STRUCTURAL BEDDING WHEN PERVIOUS MATERIAL IS USED FOR STRUCTURAL BEDDING AND/OR BACKFILL.
8. WHEN DIRECTED BY THE ENGINEER, UNSUITABLE MATERIAL THAT IS ENCOUNTERED AT THE BOTTOM OF THE EXCAVATED TRENCH (BELOW THE AREA IDENTIFIED AS "STRUCTURAL BEDDING" ABOVE) WILL BE EXCAVATED AND REPLACED WITH SELECTED PIPE BEDDING. THE QUANTITY OF MATERIAL REQUIRED TO BACKFILL THE UNDERCUT AREA UP TO THE SELECTED PIPE BEDDING PAY LIMIT DESIGNATED ABOVE WILL BE MEASURED AND PAID FOR AS "SELECTED PIPE BEDDING."
9. WHEN THE EXISTING MATERIAL EXCAVATED FOR THE PIPE TRENCH IS DETERMINED BY THE ENGINEER TO BE UNSUITABLE FOR BACKFILLING THE PIPE (ABOVE THE AREA IDENTIFIED AS STRUCTURAL BACKFILL), BORROW MATERIAL OR MATERIAL FROM THE ROADWAY EXCAVATION WILL BE USED TO BACKFILL THE PIPE. IF SUITABLE MATERIAL IS NOT AVAILABLE, THE ENGINEER MAY AUTHORIZE THE USE OF "SELECTED PIPE BACKFILL."

















2-27-14	REVISED GENERAL NOTE 1	
12-15-11	REVISED FOR LRFD DESIGN SPECS	
3-30-00	REVISED INSTALLATIONS	
11-06-97	ISSUED	
DATE	REVISION	DATE FILMED

ARKANSAS STATE HIGHWAY COMMISSION




METAL PIPE CULVERT
FILL HEIGHTS & BEDDING

STANDARD DRAWING PCM-1

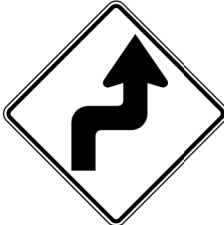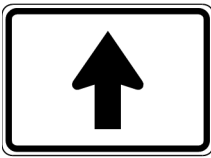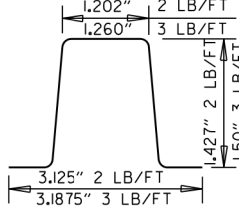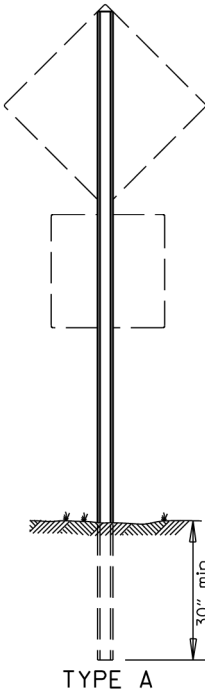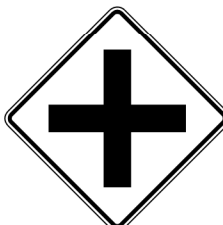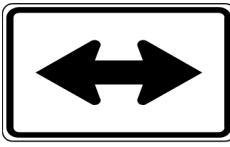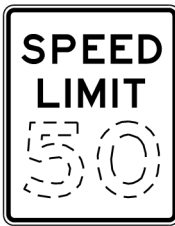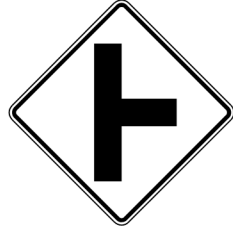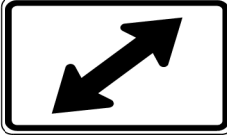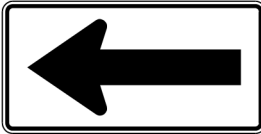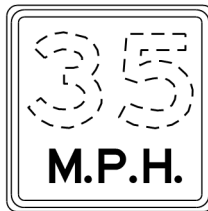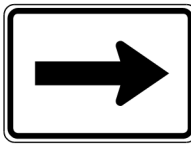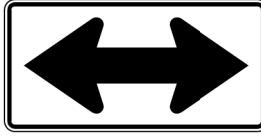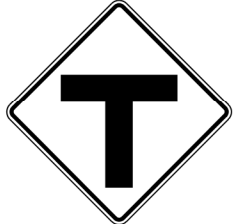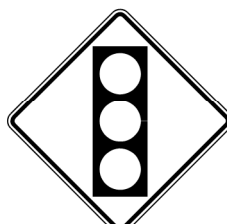 

							MINIMUM DIMENSIONS SHOWN SUPPORT SECTION  (U-CHANNEL) STANDARD SUPPORT ASSEMBLIES  NOTE: LENGTH OF SIGN POSTS SHALL BE DETERMINED SO AS TO PROVIDE FOR MINIMUM VERTICAL CLEARANCES AS CALLED FOR IN THE SPECIFICATIONS PLUS A MINIMUM VERTICAL PENETRATION OF 30" IN THE SOIL.
					LASSEN 16 COUNTY County Route Marker MI-6 24°X24" NOTE: REFLECTORIZED YELLOW LEGEND (COUNTY NAME, ROUTE LETTER & NUMBER) & BORDER ON A BLUE BACKGROUND. 		
					ALL WAY 		
							
						SCHOOL S4-3P 24°X8" WHEN CHILDREN ARE PRESENT S4-2P 24°X10"  OM-3 12°X36° (LT. OR RT.)	
STANDARD HIGHWAY SIGNS							SUPPORT ASSEMBLIES ARKANSAS STATE HIGHWAY COMMISSION STANDARD HIGHWAY SIGNS AND SUPPORT ASSEMBLIES STANDARD DRAWING SHS-1

9-12-13	DELETED JOB NO. BLOCK; REVISED RI-3 TO RI-3P	
4-17-08	REVISED SIGN DESIGNATION - W3-1 & W3-2	
4-10-03	REVISED W5-2, W8-3, OM-3; ADDED W1-8	
1-5-81	REDRAWN	960-1-15-81
9-15-78	ADDED W14-3	877-9-15-78
9-2-76	POST WT.	623-9-3-76
5-3-76	STEEL POST WT. FROM 2"-3"; ADDED S4-2 & S4-3	504-5-3-76
8-12-74	REV. HT. TYPE "C" ASSEMBLY	500-8-21-74
12-21-72	ADDED M6-2,3,4,5,6	500-12-21-72
12-1-72	ISSUED	562-12-1-72
DATE	REVISION	DATE FILMED

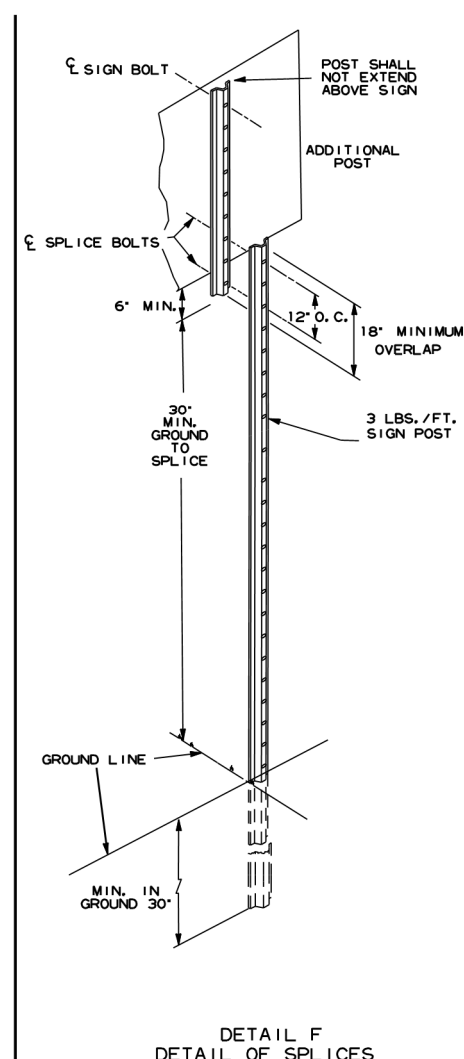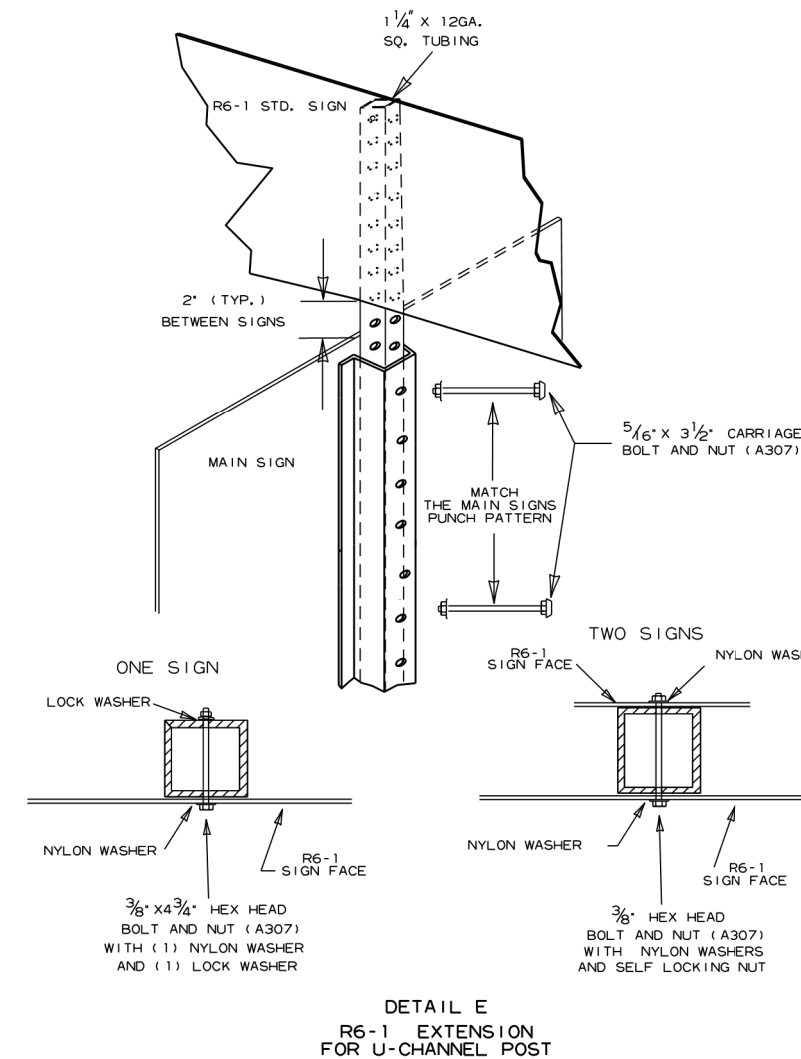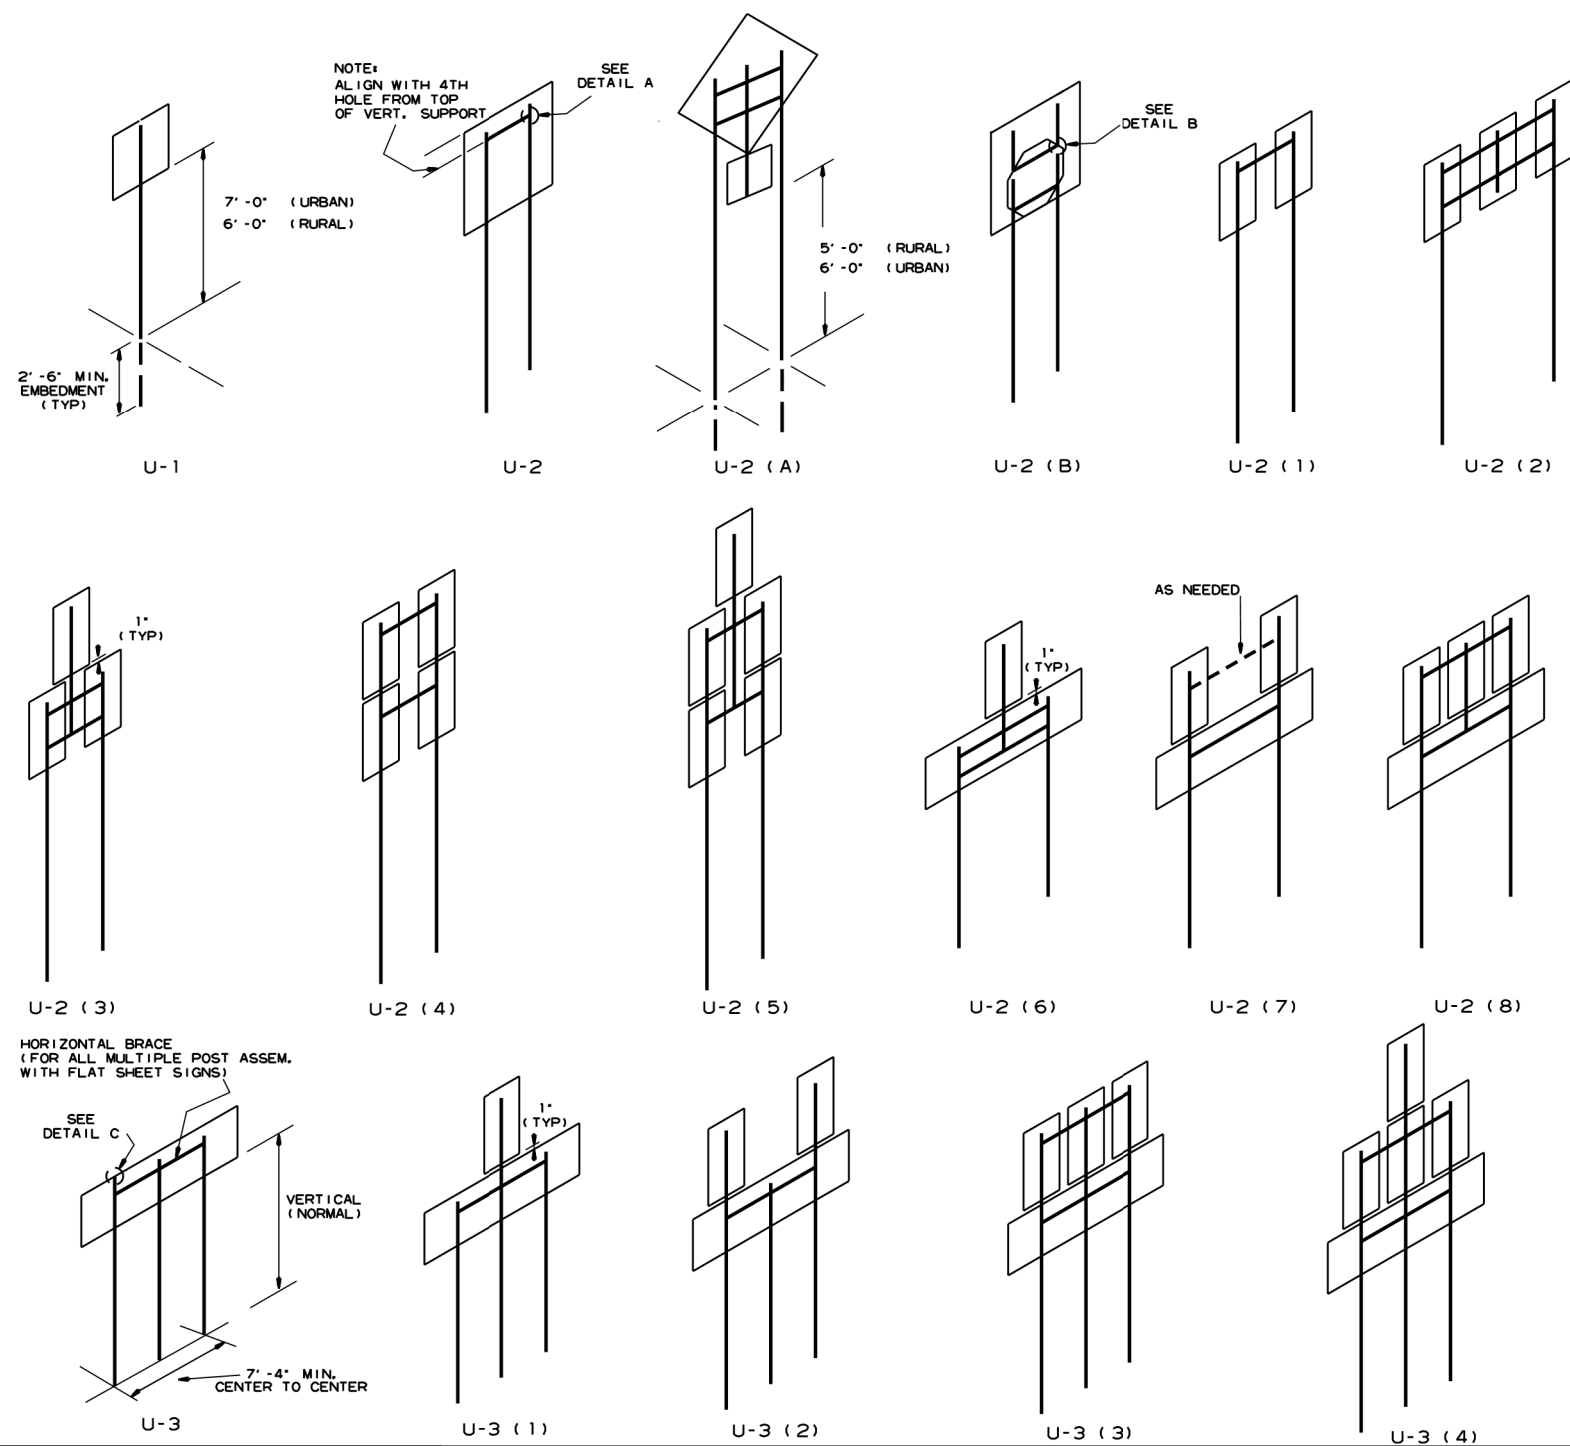

NOTES:






SIGNS AT LEAST 8' IN LENGTH MAY BE INSTALLED ON THREE 3 LB. POST. IN NO CASE SHALL THERE BE MORE THAN TWO 3 LB. POSTS WITHIN A 7' PATH.

SPLICES NECESSARY TO ATTAIN PROPER MOUNTING HEIGHT SHALL BE AS SHOWN IN DETAIL (F).








NORMAL INSTALLATIONS WILL REQUIRE 5/16" DIA. CARRIAGE BOLTS TO MOUNT SIGNS TO POST AND TO ASSEMBLE THE VARIOUS POST SUPPORTS.


ALL SIGN POSTS SHALL BE PLUMB.

THE POST FOR "TYPE U" SUPPORTS SHALL BE HOT DIP GALVANIZED.

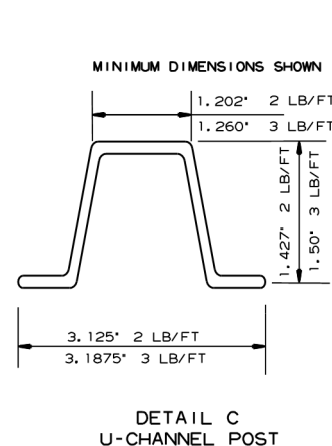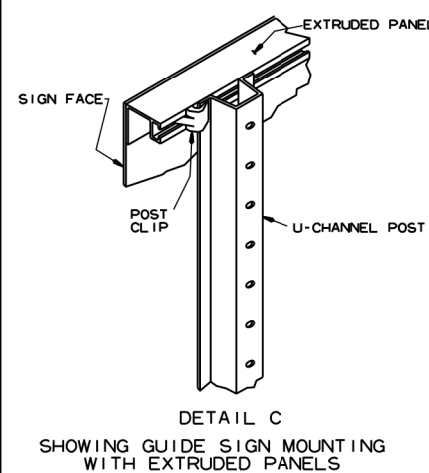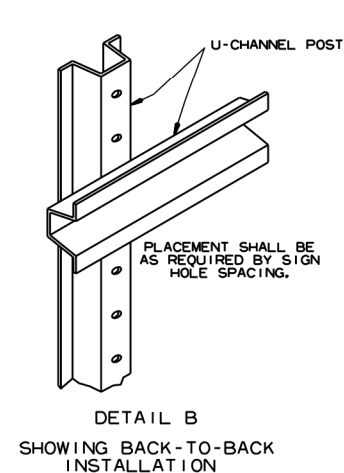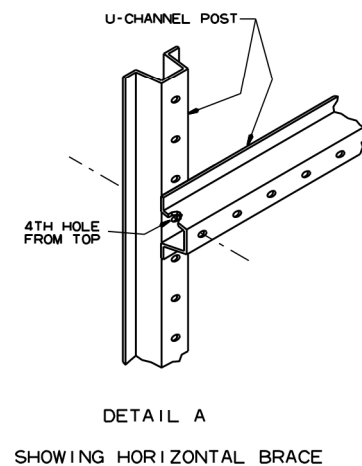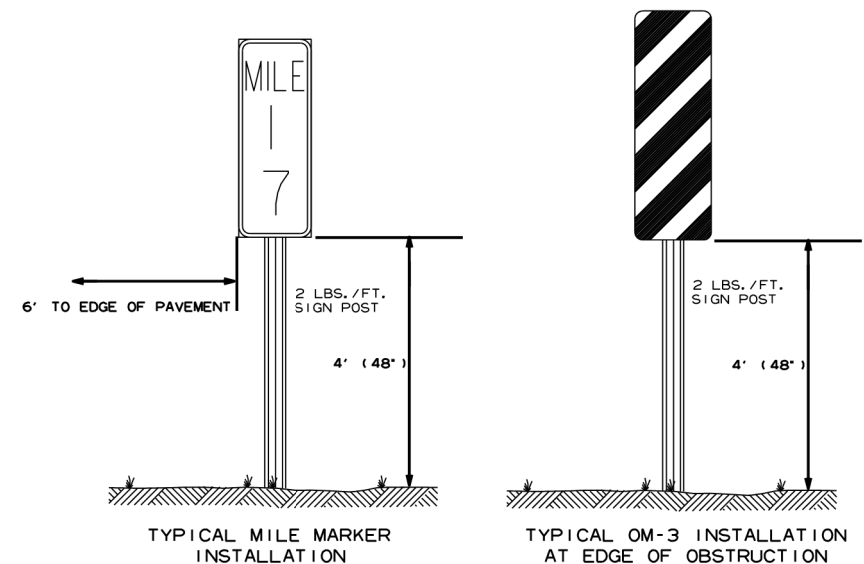


7-25-19	REVISED CARRIAGE BOLT WITH MATERIAL REQUIREMENT		ARKANSAS STATE HIGHWAY COMMISSION
2-27-14	REVISED NOTES.		
9-12-13	REVISED U-2(3), U-2(6), U-3(1), DETAIL D; ADDED DETAILS E & F; ADDED TYPICAL MARKERS		
10-9-03	REMOVED ROUND POST & REVISED SPACING		
10-12-95	MOVED UPPER SPLICE		
6-8-95	REVISED SPLICE DETAIL	6-8-95	
2-2-95	REDRAWN	2-2-95	
DATE	REVISION	FILMED	
			U-CHANNEL POST ASSEMBLIES
			STANDARD DRAWING SHS-2

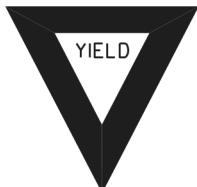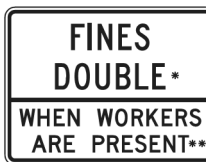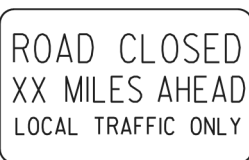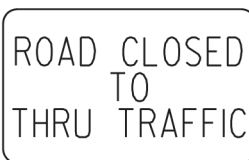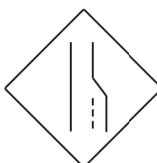 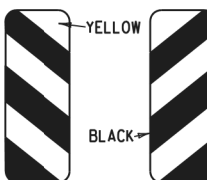
RI-1  STANDARD 30"x30" EXPRESSWAY 36"x36" SPECIAL 48"x48"	RI-2  STD. 36"x36"x36" EXPWY. 48"x48"x48" FWY. 60"x60"x60"	R2-1  STD. 24"x30" EXPWY. 36"x48" FWY. 48"x60"	W3-5  STD. 36"x36" EXPWY. 48"x48" FWY. 48"x48"	W3-5a  STD. 36"x36" EXPWY. 48"x48" FWY. 48"x48"	R4-1  STD. 24"x30" EXPWY. 36"x48" FWY. 48"x60"	R4-2  STD. 24"x30" EXPWY. 36"x48" FWY. 48"x60"	R2-6aP  48"x36" *USE 6" C LETTERS **USE 4" D LETTERS	GENERAL NOTES: 1. ALL TRAFFIC CONTROL DEVICES USED ON ROAD CONSTRUCTION SHALL CONFORM TO THE MANUAL ON UNIFORM TRAFFIC CONTROL DEVICES, LATEST EDITION, AND TO THE STANDARD HIGHWAY SIGNS, LATEST EDITION, OR AS APPROVED BY THE FEDERAL HIGHWAY ADMINISTRATION. 2. TRAFFIC CONTROL DEVICES SHALL BE SET UP JUST BEFORE THE START OF CONSTRUCTION OPERATIONS AND SHALL BE PROPERLY MAINTAINED DURING THE TIME SUCH CONDITIONS EXIST. THEY SHALL REMAIN IN PLACE ONLY AS LONG AS NEEDED AND REMOVED THEREAFTER. 3. EXISTING SIGNS AND CONSTRUCTION SIGNS SHALL BE KEPT IN PROPER POSITION, AND BE CLEAN AND LEGIBLE AT ALL TIMES. SIGNS THAT DO NOT APPLY TO EXISTING CONDITIONS SHALL BE REMOVED. SIGNS THAT ARE DAMAGED, DEFACED, OR THAT ACCUMULATE DIRT DURING CONSTRUCTION SHALL BE CLEANED, REPAIRED, OR REPLACED. 4. SIGNS ARE USUALLY MOUNTED ON A SINGLE POST, ALTHOUGH THOSE WIDER THAN 36" OR LARGER THAN 10 SQ. FT. SHALL BE MOUNTED ON TWO POSTS OR ABOVE A TYPE III BARRICADE. 5. SIGN POSTS DIRECT BURIED IN SOIL SHALL BE 2 LB. MINIMUM CHANNEL POST OR 4"x4" WOOD POSTS. CHANNEL POSTS SHALL BE PAINTED GREEN. WOOD POSTS SHALL BE PAINTED WHITE. ALL POSTS SHALL BE NEATLY CONSTRUCTED, AND SHALL BE REPLUMBED, CLEANED, OR REPAIRED AS NEEDED FOR THE DURATION OF THE JOB. THERE SHALL NOT BE MORE THAN 2 POSTS IN A 7' PATH FOR WOOD OR CHANNEL POSTS. ANY CHANNEL POST SPLICE SHALL BE IN ACCORDANCE WITH STANDARD DRAWING TC-3. 6. POST MOUNTED SIGNS IN RURAL AREAS SHALL BE CONSTRUCTED WITH THE NEAR EDGE OF THE SIGN FROM 6 TO 12 FEET FROM THE PAVEMENT EDGE. SIGNS IN URBAN AREAS AND BARRICADE MOUNTED SIGNS SHALL BE MOUNTED A MINIMUM OF 2 FEET FROM THE PAVEMENT EDGE. 7. ALL POST AND BARRICADE MOUNTED SIGNS MOUNTED IN URBAN AREAS SHALL BE MOUNTED A MINIMUM DISTANCE OF 7' FROM THE BOTTOM OF THE SIGN TO THE ROADWAY SURFACE. ALL POST AND BARRICADE MOUNTED SIGNS MOUNTED IN RURAL AREAS SHALL BE MOUNTED A MINIMUM DISTANCE OF 7' FROM THE BOTTOM OF THE SIGN TO THE ROADWAY SURFACE, EXCEPT A MINIMUM OF 6' SHALL BE USED WHEN MOUNTING AN ADVISORY SIGN BELOW A WARNING SIGN. TEMPORARY SIGNS MAY BE MOUNTED ON PORTABLE SUPPORTS FOR INTERMEDIATE TERM STATIONARY WORK CONDITIONS. THE SIGNS MINIMUM MOUNTING HEIGHT SHALL BE 5'. RETROREFLECTIVE DEVICES SHALL BE USED. TEMPORARY SIGNS MAY BE MOUNTED ON PORTABLE SUPPORTS FOR SHORT-TERM, SHORT DURATION, AND MOBILE CONDITIONS. THEY SHALL BE NO LESS THAN ONE (1) FOOT ABOVE THE TRAVELED WAY. LONG-TERM STATIONARY SIGNS SHALL BE DIRECT BURIED IN SOIL, UNLESS CONDITIONS NECESSITATE THE USE OF PORTABLE SIGNS, OR AS APPROVED BY THE ENGINEER. CONCRETE PADS, CONCRETE OR ROCK BALLAST, OR OTHER SOLID MATERIALS SHALL NOT BE UTILIZED WITH PORTABLE SIGN SUPPORTS. 8. FLAGGERS SHALL USE REFLECTORIZED STOP-SLOW PADDLES. FLAGS MAY BE USED ONLY FOR EMERGENCY SITUATIONS. 9. MOST OF THE SIGNS SHOWN ARE ORIENTED TO THE RIGHT. HOWEVER, THIS DOES NOT PRECLUDE THE USE OF MIRROR IMAGES OF THESE SIGNS WHERE THE REVERSE ORIENTATION MIGHT BETTER CONVEY TO MOTORISTS THE PROPER DIRECTION OF MOVEMENT. 10. R2-6aP PLAQUES SHALL BE MOUNTED BELOW AN APPLICABLE ADVANCE WARNING SIGN THAT IS LOCATED AT LEAST 1500' BUT NOT MORE THAN 1 MILE IN ADVANCE OF THE WORK ZONE. IF A SPEED LIMIT REDUCTION IS IN EFFECT, THE PLAQUE SHALL BE PLACED A MINIMUM OF 500' IN ADVANCE OF THE W3-5 "REDUCED SPEED AHEAD" SIGN. R2-II SIGNS SHALL BE INSTALLED AT OR NEAR THE DOWNSTREAM END OF THE WORK ZONE. SEE STANDARD DRAWINGS TC-2, TC-3, AND TC-6 FOR TYPICAL PLACEMENT LOCATIONS. • NOTE: SUPPORTS FOR SIGNS, BARRICADES, AND VERTICAL PANELS THAT ARE DIFFERENT FROM THE REQUIREMENTS SHOWN IN NOTES 4 & 5, BUT MEET THE REQUIREMENTS OF MANUAL FOR ASSESSING SAFETY HARDWARE (MASH), WILL BE ACCEPTED. COMPLIANCE WITH THE REQUIREMENTS OF MANUAL FOR ASSESSING SAFETY HARDWARE (MASH) IS REQUIRED FOR ALL PROJECTS.
R5-1  STD. 30"x30" EXPWY. 36"x36" SPECIAL 48"x48"	R11-2  48"x30"	R11-3A  60"x30"	R11-4  60"x30"	W21-5a  STD. 36"x36" FWY. 48"x48"	W1-1  STD. 36"x36" FWY. 48"x48"	W1-2  STD. 36"x36" FWY. 48"x48"	R2-II  36"x48"	
W1-3  STD. 48"x48"	W1-4  STD. 48"x48"	W1-6  STD. 48"x24" SPECIAL 60"x30"	W1-8  STD. 18"x24" SPECIAL 24"x30" EXPWY. 30"x36" FWY. 36"x48"	W3-1  STD. 36"x36" SPECIAL 48"x48"	W3-2  STD. 36"x36" SPECIAL 48"x48"	W4-2  STD. 36"x36" FWY. 48"x48"	R56-1  STD. 18"x18"	
W5-1  STD. 36"x36" SPECIAL 48"x48"	W6-3  EXPWY. 36"x36" SPECIAL 48"x48"	W8-7  EXPWY. 36"x36" FWY. 48"x48"	W9-2  STD. 36"x36" FWY. 48"x48"	W13-1  STD. 24"x24"	W20-1  STD. 48"x48"	W20-2  STD. 48"x48"	W20-3  STD. 48"x48"	
W20-4  STD. 48"x48"	W20-5  STD. 48"x48"	W20-7a  18" 500 FEET W16-2 24" STD. 36"x36" FWY. 48"x48"	W21-2  STD. 30"x30" SPECIAL 36"x36"	W21-5  STD. 30"x30" SPECIAL 36"x36"	W24-1  STD. 36"x36"	W1-4b  STD. 48"x48"		
W8-II  STD. 36"x36" FWY. 48"x48"	W8-9  STD. 36"x36" FWY. 48"x48"	G20-1  60"x24"	G20-2  48"x24"	OM-3L OM-3R  12"x36"	M4-9  STD. 30"x24" SPECIAL 48"x36" SPECIAL 60"x48"	M4-10  48"x18"		
08-14-25 11-07-19 04-13-17 09-02-15 12-15-11 REPLACED R55-1 WITH R2-6aP, ADDED R2-11 & REVISED NOTE 10 REVISED FOR MASH DELETED RSP-1 & ADDED W21-5a REVISED REDUCED SPEED LIMIT AHEAD SIGNS TO MATCH MASH WORK NEXT XX MILES REVISED W24-1 DATE REV							AR DOT ARKANSAS DEPARTMENT OF TRANSPORTATION ARKANSAS STATE HIGHWAY COMMISSION STANDARD TRAFFIC CONTROLS FOR HIGHWAY CONSTRUCTION DATE EFFECTIVE 08-14-2025 STANDARD DRAWING TC-1	

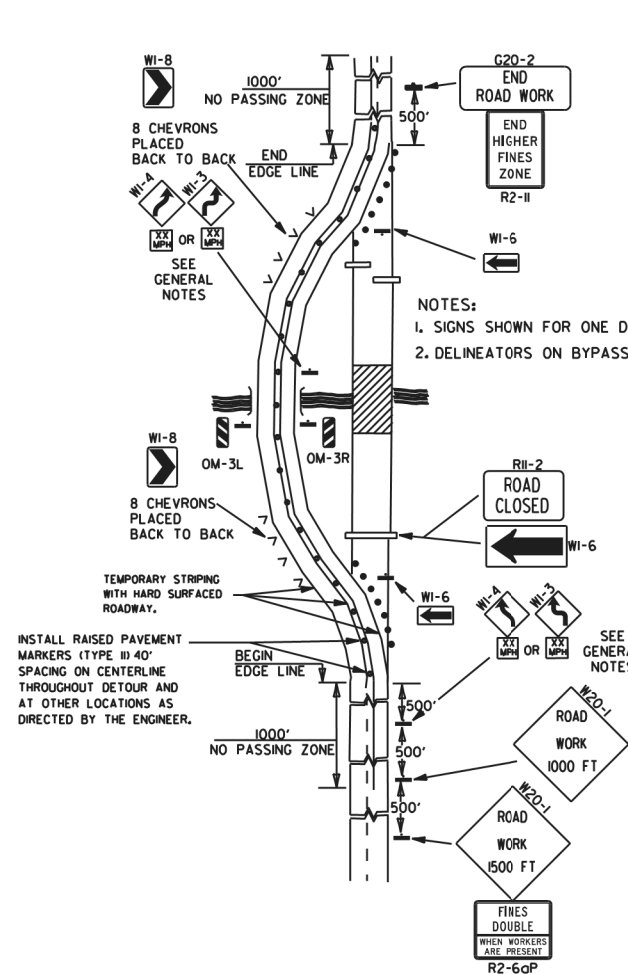


(A) TYPICAL APPLICATION OF TRAFFIC CONTROL DEVICES ON A 2-LANE HIGHWAY WHERE THE ENTIRE ROADWAY IS CLOSED AND A BYPASS DETOUR IS PROVIDED.

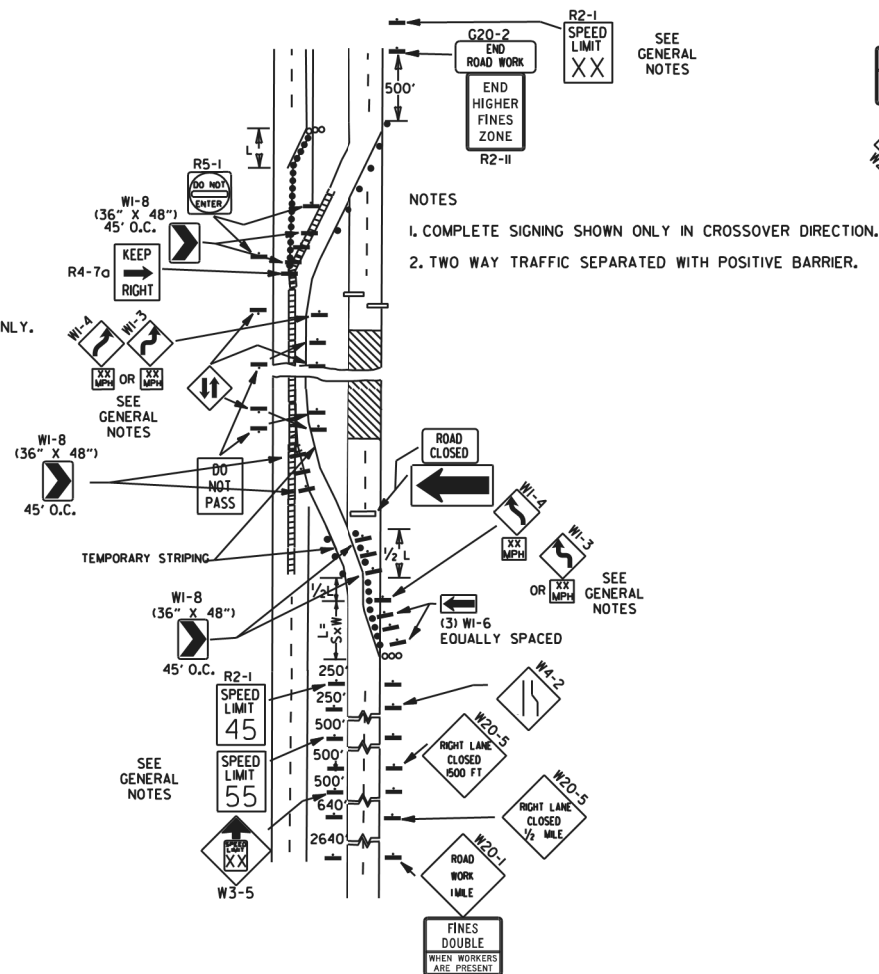


(B) TYPICAL APPLICATION - 4-LANE DIVIDED ROADWAY WHERE ONE ROADWAY IS CLOSED.

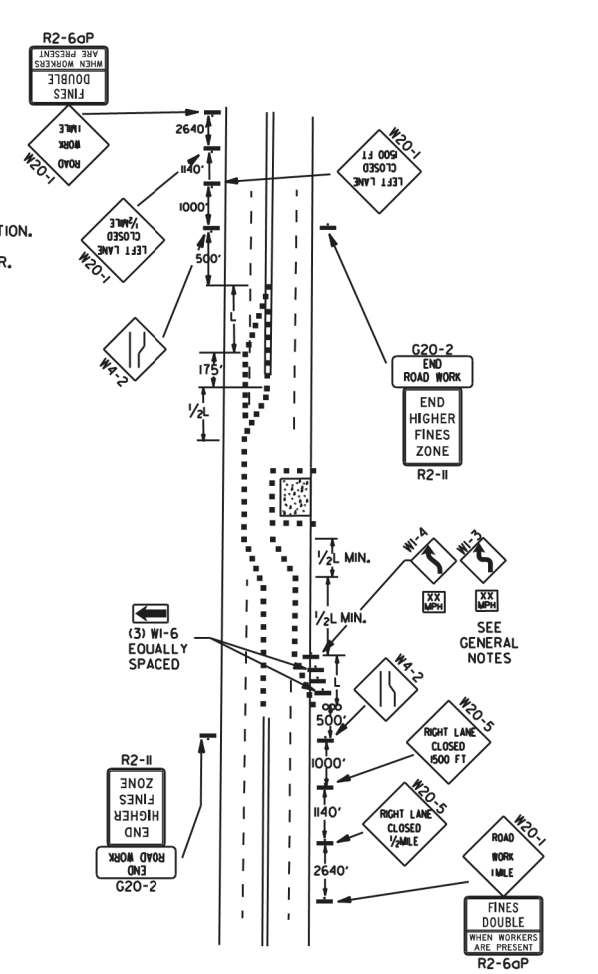


(C) TYPICAL APPLICATION - 4-LANE UNDIVIDED ROADWAY WHERE HALF OF THE ROADWAY IS CLOSED.

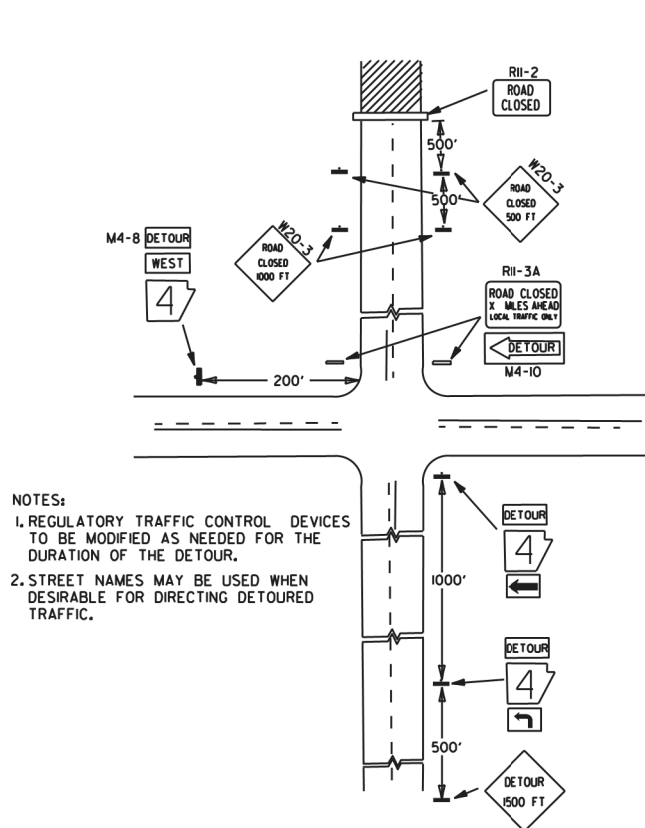


(D) TYPICAL APPLICATION - ROADWAY CLOSED BEYOND DETOUR POINT.

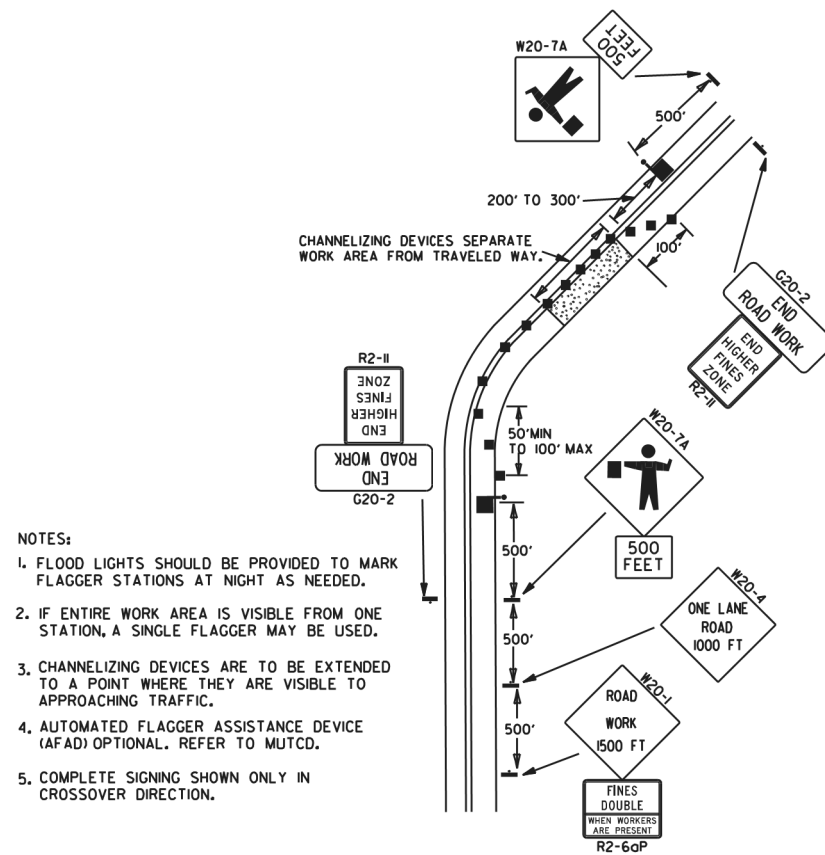

(E) TYPICAL APPLICATION OF TRAFFIC CONTROL DEVICES ON 2-LANE HIGHWAY WHERE ONE LANE IS CLOSED AND FLAGGING IS PROVIDED.

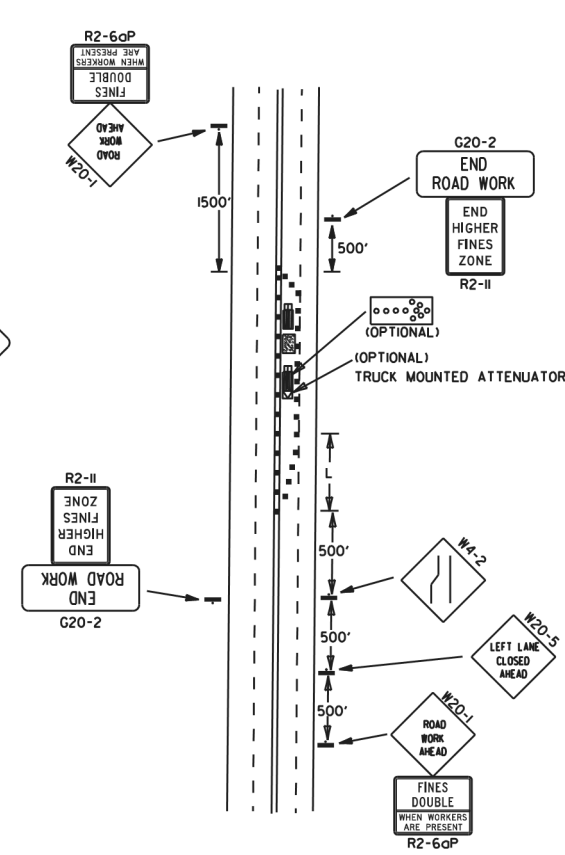

(F) TYPICAL APPLICATION - 4-LANE UNDIVIDED ROADWAY WITH INSIDE LANE CLOSED.

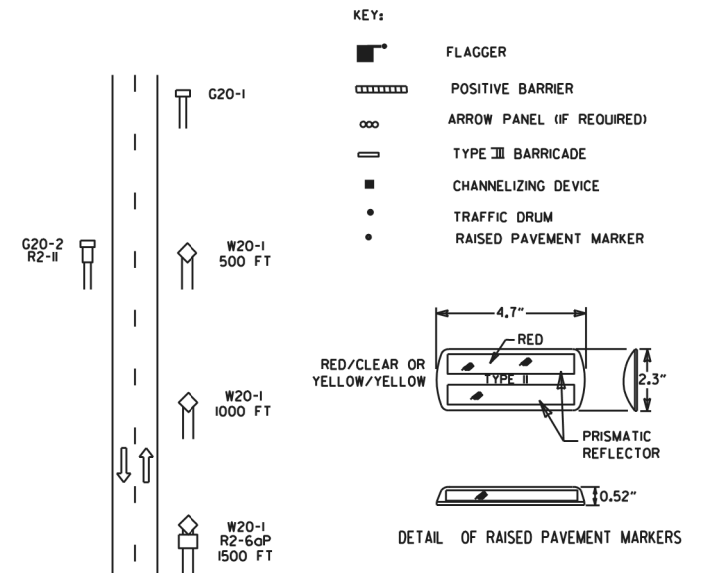

GENERAL NOTES:

1. THE MAINTENANCE DIVISION SHALL CONDUCT A BALL BANK STUDY TO DETERMINE THE ADVISORY SPEED LIMIT PRIOR TO OPENING TO TRAFFIC. THE ADVISORY SPEED WILL BE POSTED ON W1-3 OR W1-4 CURVE WARNING SIGNS. USE W1-4 WHEN SPEED IS GREATER THAN 30MPH AND W1-3 WHEN 30MPH OR LESS.
2. WHEN THE EXISTING SPEED LIMIT IS 55MPH AND THE PLANS REQUIRE A SPEED LIMIT OF 45MPH, THE R2-(K55) SHALL BE OMITTED AND THE W3-5 SHALL BE INSTALLED AT THAT LOCATION. ADDITIONAL R2-145MPH SPEED LIMIT SIGNS SHALL BE INSTALLED AT A MAXIMUM OF 1MILE INTERVALS. AT THE END OF THE WORK AREA A R2-(KXX) SHALL BE INSTALLED TO MATCH ORIGINAL SPEED LIMIT.
3. WHEN THE EXISTING SPEED LIMIT IS 65MPH AND THE PLANS REQUIRE A SPEED LIMIT OF 55MPH, THE R2-(K45) SHALL BE OMITTED. ADDITIONAL R2-155MPH SPEED LIMIT SIGNS SHALL BE INSTALLED AT A MAXIMUM OF 1MILE INTERVALS. AT THE END OF THE WORK AREA A R2-(KXX) SHALL BE INSTALLED TO MATCH ORIGINAL SPEED LIMIT.
4. THE MAXIMUM SPACING BETWEEN CHANNELIZING DEVICES IN A TAPER SHOULD BE APPROXIMATELY EQUAL IN FEET TO THE SPEED LIMIT. BEYOND THE TAPER, MAXIMUM SPACING SHALL BE TWO TIMES THE SPEED LIMIT, OR AS DIRECTED BY THE ENGINEER.
5. WARNING LIGHTS AND/OR FLAGS MAY BE MOUNTED TO SIGNS OR CHANNELIZING DEVICES AT NIGHT AS NEEDED.
6. PAVEMENT MARKINGS NO LONGER APPLICABLE WHICH MIGHT CREATE CONFUSION IN THE MINDS OF VEHICLE OPERATORS SHALL BE REMOVED OR OBLITERATED AS SOON AS PRACTICABLE.
7. TRAILER MOUNTED DEVICES SUCH AS ARROW PANELS AND PORTABLE CHANGEABLE MESSAGE SIGNS SHALL BE DELINEATED BY AFFIXING CONSPICUITY MATERIAL IN A CONTINUOUS LINE ON THE FACE OF THE TRAILER. WHEN PLACED ON OR ADJACENT TO THE SHOULDER AND NOT BEHIND A POSITIVE BARRIER, THESE DEVICES SHALL BE DELINEATED BY PLACING FIVE (5) TRAFFIC DRUMS, EQUALLY SPACED ALONG THE TRAFFIC SIDE OF THE DEVICE. PAYMENT FOR TRAFFIC DRUMS SHALL BE CONSIDERED INCLUDED IN THE PRICE BID FOR VARIOUS TRAILER MOUNTED DEVICES.
8. DIMENSIONS SHOWN FOR RAISED PAVEMENT MARKERS ARE TYPICAL. THE CONTRACTOR MAY SUBSTITUTE SIMILAR MARKERS WITH THE APPROVAL OF THE ENGINEER. REQUESTING APPROVAL FOR SIMILAR MARKERS MAY BE MADE BY REFERRING TO THE ARDOT QUALIFIED PRODUCTS LIST.
9. ALL TRAILER MOUNTED DEVICES SUCH AS ARROW PANELS AND PORTABLE CHANGEABLE MESSAGE SIGNS SHALL MEET THE REQUIREMENTS OF THE MANUAL FOR ASSESSING SAFETY HARDWARE (MASH).

08-14-25 ADDED R2-6aP AND R2-11		 ARKANSAS STATE HIGHWAY COMMISSION	
05-20-21 REVISED NOTE 7			
11-07-19 REVISED NOTE 1, ADDED NOTE 9			
09-02-15 REVISED NOTE 2, ADDED NOTE 8, REVISED DRAWING (A) & REPLACED R2-5A WITH W3-5			
09-12-13 REVISED DETAIL OF RAISED PAVEMENT MARKINGS			
DATE	REV	DESCRIPTION	
DATE EFFECTIVE		STANDARD TRAFFIC CONTROLS FOR HIGHWAY CONSTRUCTION	
08-14-2025			
		STANDARD DRAWING	TC-2






(A) TYPICAL APPLICATION - DAYTIME MAINTENANCE OPERATIONS OF SHORT DURATION ON A 4-LANE DIVIDED ROADWAY WHERE HALF OF THE ROADWAY IS CLOSED.

(B) TYPICAL APPLICATION - 3-LANE ONEWAY ROADWAY WHERE CENTER LANE IS CLOSED.



(C) TYPICAL APPLICATION - CONSTRUCTION OPERATIONS OF INTERMEDIATE TO LONG TERM DURATION ON A 4-LANE DIVIDED ROADWAY WHERE HALF OF THE ROADWAY IS CLOSED.

CHANNELIZING DEVICES


* WHEN CONES ARE USED ON FREEWAYS AND MULTI-LANE HIGHWAYS, THEY SHALL BE 28" MIN. DURING HOURS OF DARKNESS, 28" CONES SHALL BE USED ON ALL ROADWAYS, AND SHALL BE REFLECTORIZED IN ACCORDANCE WITH THE M.U.T.C.D.

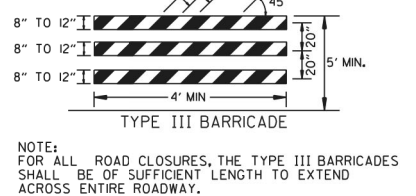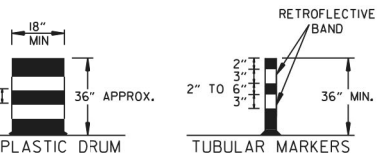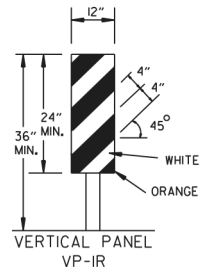  

NOTE: FOR ALL ROAD CLOSURES, THE TYPE III BARRICADES SHALL BE OF SUFFICIENT LENGTH TO EXTEND ACROSS ENTIRE ROADWAY.

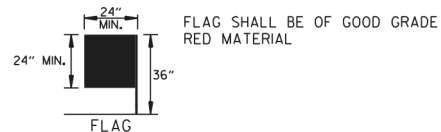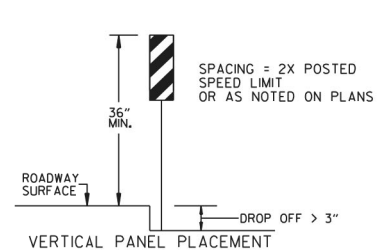

FLAG SHALL BE OF GOOD GRADE RED MATERIAL

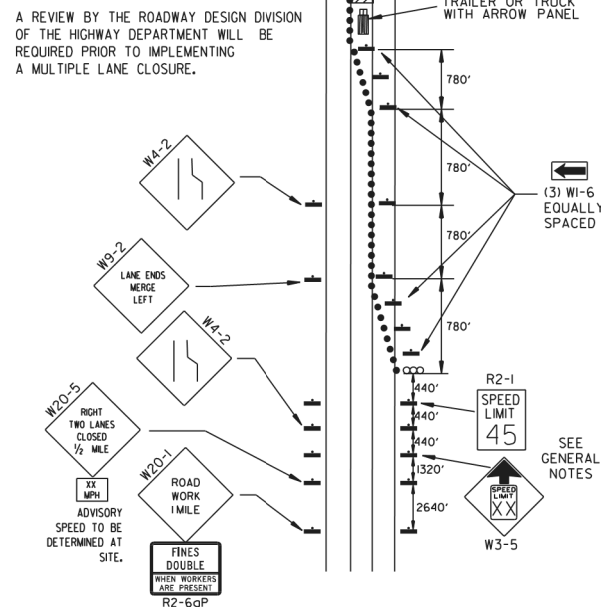

(D) TYPICAL APPLICATION - CLOSING MULTIPLE LANES OF A MULTILANE HIGHWAY.


TRAFFIC CONTROL DEVICES

VERTICAL DIFFERENTIAL	LOCATION	NON-INTERSTATE	
		TRAFFIC CONTROL	
		≤ 45 MPH	> 45 MPH
≤ 1"	CENTERLINE	W8-11	W8-11
> 1"	CENTERLINE	W8-11 AND CENTERLINE LANE STRIPING	W8-11 AND CENTERLINE LANE STRIPING
> 3"	CENTERLINE	STANDARD LANE CLOSURE ⁽⁶⁾	STANDARD LANE CLOSURE ⁽⁶⁾
≤ 3"	EDGE OF TRAVELED LANE OR EDGE OF SHOULDER	W8-9 AND TRAFFIC DRUMS ⁽¹⁾	W8-9 AND TRAFFIC DRUMS ⁽¹⁾
> 3"	EDGE OF TRAVELED LANE OR EDGE OF SHOULDER	W8-17, EDGE LINE STRIPING, AND TRAFFIC DRUMS ⁽¹⁾	W8-17, EDGE LINE STRIPING, AND TRAFFIC DRUMS ⁽¹⁾
> 6"	EDGE OF TRAVELED LANE OR EDGE OF SHOULDER	W8-17, EDGE LINE STRIPING, AND TRAFFIC DRUMS ⁽¹⁾	W8-17, EDGE LINE STRIPING, AND TRAFFIC DRUMS ⁽²⁾
> 18"	EDGE OF TRAVELED LANE OR EDGE OF SHOULDER	W8-17, EDGE LINE STRIPING, AND TRAFFIC DRUMS ⁽¹⁾	A STABILIZED WEDGE, W8-17, EDGE LINE STRIPING, AND TRAFFIC DRUMS ⁽³⁾
> 24"	EDGE OF TRAVELED LANE OR EDGE OF SHOULDER	PRECAST CONCRETE BARRIER ⁽⁴⁾ & EDGE LINES	PRECAST CONCRETE BARRIER ⁽⁴⁾ & EDGE LINES

VERTICAL DIFFERENTIAL	LOCATION	INTERSTATE	
		TRAFFIC CONTROL	
		≤ 45 MPH	> 45 MPH
≤ 3"	CENTERLINE	W8-11 AND LANE STRIPING	W8-11 AND LANE STRIPING
≤ 3"	EDGE OF TRAVELED LANE OR EDGE OF SHOULDER	W8-9, EDGE LINE STRIPING, AND TRAFFIC DRUMS ⁽²⁾	W8-9, EDGE LINE STRIPING, AND TRAFFIC DRUMS ⁽²⁾
> 3"	EDGE OF TRAVELED LANE OR EDGE OF SHOULDER	W8-17, EDGE LINE STRIPING, AND TRAFFIC DRUMS ⁽²⁾	W8-17, EDGE LINE STRIPING, AND TRAFFIC DRUMS ⁽²⁾
> 6"	EDGE OF TRAVELED LANE OR EDGE OF SHOULDER	PRECAST CONCRETE BARRIER & EDGE LINES	PRECAST CONCRETE BARRIER & EDGE LINES

INTERSTATE AND NON-INTERSTATE		
FORESLOPE	HEIGHT	TRAFFIC CONTROL
1:1	> 2 FT	PRECAST CONCRETE BARRIER
2:1	≤ 5 FT	TRAFFIC DRUMS
2:1	> 5 FT	PRECAST CONCRETE BARRIER
Flatter than 2:1	N/A	TRAFFIC DRUMS

- GENERAL NOTES:
1. WHEN THE SHOULDER AREA IS USED AS PART OF THE TRAVELED LANE AND THERE IS INSUFFICIENT WIDTH TO PLACE TRAFFIC DRUMS ON THE REMAINING SHOULDER WIDTH, THEN VERTICAL PANELS SHALL BE USED.
 2. WHEN THERE IS INSUFFICIENT WIDTH TO PLACE TRAFFIC DRUMS ON THE REMAINING SHOULDER WIDTH, A STABILIZED WEDGE SHALL BE USED. PRECAST CONCRETE BARRIER WALL CAN BE USED IN LIEU OF A STABILIZED WEDGE, W8-17 SIGN, EDGE LINE STRIPING, AND TRAFFIC DRUMS. IF AND WHERE DIRECTED BY THE ENGINEER, A STABILIZED WEDGE, W8-17 SIGN, EDGE LINE STRIPING, AND TRAFFIC DRUMS CAN BE USED IN LIEU OF PRECAST CONCRETE BARRIER WALL. IF AND WHERE DIRECTED BY THE ENGINEER, W21-5, W21-5a, AND/OR W21-5b SIGNS SHALL BE USED WHERE THE ROADWAY IS UNOBSTRUCTED IF AND WHERE DIRECTED BY THE ENGINEER. TIME LIMITATIONS MUST CONFORM TO SECTION 603 OF THE STANDARD SPECIFICATIONS FOR HIGHWAY CONSTRUCTION (CURRENT EDITION).

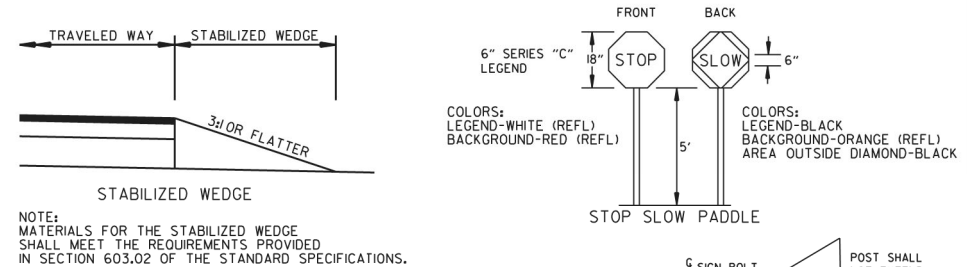


NOTE: MATERIALS FOR THE STABILIZED WEDGE SHALL MEET THE REQUIREMENTS PROVIDED IN SECTION 603.02 OF THE STANDARD SPECIFICATIONS.

NOTES:

USE SPICES ONLY WHEN NECESSARY FOR INSTALLATION. TYPICAL INSTALLATION SHOULD HAVE NO SPICES (SEE STD. DRAWING NO. SHS-2)

NORMAL INSTALLATIONS WILL REQUIRE 1/4" DIA. BOLTS TO MOUNT SIGNS TO POST AND 5/16" DIA. BOLTS TO ASSEMBLE THE VARIOUS POST SUPPORTS. EACH OF THESE BOLTS SHALL BE CARRIAGE BOLTS.

SIGN POSTS SHALL BE PAINTED GREEN; SIGNS SHALL NOT BE PAINTED, AND ALL SIGN POSTS SHALL BE PLUMB.

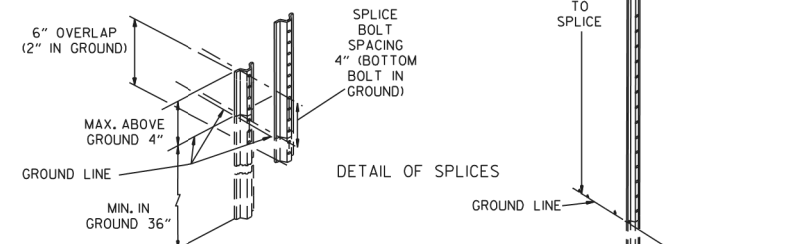

AR DOT		ARKANSAS STATE HIGHWAY COMMISSION	
STANDARD TRAFFIC CONTROLS FOR HIGHWAY CONSTRUCTION			
DATE	REV	DESCRIPTION	
08-14-25	ADDED R2-6aP AND R2-11	REVISED TRAFFIC CONTROL DEVICES AND NOTES, ADDED NOTE 12	
05-22-25	REVISED TRAFFIC CONTROL DEVICES AND NOTES	REVISED TRAFFIC CONTROL DEVICES AND NOTES	
08-12-21	REVISED TRAFFIC CONTROL DEVICES AND NOTES	REVISED TRAFFIC CONTROL DEVICES AND NOTES	
05-20-21	REVISED TRAFFIC CONTROL DEVICES AND NOTES	REVISED TRAFFIC CONTROL DEVICES AND NOTES	
02-27-20	REVISED TRAFFIC CONTROL DEVICES AND NOTES	REVISED TRAFFIC CONTROL DEVICES AND NOTES	
DATE		DATE EFFECTIVE	08-14-2025
		STANDARD DRAWING	TC-3

GENERAL NOTES

INSTALL A MINIMUM OF 2 UPSLOPE STAKES AND 4 DOWNSLOPE STAKES AT AN ANGLE TO WEDGE WATTLE TO BOTTOM OF DITCH.

WATTLE DITCH CHECK (E-1)

NUMBER OF SAND BAGS AND ARRANGEMENT VARIABLE WITH ON-SITE CONDITIONS.

SECTION A-A

SECTION B-B

SAND BAG DITCH CHECK (E-5)

APPROX. 2:1 SLOPE

SECTION A-A

SECTION B-B

ROCK DITCH CHECK (E-6)

GENERAL NOTES

GEOTEXTILE FABRIC (TYPE 4) IN ACCORDANCE WITH SECTION 625

GEOTEXTILE FABRIC SHALL BE SPICED TOGETHER WITH A SEWN SEAM ONLY AT A SUPPORT POST OR TWO SECTIONS OF FENCE MAY BE OVERLAPPED INSTEAD. PAYMENT OF ADDITIONAL MATERIAL FOR OVERLAP WILL NOT BE MADE.

6' MAX.

POST (EMBED 2' MIN.)

30"

GROUND LINE

8"

6' MIN. BURIED END OF FABRIC

RUNOFF

COMPACTED EARTH BACKFILL

SILT FENCE (E-11)

2" x 4" NOMINAL WOOD POSTS 3' MAX. SPACING EMBED 12" MIN.

GEOTEXTILE FABRIC (TYPE 3) IN ACCORDANCE WITH SECTION 625

15" MIN. 18" MAX.

2" x 4" NOMINAL WOOD FRAME

GEOTEXTILE FABRIC (TYPE 3)

PLAN

2" x 4" NOMINAL WOOD FRAME

2" x 4" NOMINAL WOOD POSTS 3' MAX. SPACING EMBED 12" MIN.

2" x 4" NOMINAL WOOD FRAME

GEOTEXTILE FABRIC, APPROX. 8" BURIED IN TRENCH

D.I.

TRENCH APPROX. 4" DEEP X 4" WIDE; FILL TRENCH TO ANCHOR BOTTOM OF CLOTH; COMPACT THOROUGHLY.

SECTION C-C

DROP INLET SILTS FENCE (E-7)

GENERAL NOTES

GEOTEXTILE FABRIC SHALL BE SPICED TOGETHER WITH A SEWN SEAM ONLY AT A SUPPORT POST, OR TWO SECTIONS OF FENCE MAY BE OVERLAPPED INSTEAD. PAYMENT OF ADDITIONAL MATERIAL FOR OVERLAP WILL NOT BE MADE.

R/W FENCE

GEOTEXTILE FABRIC (TIE TO FENCE)

30"

RUNOFF

SLOPE OF FILL

8"

±2"

COMPACTED EARTH BACKFILL

6' MIN. BURIED END OF FABRIC

GEOTEXTILE FABRIC (TYPE 3) IN ACCORDANCE WITH SECTION 625

R/W FENCE

LIMITS OF PAYMENT

ELEVATION

SILT FENCE ON R/W FENCE (E-4)

GENERAL NOTES

1. STRAW BALES SHALL BE INSTALLED SO THAT THE BINDINGS ARE ORIENTED AROUND THE SIDES RATHER THAN ALONG THE TOPS AND BOTTOMS OF THE BALES. THE BALES SHALL BE A MINIMUM OF 30 INCHES IN LENGTH.

2. NO GAPS SHALL BE LEFT BETWEEN BALES.

3. BALED STRAW FILTER BARRIERS COMPLETED AND ACCEPTED WILL BE MEASURED BY THE BALE IN PLACE AS AUTHORIZED BY THE ENGINEER AND WILL BE PAID FOR AT THE CONTRACT UNIT PRICE BID PER BALE FOR BALED STRAW DITCH CHECKS.

EMBAK. CONSTR.

TRAFFIC 24' MIN. (2 LANES)

EMBAK.

BALED STRAW

STAKE (2 PER BALE)

30"

BALED STRAW FILTER BARRIER (E-2)

TURN LIP UPWARD AT ENDS

CONTOUR LINE (TYP.)

LENGTH VARIES

FLOW

2'-0" AT 30° ANGLE EACH END TO PREVENT FLOW AROUND (TYP.)

FILTER SOCK (18")

4'-0" MAX.

O.C.

SLOPE OF FILL

REMOVE SEDIMENT WHEN AT HALF OF FILTER SOCK HEIGHT (TYP.)

2" x 2" x 2'-9" MIN. WOODEN STAKE, SPACED EVERY 10'-0" O.C. (MAX.)

5'-0" MIN.

SECTION A-A N.T.S.

FILTER SOCK ALONG SLOPE (E-3)

NOTES:

1. FILTER SOCKS CAN BE PLACED AT THE TOP, ON THE FACE, AND AT THE TOE OF SLOPES AS SEDIMENT-TRAPPING DEVICES FOR SHEET FLOW RUNOFF.

2. FILTER SOCKS ARE TYPICALLY SUPPLIED AND INSTALLED WITH 18 INCH DIAMETERS. DIAMETER TOLERANCE IS 2 INCHES, AS FILTER SOCKS TEND TO FLATTEN OUT WHEN PLACED.

3. STEEL POSTS MAY BE USED AND SHALL BE ROLLED FROM HIGH CARBON STEEL AND HAVE A MINIMUM OF 125 LB./FT. POSTS SHALL BE HOT-DIPPED GALVANIZED OR PAINTED WITH HIGH-GRADE WEATHER RESISTANT BROWN OR BLACK STEEL PAINT. STEEL POSTS SHALL BE EQUIPPED WITH ANCHOR PLATE HAVING A MINIMUM AREA OF 14 SQUARE INCHES. POSTS SHALL BE STUDDERED, EMBOSSED, OR PUNCHED. POSTS AND ANCHOR PLATES SHALL CONFORM TO THE REQUIREMENTS OF ASTM A702. NO ADDITIONAL PAYMENT WILL BE PROVIDED FOR STEEL POSTS, BUT PRICE WILL BE CONSIDERED SUBSIDIARY TO "FILTER SOCK (18")."

4. FILTER SOCKS MAY BE UP TO 250 FEET LONG, WHEN USED ON LONG SLOPES, FILTER SOCKS MAY BE JOINTED OR STAGGERED AS SHOWN IN DETAILS.

5. INSPECT FILTER SOCKS AFTER EACH RUNOFF EVENT. REMOVE AND REPLACE IF SIGNS OF UNDERCUTTING OR DOWNSTREAM RILLS ARE OBSERVED.

COMPOST FILTER SOCK

DROP INLET

SURFACE FLOW (TYP.)

FLOW

WIRE TIED (TYP.)

DROP INLET PLAN VIEW N.T.S.

COMPOST FILTER SOCK DROP INLET PROTECTION (E-13)

NOTES:

1. OVERLAP ENDS OF SOCK (1' MIN. 3' MAX.).

2. USE 18" DIA. SOCK IN NON-TRAFFIC AREAS OR AREAS WHERE SAFETY IS NOT A CONCERN.

6'-0" MIN. INSIDE DIAMETER

3'-0" O.C. NORMAL

DROP INLET

FLOW

FILTER SOCK (18")

1'-0" MIN.

SURFACE FLOW (TYP.)

2" x 2" x 2'-9" MIN. WOODEN STAKES 3' O.C. (TYP.) WHEN CONDITIONS ALLOW, TIE SOCK AT OVERLAP TO PREVENT SOCK MOVEMENT WHEN NOT STAKED (PAVEMENT APPLICATION).




DROP INLET PERSPECTIVE VIEW N.T.S.

11-16-17	ADDED FILTER SOCK E-3 AND E-13	
12-15-11	DELETED BALED STRAW DITCH CHECK & ADDED WATTLE DITCH CHECK	
11-18-98	ADDED NOTES	
07-02-98	ADDED BALED STRAW FILTER BARRIER (E-2)	
07-20-95	REVISED SILT FENCE E-4 AND E-11	7-20-95
07-15-94	REV. E-4 & E-11 MIN. 13" BURIED END OF FABRIC	
06-02-94	REVISED E-1, 4, 7 & 11; DELETED E-2 & 3	6-2-94
04-01-93	REDRAWN	
10-01-92	REDRAWN	
08-02-76	ISSUED R.D.M.	298-7-28-76
DATE	REVISION	FILMED



ARKANSAS STATE HIGHWAY COMMISSION

TEMPORARY EROSION CONTROL DEVICES

STANDARD DRAWING TEC-1

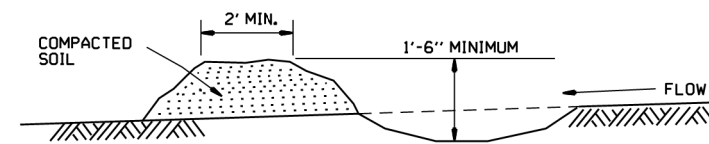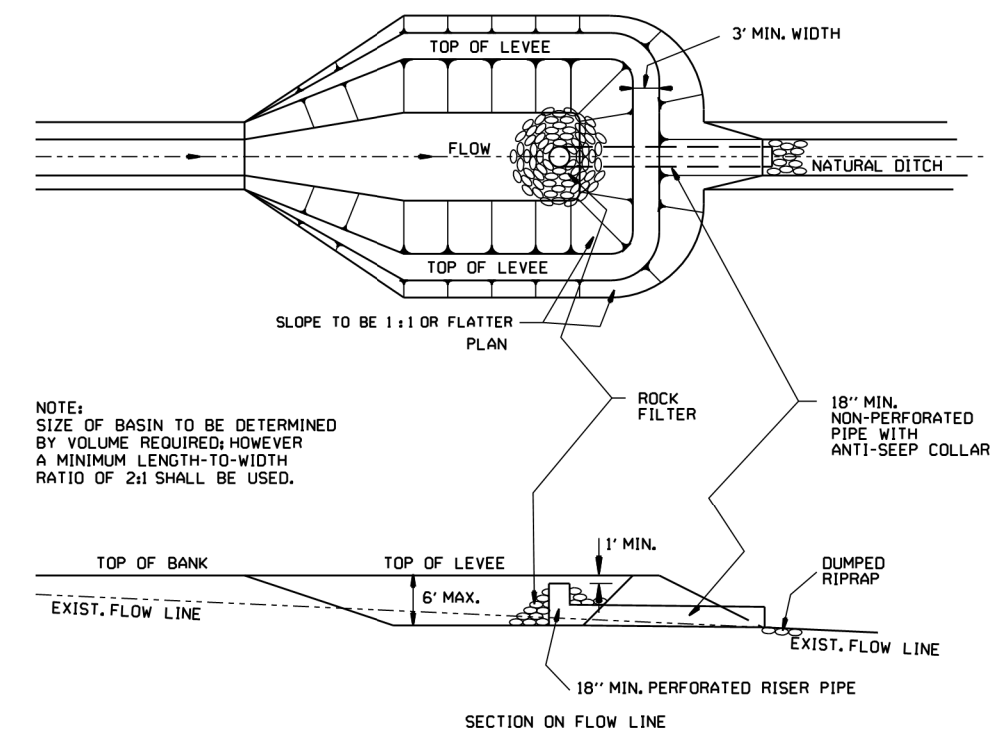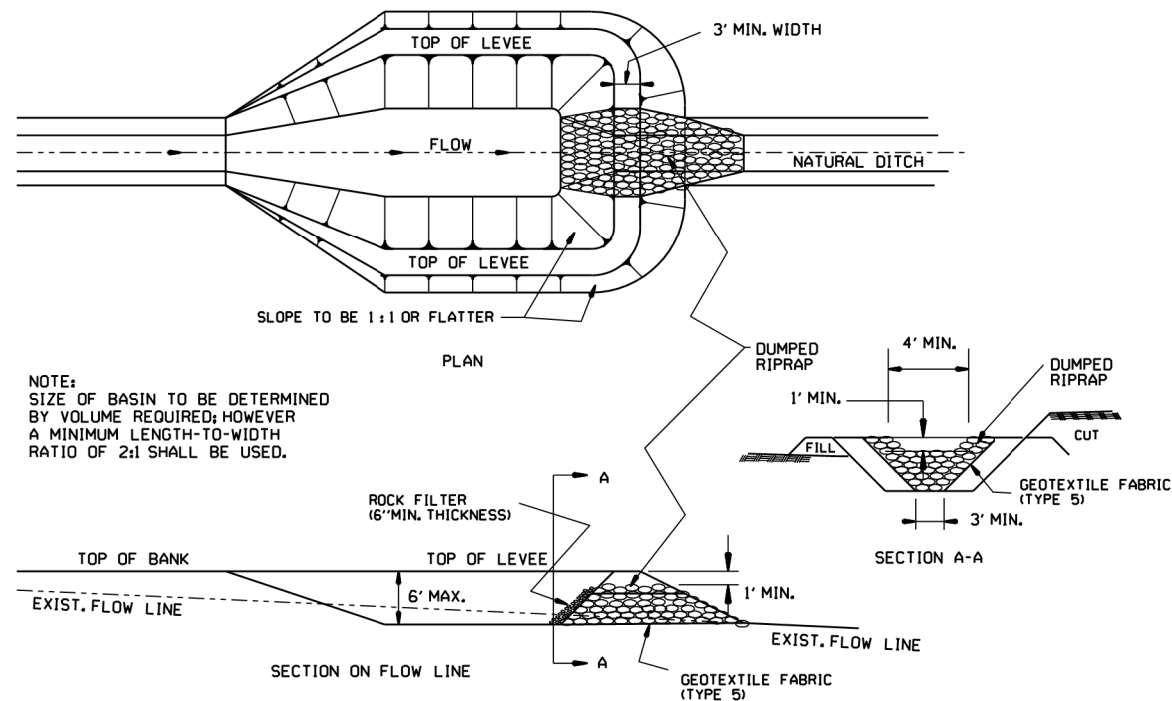

DIVERSION DITCH (E-8)

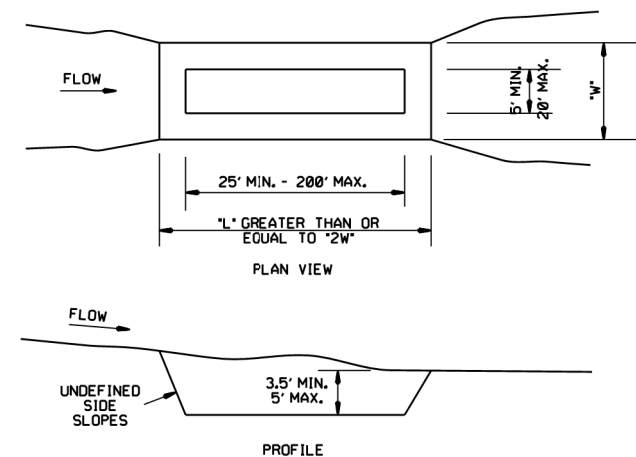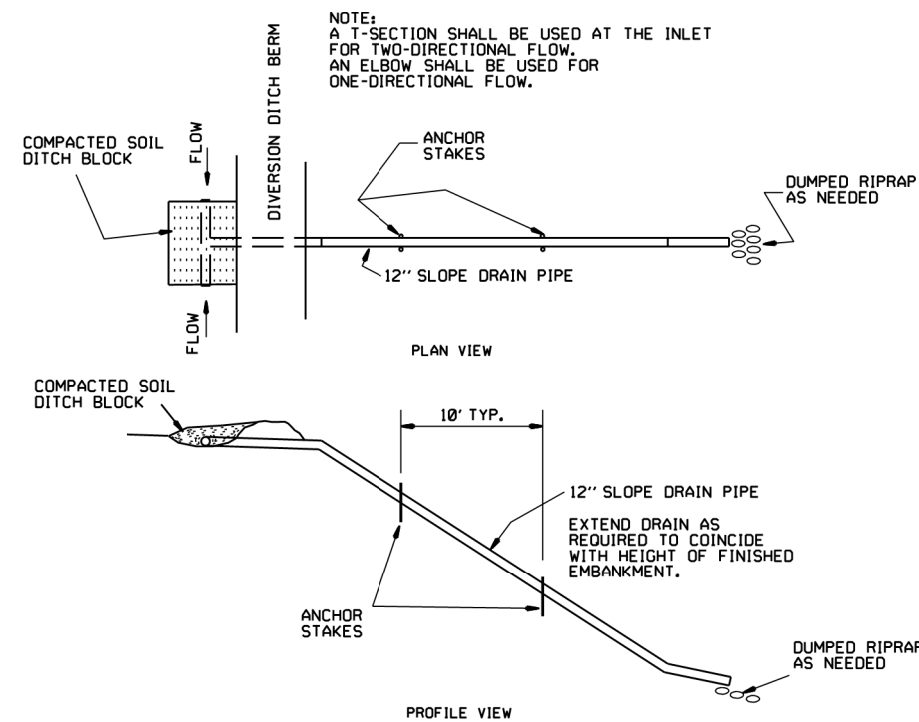


ARKANSAS STATE HIGHWAY COMMISSION			
TEMPORARY EROSION CONTROL DEVICES			
STANDARD DRAWING TEC-2			
6-2-94	Revised E-8 & E-12; Added E-14 & Deleted E-13		
4-1-93	ISSUED		
DATE	REVISION	FILMED	

CLEARING AND GRUBBING

- CONSTRUCTION SEQUENCE
- 1. PLACE PERIMETER CONTROLS (I.E. SILT FENCES ,DIVERSION DITCHES, SEDIMENT BASINS, ETC.)
 - 2. PERFORM CLEARING AND GRUBBING OPERATION.

EXCAVATION

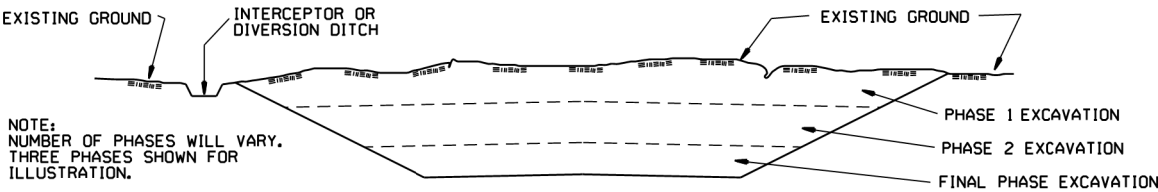


NOTE:
NUMBER OF PHASES WILL VARY.
THREE PHASES SHOWN FOR
ILLUSTRATION.

GENERAL NOTE

ALL CUT SLOPES SHALL BE DRESSED, PREPARED, SEEDED, AND MULCHED AS
THE WORK PROGRESSES. SLOPES SHALL BE EXCAVATED AND STABILIZED IN
EQUAL INCREMENTS NOT TO EXCEED 25 FEET, MEASURED VERTICALLY.

- CONSTRUCTION SEQUENCE
- 1. EXCAVATE AND STABILIZE INTERCEPTOR AND/OR DIVERSION DITCHES.
 - 2. PERFORM PHASE 1 EXCAVATION. PLACE PERMANENT OR TEMPORARY SEEDING.
 - 3. PERFORM PHASE 2 EXCAVATION. PLACE PERMANENT OR TEMPORARY SEEDING.
 - 4. PERFORM FINAL PHASE OF EXCAVATION. PLACE PERMANENT OR TEMPORARY SEEDING. STABILIZE DITCHES. CONSTRUCT DITCH CHECKS, DIVERSION DITCHES, SEDIMENT BASINS, OR OTHER EROSION CONTROL DEVICES AS REQUIRED.

EMBANKMENT

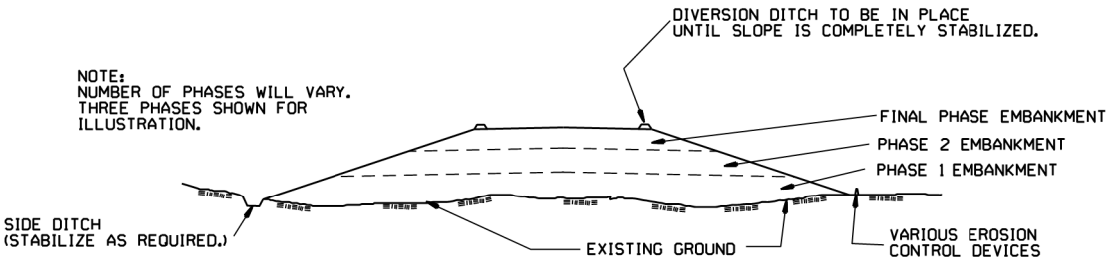

NOTE:
NUMBER OF PHASES WILL VARY.
THREE PHASES SHOWN FOR
ILLUSTRATION.

GENERAL NOTE

ALL EMBANKMENT SLOPES SHALL BE DRESSED, PREPARED, SEEDED, AND MULCHED AS
THE WORK PROGRESSES. SLOPES SHALL BE CONSTRUCTED AND STABILIZED IN
EQUAL INCREMENTS NOT TO EXCEED 25 FEET, MEASURED VERTICALLY.

- CONSTRUCTION SEQUENCE
- 1. CONSTRUCT DIVERSION DITCHES, DITCH CHECKS, SEDIMENT BASINS, SILT FENCES, OR OTHER EROSION CONTROL DEVICES AS SPECIFIED.
 - 2. PLACE PHASE 1 EMBANKMENT WITH PERMANENT OR TEMPORARY SEEDING. PROVIDE DIVERSION DITCHES AND SLOPE DRAINS IF EMBANKMENT CONSTRUCTION IS TO BE TEMPORARILY ABANDONED FOR A PERIOD OF GREATER THAN 21 DAYS.
 - 3. PLACE PHASE 2 EMBANKMENT WITH PERMANENT OR TEMPORARY SEEDING. PROVIDE DIVERSION DITCHES AND SLOPE DRAINS IF EMBANKMENT CONSTRUCTION IS TO BE TEMPORARILY ABANDONED FOR A PERIOD OF GREATER THAN 21 DAYS.
 - 4. PLACE FINAL PHASE OF EMBANKMENT WITH PERMANENT OR TEMPORARY SEEDING. PLACE DIVERSION DITCHES AND SLOPE DRAINS AND MAINTAIN UNTIL ENTIRE SLOPE IS STABILIZED.

			ARKANSAS STATE HIGHWAY COMMISSION
			TEMPORARY EROSION CONTROL DEVICES
11-03-94 6-2-94 DATE	CORRECTED SPELLING Drawn & Issued REVISION	6-2-94 FILMED	STANDARD DRAWING TEC-3