138

DATE REVISED	DATE FILED	DATE REVISED	DATE FILED	FED. ROAD DIST. NO.	STATE	FED. AID PROJ. NO.	SHEET NO.	TOTAL SHEETS
				6	ARK.			
				JOB NO.		4660	25	73
				350 -		ADJT.	8816	

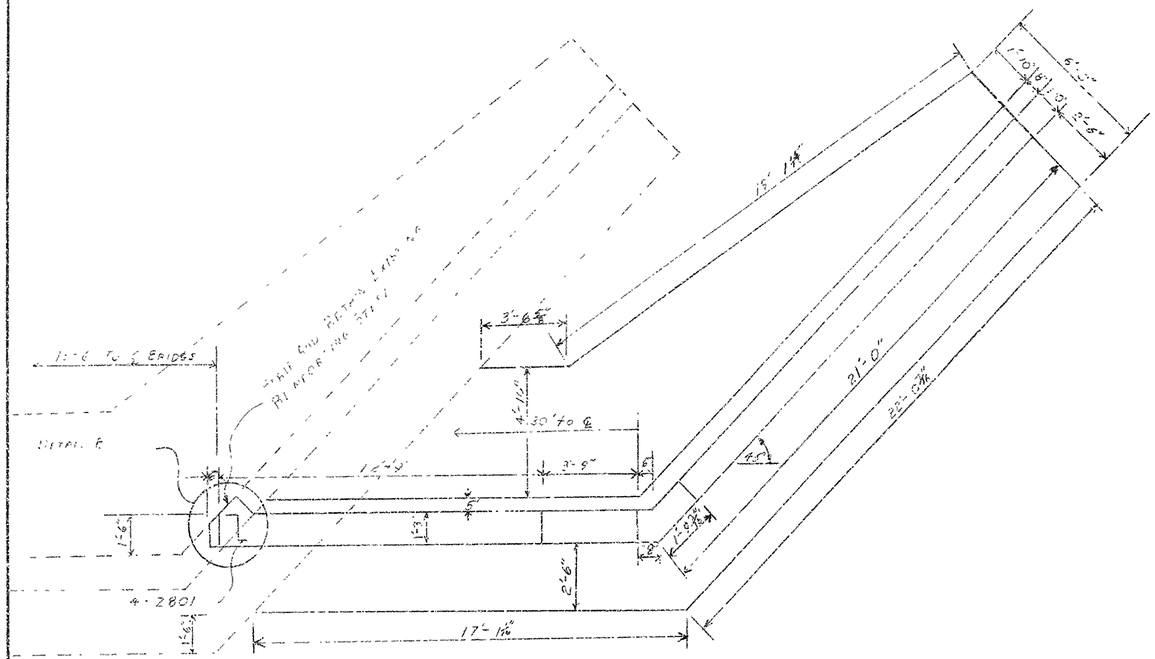

HALF PLAN

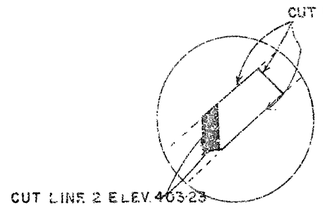

DETAIL B

NOTE: REMOVE EXISTING PORTION OF THE STRUCTURE BEYOND CUT LINE 1 TO ELEV. 402·37

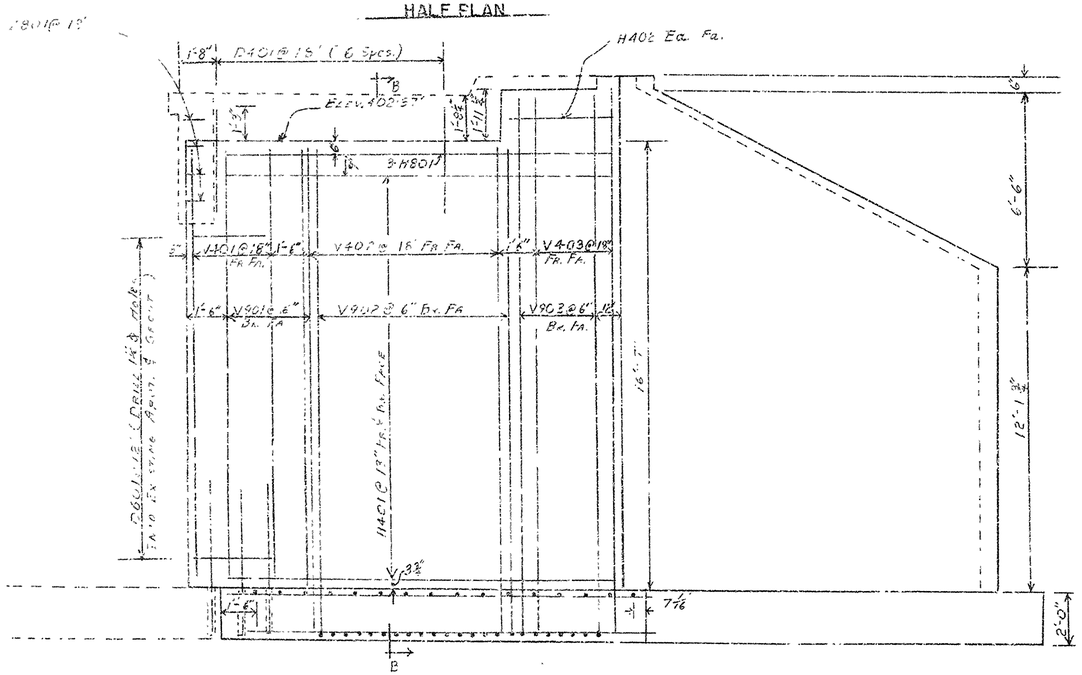

HALF-ELEVATION

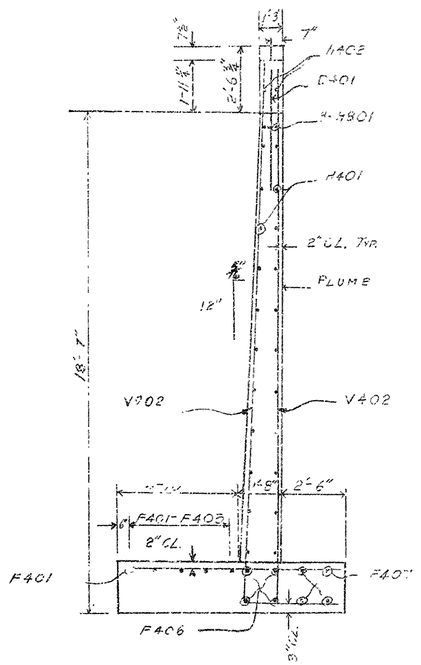

SECTION B-B

SHEET 1 OF 2
DETAIL OF WIDENING ABUT.
MASSARD CREEK
MASSARD-- EAST
SEBASTIAN COUNTY
ROUTE 22 SEC. 1

ARKANSAS STATE HIGHWAY COMMISSION
LITTLE ROCK, ARK.

DRAWN BY: C.E.L. DATE: 11/5/73
CHECKED BY: L.D.F. DATE: 12-7-73
DESIGNED BY: C.E.L. DATE: 11/5/73
SCALE: 3/4" = 1'-0"

BRIDGE ENGINEER

BRIDGE NO. 350A DRAWING NO. 18816