

DATE REVISED	DATE FILMED	DATE REVISED	DATE FILMED	FED.RD. DIST.NO.	STATE	FED.AID PROJ.NO.	SHEET NO.	TOTAL SHEETS
				6	ARK.			
				JOB NO.		090065	226	460


(2) CROSS SECTIONS

STAGE 1 STAGE 2 STAGE 3 STAGE 4 STAGE 4 STAGE 3 STAGE 2 STAGE 1

STA. 118+66 BEGIN GUARDRAIL ON RT.

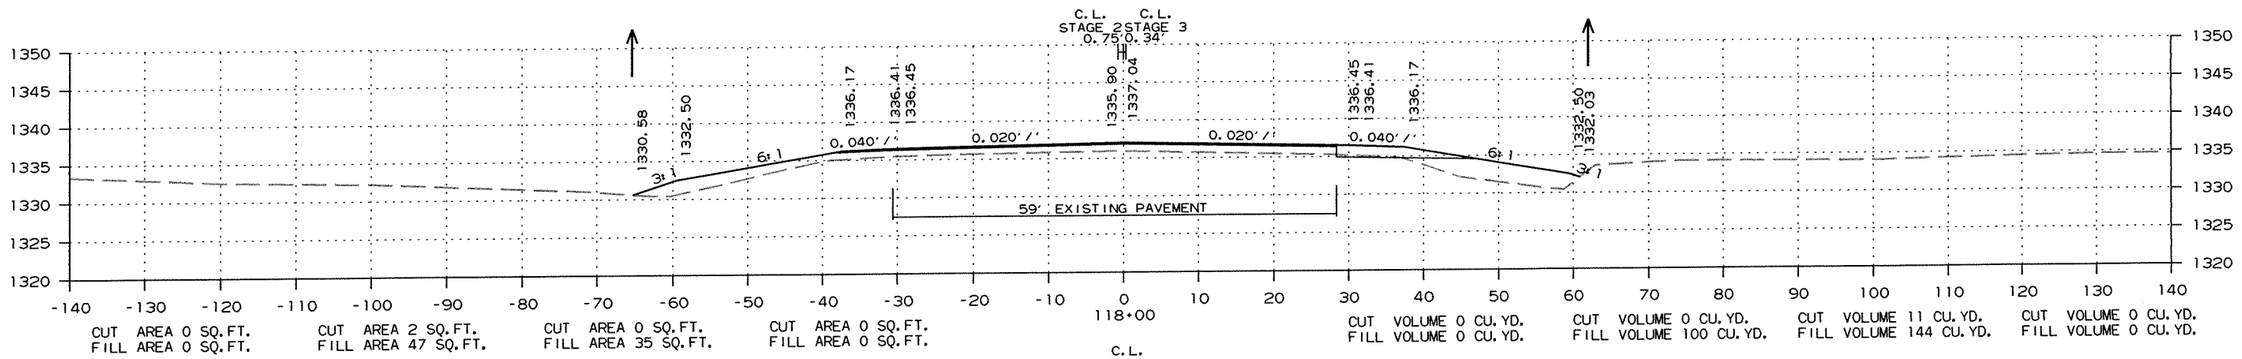

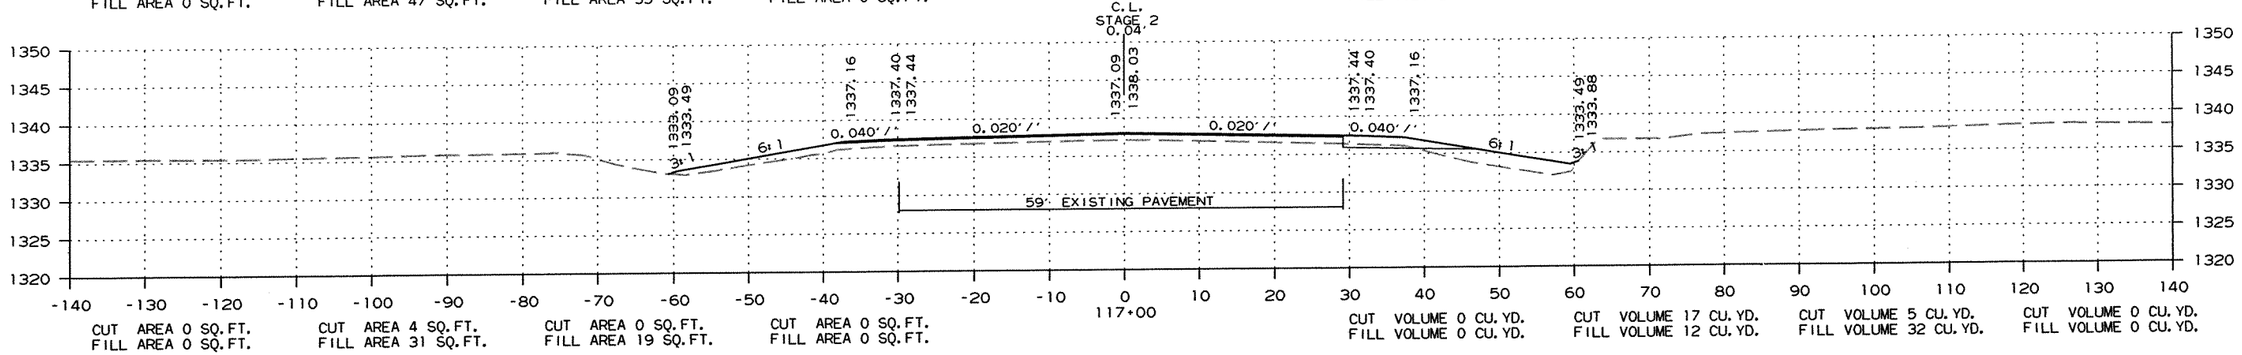

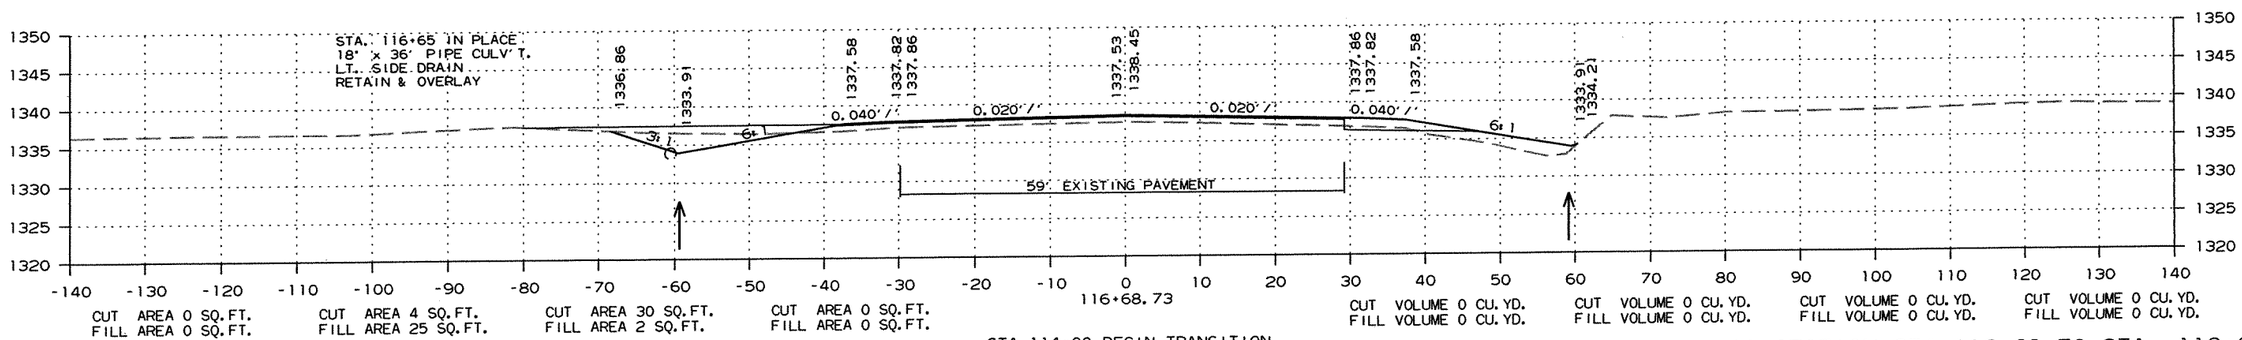

STA. 114+00 BEGIN TRANSITION


CROSS SECTION STA. 116+69 TO STA. 118+00

R090065.DGN 11/13/2011


DATE REVISED	DATE FILMED	DATE REVISED	DATE FILMED	FED.RD. DIST.NO.	STATE	FED.AID PROJ.NO.	SHEET NO.	TOTAL SHEETS
				6	ARK.			
				JOB NO.		090065	227	460

(2) CROSS SECTIONS

STAGE 1 STAGE 2 STAGE 3 STAGE 4 STAGE 4 STAGE 3 STAGE 2 STAGE 1

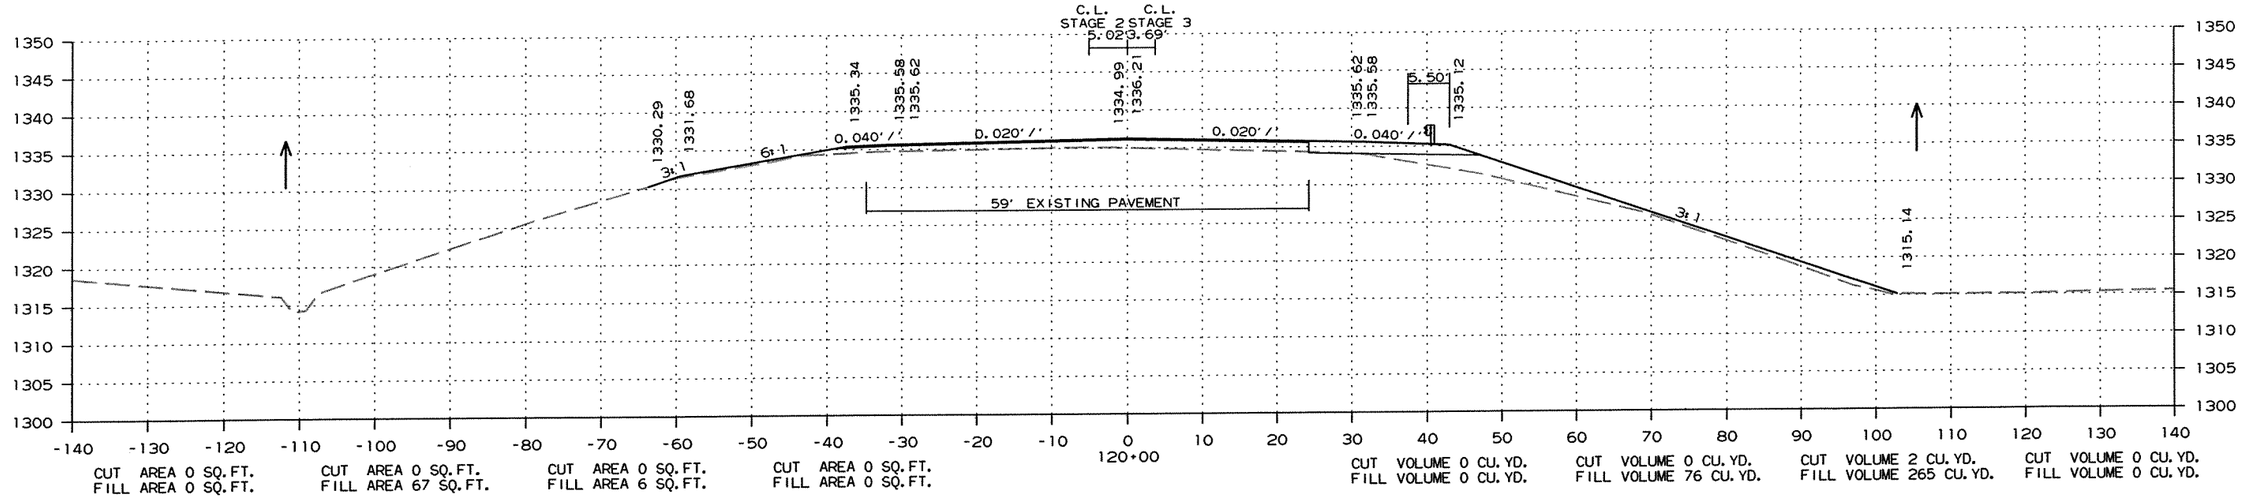

CUT AREA 0 SQ.FT. FILL AREA 0 SQ.FT. | CUT AREA 0 SQ.FT. FILL AREA 67 SQ.FT. | CUT AREA 0 SQ.FT. FILL AREA 6 SQ.FT. | CUT AREA 0 SQ.FT. FILL AREA 0 SQ.FT. | CUT VOLUME 0 CU.YD. FILL VOLUME 0 CU.YD. | CUT VOLUME 0 CU.YD. FILL VOLUME 76 CU.YD. | CUT VOLUME 2 CU.YD. FILL VOLUME 265 CU.YD. | CUT VOLUME 0 CU.YD. FILL VOLUME 0 CU.YD.

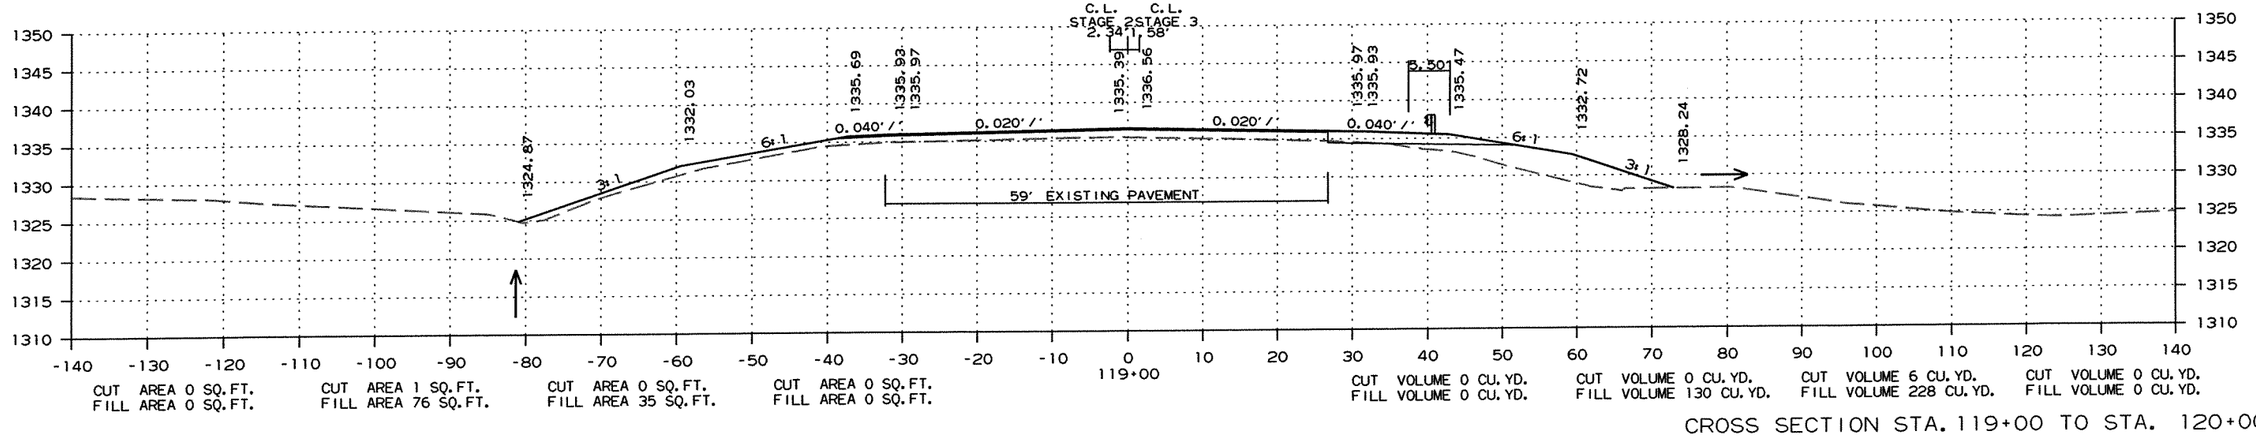

CUT AREA 0 SQ.FT. FILL AREA 0 SQ.FT. | CUT AREA 1 SQ.FT. FILL AREA 76 SQ.FT. | CUT AREA 0 SQ.FT. FILL AREA 35 SQ.FT. | CUT AREA 0 SQ.FT. FILL AREA 0 SQ.FT. | CUT VOLUME 0 CU.YD. FILL VOLUME 0 CU.YD. | CUT VOLUME 0 CU.YD. FILL VOLUME 130 CU.YD. | CUT VOLUME 6 CU.YD. FILL VOLUME 228 CU.YD. | CUT VOLUME 0 CU.YD. FILL VOLUME 0 CU.YD.

CROSS SECTION STA. 119+00 TO STA. 120+00


R090065.DGN 11/13/2011


DATE REVISED	DATE FILMED	DATE REVISED	DATE FILMED	FED.RD. DIST.NO.	STATE	FED.AID PROJ.NO.	SHEET NO.	TOTAL SHEETS
				6	ARK.			
				JOB NO.		090065	228	460

(2) CROSS SECTIONS

STAGE 1 STAGE 2 STAGE 3 STAGE 4 STAGE 4 STAGE 3 STAGE 2 STAGE 1

STA. 122+16 END GUARDRAIL ON RT.

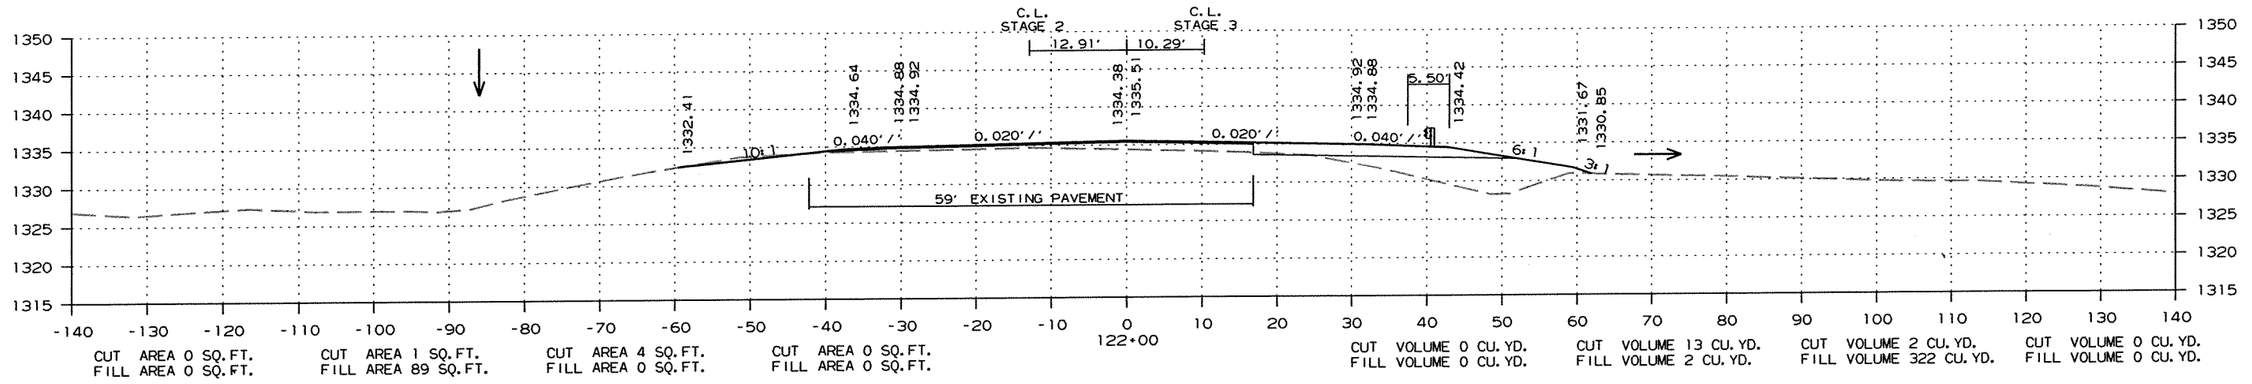

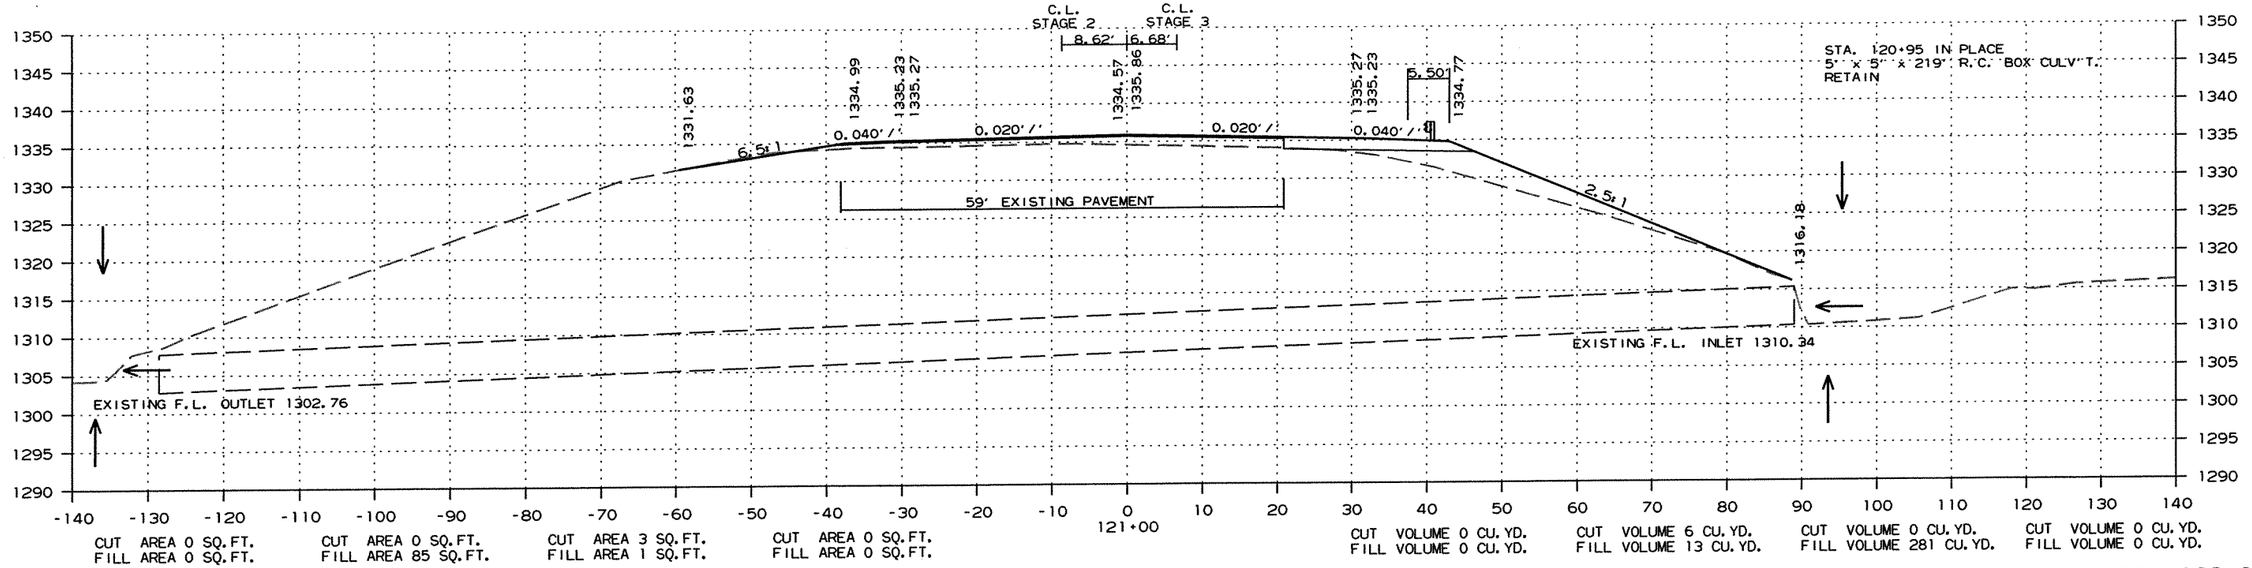


CROSS SECTION STA. 121+00 TO STA. 122+00


R090065.DGN 11/13/2011


DATE REVISED	DATE FILMED	DATE REVISED	DATE FILMED	FED.RD. DIST.NO.	STATE	FED.AID PROJ.NO.	SHEET NO.	TOTAL SHEETS
				6	ARK.			
				JOB NO.		090065	229	460

(2) CROSS SECTIONS

STAGE 1 STAGE 2 STAGE 3 STAGE 4 STAGE 4 STAGE 3 STAGE 2 STAGE 1

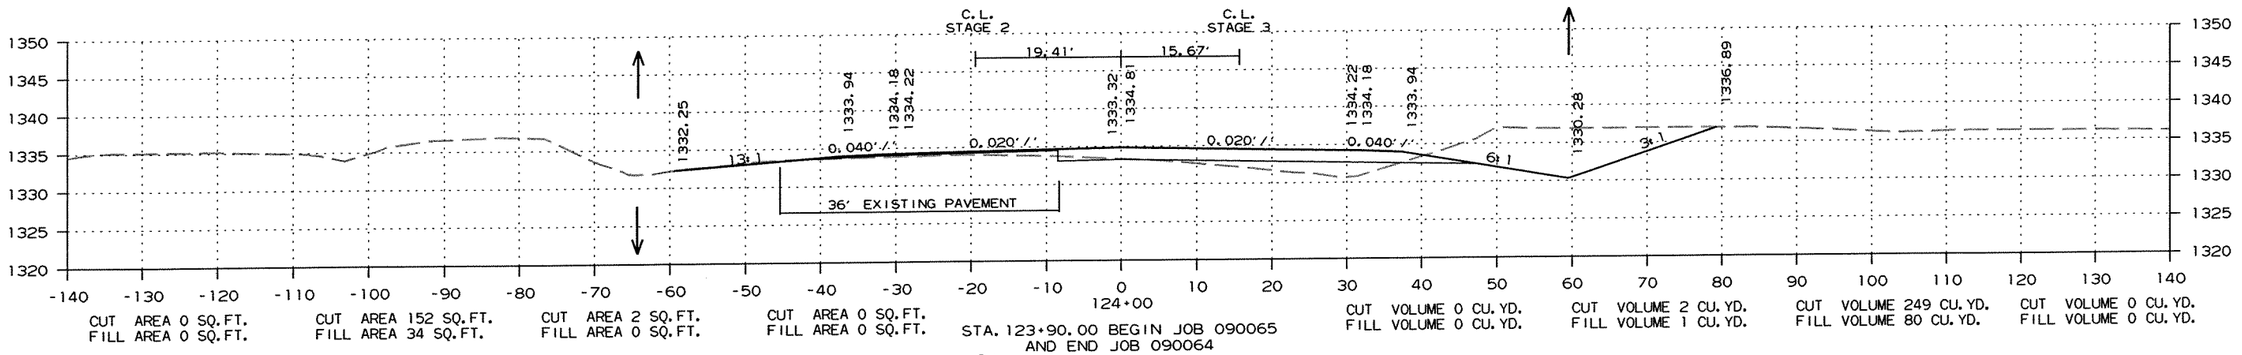

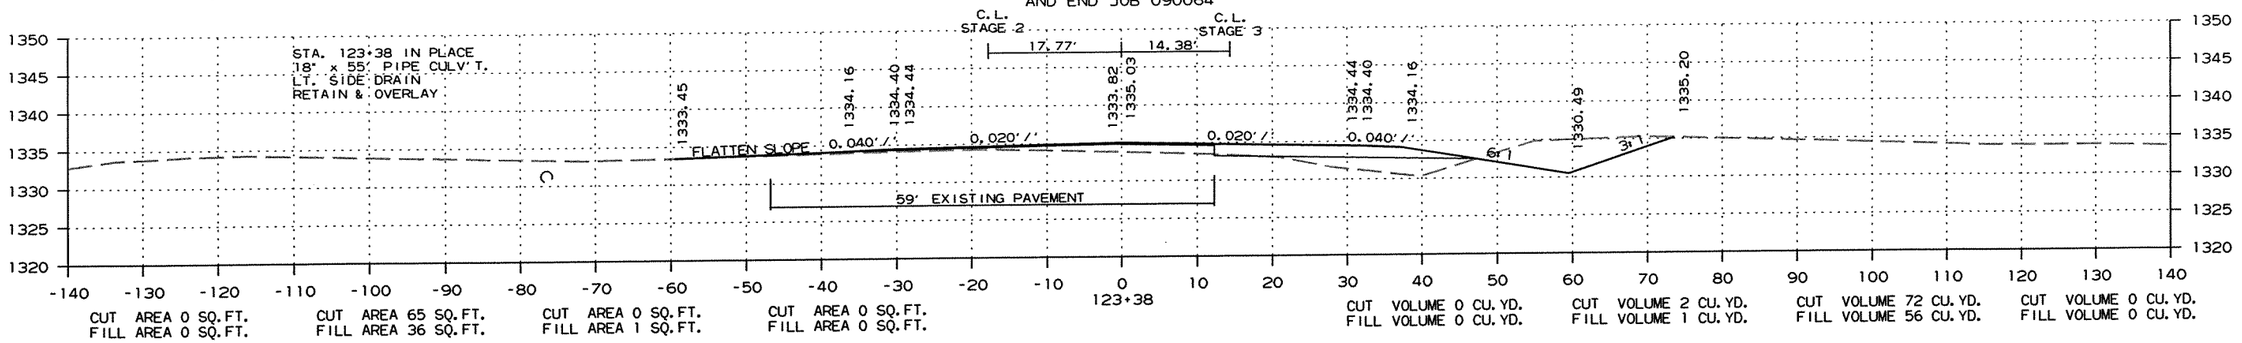

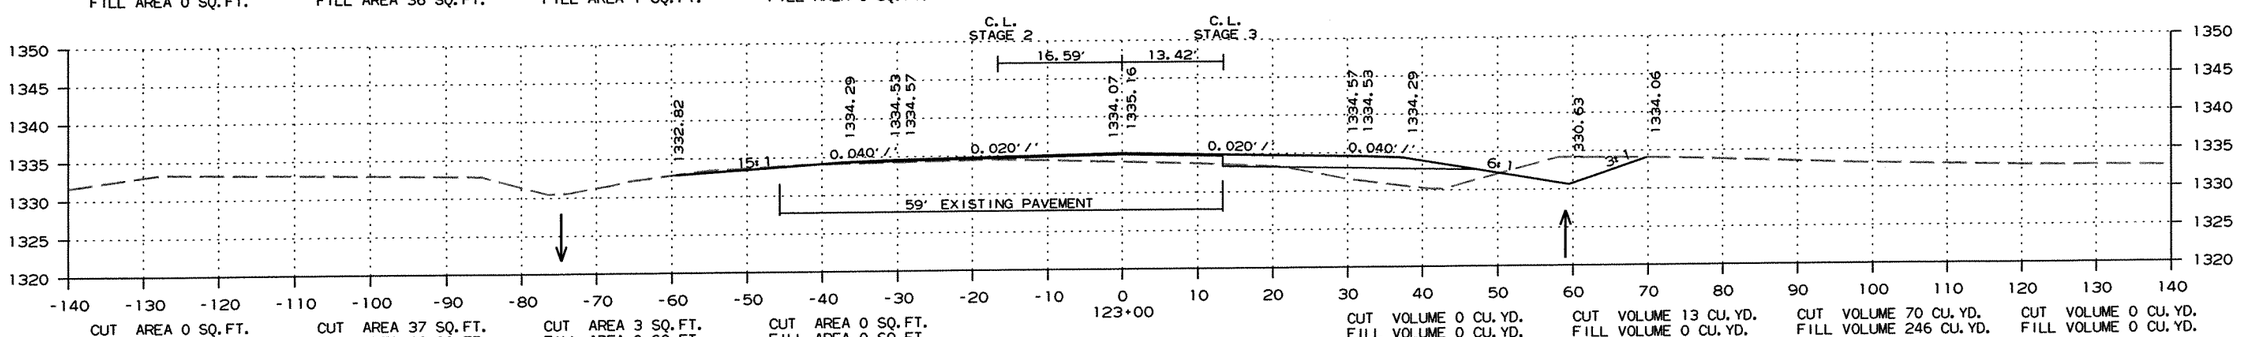


CROSS SECTION STA. 123+00 TO STA. 124+00

R090065.DGN 11/13/2011

DATE REVISED	DATE FILMED	DATE REVISED	DATE FILMED	FED.RD. DIST.NO.	STATE	FED.AID PROJ.NO.	SHEET NO.	TOTAL SHEETS
				6	ARK.			
				JOB NO.		090065	230	460

(2) CROSS SECTIONS

STAGE 1 STAGE 2 STAGE 3 STAGE 4 STAGE 4 STAGE 3 STAGE 2 STAGE 1

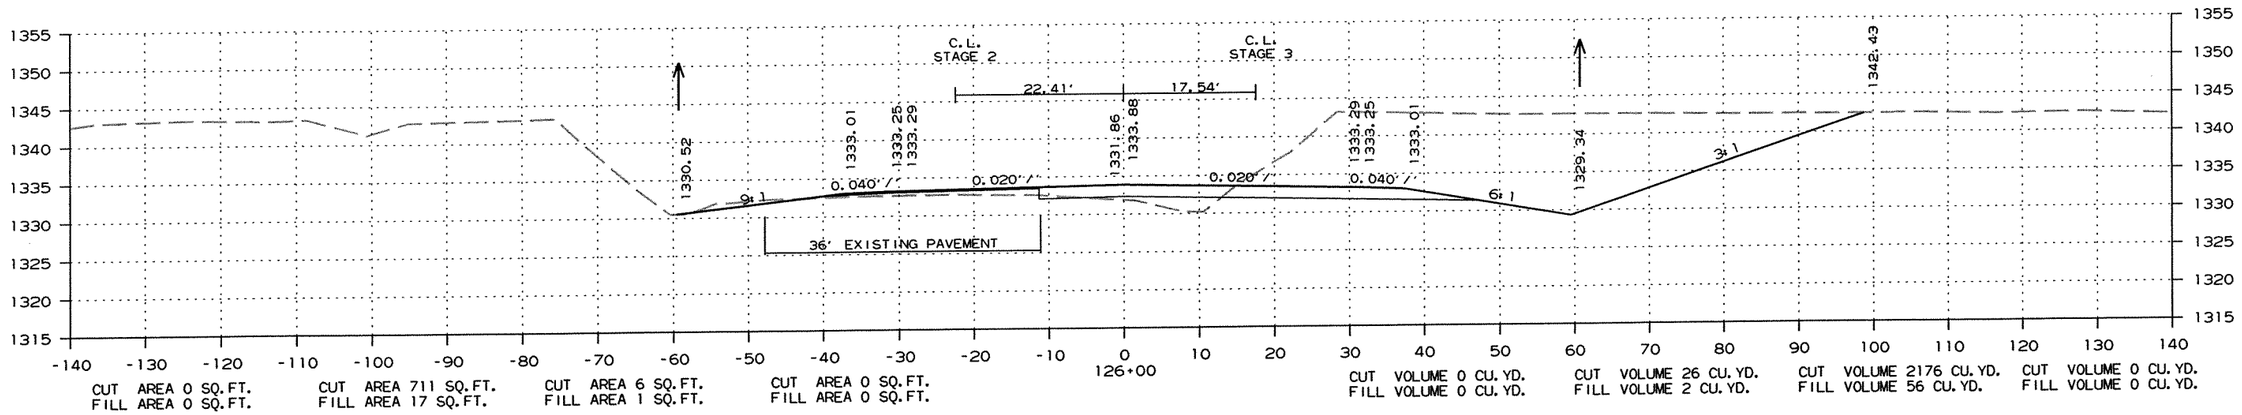


CROSS SECTION STA. 125+00 TO STA. 126+00


R090065.DGN 11/13/2011

DATE REVISED	DATE FILMED	DATE REVISED	DATE FILMED	FED.RD. DIST.NO.	STATE	FED.AID PROJ.NO.	SHEET NO.	TOTAL SHEETS
				6	ARK.			
				JOB NO.		090065	231	460

(2) CROSS SECTIONS

STAGE 1 STAGE 2 STAGE 3 STAGE 4 STAGE 4 STAGE 3 STAGE 2 STAGE 1

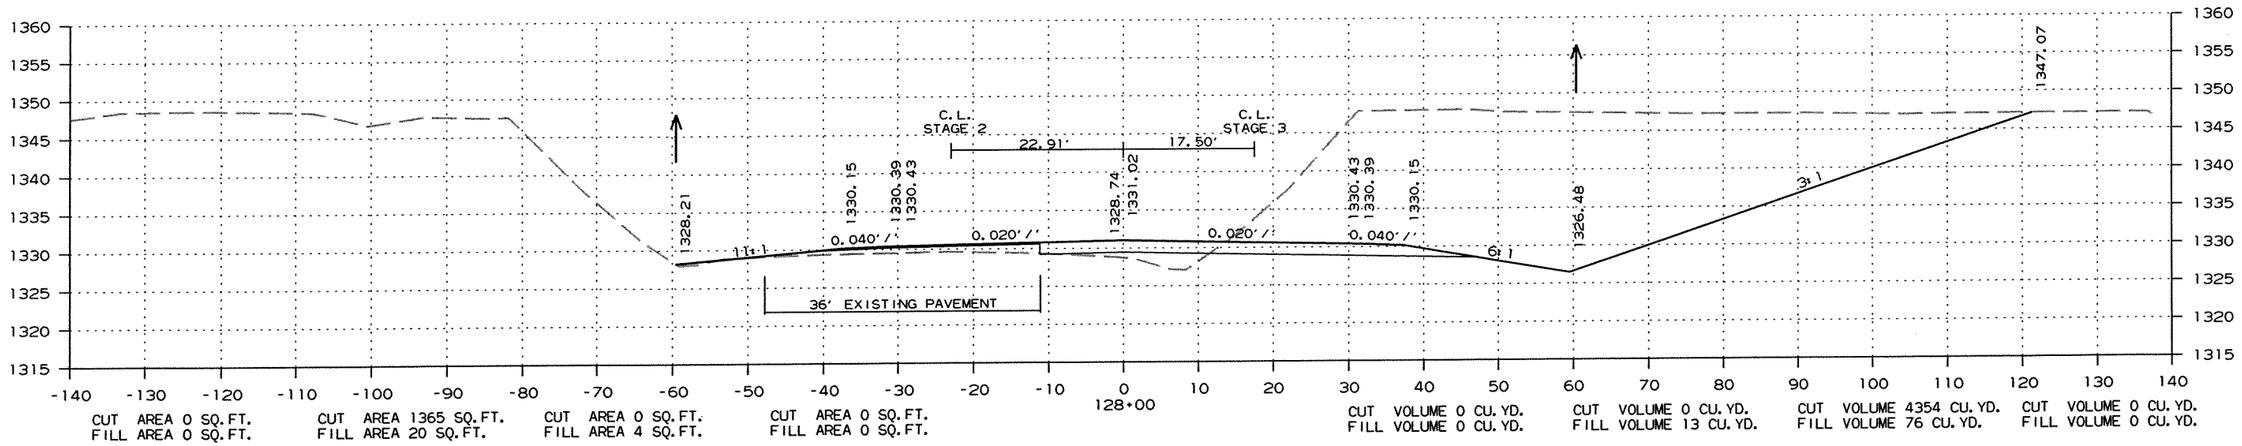

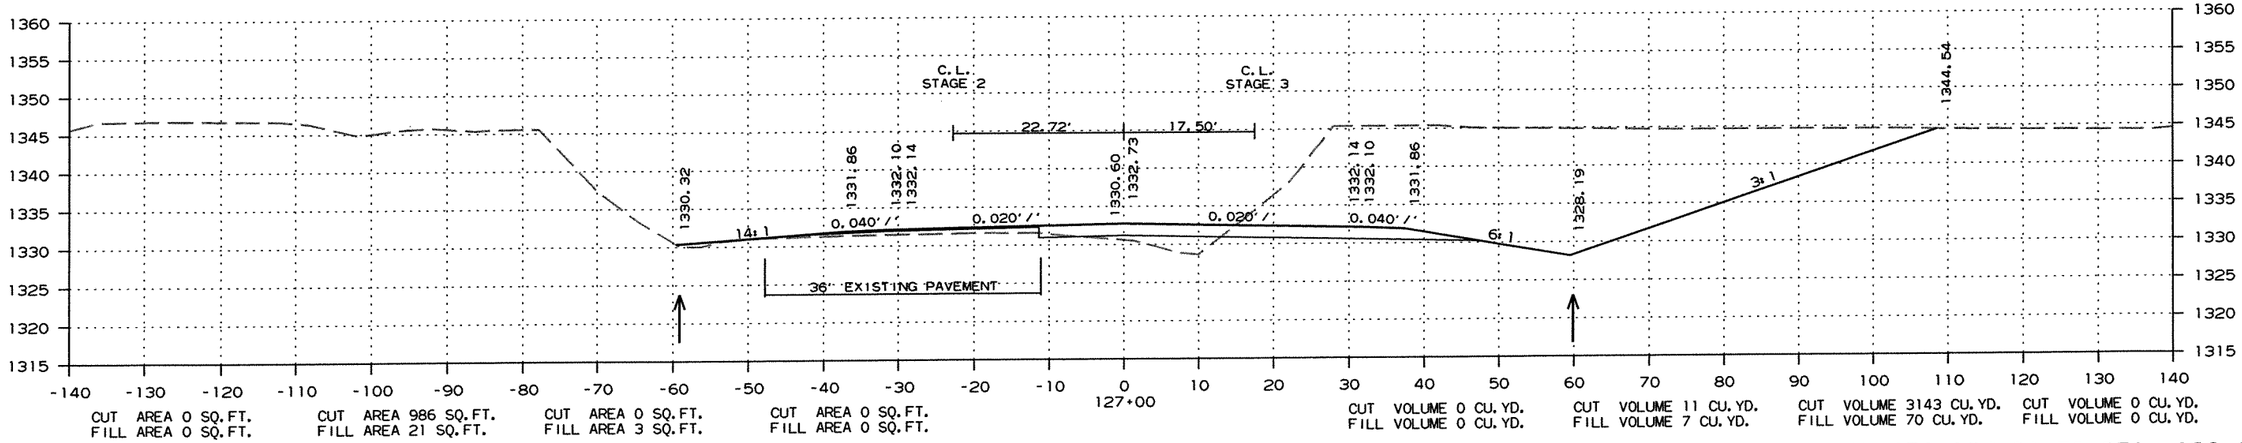


CROSS SECTION STA. 127+00 TO STA. 128+00


R090065.DGN 11/13/2011

DATE REVISED	DATE FILMED	DATE REVISED	DATE FILMED	FED.RD. DIST.NO.	STATE	FED.AID PROJ.NO.	SHEET NO.	TOTAL SHEETS
				6	ARK.			
				JOB NO.		090065	232	460

(2) CROSS SECTIONS

STAGE 1 STAGE 2 STAGE 3 STAGE 4 STAGE 4 STAGE 3 STAGE 2 STAGE 1

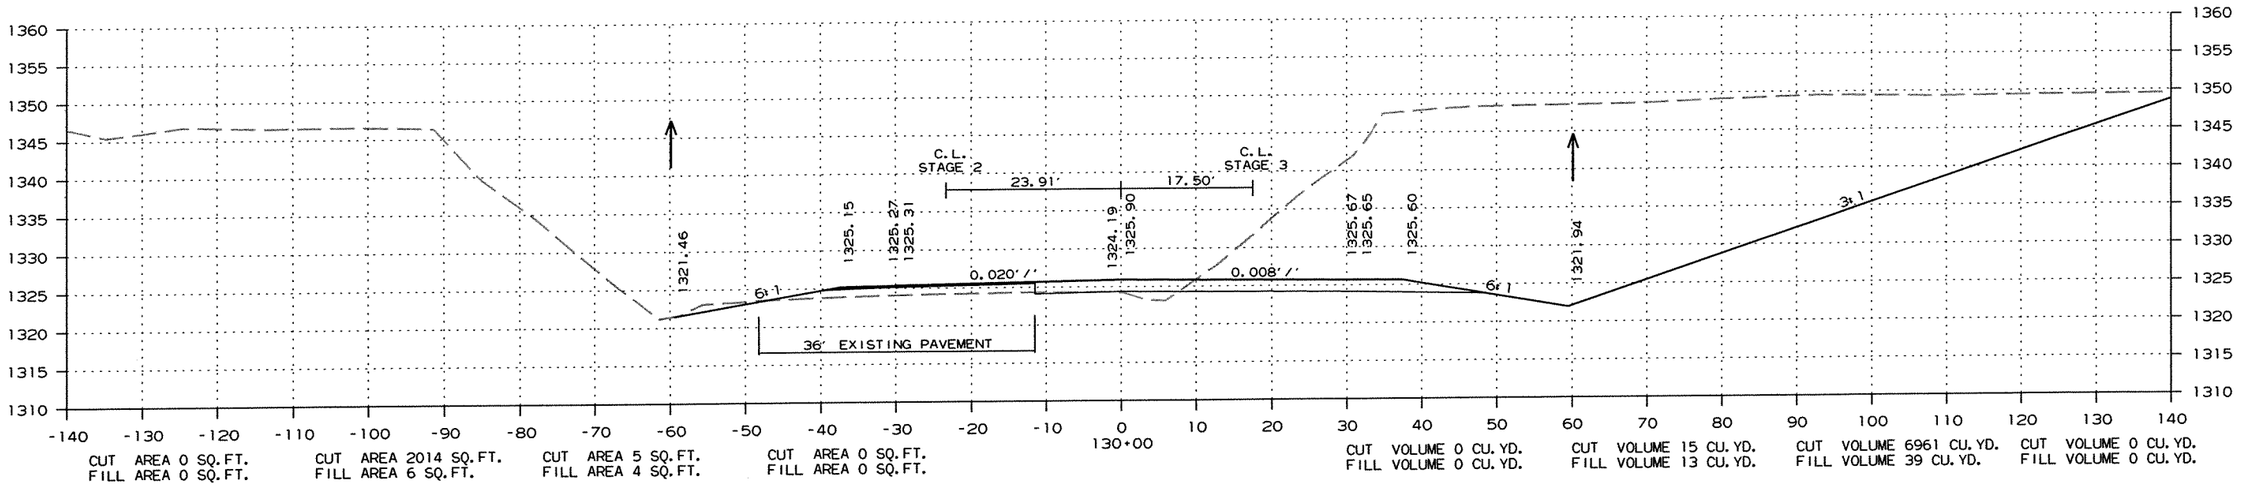

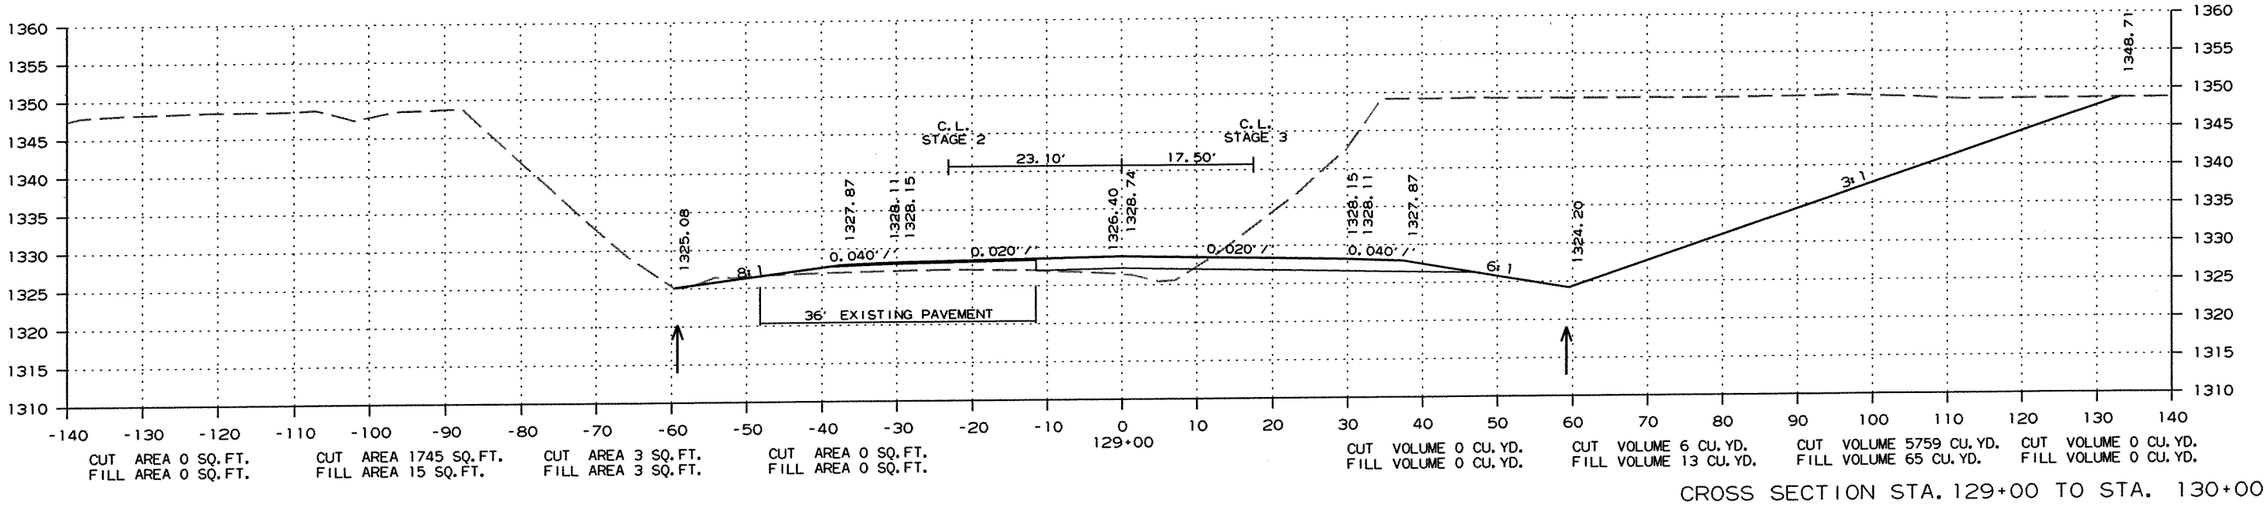


CROSS SECTION STA. 129+00 TO STA. 130+00


R090065.DGN 11/13/2011

DATE REVISED	DATE FILMED	DATE REVISED	DATE FILMED	FED.RD. DIST.NO.	STATE	FED.AID PROJ.NO.	SHEET NO.	TOTAL SHEETS
				6	ARK.			
				JOB NO.		090065	233	460

(2) CROSS SECTIONS

STAGE 1 STAGE 2 STAGE 3 STAGE 4 STAGE 4 STAGE 3 STAGE 2 STAGE 1

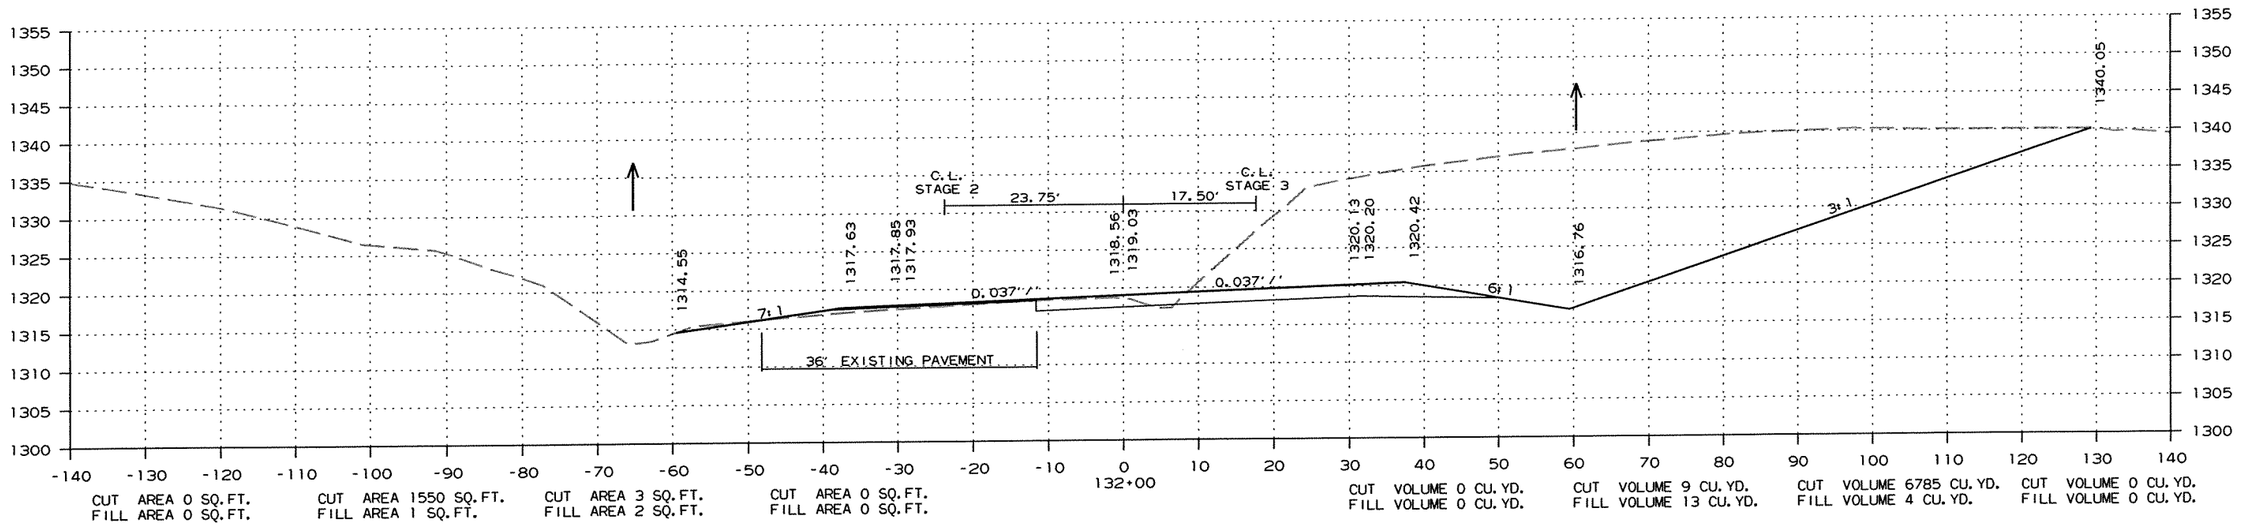

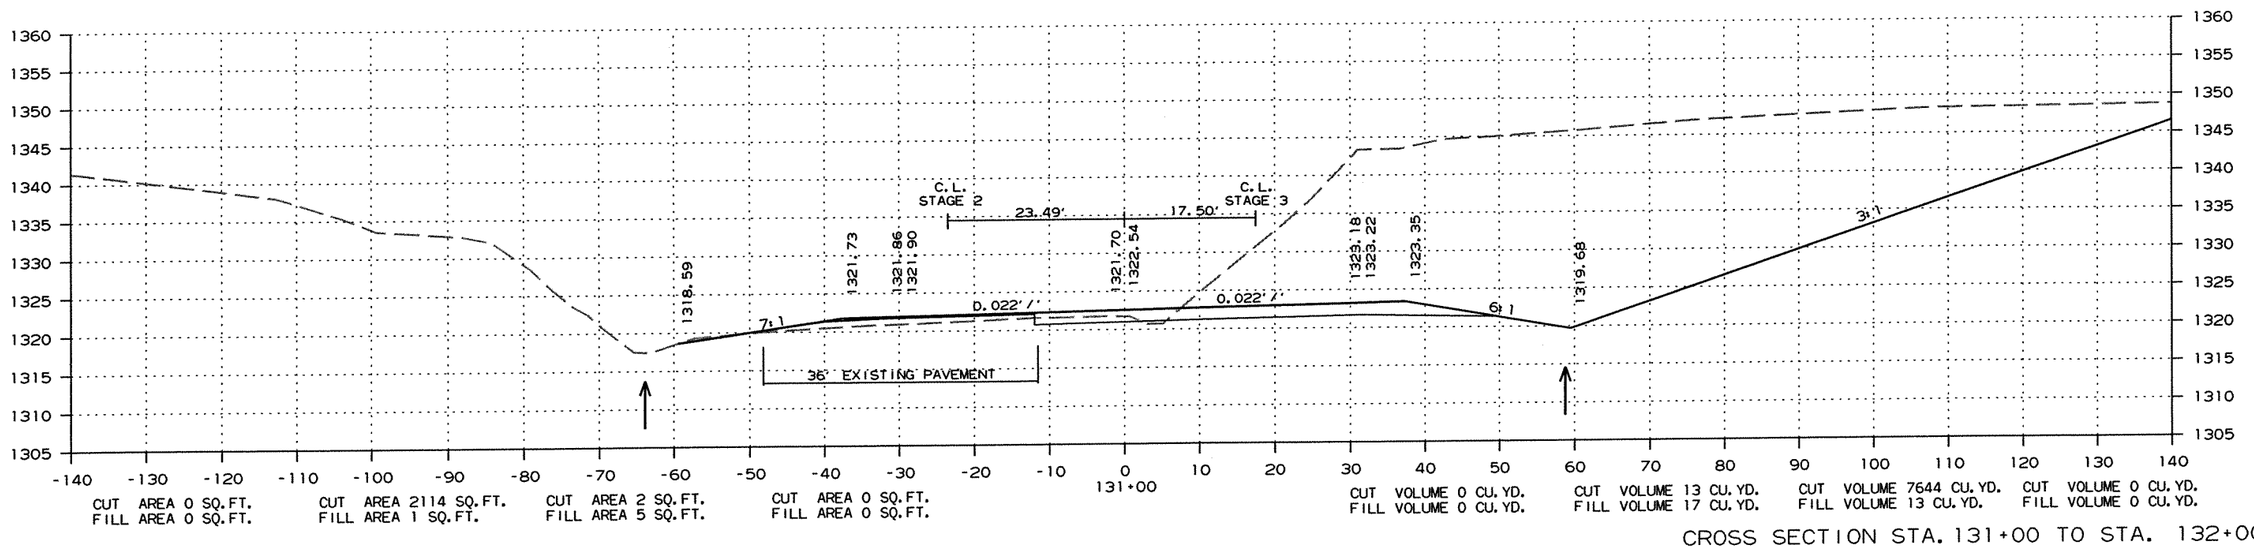


CROSS SECTION STA. 131+00 TO STA. 132+00


R090065.DGN 11/13/2011

DATE REVISED	DATE FILMED	DATE REVISED	DATE FILMED	FED.RD. DIST.NO.	STATE	FED.AID PROJ.NO.	SHEET NO.	TOTAL SHEETS
				6	ARK.			
				JOB NO.		090065	234	460

(2) CROSS SECTIONS

STAGE 1 STAGE 2 STAGE 3 STAGE 4 STAGE 4 STAGE 3 STAGE 2 STAGE 1

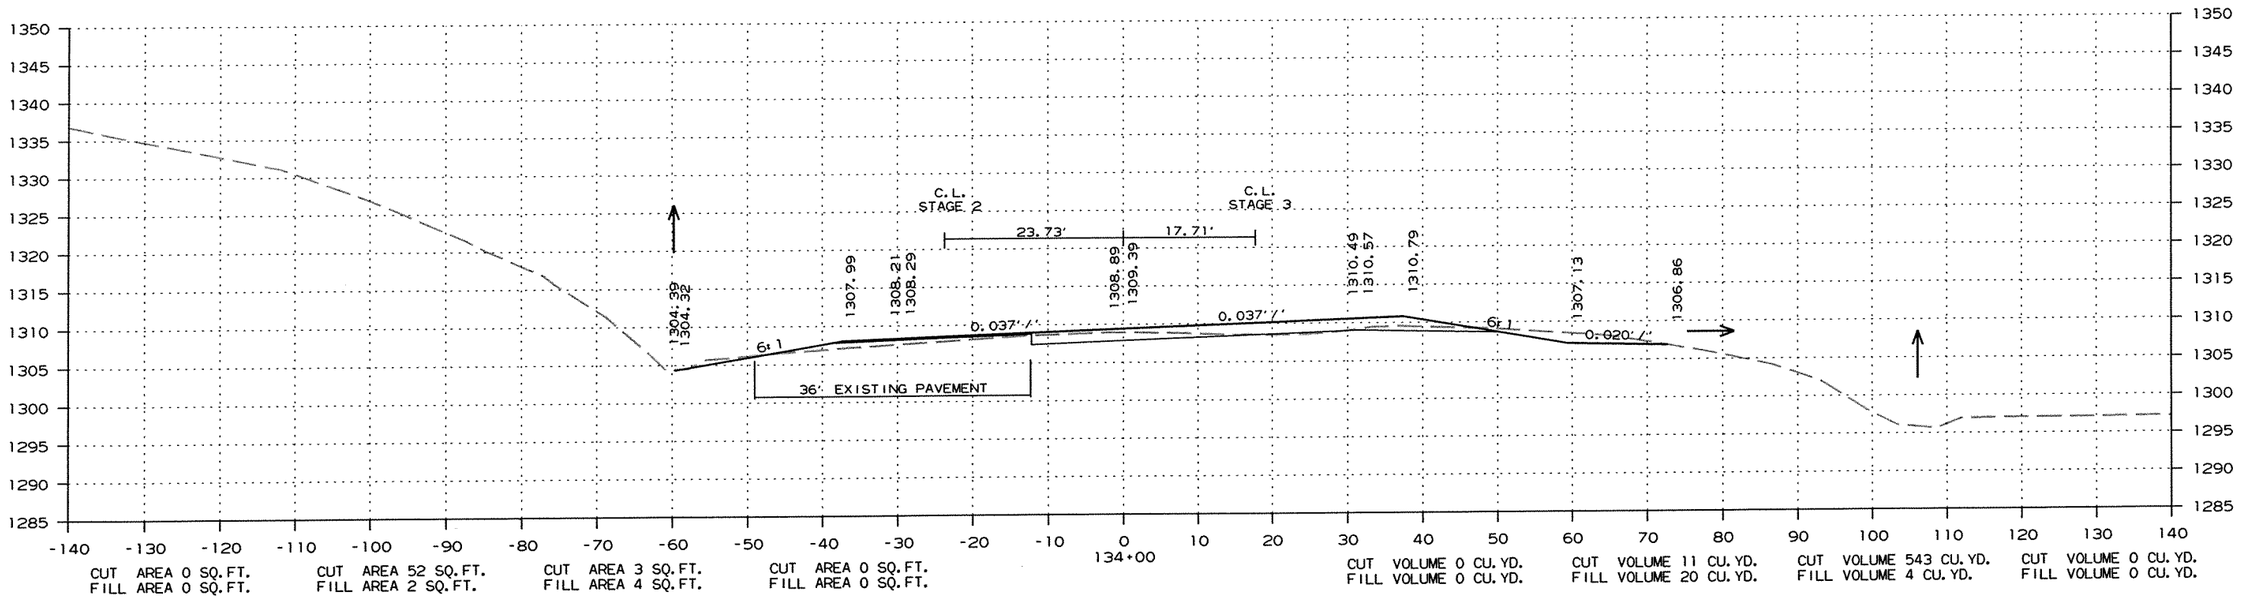

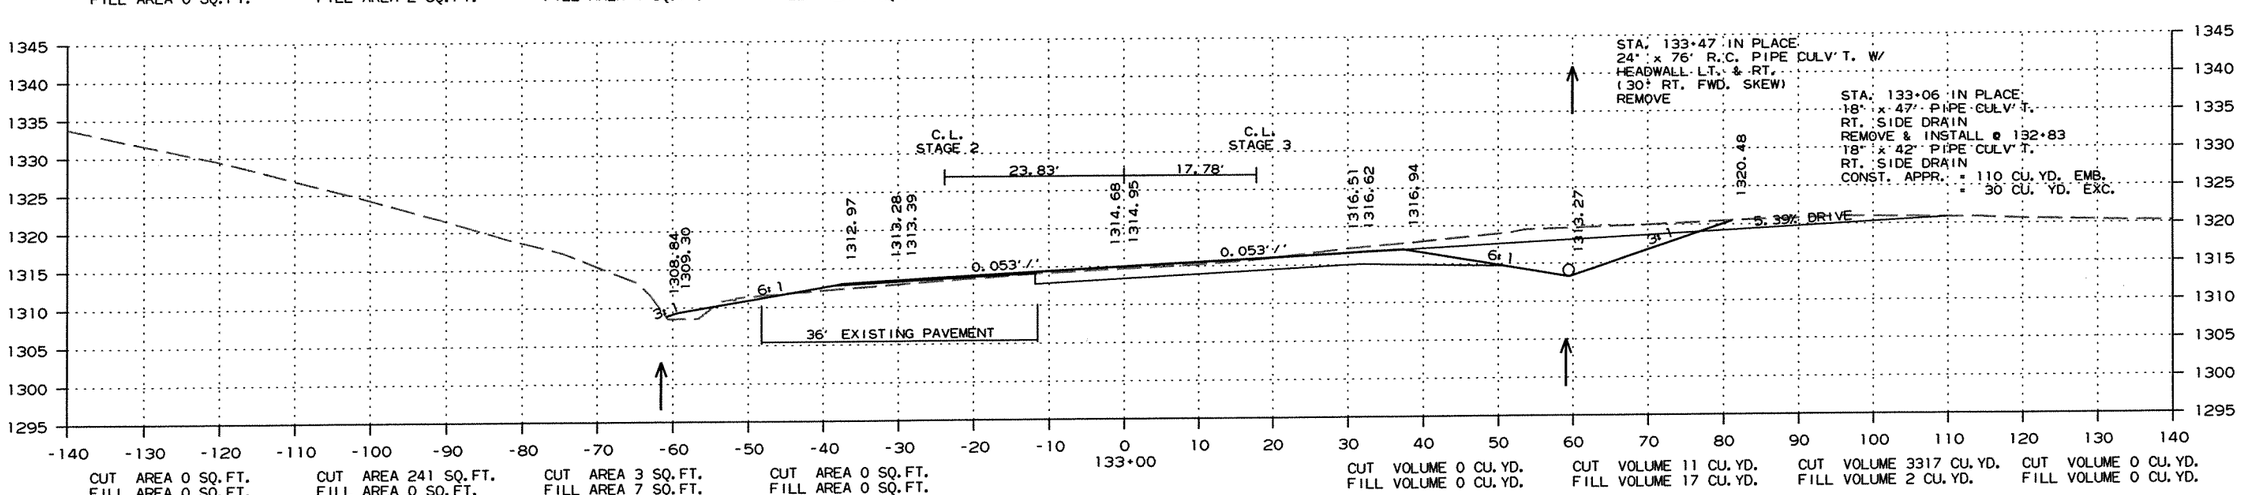


CROSS SECTION STA. 133+00 TO STA. 134+00

R090065.DGN 11/13/2011

DATE REVISED	DATE FILMED	DATE REVISED	DATE FILMED	FED.RD. DIST.NO.	STATE	FED.AID PROJ.NO.	SHEET NO.	TOTAL SHEETS
				6	ARK.			
				JOB NO.		090065	235	460

(2) CROSS SECTIONS

STAGE 1 STAGE 2 STAGE 3 STAGE 4 STAGE 4 STAGE 3 STAGE 2 STAGE 1

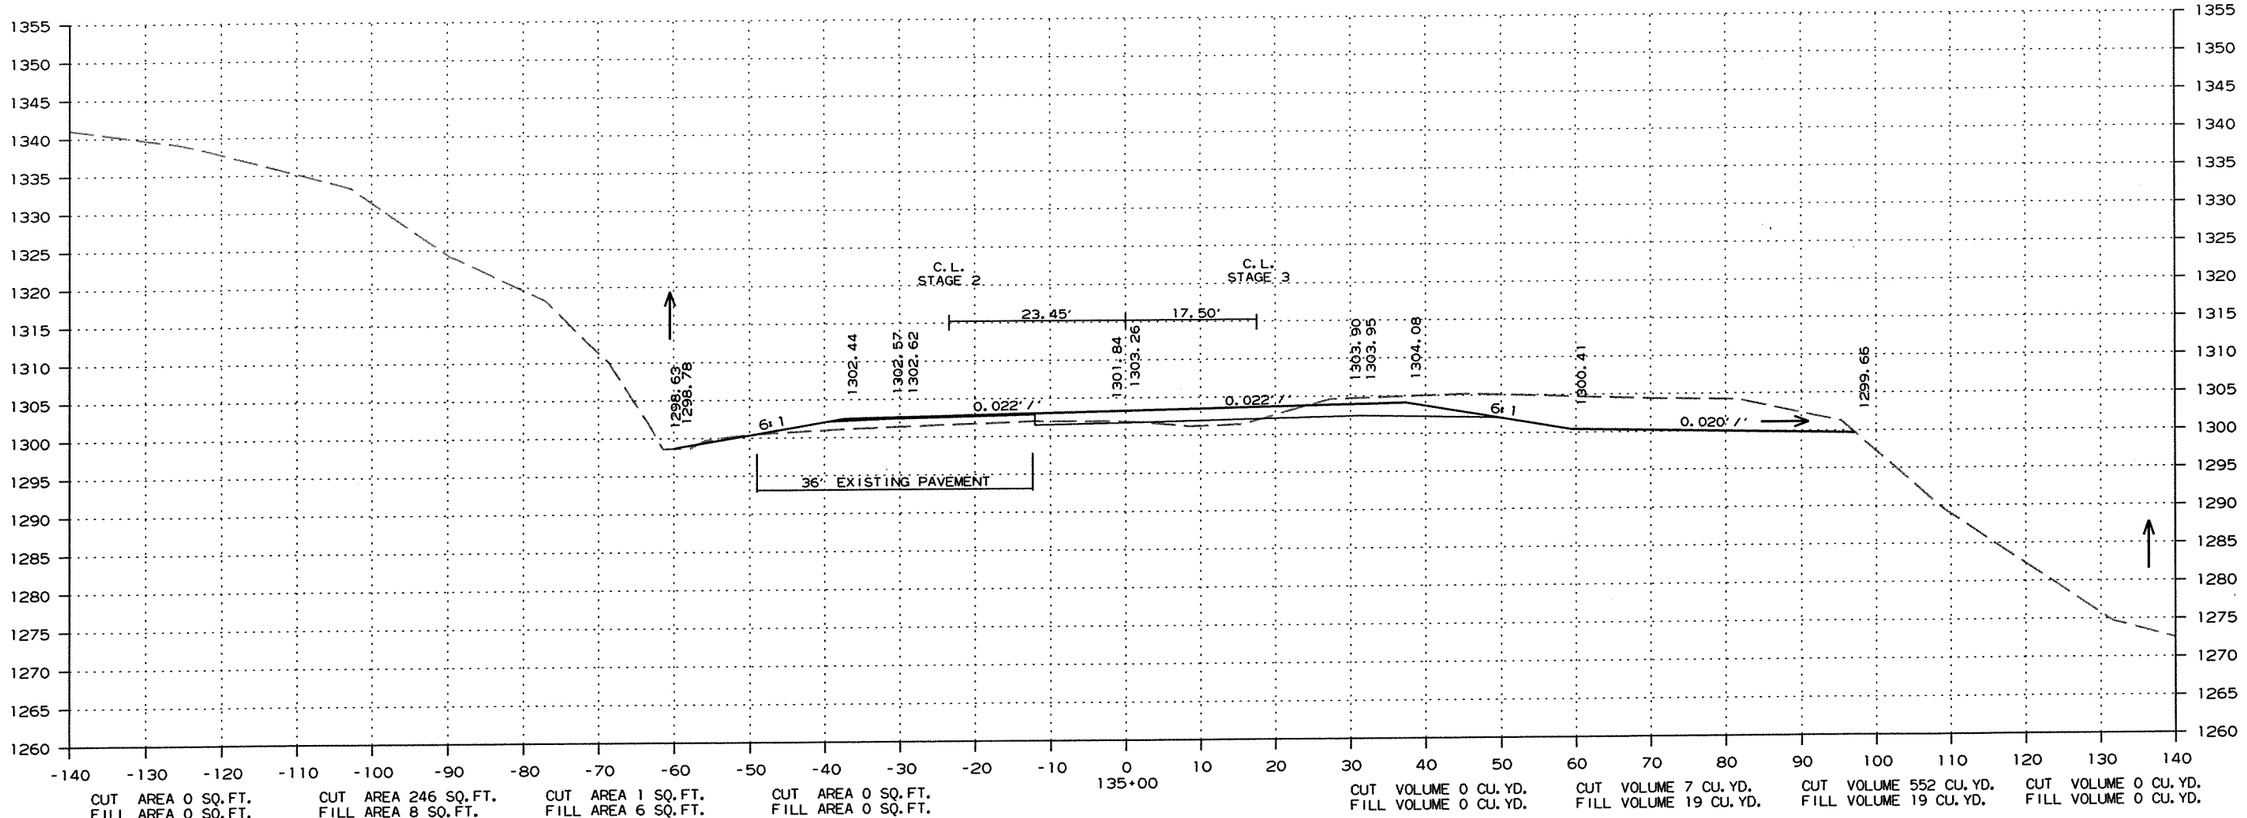

CROSS SECTION STA. 135+00 TO STA. 135+00


R090065.DGN 11/13/2011

DATE REVISED	DATE FILMED	DATE REVISED	DATE FILMED	FED.RD. DIST.NO.	STATE	FED.AID PROJ.NO.	SHEET NO.	TOTAL SHEETS
				6	ARK.			
				JOB NO.		090065	236	460

(2) CROSS SECTIONS

STAGE 1 STAGE 2 STAGE 3 STAGE 4 STAGE 4 STAGE 3 STAGE 2 STAGE 1

STA. 136+60.17 BEGIN GUARDRAIL ON RT.

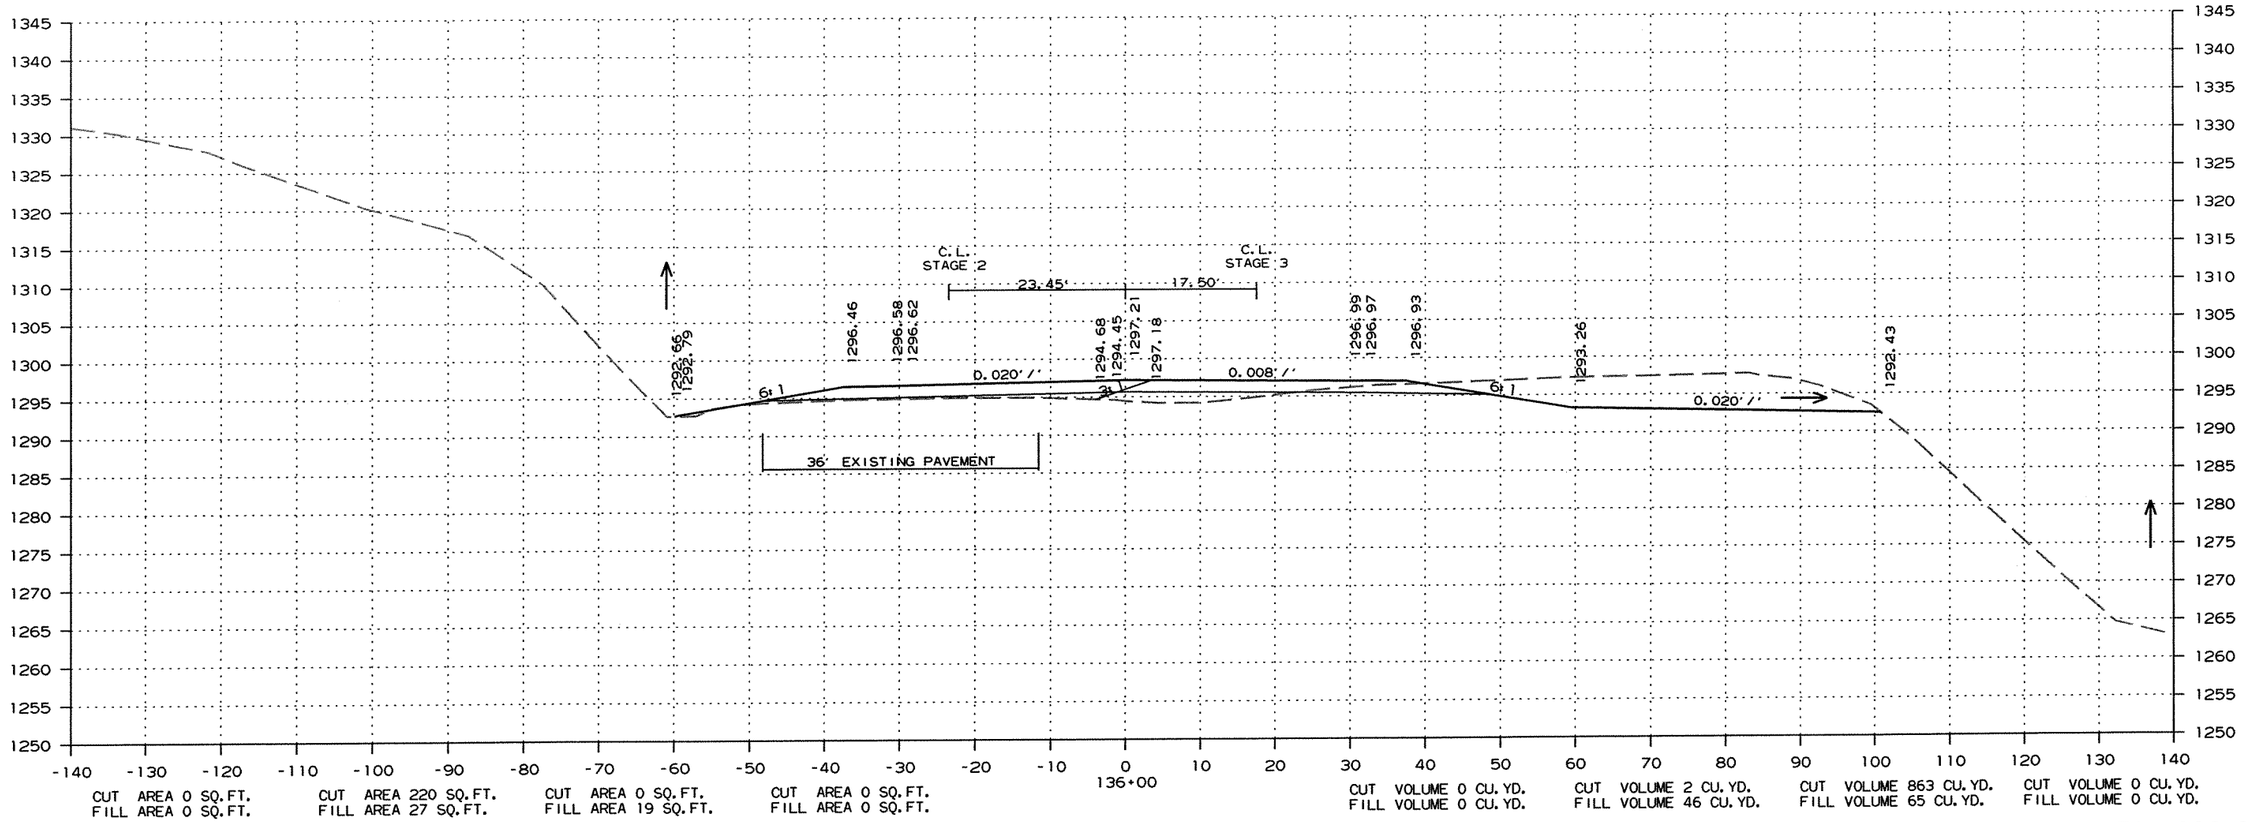


CROSS SECTION STA. 136+00 TO STA. 136+00

R090065.DGN 11/13/2011

DATE REVISED	DATE FILMED	DATE REVISED	DATE FILMED	FED.RD. DIST.NO.	STATE	FED.AID PROJ.NO.	SHEET NO.	TOTAL SHEETS
				6	ARK.			
				JOB NO.		090065	237	460

(2) CROSS SECTIONS

STAGE 1 STAGE 2 STAGE 3 STAGE 4 STAGE 4 STAGE 3 STAGE 2 STAGE 1

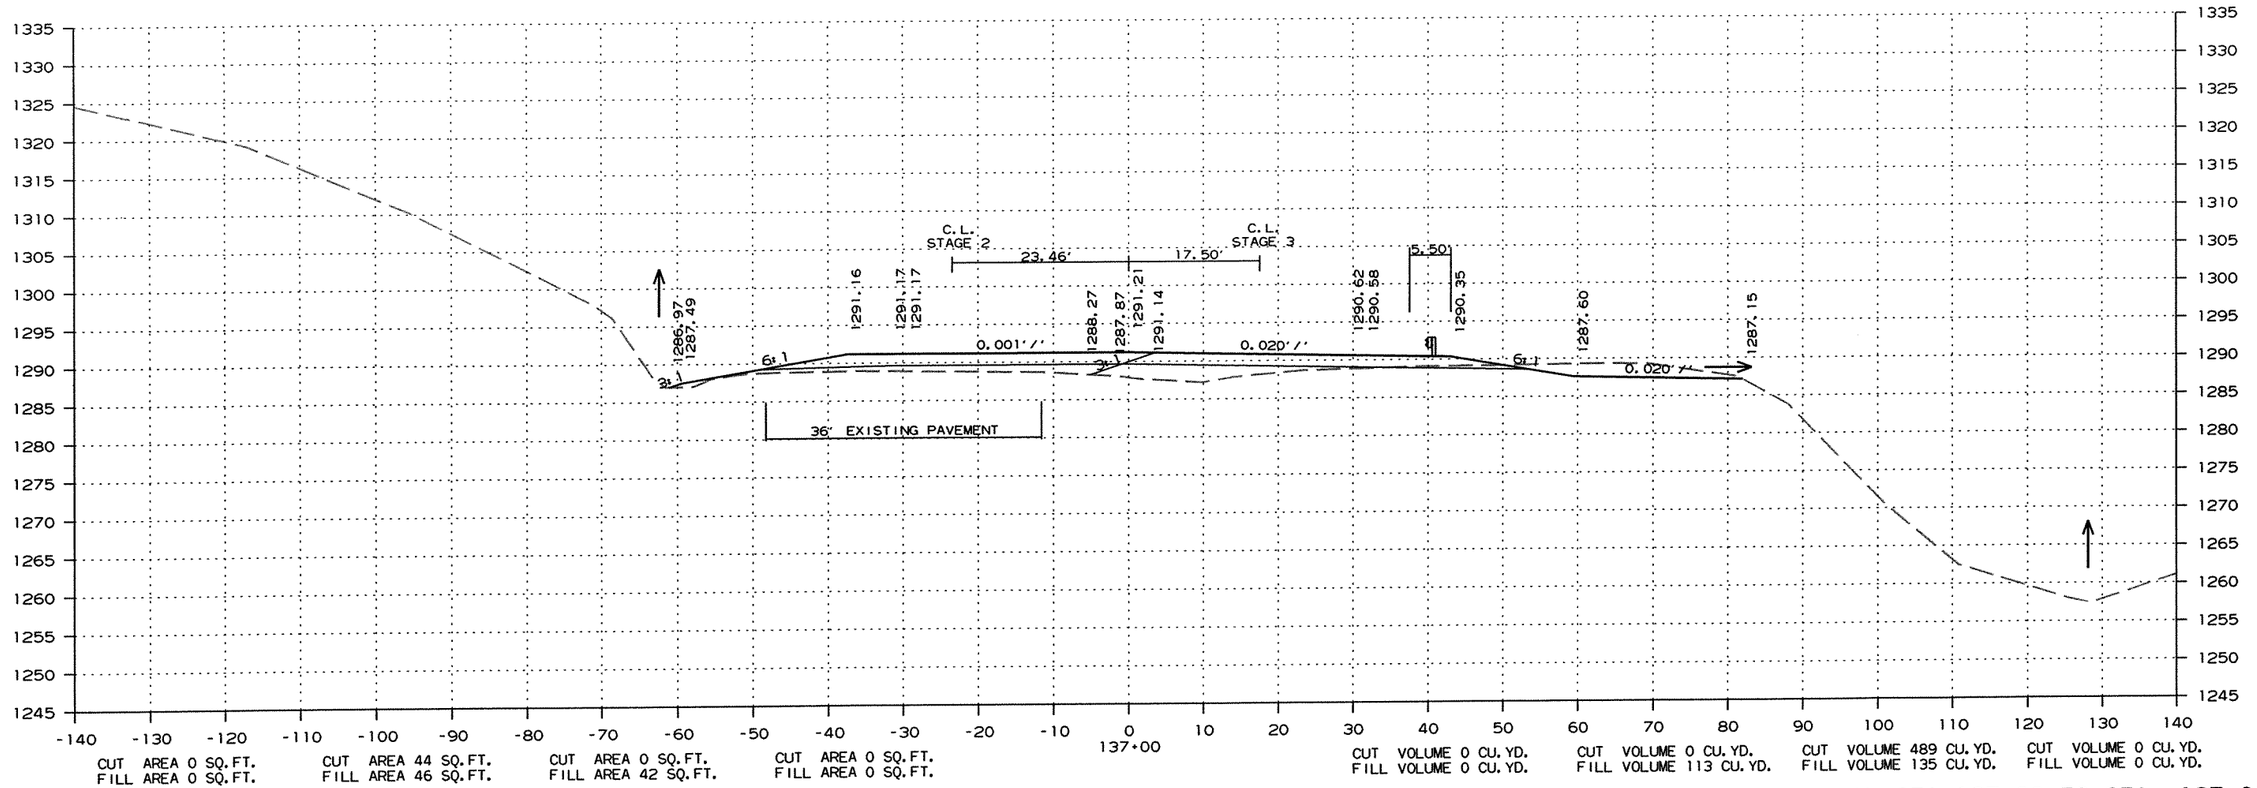

CUT AREA 0 SQ.FT. FILL AREA 0 SQ.FT.
CUT AREA 44 SQ.FT. FILL AREA 46 SQ.FT.
CUT AREA 0 SQ.FT. FILL AREA 42 SQ.FT.
CUT AREA 0 SQ.FT. FILL AREA 0 SQ.FT.
CUT VOLUME 0 CU.YD. FILL VOLUME 0 CU.YD.
CUT VOLUME 0 CU.YD. FILL VOLUME 113 CU.YD.
CUT VOLUME 489 CU.YD. FILL VOLUME 135 CU.YD.
CUT VOLUME 0 CU.YD. FILL VOLUME 0 CU.YD.


CROSS SECTION STA. 137+00 TO STA. 137+00

R090065.DGN 11/13/2011

DATE REVISED	DATE FILMED	DATE REVISED	DATE FILMED	FED.RD. DIST.NO.	STATE	FED.AID PROJ.NO.	SHEET NO.	TOTAL SHEETS
				6	ARK.			
				JOB NO.		090065	238	460

(2) CROSS SECTIONS

STAGE 1 STAGE 2 STAGE 3 STAGE 4 STAGE 4 STAGE 3 STAGE 2 STAGE 1

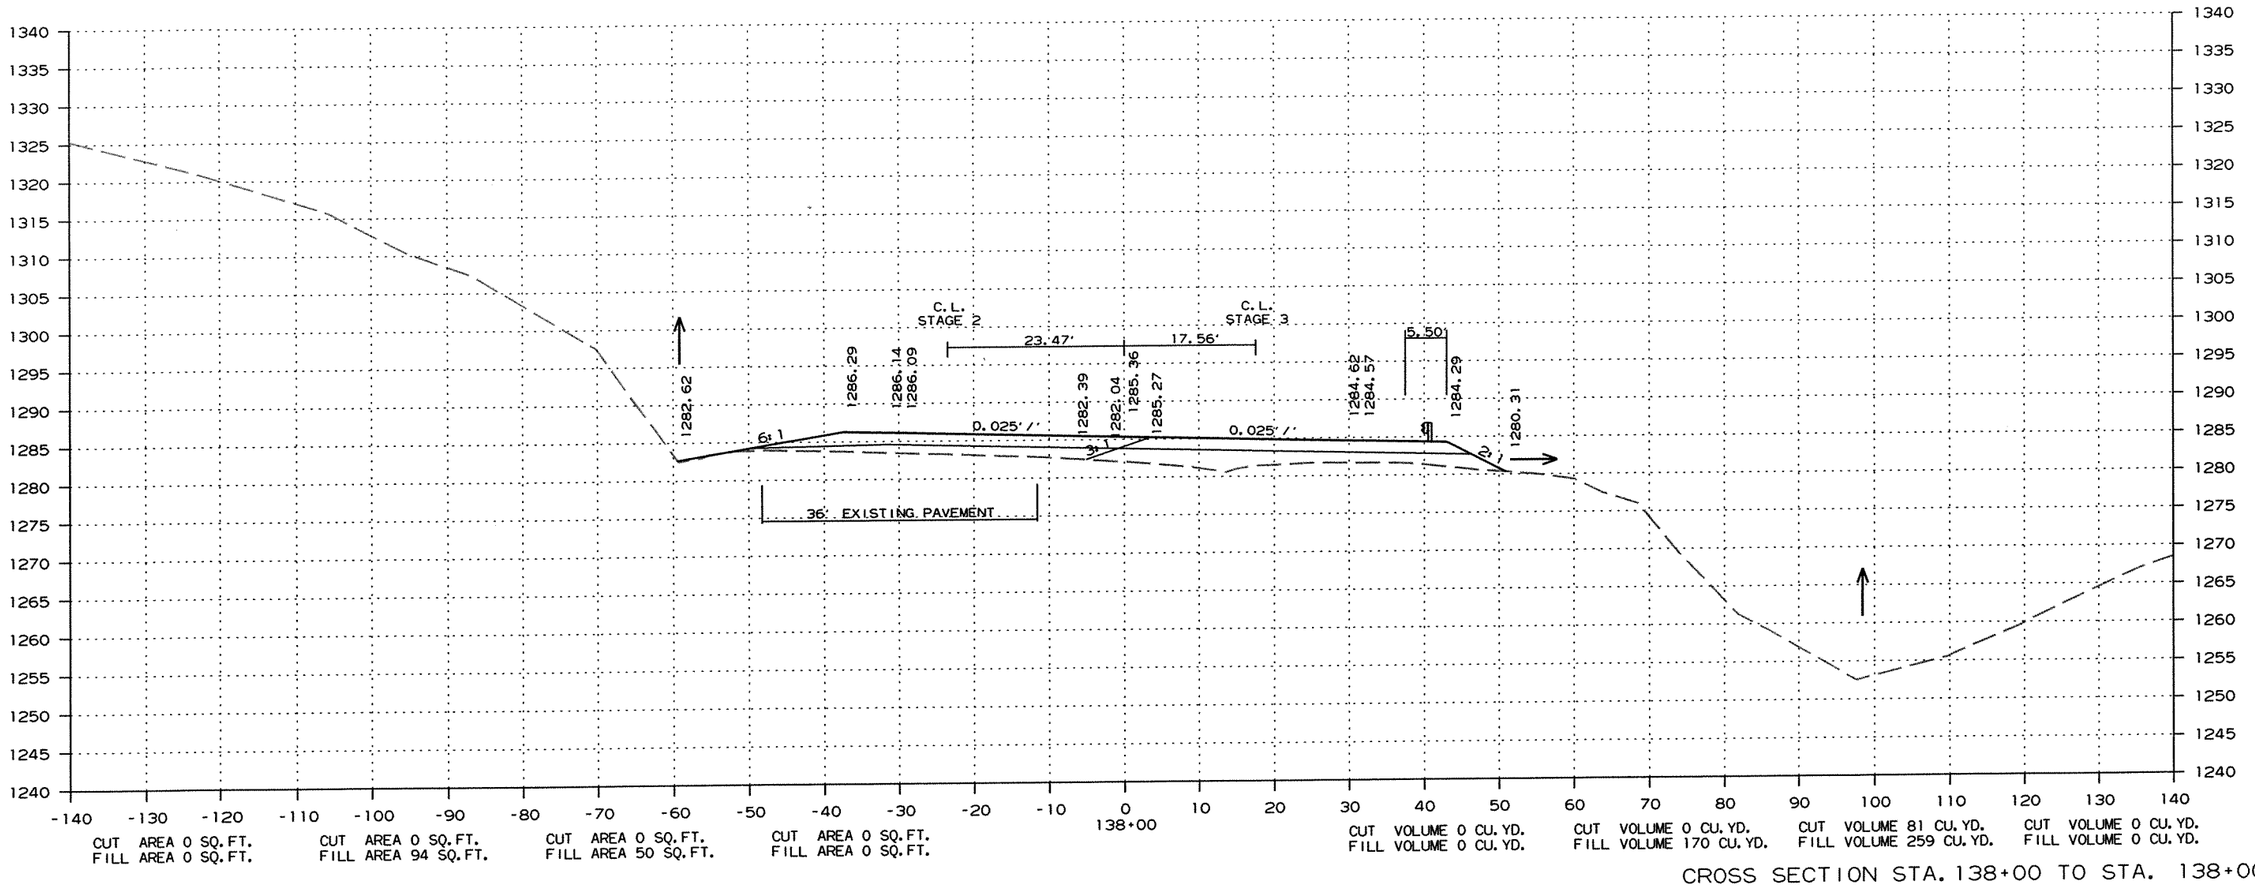


CROSS SECTION STA. 138+00 TO STA. 138+00

R090065.DGN 11/13/2011

DATE REVISED	DATE FILMED	DATE REVISED	DATE FILMED	FED.RD. DIST.NO.	STATE	FED.AID PROJ.NO.	SHEET NO.	TOTAL SHEETS
				6	ARK.			
				JOB NO.		090065	239	460

(2) CROSS SECTIONS

STAGE 1 STAGE 2 STAGE 3 STAGE 4 STAGE 4 STAGE 3 STAGE 2 STAGE 1

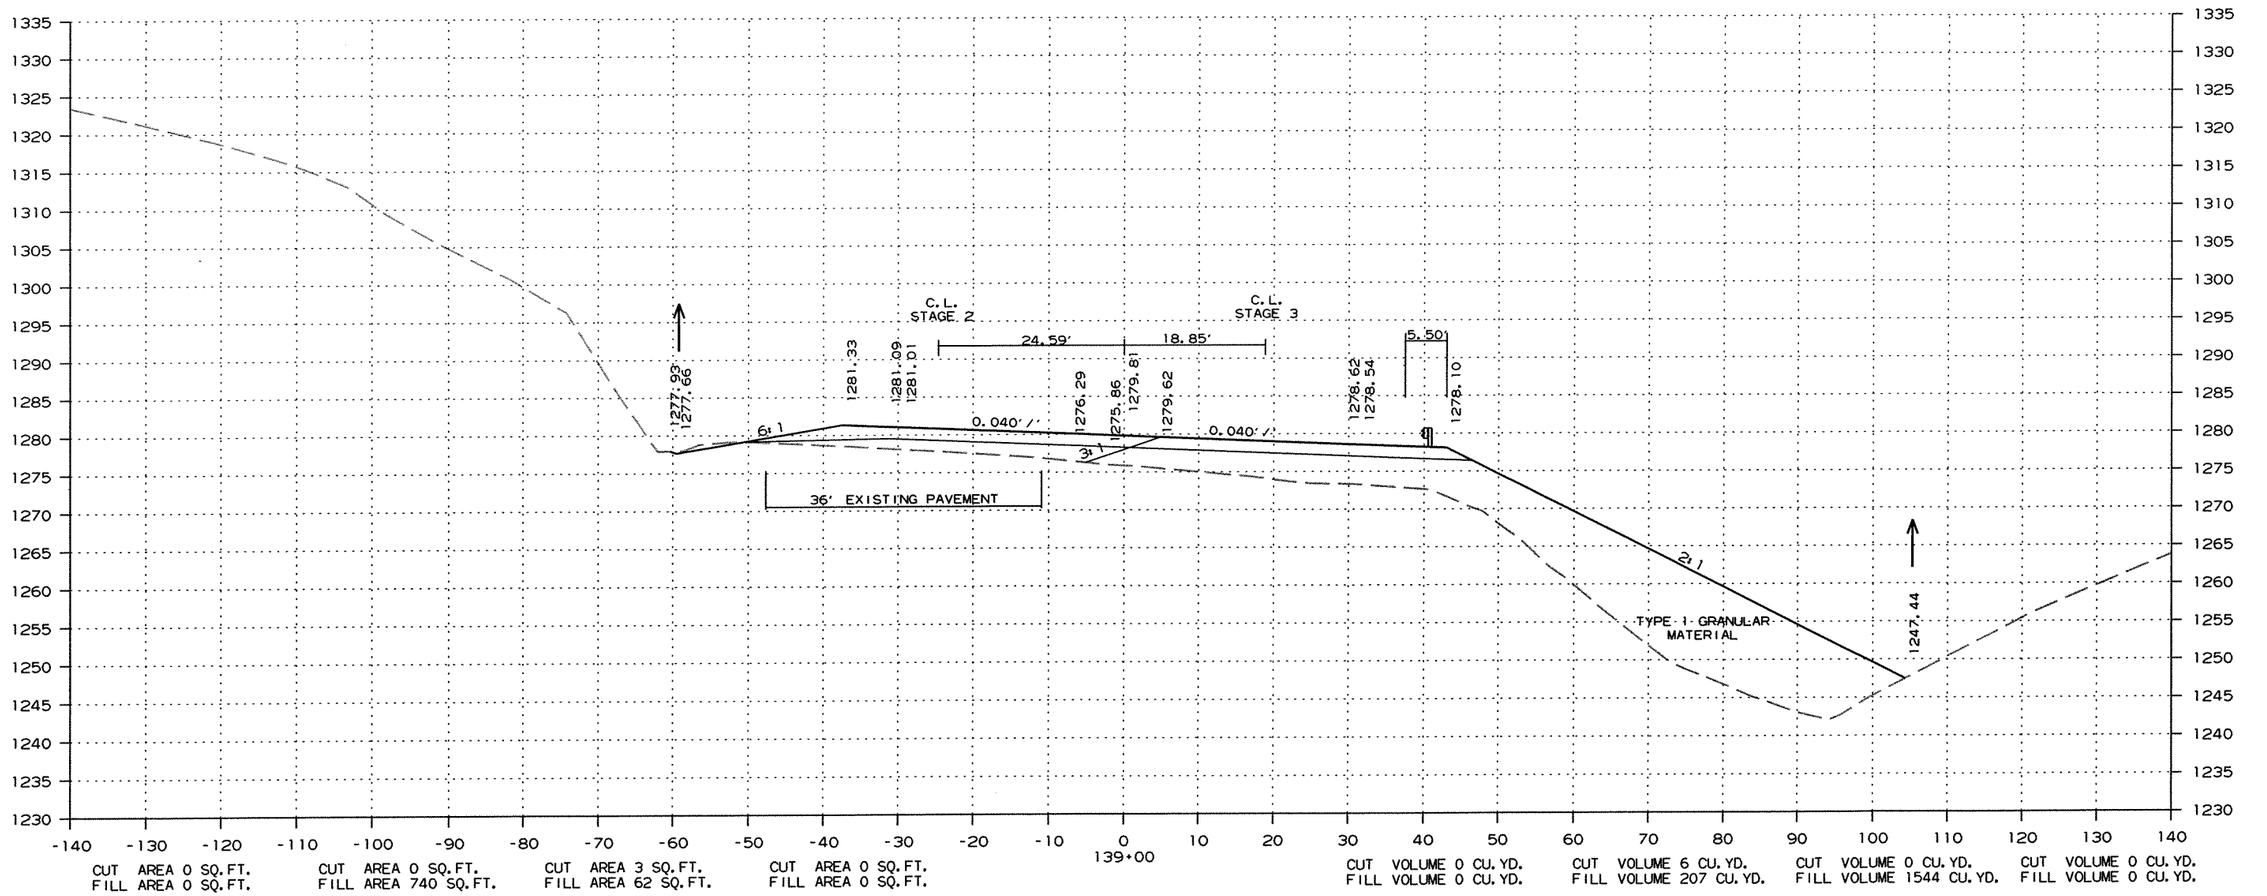

CUT AREA 0 SQ.FT. FILL AREA 0 SQ.FT.

CUT AREA 0 SQ.FT. FILL AREA 740 SQ.FT.

CUT AREA 3 SQ.FT. FILL AREA 62 SQ.FT.

CUT AREA 0 SQ.FT. FILL AREA 0 SQ.FT.

CUT VOLUME 0 CU.YD. FILL VOLUME 0 CU.YD.

CUT VOLUME 6 CU.YD. FILL VOLUME 207 CU.YD.

CUT VOLUME 0 CU.YD. FILL VOLUME 1544 CU.YD.

CUT VOLUME 0 CU.YD. FILL VOLUME 0 CU.YD.

CROSS SECTION STA. 139+00 TO STA. 139+00


R090065.DGN 11/13/2011

DATE REVISED	DATE FILMED	DATE REVISED	DATE FILMED

FED.RD. DIST.NO.	STATE	FED.AID PROJ.NO.	SHEET NO.	TOTAL SHEETS
6	ARK.			
JOB NO.		090065	240	460

(2) CROSS SECTIONS

STAGE 1 STAGE 2 STAGE 3 STAGE 4 STAGE 4 STAGE 3 STAGE 2 STAGE 1

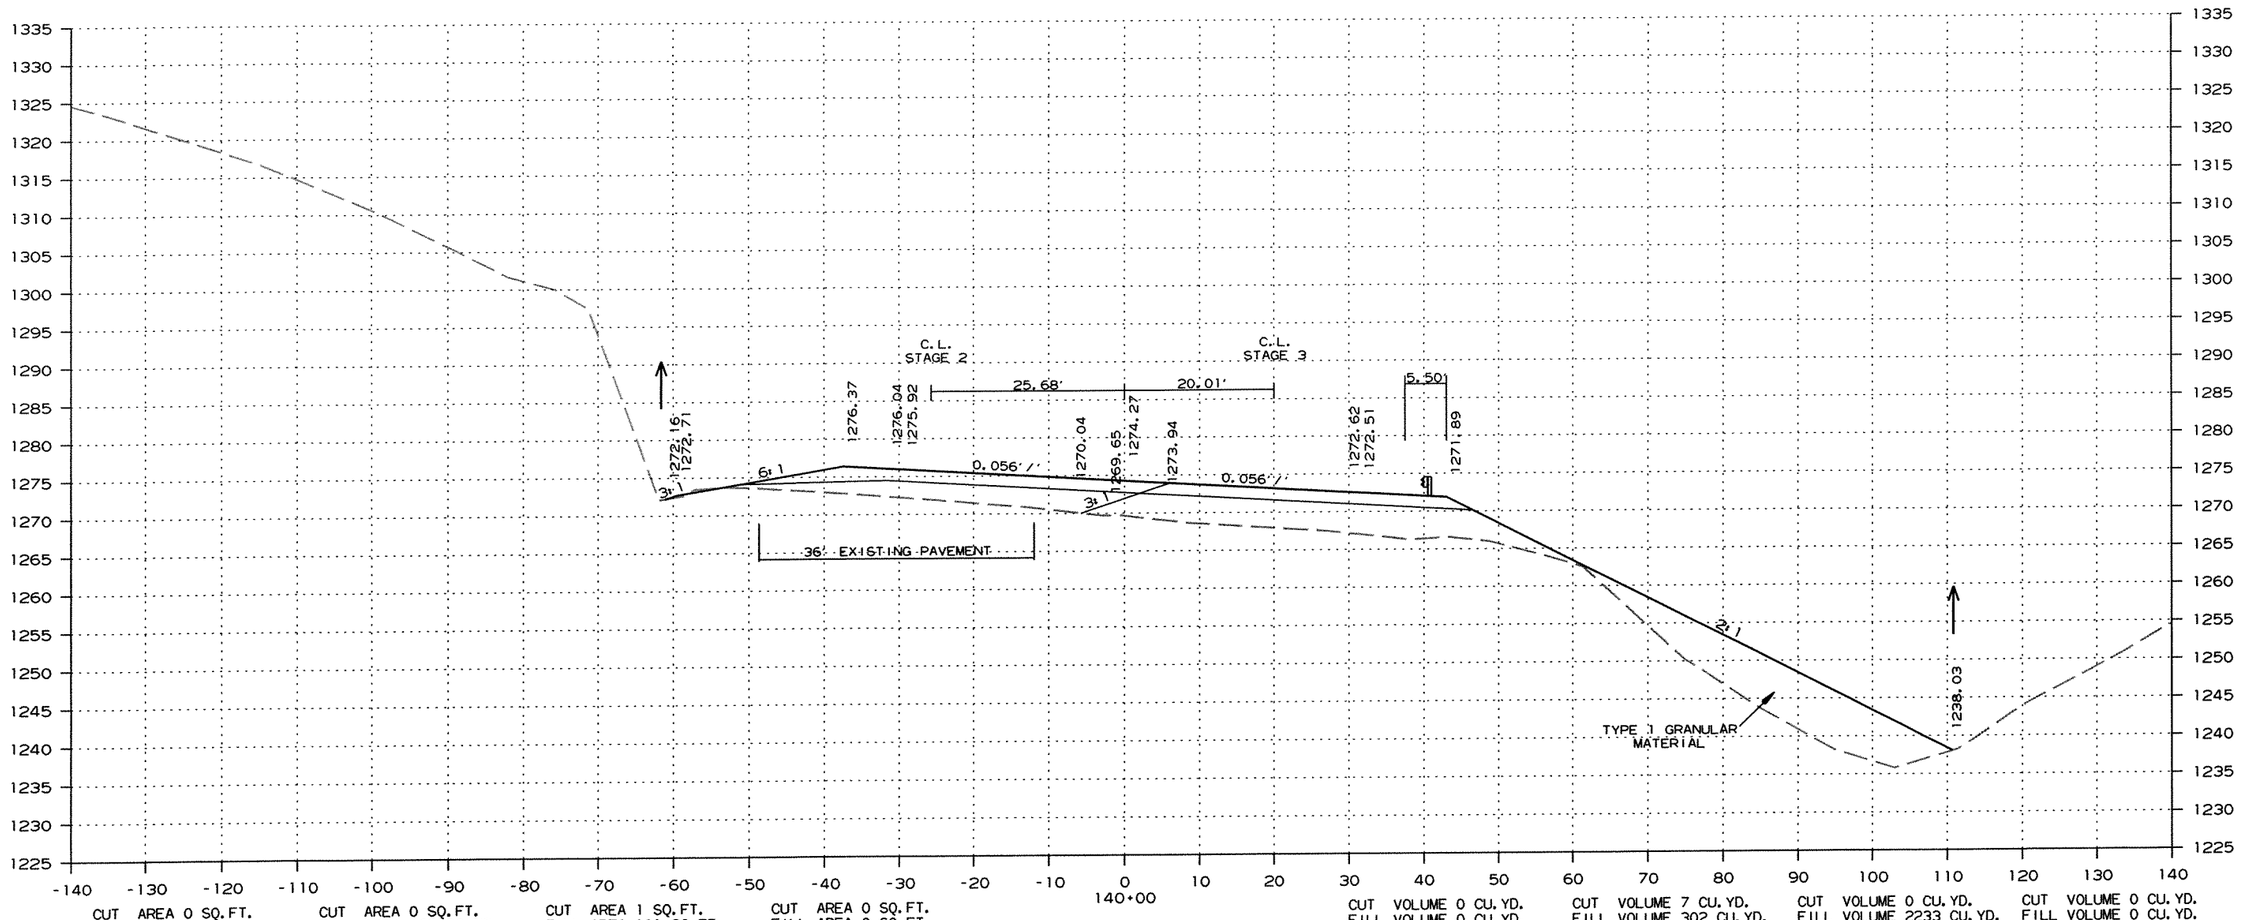


CROSS SECTION STA. 140+00 TO STA. 140+00

R090065.DGN 11/13/2011

DATE REVISED	DATE FILMED	DATE REVISED	DATE FILMED	FED.RD. DIST.NO.	STATE	FED.AID PROJ.NO.	SHEET NO.	TOTAL SHEETS
				6	ARK.			
				JOB NO.		090065	241	460

(2) CROSS SECTIONS

STAGE 1 STAGE 2 STAGE 3 STAGE 4 STAGE 4 STAGE 3 STAGE 2 STAGE 1

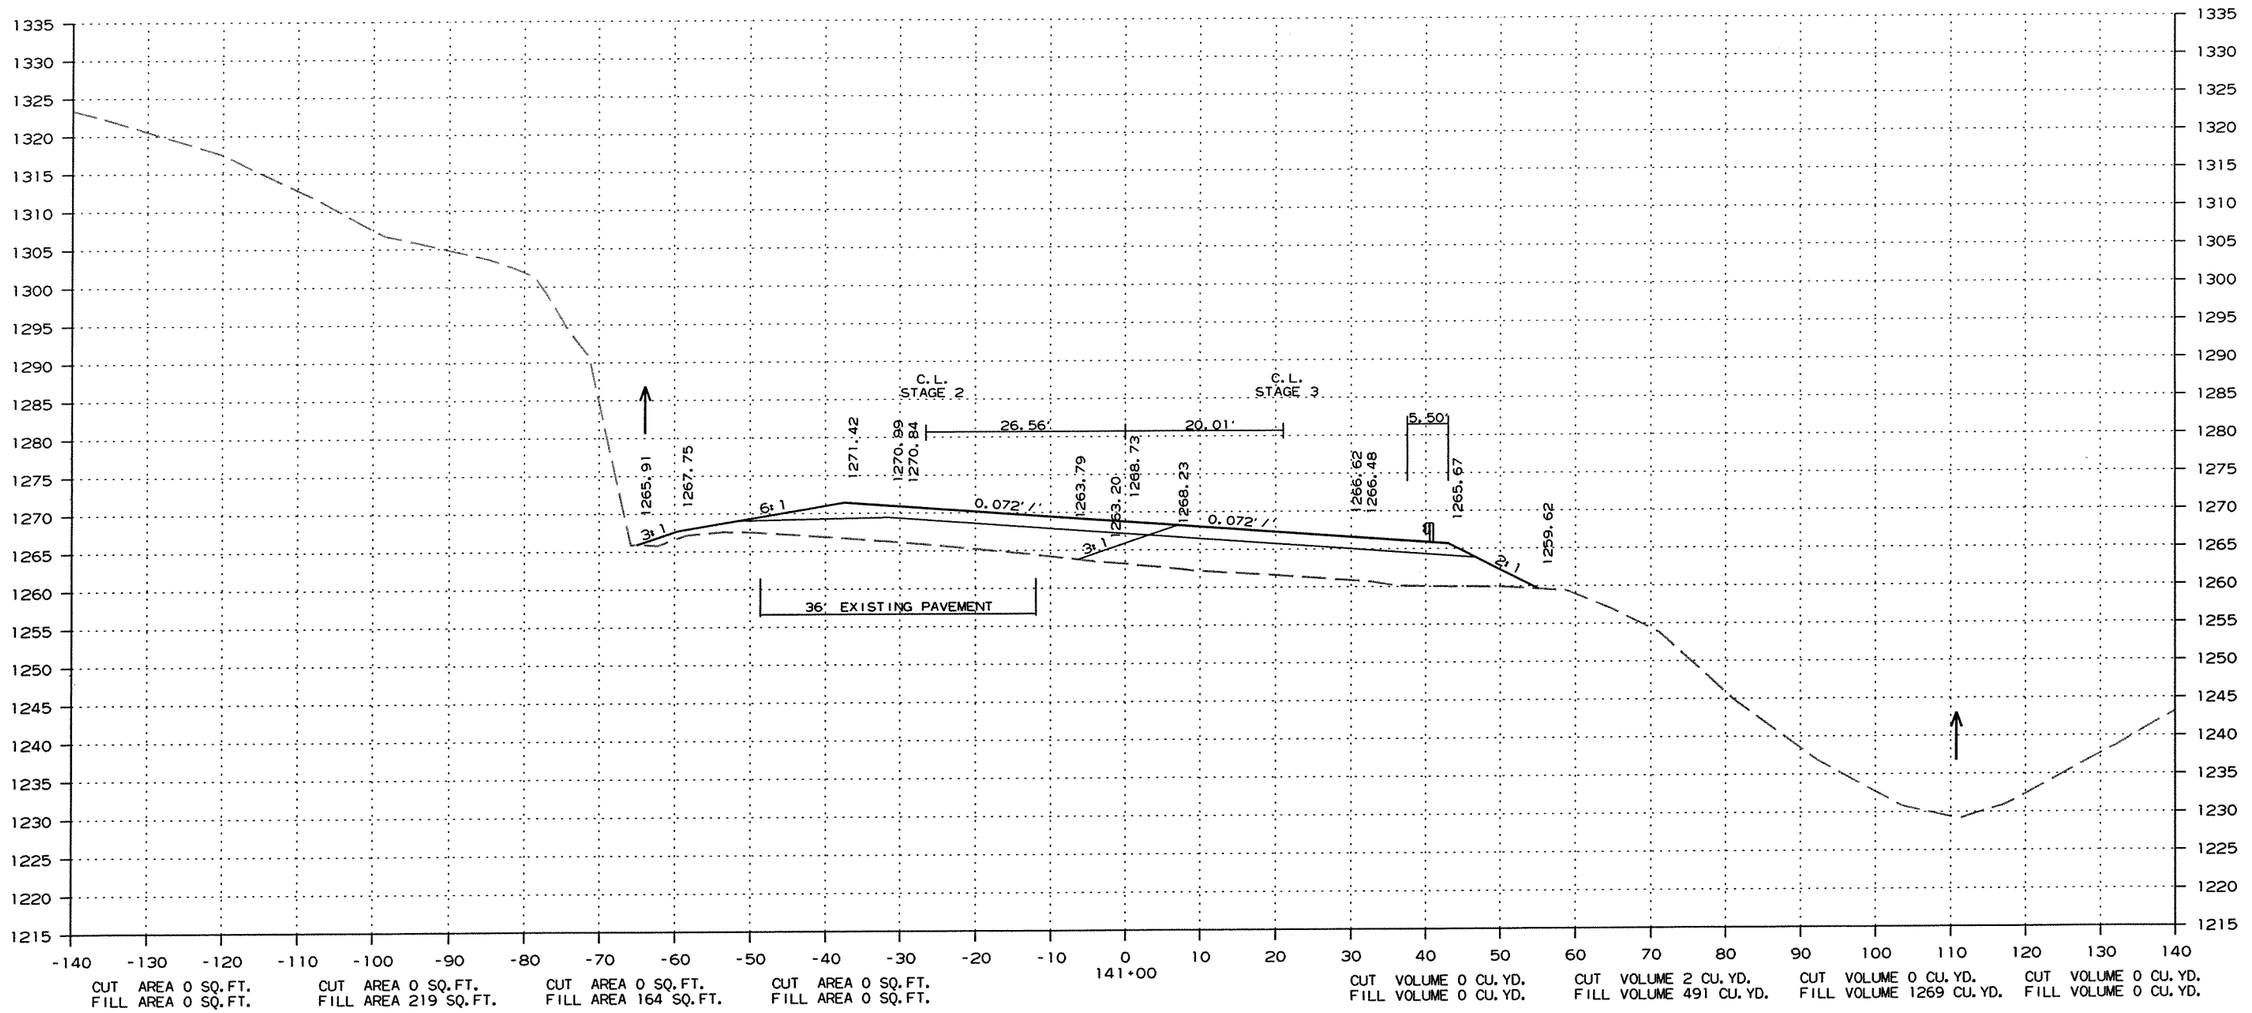

CUT AREA 0 SQ.FT. FILL AREA 0 SQ.FT.

CUT AREA 0 SQ.FT. FILL AREA 219 SQ.FT.

CUT AREA 0 SQ.FT. FILL AREA 164 SQ.FT.

CUT AREA 0 SQ.FT. FILL AREA 0 SQ.FT.

CUT VOLUME 0 CU.YD. FILL VOLUME 0 CU.YD.

CUT VOLUME 2 CU.YD. FILL VOLUME 491 CU.YD.

CUT VOLUME 0 CU.YD. FILL VOLUME 1269 CU.YD.

CUT VOLUME 0 CU.YD. FILL VOLUME 0 CU.YD.


CROSS SECTION STA. 141+00 TO STA. 141+00

R090065.DGN 11/13/2011

DATE REVISED	DATE FILMED	DATE REVISED	DATE FILMED	FED.RD. DIST.NO.	STATE	FED.AID PROJ.NO.	SHEET NO.	TOTAL SHEETS
				6	ARK.			
				JOB NO.		090065	242	460

(2) CROSS SECTIONS

STAGE 1 STAGE 2 STAGE 3 STAGE 4 STAGE 4 STAGE 3 STAGE 2 STAGE 1

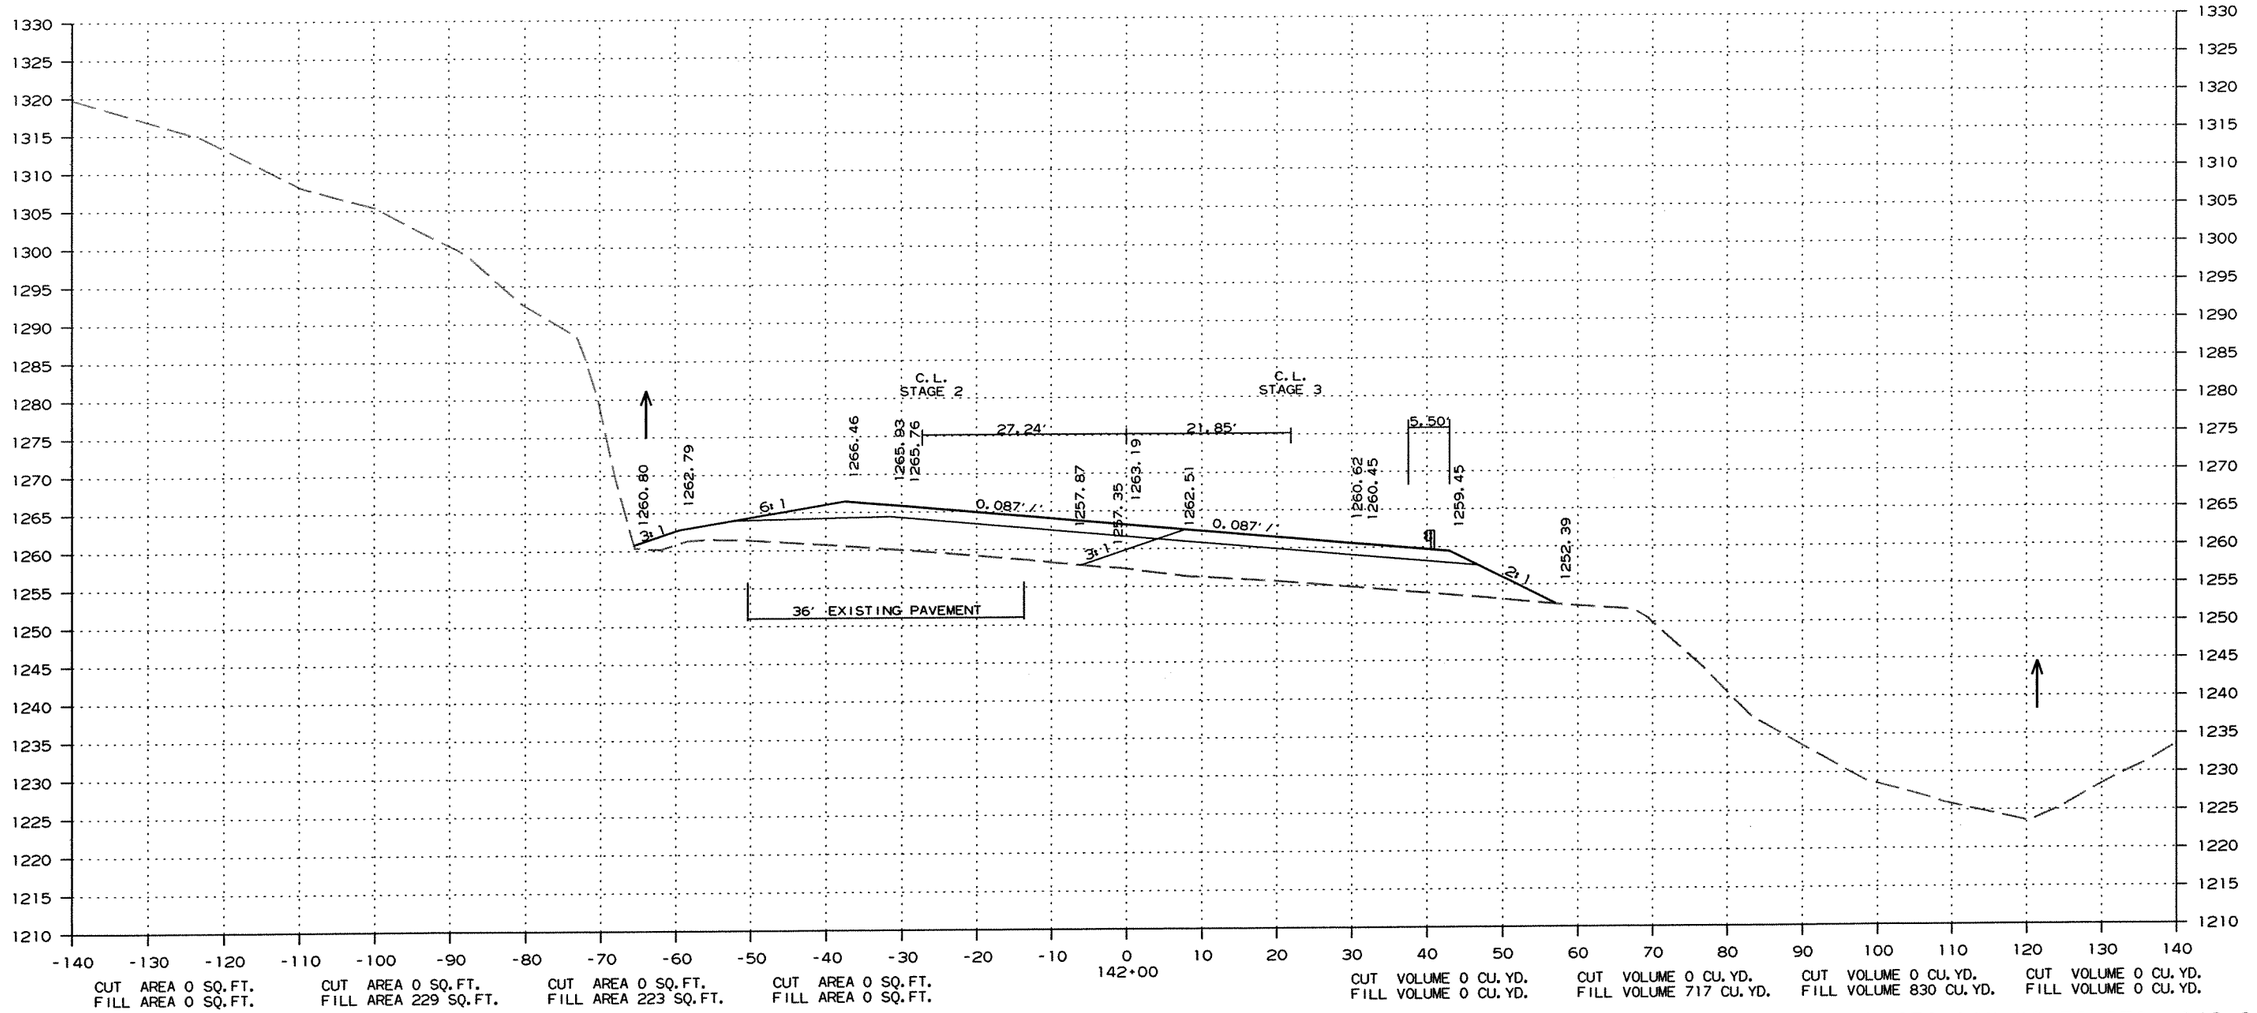

CUT AREA 0 SQ.FT. FILL AREA 0 SQ.FT.
CUT AREA 0 SQ.FT. FILL AREA 229 SQ.FT.
CUT AREA 0 SQ.FT. FILL AREA 223 SQ.FT.
CUT AREA 0 SQ.FT. FILL AREA 0 SQ.FT.
CUT VOLUME 0 CU.YD. FILL VOLUME 0 CU.YD.
CUT VOLUME 0 CU.YD. FILL VOLUME 717 CU.YD.
CUT VOLUME 0 CU.YD. FILL VOLUME 830 CU.YD.
CUT VOLUME 0 CU.YD. FILL VOLUME 0 CU.YD.


CROSS SECTION STA. 142+00 TO STA. 142+00

R090065.DGN 11/13/2011

DATE REVISED	DATE FILMED	DATE REVISED	DATE FILMED	FED.RD. DIST.NO.	STATE	FED.AID PROJ.NO.	SHEET NO.	TOTAL SHEETS
				6	ARK.			
				JOB NO.		090065	243	460

(2) CROSS SECTIONS

STAGE 1 STAGE 2 STAGE 3 STAGE 4 STAGE 4 STAGE 3 STAGE 2 STAGE 1

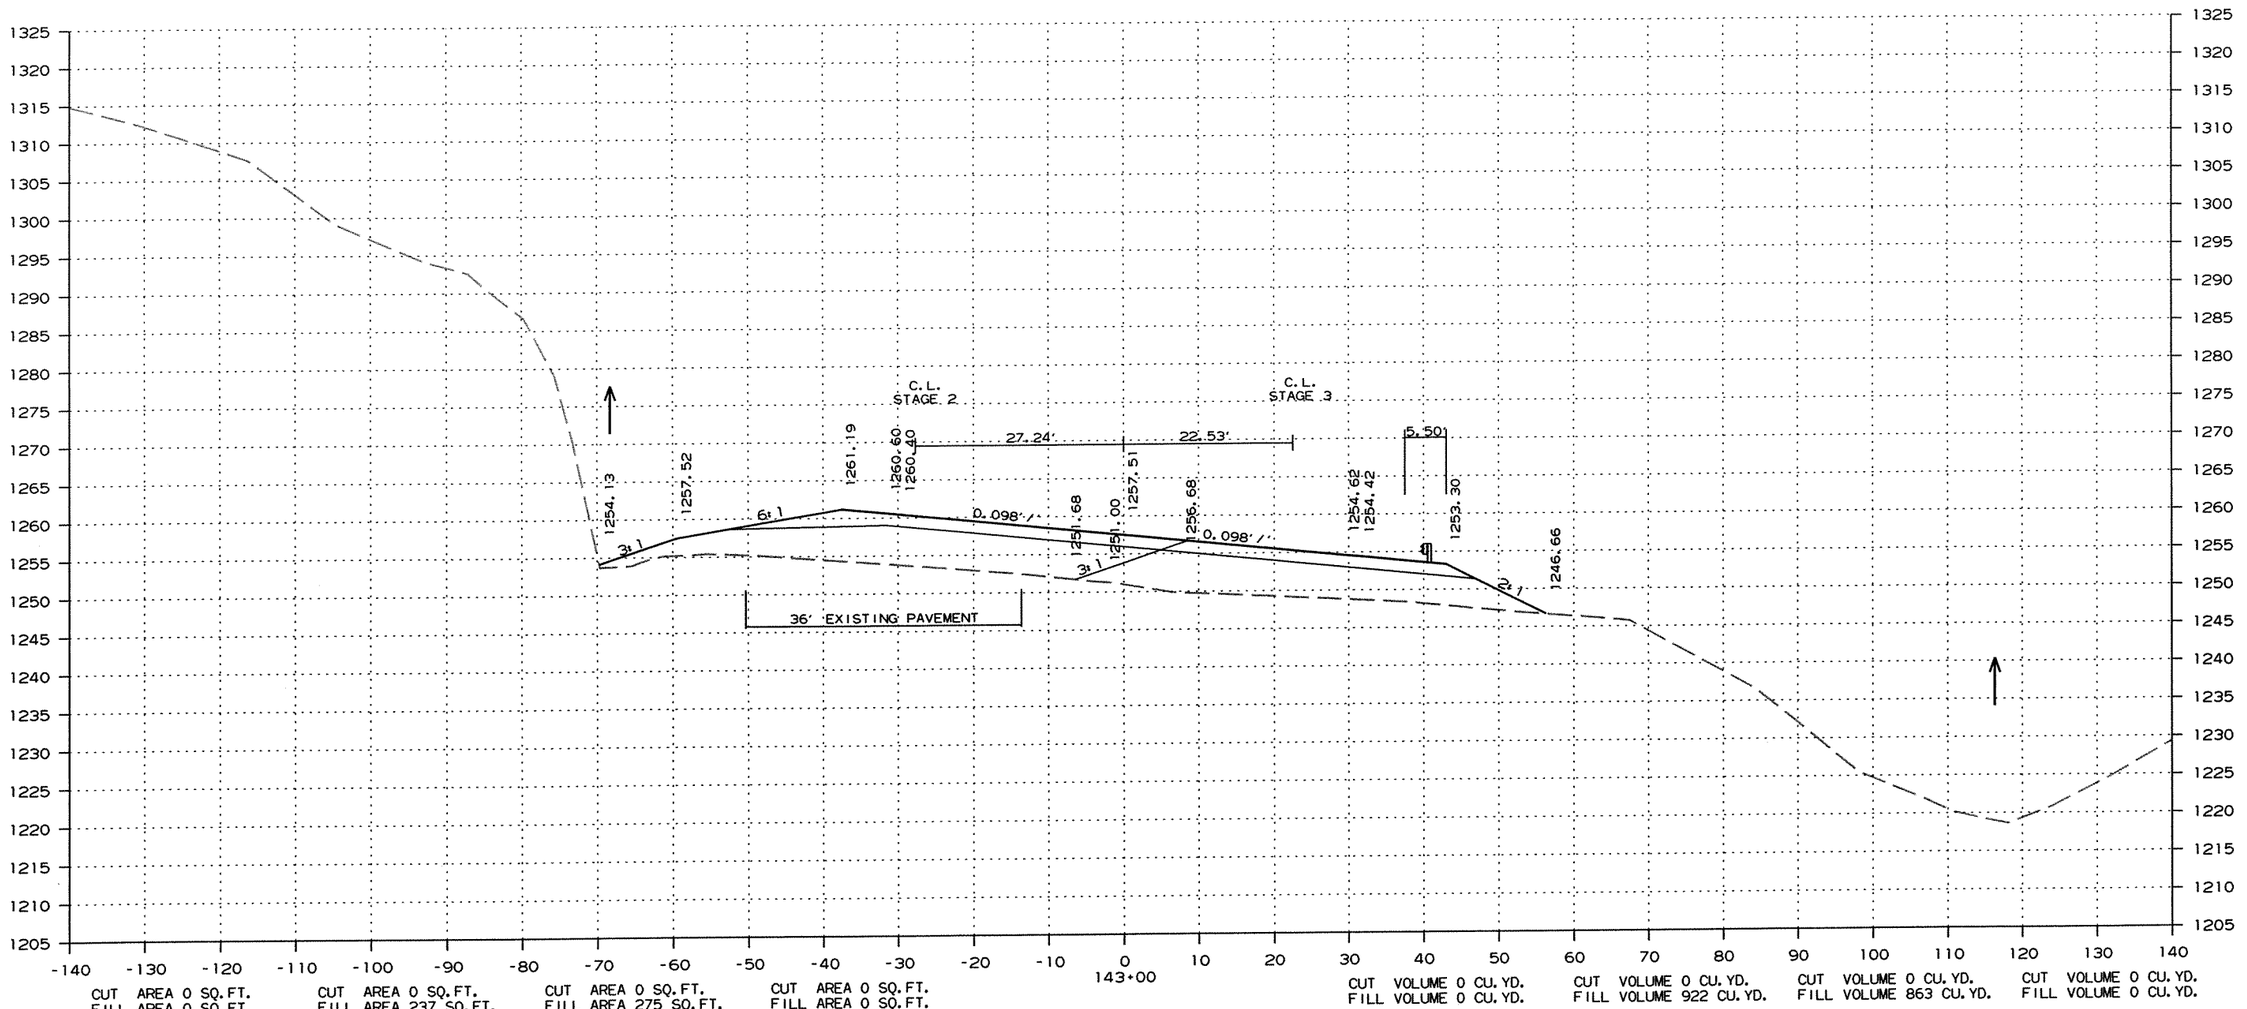

CUT AREA 0 SQ.FT. FILL AREA 0 SQ.FT.

CUT AREA 0 SQ.FT. FILL AREA 237 SQ.FT.

CUT AREA 0 SQ.FT. FILL AREA 275 SQ.FT.

CUT AREA 0 SQ.FT. FILL AREA 0 SQ.FT.

CUT VOLUME 0 CU.YD. FILL VOLUME 0 CU.YD.

CUT VOLUME 0 CU.YD. FILL VOLUME 922 CU.YD.

CUT VOLUME 0 CU.YD. FILL VOLUME 863 CU.YD.

CUT VOLUME 0 CU.YD. FILL VOLUME 0 CU.YD.


CROSS SECTION STA. 143+00 TO STA. 143+00

R090065.DGN 11/13/2011

DATE REVISED	DATE FILMED	DATE REVISED	DATE FILMED	FED.RD. DIST.NO.	STATE	FED.AID PROJ.NO.	SHEET NO.	TOTAL SHEETS
				6	ARK.			
				JOB NO.		090065	244	460

(2) CROSS SECTIONS

STAGE 1 STAGE 2 STAGE 3 STAGE 4 STAGE 4 STAGE 3 STAGE 2 STAGE 1

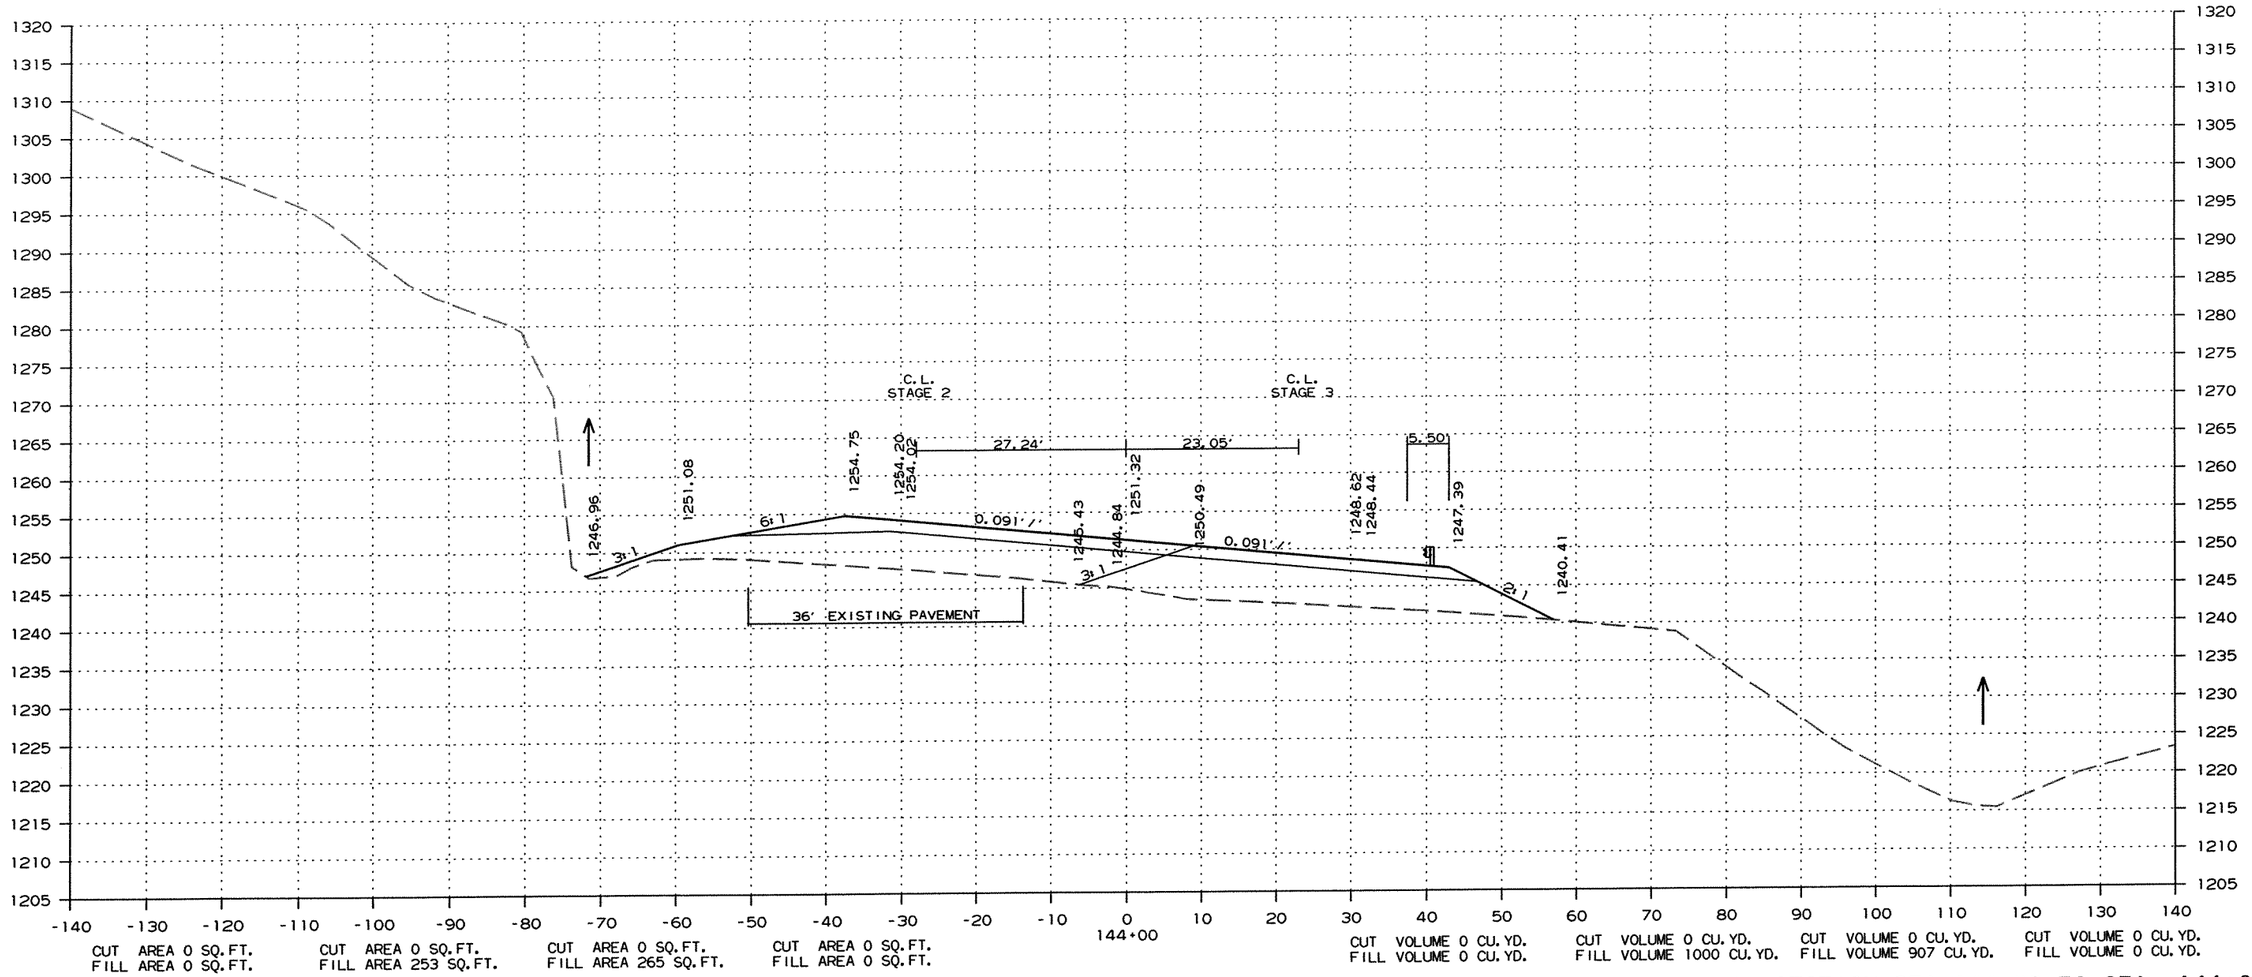

CUT AREA 0 SQ.FT. FILL AREA 0 SQ.FT.

CUT AREA 0 SQ.FT. FILL AREA 253 SQ.FT.

CUT AREA 0 SQ.FT. FILL AREA 265 SQ.FT.

CUT AREA 0 SQ.FT. FILL AREA 0 SQ.FT.

CUT VOLUME 0 CU.YD. FILL VOLUME 0 CU.YD.

CUT VOLUME 0 CU.YD. FILL VOLUME 1000 CU.YD.

CUT VOLUME 0 CU.YD. FILL VOLUME 907 CU.YD.

CUT VOLUME 0 CU.YD. FILL VOLUME 0 CU.YD.


CROSS SECTION STA. 144+00 TO STA. 144+00

R090065.DGN 11/13/2011

DATE REVISED	DATE FILMED	DATE REVISED	DATE FILMED	FED.RD. DIST.NO.	STATE	FED.AID PROJ.NO.	SHEET NO.	TOTAL SHEETS
				6	ARK.			
				JOB NO.		090065	245	460

(2) CROSS SECTIONS

STAGE 1 STAGE 2 STAGE 3 STAGE 4 STAGE 4 STAGE 3 STAGE 2 STAGE 1

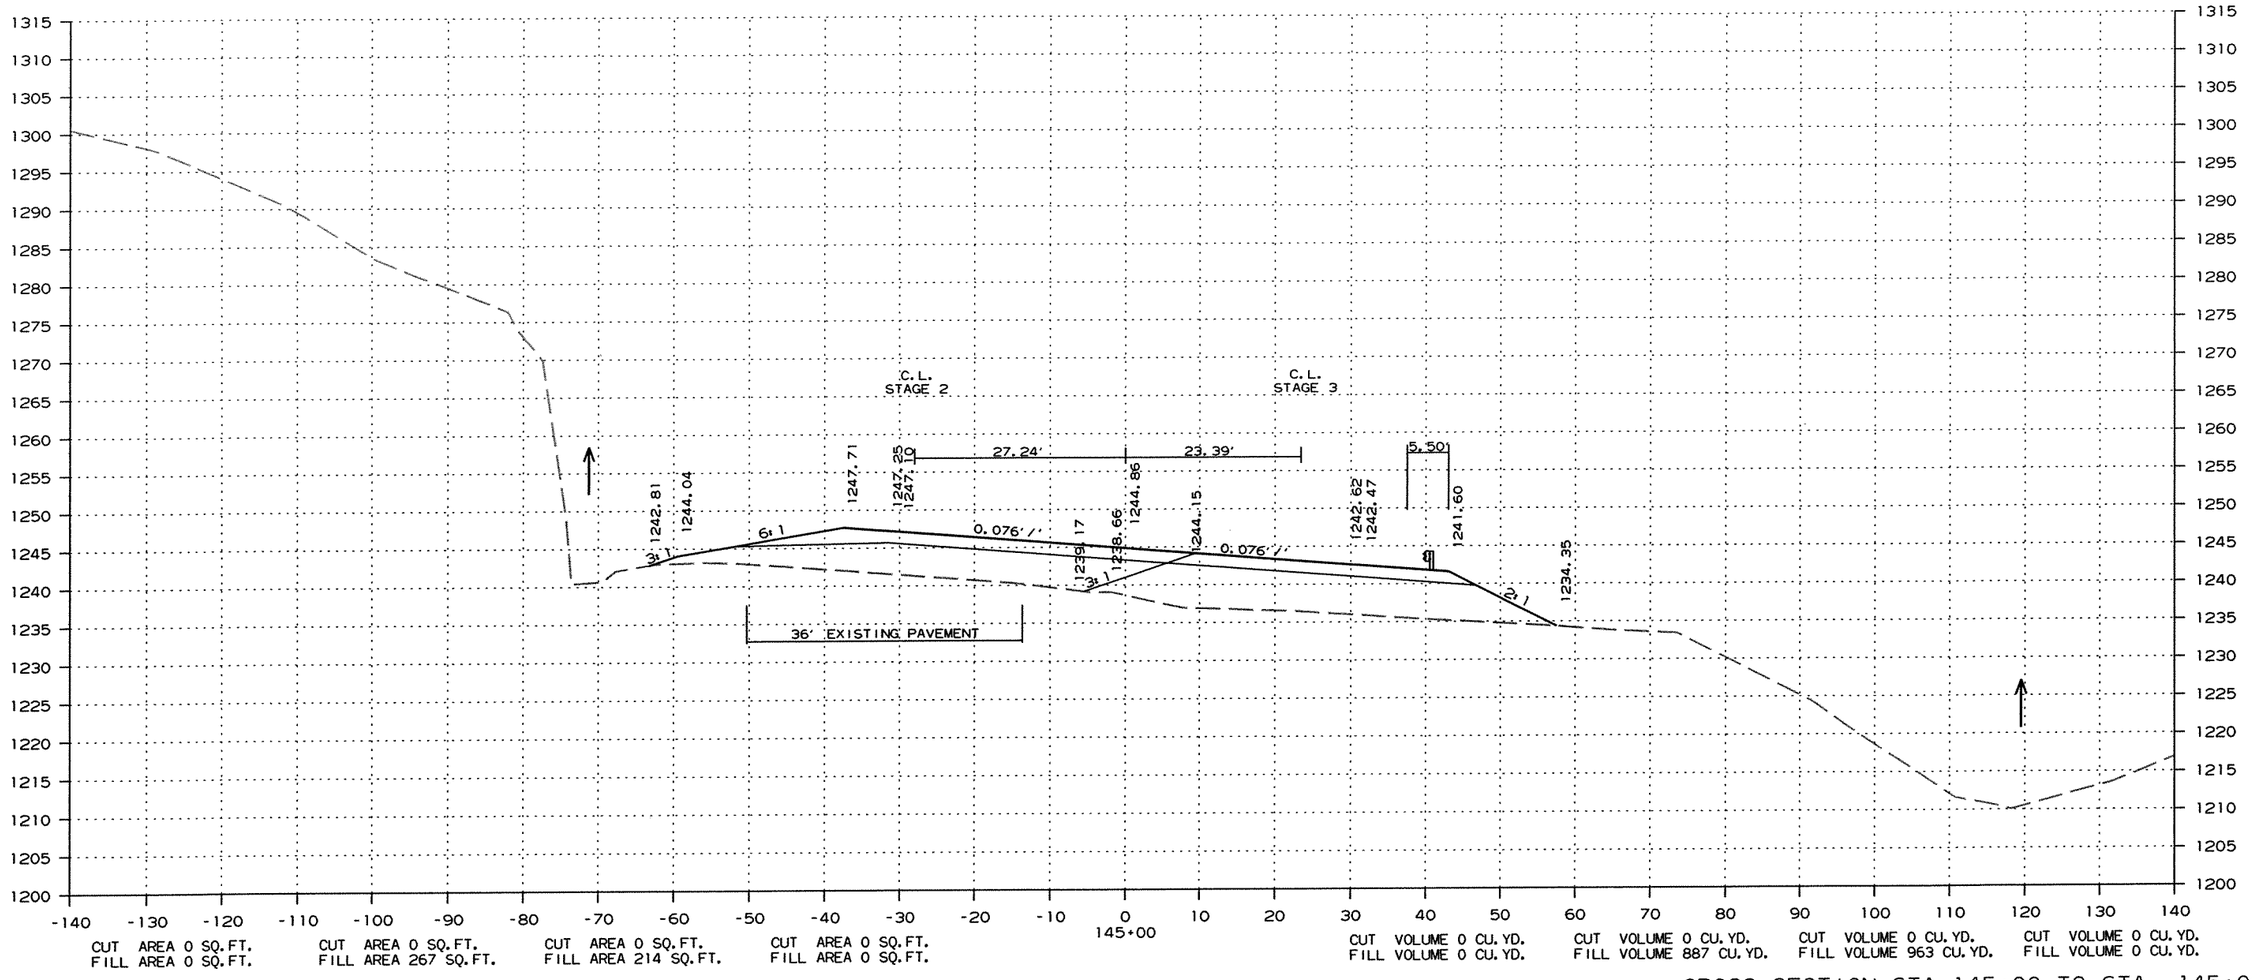

CUT AREA 0 SQ.FT. FILL AREA 0 SQ.FT.

CUT AREA 0 SQ.FT. FILL AREA 267 SQ.FT.

CUT AREA 0 SQ.FT. FILL AREA 214 SQ.FT.

CUT AREA 0 SQ.FT. FILL AREA 0 SQ.FT.

CUT VOLUME 0 CU.YD. FILL VOLUME 0 CU.YD.

CUT VOLUME 0 CU.YD. FILL VOLUME 887 CU.YD.

CUT VOLUME 0 CU.YD. FILL VOLUME 963 CU.YD.

CUT VOLUME 0 CU.YD. FILL VOLUME 0 CU.YD.

CROSS SECTION STA. 145+00 TO STA. 145+00


R090065.DGN 11/13/2011

DATE REVISED	DATE FILMED	DATE REVISED	DATE FILMED	FED.RD. DIST.NO.	STATE	FED.AID PROJ.NO.	SHEET NO.	TOTAL SHEETS
				6	ARK.			
				JOB NO.		090065	246	460

(2) CROSS SECTIONS

STAGE 1 STAGE 2 STAGE 3 STAGE 4 STAGE 4 STAGE 3 STAGE 2 STAGE 1

STA. 146+85.17 BEGIN GUARDRAIL ON LT.

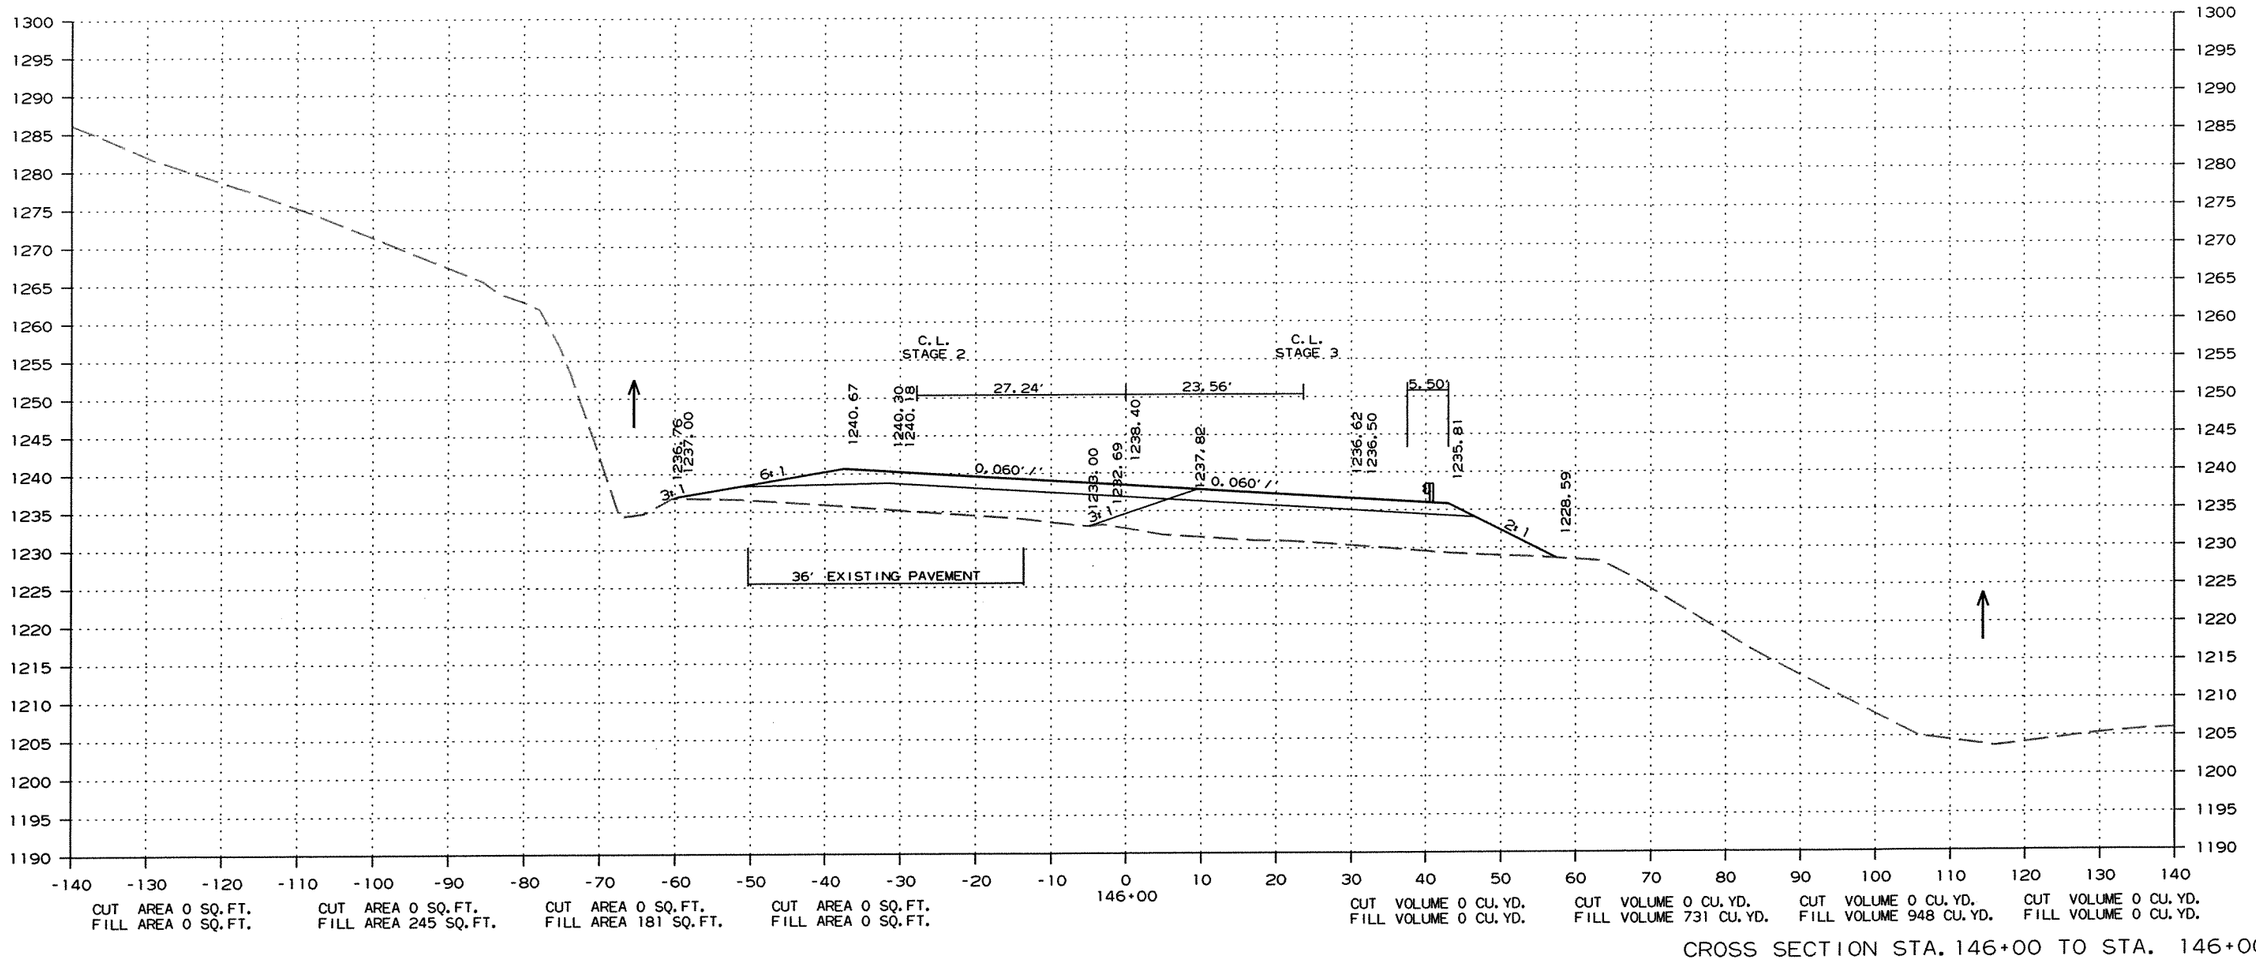


CUT AREA 0 SQ.FT. FILL AREA 0 SQ.FT.
CUT AREA 0 SQ.FT. FILL AREA 245 SQ.FT.
CUT AREA 0 SQ.FT. FILL AREA 181 SQ.FT.
CUT AREA 0 SQ.FT. FILL AREA 0 SQ.FT.
CUT VOLUME 0 CU.YD. FILL VOLUME 0 CU.YD.
CUT VOLUME 0 CU.YD. FILL VOLUME 731 CU.YD.
CUT VOLUME 0 CU.YD. FILL VOLUME 948 CU.YD.
CUT VOLUME 0 CU.YD. FILL VOLUME 0 CU.YD.

CROSS SECTION STA. 146+00 TO STA. 146+00

R090065.DGN 11/13/2011

DATE REVISED	DATE FILMED	DATE REVISED	DATE FILMED	FED.RD. DIST.NO.	STATE	FED.AID PROJ.NO.	SHEET NO.	TOTAL SHEETS
				6	ARK.			
				JOB NO.		090065	247	460

(2) CROSS SECTIONS

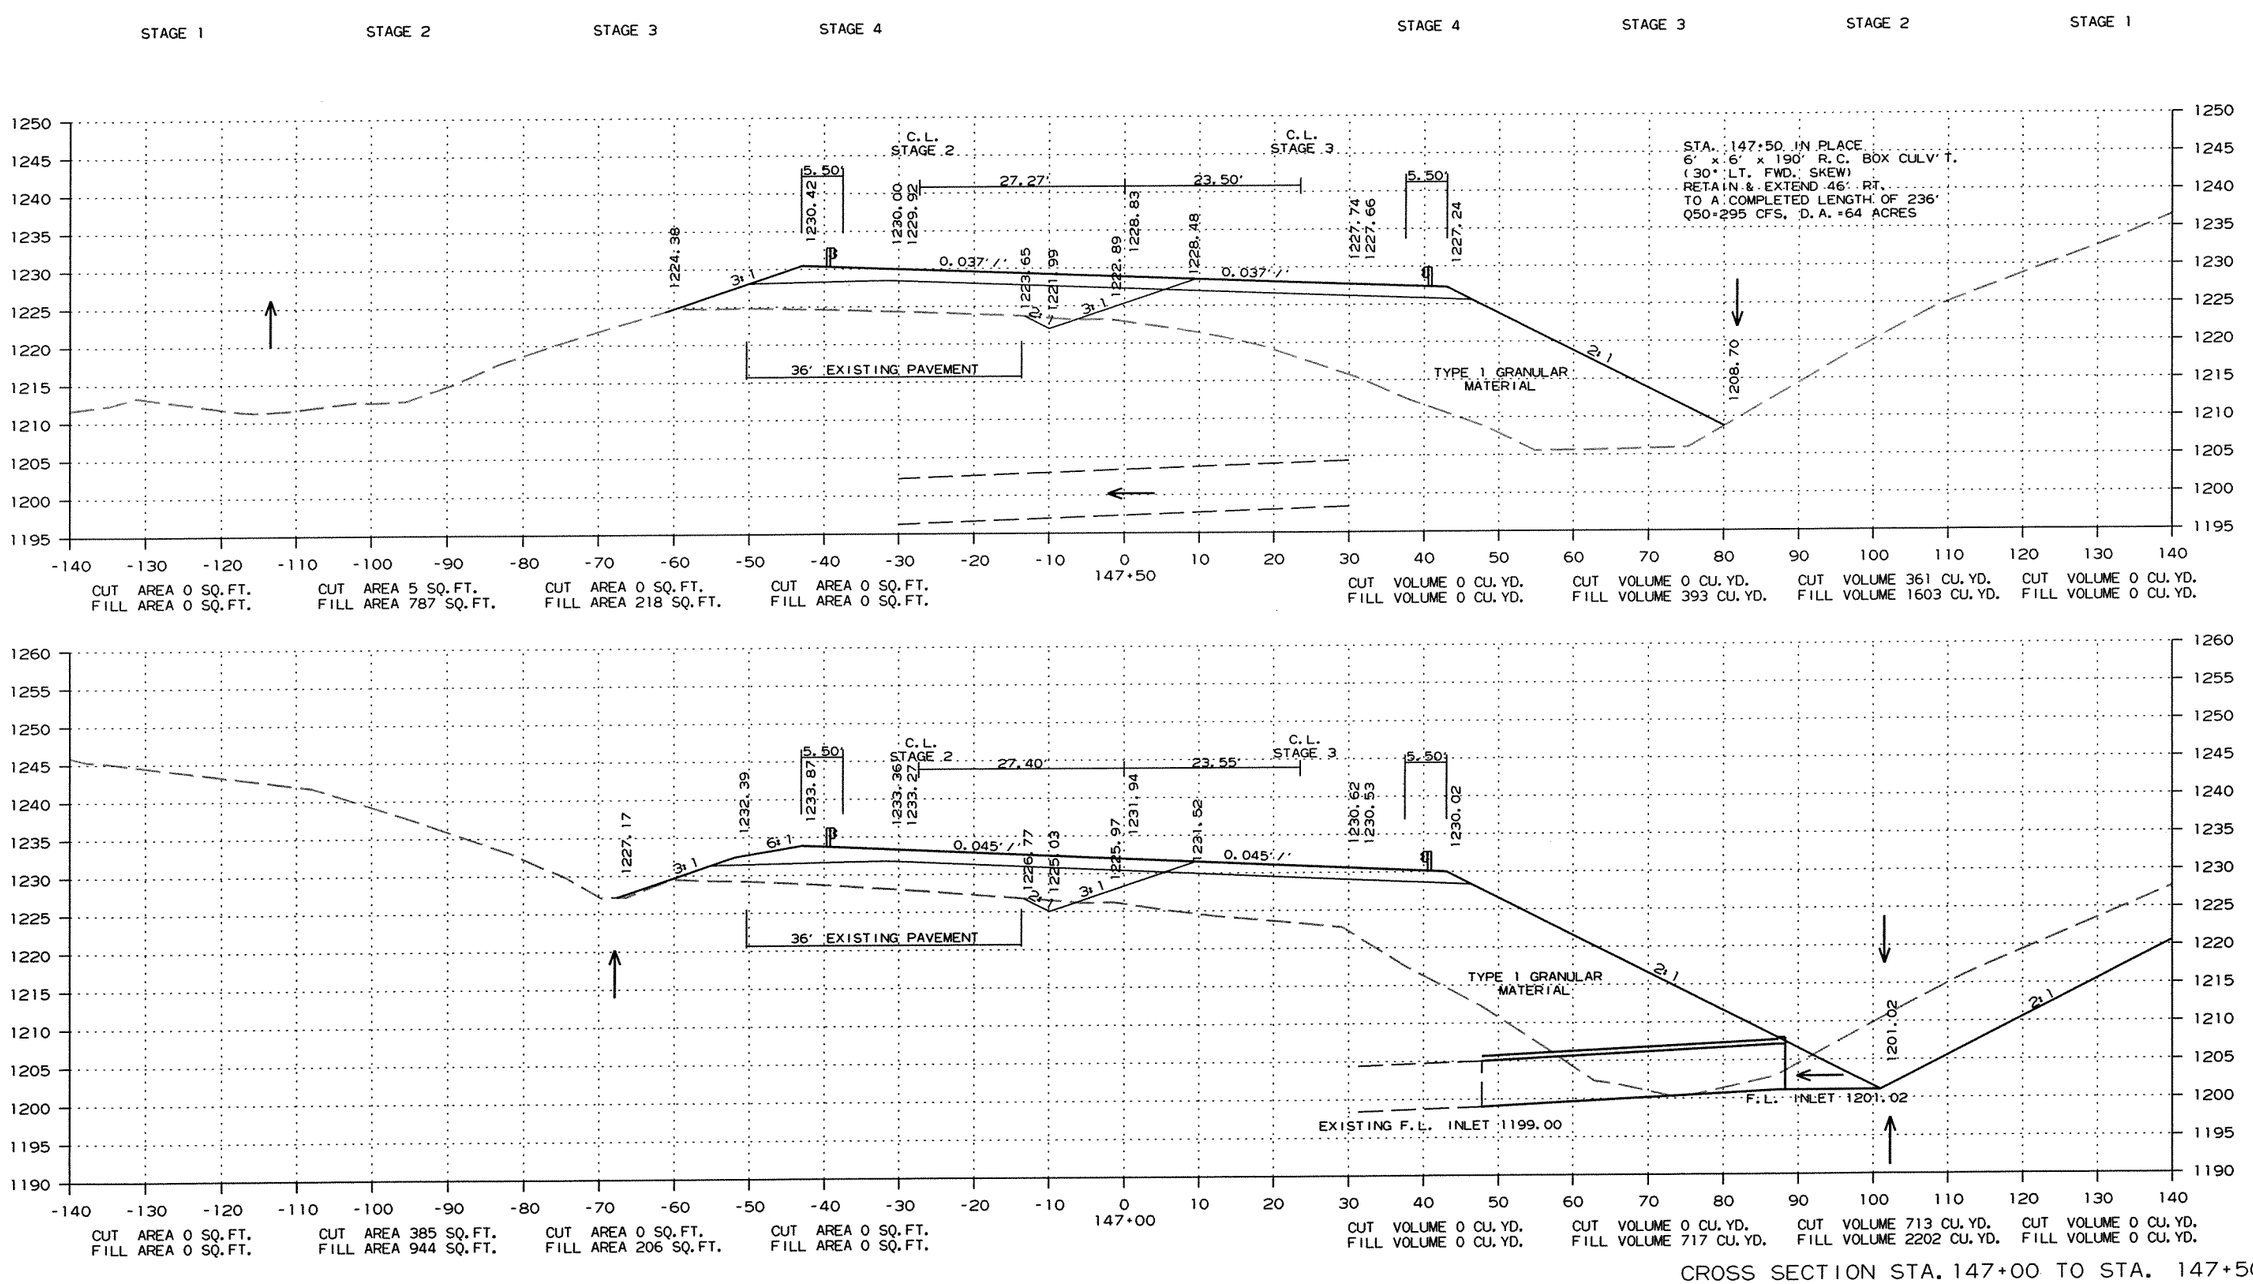


CROSS SECTION STA. 147+00 TO STA. 147+50

R090065.DGN 11/13/2011

DATE REVISED	DATE FILMED	DATE REVISED	DATE FILMED	FED.RD. DIST.NO.	STATE	FED.AID PROJ.NO.	SHEET NO.	TOTAL SHEETS
				6	ARK.			
				JOB NO.		090065	248	460

(2) CROSS SECTIONS

STAGE 1 STAGE 2 STAGE 3 STAGE 4 STAGE 4 STAGE 3 STAGE 2 STAGE 1

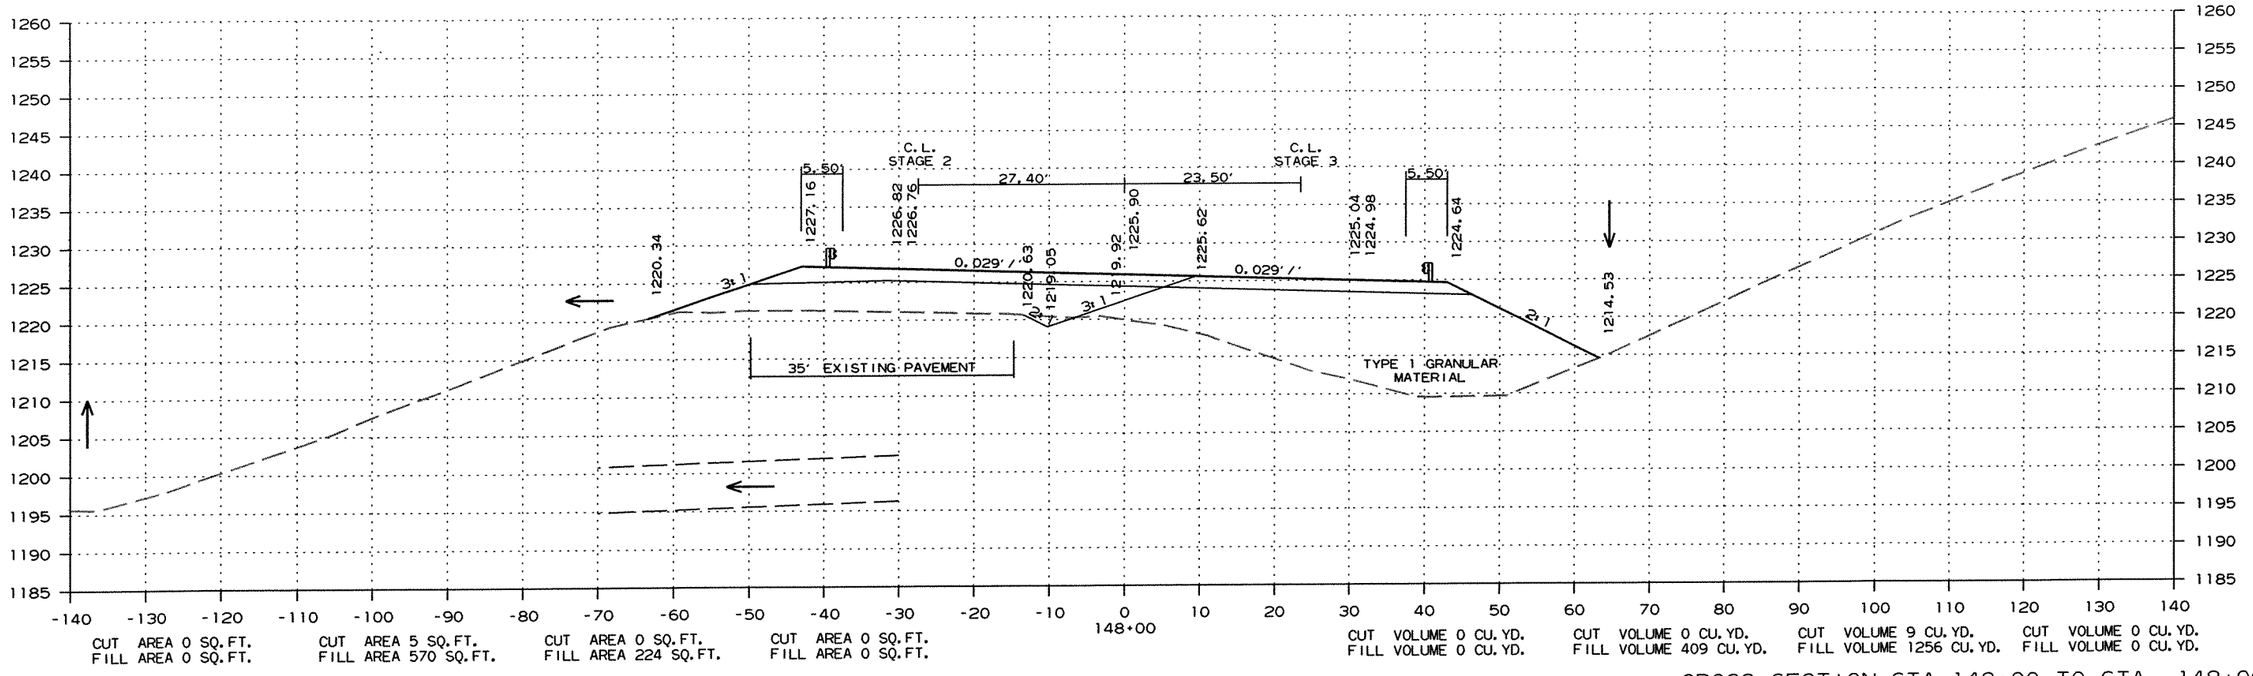


CROSS SECTION STA. 148+00 TO STA. 148+00

R090065.DGN 11/13/2011

DATE REVISED	DATE FILMED	DATE REVISED	DATE FILMED	FED.RD. DIST.NO.	STATE	FED.AID PROJ.NO.	SHEET NO.	TOTAL SHEETS
				6	ARK.			
				JOB NO.		090065	249	460

(2) CROSS SECTIONS

STAGE 1 STAGE 2 STAGE 3 STAGE 4 STAGE 4 STAGE 3 STAGE 2 STAGE 1

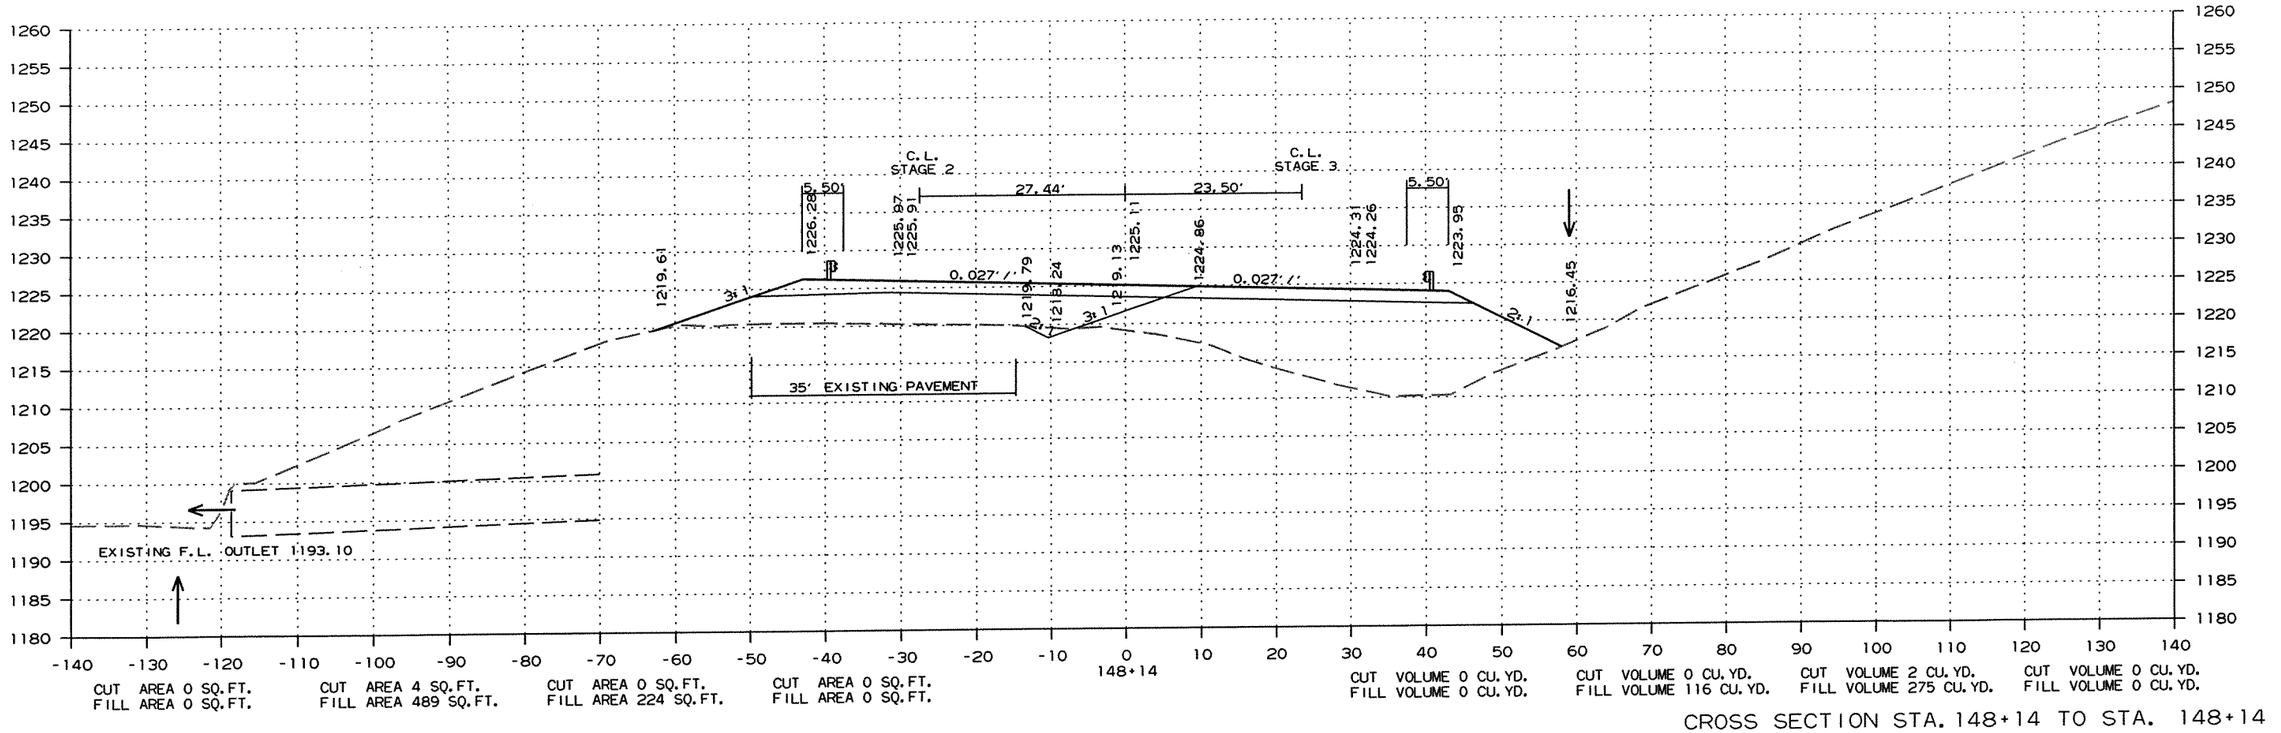


CROSS SECTION STA. 148+14 TO STA. 148+14

R090065.DGN 11/13/2011

DATE REVISED	DATE FILMED	DATE REVISED	DATE FILMED	FED.RD. DIST.NO.	STATE	FED.AID PROJ.NO.	SHEET NO.	TOTAL SHEETS
				6	ARK.			
				JOB NO.		090065	250	460

(2) CROSS SECTIONS

STAGE 1 STAGE 2 STAGE 3 STAGE 4 STAGE 4 STAGE 3 STAGE 2 STAGE 1

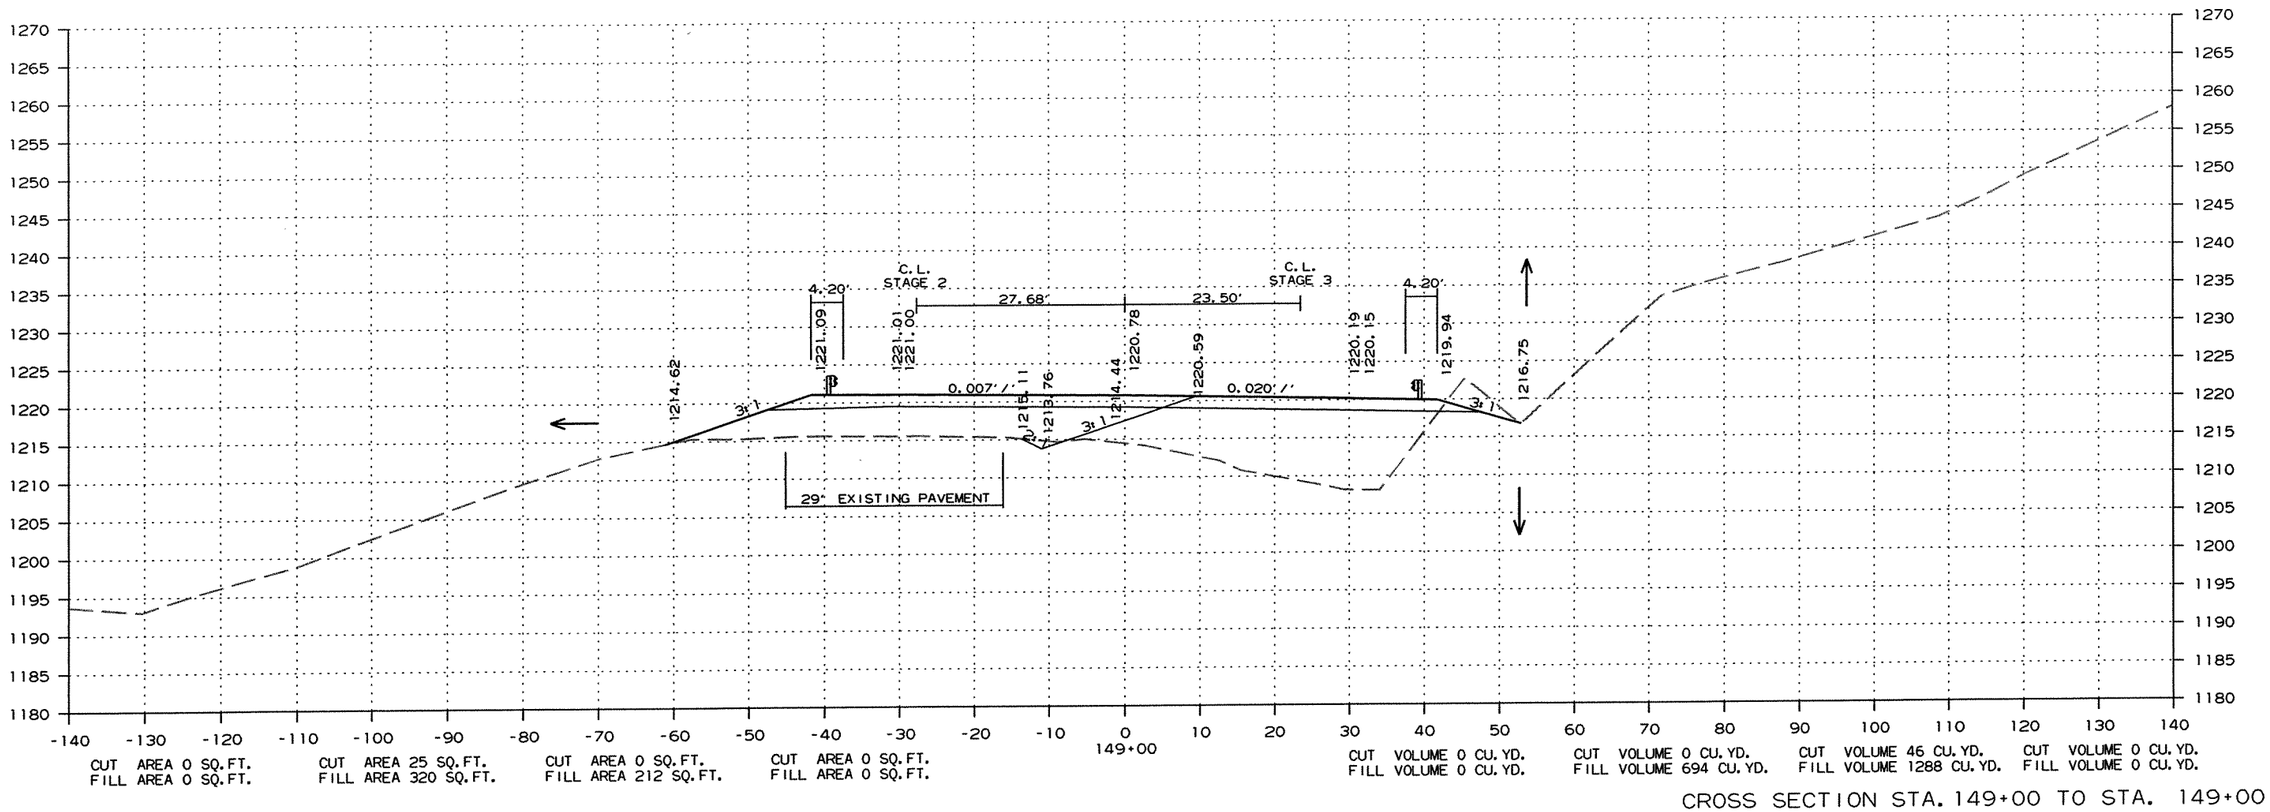

CUT AREA 0 SQ.FT. FILL AREA 0 SQ.FT.
CUT AREA 25 SQ.FT. FILL AREA 320 SQ.FT.
CUT AREA 0 SQ.FT. FILL AREA 212 SQ.FT.
CUT AREA 0 SQ.FT. FILL AREA 0 SQ.FT.
CUT VOLUME 0 CU.YD. FILL VOLUME 0 CU.YD.
CUT VOLUME 0 CU.YD. FILL VOLUME 694 CU.YD.
CUT VOLUME 46 CU.YD. FILL VOLUME 1288 CU.YD.
CUT VOLUME 0 CU.YD. FILL VOLUME 0 CU.YD.

CROSS SECTION STA. 149+00 TO STA. 149+00


R090065.DGN 11/13/2011

DATE REVISED	DATE FILMED	DATE REVISED	DATE FILMED	FED.RD. DIST.NO.	STATE	FED.AID PROJ.NO.	SHEET NO.	TOTAL SHEETS
				6	ARK.			
				JOB NO.		090065	251	460

(2) CROSS SECTIONS

STAGE 1 STAGE 2 STAGE 3 STAGE 4 STAGE 4 STAGE 3 STAGE 2 STAGE 1

CUT AREA 0 SQ.FT. FILL AREA 0 SQ.FT.
CUT AREA 0 SQ.FT. FILL AREA 0 SQ.FT.
CUT AREA 0 SQ.FT. FILL AREA 0 SQ.FT.
CUT AREA 0 SQ.FT. FILL AREA 0 SQ.FT.
STA. 149+93.00 TOE OF SLOPE
CUT VOLUME 0 CU.YD. FILL VOLUME 0 CU.YD.
CUT VOLUME 0 CU.YD. FILL VOLUME 13 CU.YD.
CUT VOLUME 0 CU.YD. FILL VOLUME 48 CU.YD.
CUT VOLUME 0 CU.YD. FILL VOLUME 0 CU.YD.

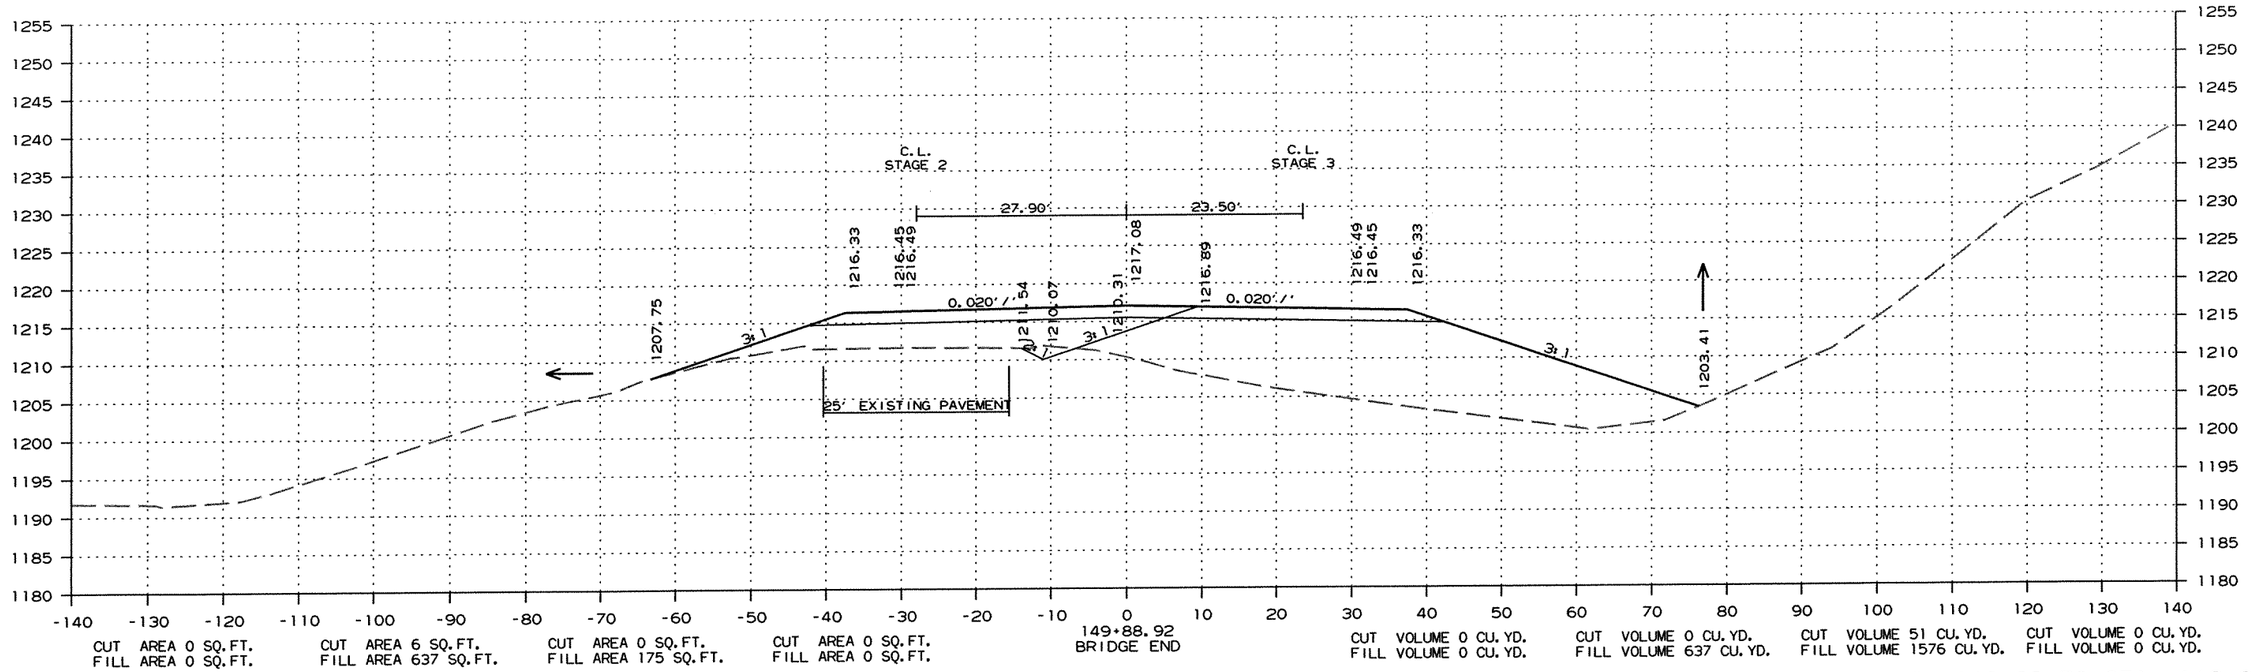


CUT AREA 0 SQ.FT. FILL AREA 0 SQ.FT.
CUT AREA 6 SQ.FT. FILL AREA 637 SQ.FT.
CUT AREA 0 SQ.FT. FILL AREA 175 SQ.FT.
CUT AREA 0 SQ.FT. FILL AREA 0 SQ.FT.
CUT VOLUME 0 CU.YD. FILL VOLUME 0 CU.YD.
CUT VOLUME 0 CU.YD. FILL VOLUME 637 CU.YD.
CUT VOLUME 51 CU.YD. FILL VOLUME 1576 CU.YD.
CUT VOLUME 0 CU.YD. FILL VOLUME 0 CU.YD.


CROSS SECTION STA. 149+89 TO STA. 149+89

R090065.DGN 11/13/2011

DATE REVISED	DATE FILMED	DATE REVISED	DATE FILMED	FED.RD. DIST.NO.	STATE	FED.AID PROJ.NO.	SHEET NO.	TOTAL SHEETS
				6	ARK.			
				JOB NO.		090065	252	460

(2) CROSS SECTIONS

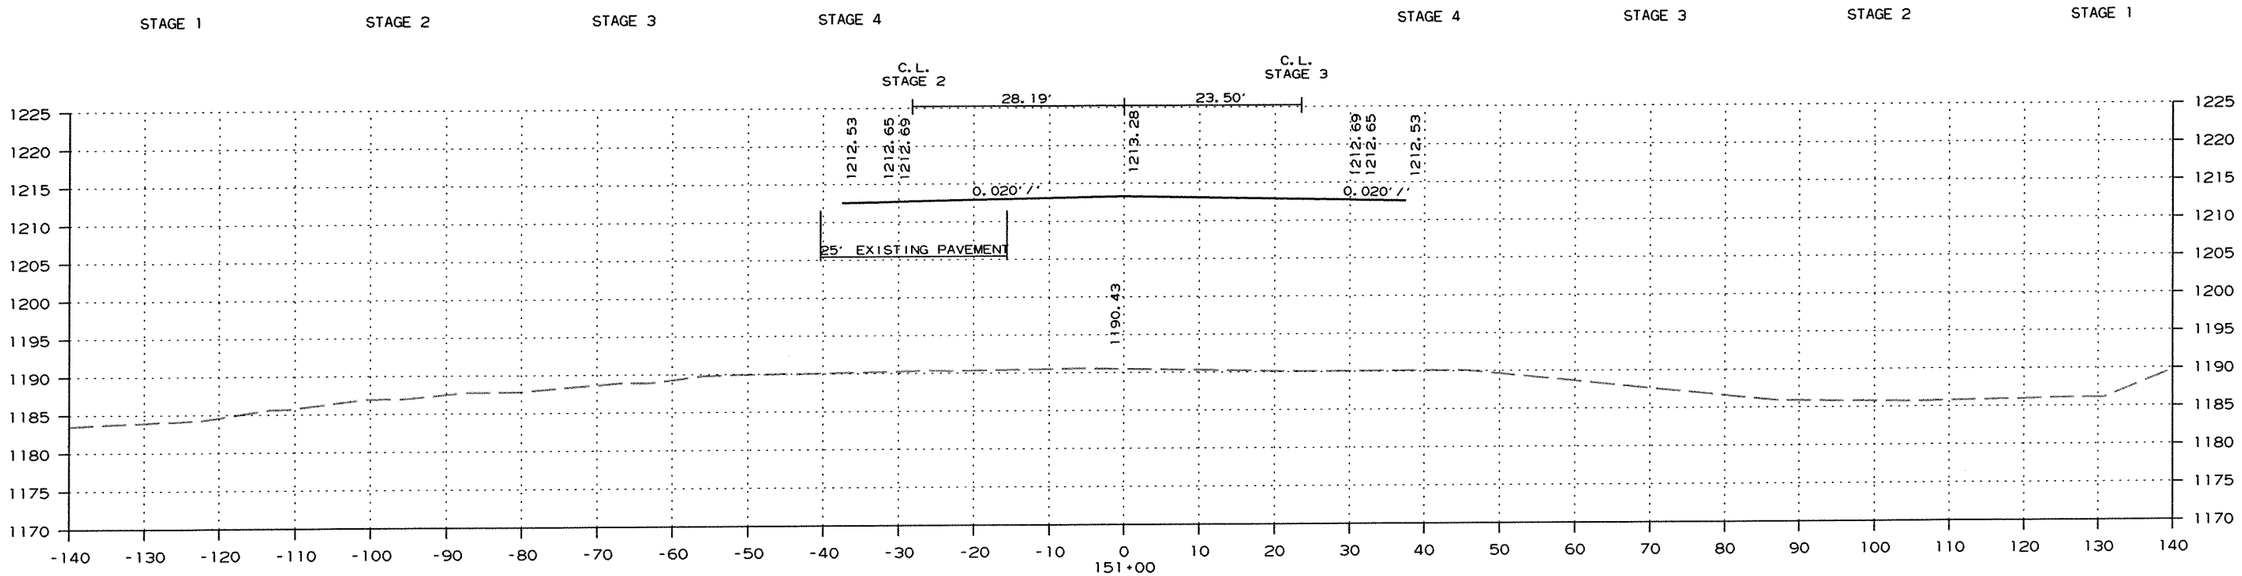

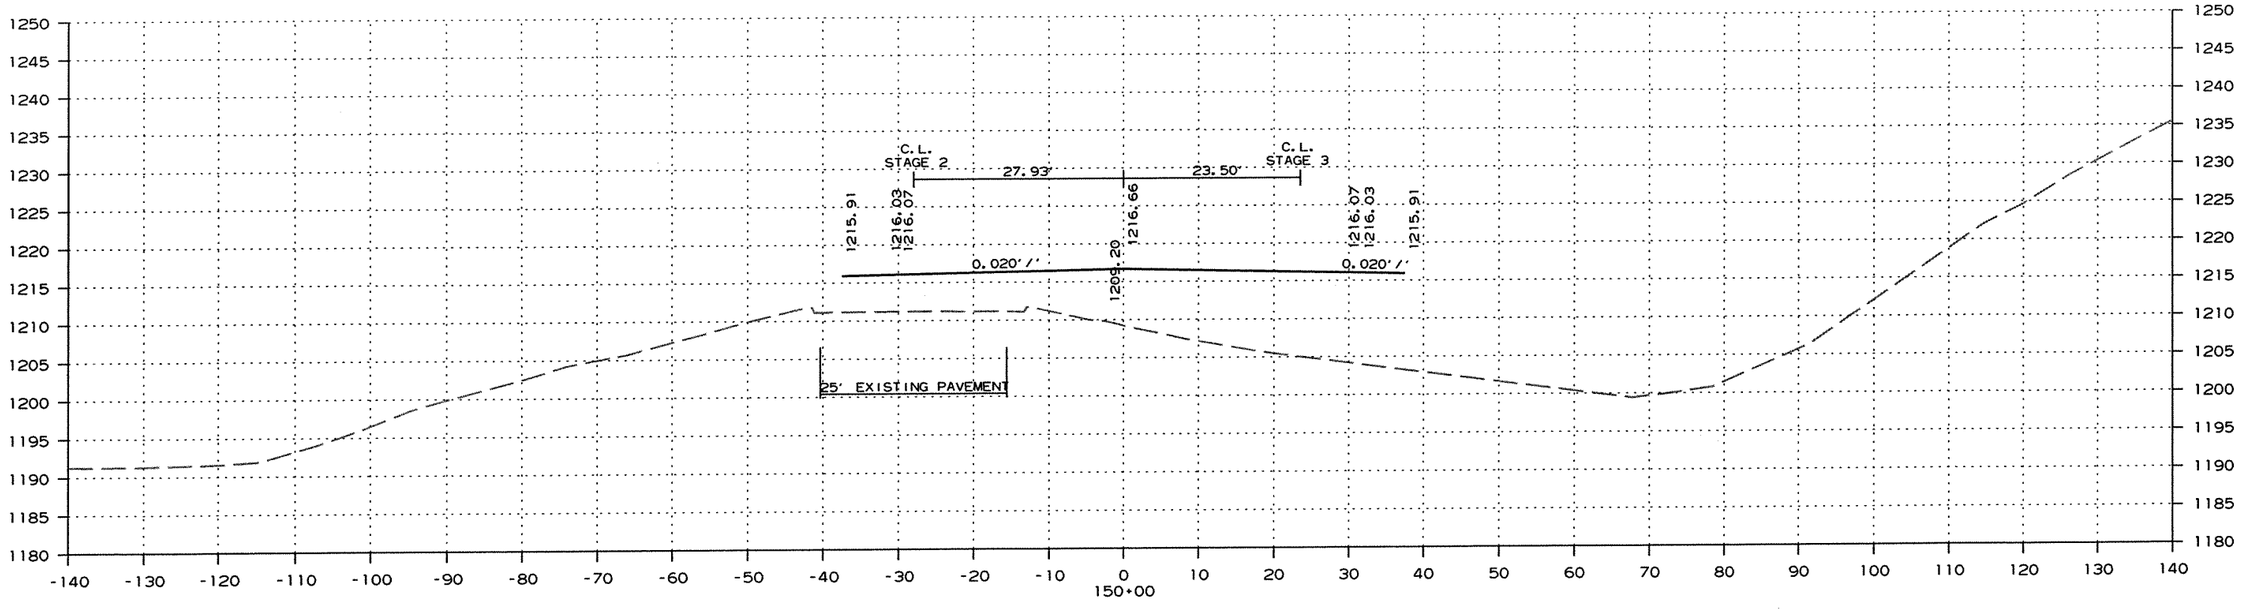

CROSS SECTION STA. 150+00 TO STA. 151+00

R090065.DGN 11/13/2011

DATE REVISED	DATE FILMED	DATE REVISED	DATE FILMED	FED.RD. DIST.NO.	STATE	FED.AID PROJ.NO.	SHEET NO.	TOTAL SHEETS
				6	ARK.			
				JOB NO.		090065	253	460

(2) CROSS SECTIONS

STAGE 1 STAGE 2 STAGE 3 STAGE 4 STAGE 4 STAGE 3 STAGE 2 STAGE 1

CUT AREA 0 SQ.FT.
FILL AREA 0 SQ.FT.

CUT AREA 0 SQ.FT.
FILL AREA 0 SQ.FT.

CUT AREA 0 SQ.FT.
FILL AREA 0 SQ.FT.

CUT AREA 0 SQ.FT.
FILL AREA 0 SQ.FT.


STA. 152+40.00 TOE OF SLOPE


CUT VOLUME 0 CU. YD.
FILL VOLUME 0 CU. YD.

CUT VOLUME 0 CU. YD.
FILL VOLUME 17 CU. YD.

CUT VOLUME 0 CU. YD.
FILL VOLUME 62 CU. YD.

CUT VOLUME 0 CU. YD.
FILL VOLUME 0 CU. YD.

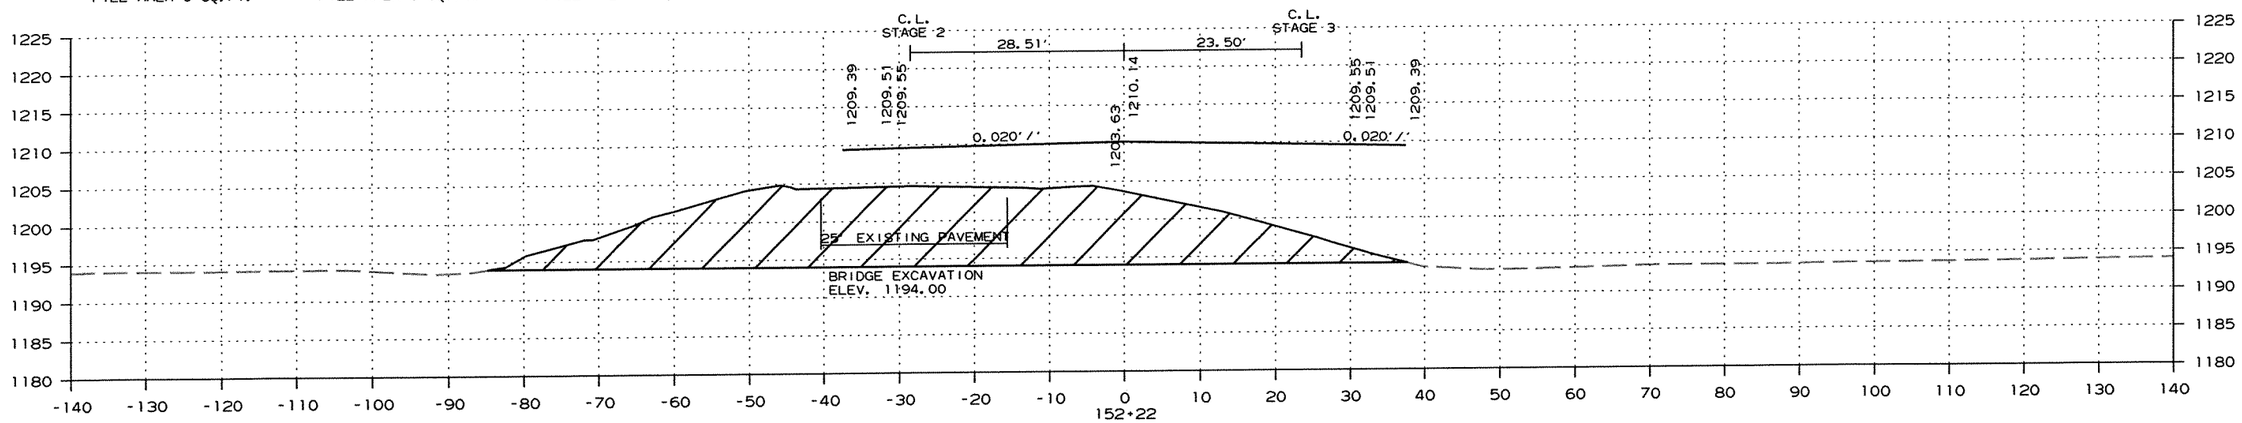

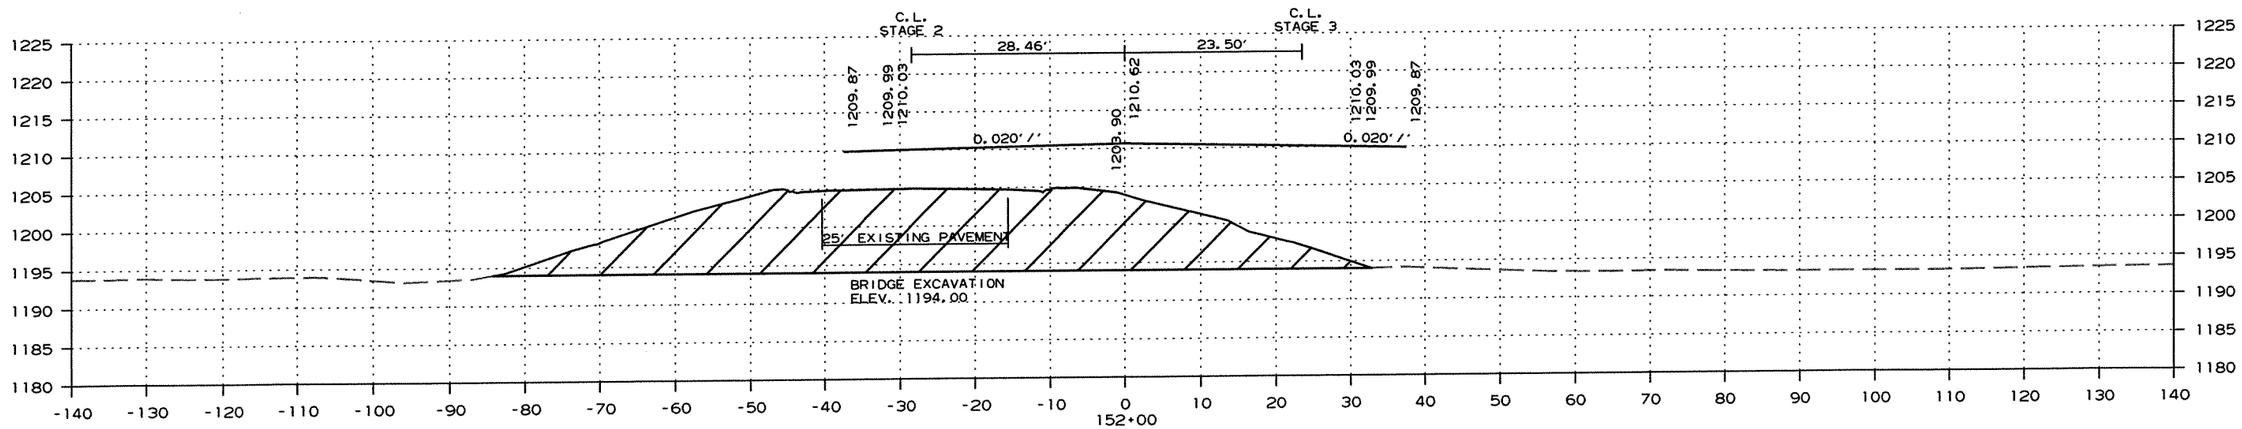


CROSS SECTION STA. 152+00 TO STA. 152+22

R090065.DGN 11/13/2011

DATE REVISED	DATE FILMED	DATE REVISED	DATE FILMED	FED.RD. DIST.NO.	STATE	FED.AID PROJ.NO.	SHEET NO.	TOTAL SHEETS
				6	ARK.			
				JOB NO.		090065	254	460

(2) CROSS SECTIONS

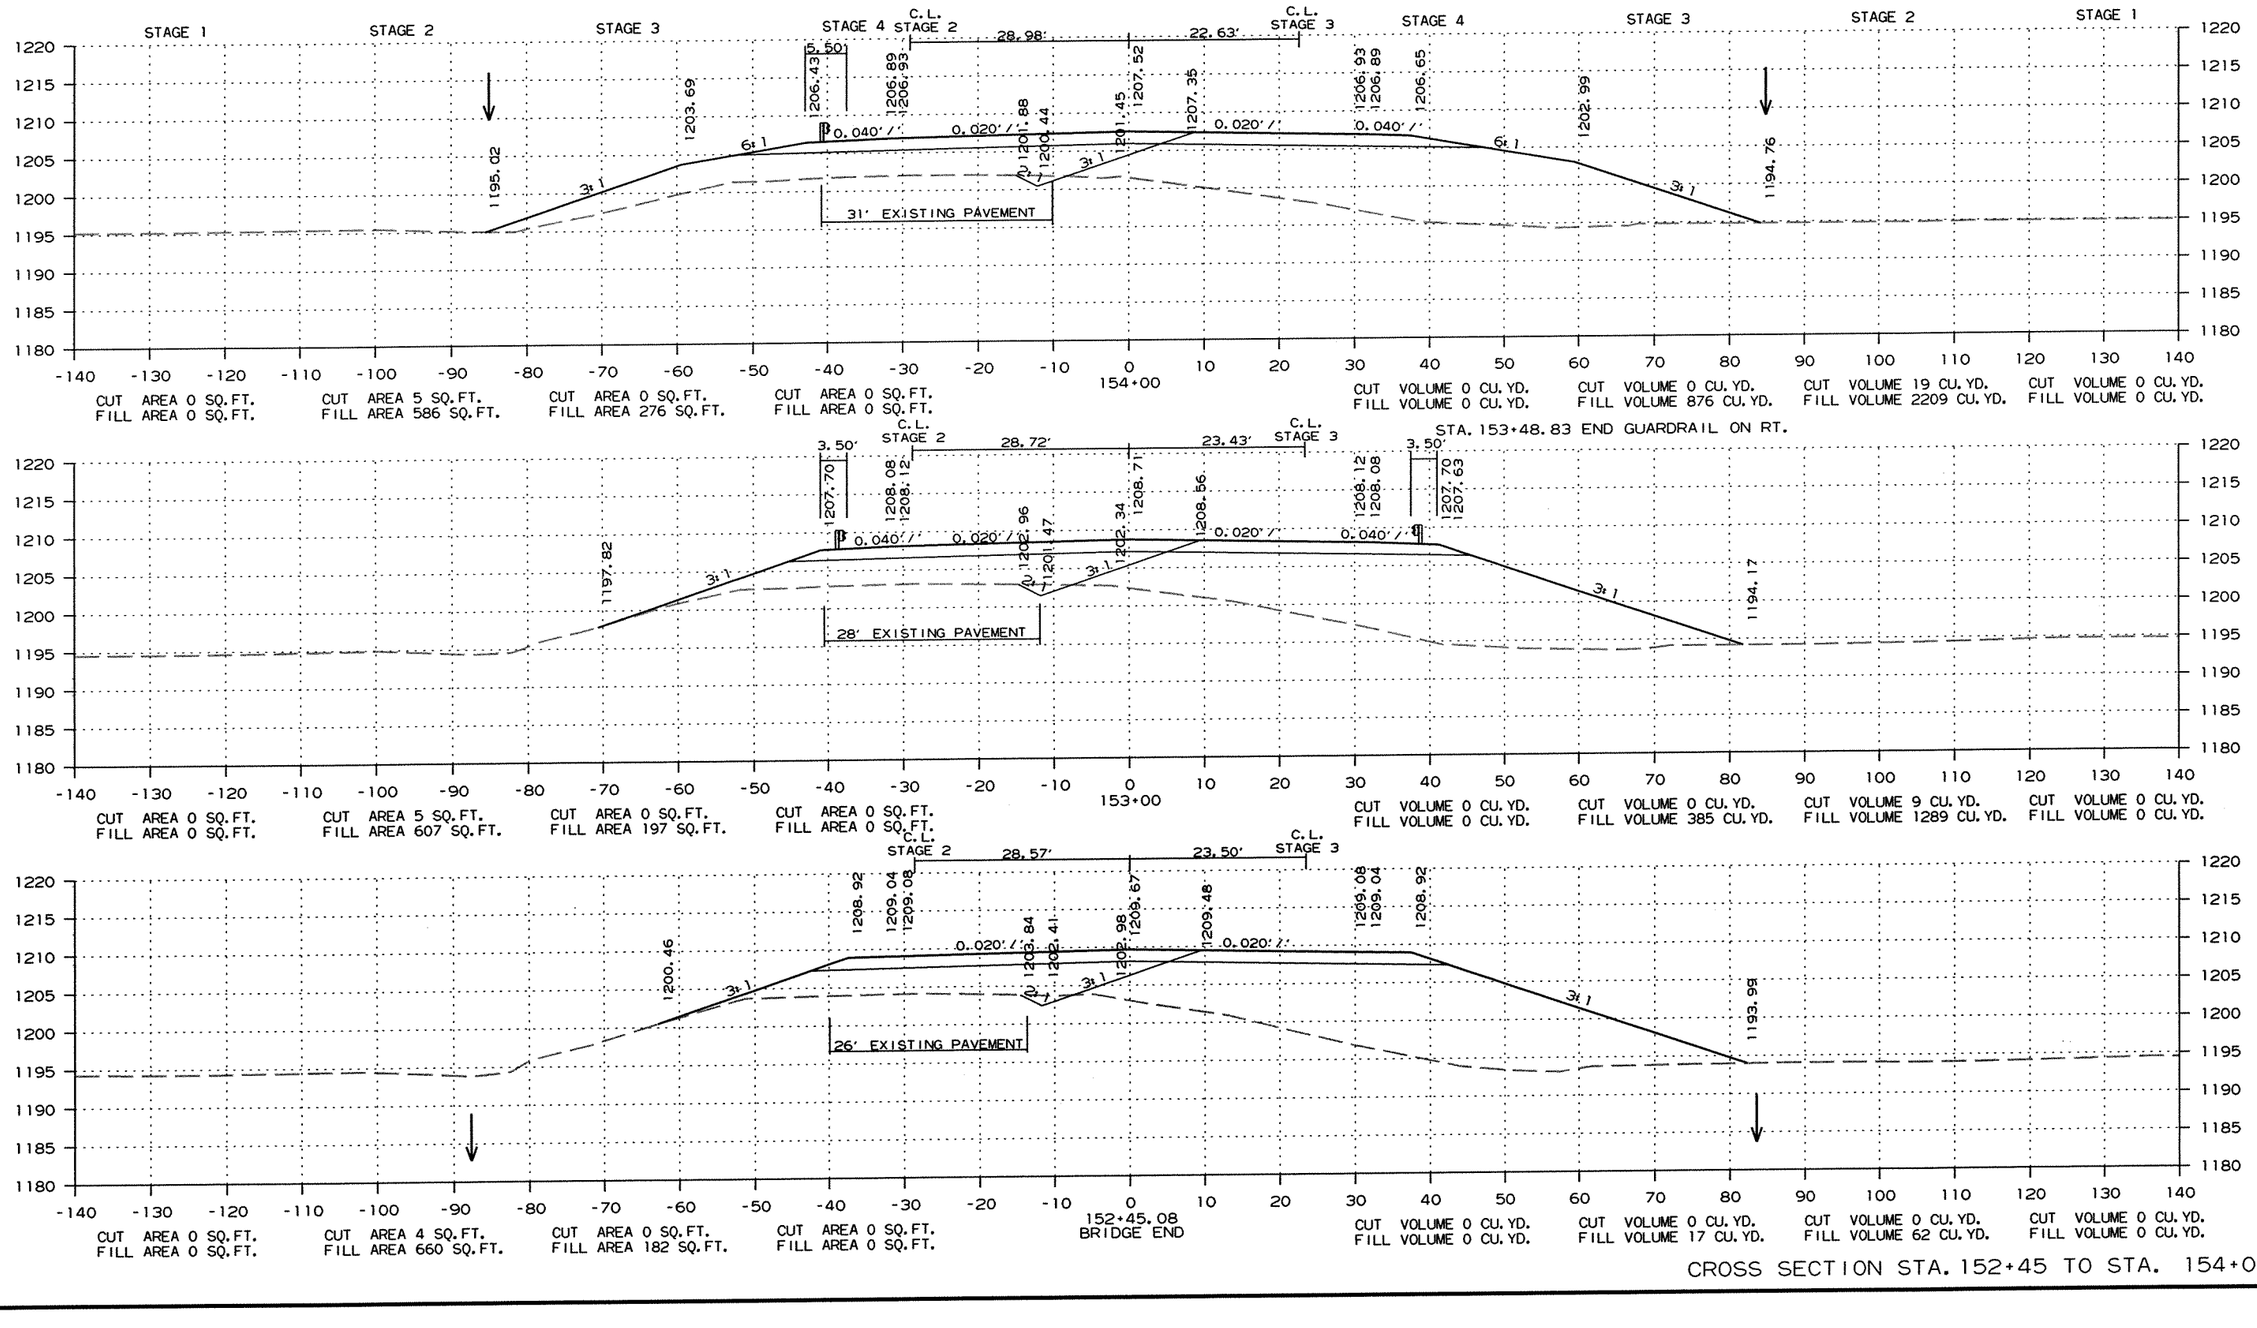


CROSS SECTION STA. 152+45 TO STA. 154+00

R090065.DGN 11/13/2011

DATE REVISED	DATE FILMED	DATE REVISED	DATE FILMED	FED.RD. DIST.NO.	STATE	FED.AID PROJ.NO.	SHEET NO.	TOTAL SHEETS
				6	ARK.			
				JOB NO.		090065	255	460

(2) CROSS SECTIONS

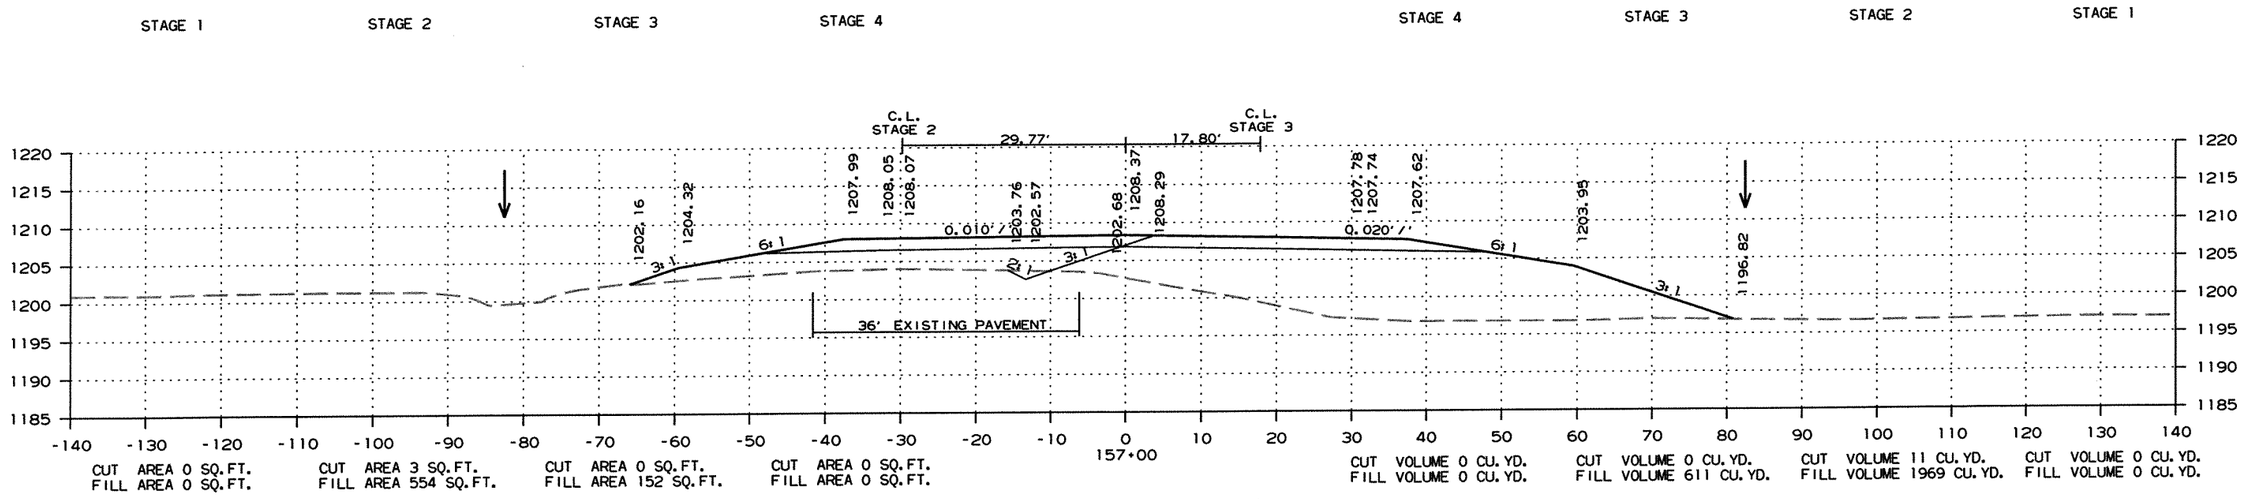


STA. 154+73.83 END GUARDRAIL ON LT.


CROSS SECTION STA. 155+00 TO STA. 157+00


R090065.DGN 11/13/2011

DATE REVISED	DATE FILMED	DATE REVISED	DATE FILMED	FED.RD. DIST.NO.	STATE	FED.AID PROJ.NO.	SHEET NO.	TOTAL SHEETS
				6	ARK.			
				JOB NO.		090065	256	460

(2) CROSS SECTIONS

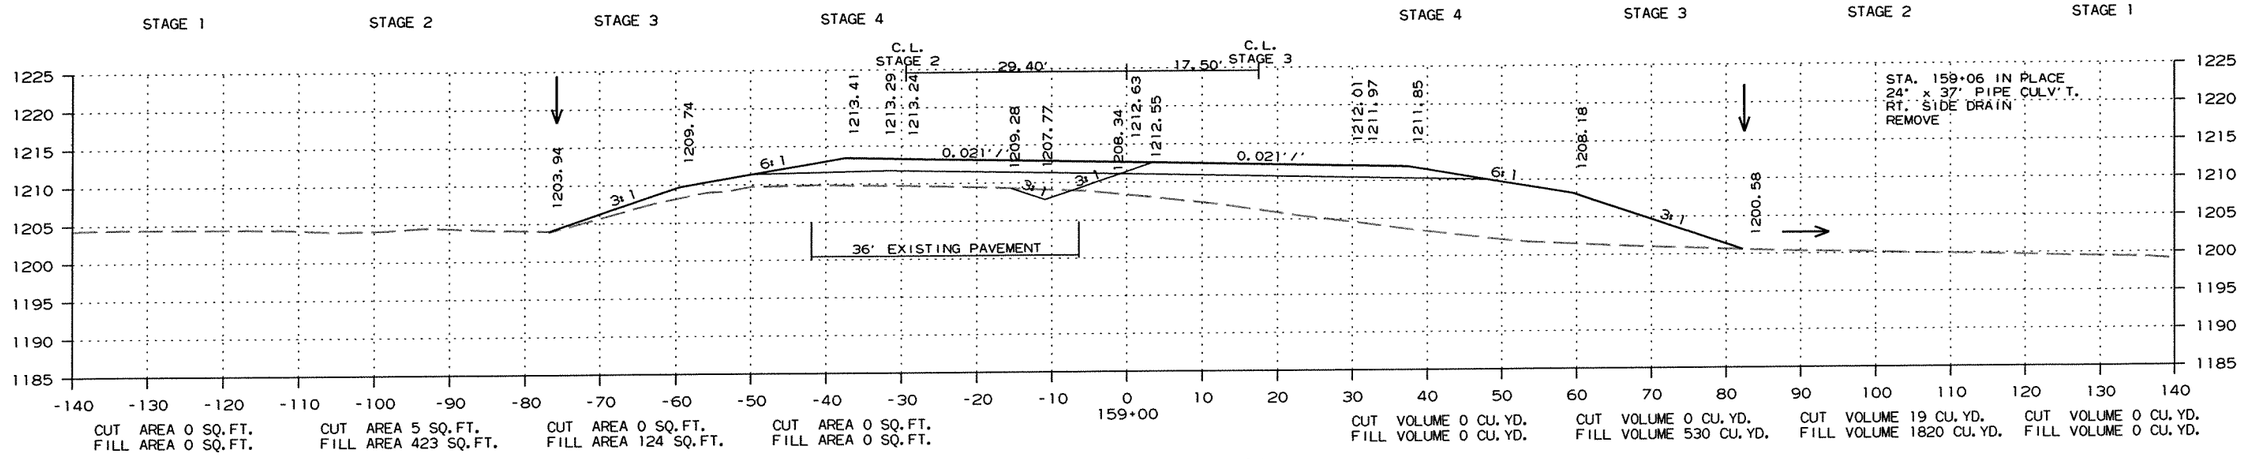

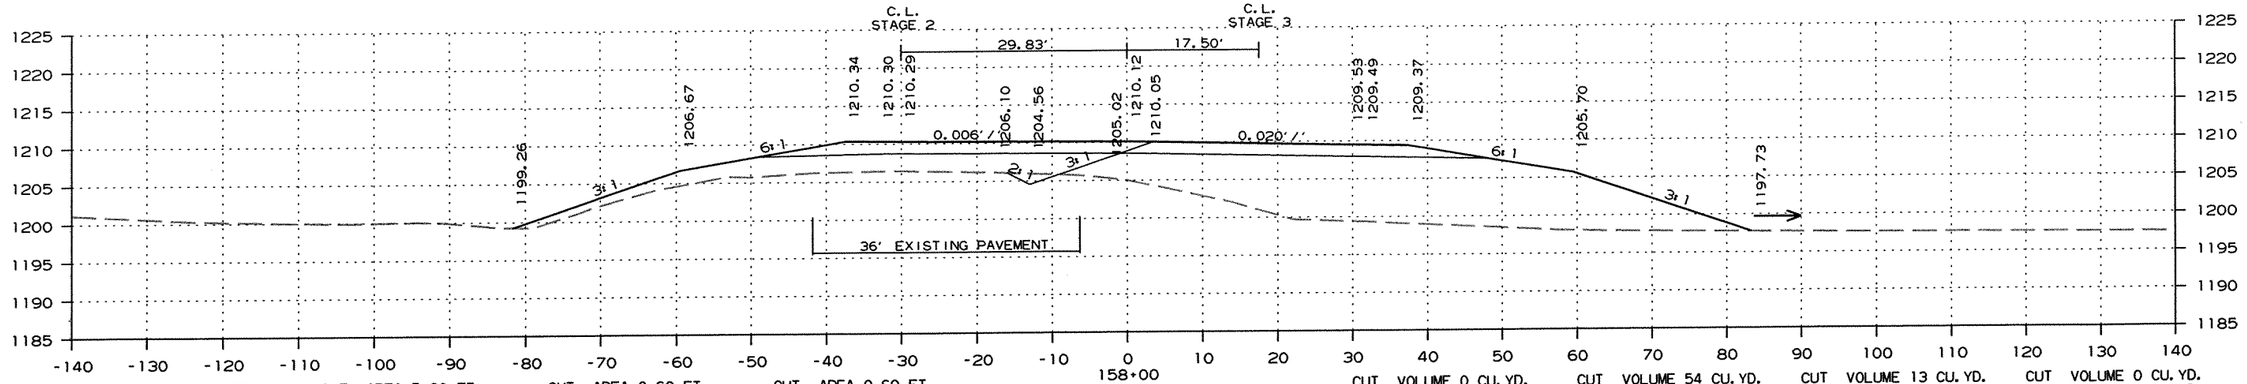

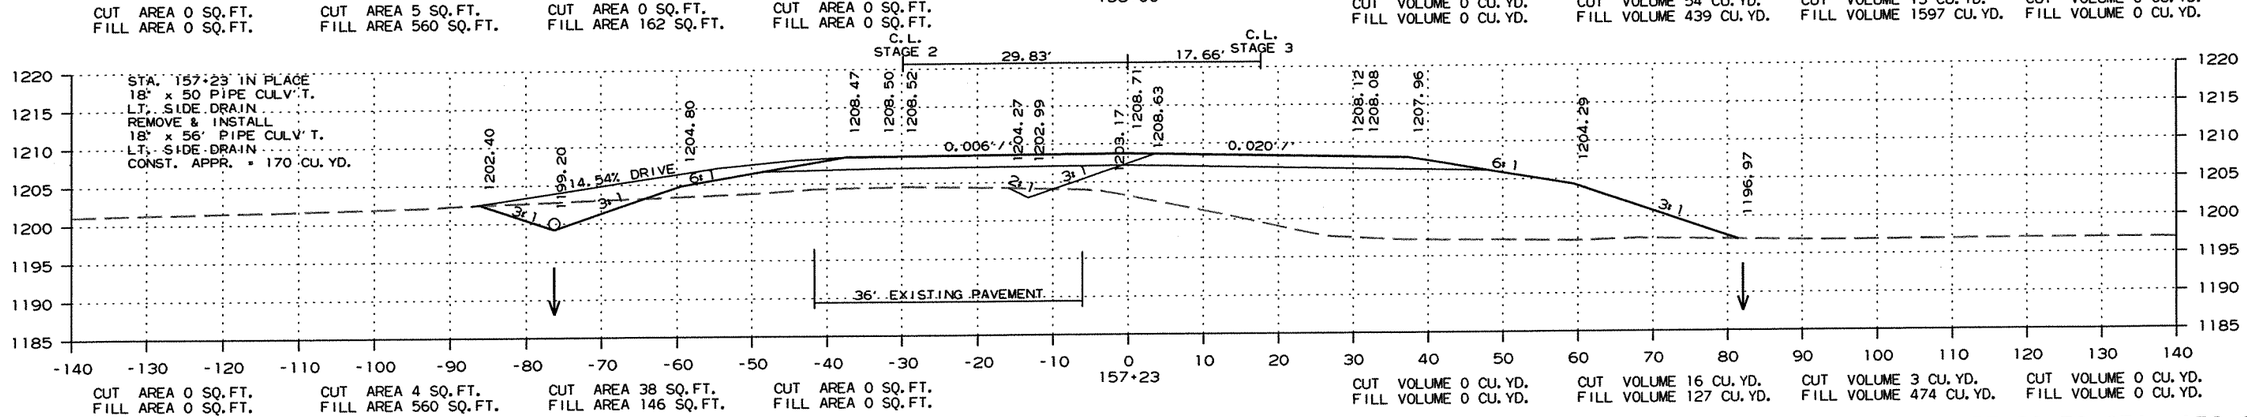



CROSS SECTION STA. 157+23 TO STA. 159+00


R090065.DGN 11/13/2011

DATE REVISED	DATE FILMED	DATE REVISED	DATE FILMED	FED.RD. DIST.NO.	STATE	FED.AID PROJ.NO.	SHEET NO.	TOTAL SHEETS
				6	ARK.			
				JOB NO.		090065	257	460

(2) CROSS SECTIONS

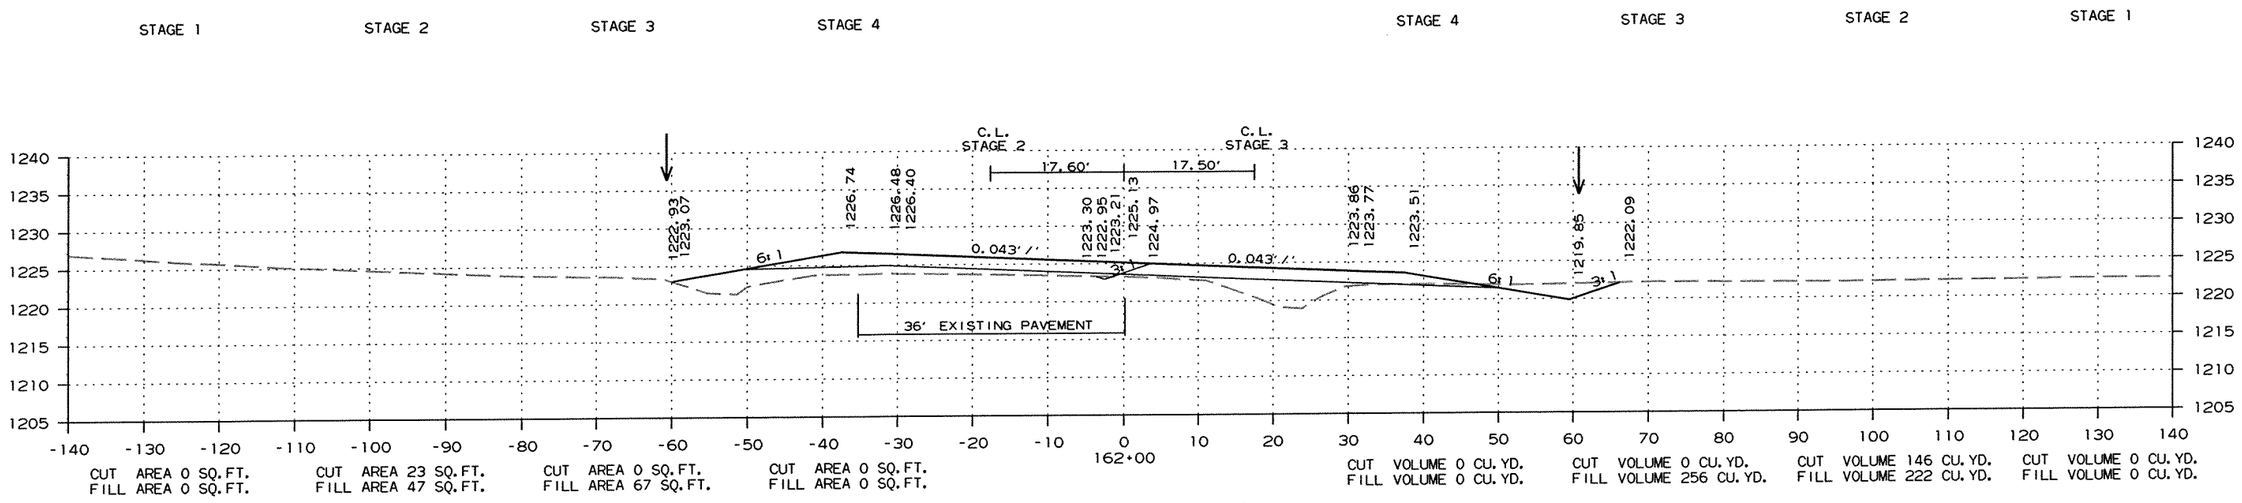

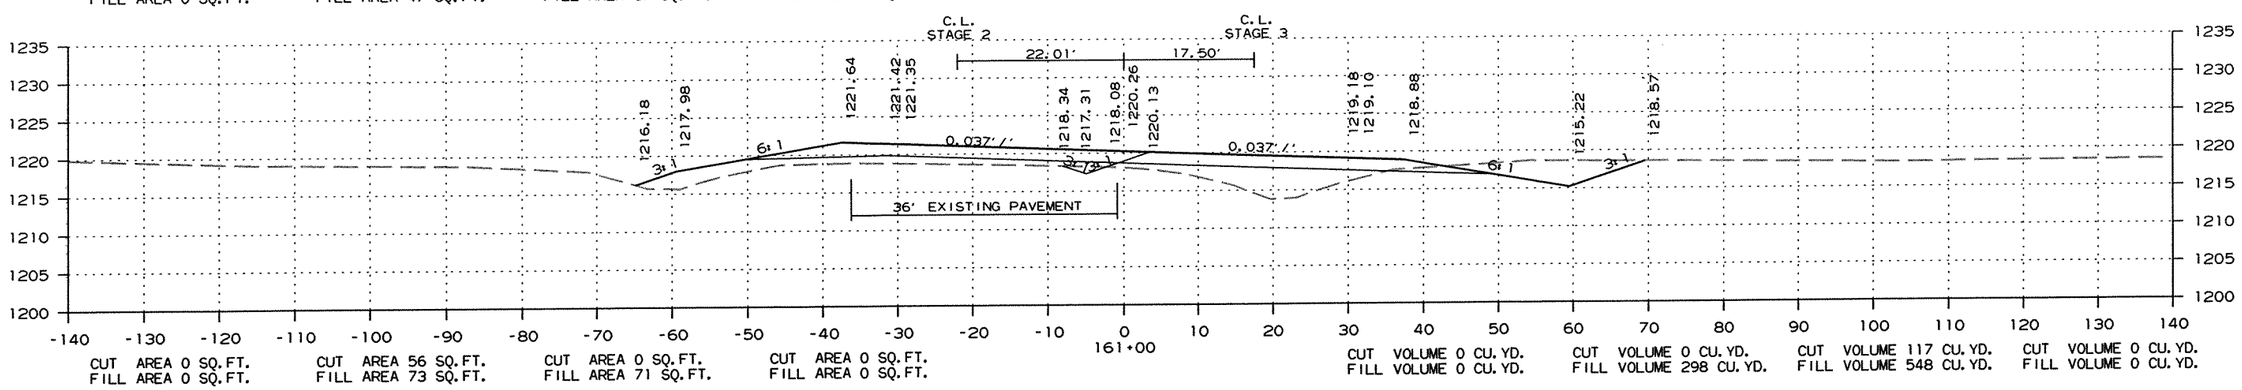

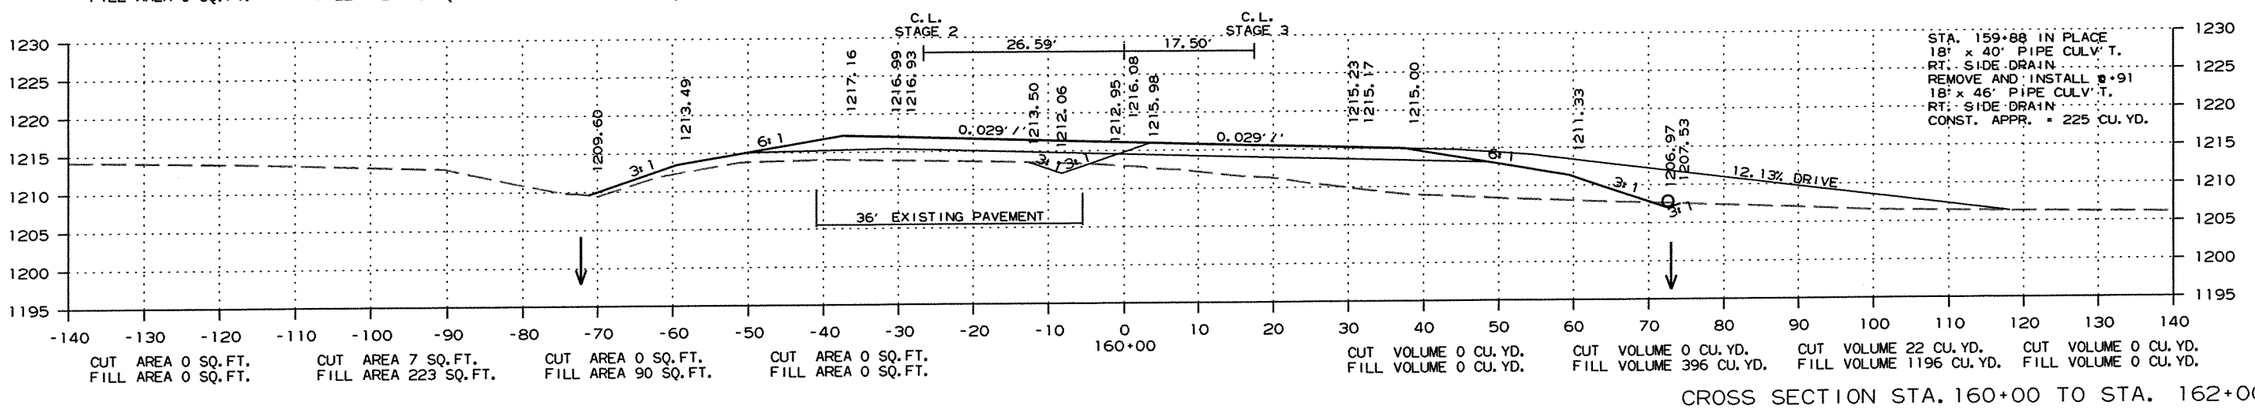


CROSS SECTION STA. 160+00 TO STA. 162+00


R090065.DGN 11/13/2011

DATE REVISED	DATE FILMED	DATE REVISED	DATE FILMED	FED.RD. DIST.NO.	STATE	FED.AID PROJ.NO.	SHEET NO.	TOTAL SHEETS
				6	ARK.			
				JOB NO.		090065	258	460

(2) CROSS SECTIONS

STAGE 1 STAGE 2 STAGE 3 STAGE 4 STAGE 4 STAGE 3 STAGE 2 STAGE 1

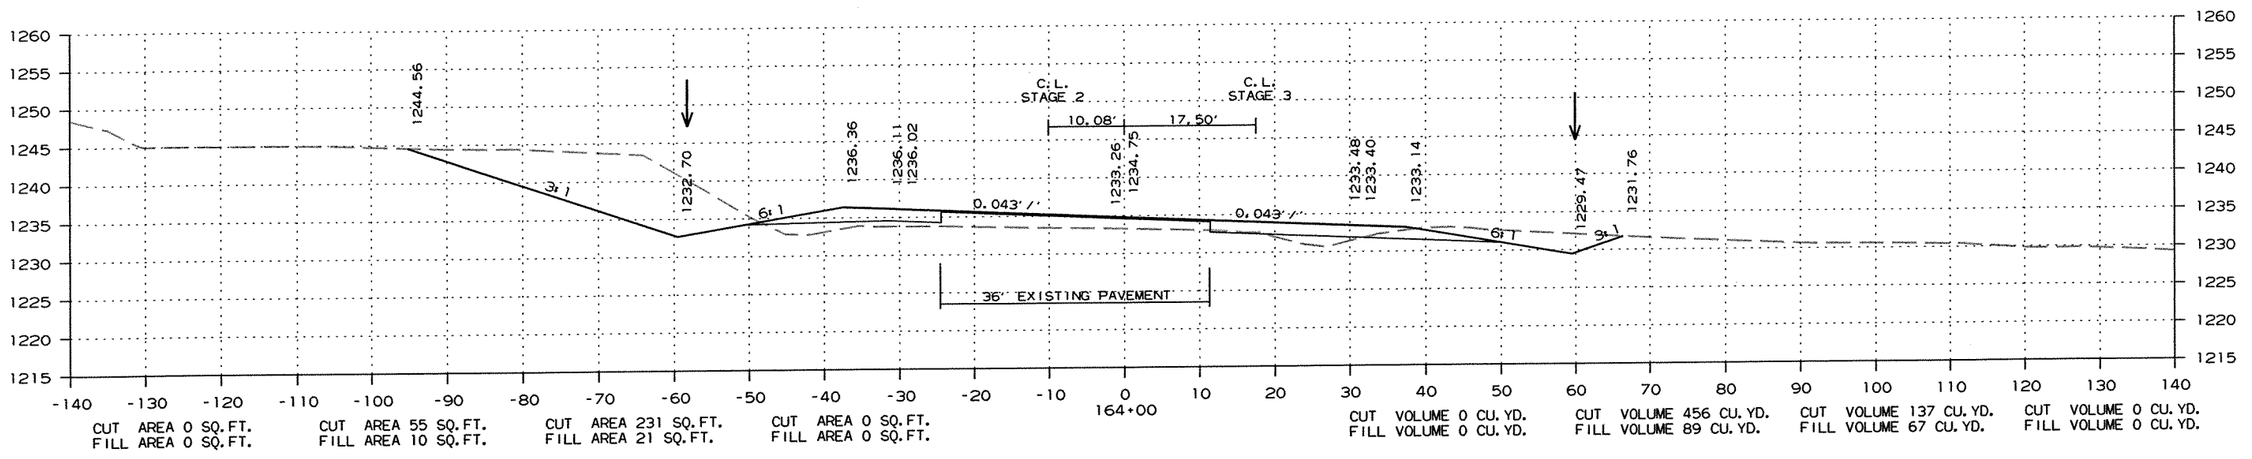

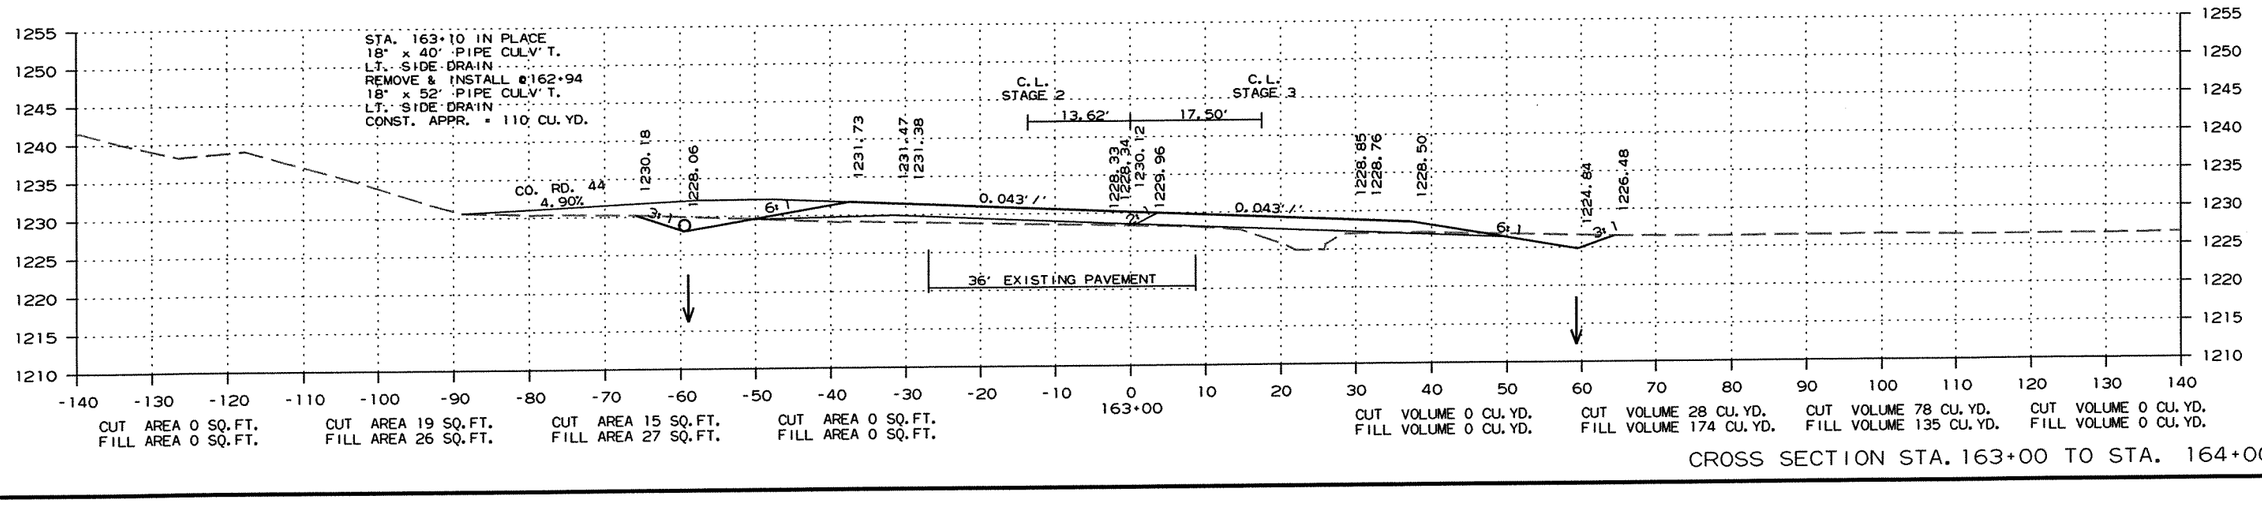


CROSS SECTION STA. 163+00 TO STA. 164+00

R090065.DGN 11/13/2011

DATE REVISED	DATE FILMED	DATE REVISED	DATE FILMED	FED.RD. DIST.NO.	STATE	FED.AID PROJ.NO.	SHEET NO.	TOTAL SHEETS
				6	ARK.			
				JOB NO.		090065	259	460

(2) CROSS SECTIONS

STAGE 1 STAGE 2 STAGE 3 STAGE 4 STAGE 4 STAGE 3 STAGE 2 STAGE 1

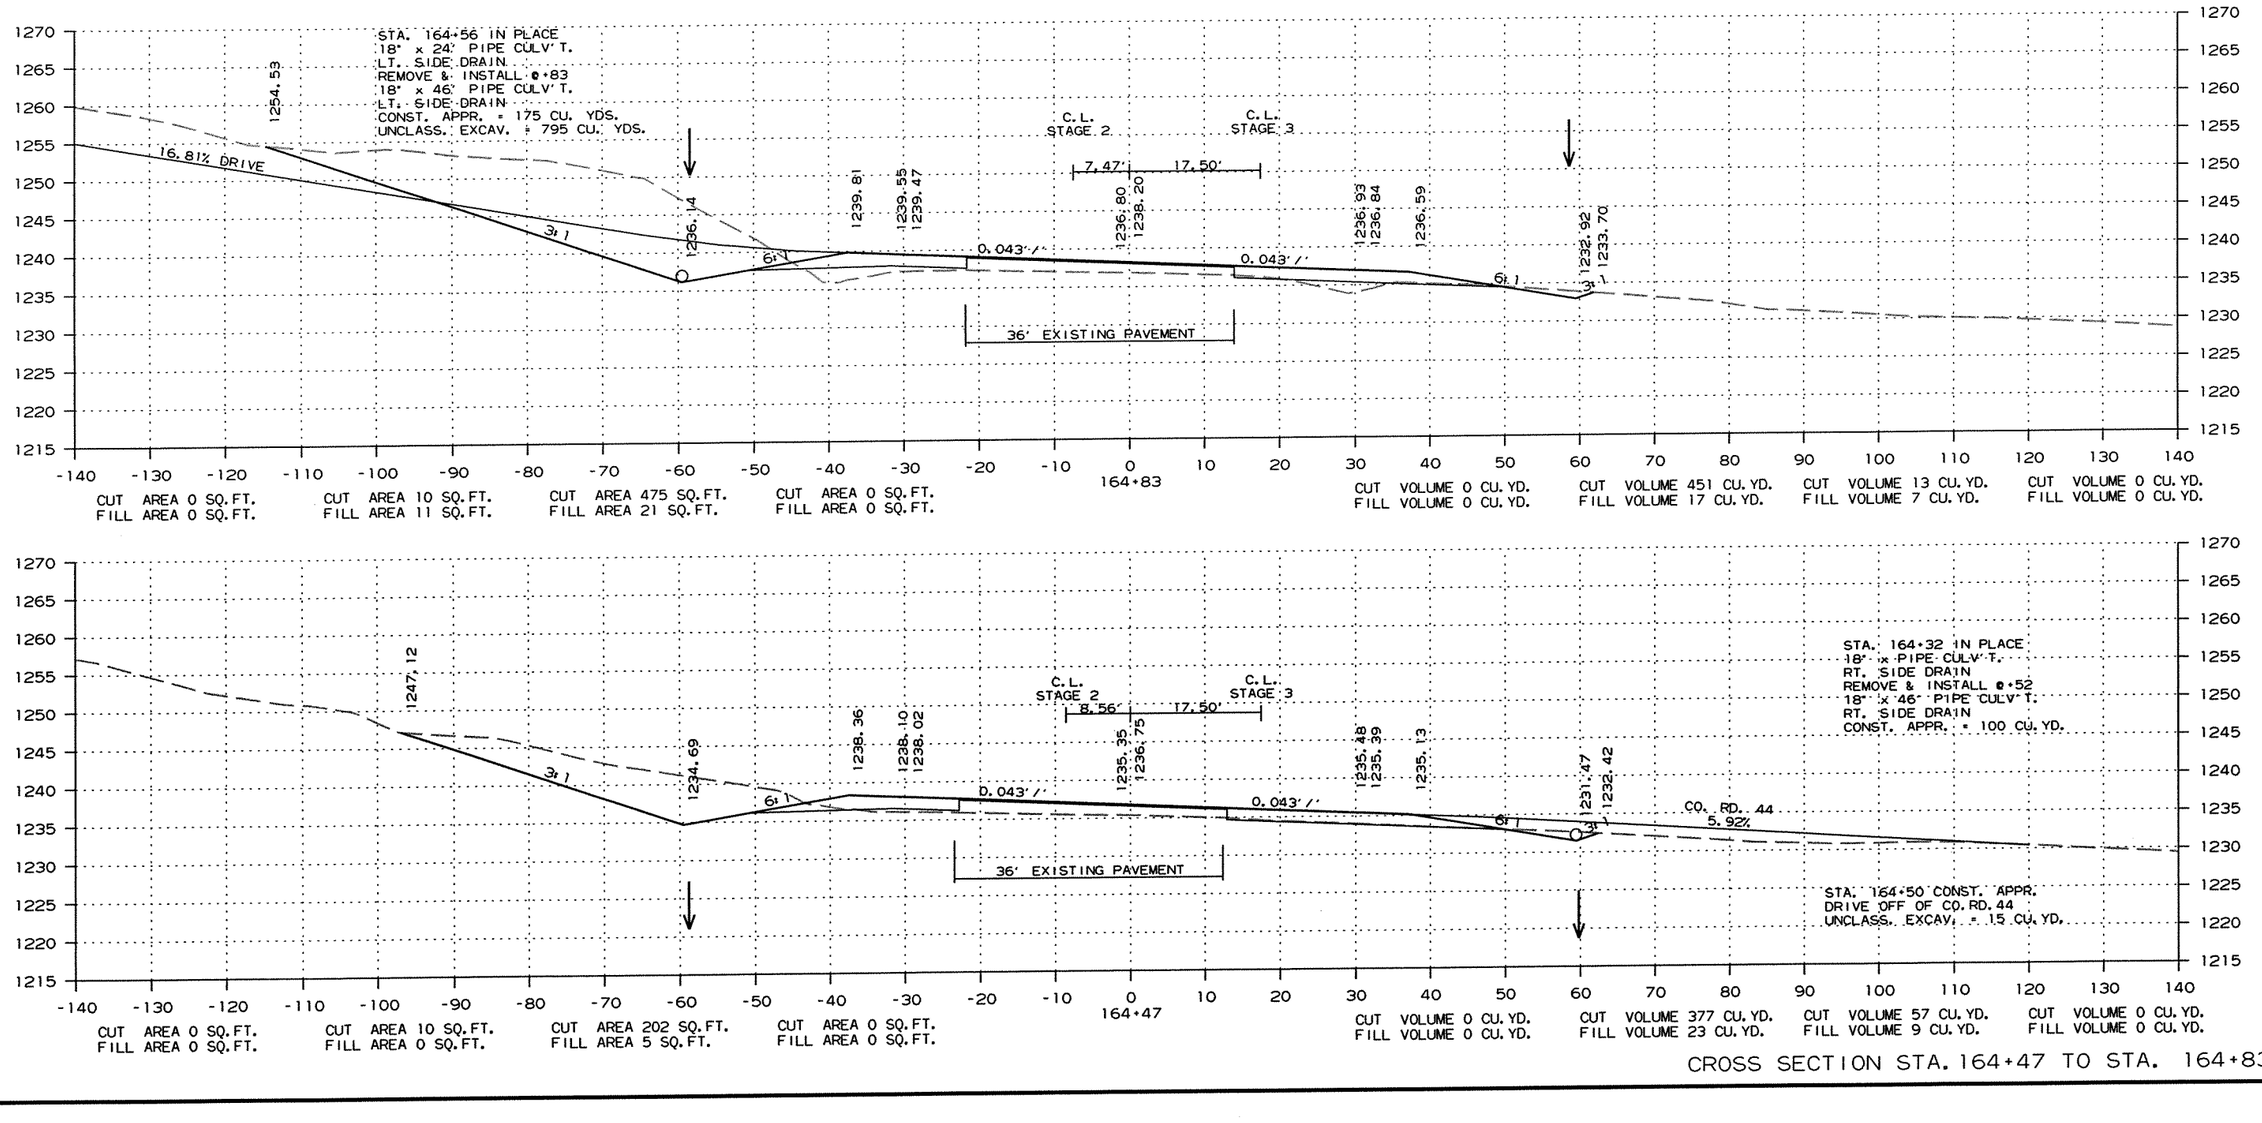


CROSS SECTION STA. 164+47 TO STA. 164+83

R090065.DGN 11/13/2011

DATE REVISED	DATE FILMED	DATE REVISED	DATE FILMED	FED.RD. DIST.NO.	STATE	FED.AID PROJ.NO.	SHEET NO.	TOTAL SHEETS
				6	ARK.			
				JOB NO.		090065	260	460

(2) CROSS SECTIONS

STAGE 1 STAGE 2 STAGE 3 STAGE 4 STAGE 4 STAGE 3 STAGE 2 STAGE 1

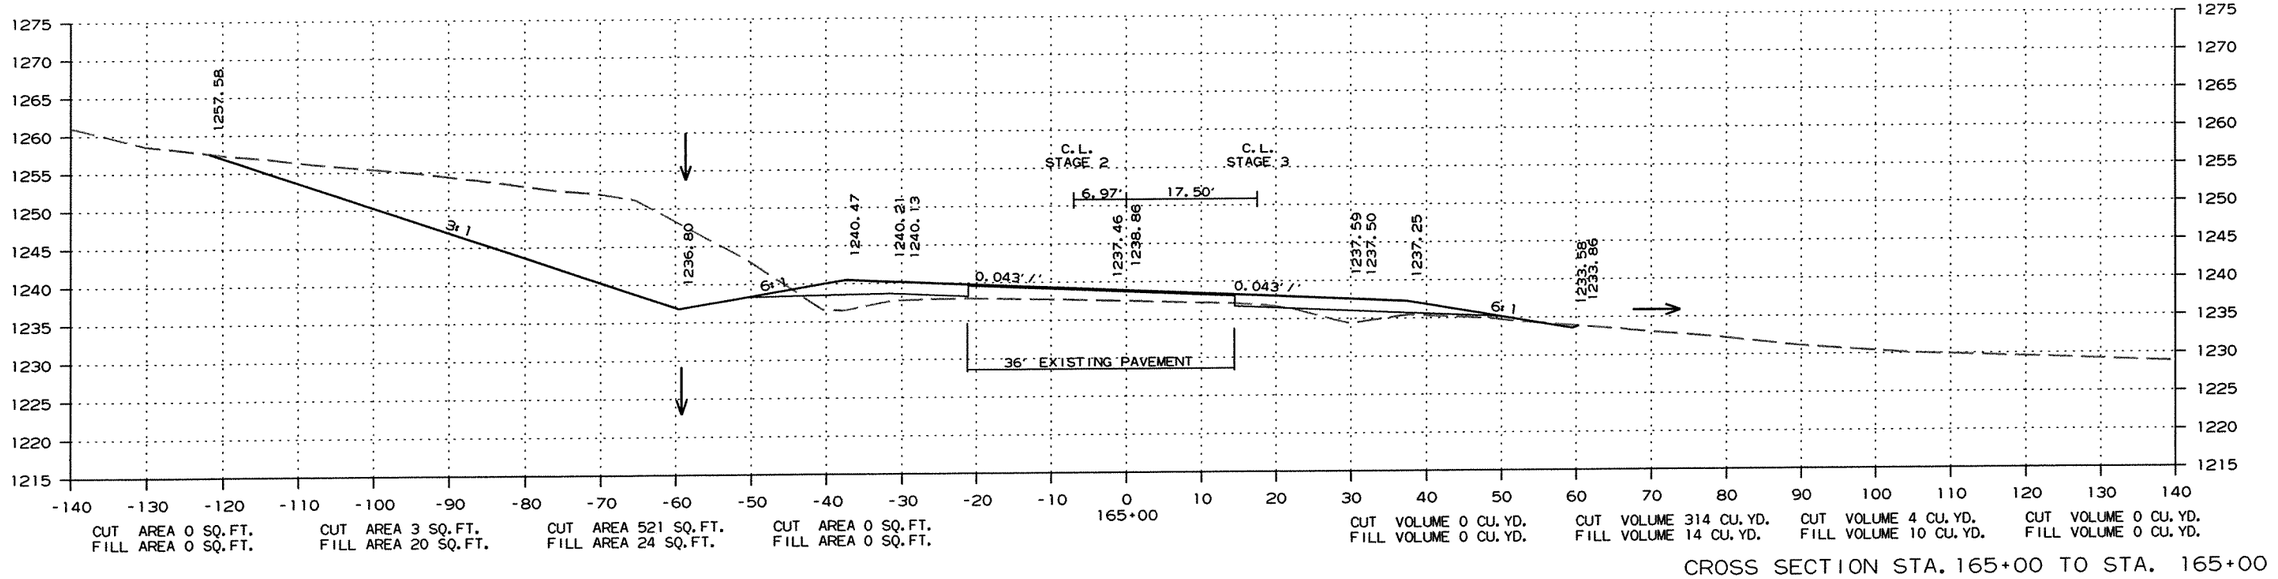

CROSS SECTION STA. 165+00 TO STA. 165+00


R090065.DGN 11/13/2011

DATE REVISED	DATE FILMED	DATE REVISED	DATE FILMED	FED.RD. DIST.NO.	STATE	FED.AID PROJ.NO.	SHEET NO.	TOTAL SHEETS
				6	ARK.			
				JOB NO.		090065	261	460

(2) CROSS SECTIONS

STAGE 1 STAGE 2 STAGE 3 STAGE 4

STAGE 4 STAGE 3 STAGE 2 STAGE 1

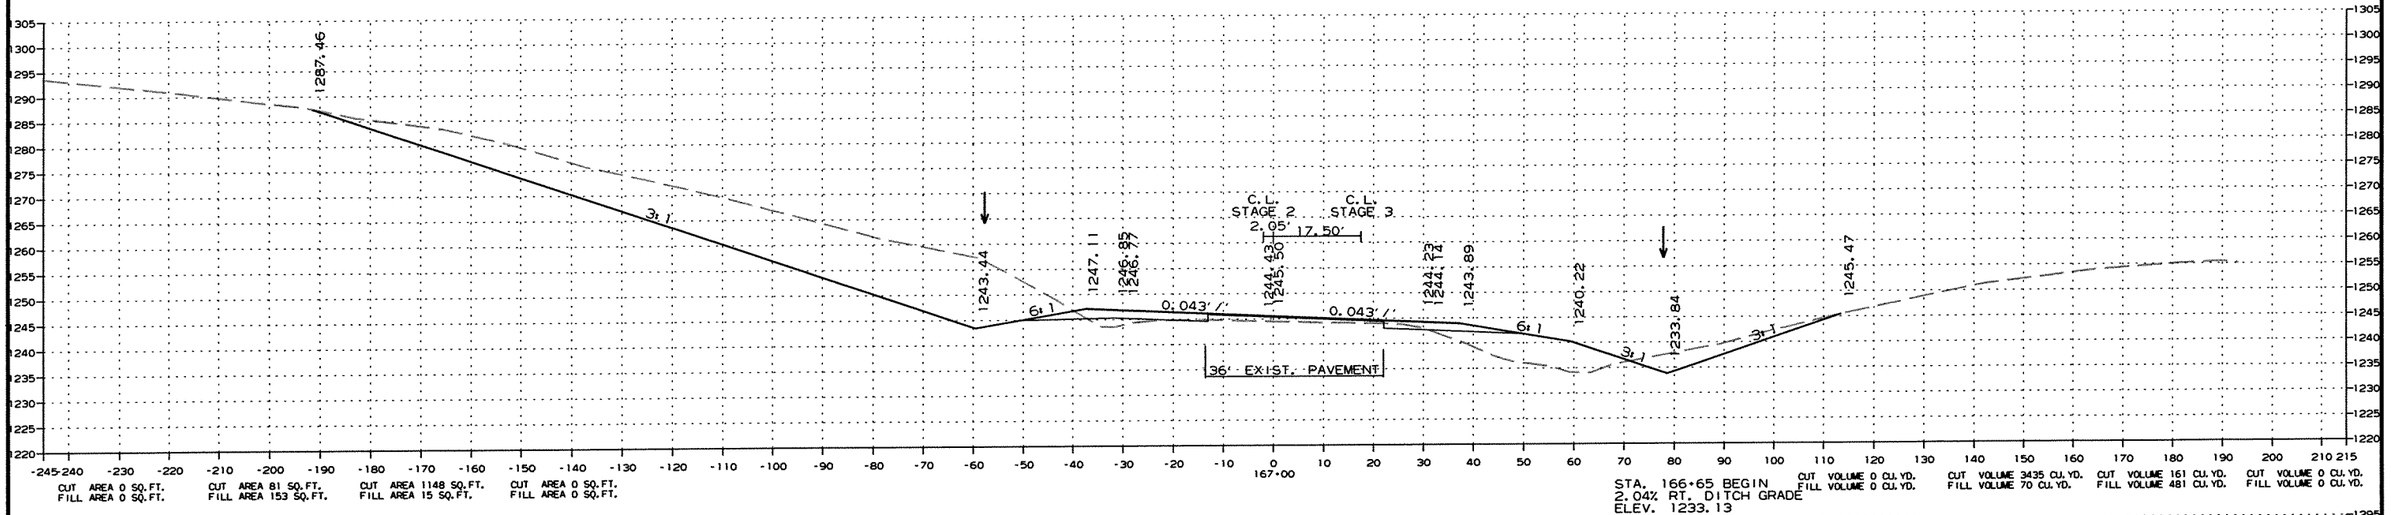

CROSS SECTION STA. 166+00 TO STA. 167+00


R090065.DGN 11/13/2011

DATE REVISED	DATE FILMED	DATE REVISED	DATE FILMED	FED.RD. DIST.NO.	STATE	FED.AID PROJ.NO.	SHEET NO.	TOTAL SHEETS
				6	ARK.			
				JOB NO.		090065	262	460

(2) CROSS SECTIONS

STAGE 1 STAGE 2 STAGE 3 STAGE 4

STAGE 4 STAGE 3 STAGE 2 STAGE 1

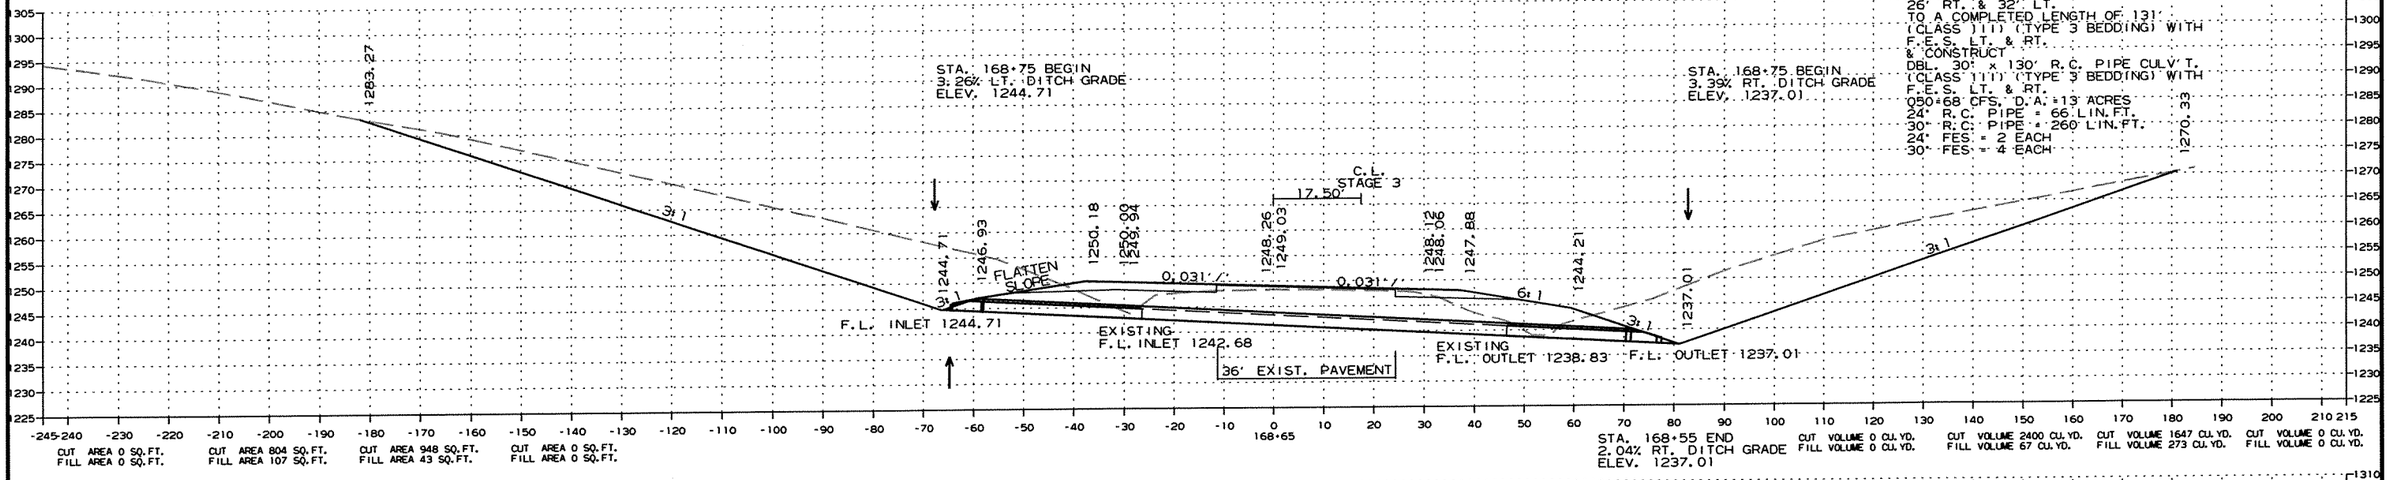



CROSS SECTION STA. 168+00 TO STA. 168+65

R090065.DGN 11/13/2011


DATE REVISED	DATE FILMED	DATE REVISED	DATE FILMED	FED.RD. DIST.NO.	STATE	FED.AID PROJ.NO.	SHEET NO.	TOTAL SHEETS
				6	ARK.			
				JOB NO.		090065	263	460

(2) CROSS SECTIONS

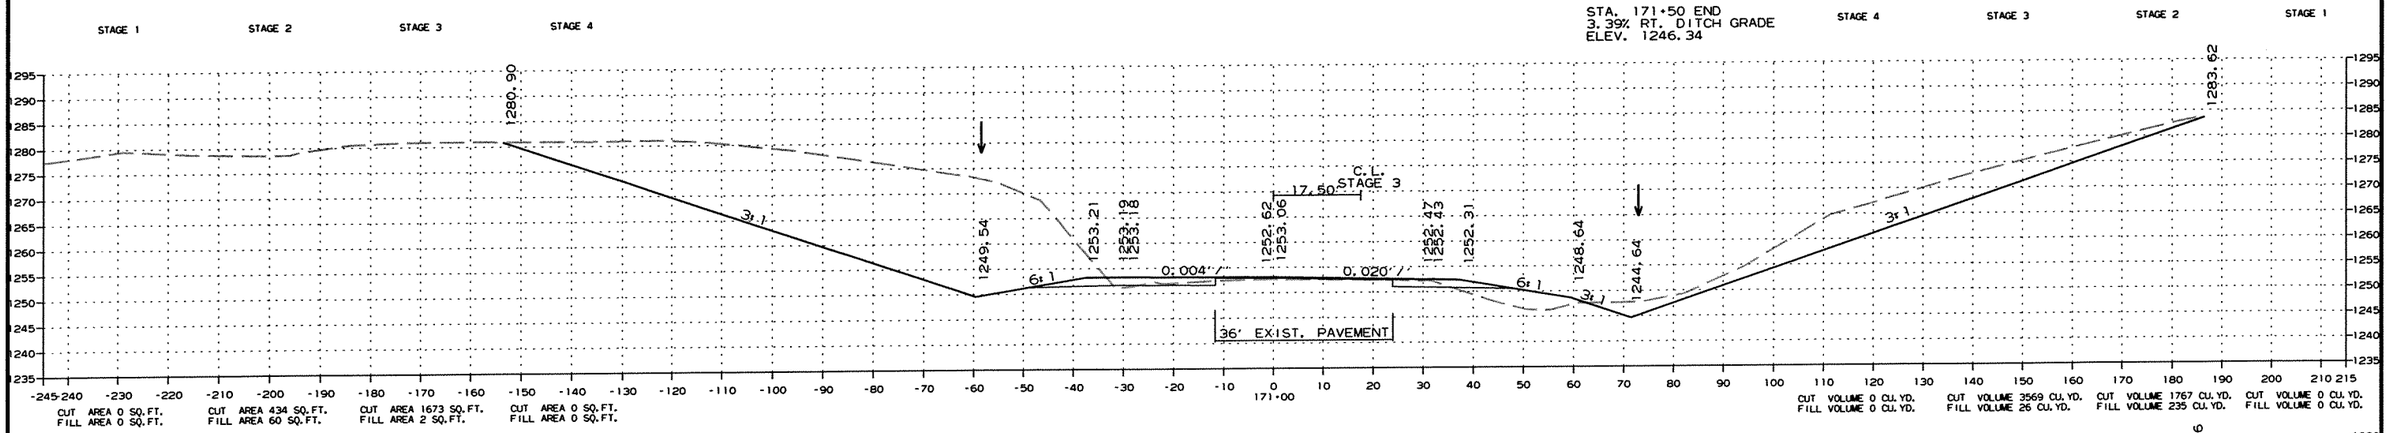

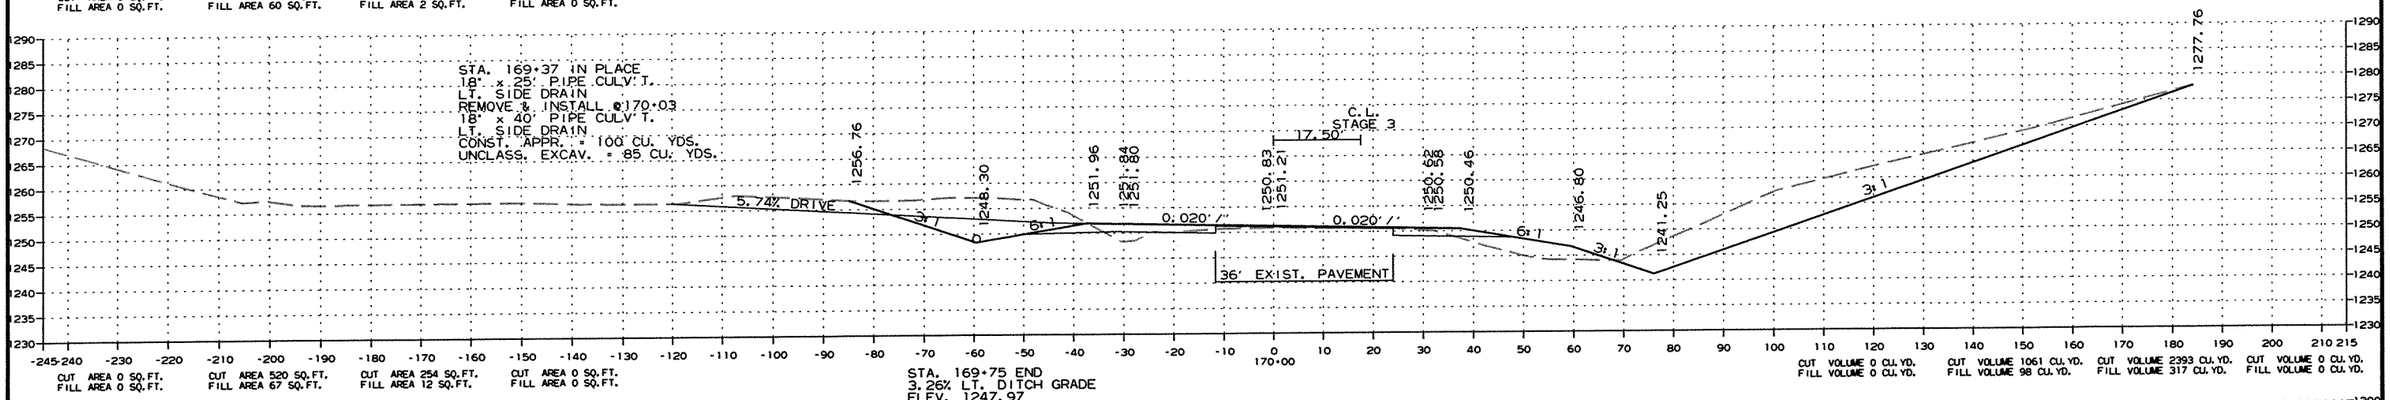

STA. 169+75 END
3.26% LT. DITCH GRADE
ELEV. 1247.97

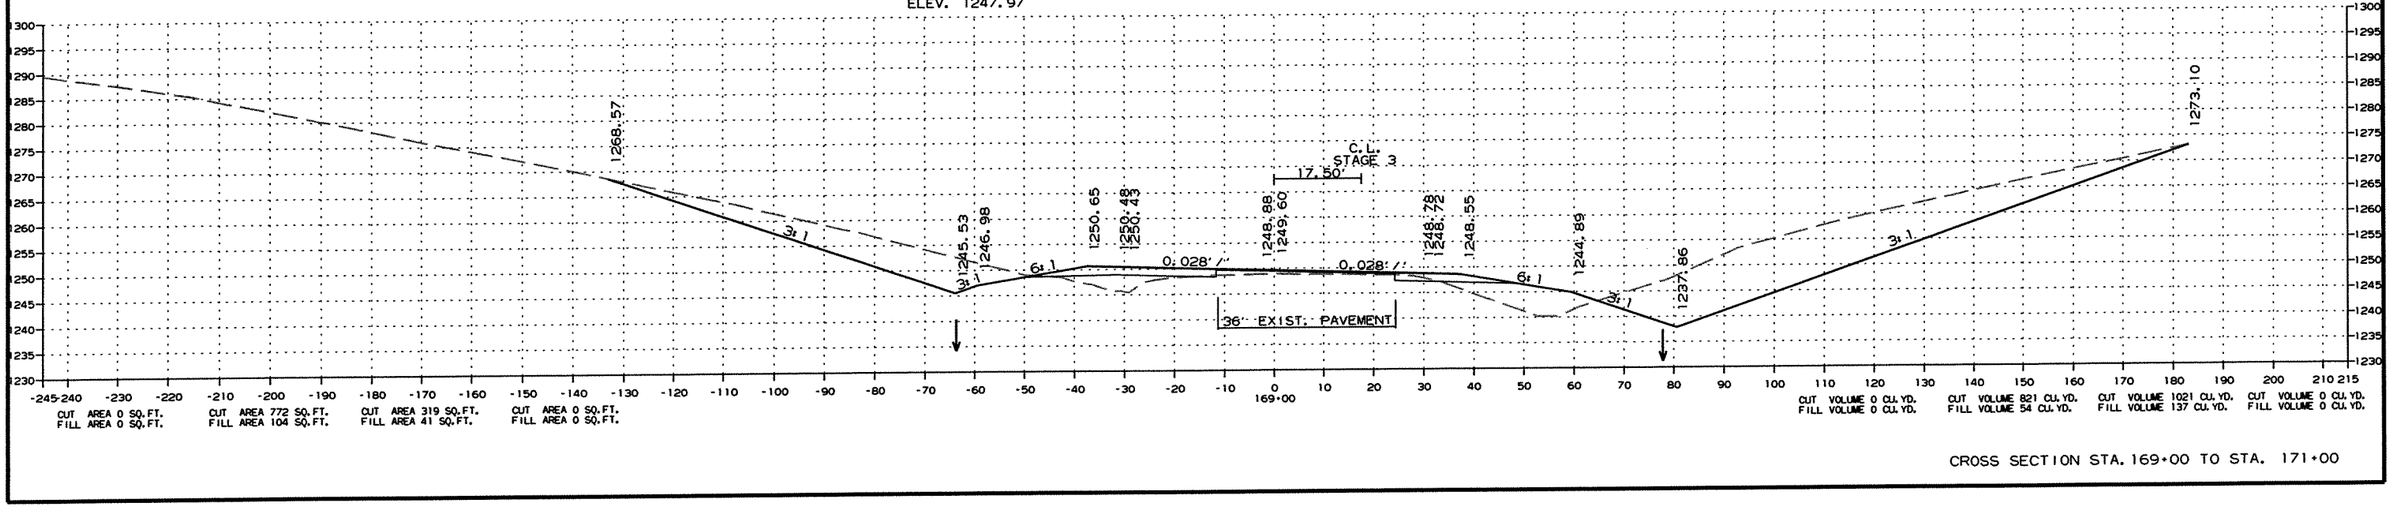

CROSS SECTION STA. 169+00 TO STA. 171+00


R090065.DGN 11/13/2011

DATE REVISED	DATE FILMED	DATE REVISED	DATE FILMED	FED.RD. DIST.NO.	STATE	FED.AID PROJ.NO.	SHEET NO.	TOTAL SHEETS
				6	ARK.			
				JOB NO.		090065	264	460

(2) CROSS SECTIONS

STAGE 1 STAGE 2 STAGE 3 STAGE 4

STAGE 4 STAGE 3 STAGE 2 STAGE 1

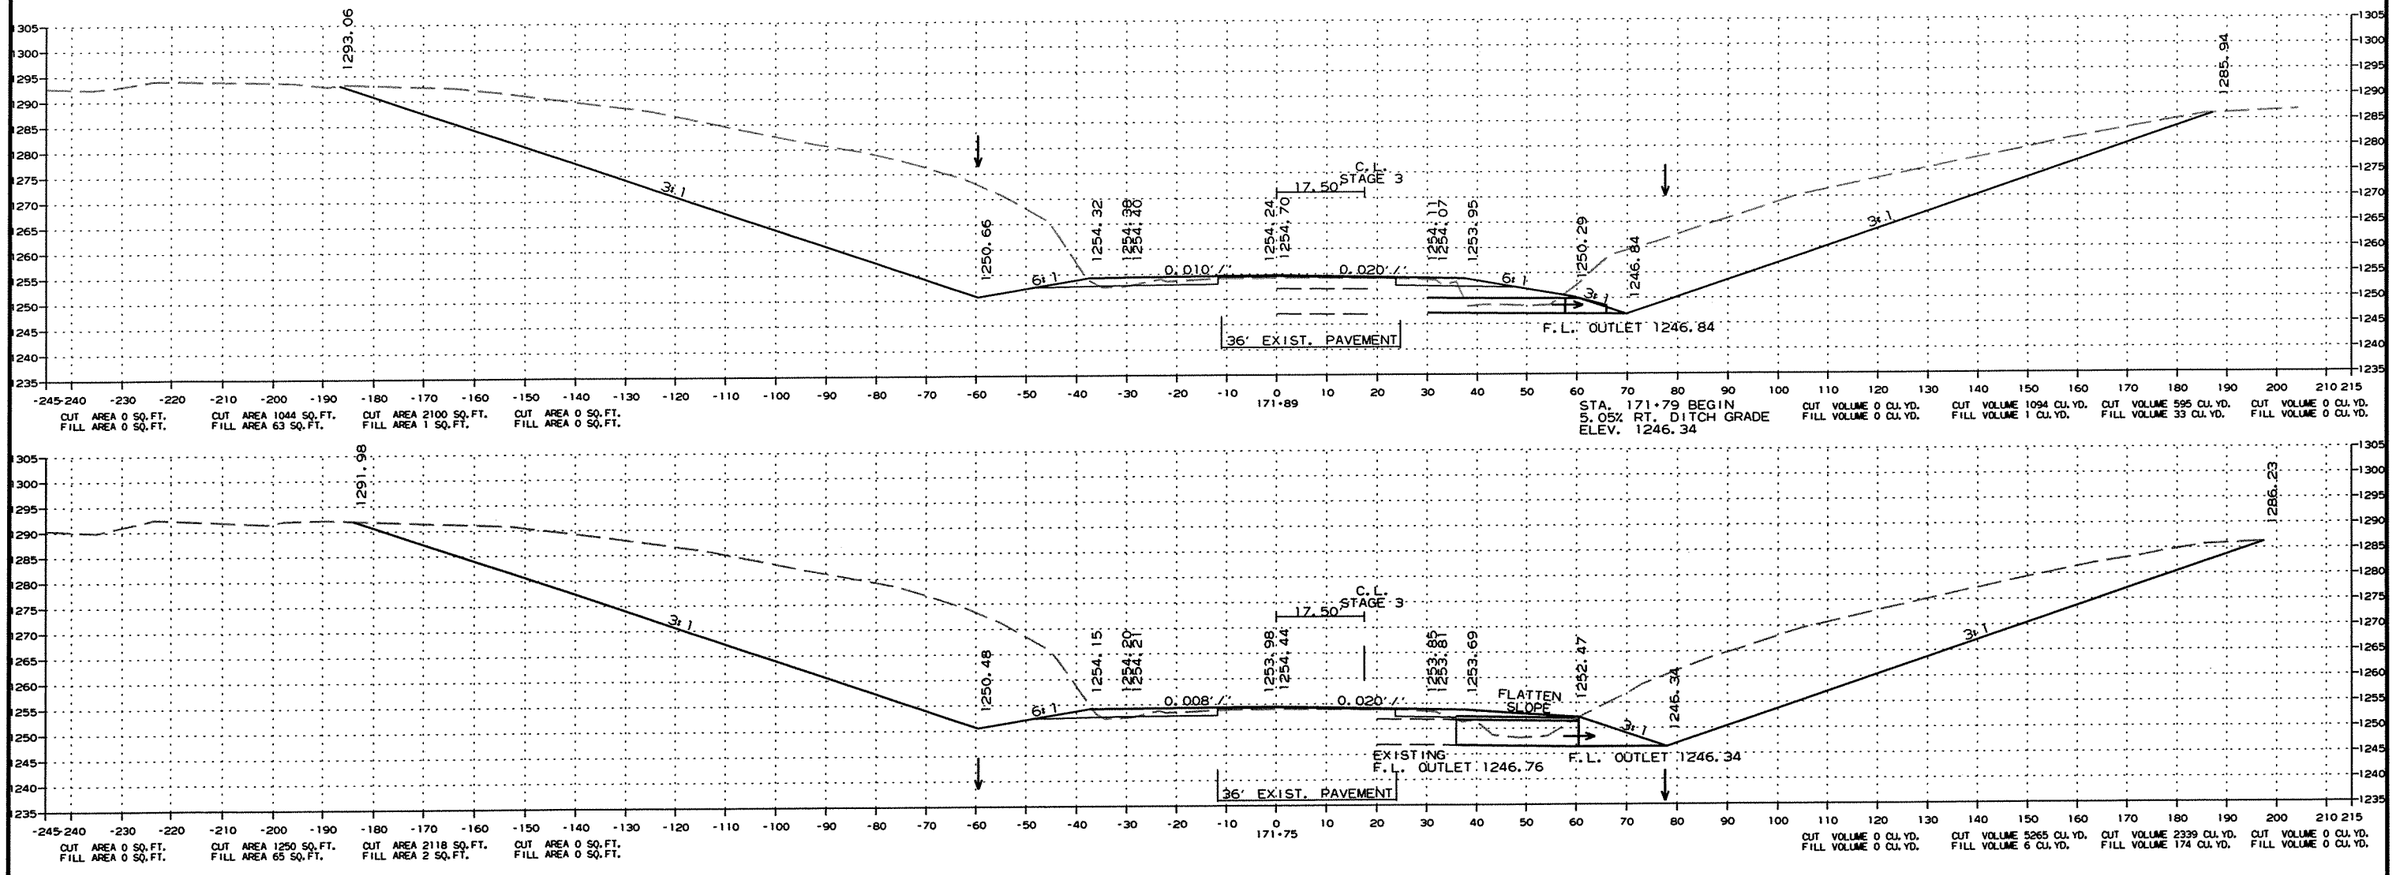

CROSS SECTION STA. 171+75 TO STA. 171+89


R090065.DGN 11/13/2011

DATE REVISED	DATE FILMED	DATE REVISED	DATE FILMED	FED.RD. DIST.NO.	STATE	FED.AID PROJ.NO.	SHEET NO.	TOTAL SHEETS
				6	ARK.			
				JOB NO.		090065	265	460

(2) CROSS SECTIONS

STAGE 1 STAGE 2 STAGE 3 STAGE 4

STAGE 4 STAGE 3 STAGE 2 STAGE 1

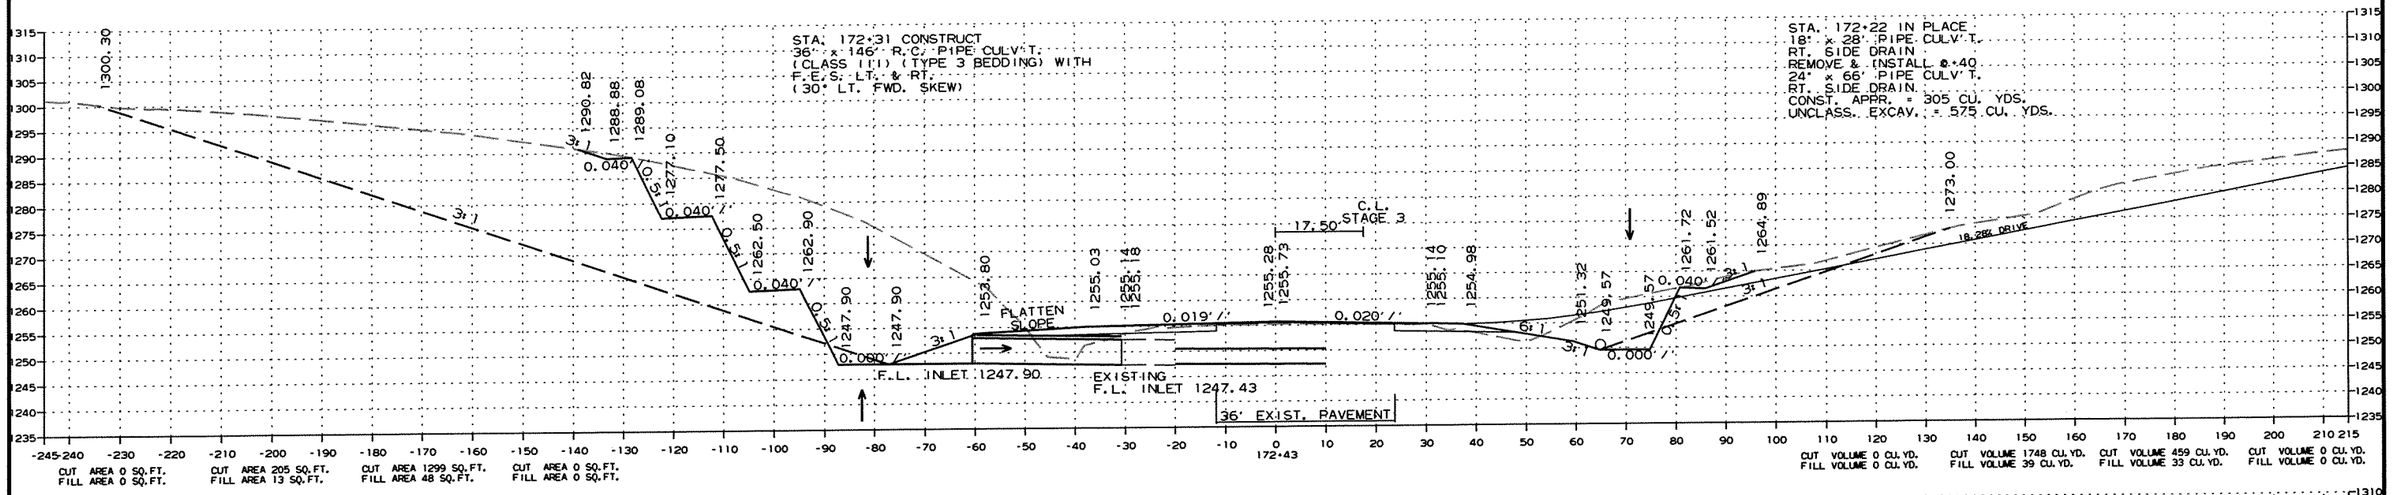

CROSS SECTION STA. 172+00 TO STA. 172+43


R090065.DGN 11/13/2011

DATE REVISED	DATE FILMED	DATE REVISED	DATE FILMED	FED.RD. DIST.NO.	STATE	FED.AID PROJ.NO.	SHEET NO.	TOTAL SHEETS
				6	ARK.			
				JOB NO.		090065	266	460

(2) CROSS SECTIONS

STAGE 1 STAGE 2 STAGE 3 STAGE 4

STAGE 4 STAGE 3 STAGE 2 STAGE 1

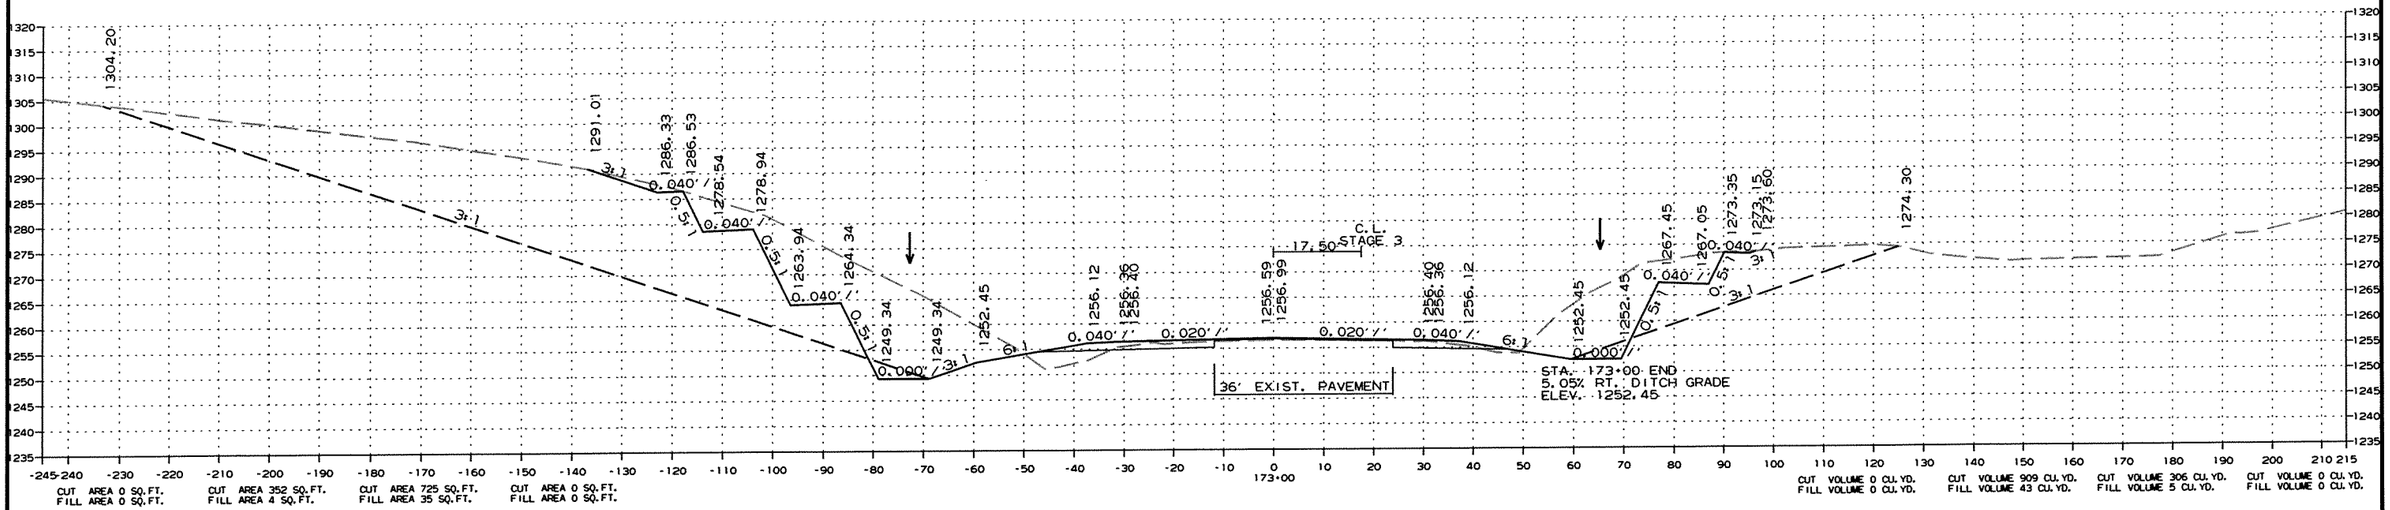

CROSS SECTION STA. 172+71 TO STA. 173+00


R090065.DGN 11/13/2011


DATE REVISED	DATE FILMED	DATE REVISED	DATE FILMED	FED.RD. DIST.NO.	STATE	FED.AID PROJ.NO.	SHEET NO.	TOTAL SHEETS
				6	ARK.			
				JOB NO.		090065	267	460

(2) CROSS SECTIONS

STAGE 1 STAGE 2 STAGE 3 STAGE 4

STAGE 4 STAGE 3 STAGE 2 STAGE 1

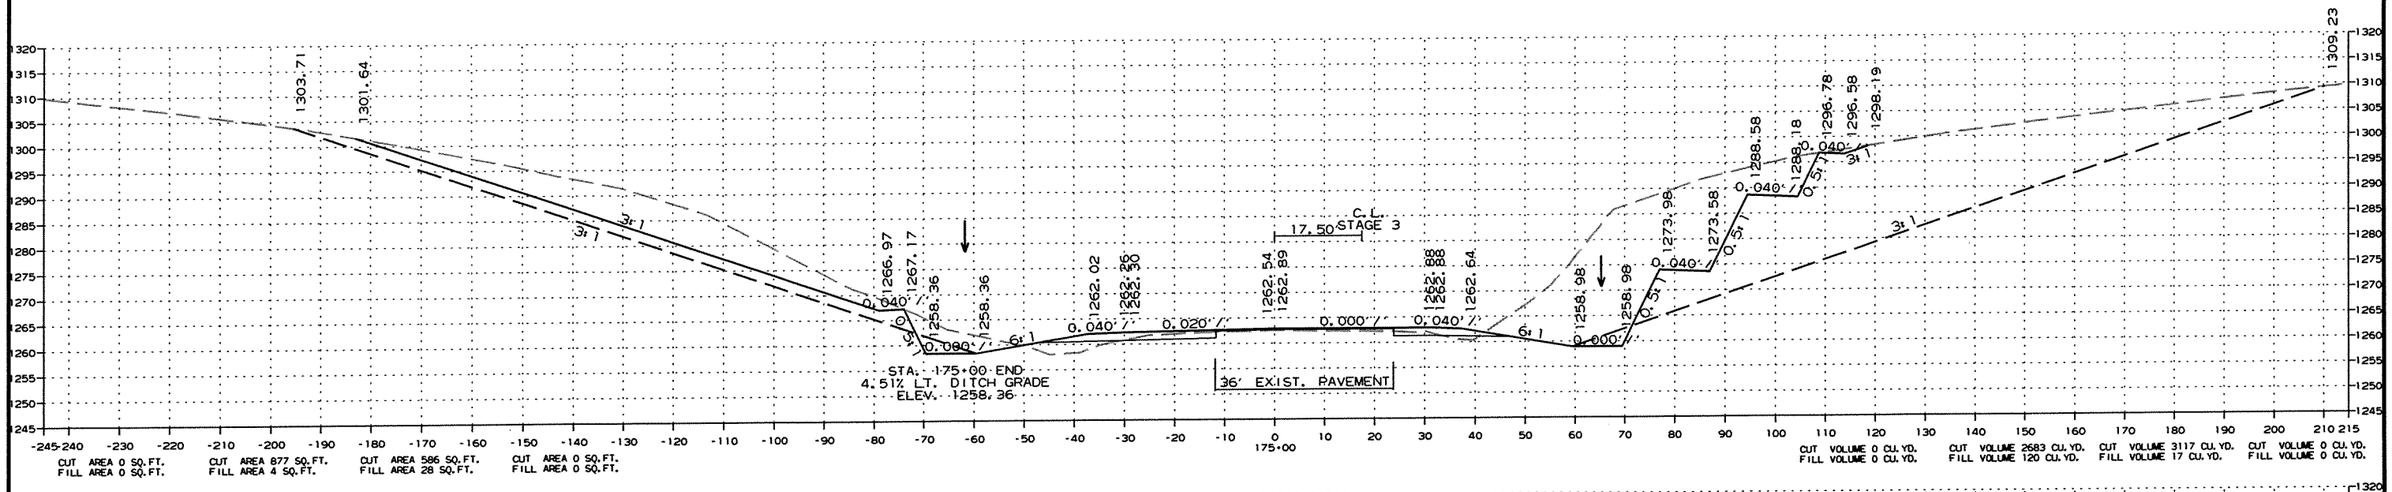

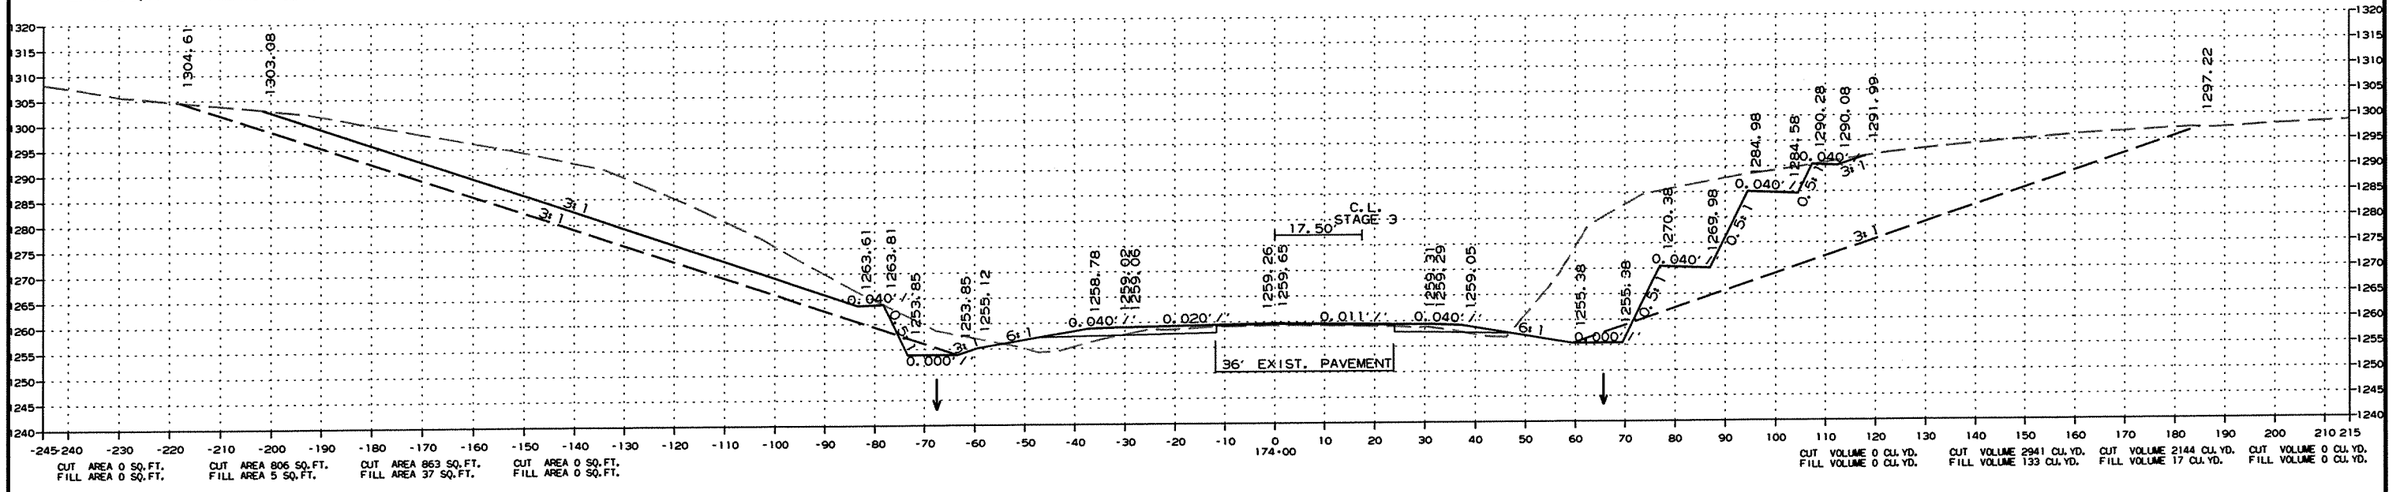

CROSS SECTION STA. 174+00 TO STA. 175+00


R090065.DGN 11/13/2011


DATE REVISED	DATE FILMED	DATE REVISED	DATE FILMED	FED.RD. DIST.NO.	STATE	FED.AID PROJ.NO.	SHEET NO.	TOTAL SHEETS
				6	ARK.			
				JOB NO.		090065	268	460

(2) CROSS SECTIONS

STAGE 1 STAGE 2 STAGE 3 STAGE 4

STAGE 4 STAGE 3 STAGE 2 STAGE 1

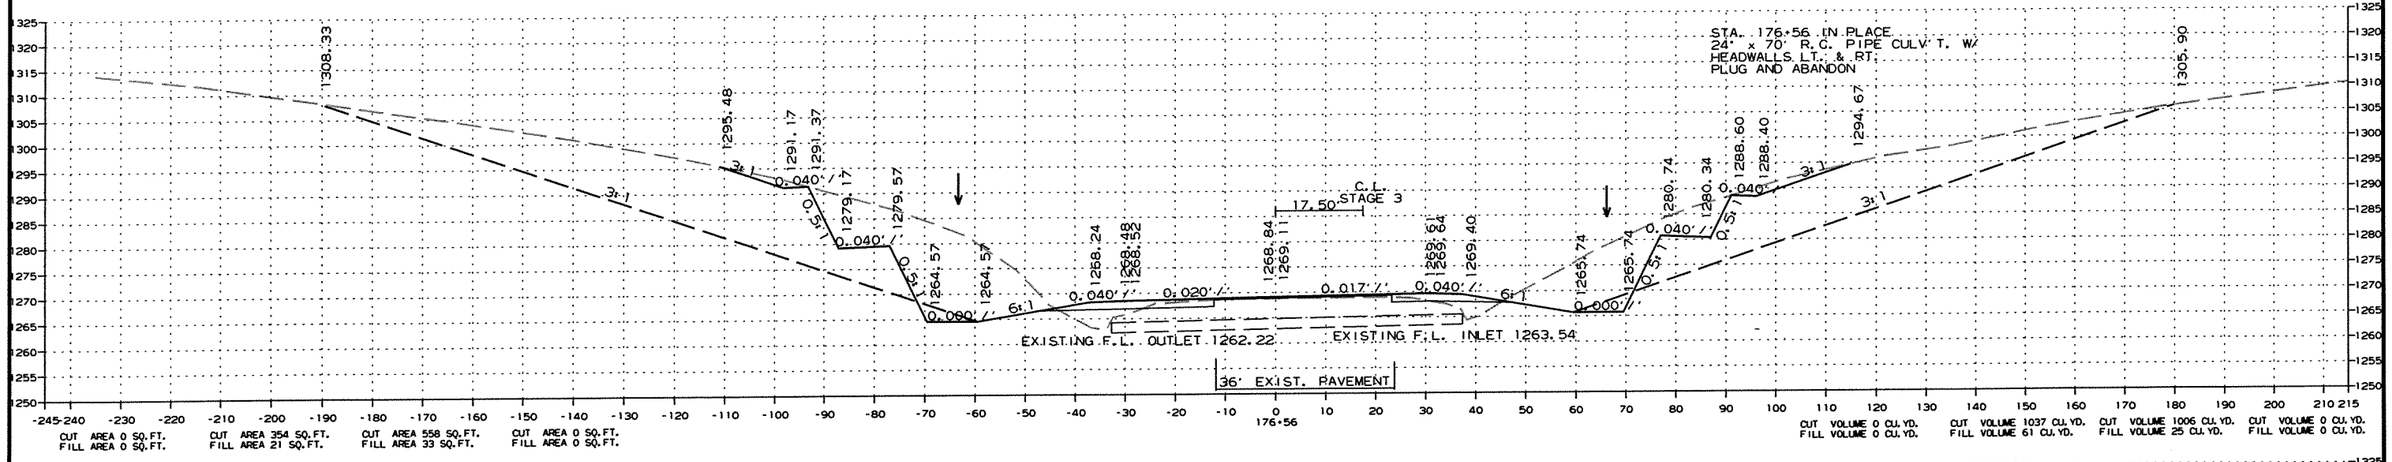

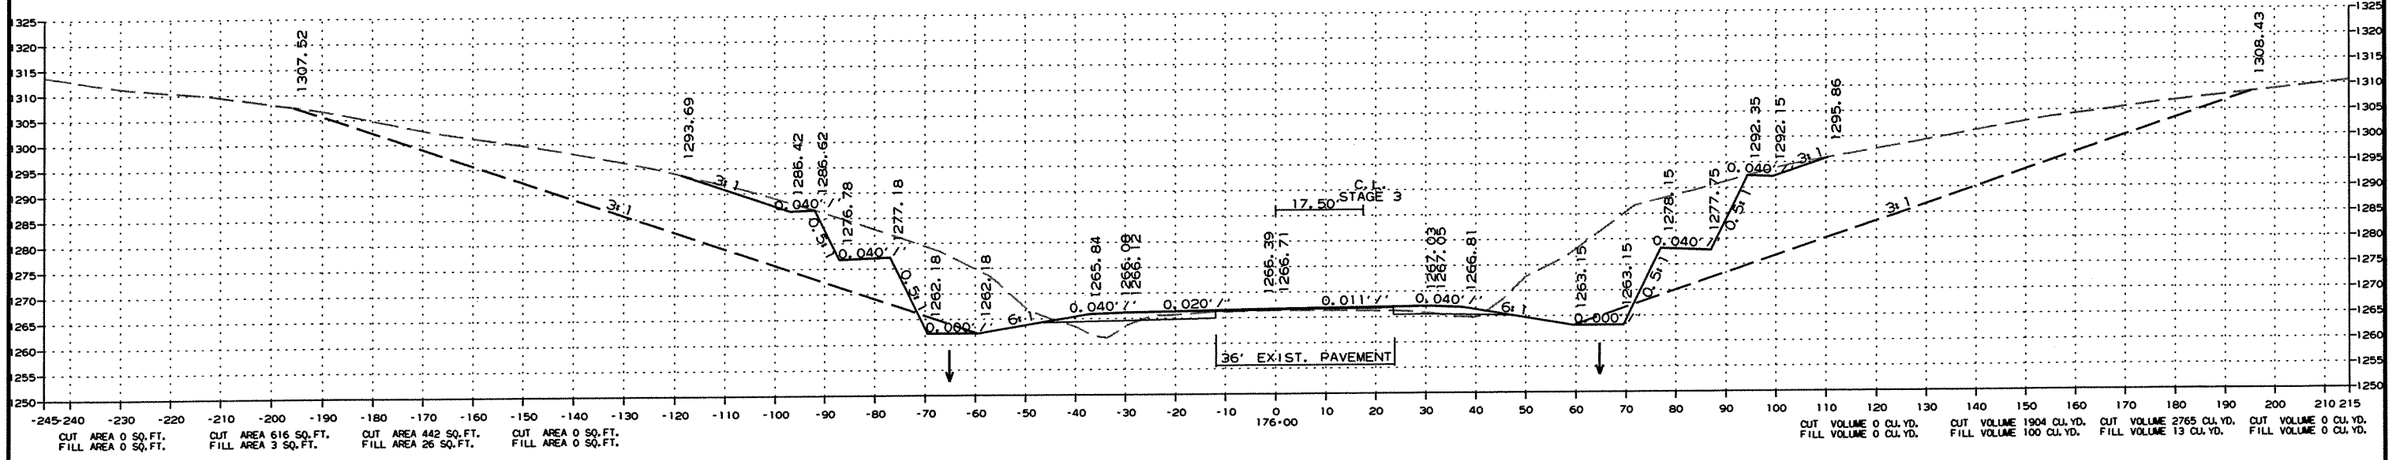


CROSS SECTION STA. 176+00 TO STA. 176+56

R090065.DGN 11/13/2011

DATE REVISED	DATE FILMED	DATE REVISED	DATE FILMED	FED.RD. DIST.NO.	STATE	FED.AID PROJ.NO.	SHEET NO.	TOTAL SHEETS
				6	ARK.			
				JOB NO.		090065	269	460

(2) CROSS SECTIONS

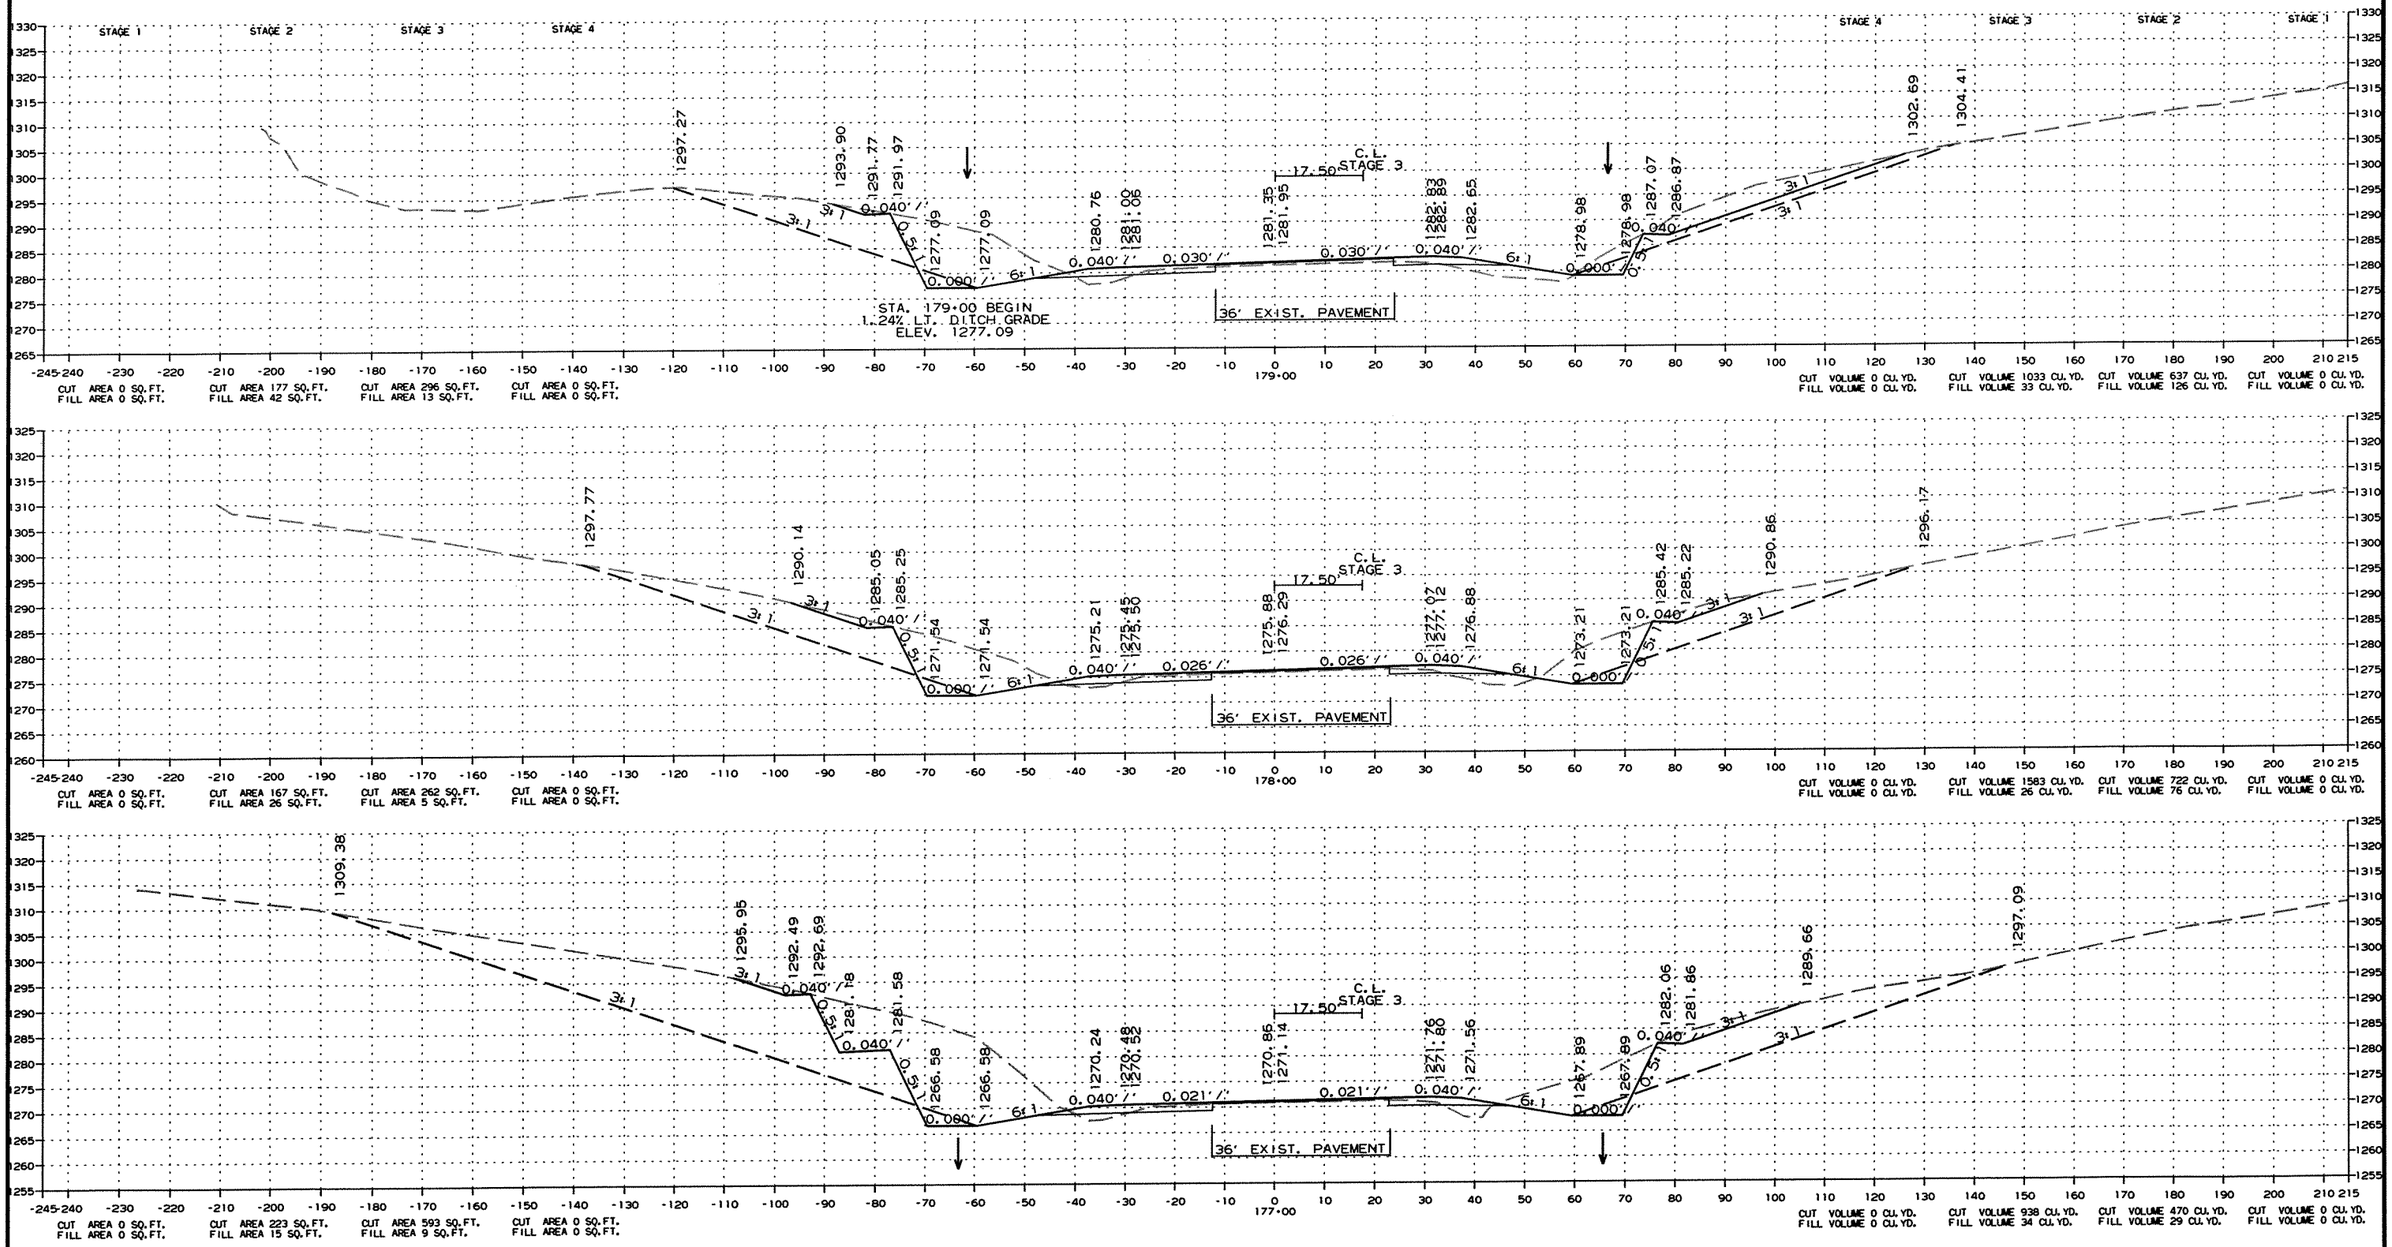

CROSS SECTION STA. 177+00 TO STA. 179+00


R090065.DGN 11/13/2011

DATE REVISED	DATE FILMED	DATE REVISED	DATE FILMED	FED.RD. DIST.NO.	STATE	FED.AID PROJ.NO.	SHEET NO.	TOTAL SHEETS
				6	ARK.			
				JOB NO.		090065	270	460

(2) CROSS SECTIONS

STAGE 1 STAGE 2 STAGE 3 STAGE 4

STAGE 4 STAGE 3 STAGE 2 STAGE 1

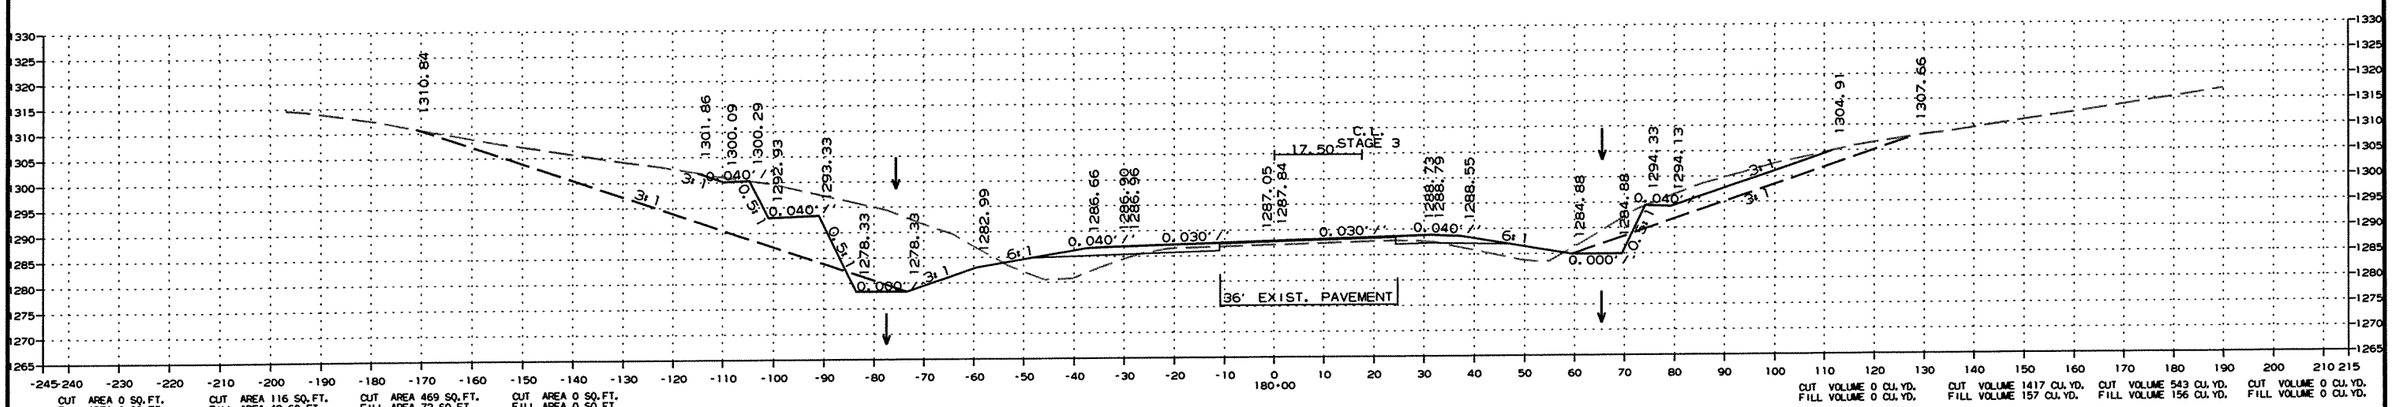


CROSS SECTION STA. 180+00 TO STA. 180+00

R090065.DGN 11/13/2011

DATE REVISED	DATE FILMED	DATE REVISED	DATE FILMED	FED.RD. DIST.NO.	STATE	FED.AID PROJ.NO.	SHEET NO.	TOTAL SHEETS
				6	ARK.			
				JOB NO.		090065	271	460

(2) CROSS SECTIONS

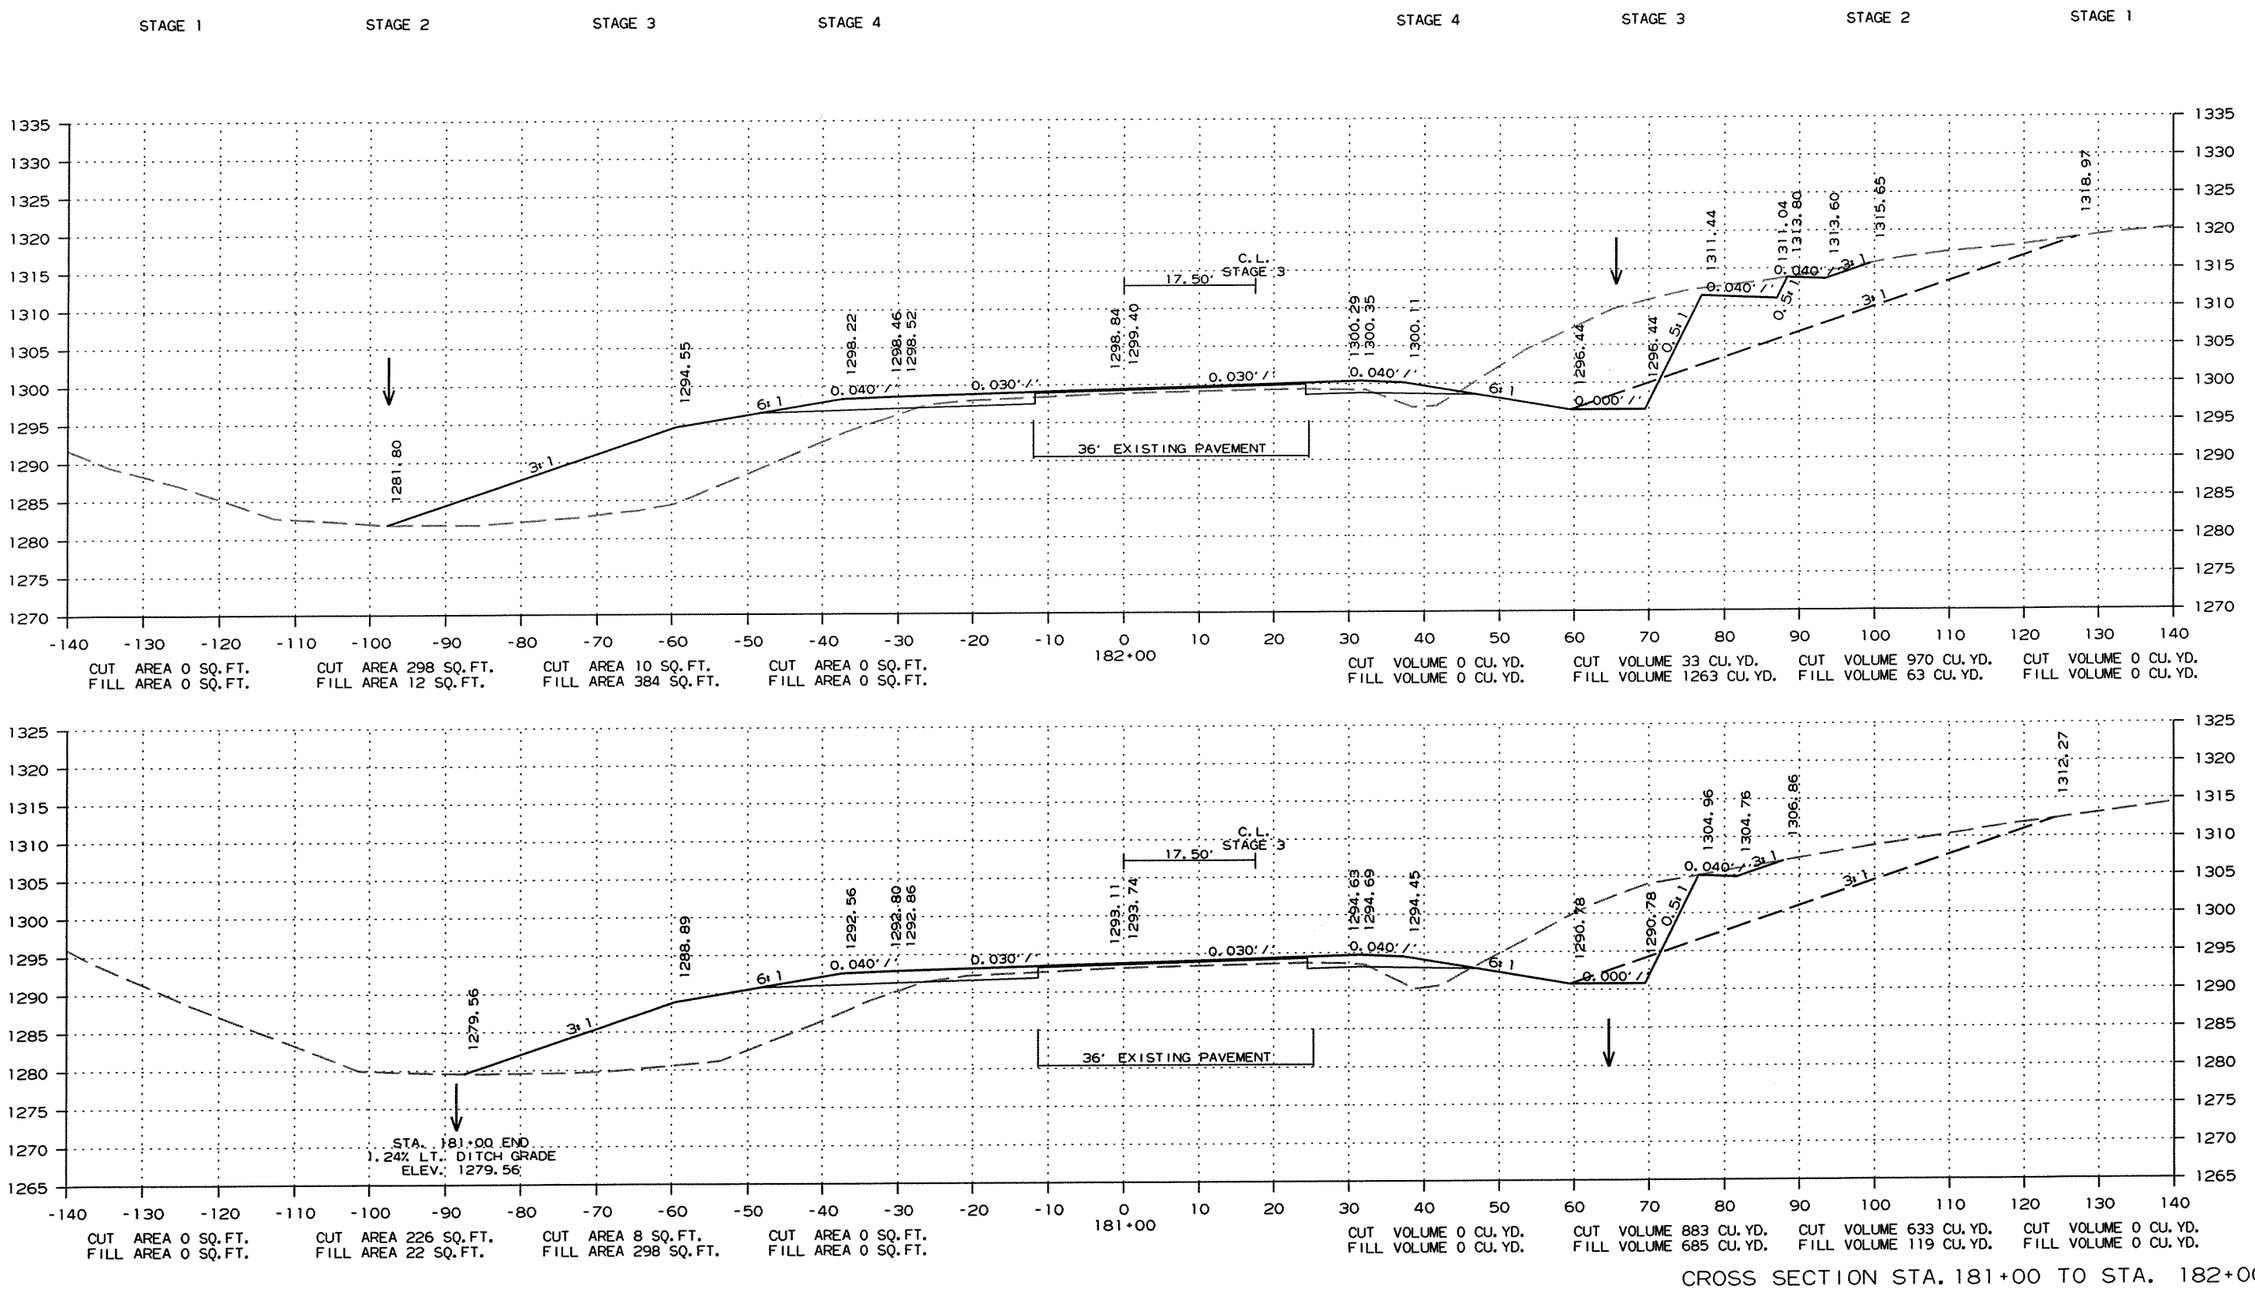



CROSS SECTION STA. 181+00 TO STA. 182+00

R090065.DGN 11/13/2011

DATE REVISED	DATE FILMED	DATE REVISED	DATE FILMED	FED.RD. DIST.NO.	STATE	FED.AID PROJ.NO.	SHEET NO.	TOTAL SHEETS
				6	ARK.			
				JOB NO.		090065	272	460

(2) CROSS SECTIONS

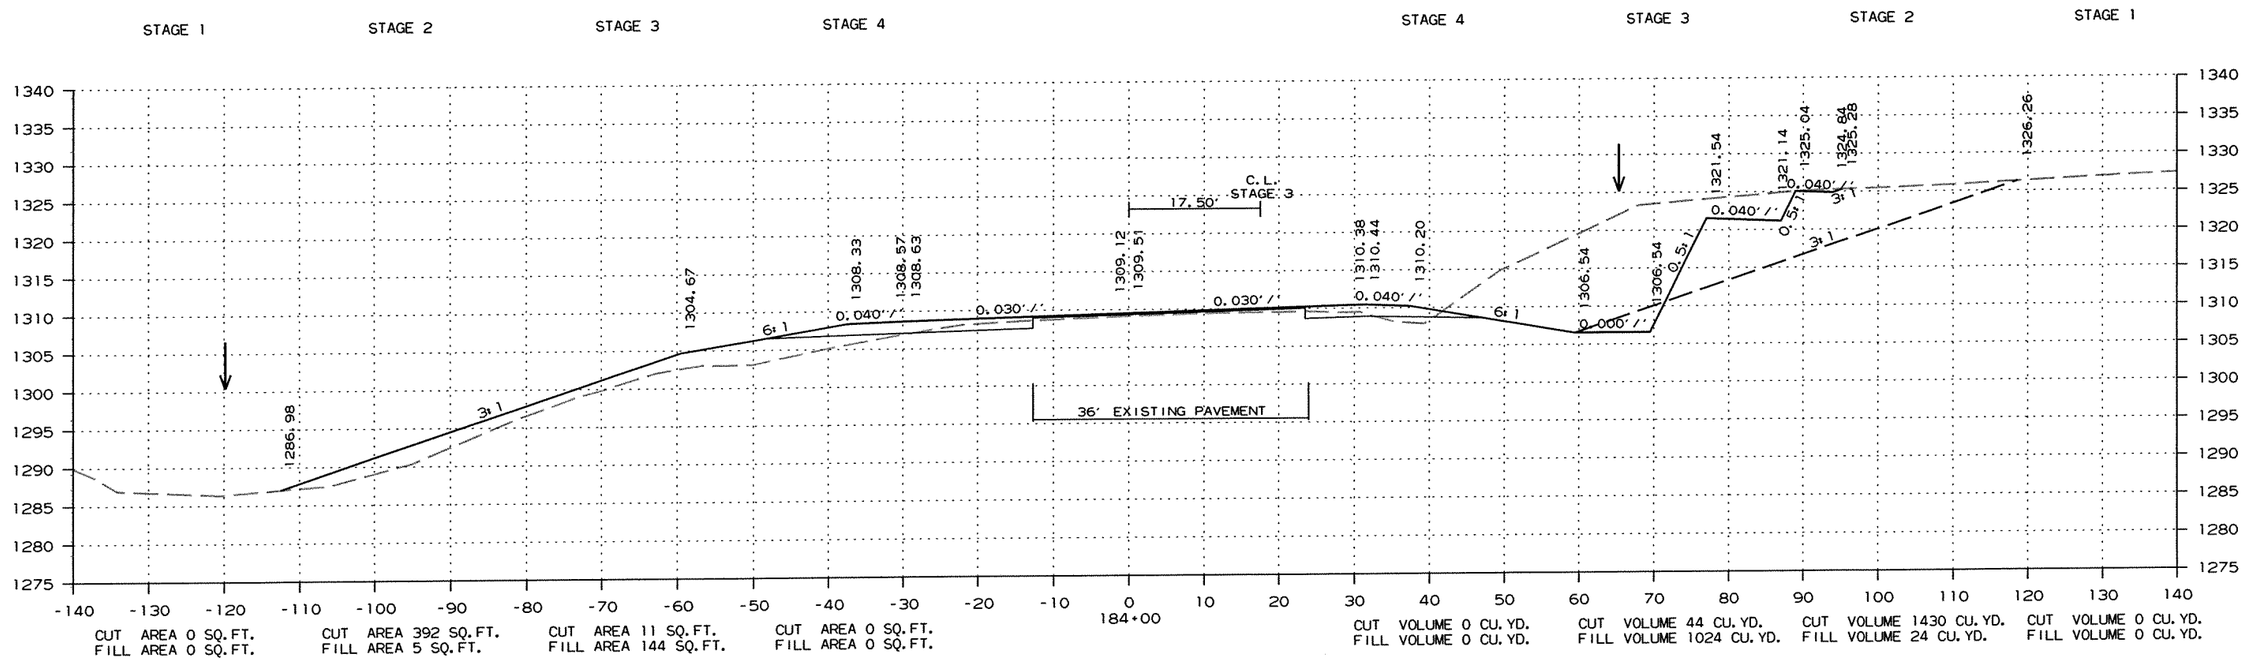

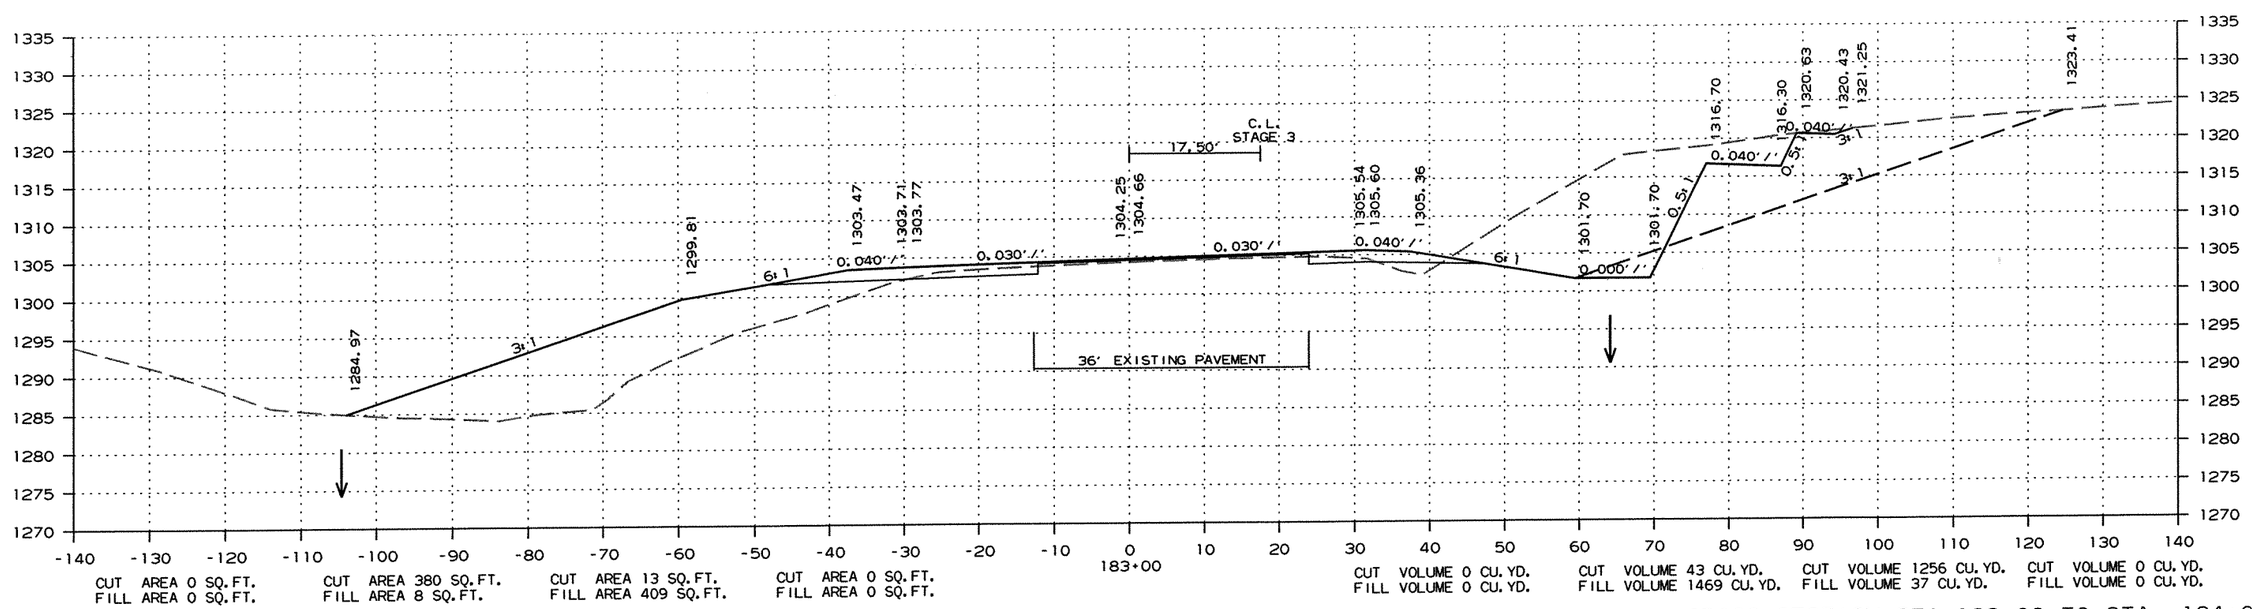


CROSS SECTION STA. 183+00 TO STA. 184+00

R090065.DGN 11/13/2011

DATE REVISED	DATE FILMED	DATE REVISED	DATE FILMED	FED.RD. DIST.NO.	STATE	FED.AID PROJ.NO.	SHEET NO.	TOTAL SHEETS
				6	ARK.			
				JOB NO.		090065	273	460

(2) CROSS SECTIONS

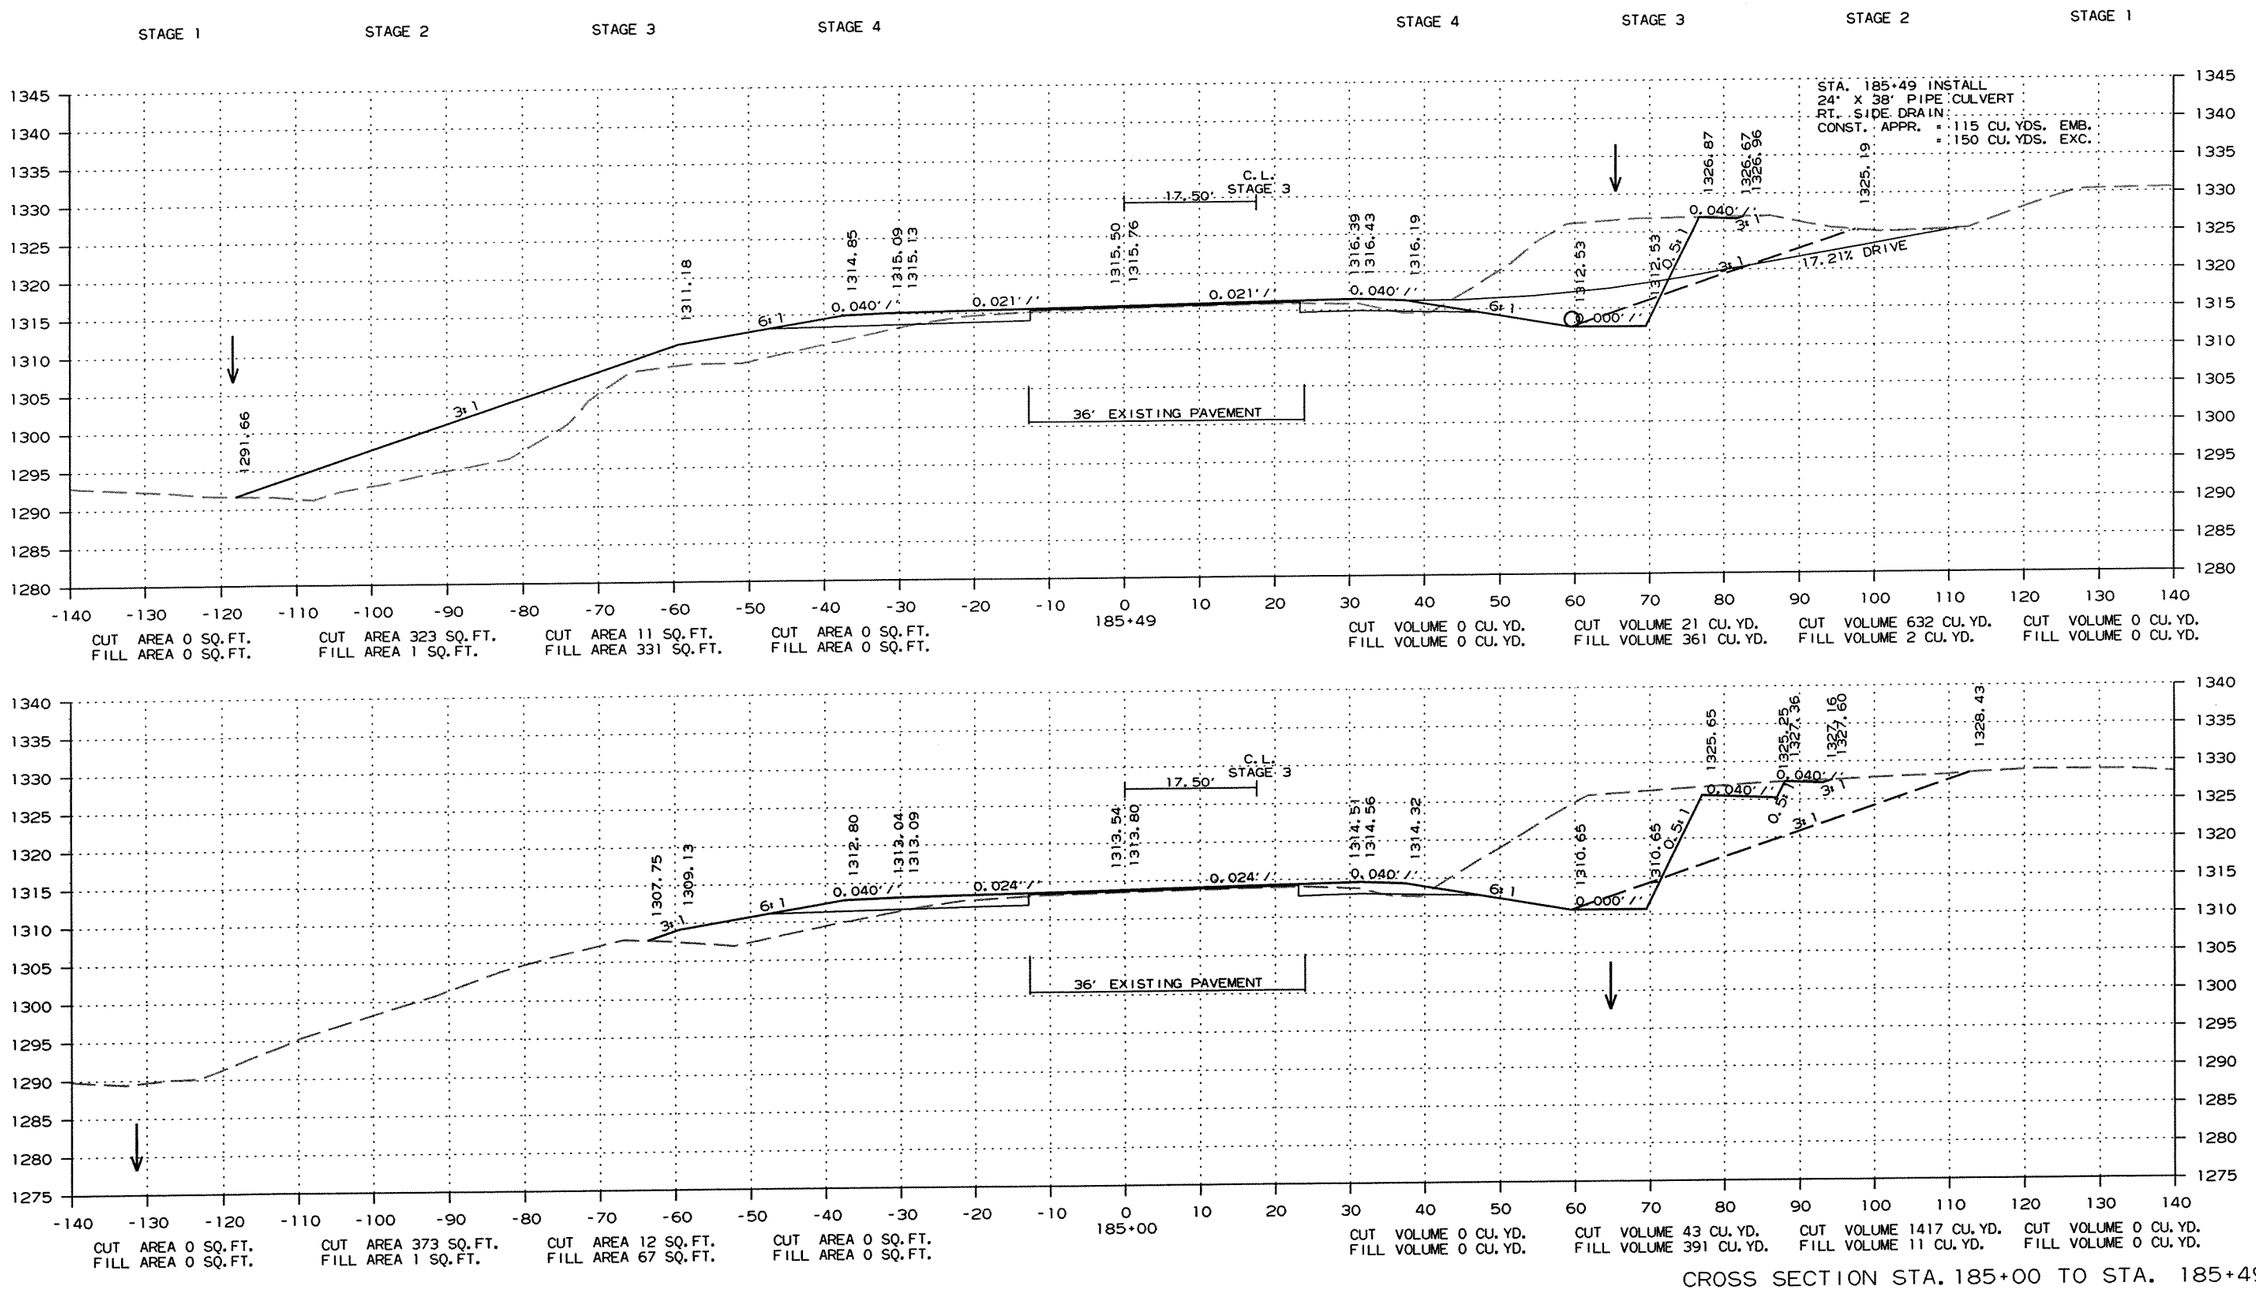


CROSS SECTION STA. 185+00 TO STA. 185+49

R090065.DGN 11/13/2011

DATE REVISED	DATE FILMED	DATE REVISED	DATE FILMED	FED.RD. DIST.NO.	STATE	FED.AID PROJ.NO.	SHEET NO.	TOTAL SHEETS
				6	ARK.			
				JOB NO.		090065	274	460

(2) CROSS SECTIONS

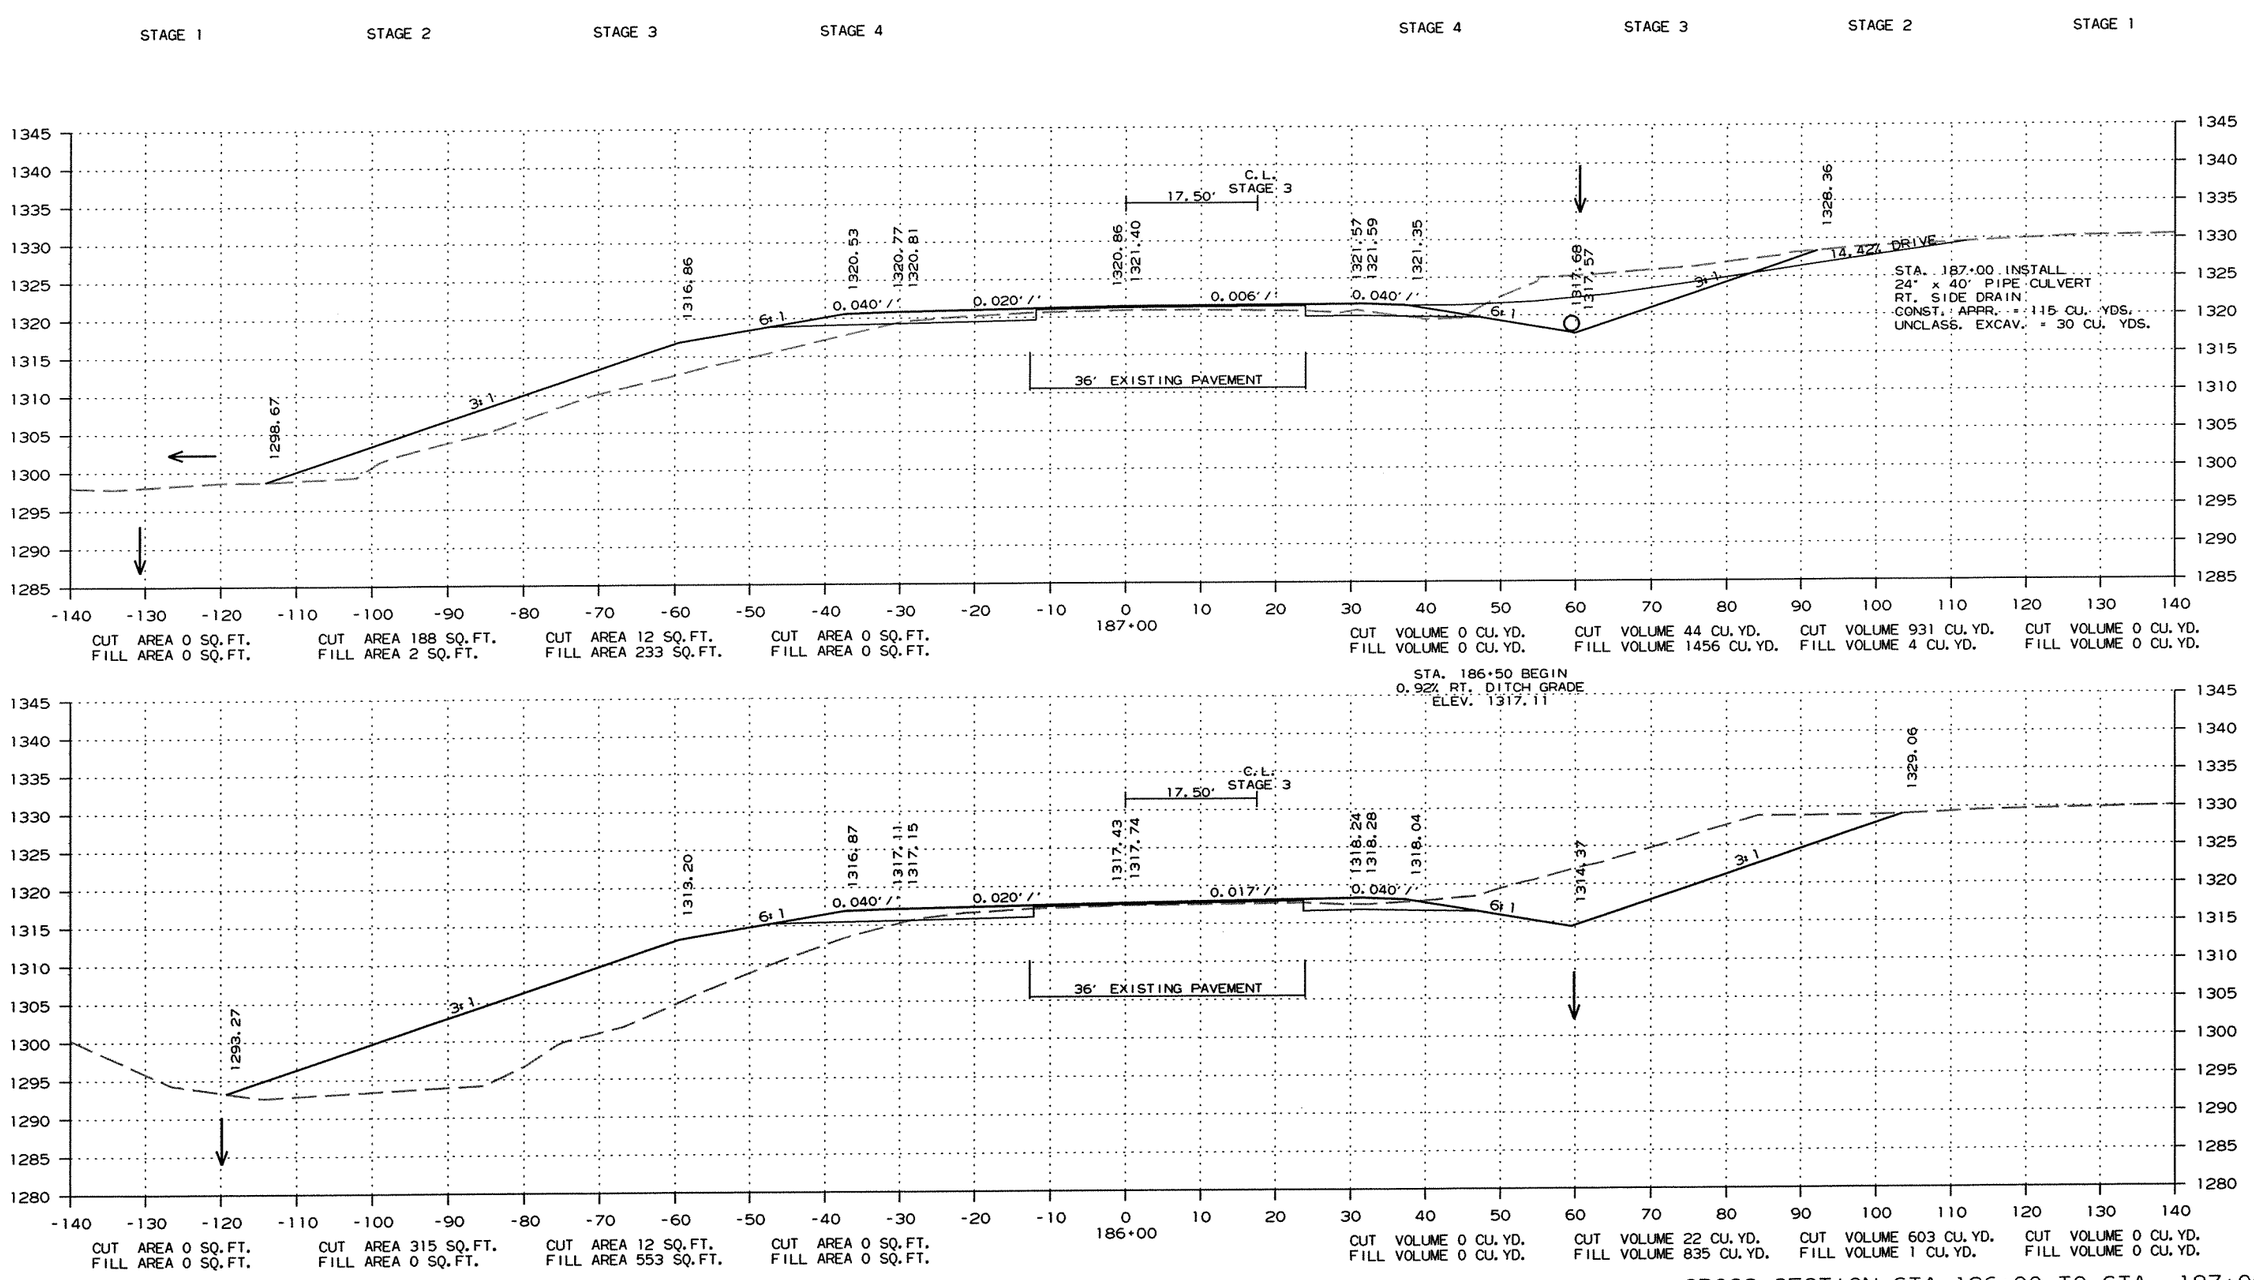


CROSS SECTION STA. 186+00 TO STA. 187+00


R090065.DGN 11/13/2011

DATE REVISED	DATE FILMED	DATE REVISED	DATE FILMED	FED.RD. DIST.NO.	STATE	FED.AID PROJ.NO.	SHEET NO.	TOTAL SHEETS
				6	ARK.			
				JOB NO.		090065	275	460

(2) CROSS SECTIONS

STAGE 1 STAGE 2 STAGE 3 STAGE 4 STAGE 4 STAGE 3 STAGE 2 STAGE 1

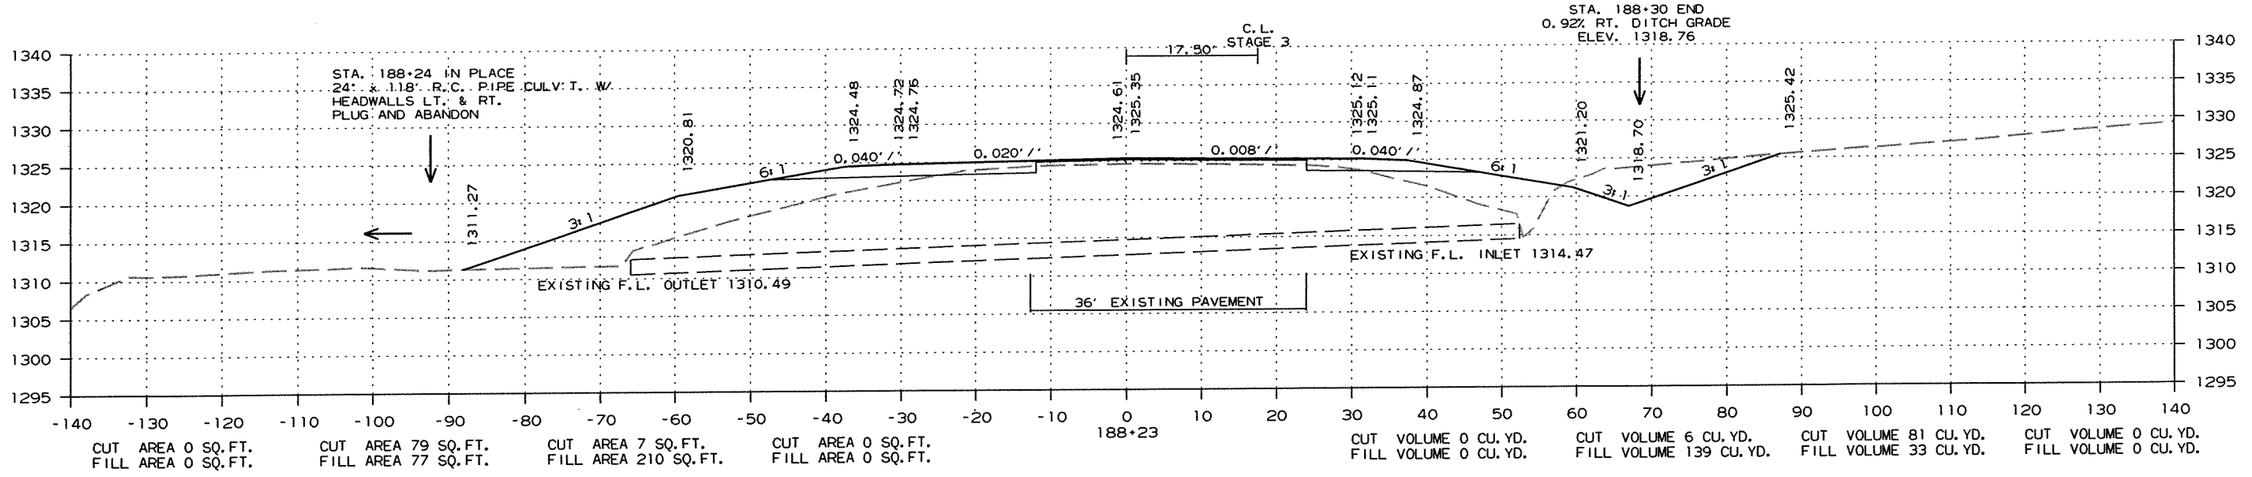

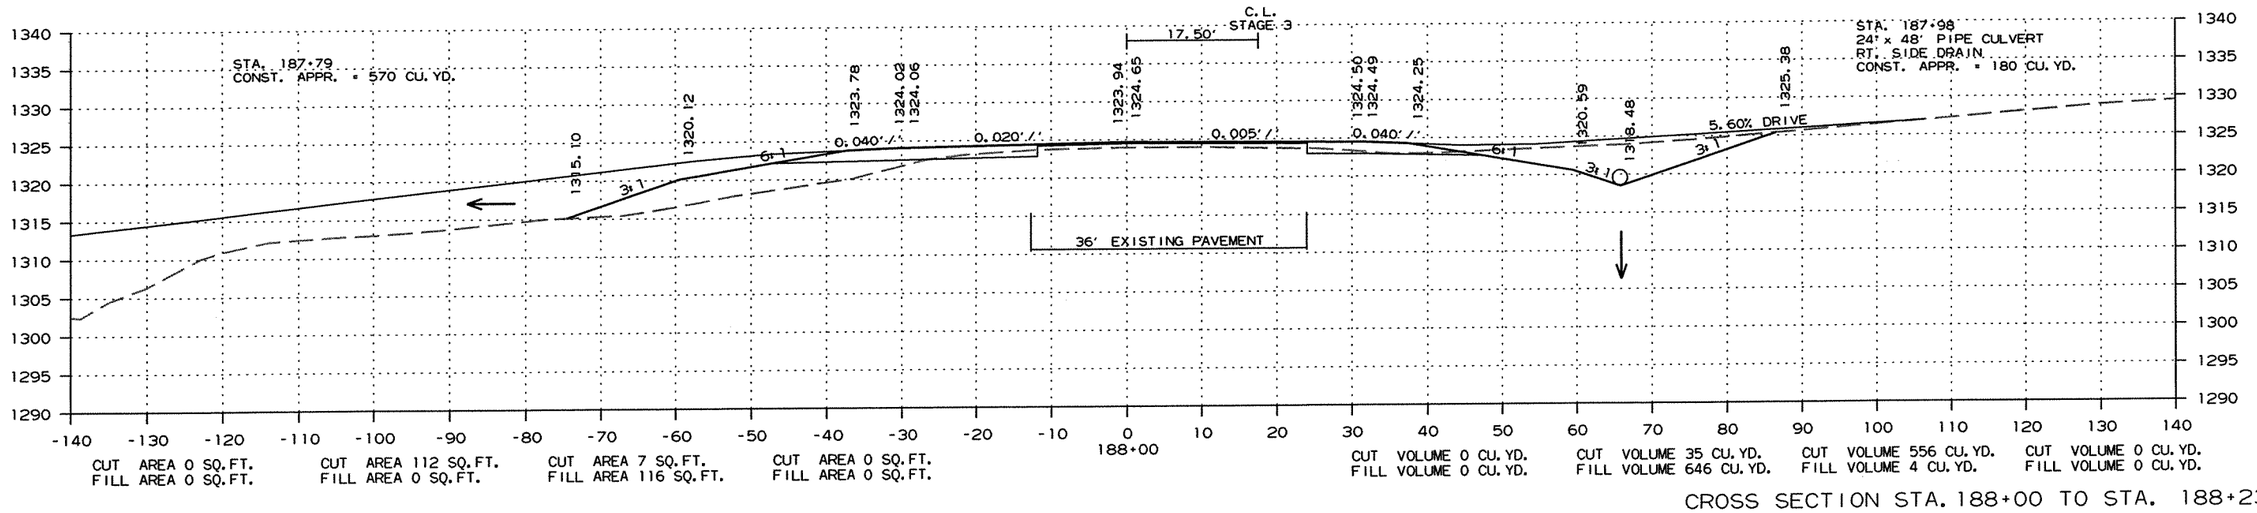


CROSS SECTION STA. 188+00 TO STA. 188+23

R090065.DGN 11/13/2011

DATE REVISED	DATE FILMED	DATE REVISED	DATE FILMED	FED.RD. DIST.NO.	STATE	FED.AID PROJ.NO.	SHEET NO.	TOTAL SHEETS
				6	ARK.			
				JOB NO.		090065	276	460

(2) CROSS SECTIONS

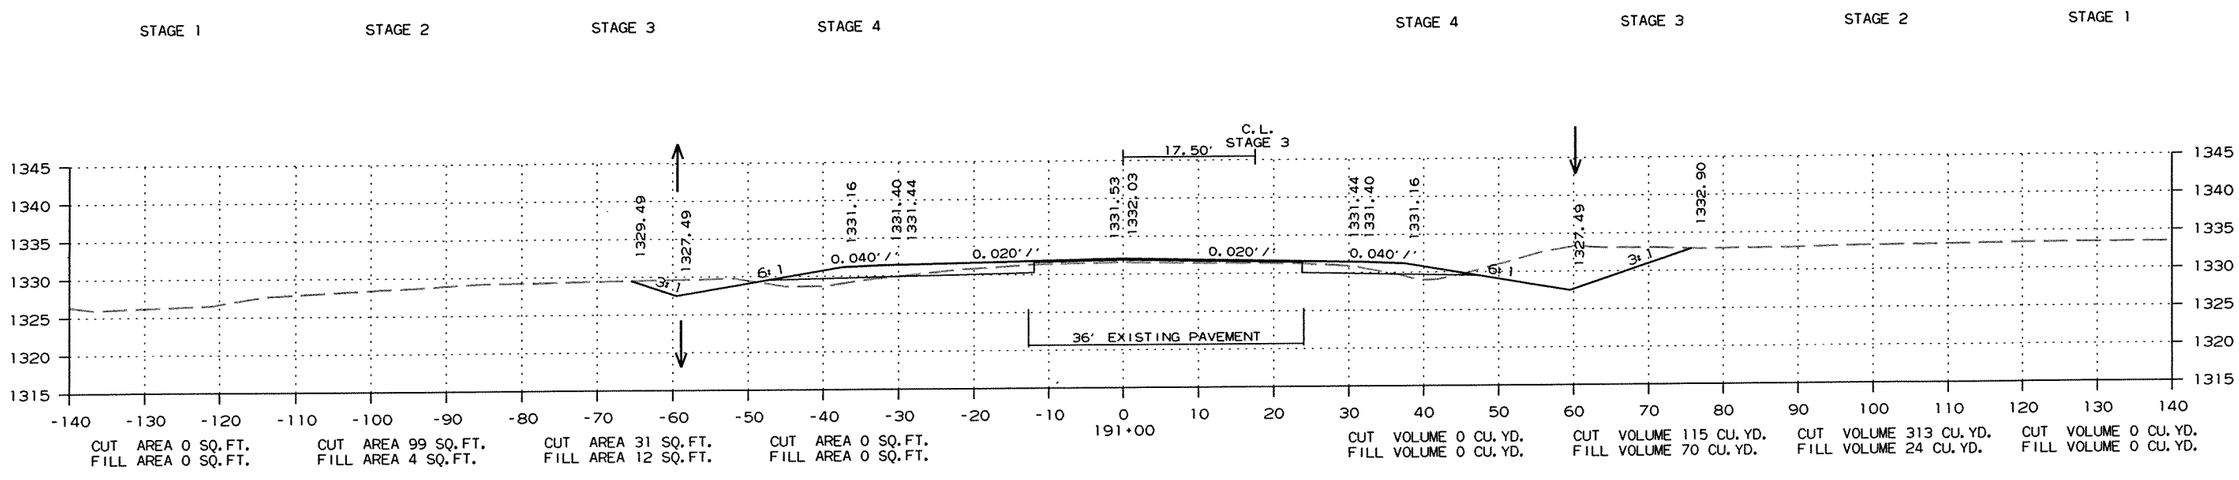


CROSS SECTION STA. 189+00 TO STA. 191+00

R090065.DGN 11/13/2011

DATE REVISED	DATE FILMED	DATE REVISED	DATE FILMED	FED.RD. DIST.NO.	STATE	FED.AID PROJ.NO.	SHEET NO.	TOTAL SHEETS
				6	ARK.			
				JOB NO.		090065	277	460

(2) CROSS SECTIONS

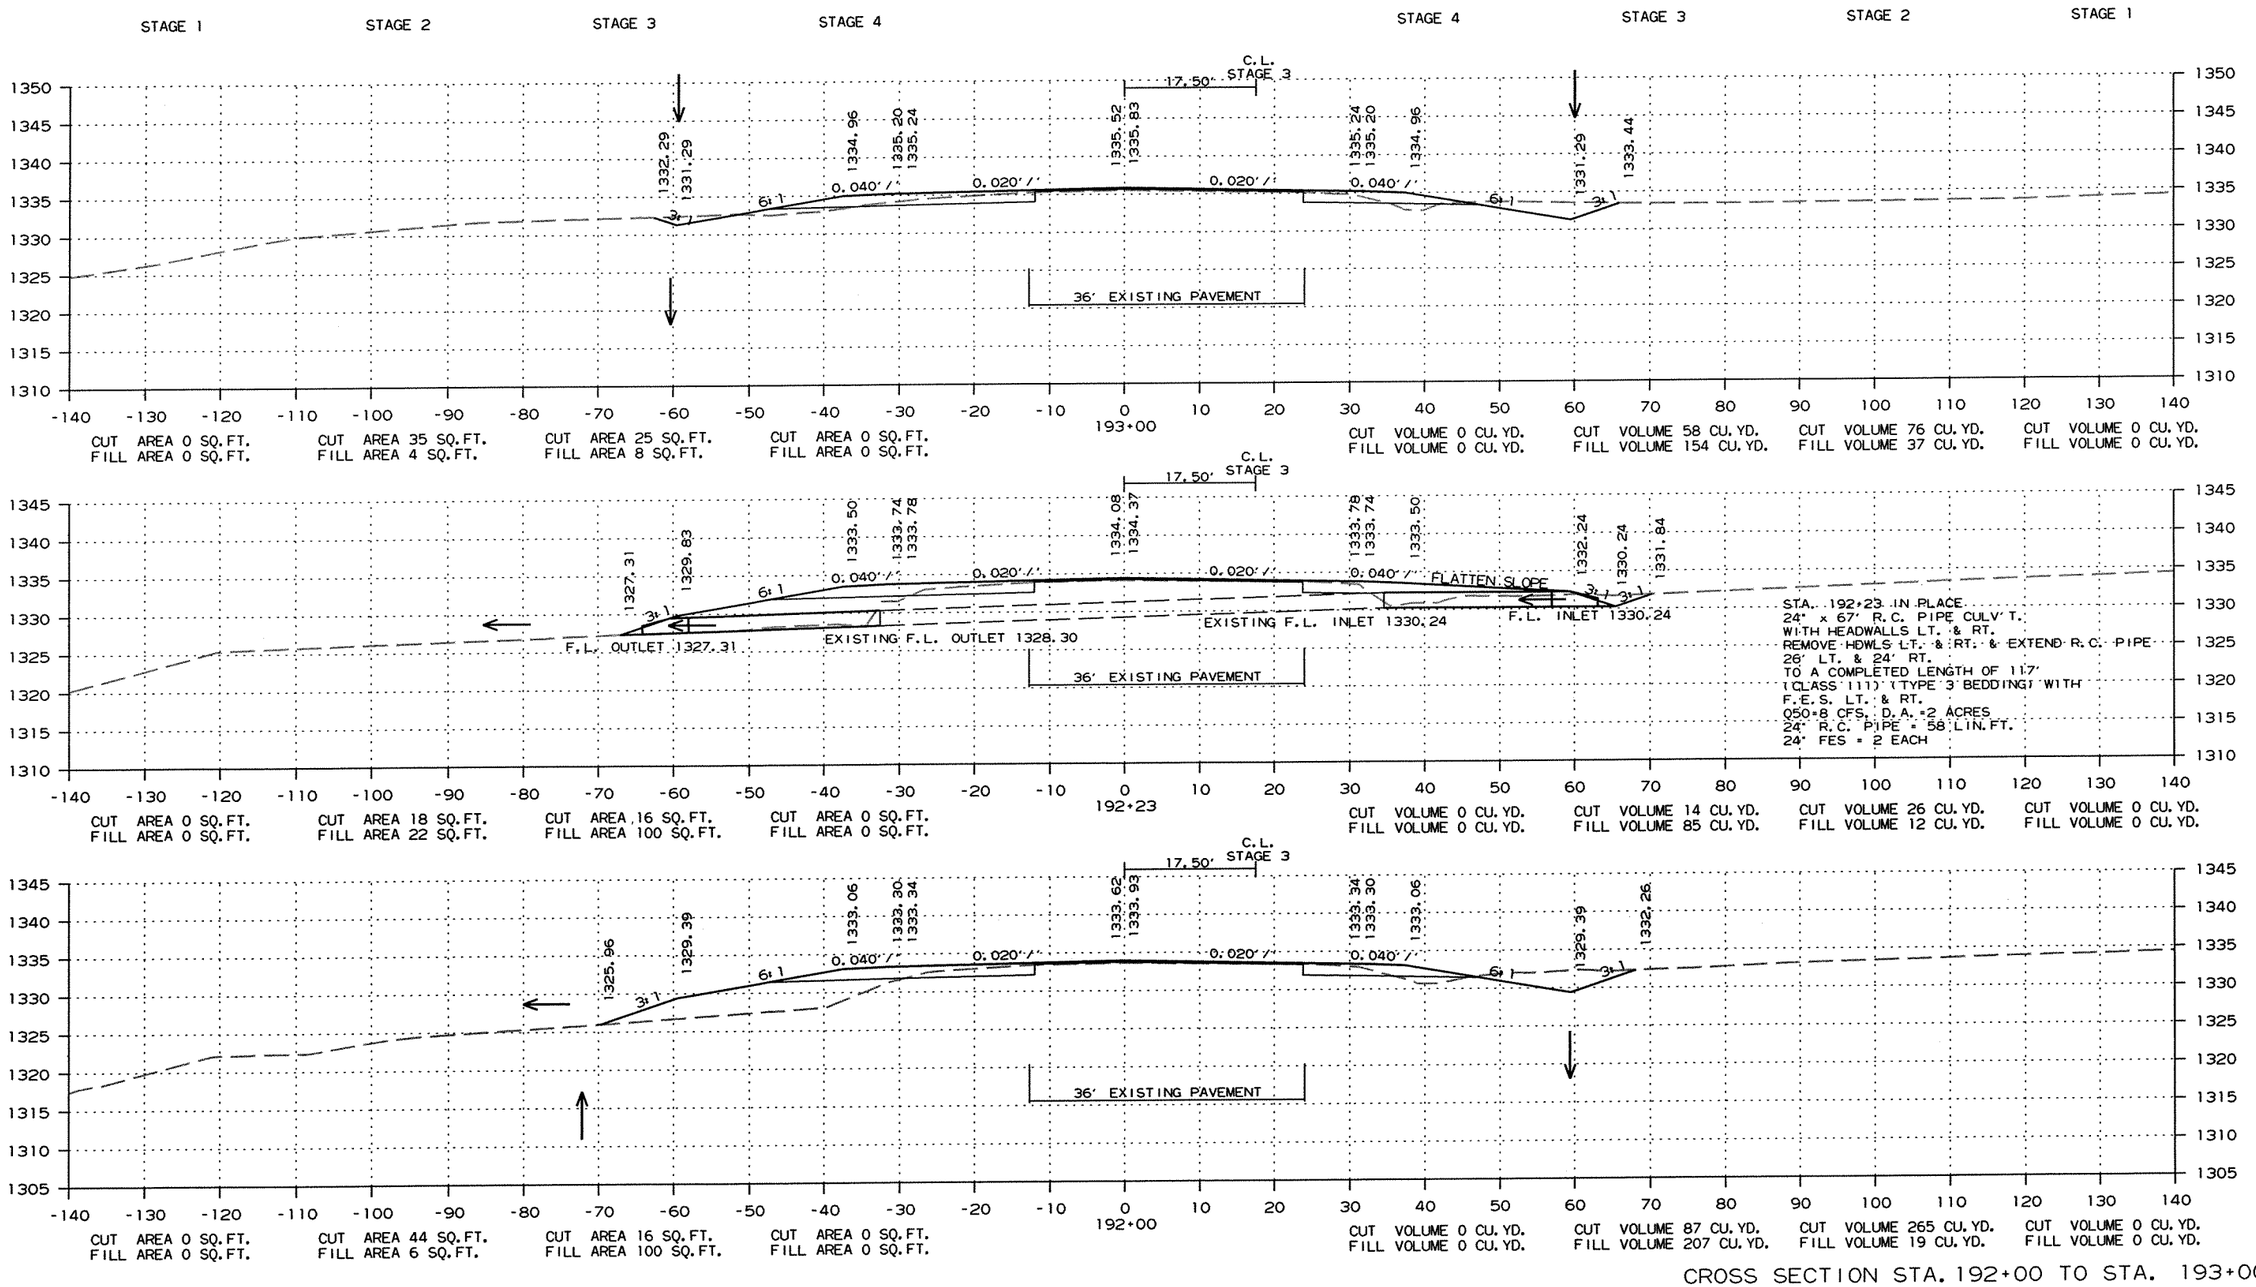


CROSS SECTION STA. 192+00 TO STA. 193+00

R090065.DGN 11/13/2011

DATE REVISED	DATE FILMED	DATE REVISED	DATE FILMED	FED.RD. DIST.NO.	STATE	FED.AID PROJ.NO.	SHEET NO.	TOTAL SHEETS
				6	ARK.			
				JOB NO.		090065	278	460

(2) CROSS SECTIONS

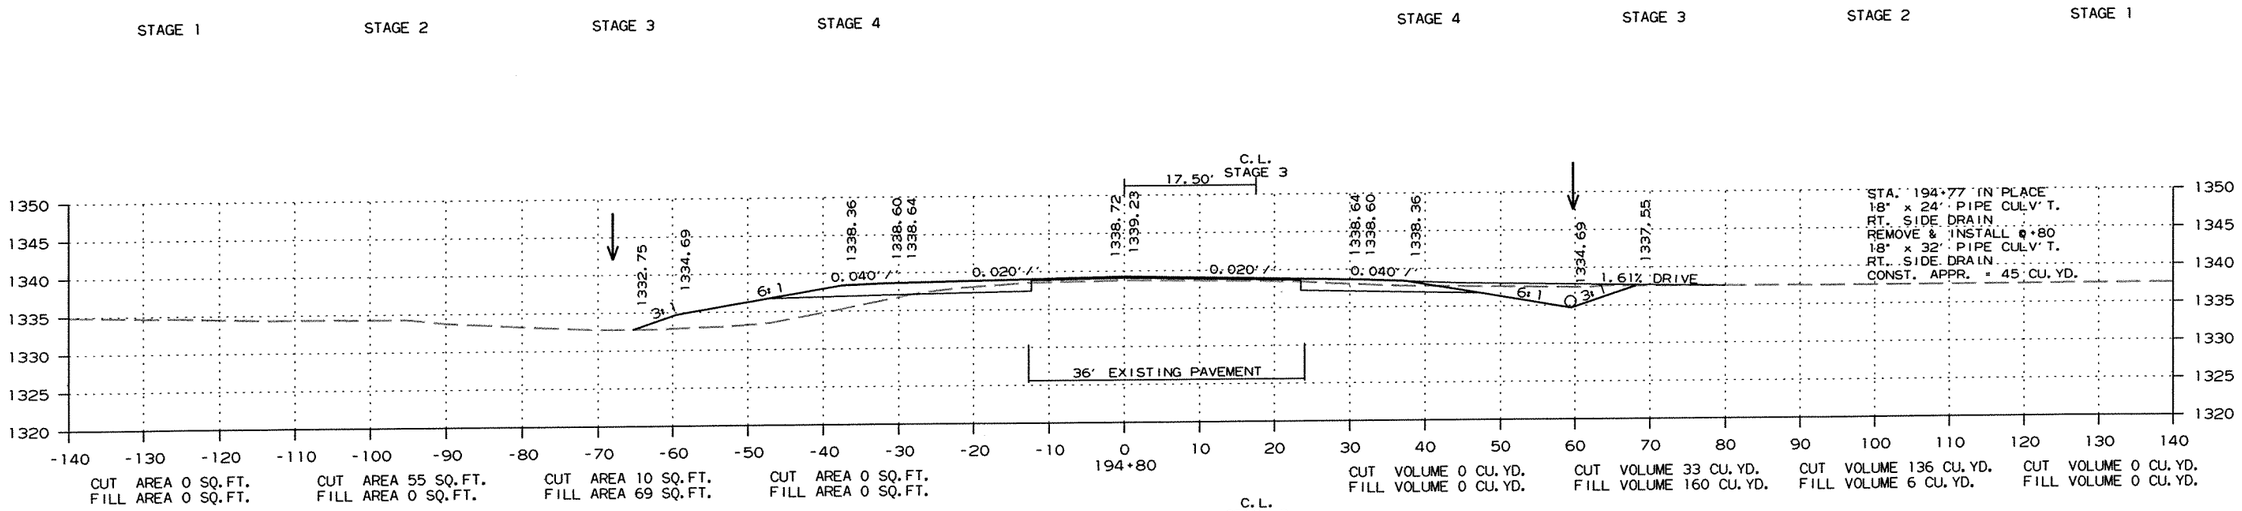


CROSS SECTION STA. 193+51 TO STA. 194+80


R090065.DGN 11/13/2011


DATE REVISED	DATE FILMED	DATE REVISED	DATE FILMED	FED.RD. DIST.NO.	STATE	FED.AID PROJ.NO.	SHEET NO.	TOTAL SHEETS
				6	ARK.			
				JOB NO.		090065	279	460

(2) CROSS SECTIONS

STAGE 1 STAGE 2 STAGE 3 STAGE 4 STAGE 4 STAGE 3 STAGE 2 STAGE 1

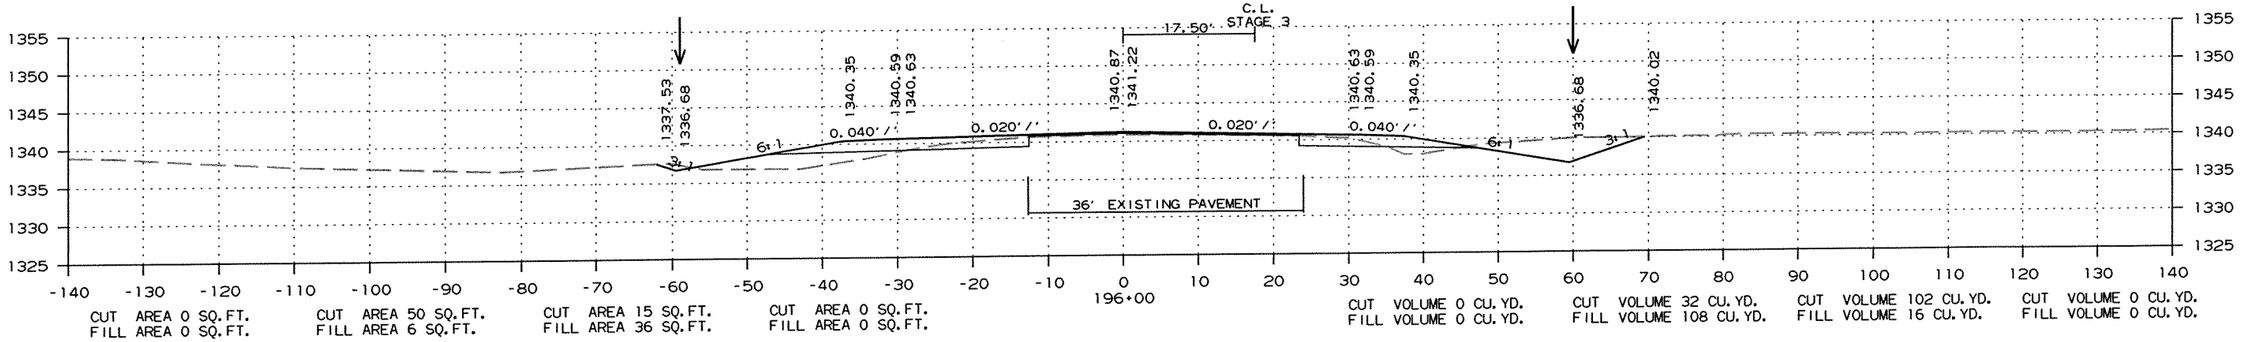

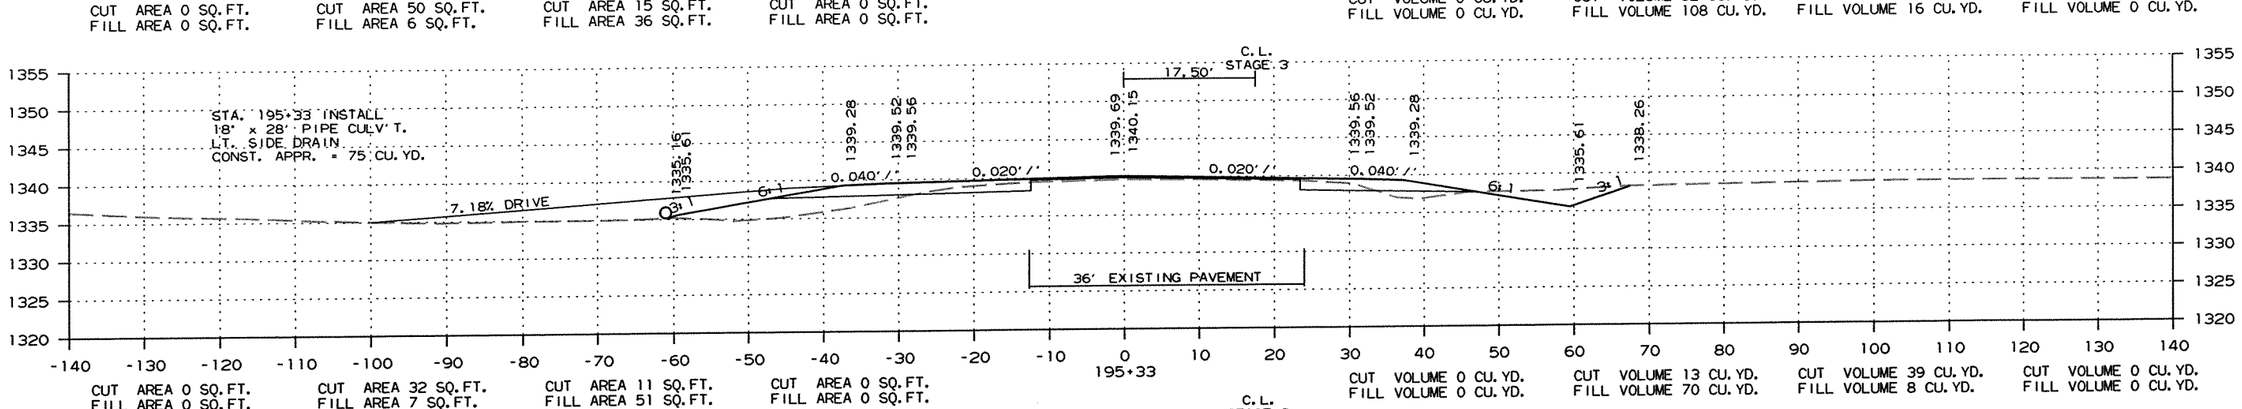

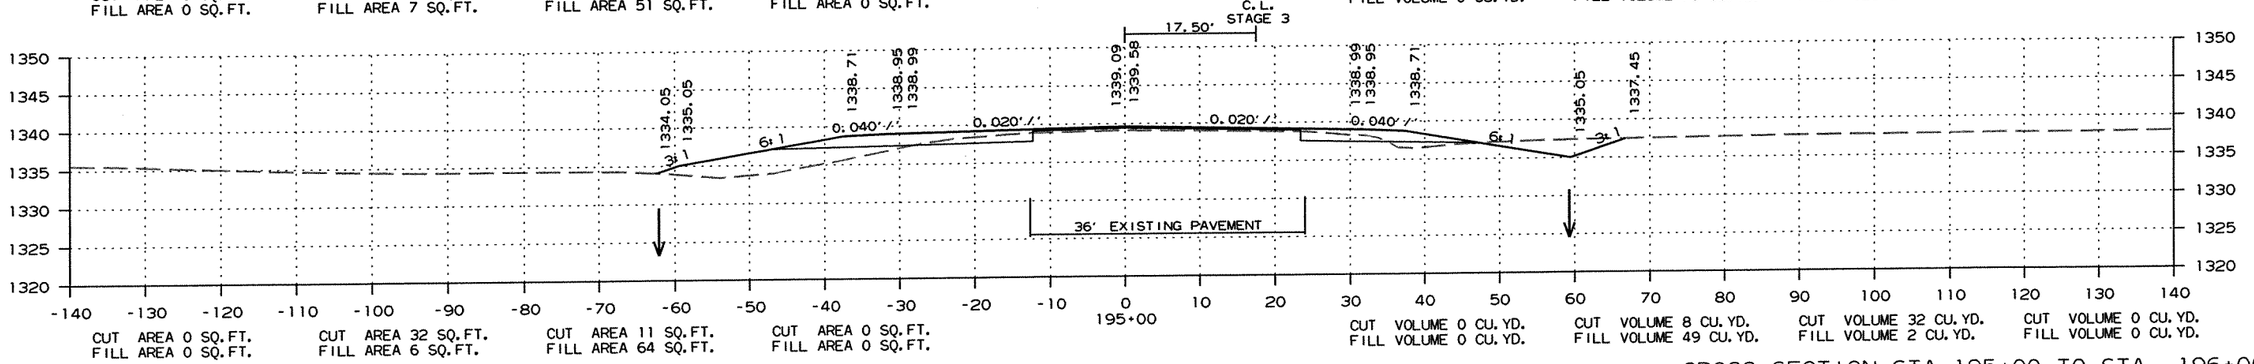


CROSS SECTION STA. 195+00 TO STA. 196+00

R090065.DGN 11/13/2011


DATE REVISED	DATE FILMED	DATE REVISED	DATE FILMED	FED.RD. DIST.NO.	STATE	FED.AID PROJ.NO.	SHEET NO.	TOTAL SHEETS
				6	ARK.			
				JOB NO.		090065	280	460

(2) CROSS SECTIONS


STAGE 1 STAGE 2 STAGE 3 STAGE 4 STAGE 4 STAGE 3 STAGE 2 STAGE 1

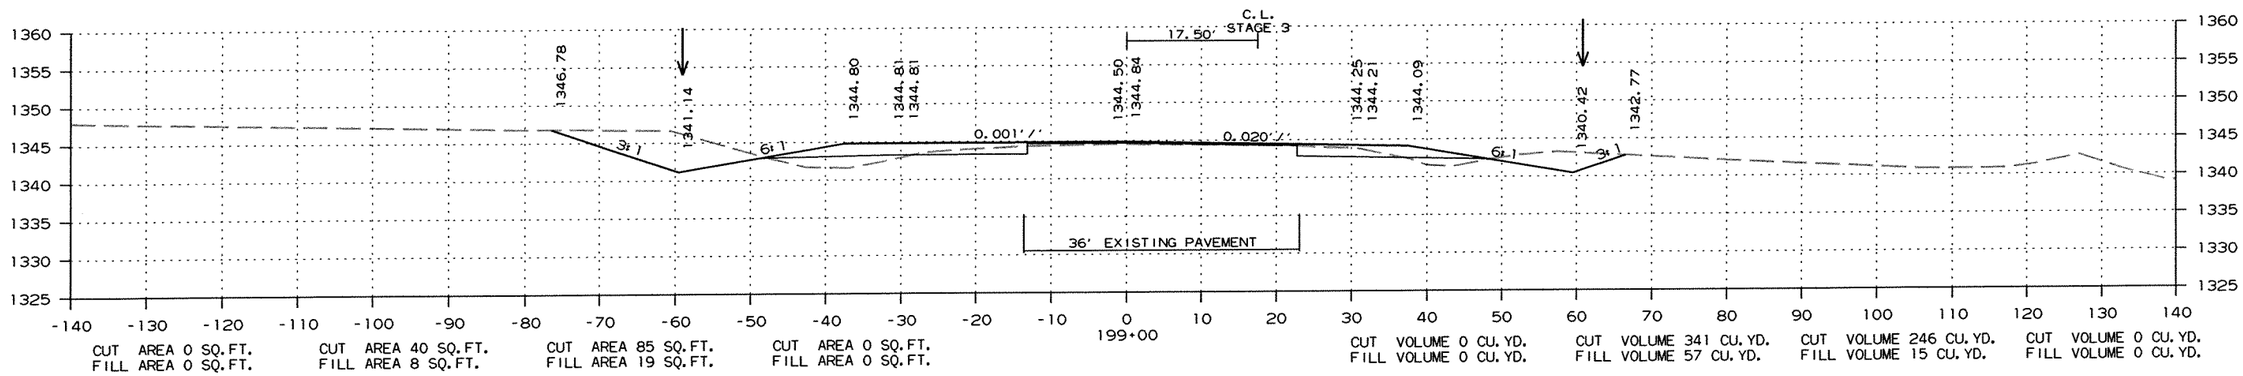

CUT AREA 0 SQ.FT. FILL AREA 0 SQ.FT.
CUT AREA 40 SQ.FT. FILL AREA 8 SQ.FT.
CUT AREA 85 SQ.FT. FILL AREA 19 SQ.FT.
CUT AREA 0 SQ.FT. FILL AREA 0 SQ.FT.
CUT VOLUME 0 CU.YD. FILL VOLUME 0 CU.YD.
CUT VOLUME 341 CU.YD. FILL VOLUME 57 CU.YD.
CUT VOLUME 246 CU.YD. FILL VOLUME 15 CU.YD.
CUT VOLUME 0 CU.YD. FILL VOLUME 0 CU.YD.

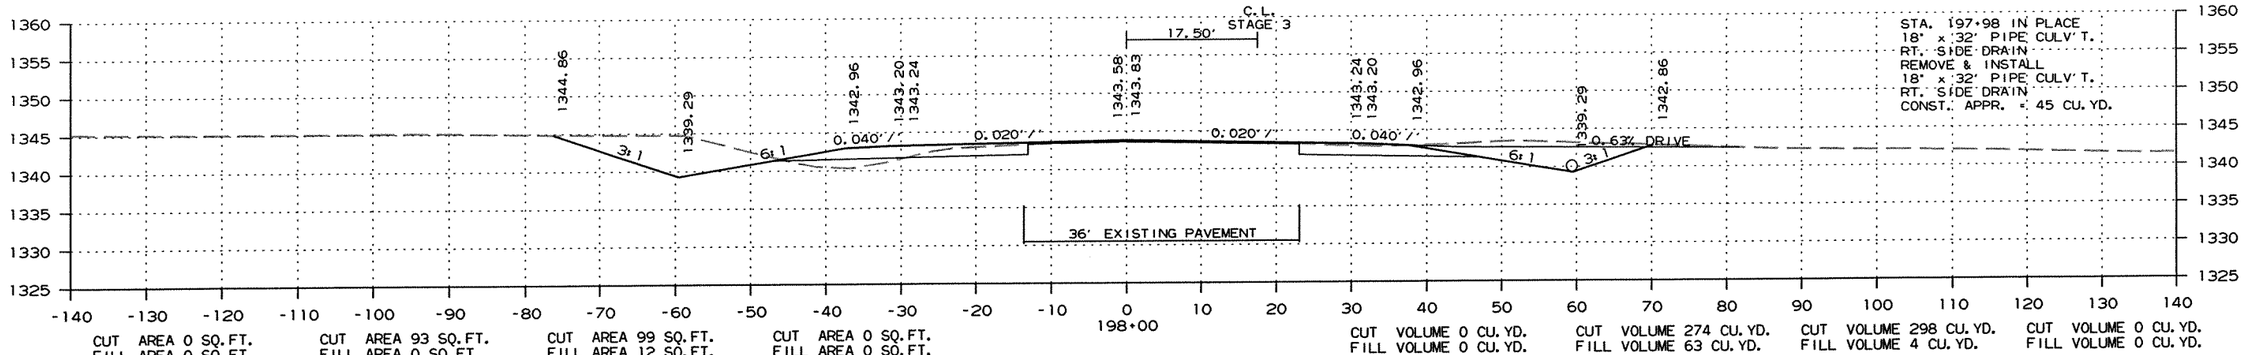

CUT AREA 0 SQ.FT. FILL AREA 0 SQ.FT.
CUT AREA 93 SQ.FT. FILL AREA 0 SQ.FT.
CUT AREA 99 SQ.FT. FILL AREA 12 SQ.FT.
CUT AREA 0 SQ.FT. FILL AREA 0 SQ.FT.
CUT VOLUME 0 CU.YD. FILL VOLUME 0 CU.YD.
CUT VOLUME 274 CU.YD. FILL VOLUME 63 CU.YD.
CUT VOLUME 298 CU.YD. FILL VOLUME 4 CU.YD.
CUT VOLUME 0 CU.YD. FILL VOLUME 0 CU.YD.

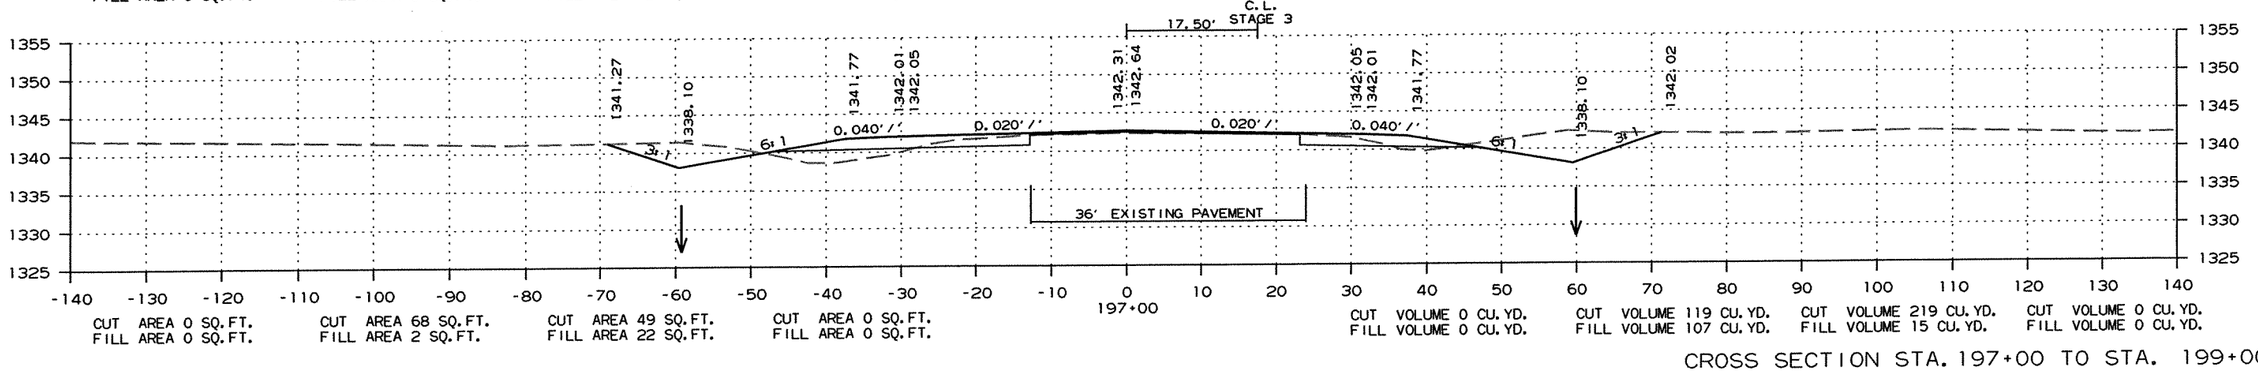

CUT AREA 0 SQ.FT. FILL AREA 0 SQ.FT.
CUT AREA 68 SQ.FT. FILL AREA 2 SQ.FT.
CUT AREA 49 SQ.FT. FILL AREA 22 SQ.FT.
CUT AREA 0 SQ.FT. FILL AREA 0 SQ.FT.
CUT VOLUME 0 CU.YD. FILL VOLUME 0 CU.YD.
CUT VOLUME 119 CU.YD. FILL VOLUME 107 CU.YD.
CUT VOLUME 219 CU.YD. FILL VOLUME 15 CU.YD.
CUT VOLUME 0 CU.YD. FILL VOLUME 0 CU.YD.


CROSS SECTION STA. 197+00 TO STA. 199+00

R090065.DGN 11/13/2011

DATE REVISED	DATE FILMED	DATE REVISED	DATE FILMED	FED.RD. DIST.NO.	STATE	FED.AID PROJ.NO.	SHEET NO.	TOTAL SHEETS
				6	ARK.			
				JOB NO.		090065	281	460

(2) CROSS SECTIONS

STAGE 1 STAGE 2 STAGE 3 STAGE 4 STAGE 4 STAGE 3 STAGE 2 STAGE 1

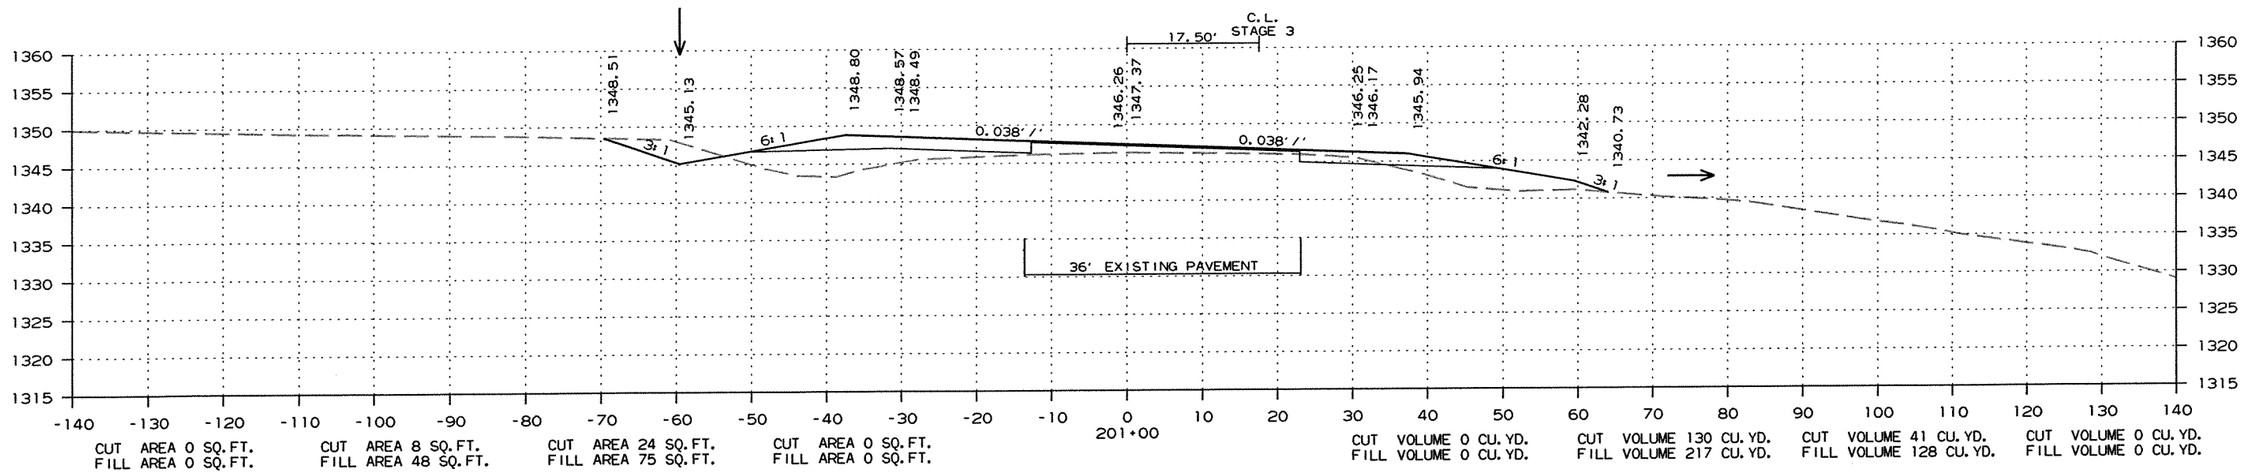


CROSS SECTION STA. 200+00 TO STA. 201+00


R090065.DGN 11/13/2011

DATE REVISED	DATE FILMED	DATE REVISED	DATE FILMED	FED.RD. DIST.NO.	STATE	FED.AID PROJ.NO.	SHEET NO.	TOTAL SHEETS
				6	ARK.			
				JOB NO.		090065	282	460

(2) CROSS SECTIONS

STAGE 1 STAGE 2 STAGE 3 STAGE 4 STAGE 4 STAGE 3 STAGE 2 STAGE 1

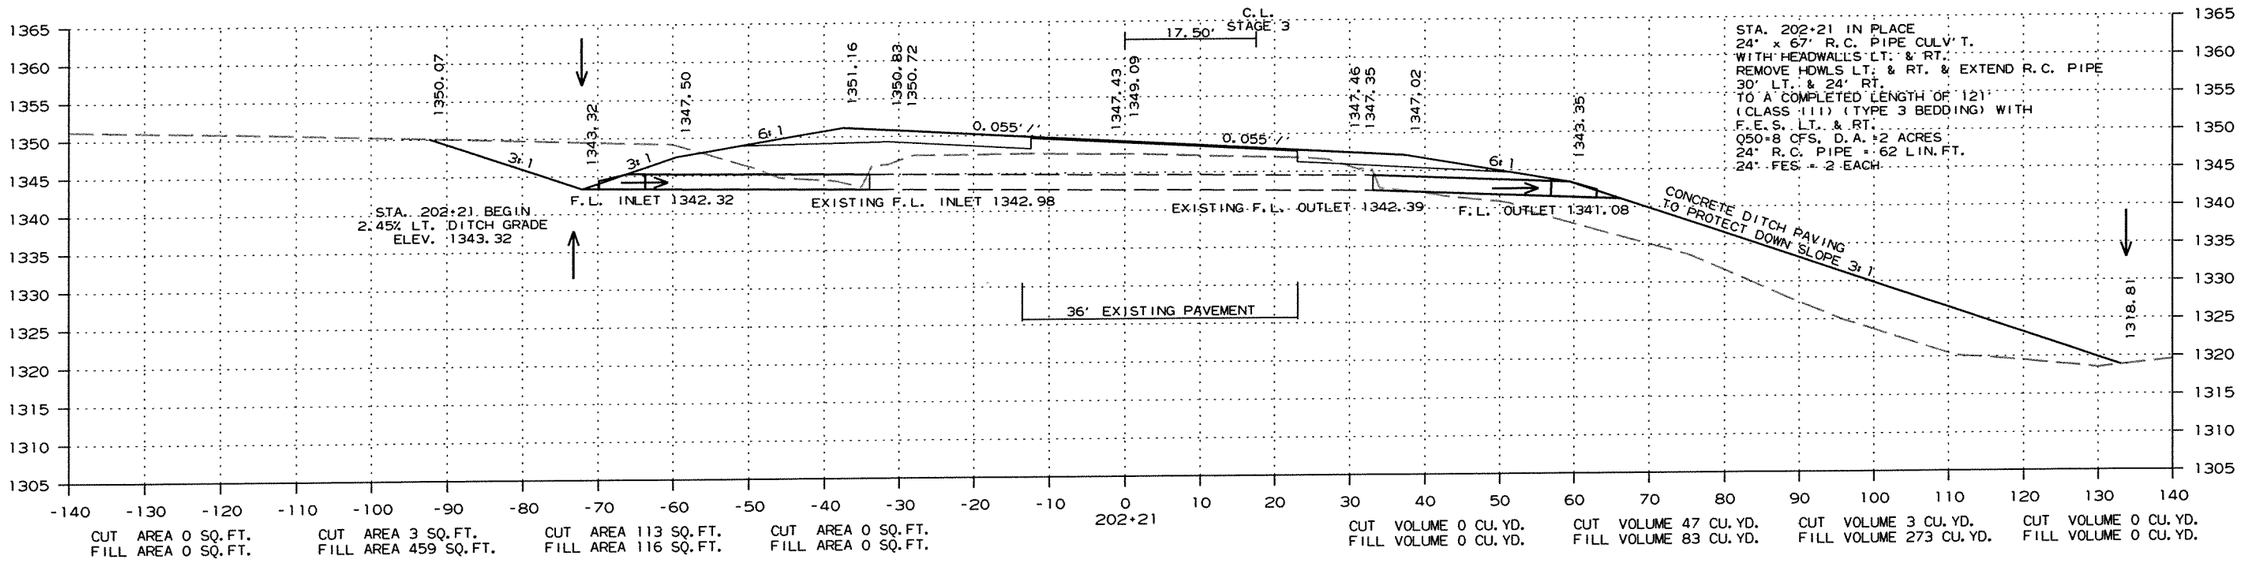

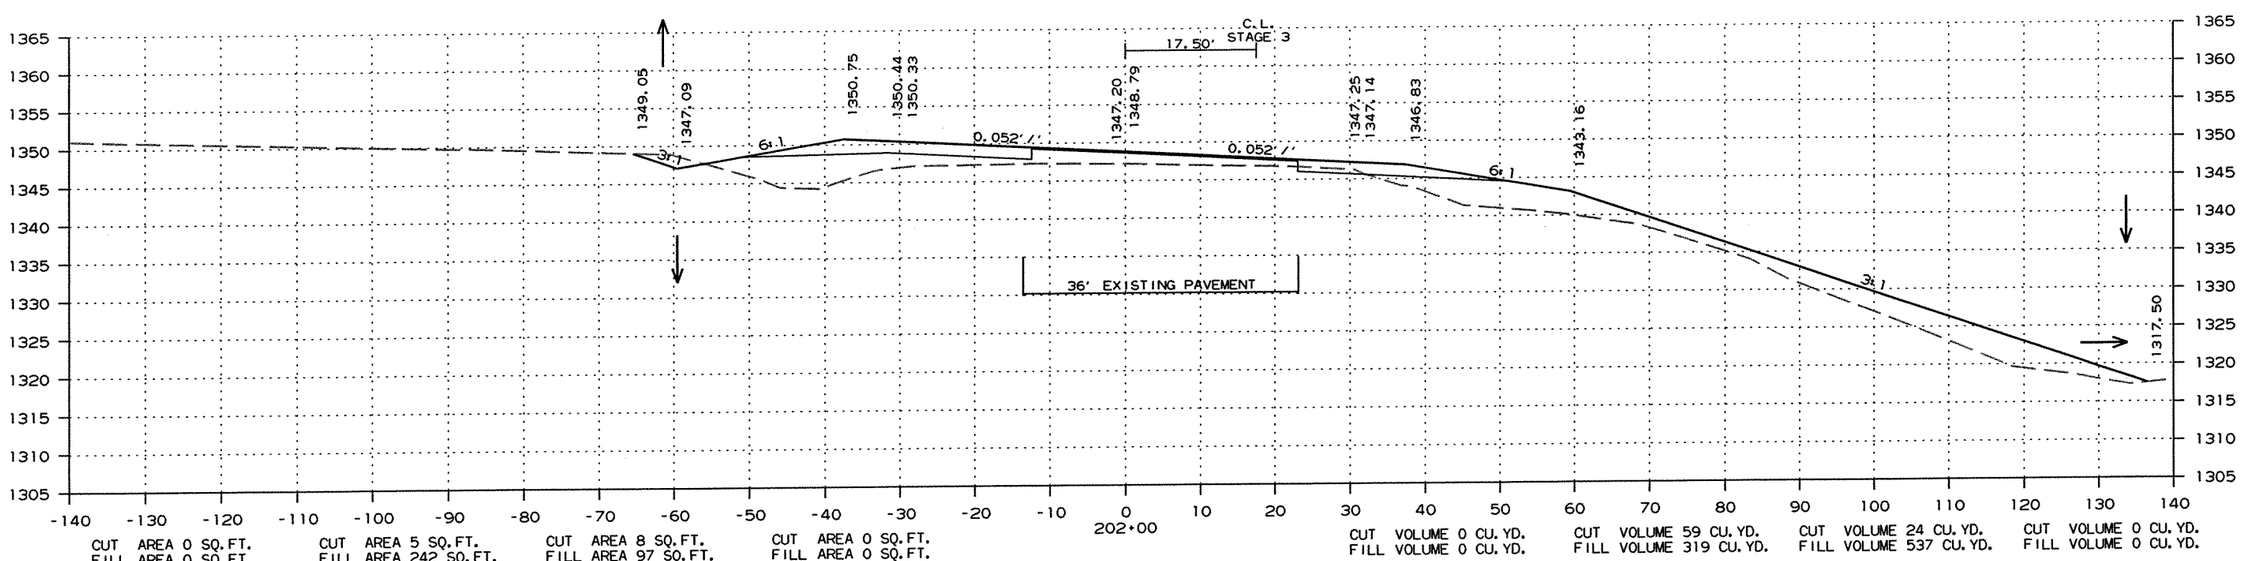


CROSS SECTION STA. 202+00 TO STA. 202+21

R090065.DGN 11/13/2011

DATE REVISED	DATE FILMED	DATE REVISED	DATE FILMED	FED.RD. DIST.NO.	STATE	FED.AID PROJ.NO.	SHEET NO.	TOTAL SHEETS
				6	ARK.			
				JOB NO.		090065	283	460

(2) CROSS SECTIONS

STAGE 1 STAGE 2 STAGE 3 STAGE 4 STAGE 4 STAGE 3 STAGE 2 STAGE 1

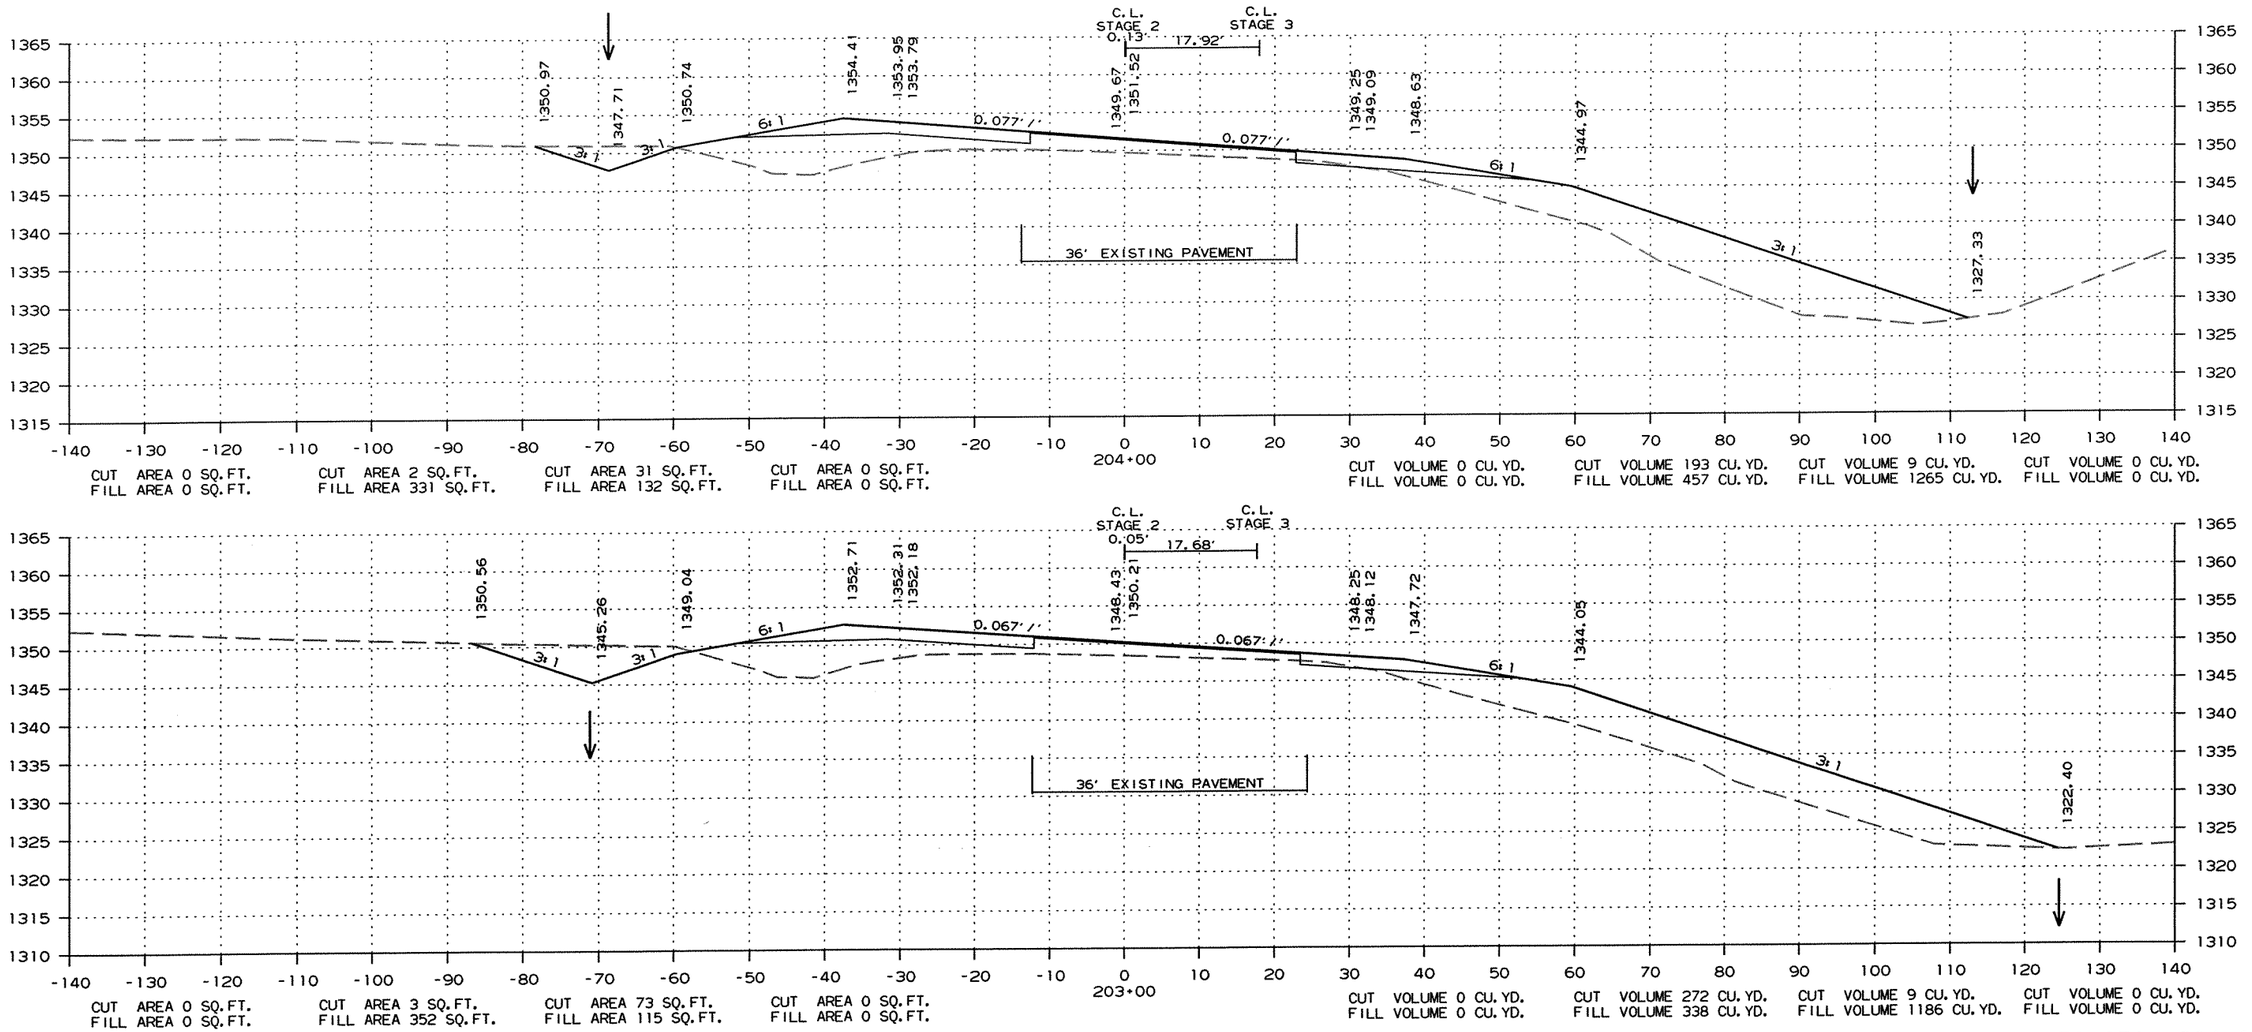


CROSS SECTION STA. 203+00 TO STA. 204+00

R090065.DGN 11/13/2011

DATE REVISED	DATE FILMED	DATE REVISED	DATE FILMED	FED.RD. DIST.NO.	STATE	FED.AID PROJ.NO.	SHEET NO.	TOTAL SHEETS
				6	ARK.			
				JOB NO.		090065	284	460

(2) CROSS SECTIONS

STAGE 1 STAGE 2 STAGE 3 STAGE 4 STAGE 4 STAGE 3 STAGE 2 STAGE 1

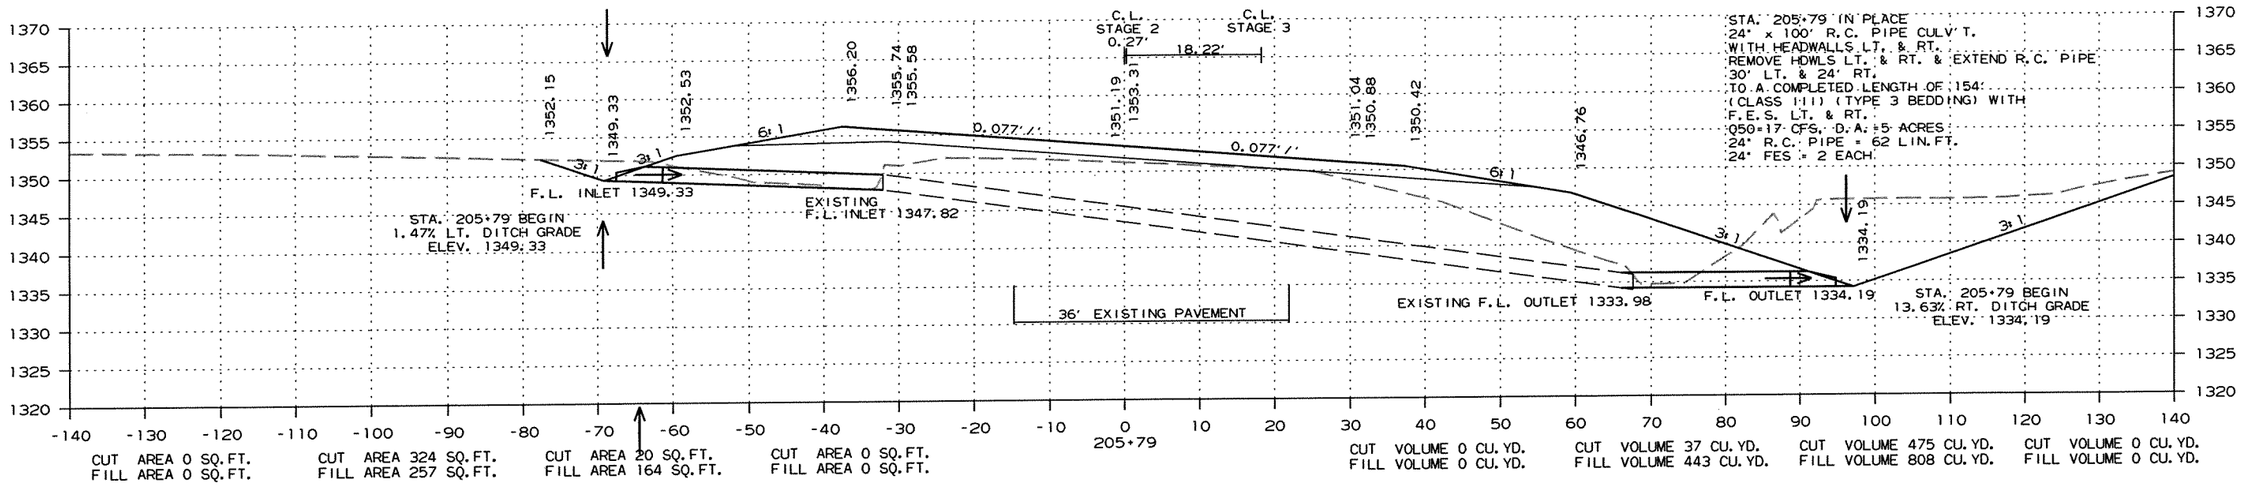



CROSS SECTION STA. 205+00 TO STA. 205+79


R090065.DGN 11/13/2011

DATE REVISED	DATE FILMED	DATE REVISED	DATE FILMED	FED.RD. DIST.NO.	STATE	FED.AID PROJ.NO.	SHEET NO.	TOTAL SHEETS
				6	ARK.			
				JOB NO.		090065	285	460

(2) CROSS SECTIONS

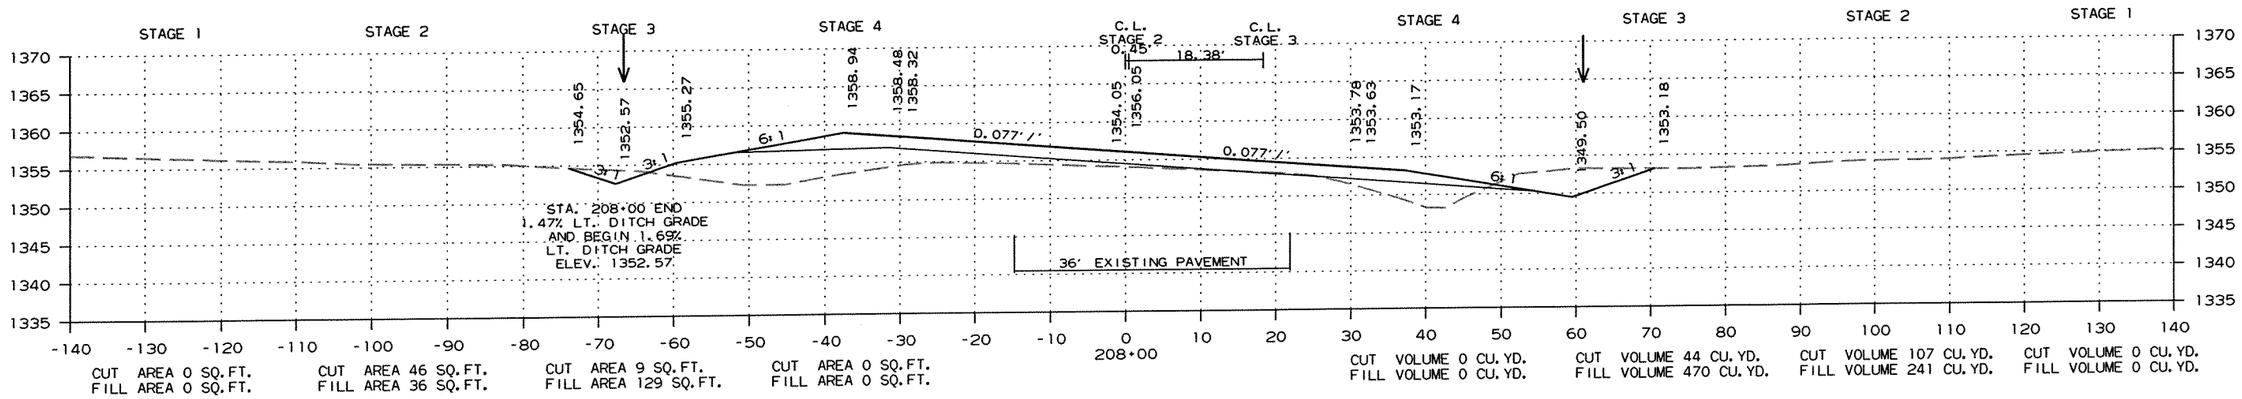

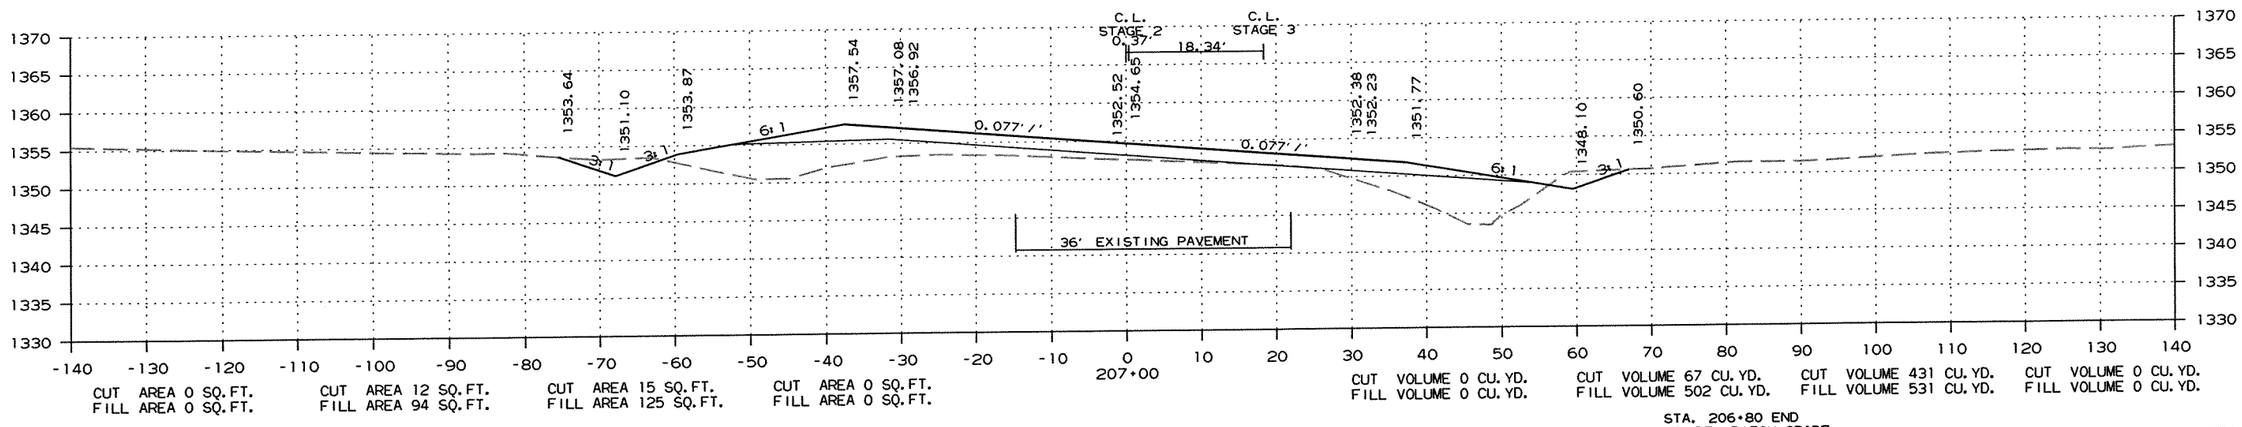

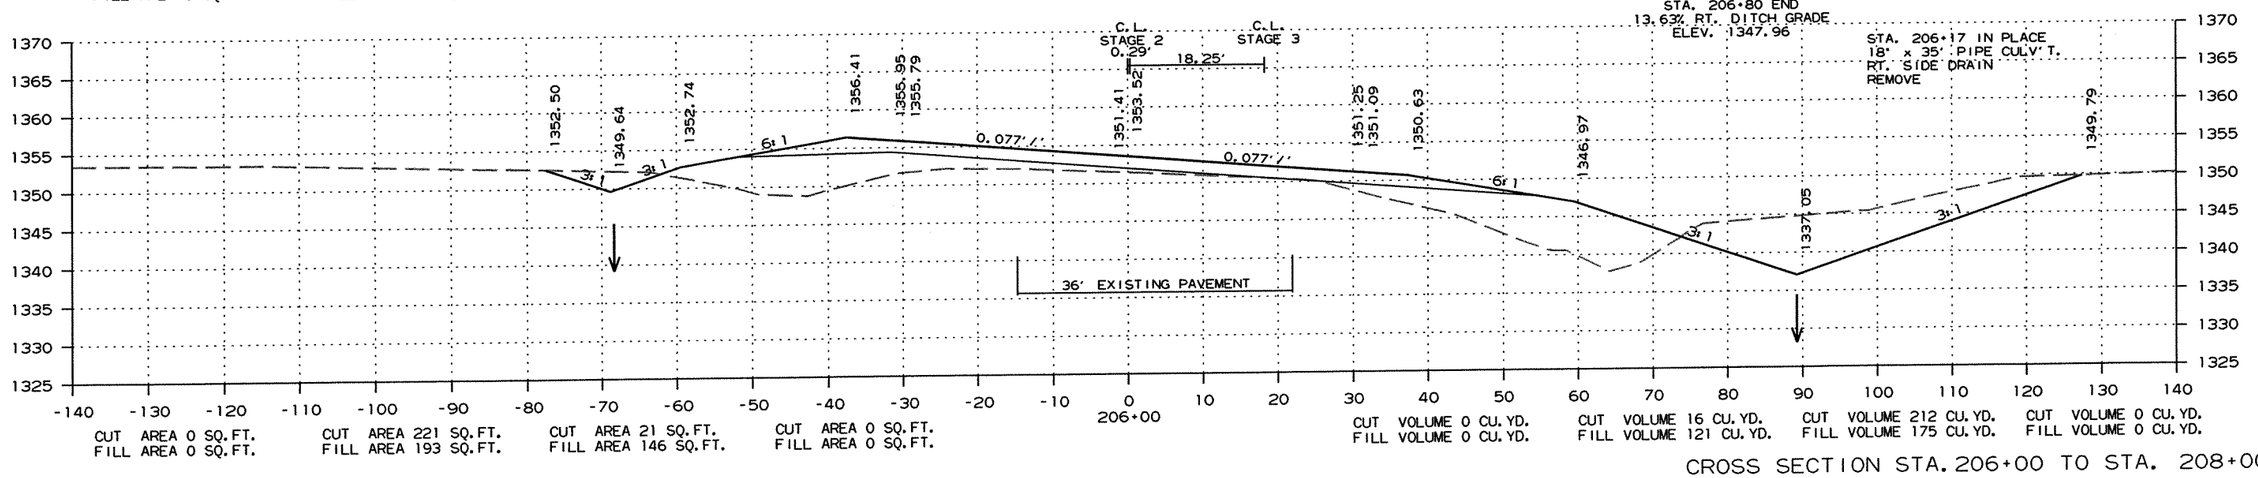


CROSS SECTION STA. 206+00 TO STA. 208+00


R090065.DGN 11/13/2011


DATE REVISED	DATE FILMED	DATE REVISED	DATE FILMED	FED.RD. DIST.NO.	STATE	FED.AID PROJ.NO.	SHEET NO.	TOTAL SHEETS
				6	ARK.			
				JOB NO.		090065	286	460

(2) CROSS SECTIONS

STAGE 1 STAGE 2 STAGE 3 STAGE 4 STAGE 4 STAGE 3 STAGE 2 STAGE 1

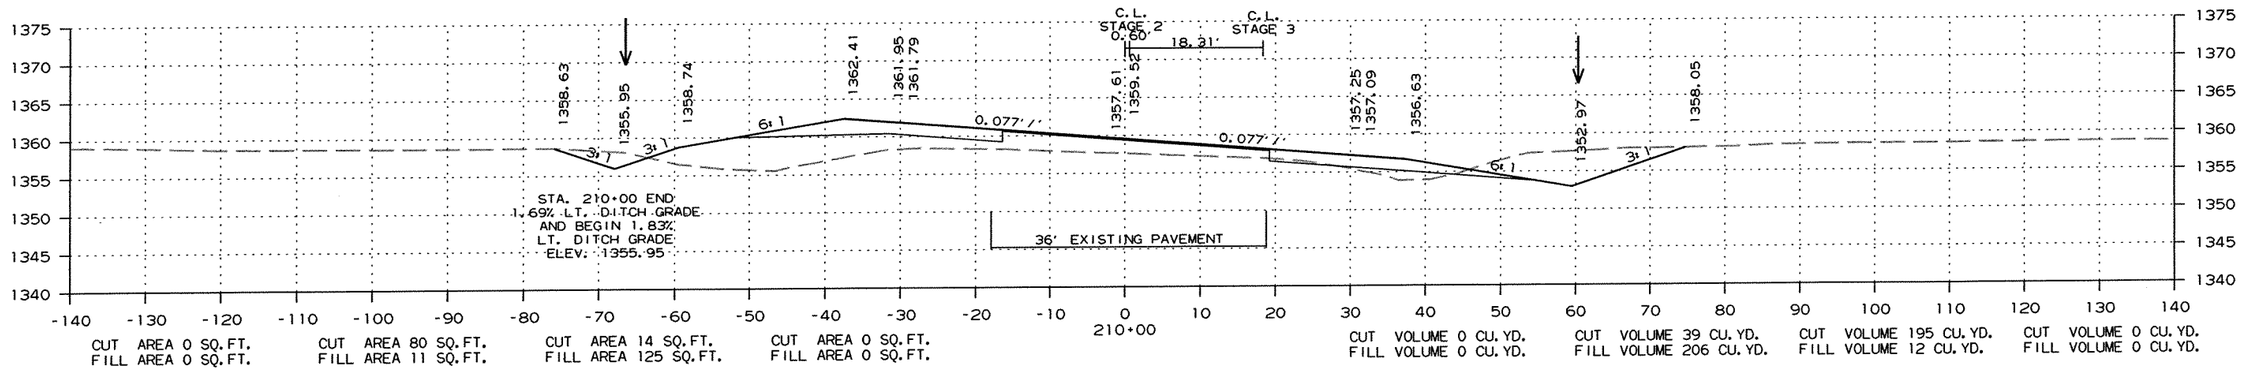

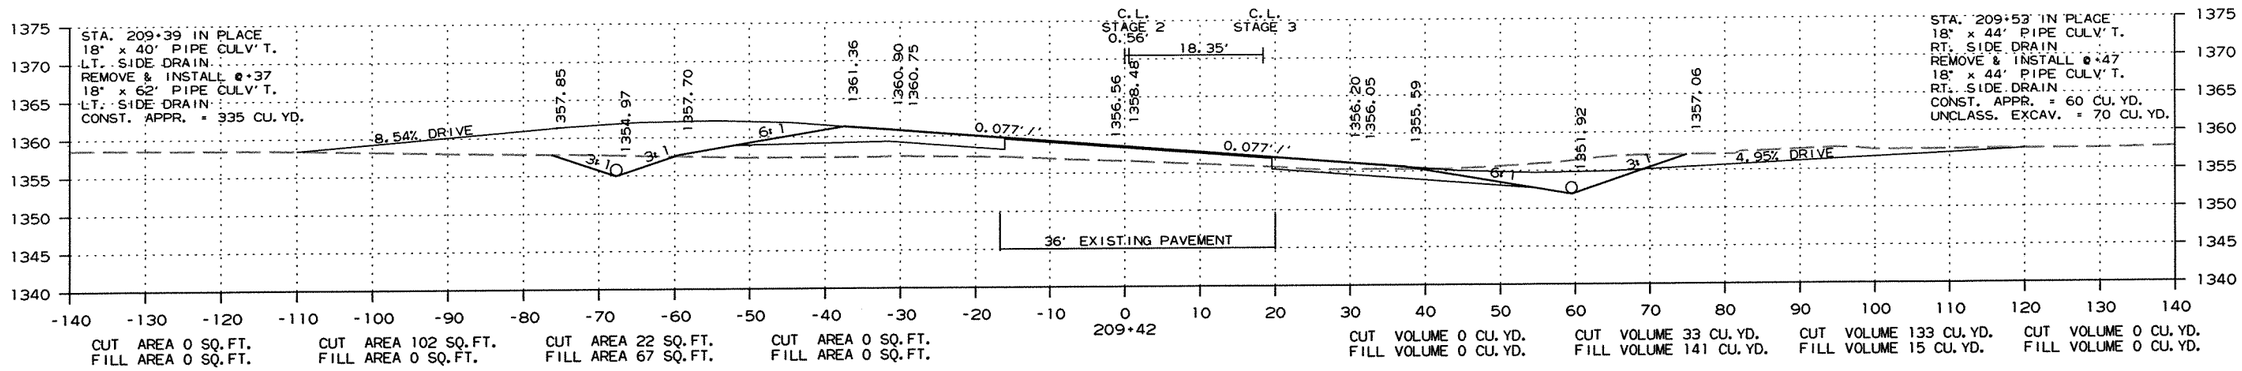

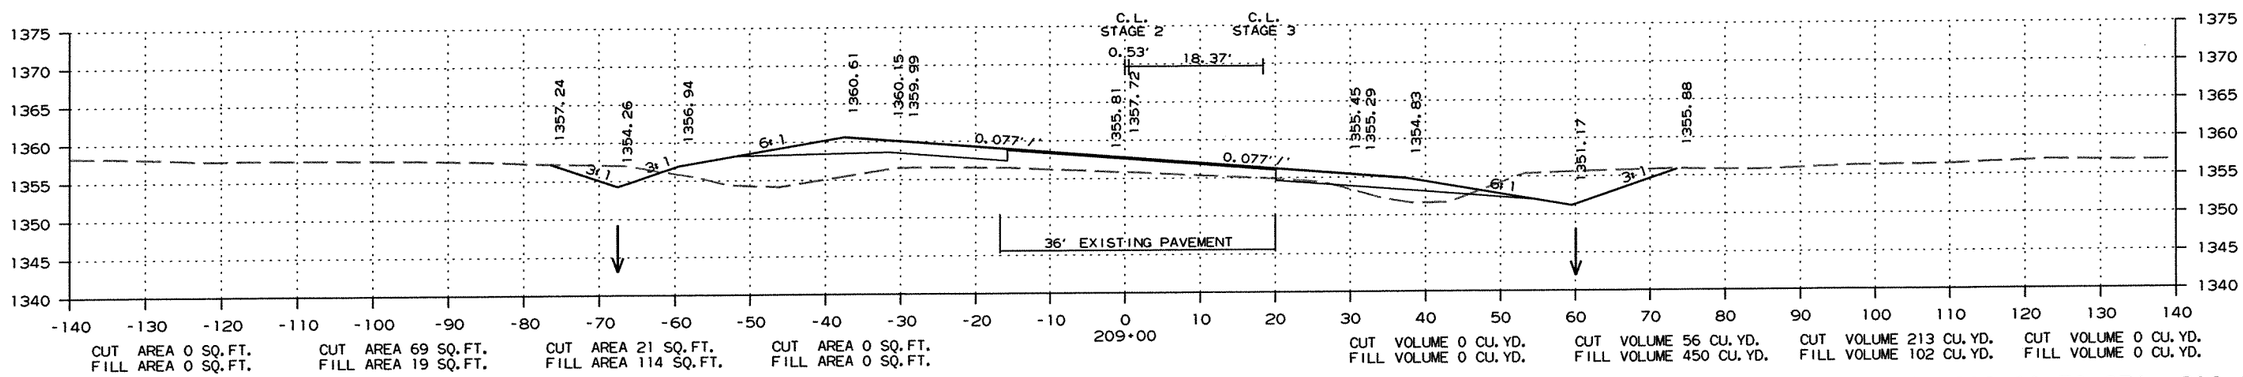


CROSS SECTION STA. 209+00 TO STA. 210+00

R090065.DGN 11/13/2011

DATE REVISED	DATE FILMED	DATE REVISED	DATE FILMED	FED.RD. DIST.NO.	STATE	FED.AID PROJ.NO.	SHEET NO.	TOTAL SHEETS
				6	ARK.			
				JOB NO.		090065	287	460

(2) CROSS SECTIONS

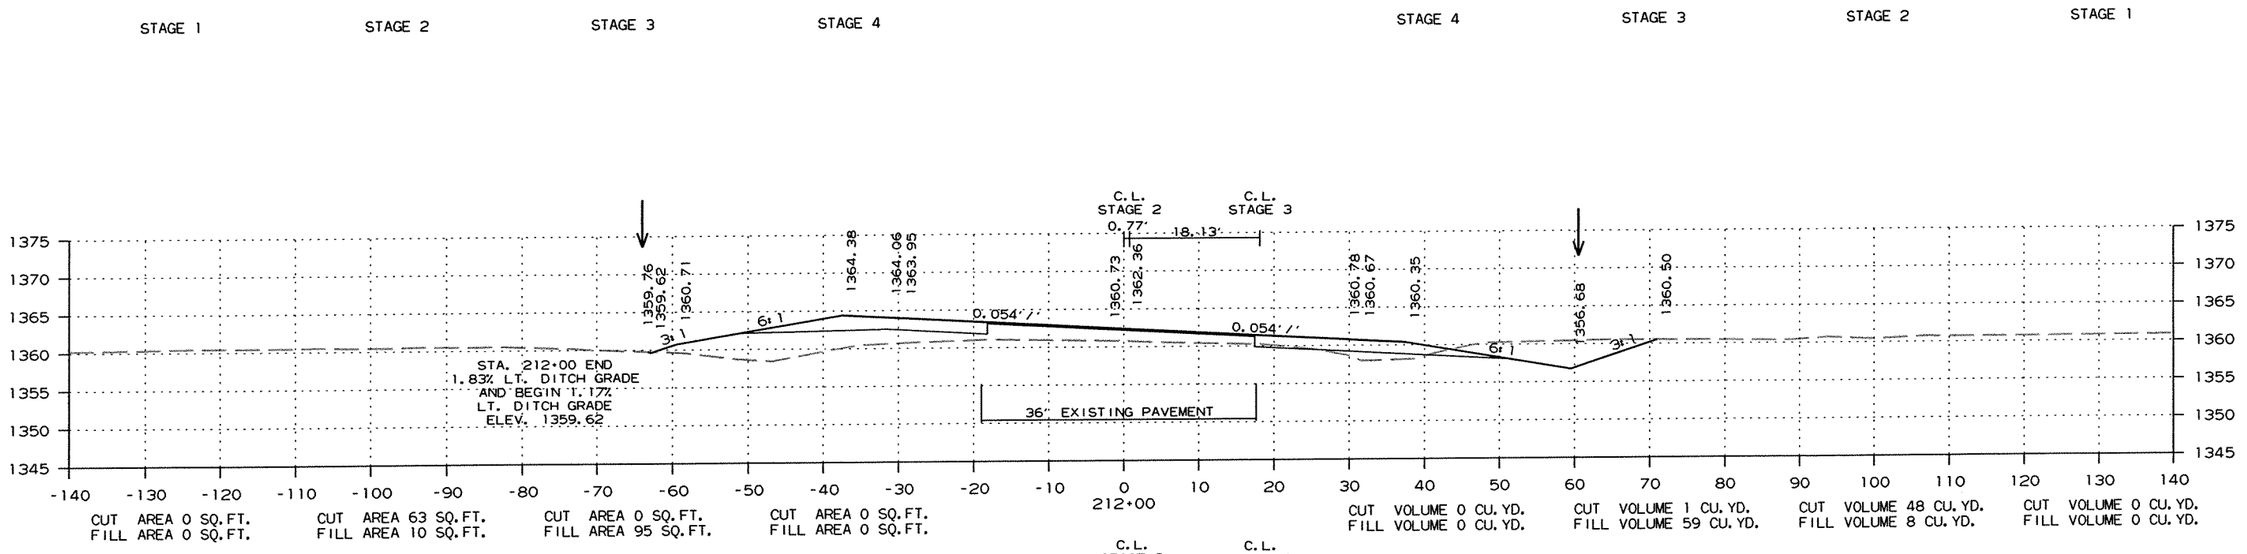


CROSS SECTION STA. 211+00 TO STA. 212+00

R090065.DGN 11/13/2011

DATE REVISED	DATE FILMED	DATE REVISED	DATE FILMED	FED.RD. DIST.NO.	STATE	FED.AID PROJ.NO.	SHEET NO.	TOTAL SHEETS
				6	ARK.			
				JOB NO.		090065	288	460

(2) CROSS SECTIONS

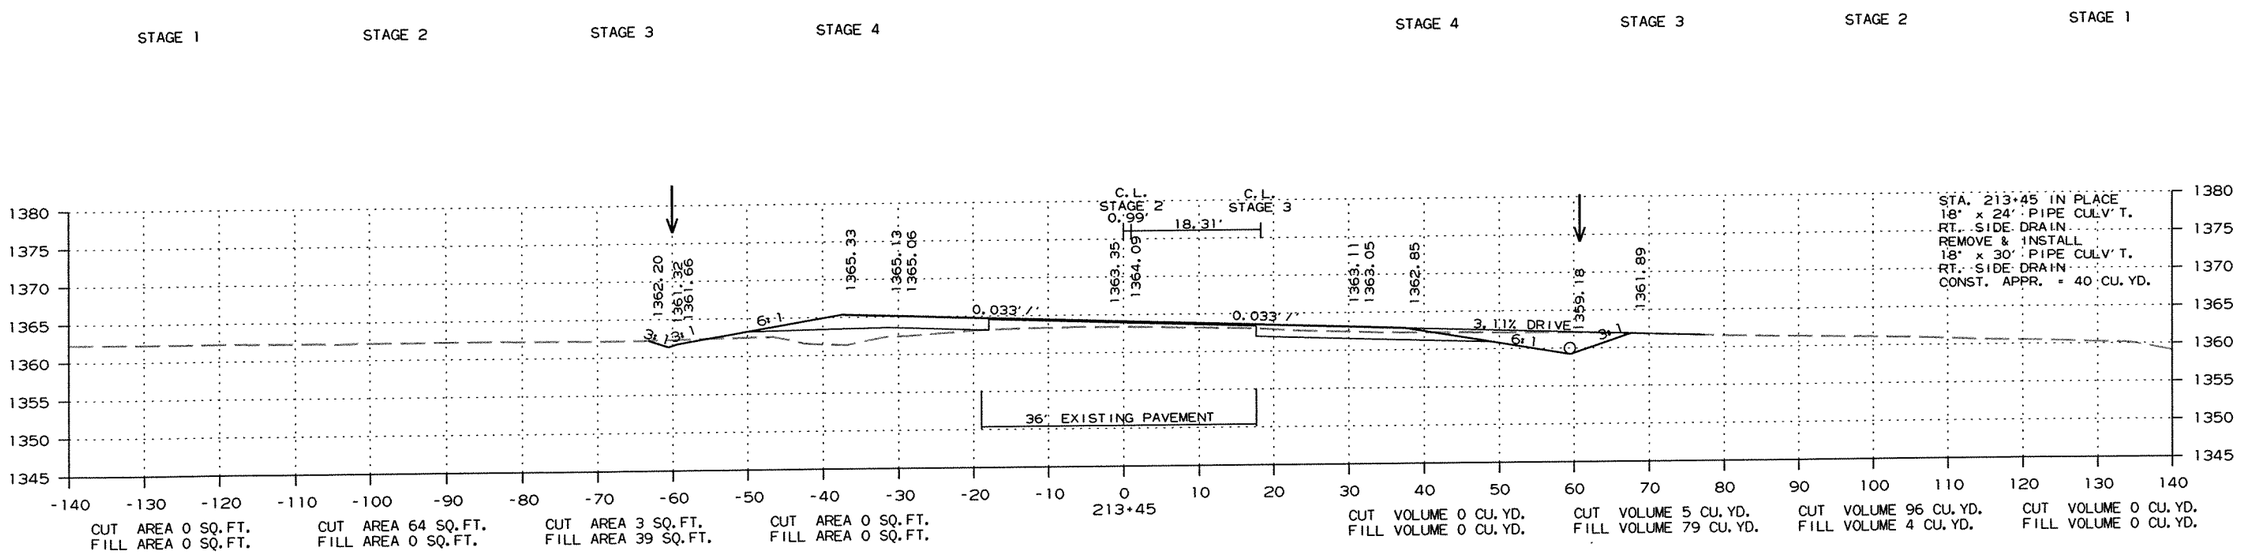


CROSS SECTION STA. 212+50 TO STA. 213+45

R090065.DGN 11/13/2011

DATE REVISED	DATE FILMED	DATE REVISED	DATE FILMED	FED.RD. DIST.NO.	STATE	FED.AID PROJ.NO.	SHEET NO.	TOTAL SHEETS
				6	ARK.			
				JOB NO.		090065	289	460

(2) CROSS SECTIONS

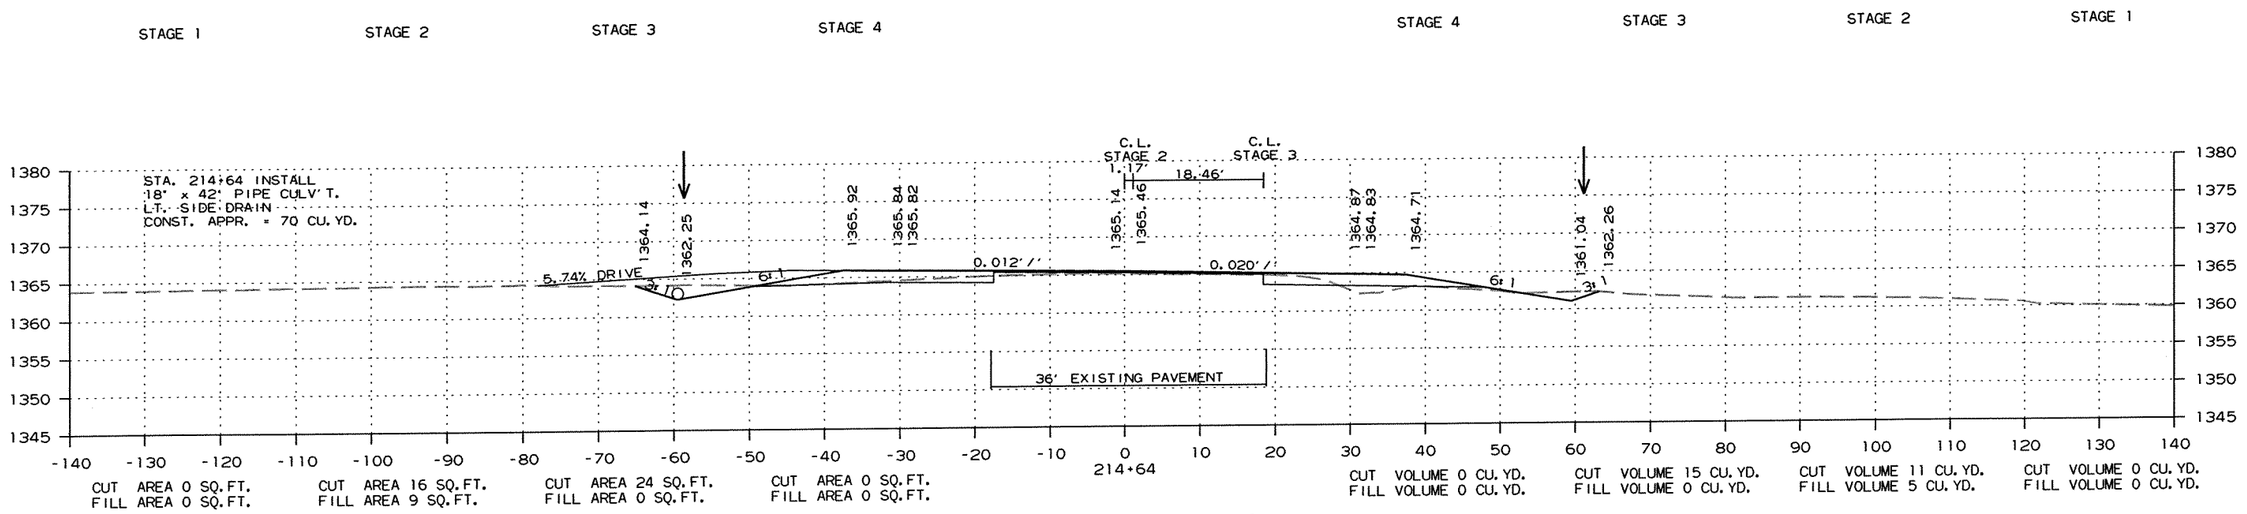


CROSS SECTION STA. 214+00 TO STA. 214+64


R090065.DGN 11/13/2011


DATE REVISED	DATE FILMED	DATE REVISED	DATE FILMED	FED.RD. DIST.NO.	STATE	FED.AID PROJ.NO.	SHEET NO.	TOTAL SHEETS
				6	ARK.			
				JOB NO.		090065	290	460

(2) CROSS SECTIONS

STAGE 1 STAGE 2 STAGE 3 STAGE 4 STAGE 4 STAGE 3 STAGE 2 STAGE 1

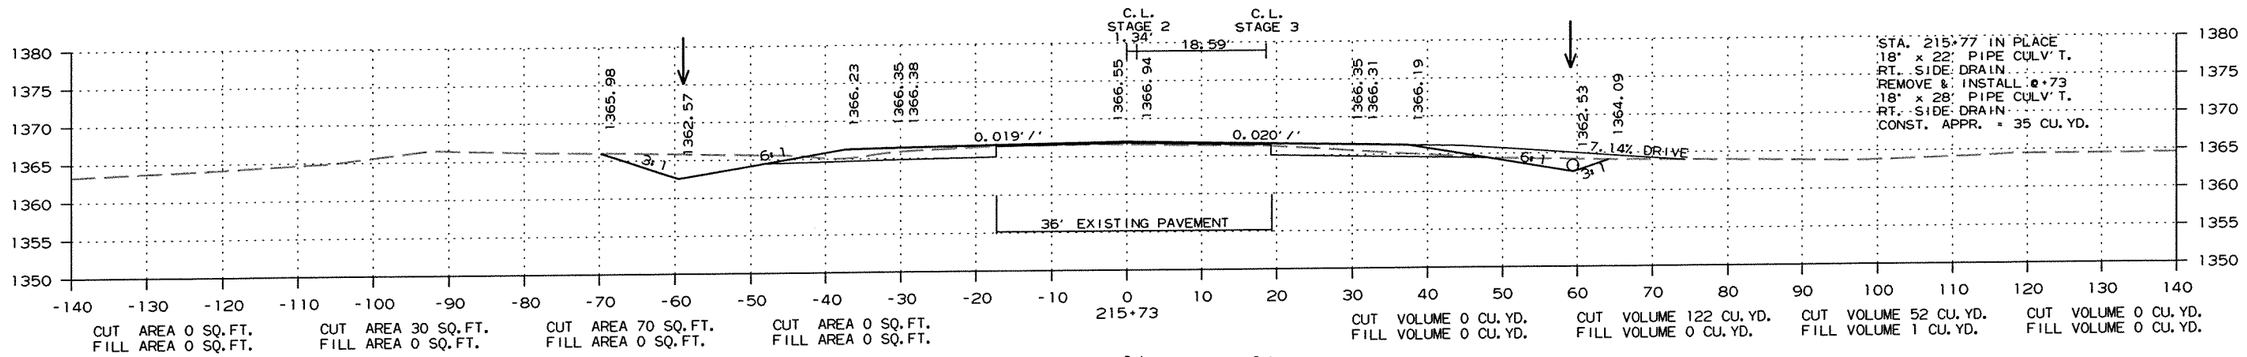

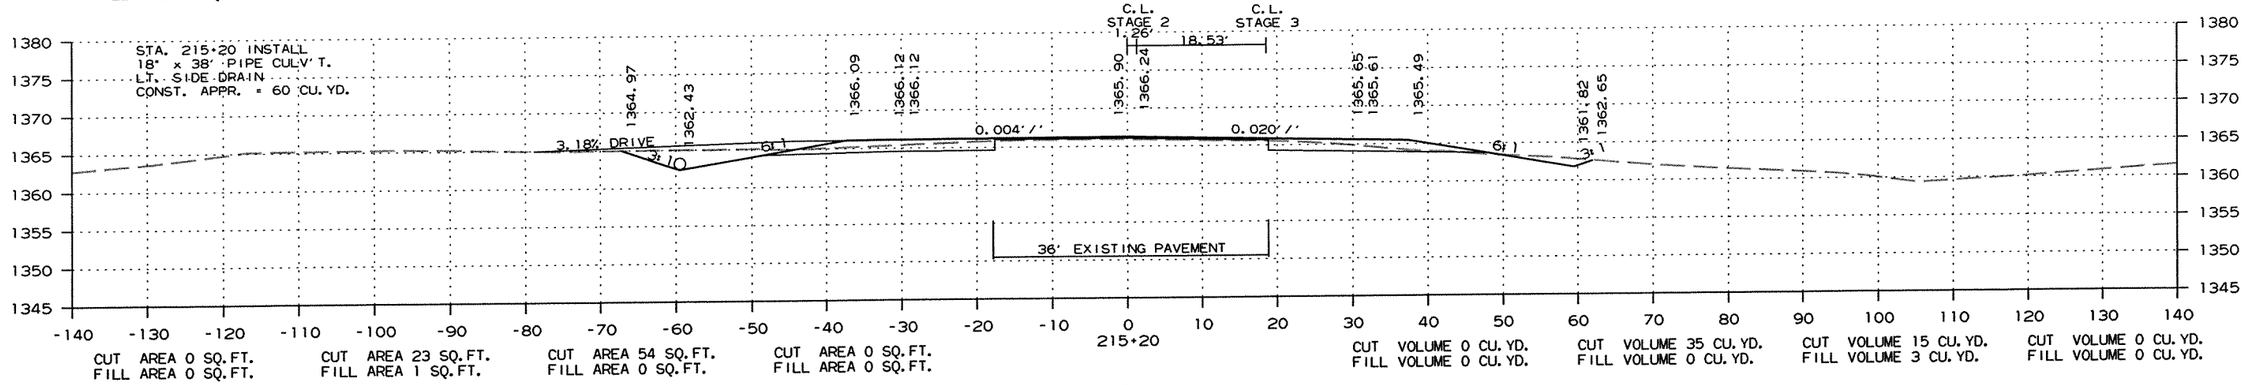

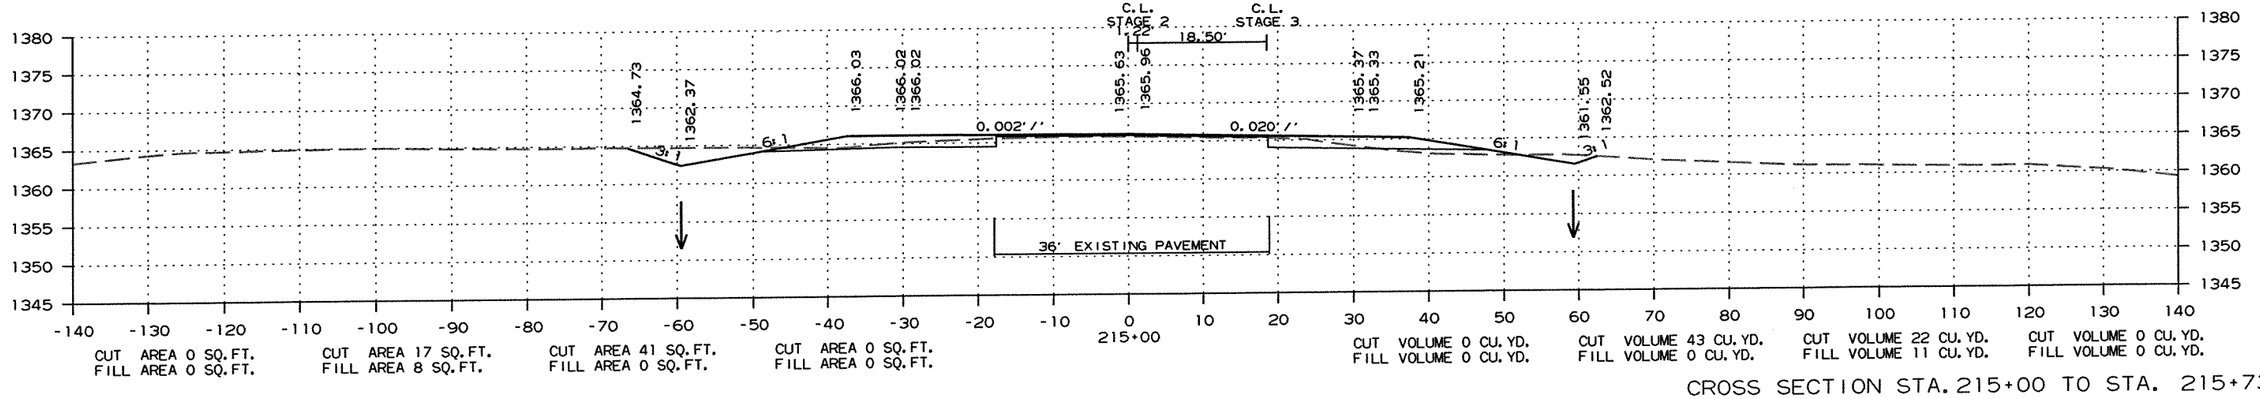


CROSS SECTION STA. 215+00 TO STA. 215+73


R090065.DGN 11/13/2011


DATE REVISED	DATE FILMED	DATE REVISED	DATE FILMED	FED.RD. DIST.NO.	STATE	FED.AID PROJ.NO.	SHEET NO.	TOTAL SHEETS
				6	ARK.			
				JOB NO.		090065	291	460

(2) CROSS SECTIONS

STAGE 1 STAGE 2 STAGE 3 STAGE 4 STAGE 4 STAGE 3 STAGE 2 STAGE 1

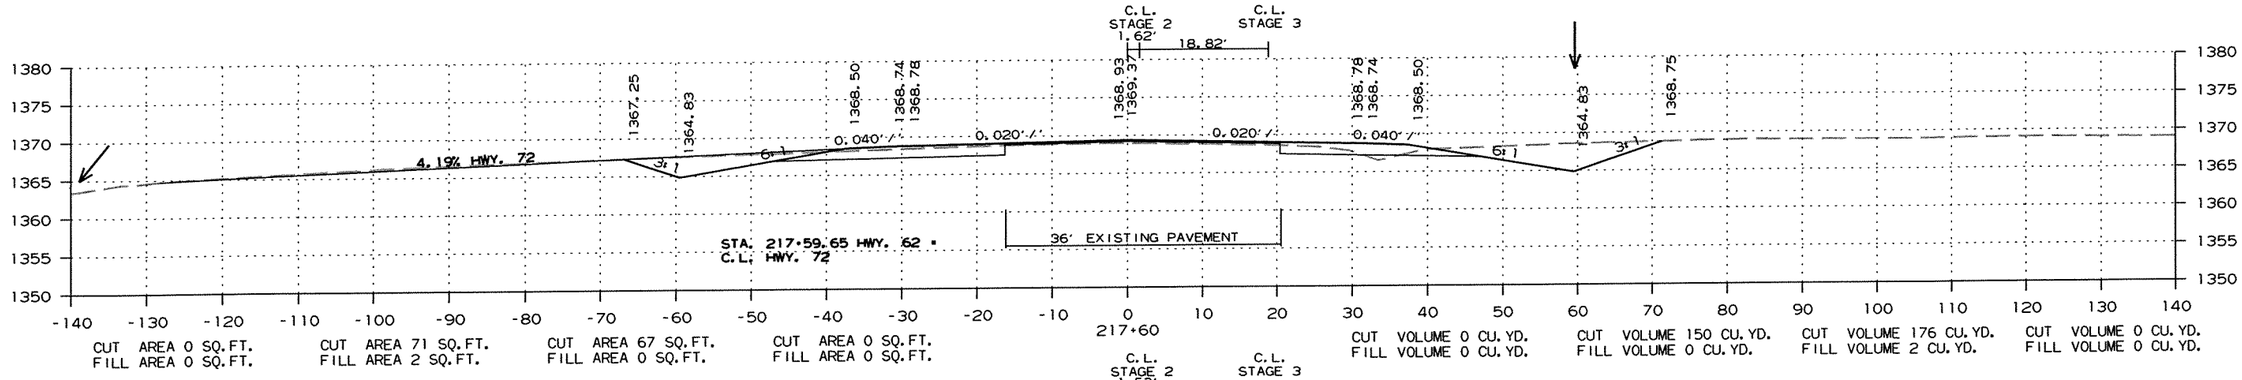

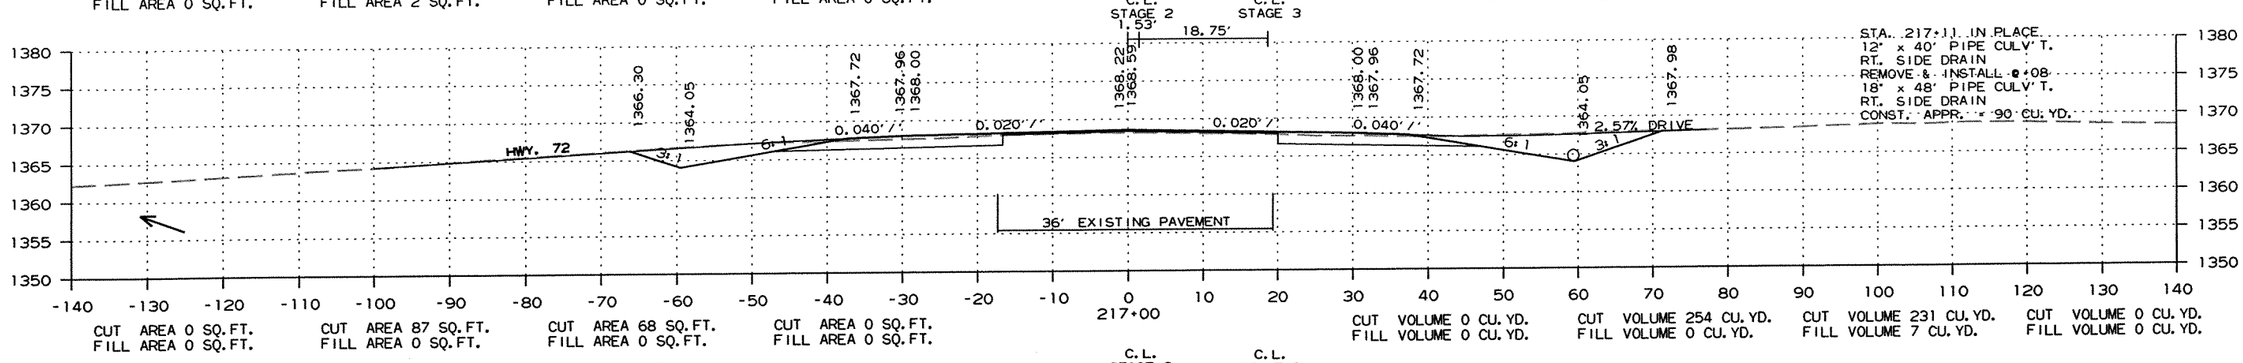

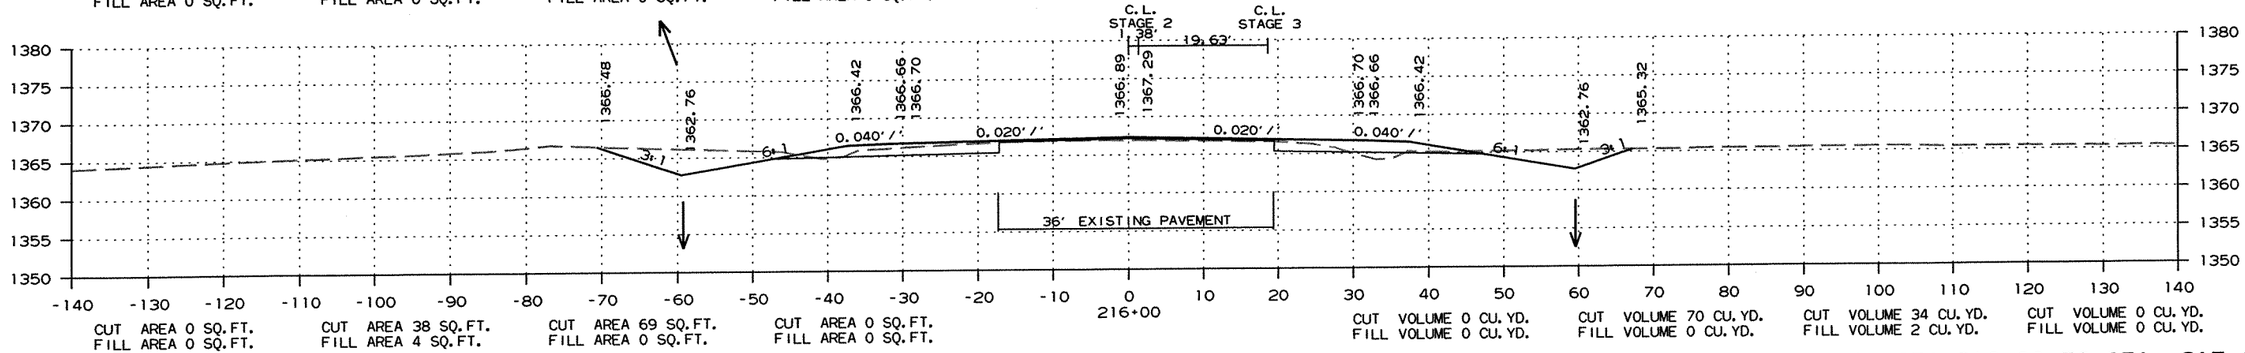


CROSS SECTION STA. 216+00 TO STA. 217+60


R090065.DGN 11/13/2011


DATE REVISED	DATE FILMED	DATE REVISED	DATE FILMED	FED.RD. DIST.NO.	STATE	FED.AID PROJ.NO.	SHEET NO.	TOTAL SHEETS
				6	ARK.			
				JOB NO.		090065	292	460

(2) CROSS SECTIONS

STAGE 1 STAGE 2 STAGE 3 STAGE 4 STAGE 4 STAGE 3 STAGE 2 STAGE 1

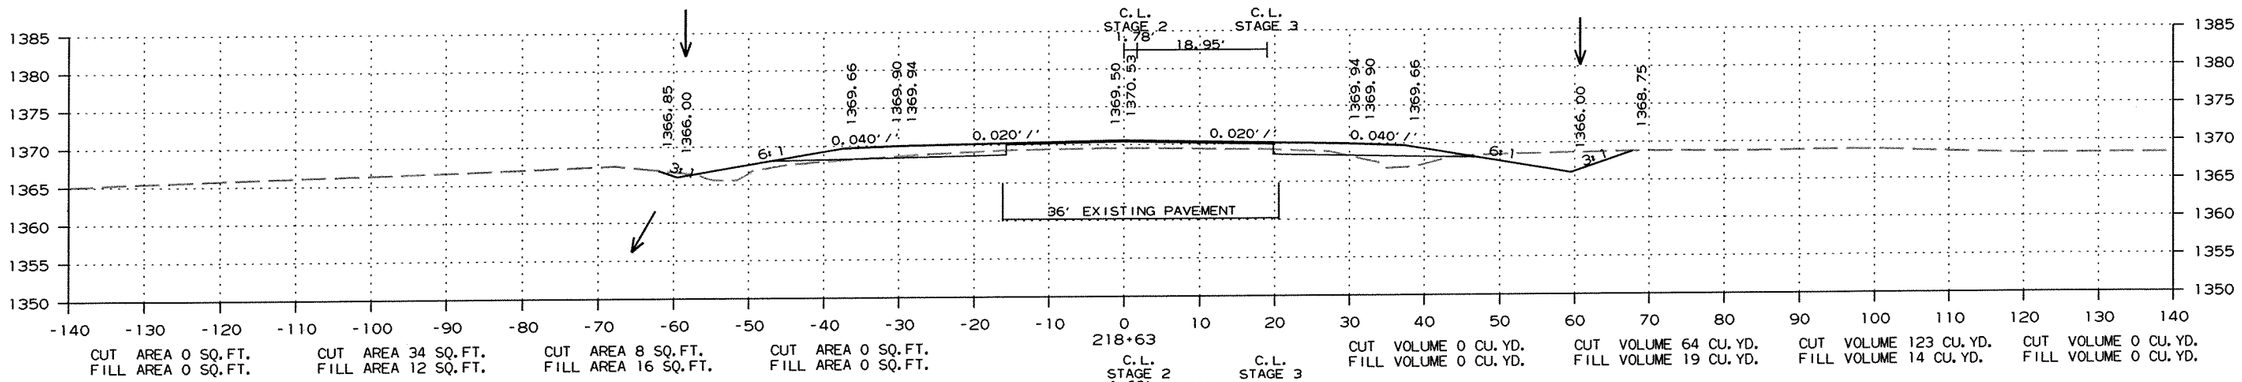

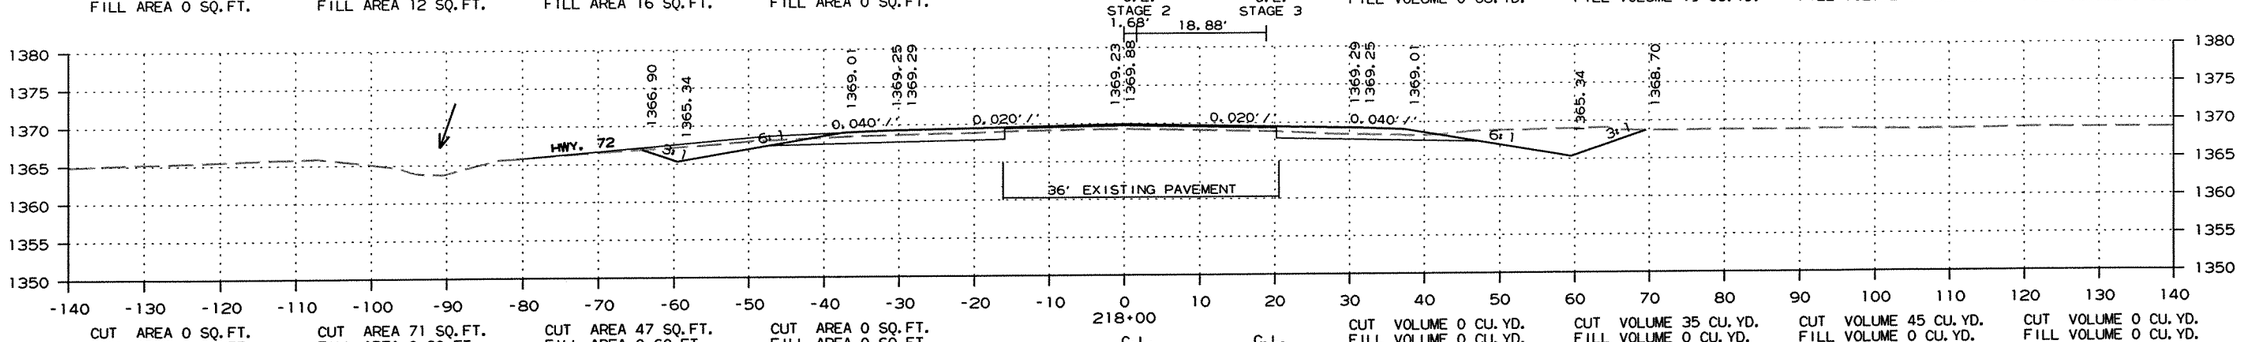

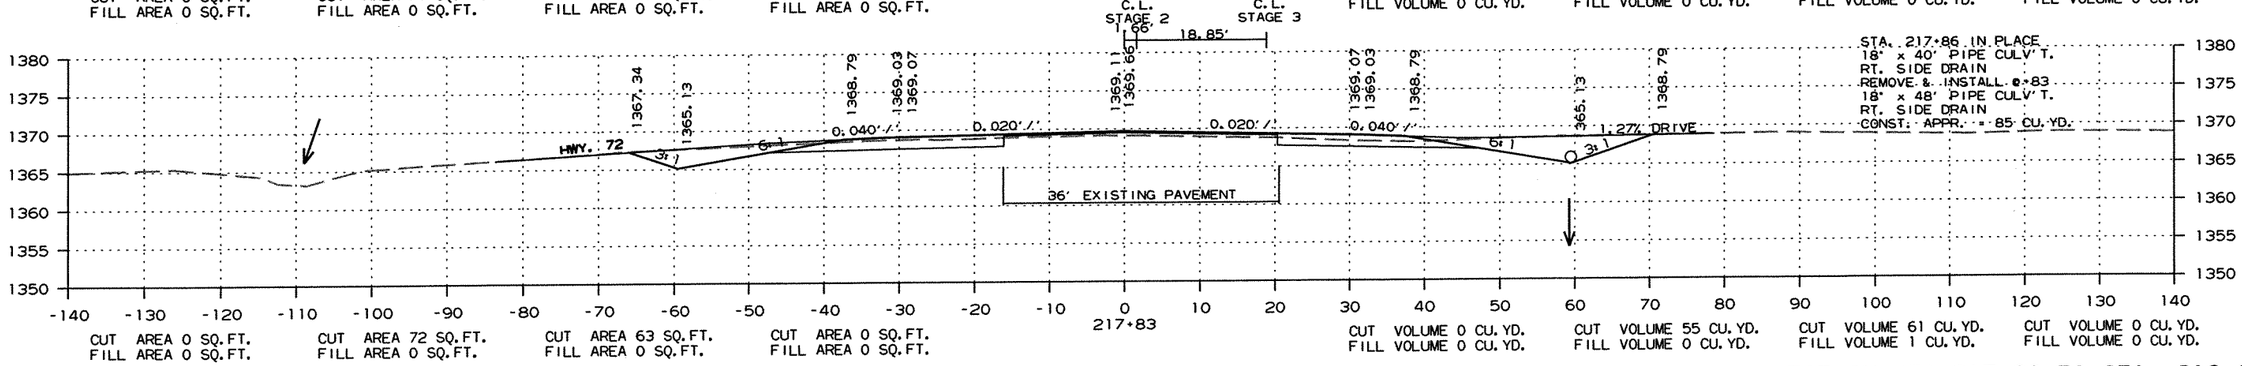


CROSS SECTION STA. 217+83 TO STA. 218+63

R090065.DGN 11/13/2011

DATE REVISED	DATE FILMED	DATE REVISED	DATE FILMED	FED.RD. DIST.NO.	STATE	FED.AID PROJ.NO.	SHEET NO.	TOTAL SHEETS
				6	ARK.			
				JOB NO.		090065	293	460

(2) CROSS SECTIONS

STAGE 1 STAGE 2 STAGE 3 STAGE 4 STAGE 4 STAGE 3 STAGE 2 STAGE 1

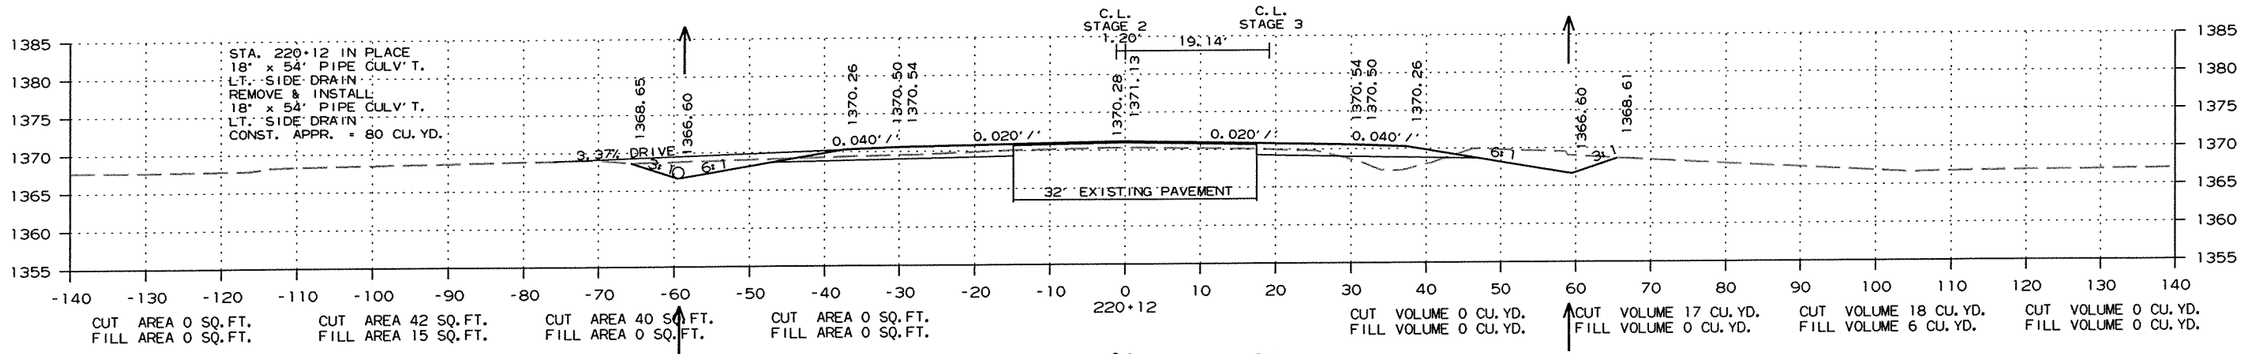


CROSS SECTION STA. 219+00 TO STA. 220+12


R090065.DGN 11/13/2011


DATE REVISED	DATE FILMED	DATE REVISED	DATE FILMED	FED.RD. DIST.NO.	STATE	FED.AID PROJ.NO.	SHEET NO.	TOTAL SHEETS
				6	ARK.			
				JOB NO.		090065	294	460

(2) CROSS SECTIONS

STAGE 1 STAGE 2 STAGE 3 STAGE 4 STAGE 4 STAGE 3 STAGE 2 STAGE 1

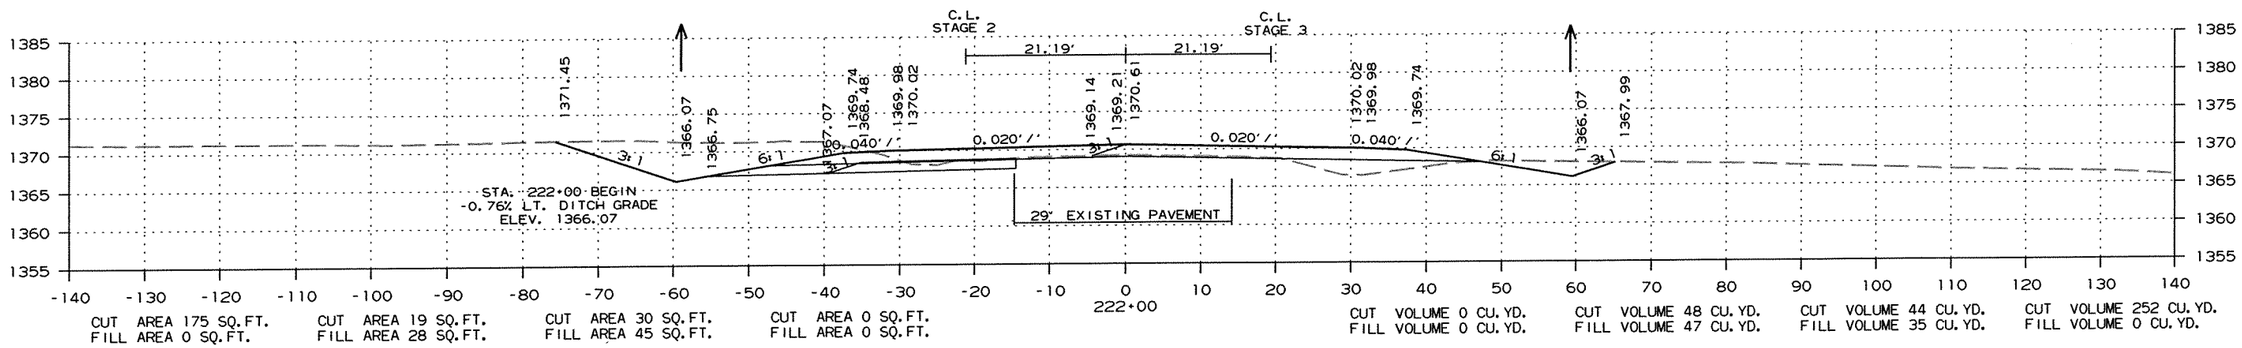

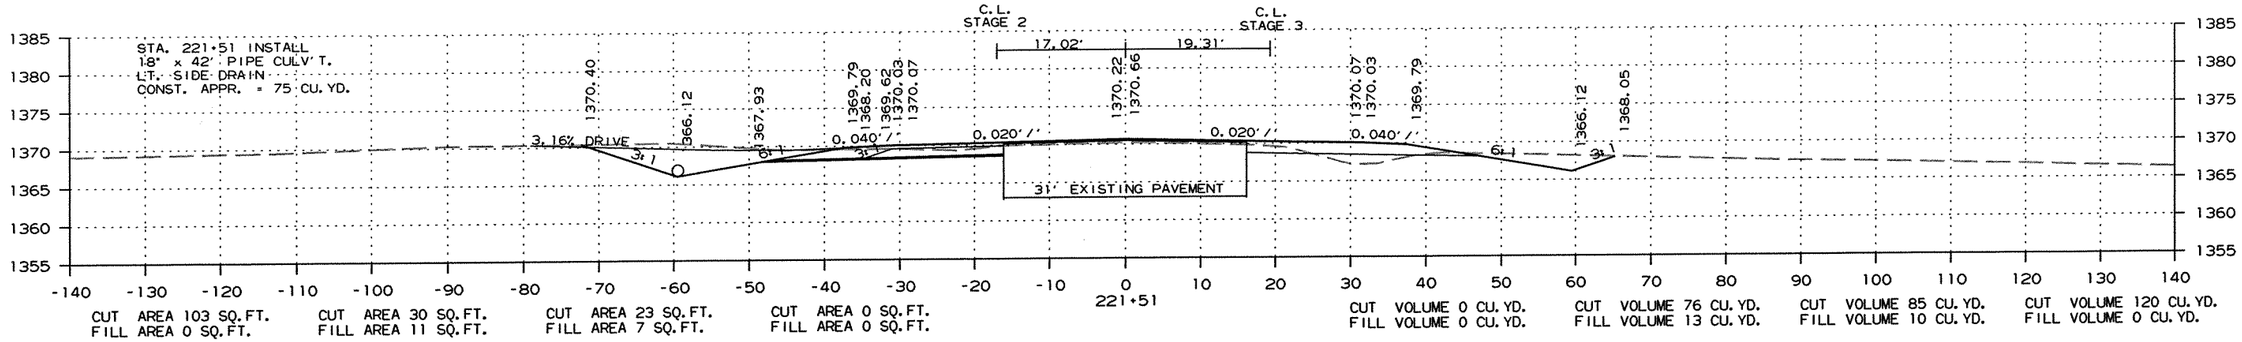

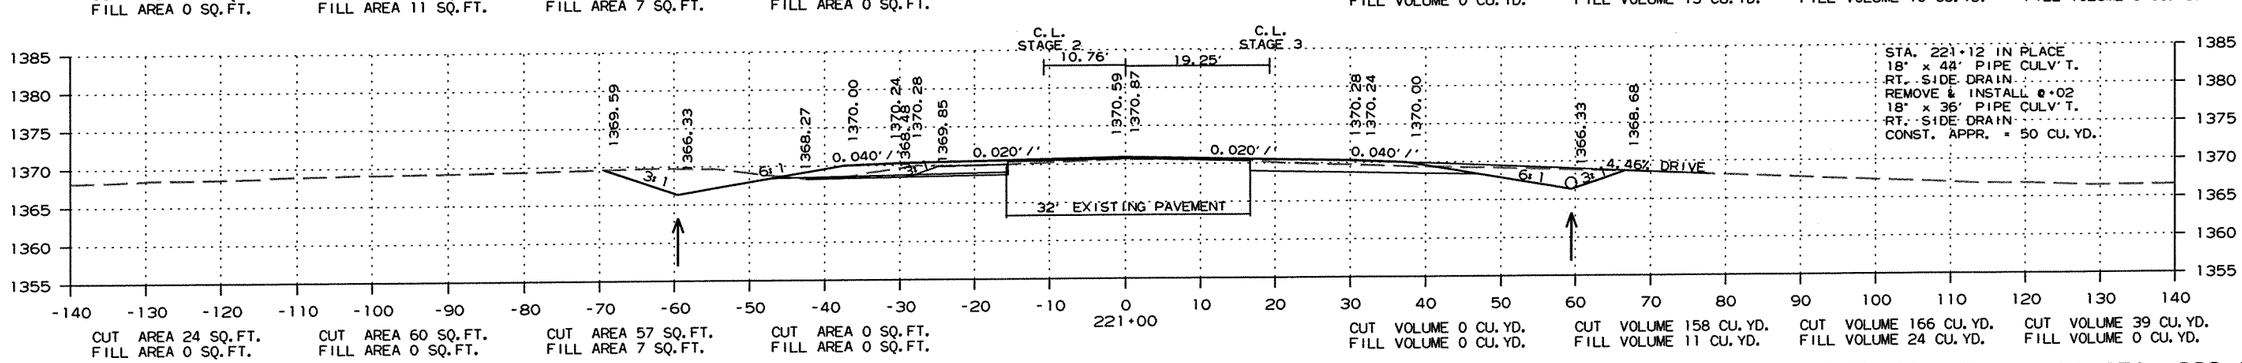


CROSS SECTION STA. 221+00 TO STA. 222+00


R090065.DGN 11/13/2011

DATE REVISED	DATE FILMED	DATE REVISED	DATE FILMED	FED.RD. DIST.NO.	STATE	FED.AID PROJ.NO.	SHEET NO.	TOTAL SHEETS
				6	ARK.			
				JOB NO.		090065	295	460

(2) CROSS SECTIONS

STAGE 1 STAGE 2 STAGE 3 STAGE 4 STAGE 4 STAGE 3 STAGE 2 STAGE 1

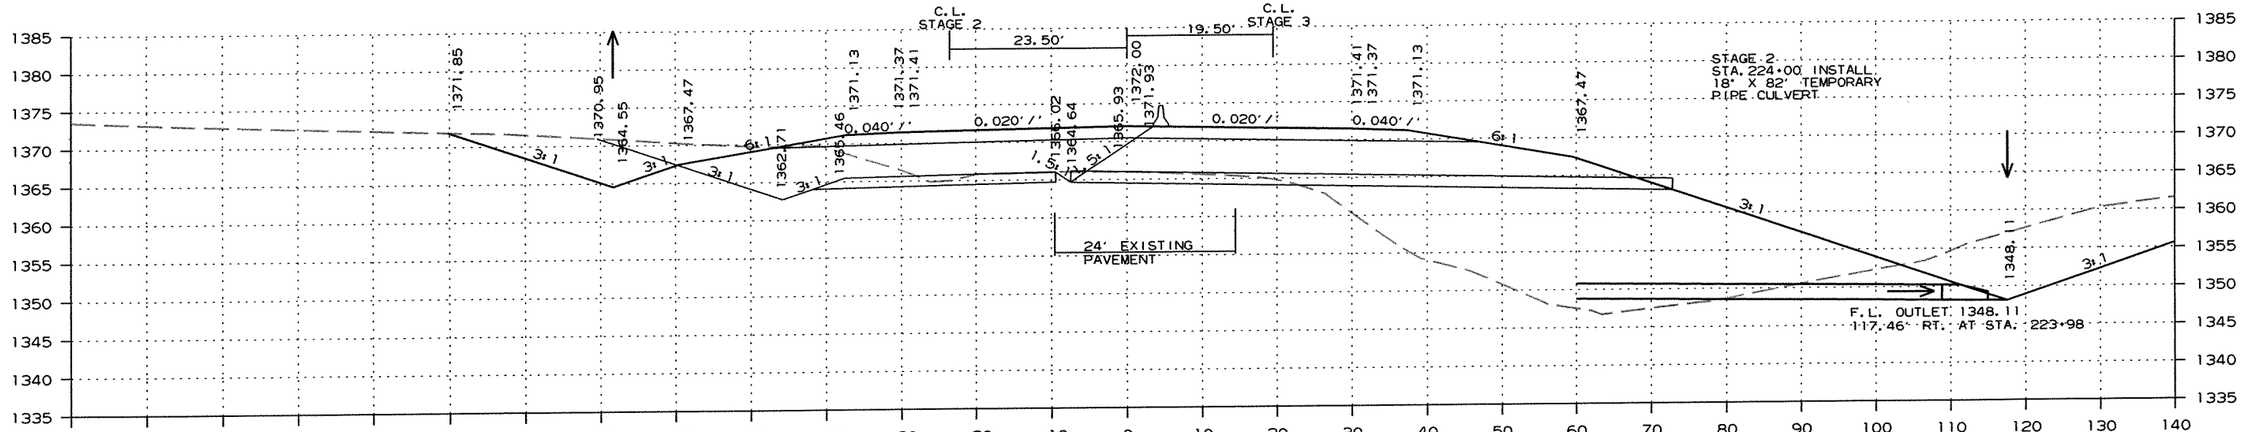

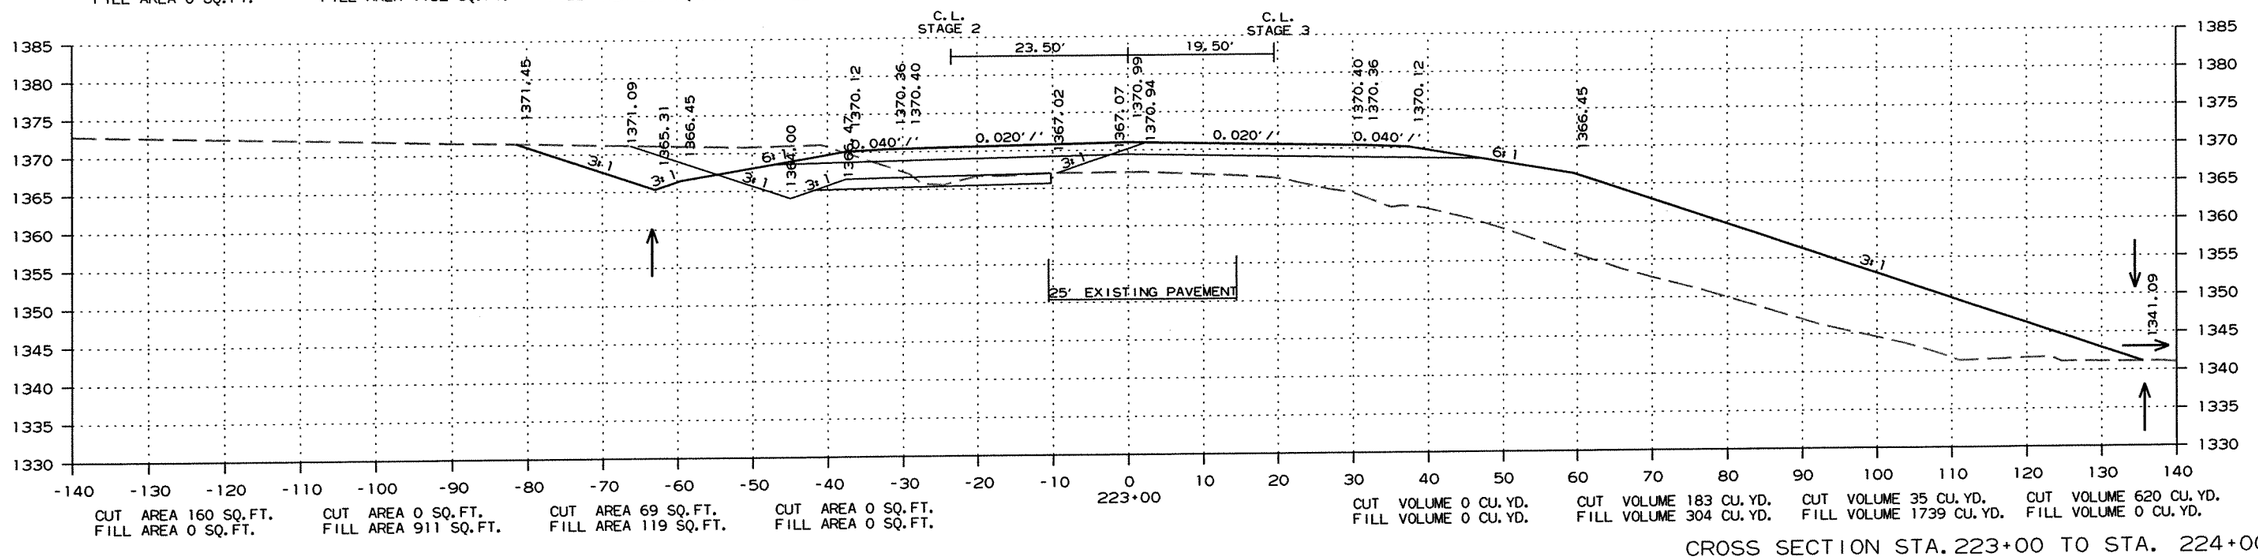


CROSS SECTION STA. 223+00 TO STA. 224+00

R090065.DGN 11/13/2011

DATE REVISED	DATE FILMED	DATE REVISED	DATE FILMED	FED.RD. DIST.NO.	STATE	FED.AID PROJ.NO.	SHEET NO.	TOTAL SHEETS
				6	ARK.			
				JOB NO.		090065	296	460

(2) CROSS SECTIONS

STAGE 1 STAGE 2 STAGE 3 STAGE 4 STAGE 4 STAGE 3 STAGE 2 STAGE 1

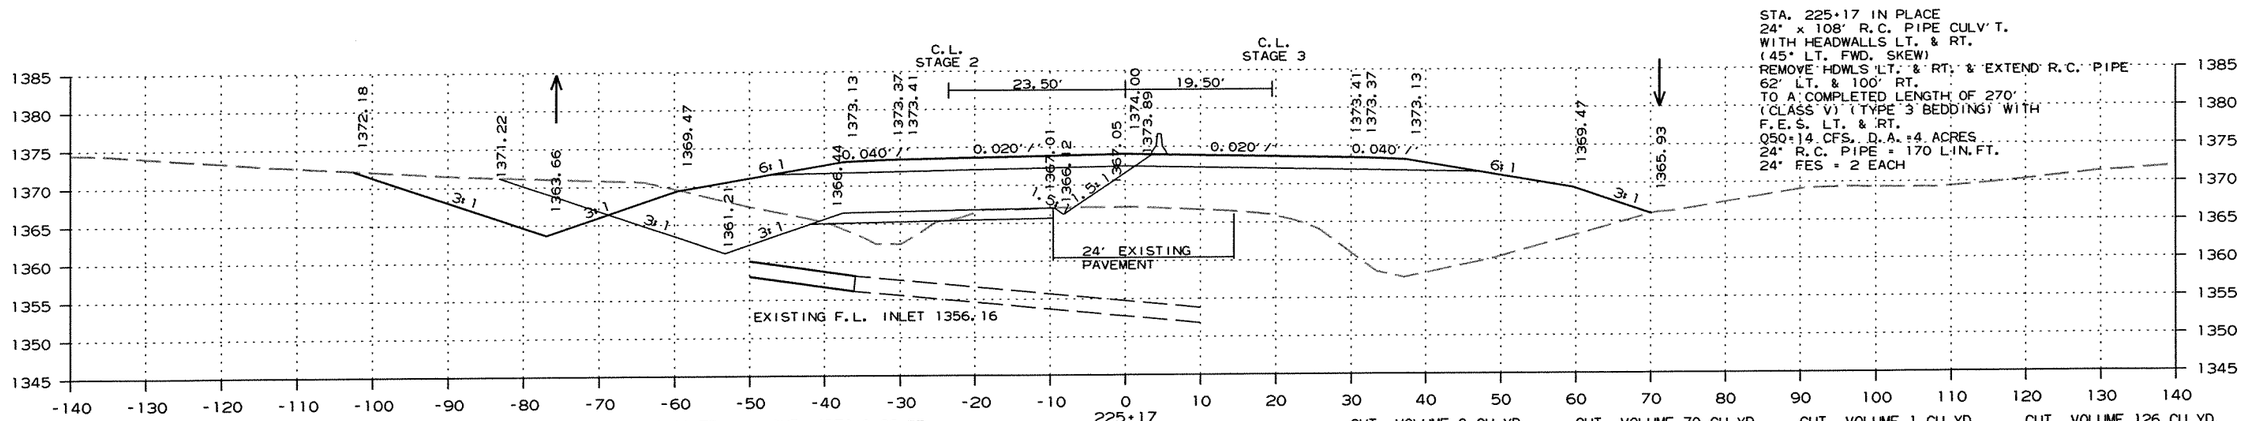


CROSS SECTION STA. 225+00 TO STA. 225+17

R090065.DGN 11/13/2011

DATE REVISED	DATE FILMED	DATE REVISED	DATE FILMED	FED.RD. DIST.NO.	STATE	FED.AID PROJ.NO.	SHEET NO.	TOTAL SHEETS
				6	ARK.			
				JOB NO.		090065	297	460

(2) CROSS SECTIONS

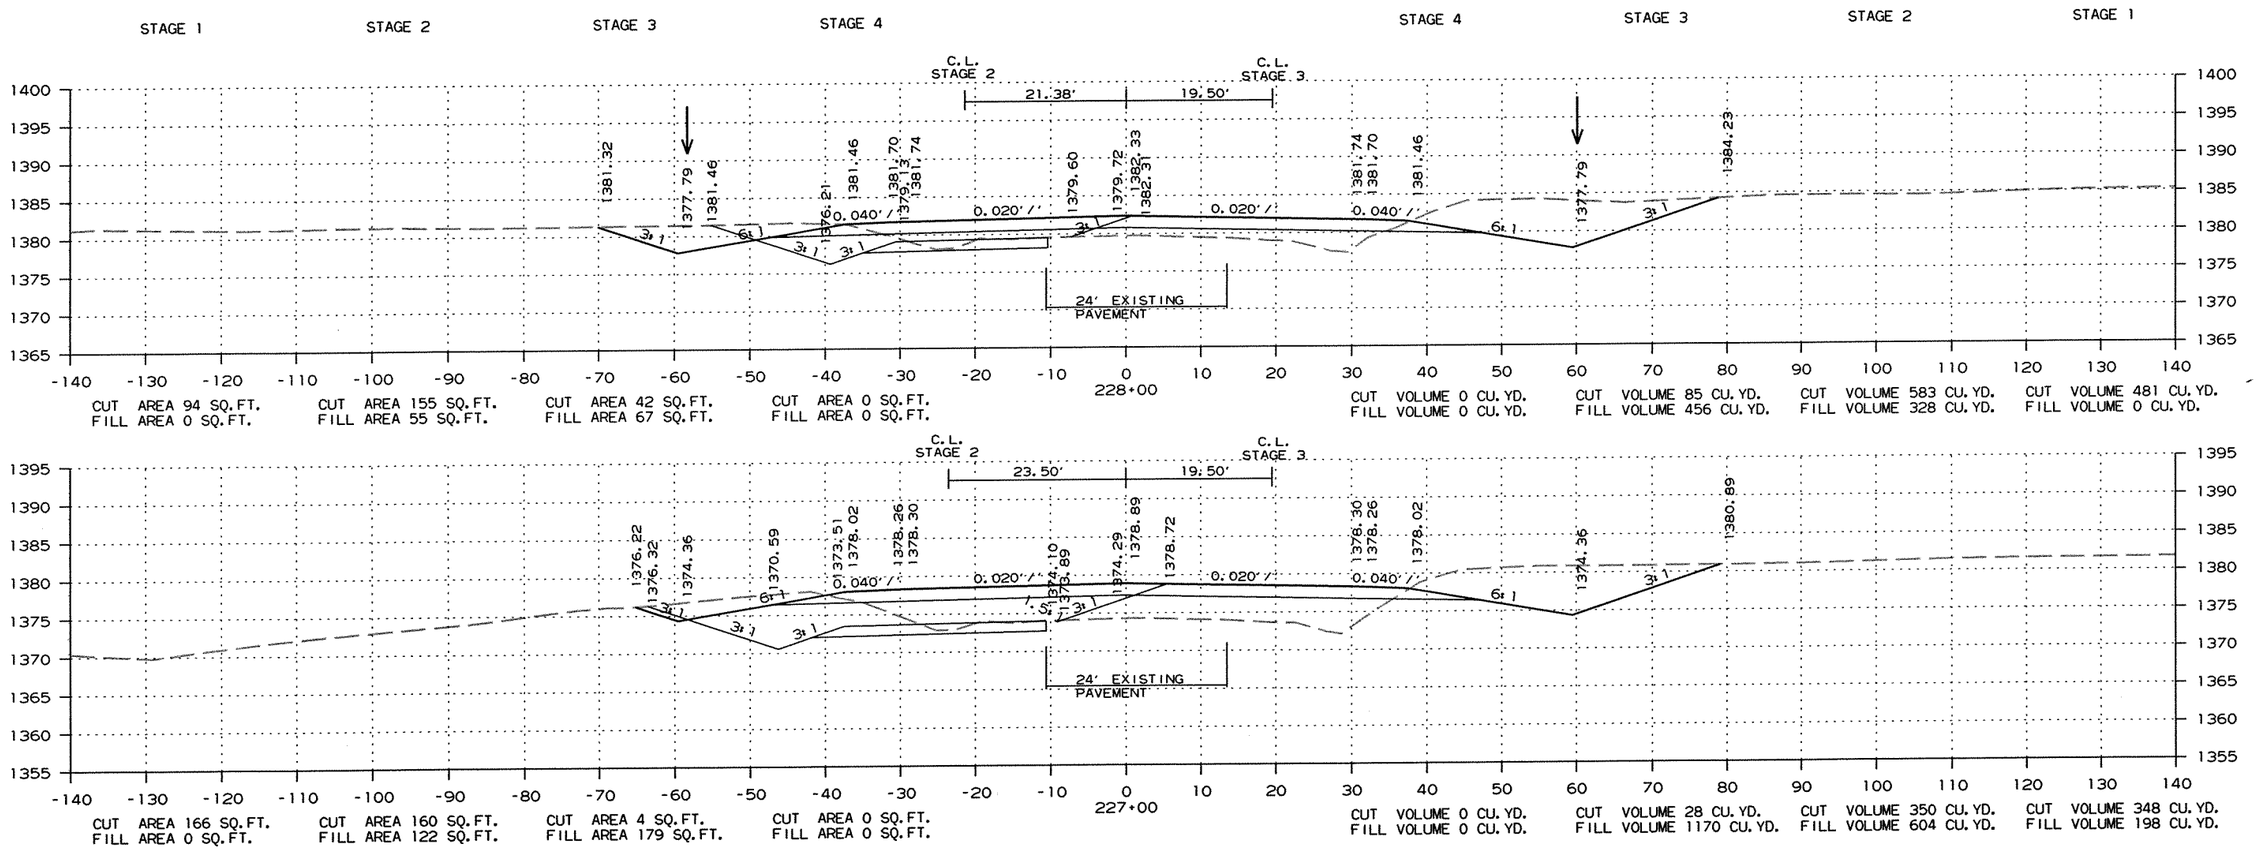


CROSS SECTION STA. 226+00 TO STA. 228+00


R090065.DGN 11/13/2011


DATE REVISED	DATE FILMED	DATE REVISED	DATE FILMED	FED.RD. DIST.NO.	STATE	FED.AID PROJ.NO.	SHEET NO.	TOTAL SHEETS
				6	ARK.			
				JOB NO.		090065	298	460

(2) CROSS SECTIONS

STAGE 1 STAGE 2 STAGE 3 STAGE 4 STAGE 4 STAGE 3 STAGE 2 STAGE 1

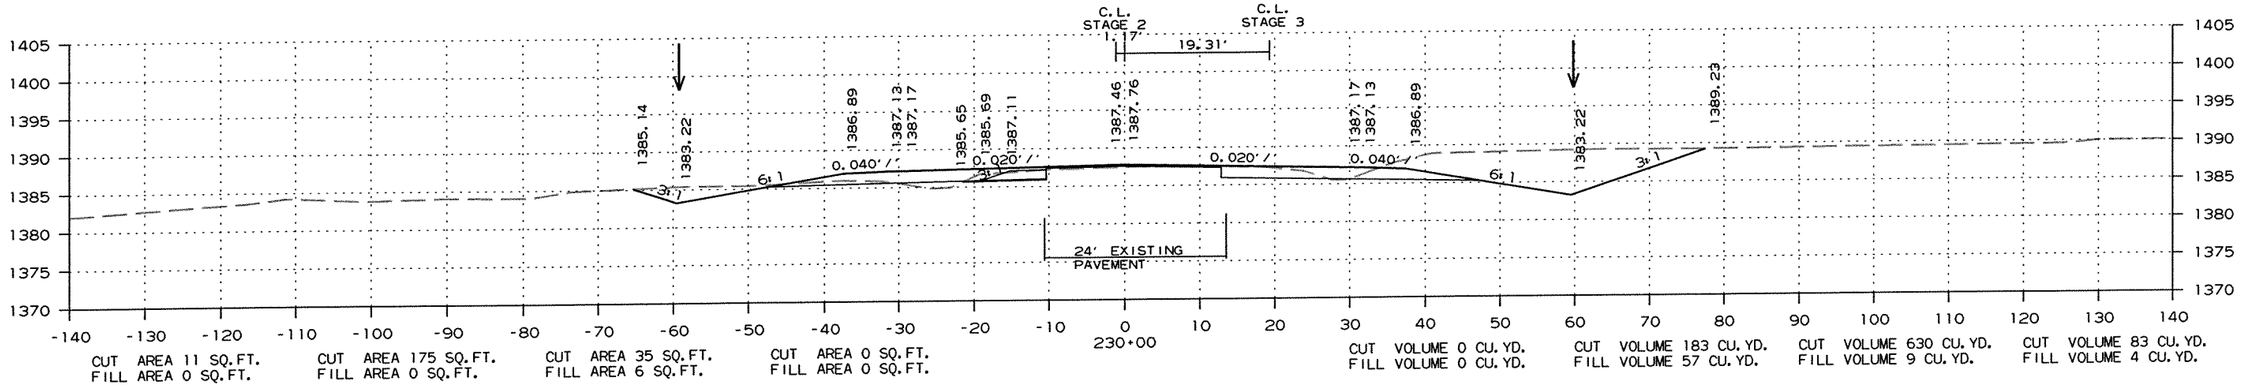

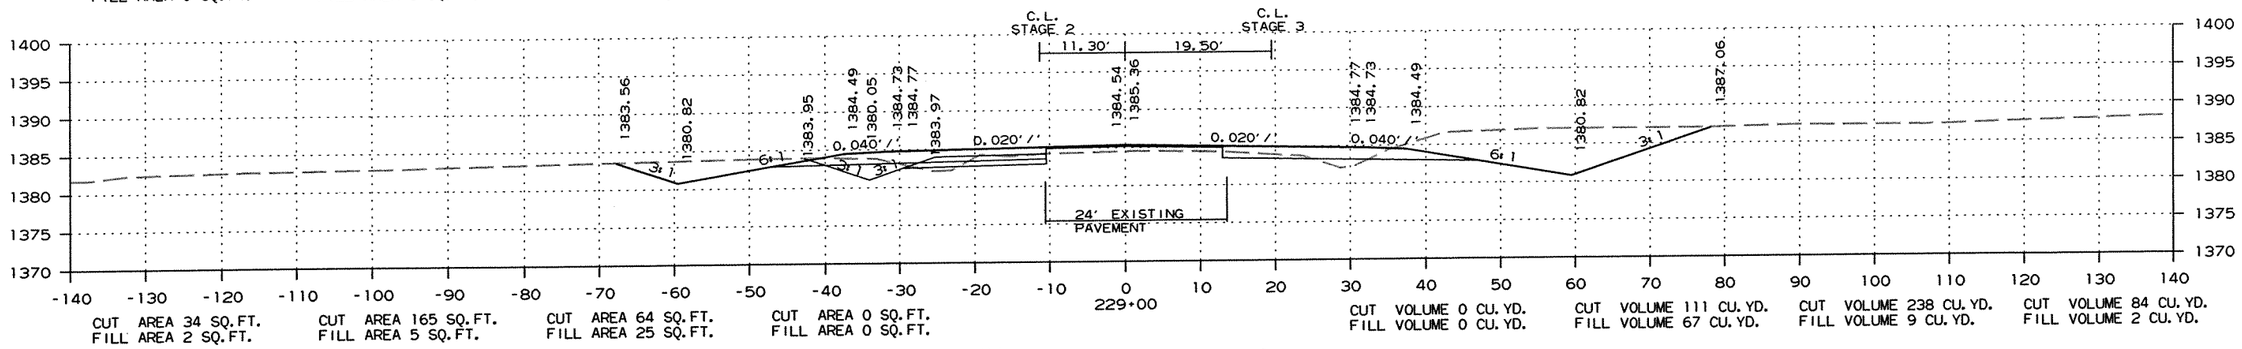

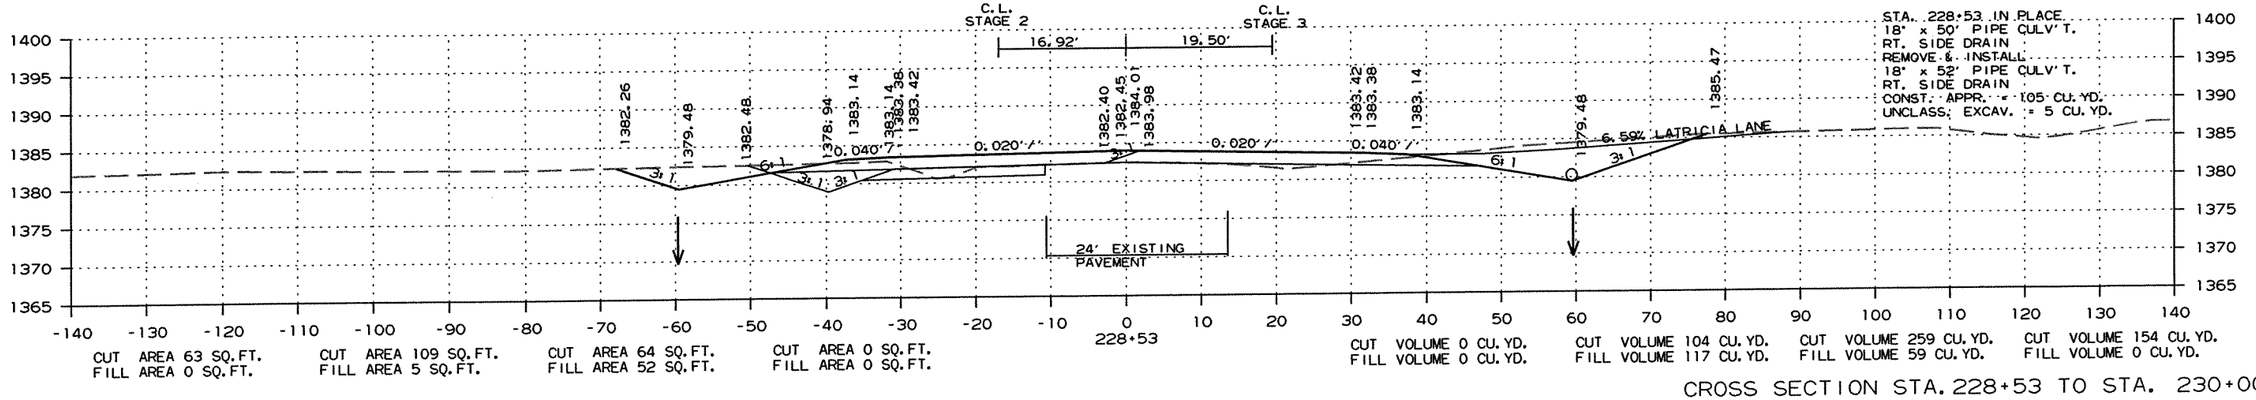


CROSS SECTION STA. 228+53 TO STA. 230+00

R090065.DGN 11/13/2011

DATE REVISED	DATE FILMED	DATE REVISED	DATE FILMED	FED.RD. DIST.NO.	STATE	FED.AID PROJ.NO.	SHEET NO.	TOTAL SHEETS
				6	ARK.			
				JOB NO.		090065	299	460

(2) CROSS SECTIONS

STAGE 1 STAGE 2 STAGE 3 STAGE 4 STAGE 4 STAGE 3 STAGE 2 STAGE 1

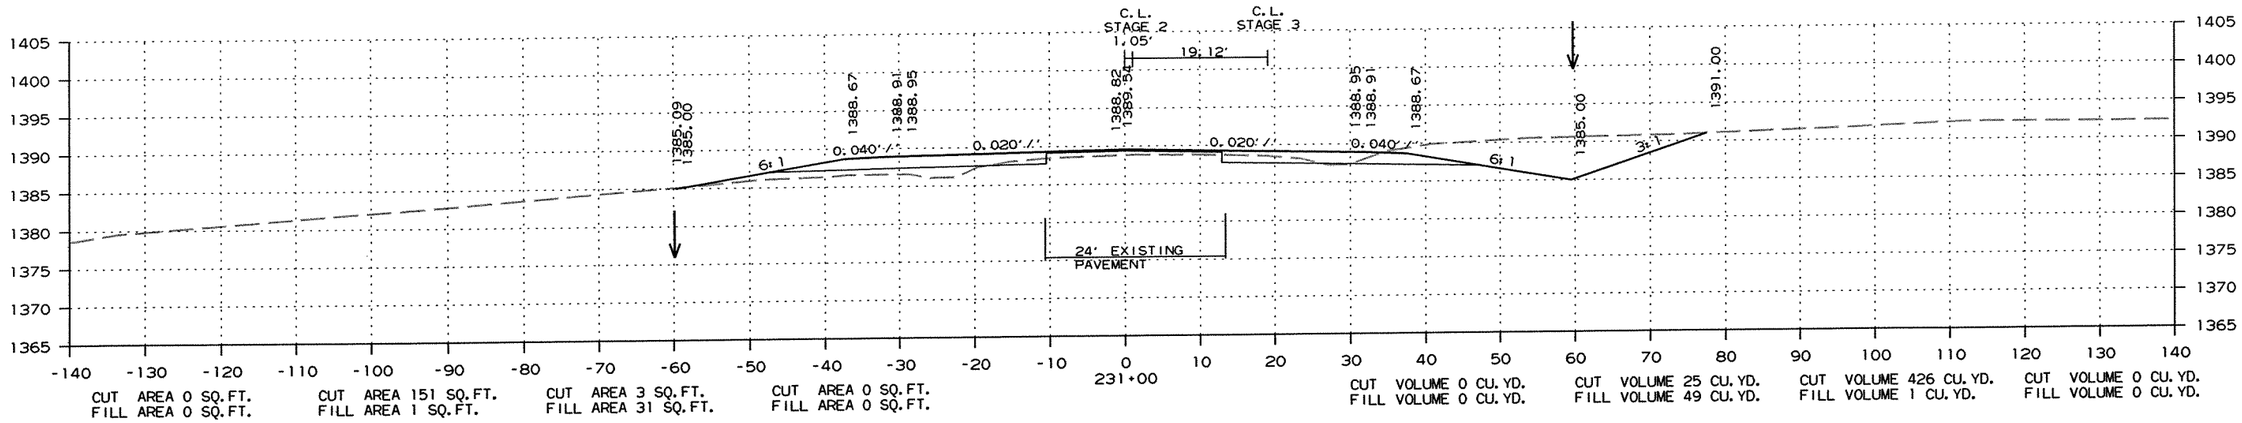


CROSS SECTION STA. 230+26 TO STA. 231+00

R090065.DGN 11/13/2011

DATE REVISED	DATE FILMED	DATE REVISED	DATE FILMED	FED.RD. DIST.NO.	STATE	FED.AID PROJ.NO.	SHEET NO.	TOTAL SHEETS
				6	ARK.			
				JOB NO.		090065	300	460

(2) CROSS SECTIONS

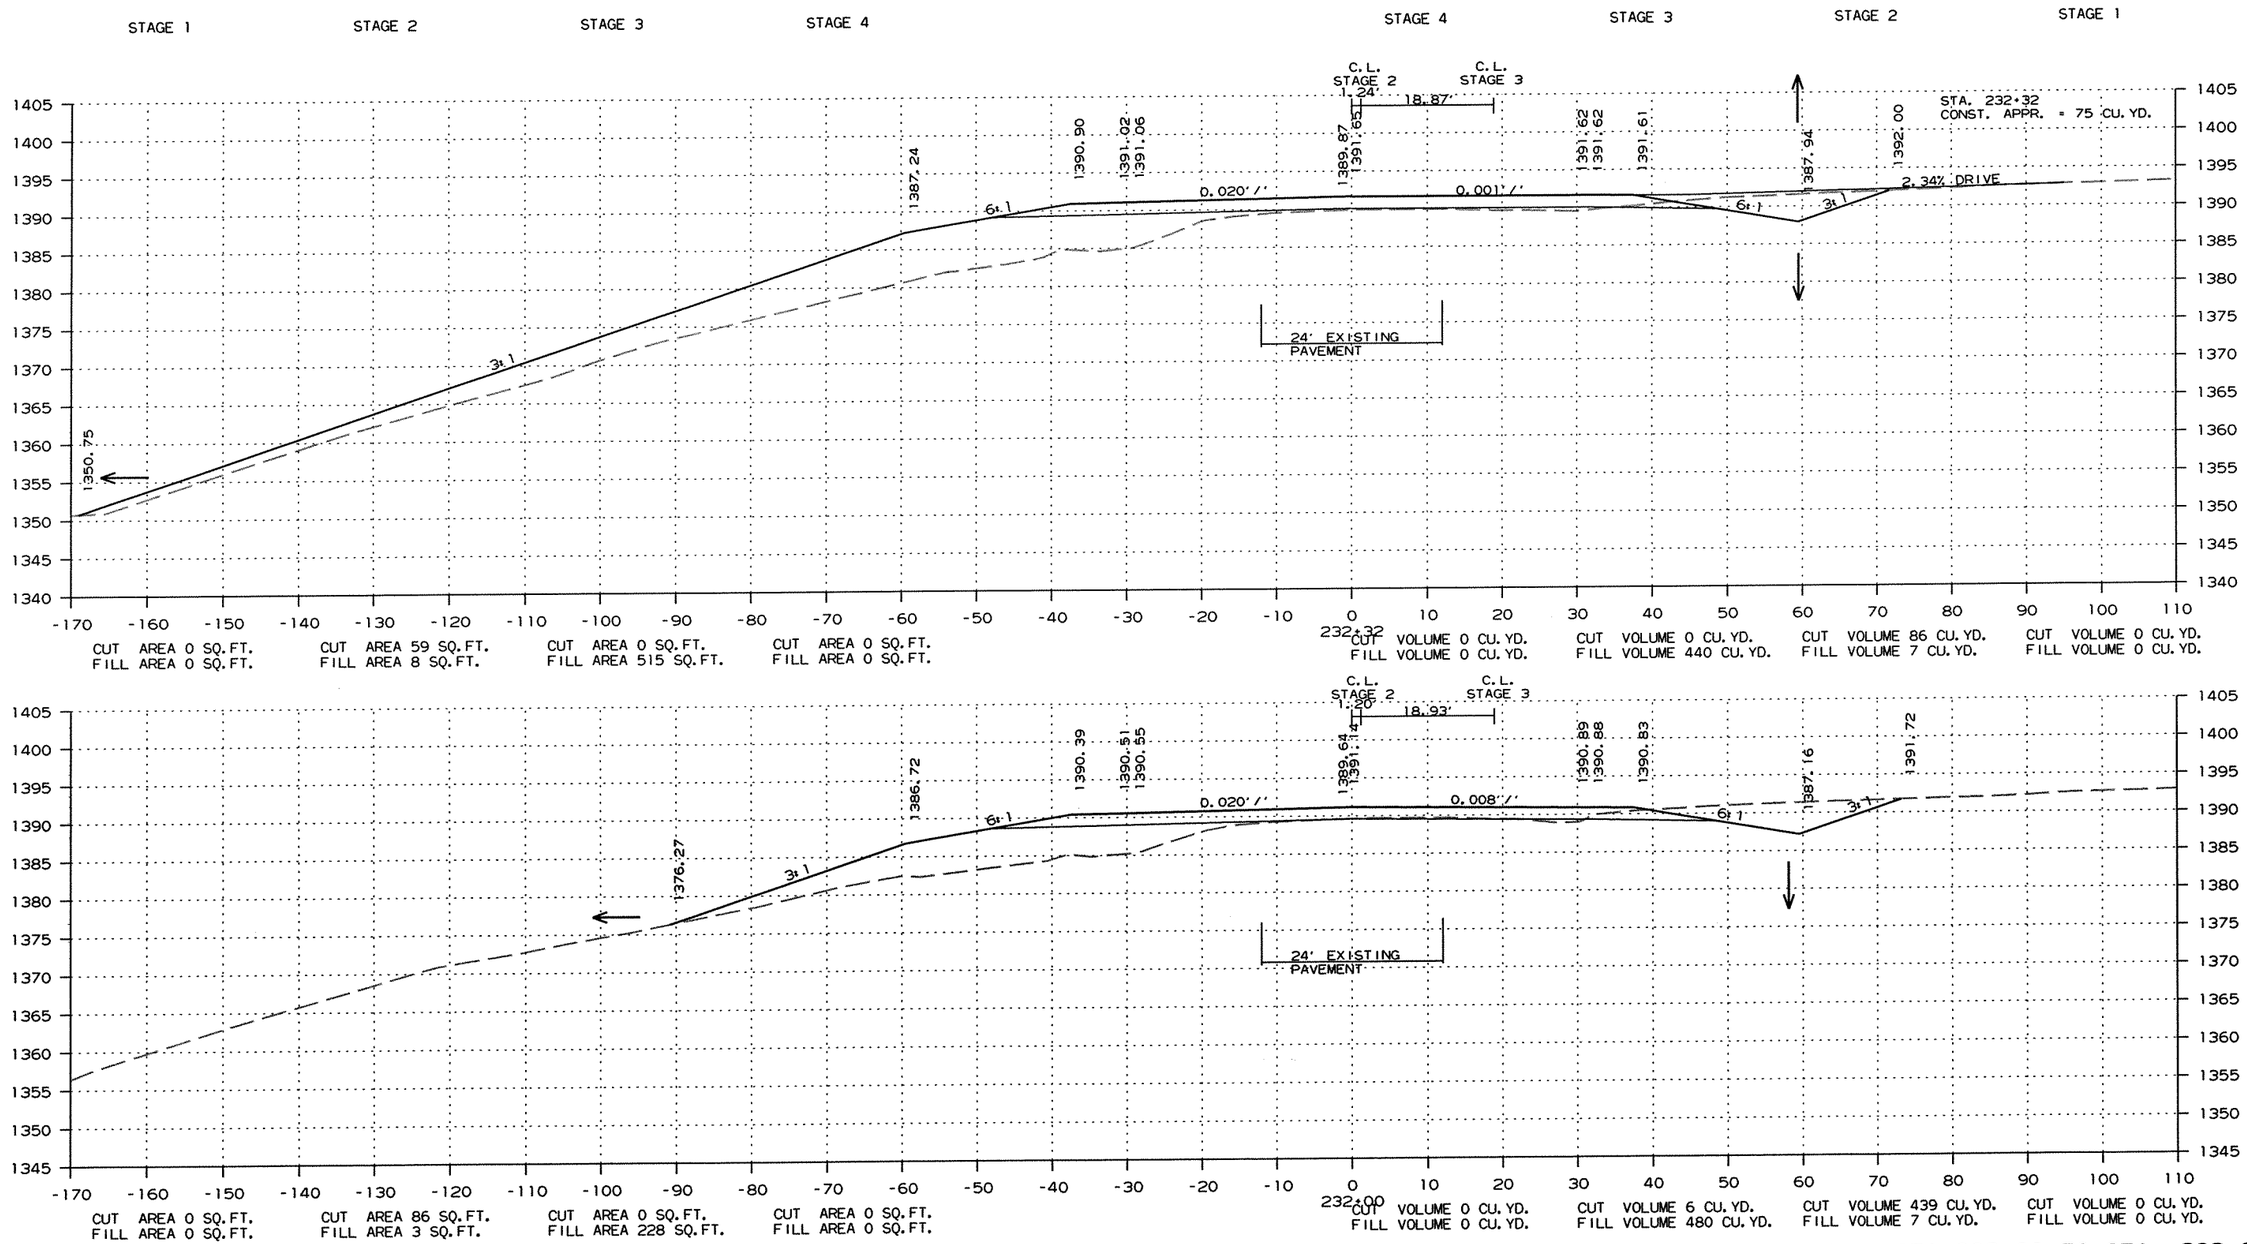


CROSS SECTION STA. 232+00 TO STA. 232+32

R090065.DGN 11/13/2011

DATE REVISED	DATE FILMED	DATE REVISED	DATE FILMED	FED.RD. DIST.NO.	STATE	FED.AID PROJ.NO.	SHEET NO.	TOTAL SHEETS
				6	ARK.			
				JOB NO.		090065	301	460

(2) CROSS SECTIONS

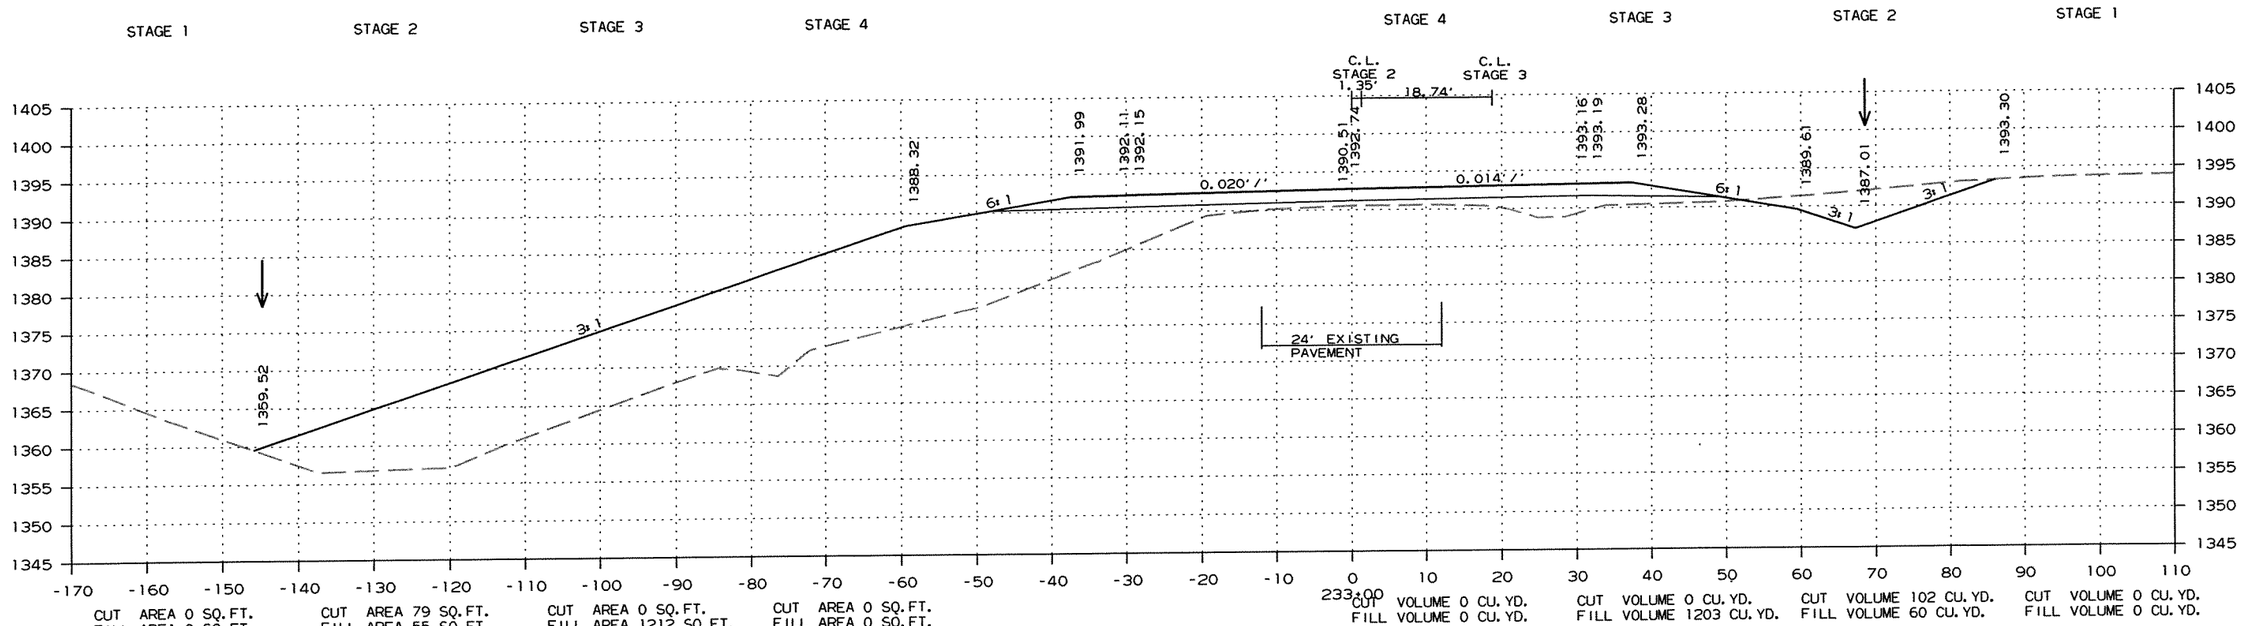


CROSS SECTION STA. 232+70 TO STA. 233+00


R090065.DGN 11/13/2011

DATE REVISED	DATE FILMED	DATE REVISED	DATE FILMED	FED.RD. DIST.NO.	STATE	FED.AID PROJ.NO.	SHEET NO.	TOTAL SHEETS
				6	ARK.			
				JOB NO.		090065	302	460

(2) CROSS SECTIONS

STAGE 1 STAGE 2 STAGE 3 STAGE 4 STAGE 4 STAGE 3 STAGE 2 STAGE 1

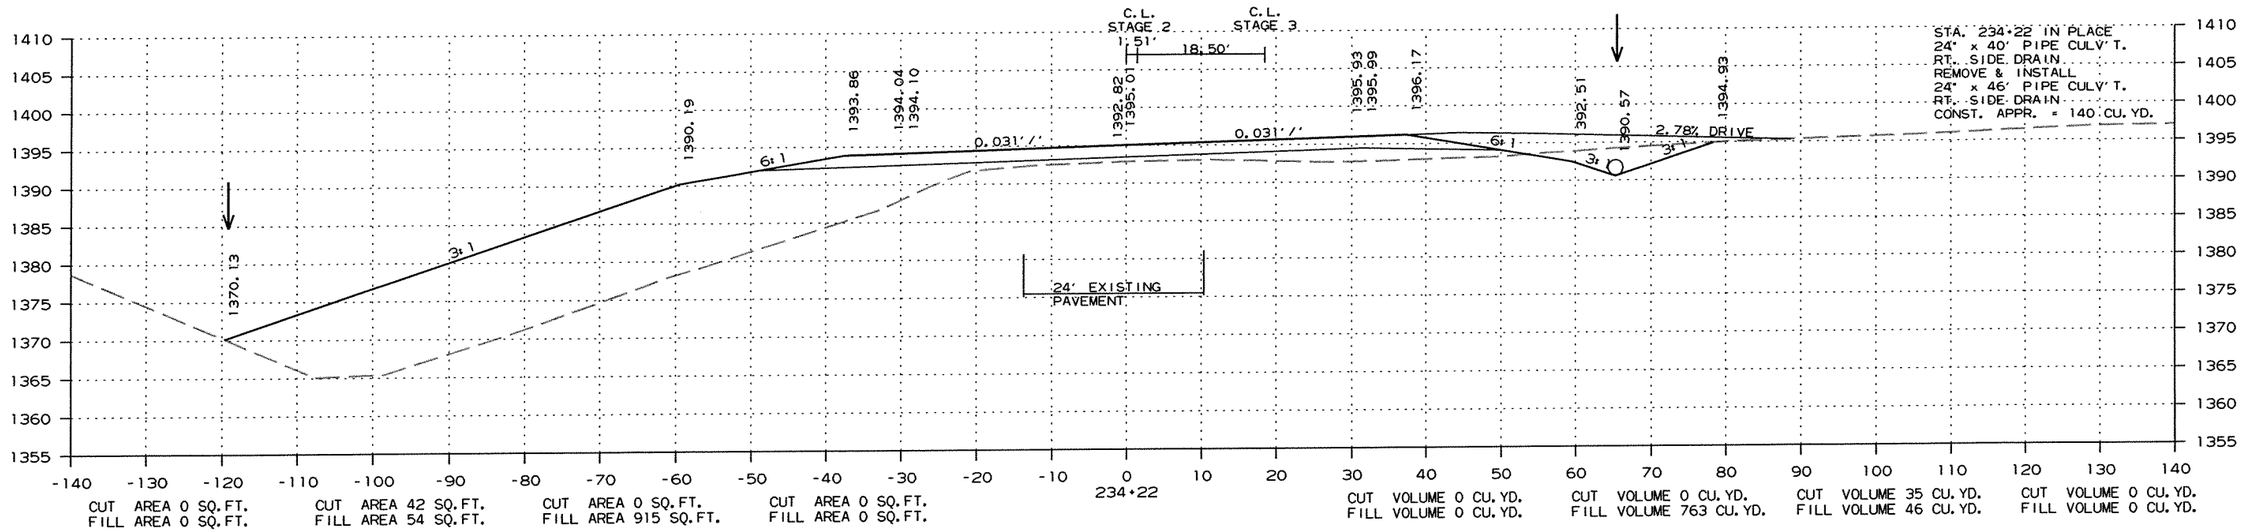

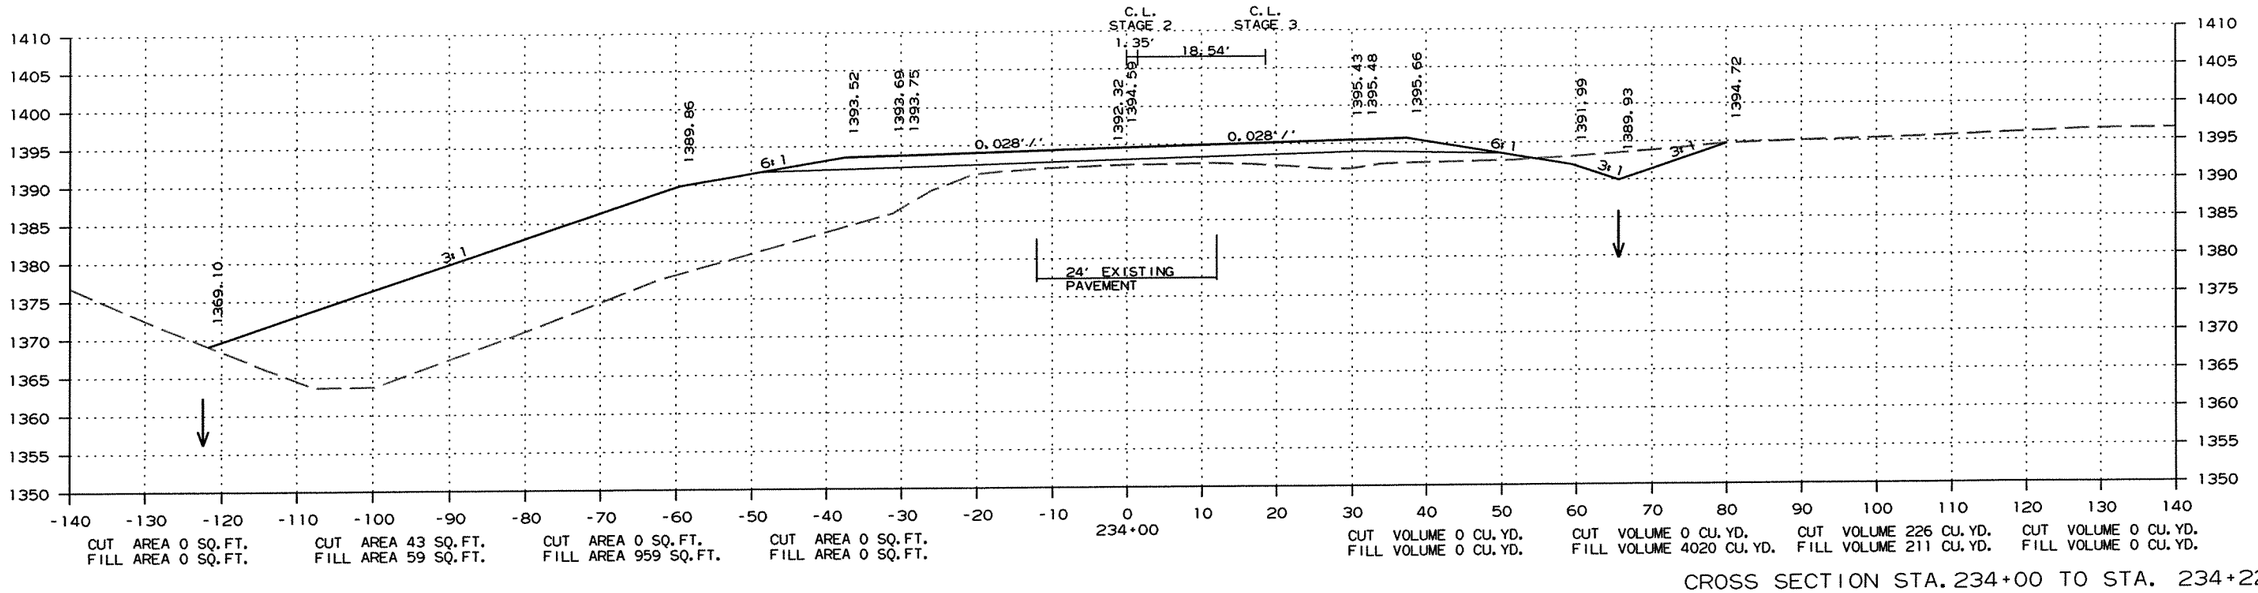


CROSS SECTION STA. 234+00 TO STA. 234+22

R090065.DGN 11/13/2011

DATE REVISED	DATE FILMED	DATE REVISED	DATE FILMED	FED.RD. DIST.NO.	STATE	FED.AID PROJ.NO.	SHEET NO.	TOTAL SHEETS
				6	ARK.			
				JOB NO.		090065	303	460

(2) CROSS SECTIONS

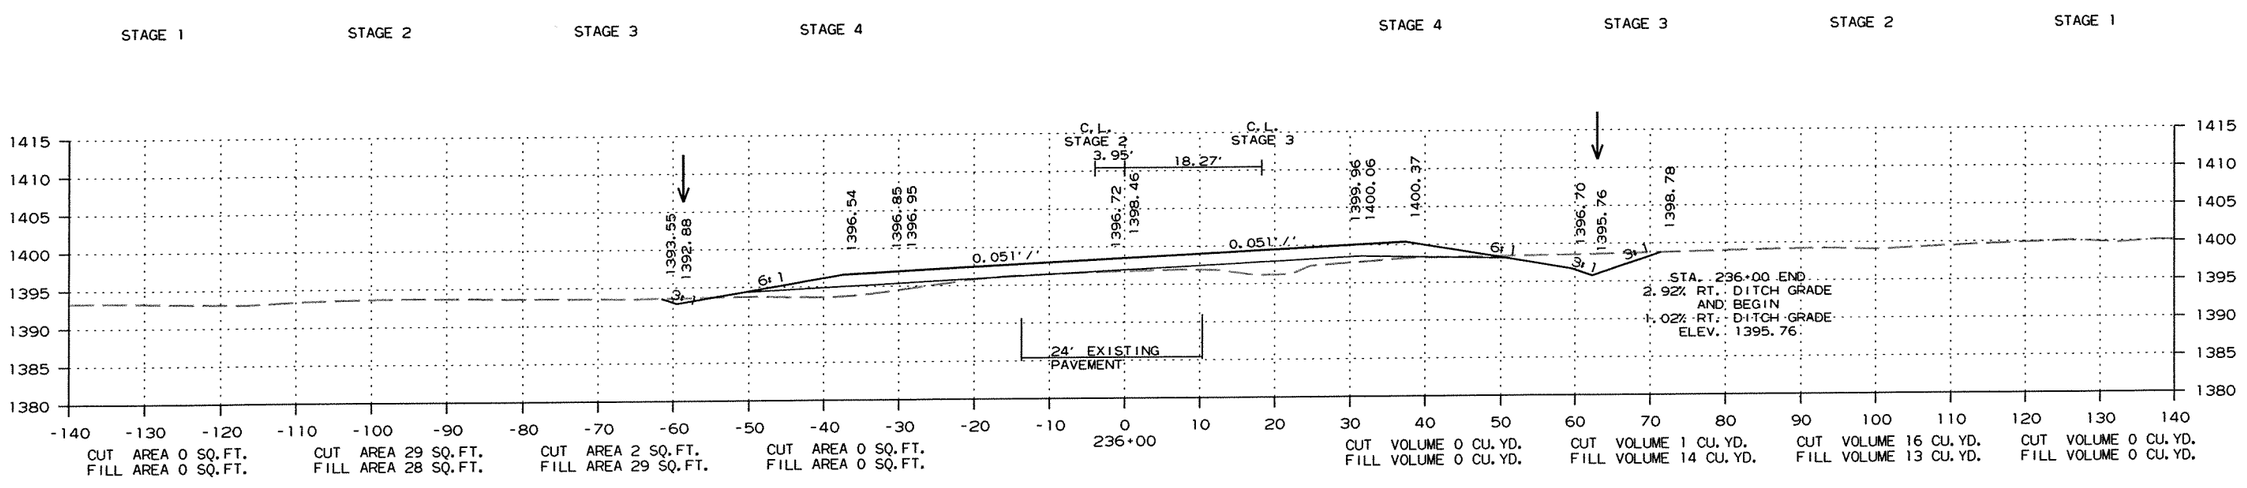


CROSS SECTION STA. 235+00 TO STA. 236+00


R090065.DGN 11/13/2011


DATE REVISED	DATE FILMED	DATE REVISED	DATE FILMED	FED.RD. DIST.NO.	STATE	FED.AID PROJ.NO.	SHEET NO.	TOTAL SHEETS
				6	ARK.			
				JOB NO.		090065	304	460

(2) CROSS SECTIONS

STAGE 1 STAGE 2 STAGE 3 STAGE 4 STAGE 4 STAGE 3 STAGE 2 STAGE 1

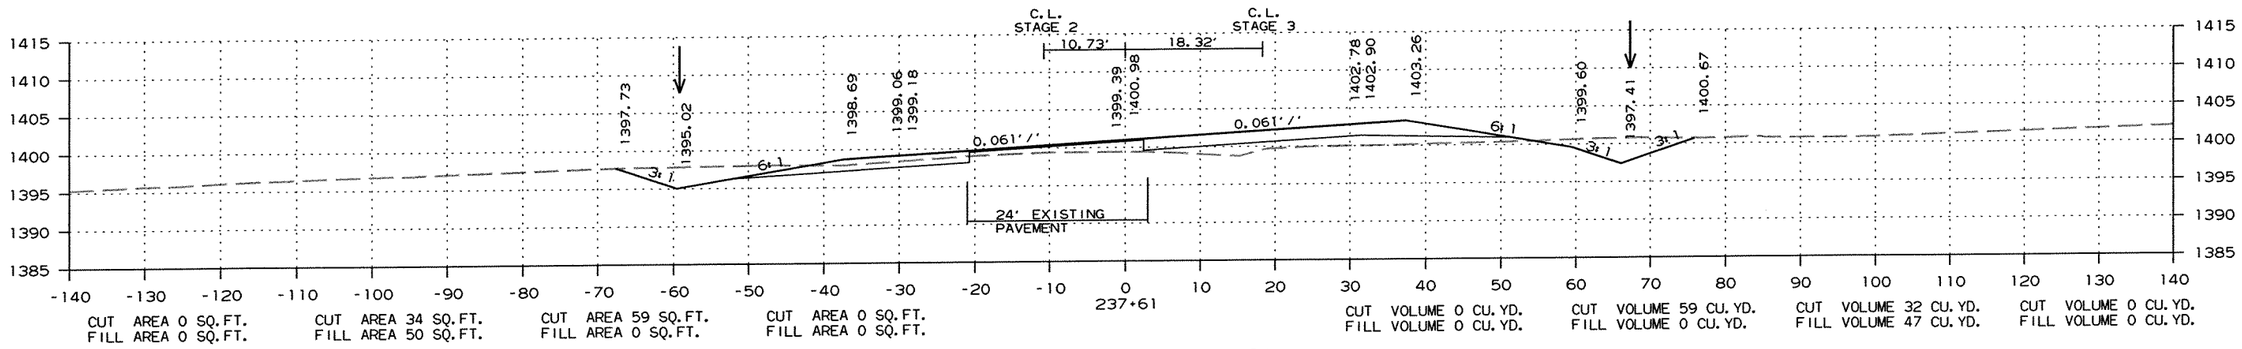

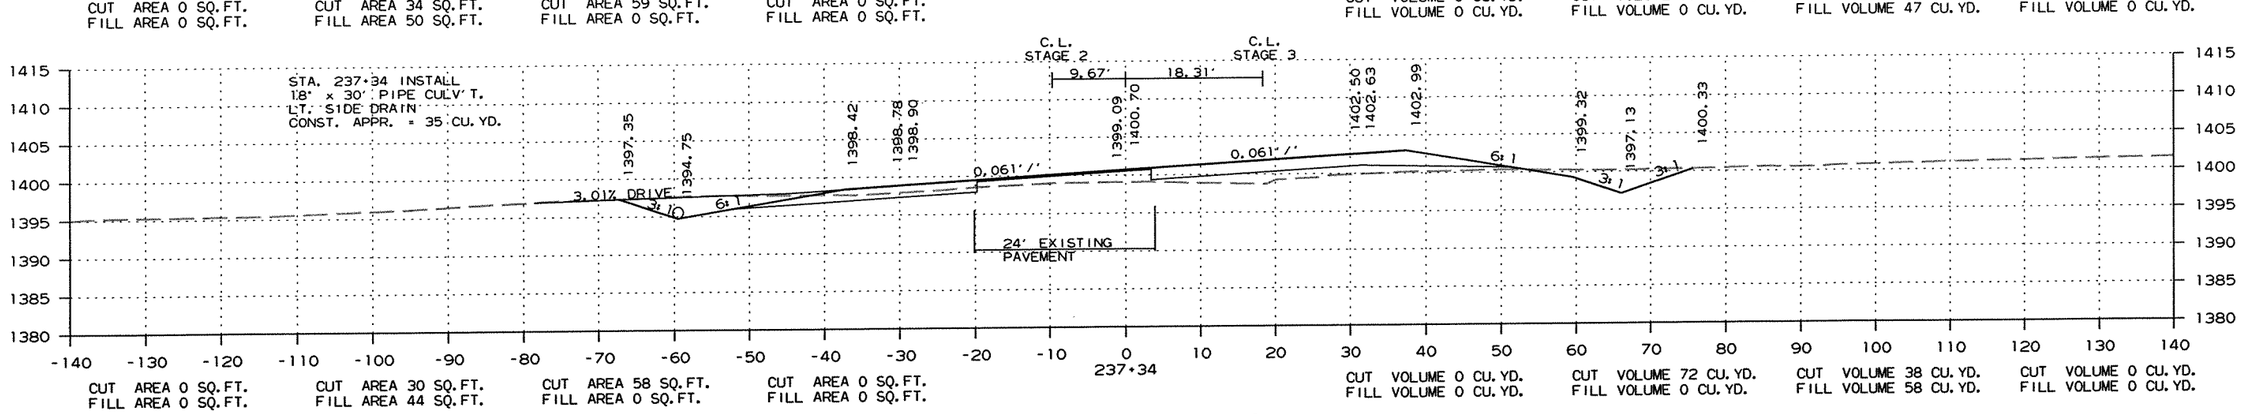

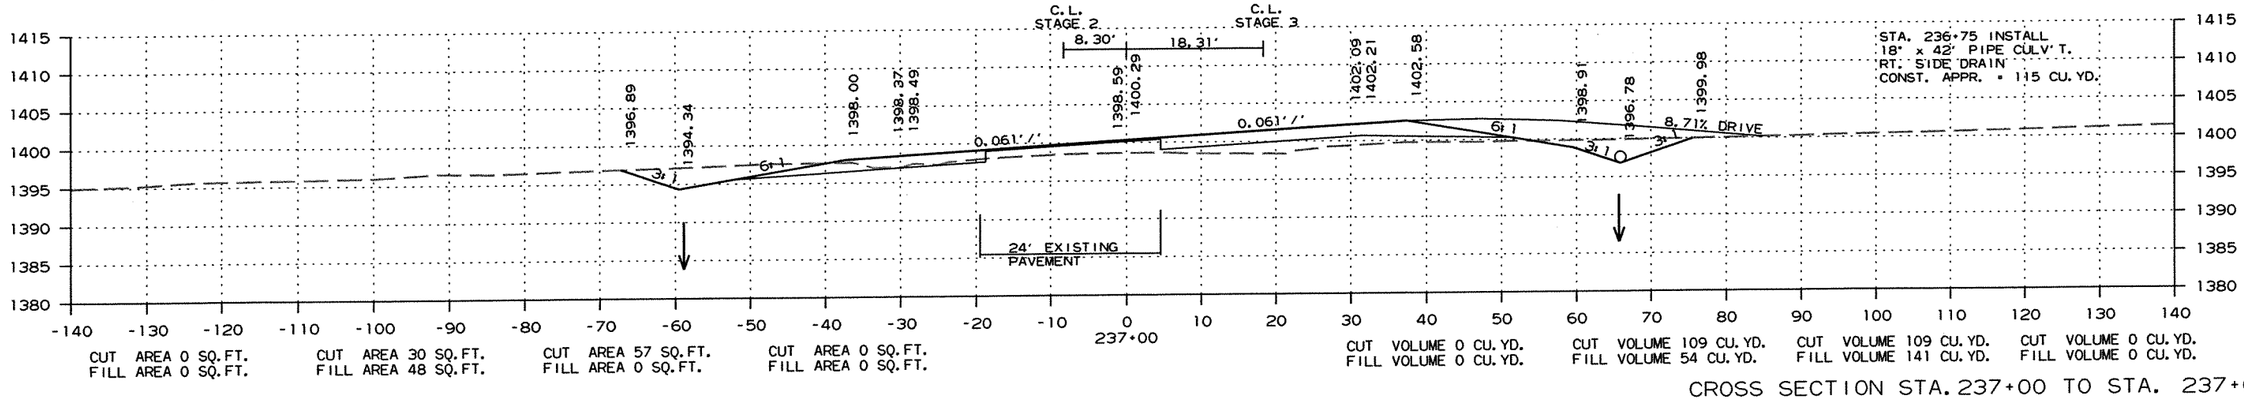


CROSS SECTION STA. 237+00 TO STA. 237+61


R090065.DGN 11/13/2011


DATE REVISED	DATE FILMED	DATE REVISED	DATE FILMED	FED.RD. DIST.NO.	STATE	FED.AID PROJ.NO.	SHEET NO.	TOTAL SHEETS
				6	ARK.			
				JOB NO.		090065	305	460

(2) CROSS SECTIONS

STAGE 1 STAGE 2 STAGE 3 STAGE 4 STAGE 4 STAGE 3 STAGE 2 STAGE 1

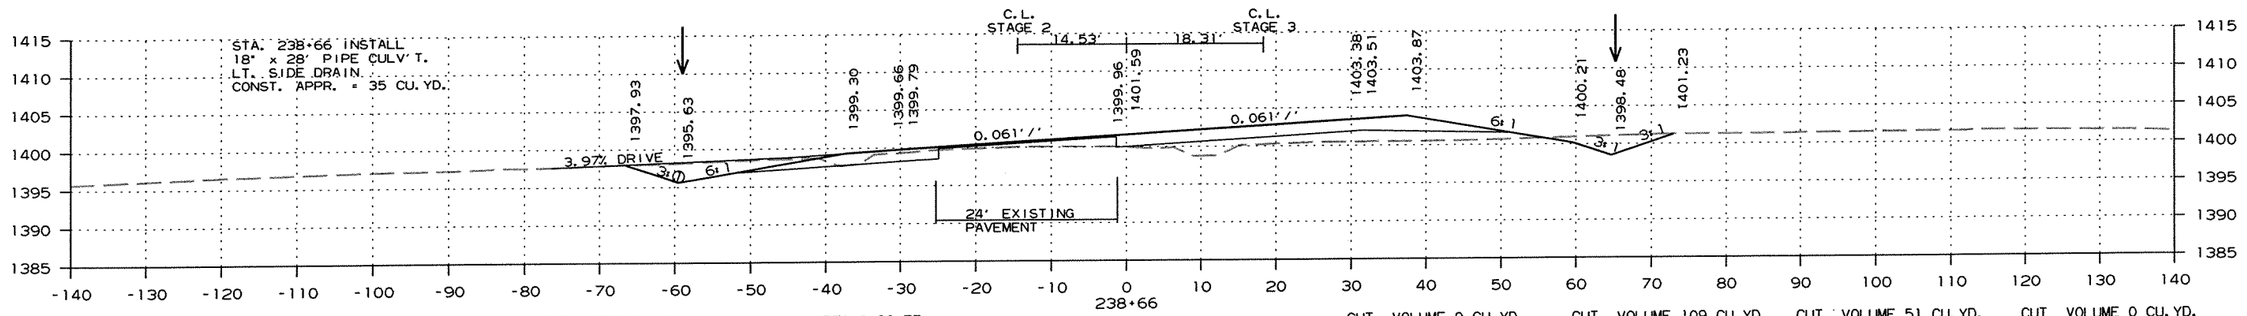

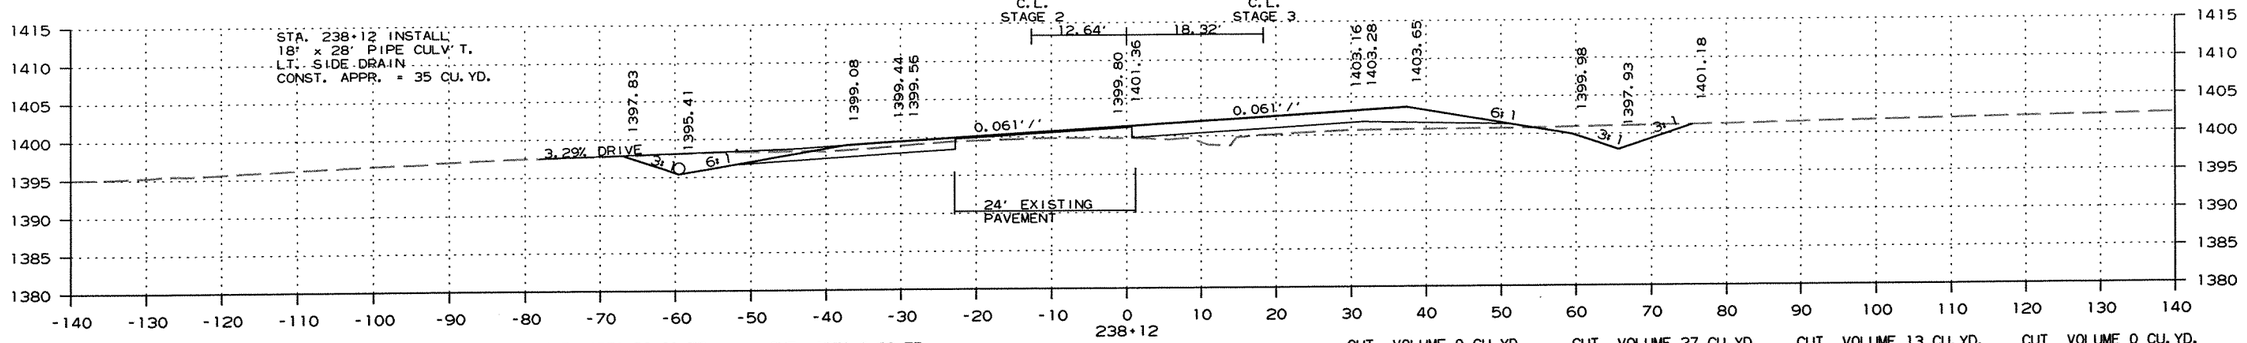

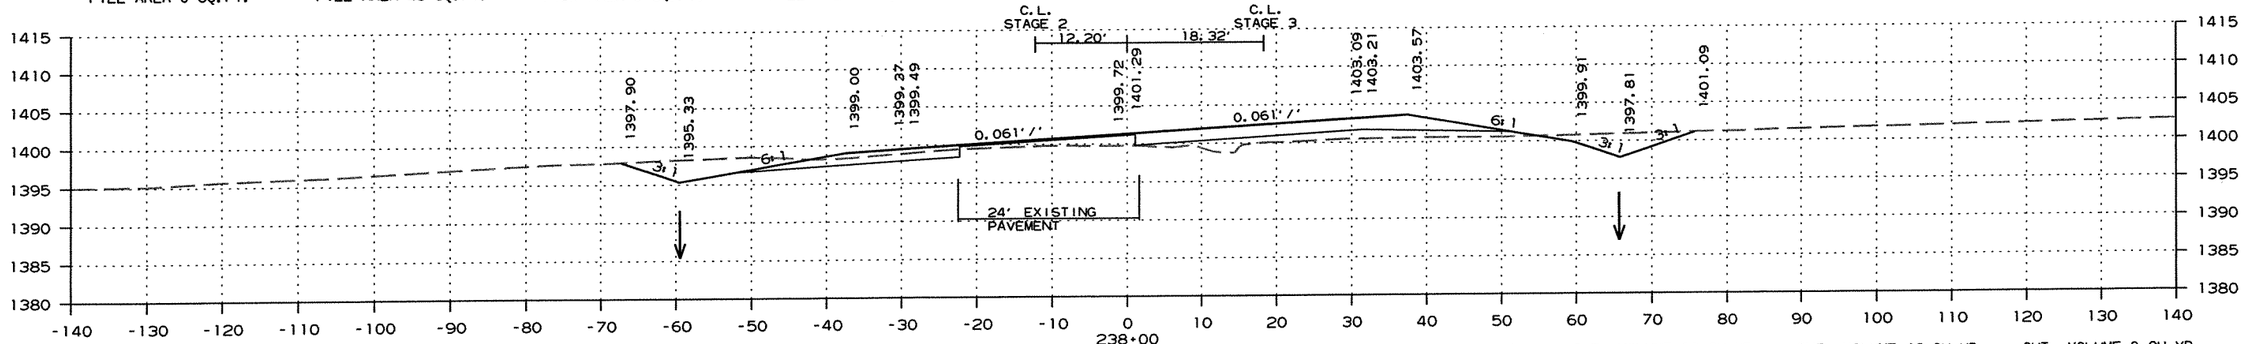


CROSS SECTION STA. 238+00 TO STA. 238+66


R090065.DGN 11/13/2011


DATE REVISED	DATE FILMED	DATE REVISED	DATE FILMED	FED.RD. DIST.NO.	STATE	FED.AID PROJ.NO.	SHEET NO.	TOTAL SHEETS
				6	ARK.			
				JOB NO.		090065	306	460

(2) CROSS SECTIONS

STAGE 1 STAGE 2 STAGE 3 STAGE 4 STAGE 4 STAGE 3 STAGE 2 STAGE 1

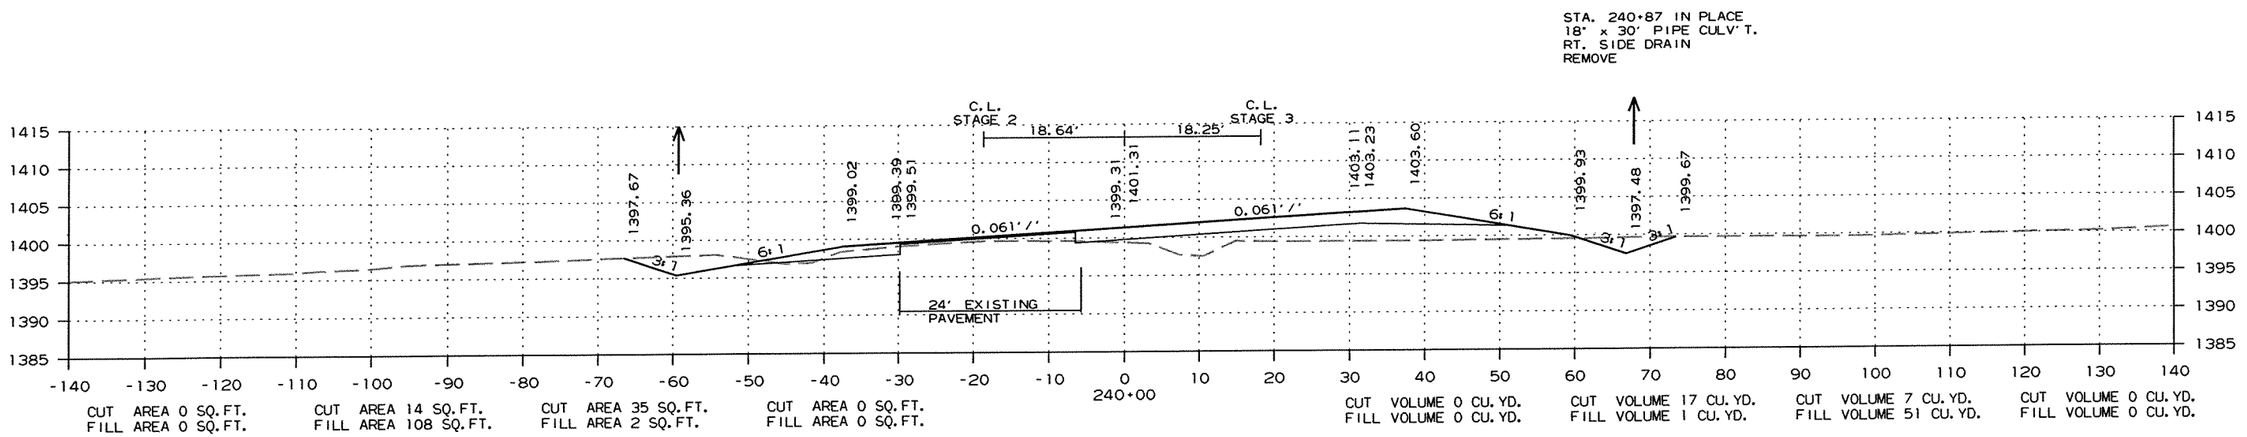

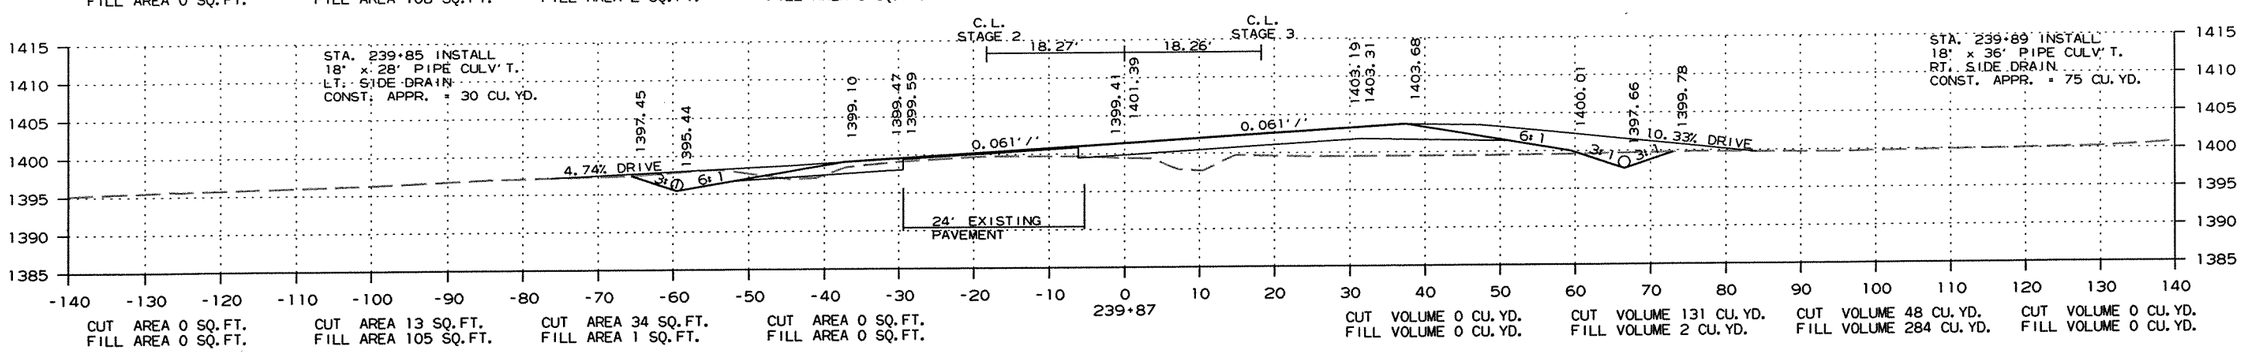

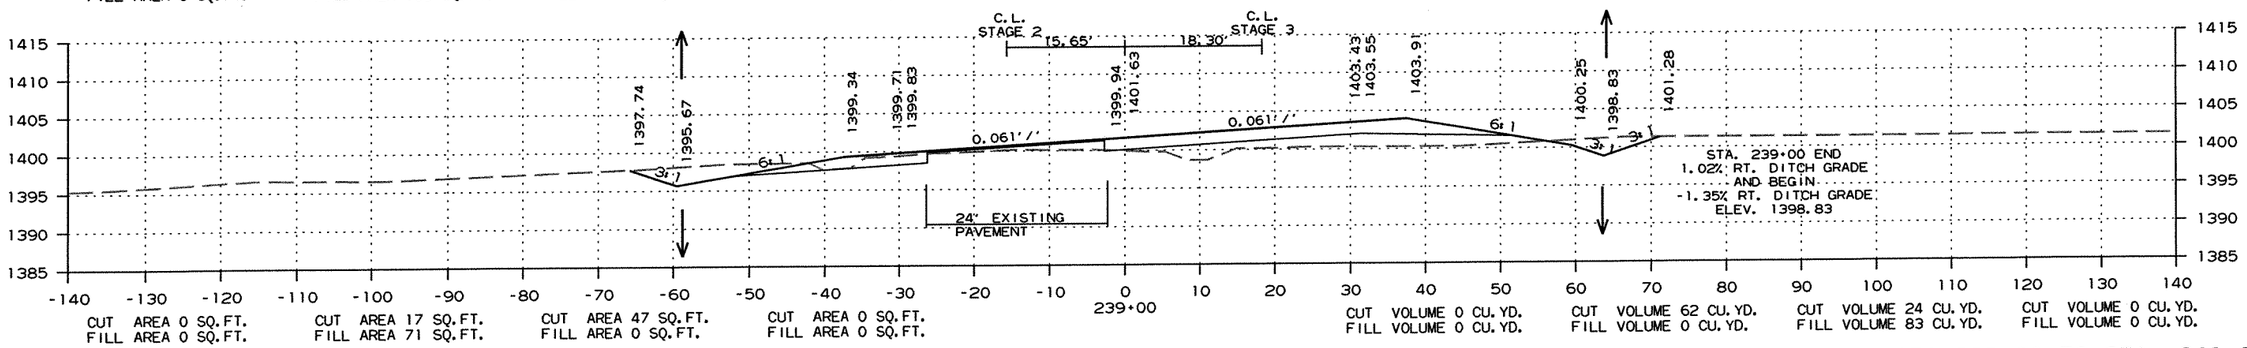


CROSS SECTION STA. 239+00 TO STA. 240+00


R090065.DGN 11/13/2011


DATE REVISED	DATE FILMED	DATE REVISED	DATE FILMED	FED.RD. DIST.NO.	STATE	FED.AID PROJ.NO.	SHEET NO.	TOTAL SHEETS
				6	ARK.			
				JOB NO.		090065	307	460

(2) CROSS SECTIONS

STAGE 1 STAGE 2 STAGE 3 STAGE 4 STAGE 4 STAGE 3 STAGE 2 STAGE 1

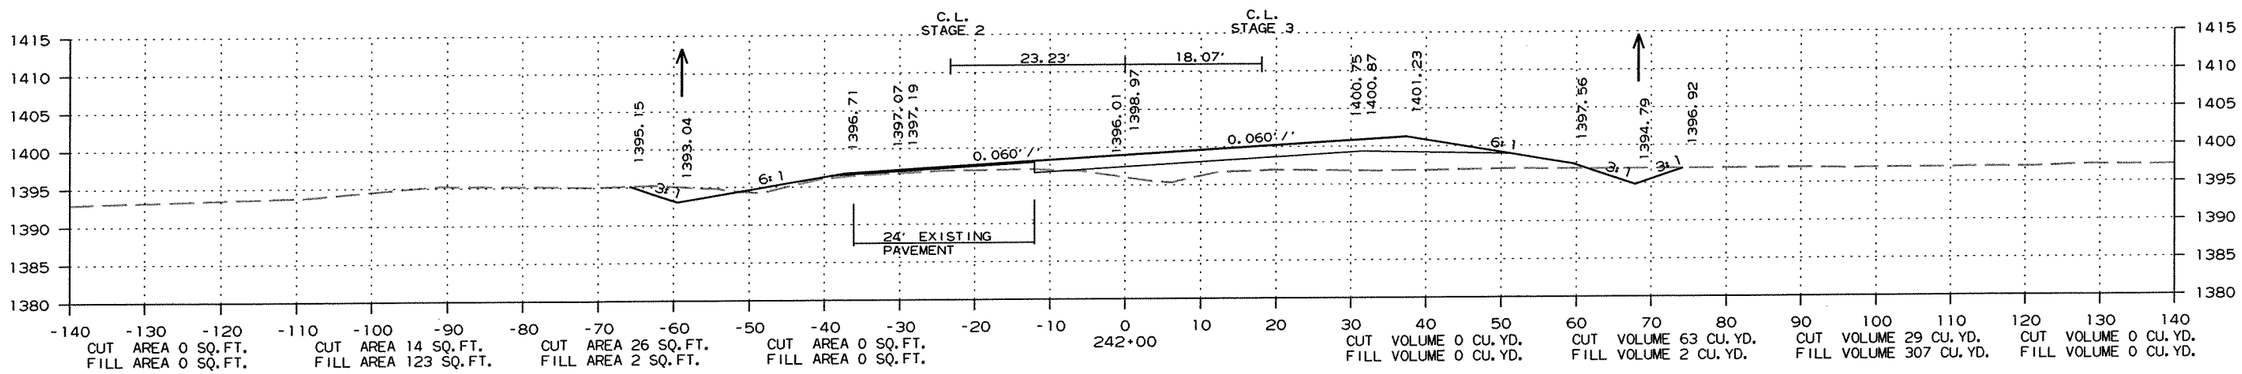

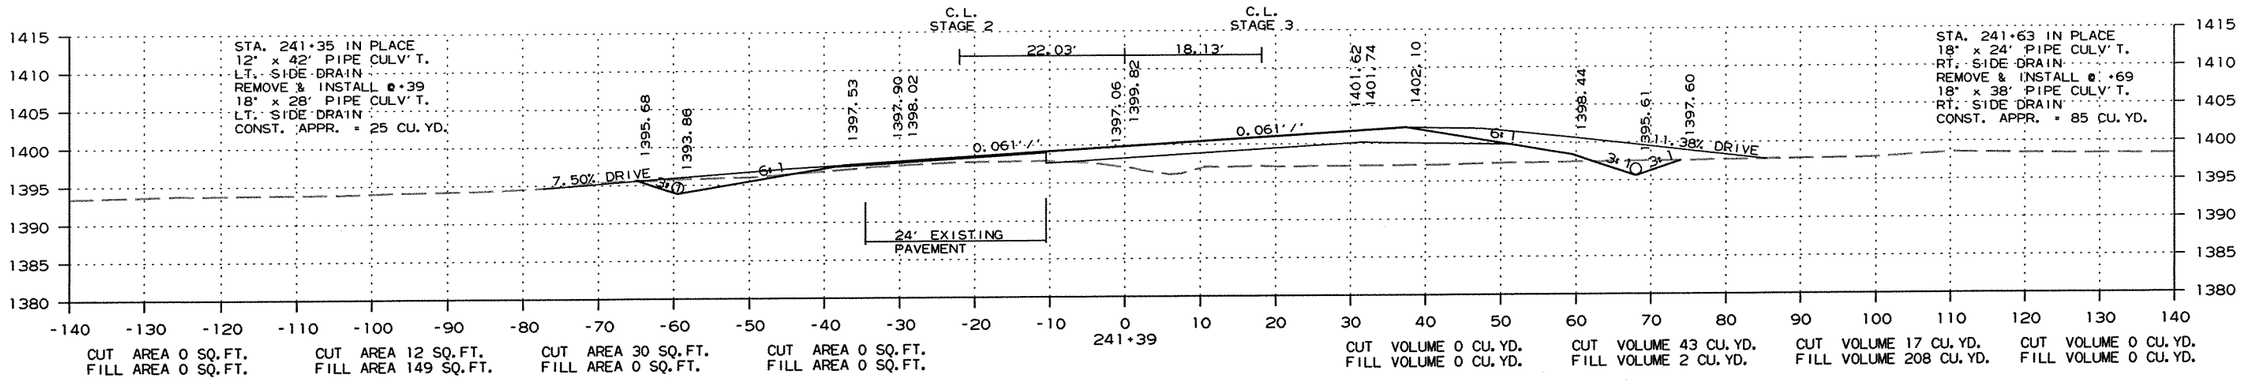

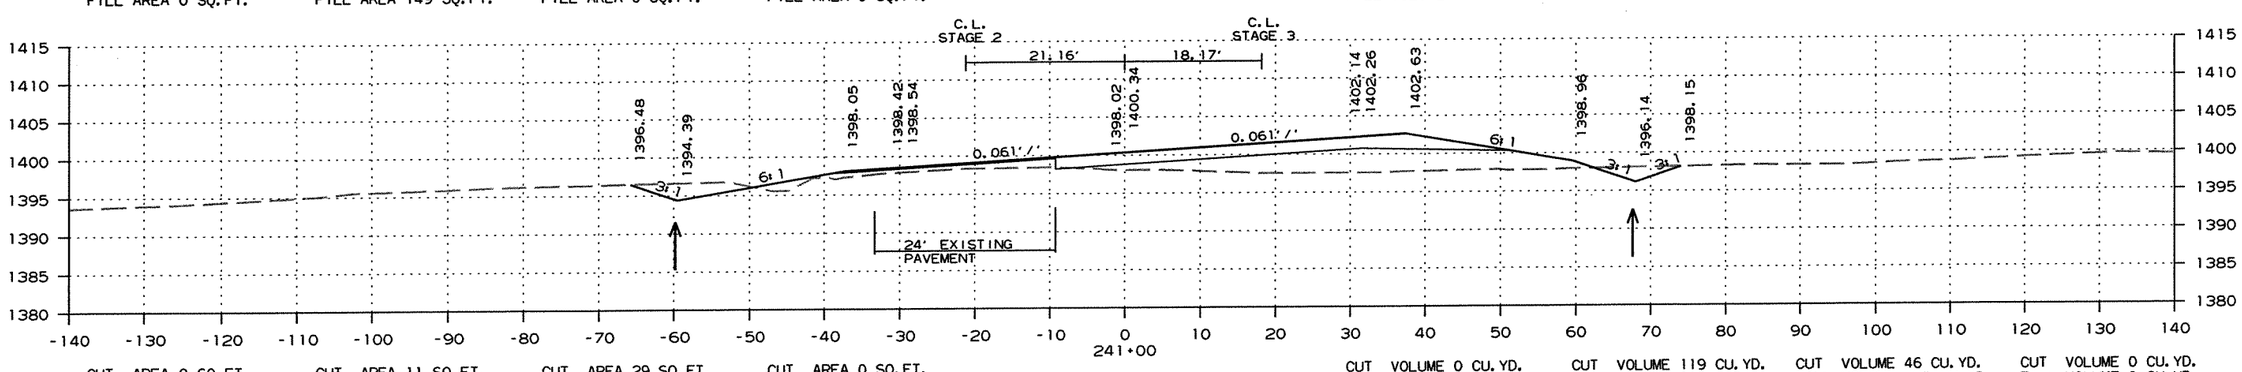


CROSS SECTION STA. 241+00 TO STA. 242+00


R090065.DGN 11/13/2011


DATE REVISED	DATE FILMED	DATE REVISED	DATE FILMED	FED.RD. DIST.NO.	STATE	FED.AID PROJ.NO.	SHEET NO.	TOTAL SHEETS
				6	ARK.			
				JOB NO.		090065	308	460

(2) CROSS SECTIONS

STAGE 1 STAGE 2 STAGE 3 STAGE 4 STAGE 4 STAGE 3 STAGE 2 STAGE 1

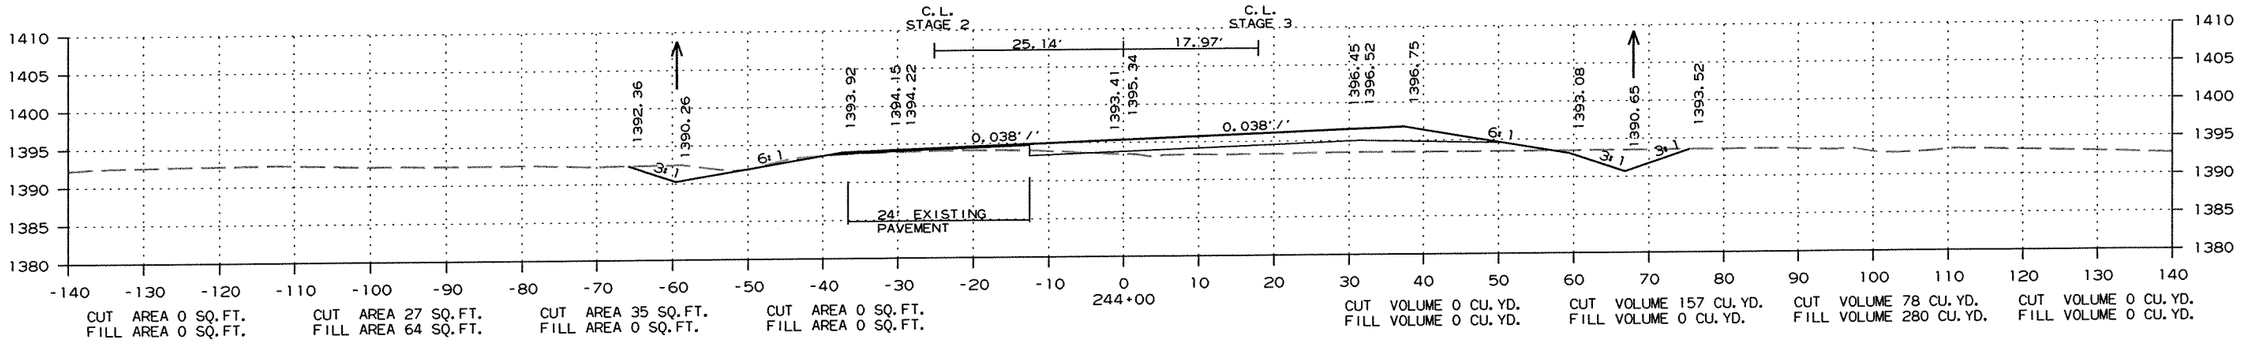

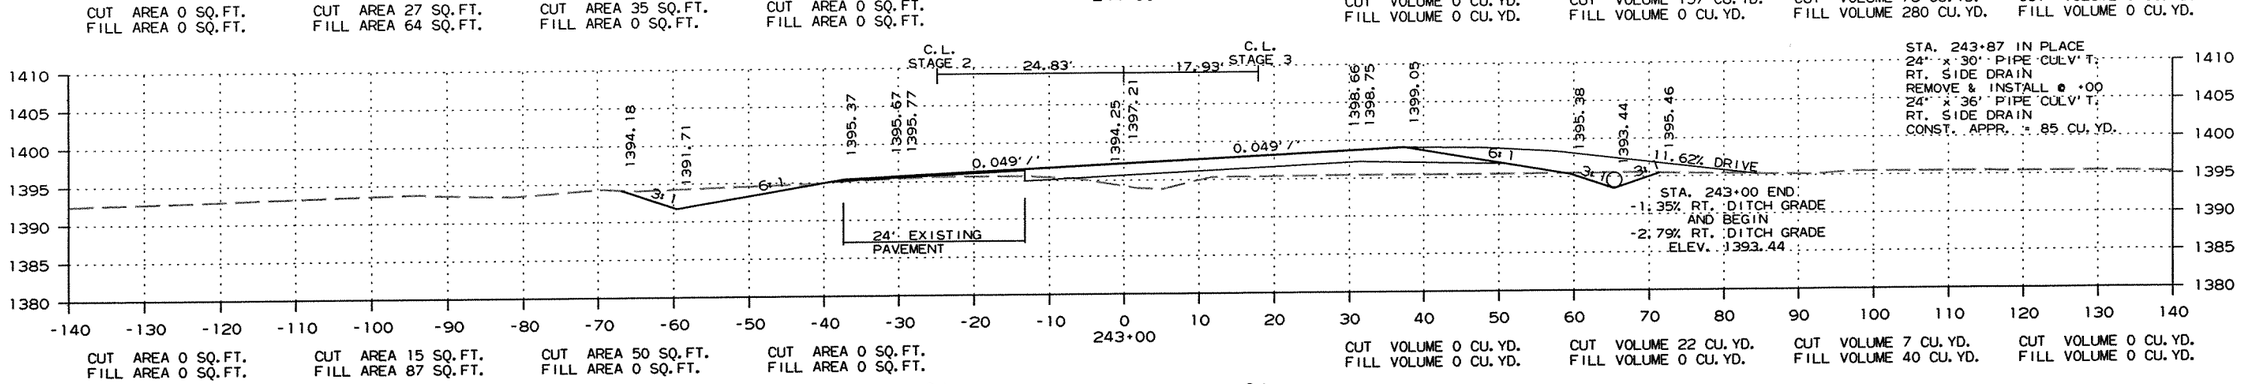

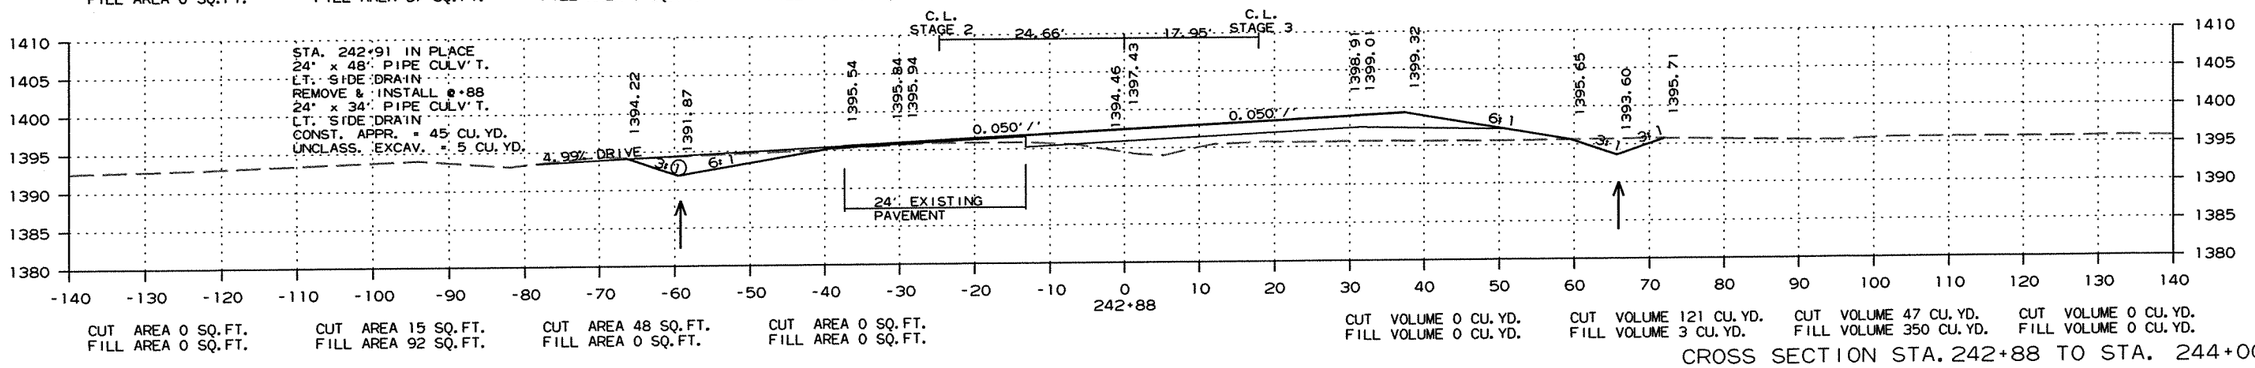


CROSS SECTION STA. 242+88 TO STA. 244+00


R090065.DGN 11/13/2011


DATE REVISED	DATE FILMED	DATE REVISED	DATE FILMED	FED.RD. DIST.NO.	STATE	FED.AID PROJ.NO.	SHEET NO.	TOTAL SHEETS
				6	ARK.			
				JOB NO.		090065	309	460

(2) CROSS SECTIONS

STAGE 1 STAGE 2 STAGE 3 STAGE 4 STAGE 4 STAGE 3 STAGE 2 STAGE 1

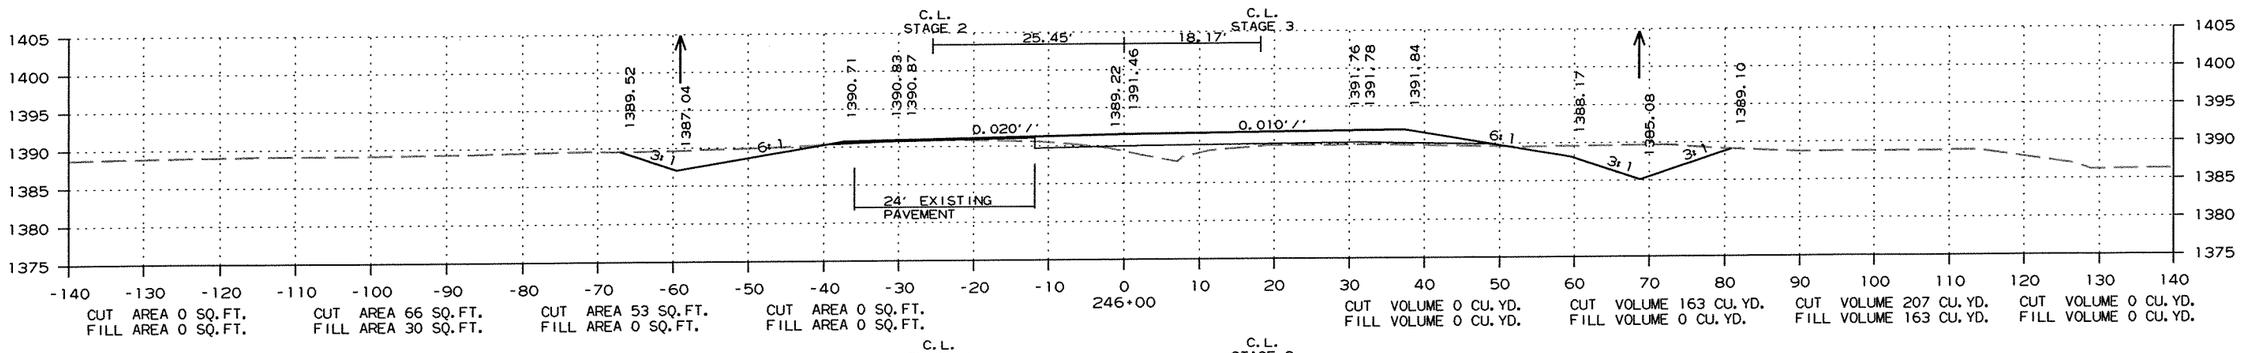

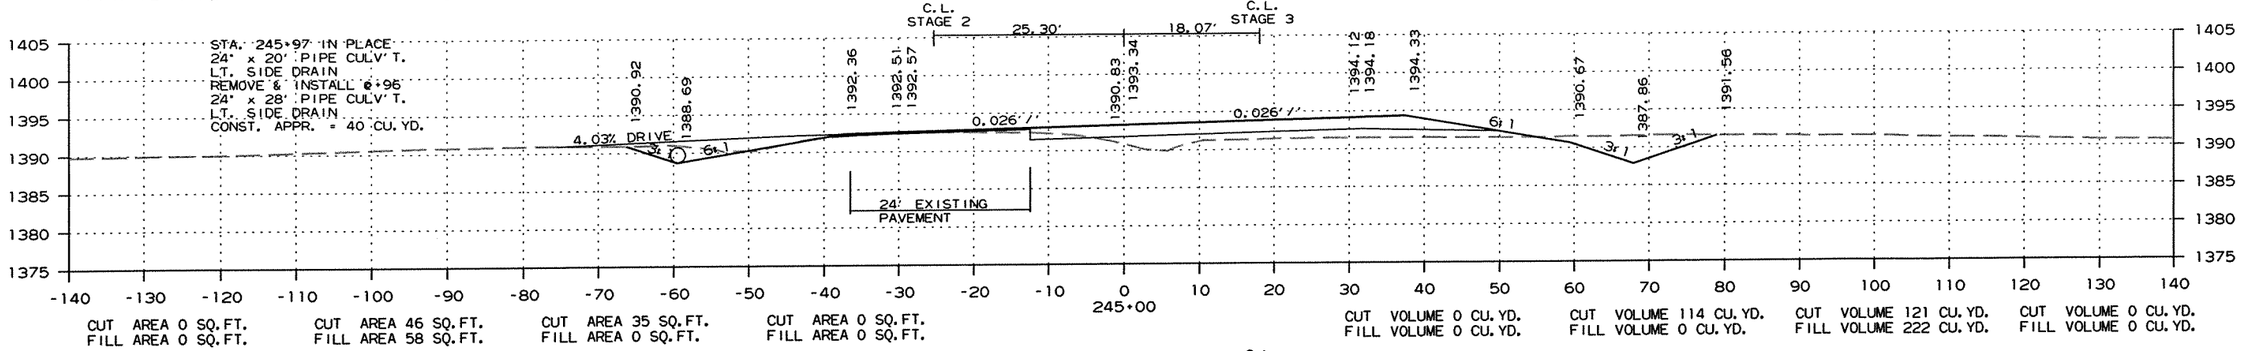

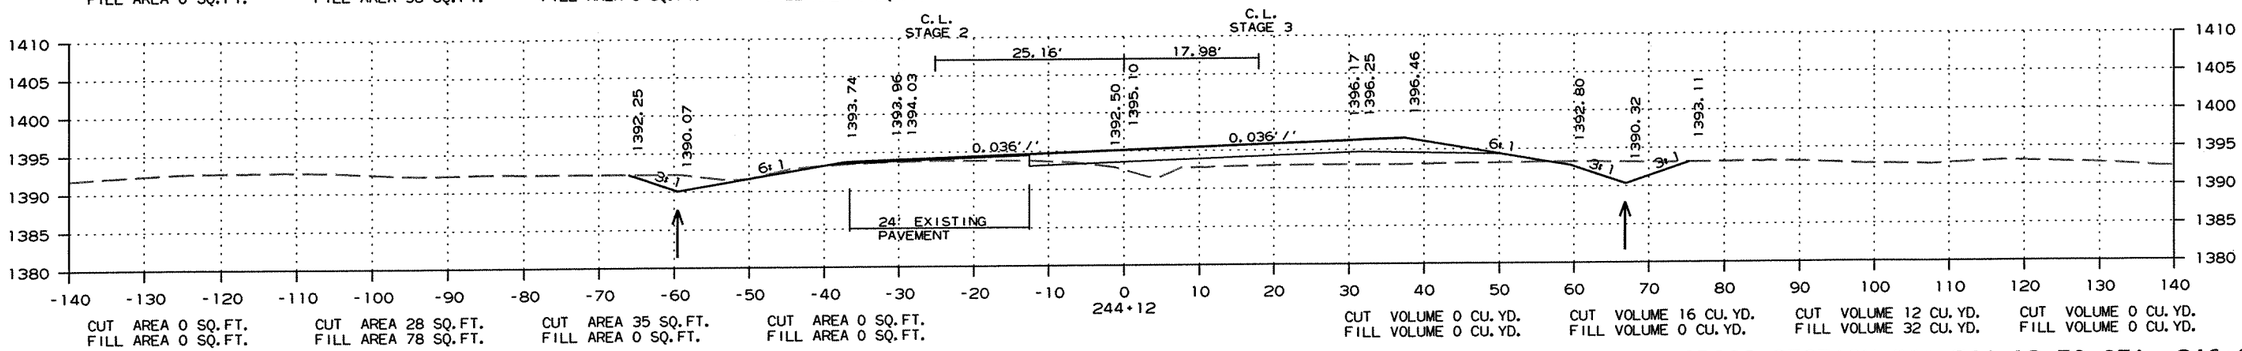


CROSS SECTION STA. 244+12 TO STA. 246+00


R090065.DGN 11/13/2011


DATE REVISED	DATE FILMED	DATE REVISED	DATE FILMED	FED.RD. DIST.NO.	STATE	FED.AID PROJ.NO.	SHEET NO.	TOTAL SHEETS
				6	ARK.			
				JOB NO.		090065	310	460

(2) CROSS SECTIONS

STAGE 1 STAGE 2 STAGE 3 STAGE 4 STAGE 4 STAGE 3 STAGE 2 STAGE 1

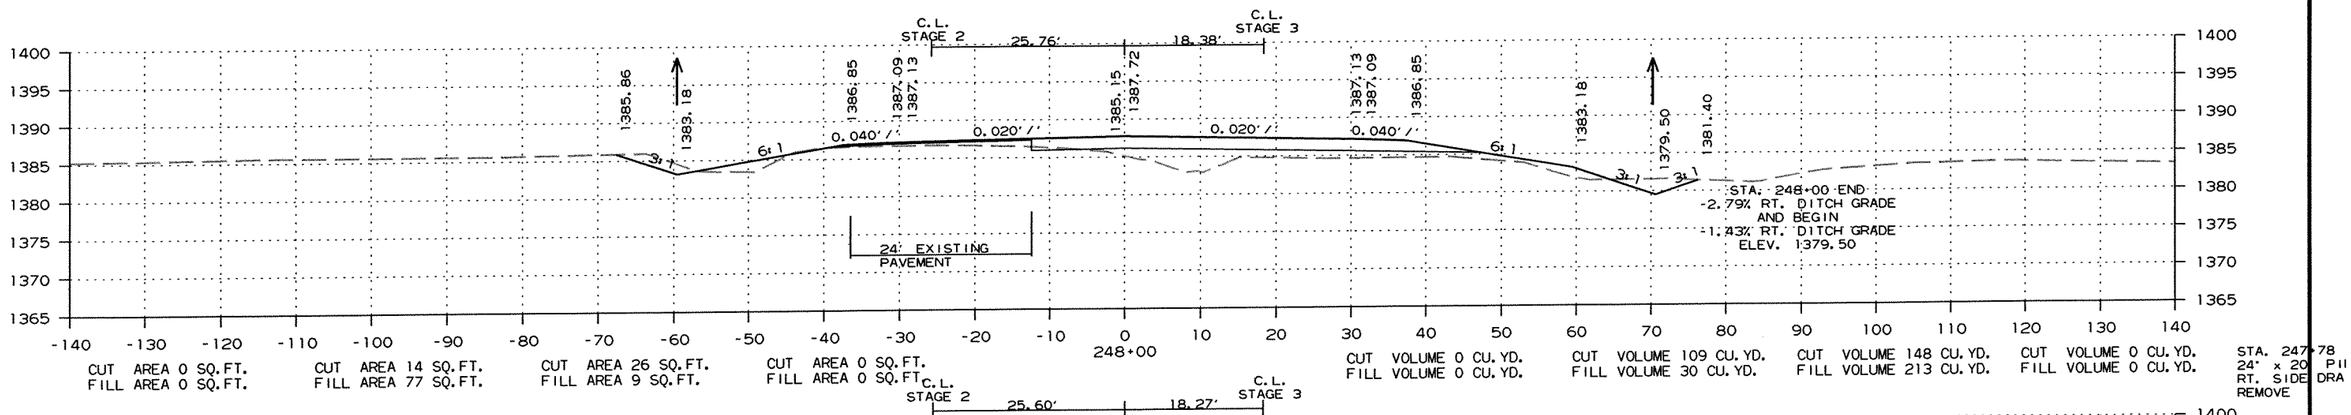

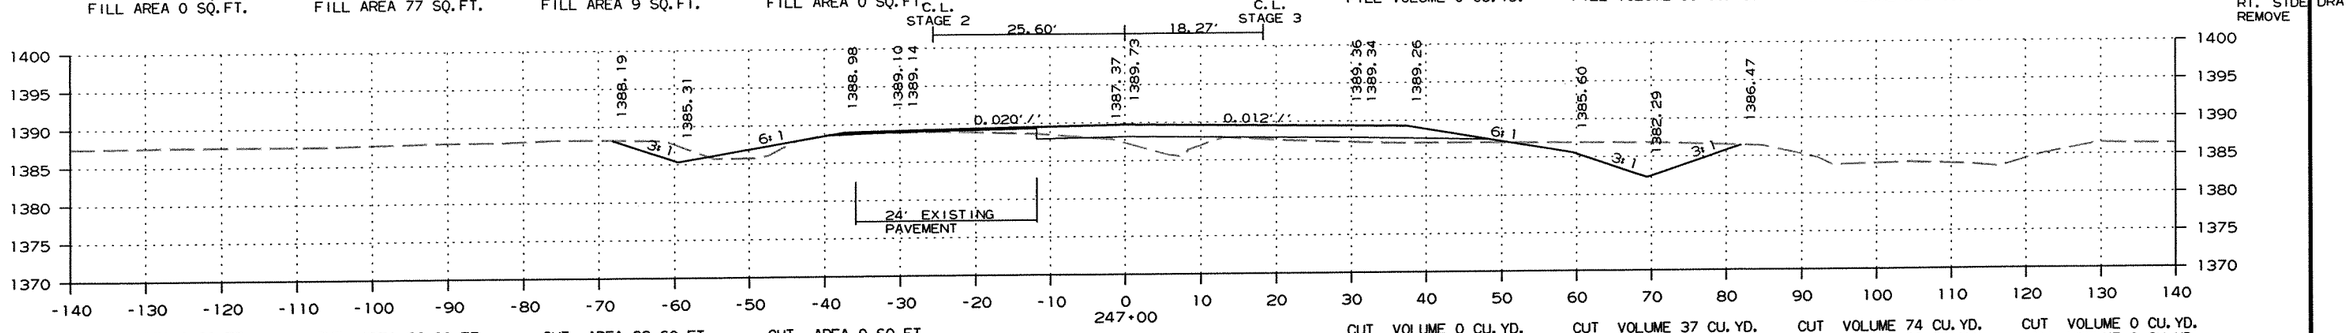

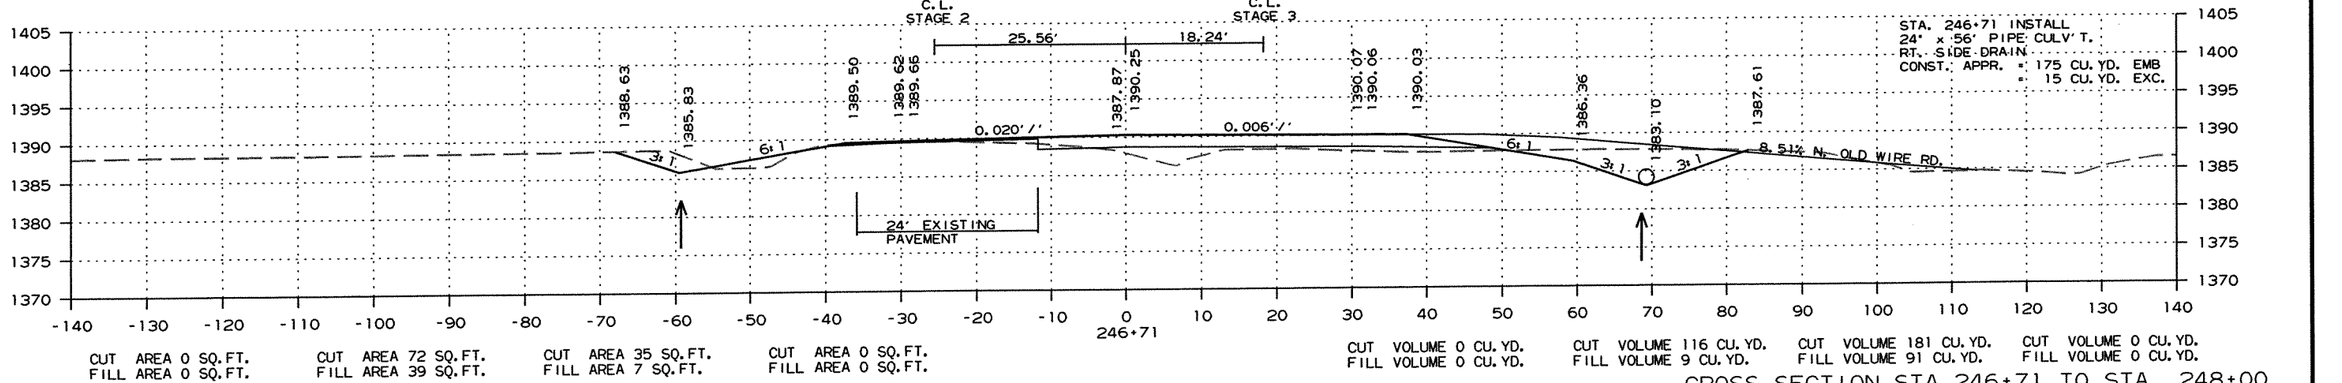


CROSS SECTION STA. 246+71 TO STA. 248+00

R090065.DGN 11/13/2011

DATE REVISED	DATE FILMED	DATE REVISED	DATE FILMED	FED.RD. DIST.NO.	STATE	FED.AID PROJ.NO.	SHEET NO.	TOTAL SHEETS
				6	ARK.			
				JOB NO.		090065	311	460

(2) CROSS SECTIONS

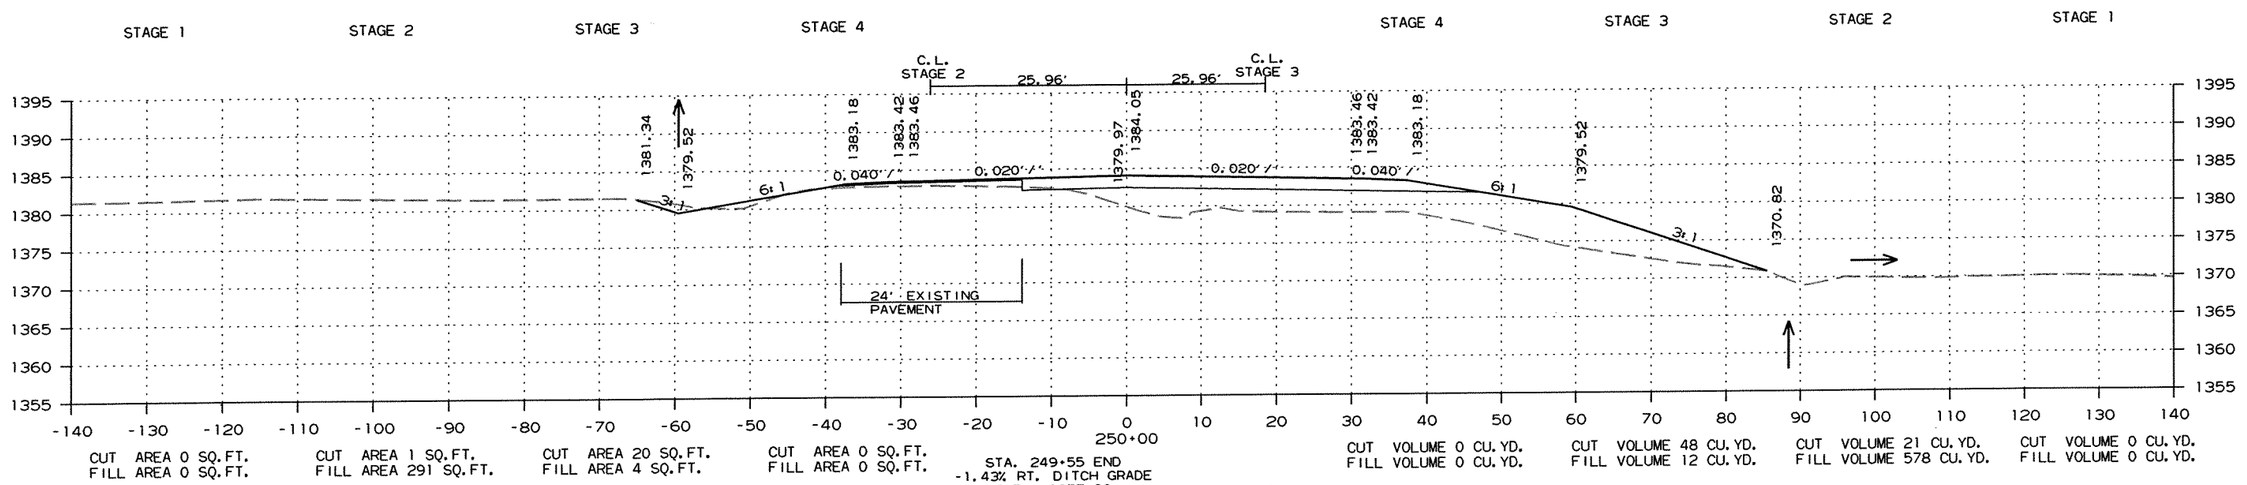


CROSS SECTION STA. 249+00 TO STA. 250+00

R090065.DGN 11/13/2011

DATE REVISED	DATE FILMED	DATE REVISED	DATE FILMED	FED.RD. DIST.NO.	STATE	FED.AID PROJ.NO.	SHEET NO.	TOTAL SHEETS
				6	ARK.			
				JOB NO.		090065	312	460

(2) CROSS SECTIONS

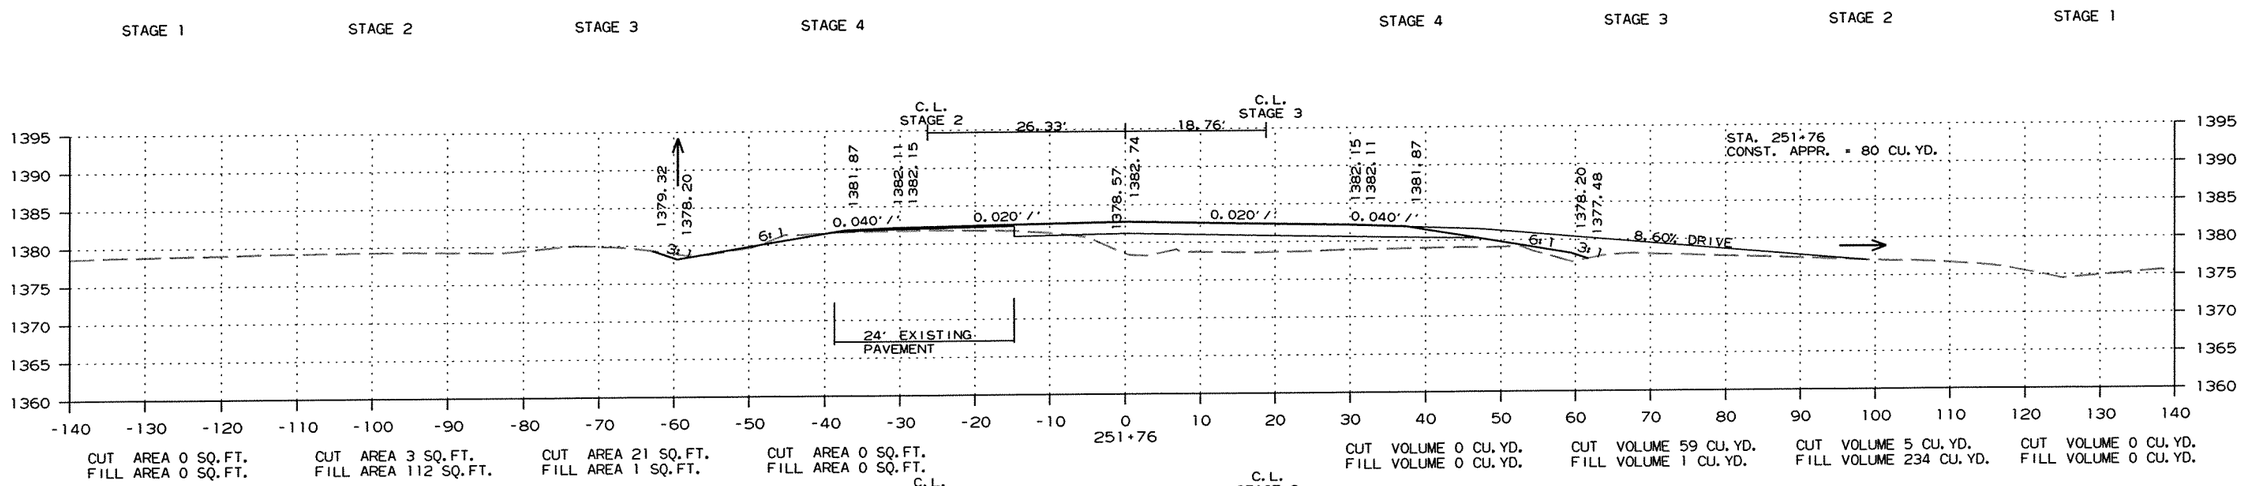


CROSS SECTION STA. 251+00 TO STA. 251+76

R090065.DGN 11/13/2011

DATE REVISED	DATE FILMED	DATE REVISED	DATE FILMED	FED.RD. DIST.NO.	STATE	FED.AID PROJ.NO.	SHEET NO.	TOTAL SHEETS
				6	ARK.			
				JOB NO.		090065	313	460

(2) CROSS SECTIONS

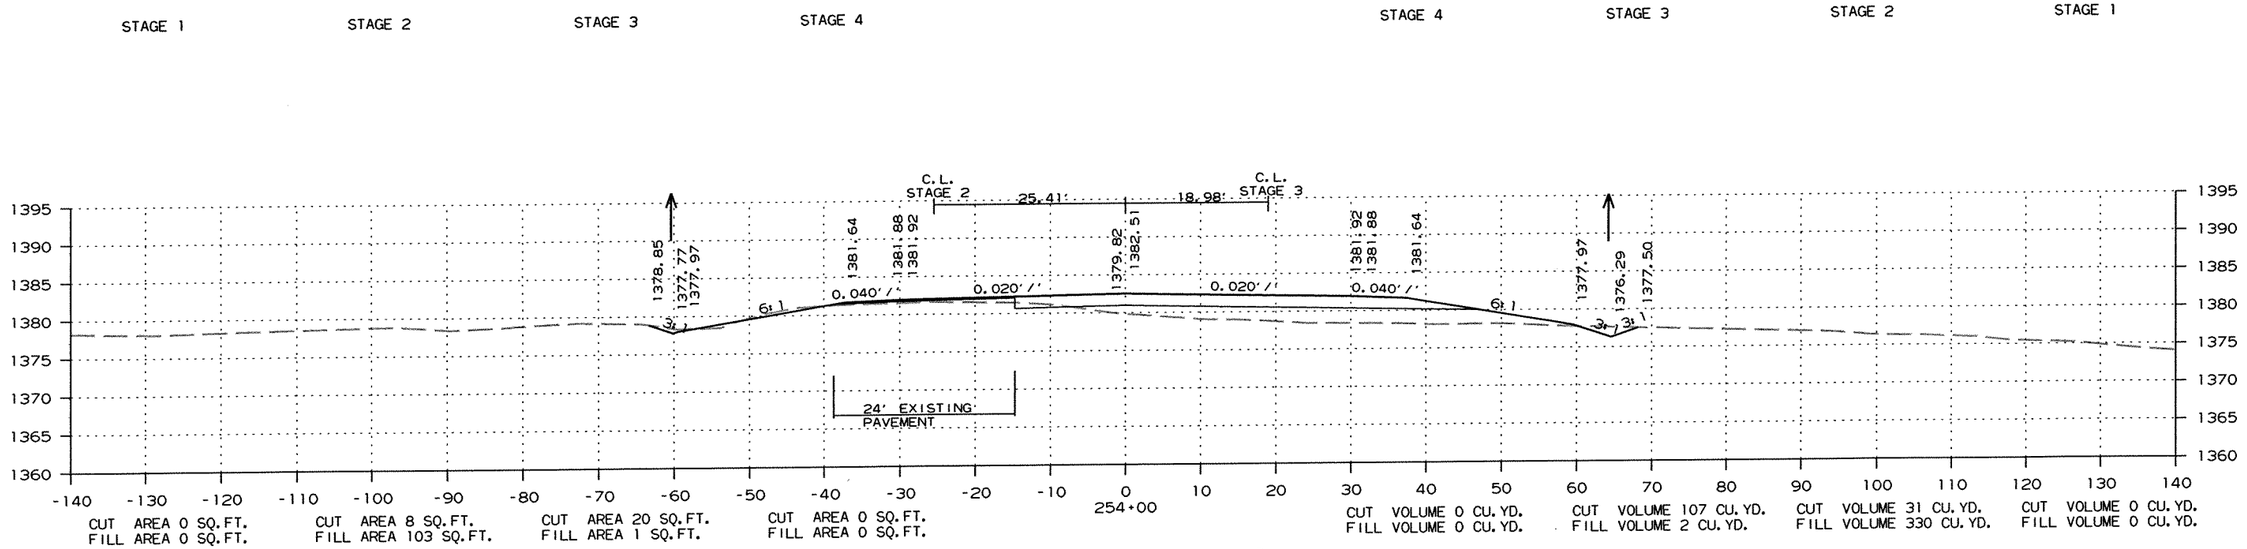


CROSS SECTION STA. 252+00 TO STA. 254+00

R090065.DGN 11/13/2011

DATE REVISED	DATE FILMED	DATE REVISED	DATE FILMED	FED.RD. DIST.NO.	STATE	FED.AID PROJ.NO.	SHEET NO.	TOTAL SHEETS
				6	ARK.			
				JOB NO.		090065	314	460

(2) CROSS SECTIONS

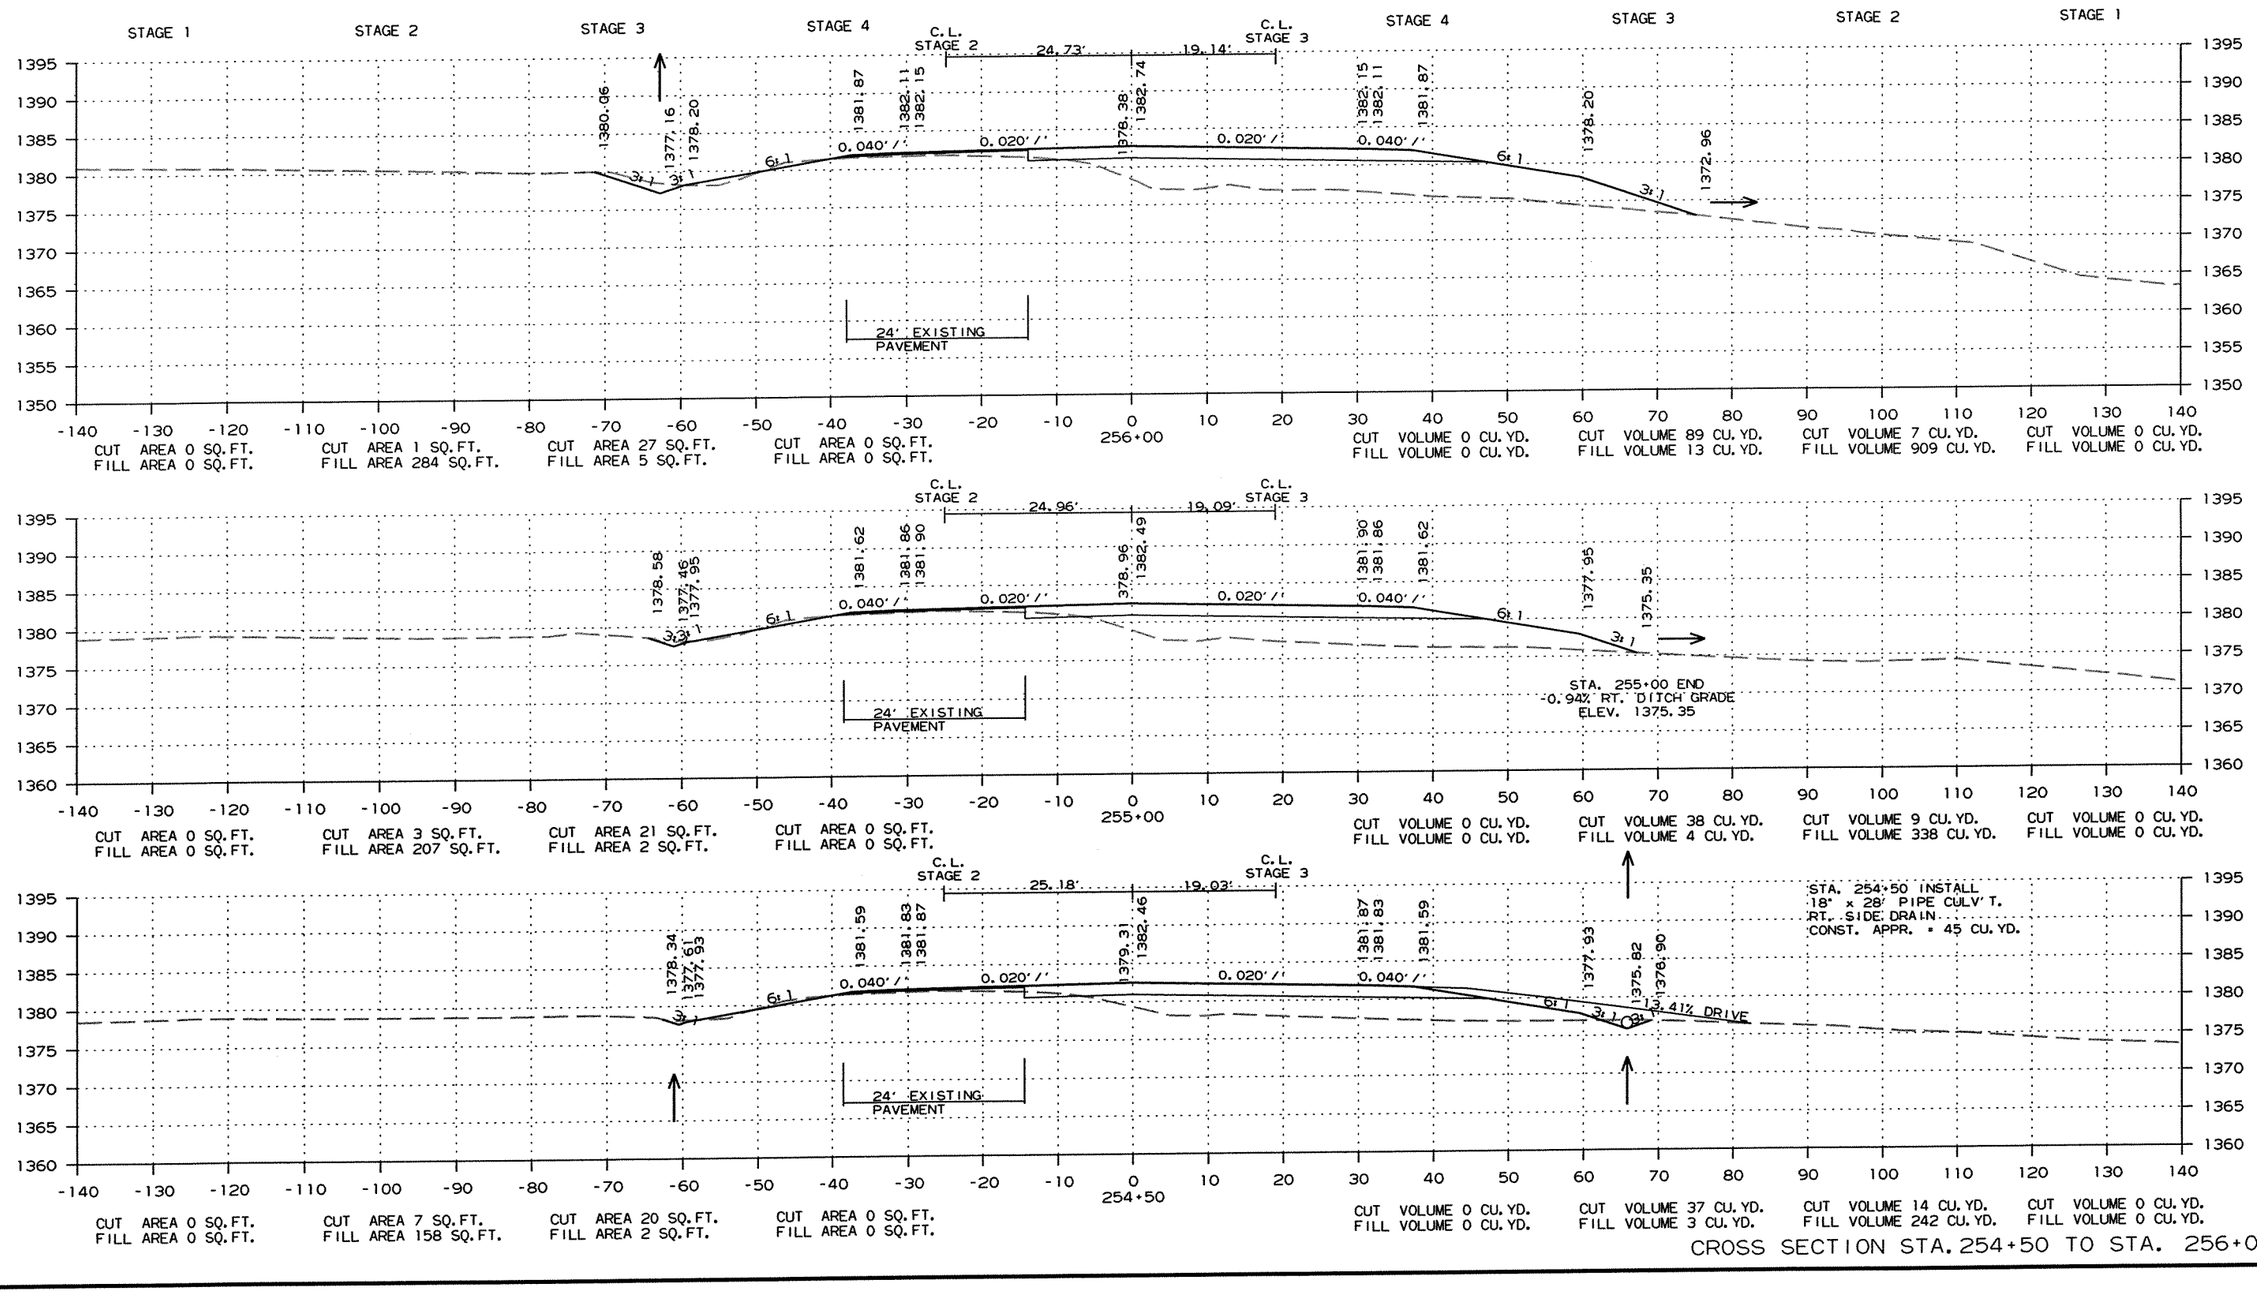


CROSS SECTION STA. 254+50 TO STA. 256+00

R090065.DGN 11/13/2011

DATE REVISED	DATE FILMED	DATE REVISED	DATE FILMED	FED.RD. DIST.NO.	STATE	FED.AID PROJ.NO.	SHEET NO.	TOTAL SHEETS
				6	ARK.			
				JOB NO.		090065	315	460

(2) CROSS SECTIONS

STAGE 1 STAGE 2 STAGE 3 STAGE 4 STAGE 4 STAGE 3 STAGE 2 STAGE 1

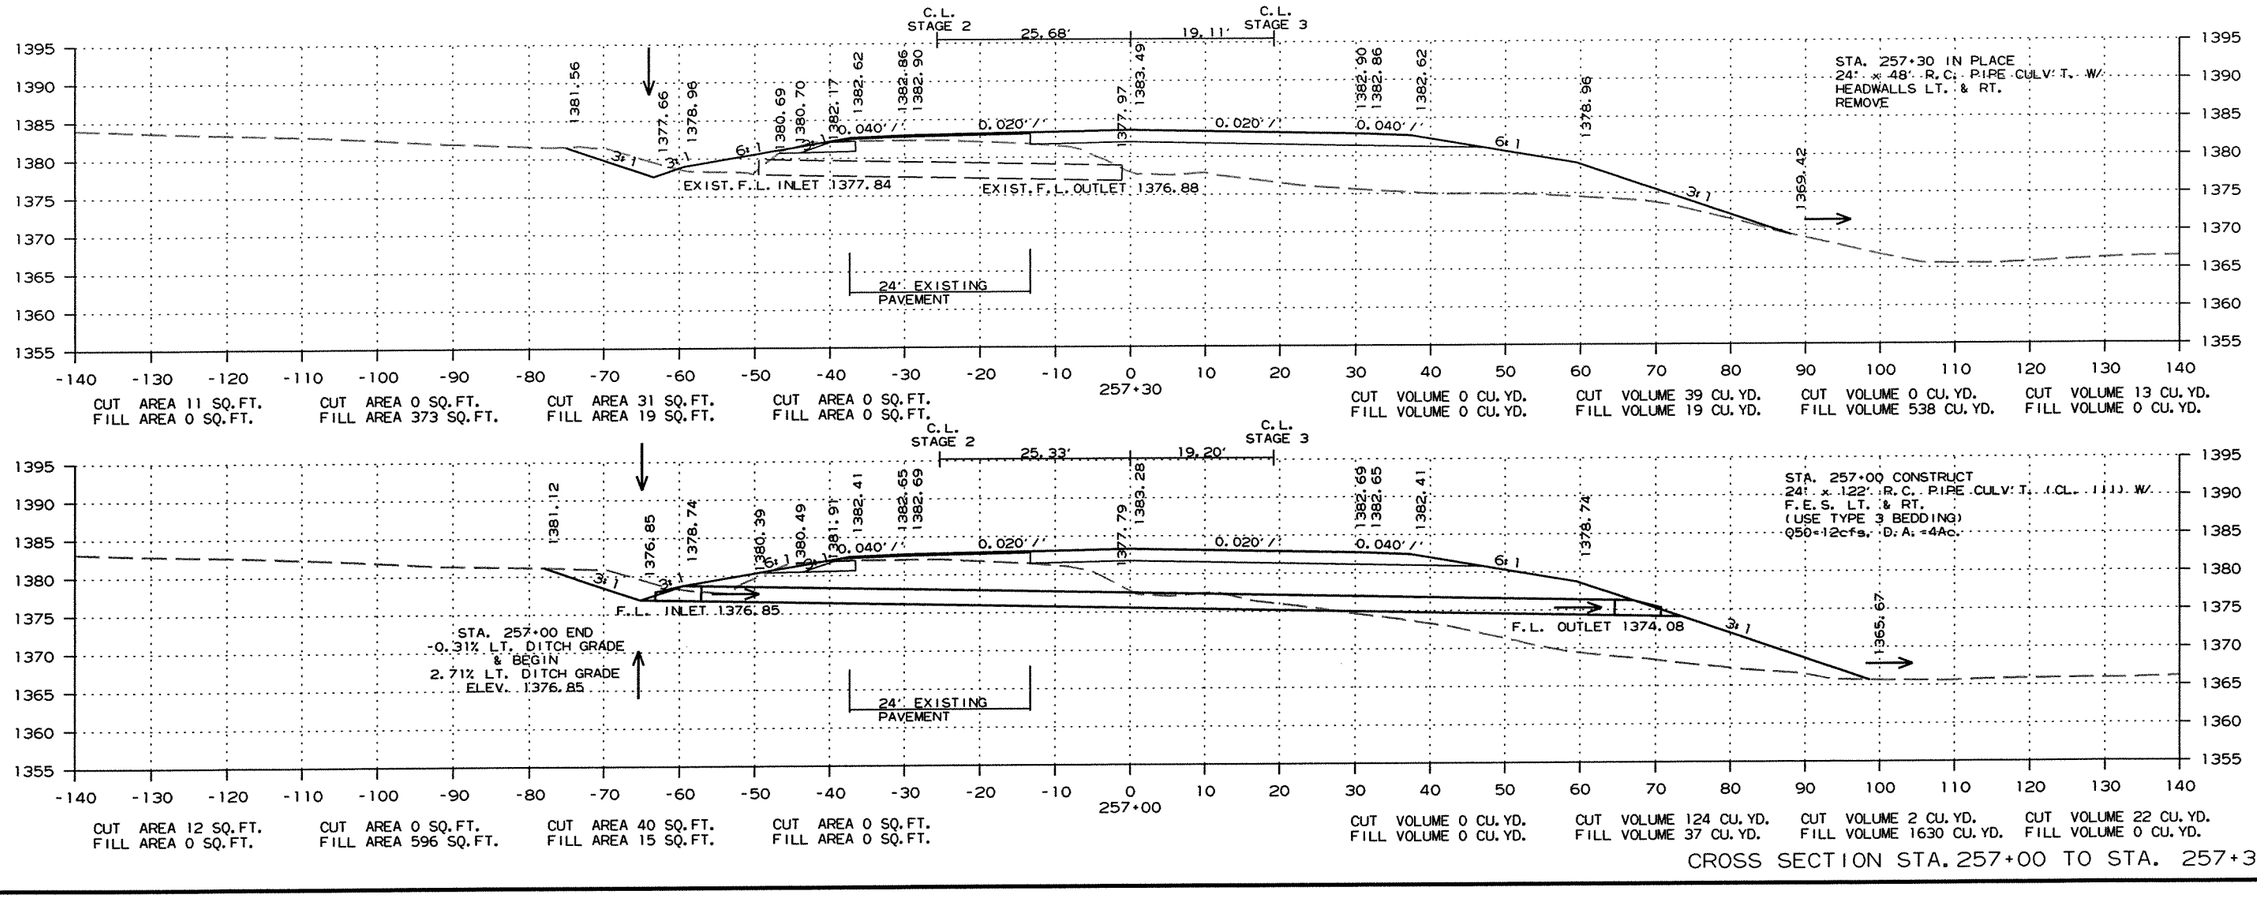


CROSS SECTION STA. 257+00 TO STA. 257+30


R090065.DGN 11/13/2011

DATE REVISED	DATE FILMED	DATE REVISED	DATE FILMED	FED.RD. DIST.NO.	STATE	FED.AID PROJ.NO.	SHEET NO.	TOTAL SHEETS
				6	ARK.			
				JOB NO.		090065	316	460

(2) CROSS SECTIONS

STAGE 1 STAGE 2 STAGE 3 STAGE 4 STAGE 4 STAGE 3 STAGE 2 STAGE 1

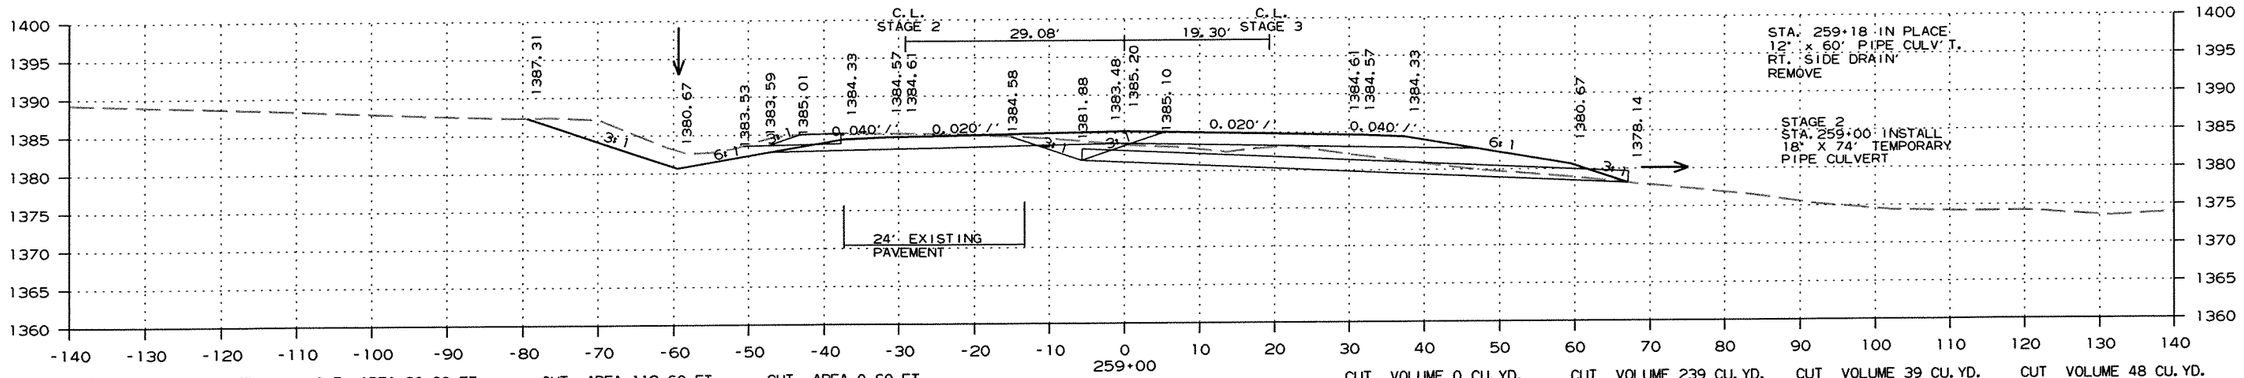

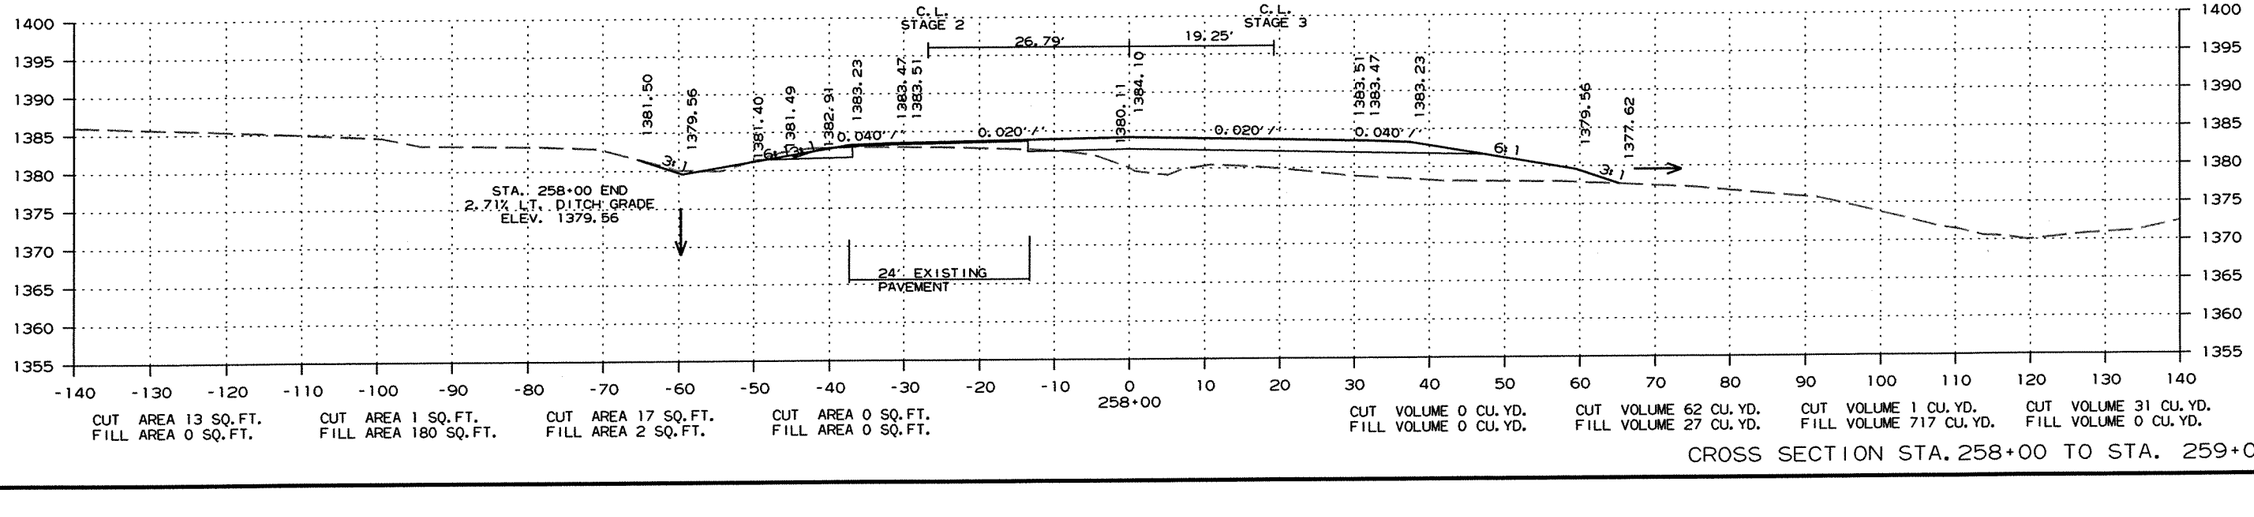



CROSS SECTION STA. 258+00 TO STA. 259+00


R090065.DGN 11/13/2011

DATE REVISED	DATE FILMED	DATE REVISED	DATE FILMED	FED.RD. DIST.NO.	STATE	FED.AID PROJ.NO.	SHEET NO.	TOTAL SHEETS
				6	ARK.			
				JOB NO.		090065	317	460

(2) CROSS SECTIONS

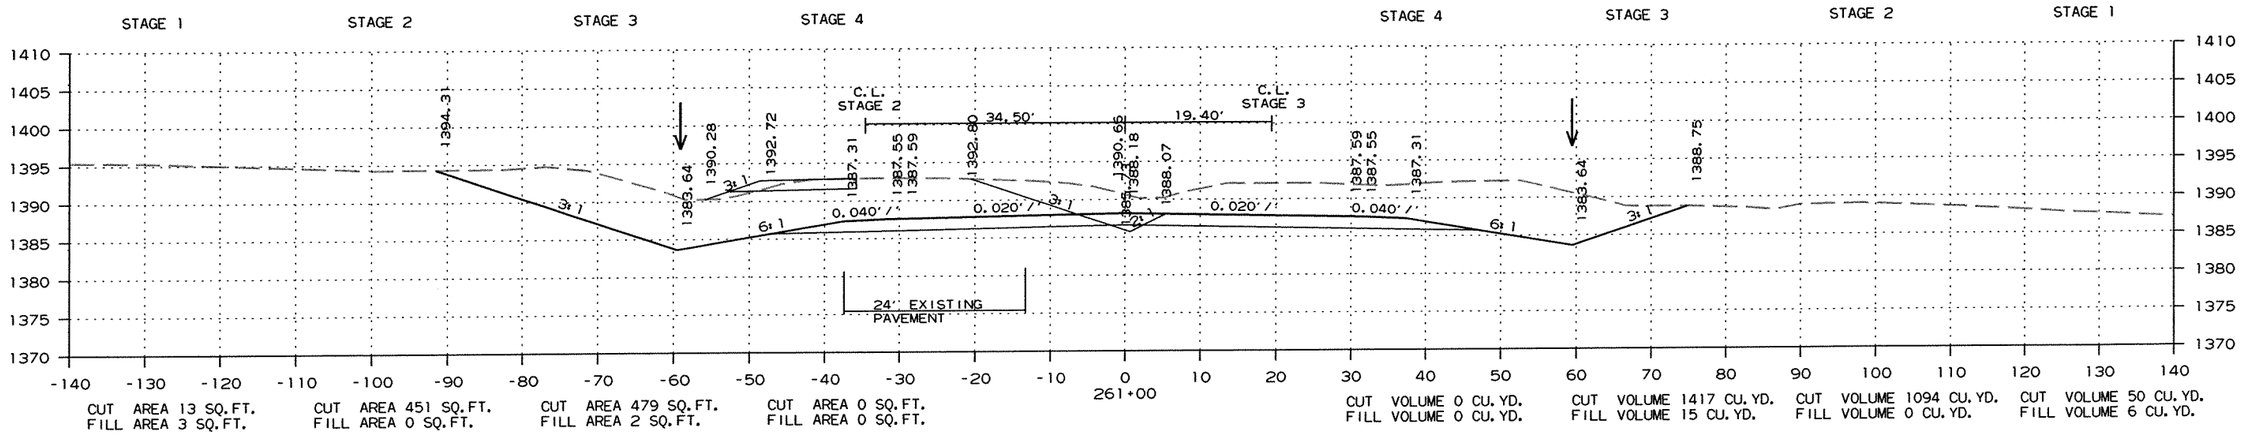

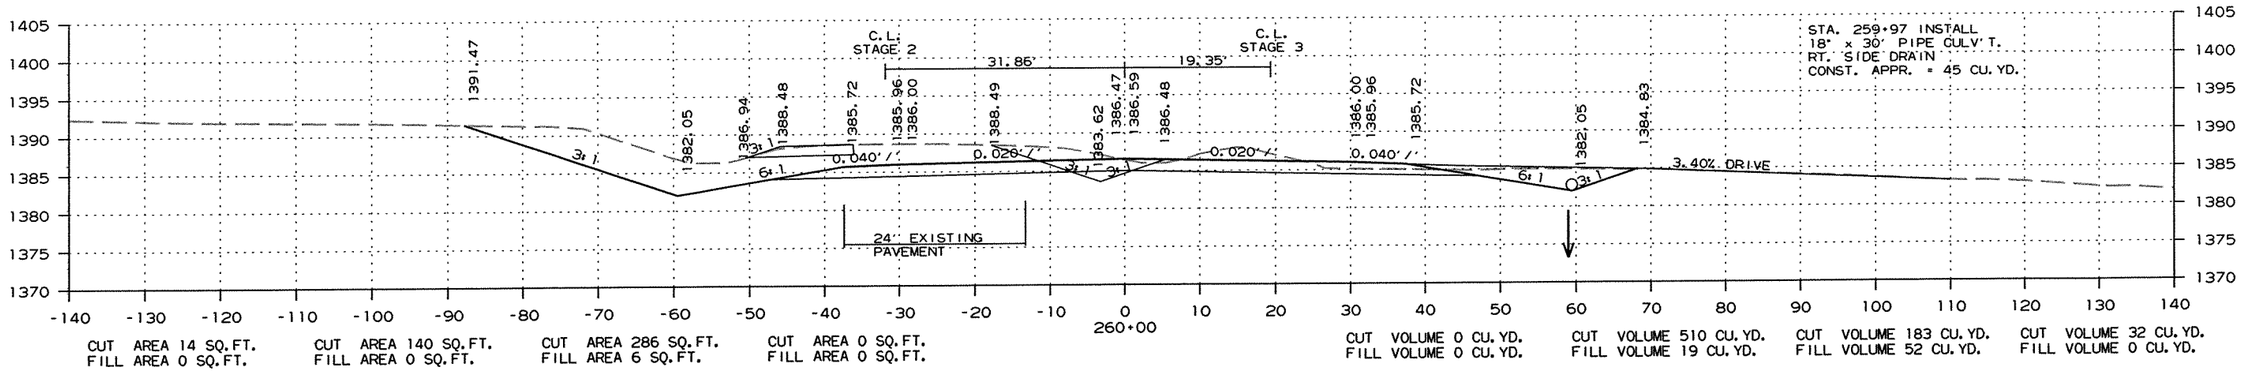

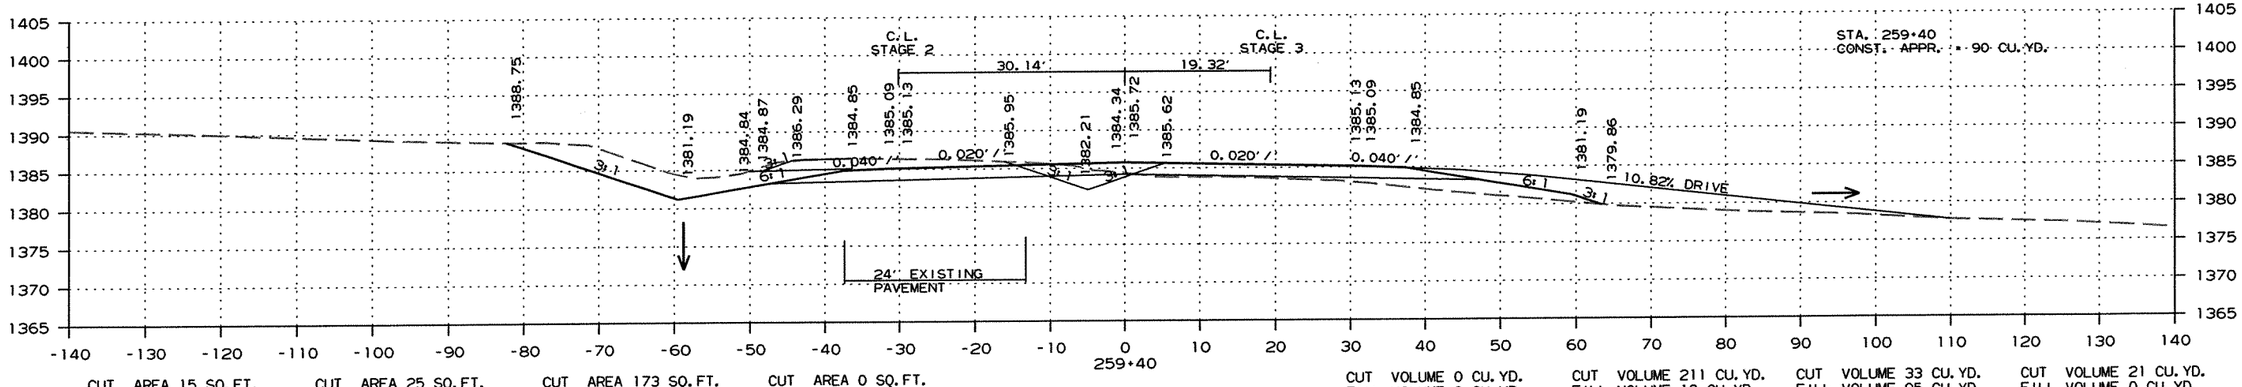



CROSS SECTION STA. 259+40 TO STA. 261+00


R090065.DGN 11/13/2011

DATE REVISED	DATE FILMED	DATE REVISED	DATE FILMED	FED.RD. DIST.NO.	STATE	FED.AID PROJ.NO.	SHEET NO.	TOTAL SHEETS
				6	ARK.			
				JOB NO.		090065	318	460

(2) CROSS SECTIONS

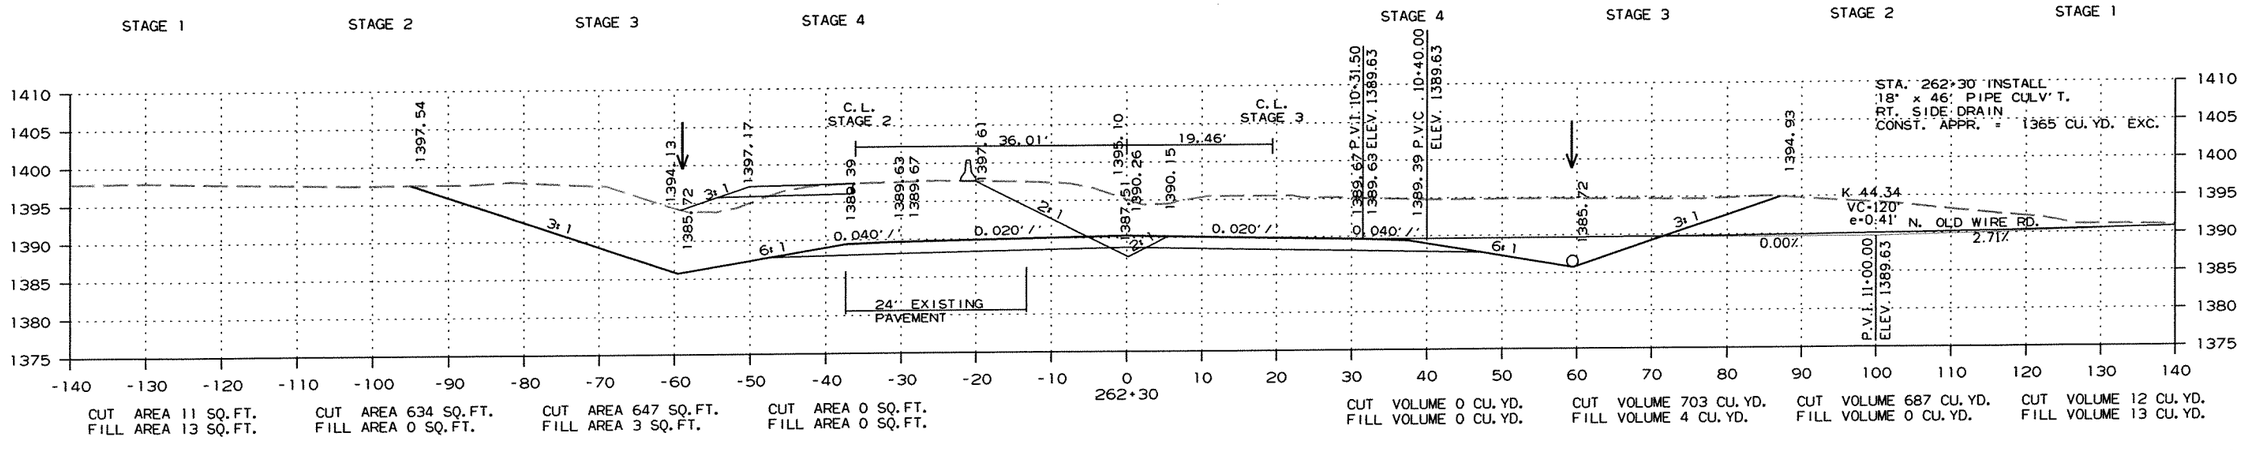

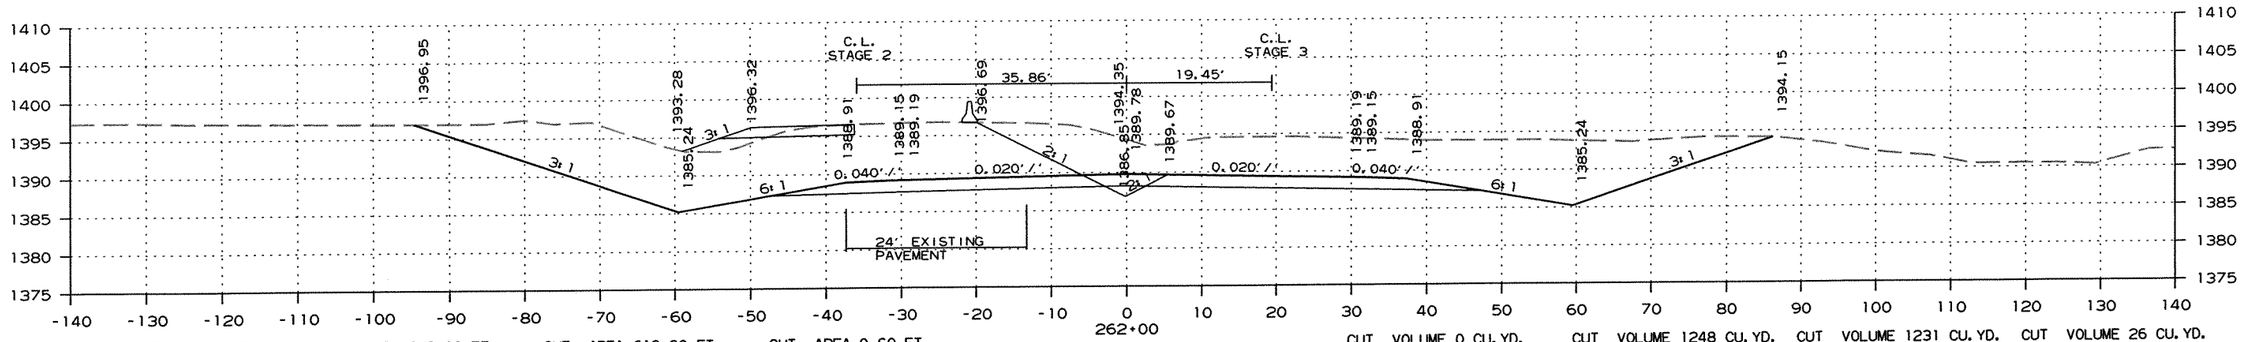

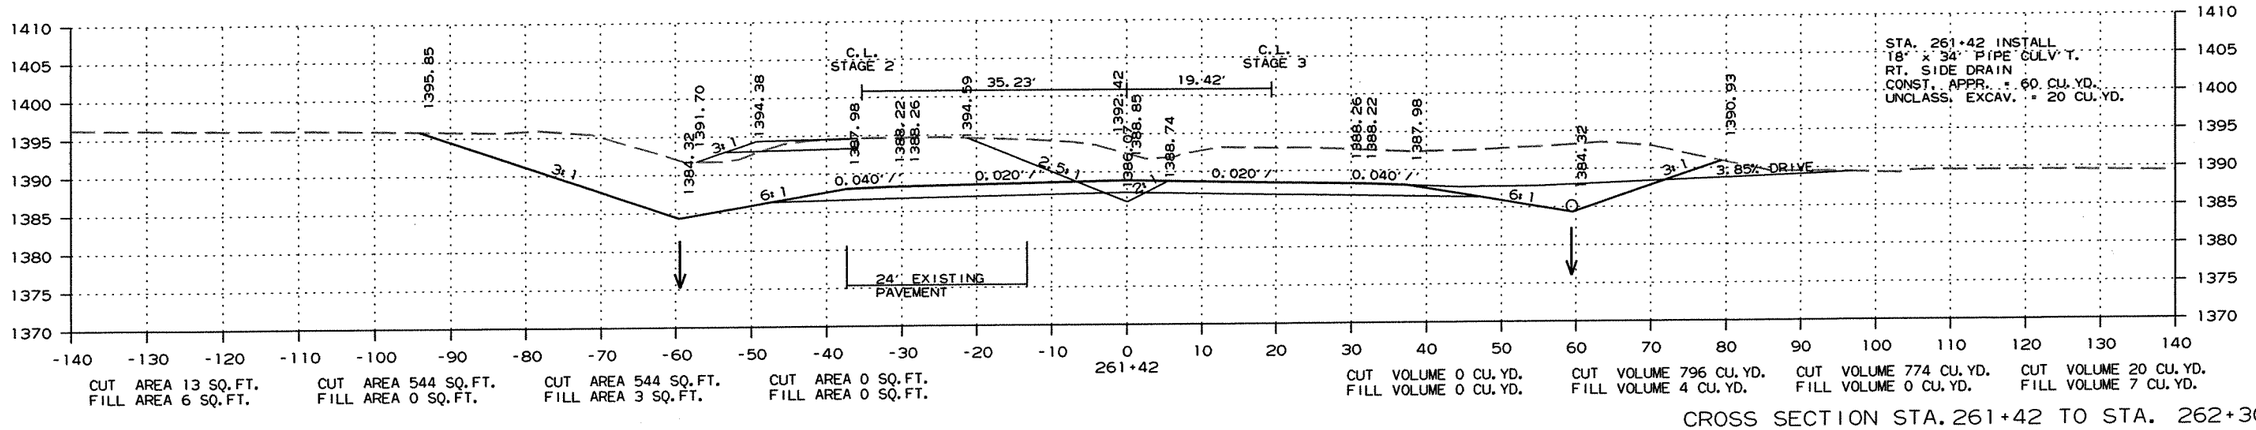


CROSS SECTION STA. 261+42 TO STA. 262+30

R090065.DGN 11/13/2011

DATE REVISED	DATE FILMED	DATE REVISED	DATE FILMED	FED.RD. DIST.NO.	STATE	FED.AID PROJ.NO.	SHEET NO.	TOTAL SHEETS
				6	ARK.			
				JOB NO.		090065	319	460


(2) CROSS SECTIONS

STAGE 1 STAGE 2 STAGE 3 STAGE 4 STAGE 4 STAGE 3 STAGE 2 STAGE 1

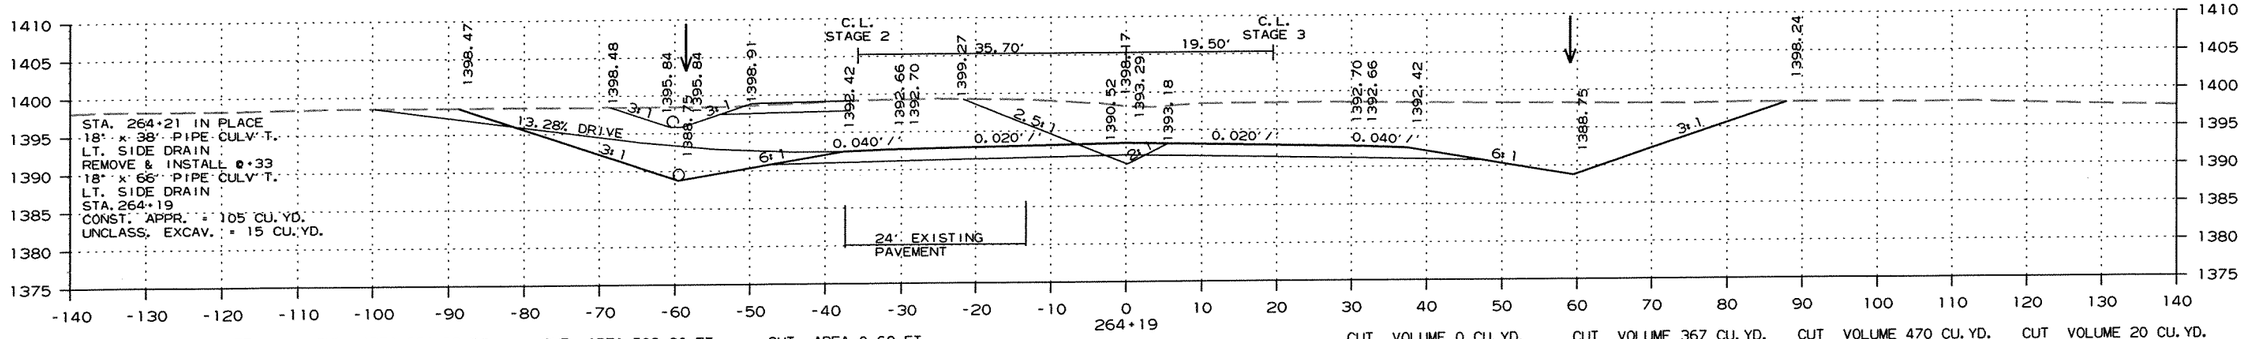


CUT AREA 43 SQ.FT. FILL AREA 0 SQ.FT. | CUT AREA 664 SQ.FT. FILL AREA 0 SQ.FT. | CUT AREA 508 SQ.FT. FILL AREA 3 SQ.FT. | CUT AREA 0 SQ.FT. FILL AREA 0 SQ.FT.

CUT VOLUME 0 CU.YD. FILL VOLUME 0 CU.YD. | CUT VOLUME 367 CU.YD. FILL VOLUME 2 CU.YD. | CUT VOLUME 470 CU.YD. FILL VOLUME 0 CU.YD. | CUT VOLUME 20 CU.YD. FILL VOLUME 1 CU.YD.

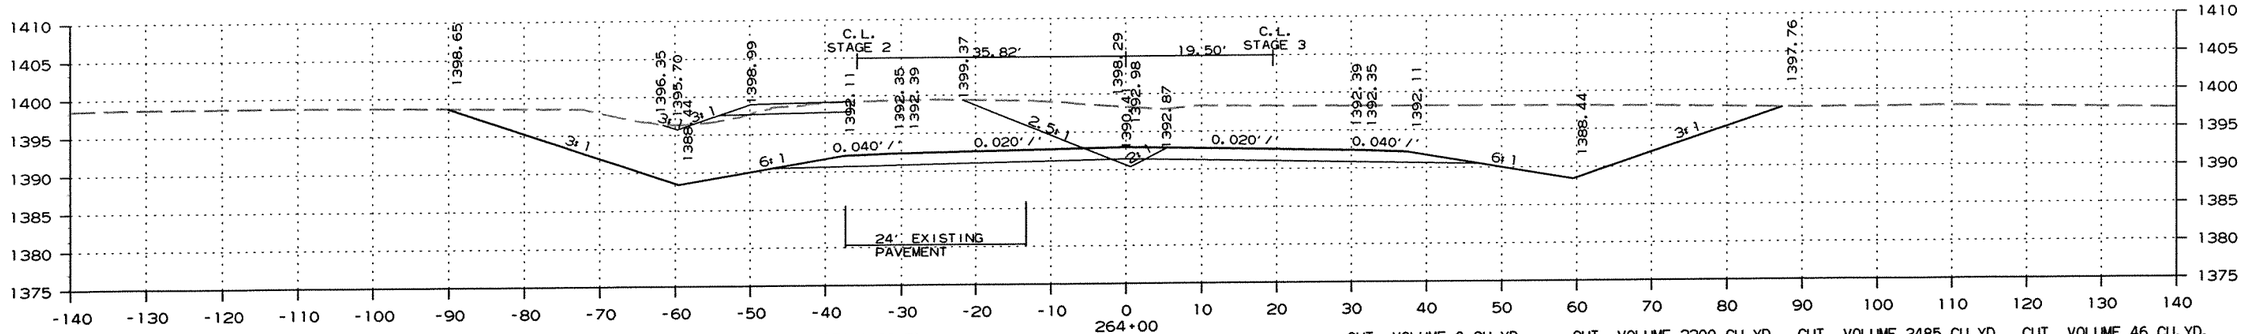

CUT AREA 14 SQ.FT. FILL AREA 3 SQ.FT. | CUT AREA 673 SQ.FT. FILL AREA 0 SQ.FT. | CUT AREA 536 SQ.FT. FILL AREA 2 SQ.FT. | CUT AREA 0 SQ.FT. FILL AREA 0 SQ.FT.

CUT VOLUME 0 CU.YD. FILL VOLUME 0 CU.YD. | CUT VOLUME 2200 CU.YD. FILL VOLUME 7 CU.YD. | CUT VOLUME 2485 CU.YD. FILL VOLUME 0 CU.YD. | CUT VOLUME 46 CU.YD. FILL VOLUME 26 CU.YD.

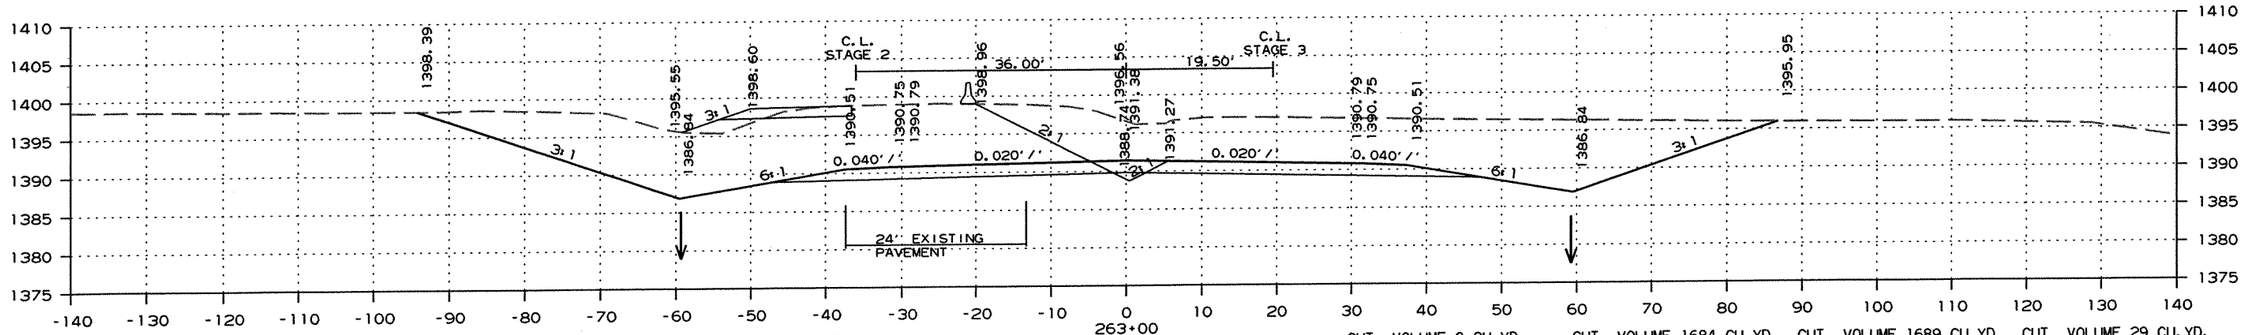

CUT AREA 11 SQ.FT. FILL AREA 11 SQ.FT. | CUT AREA 669 SQ.FT. FILL AREA 0 SQ.FT. | CUT AREA 652 SQ.FT. FILL AREA 2 SQ.FT. | CUT AREA 0 SQ.FT. FILL AREA 0 SQ.FT.

CUT VOLUME 0 CU.YD. FILL VOLUME 0 CU.YD. | CUT VOLUME 1684 CU.YD. FILL VOLUME 6 CU.YD. | CUT VOLUME 1689 CU.YD. FILL VOLUME 0 CU.YD. | CUT VOLUME 29 CU.YD. FILL VOLUME 31 CU.YD.


CROSS SECTION STA. 263+00 TO STA. 264+19


R090065.DGN 11/13/2011


DATE REVISED	DATE FILMED	DATE REVISED	DATE FILMED	FED.RD. DIST.NO.	STATE	FED.AID PROJ.NO.	SHEET NO.	TOTAL SHEETS
				6	ARK.			
				JOB NO.		090065	320	460

(2) CROSS SECTIONS

STAGE 1 STAGE 2 STAGE 3 STAGE 4 STAGE 4 STAGE 3 STAGE 2 STAGE 1

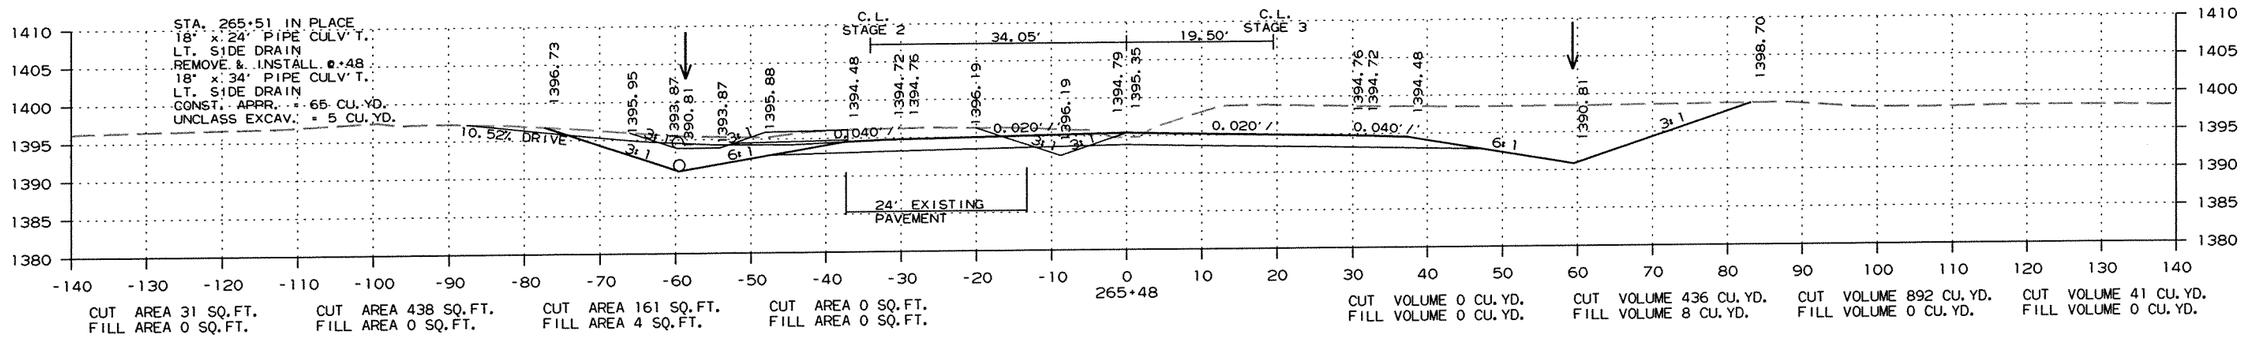

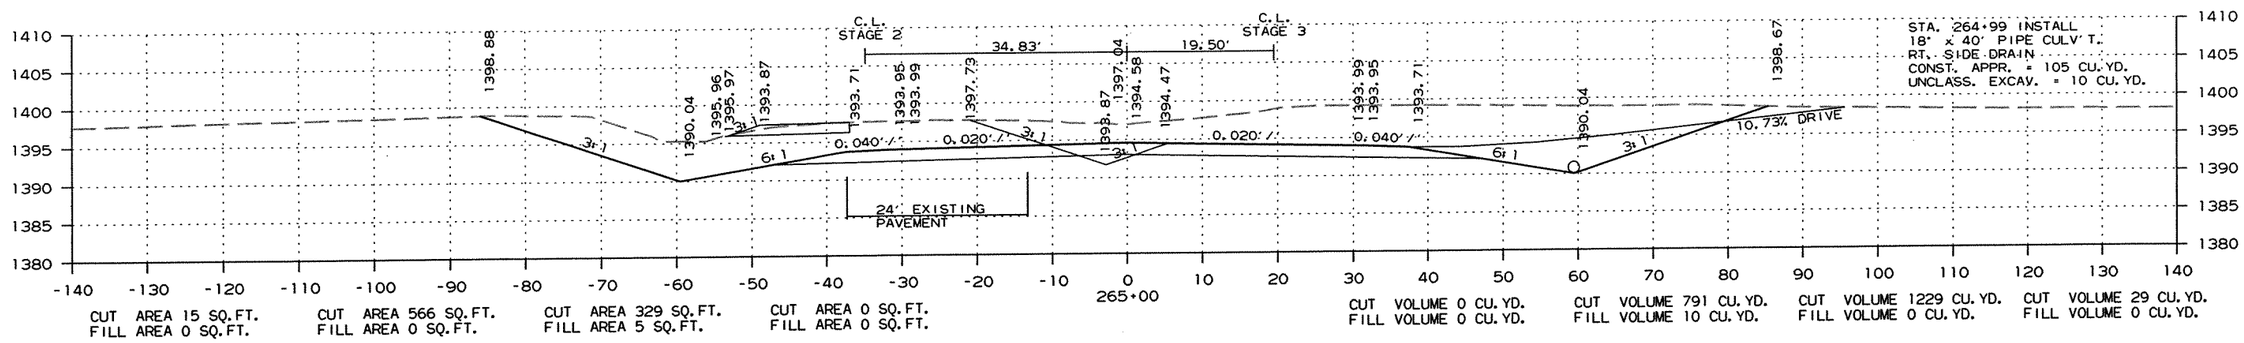

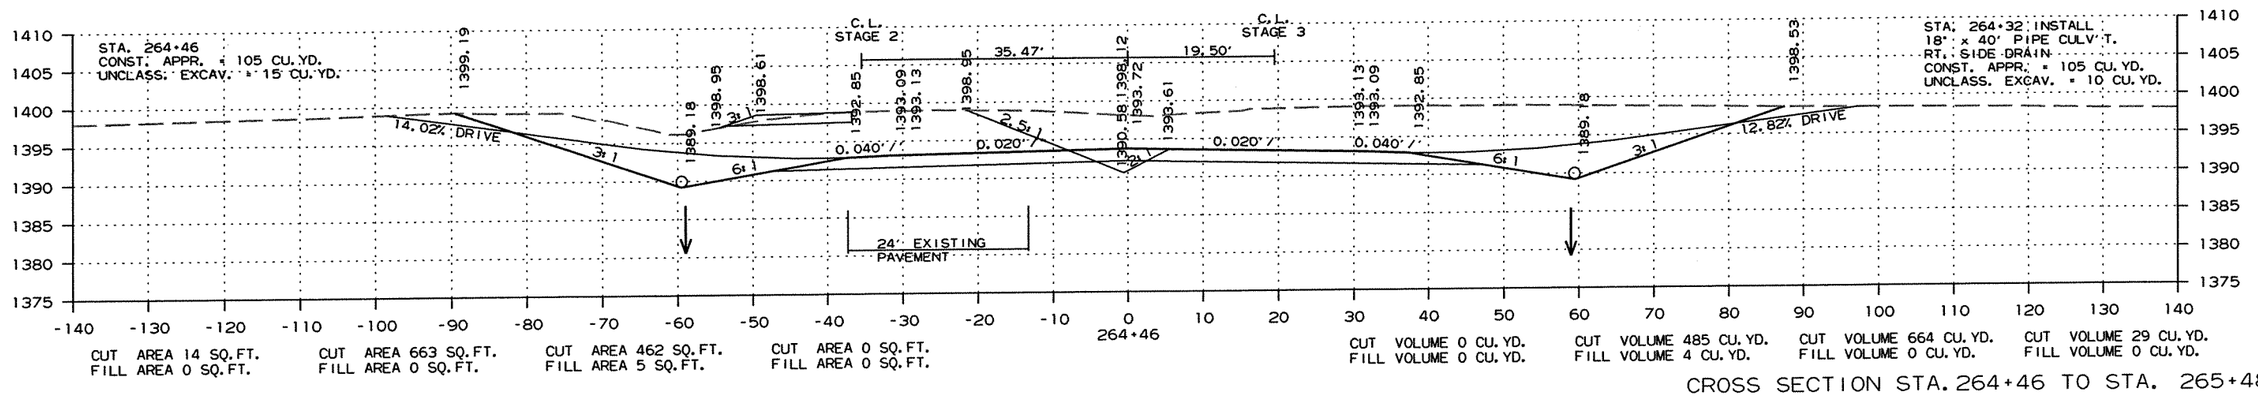



CROSS SECTION STA. 264+46 TO STA. 265+48


R090065.DGN 11/13/2011

DATE REVISED	DATE FILMED	DATE REVISED	DATE FILMED	FED.RD. DIST.NO.	STATE	FED.AID PROJ.NO.	SHEET NO.	TOTAL SHEETS
				6	ARK.			
				JOB NO.		090065	321	460

(2) CROSS SECTIONS

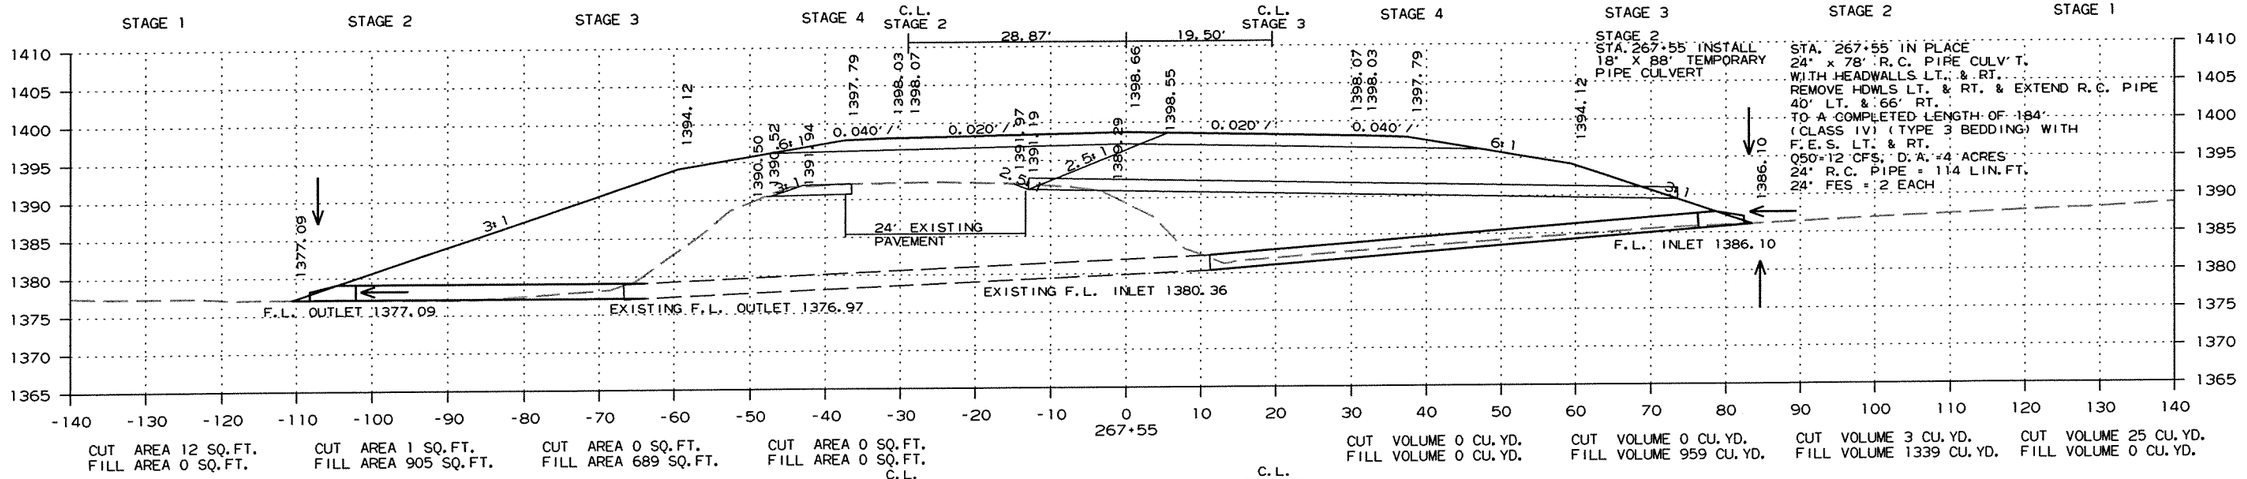

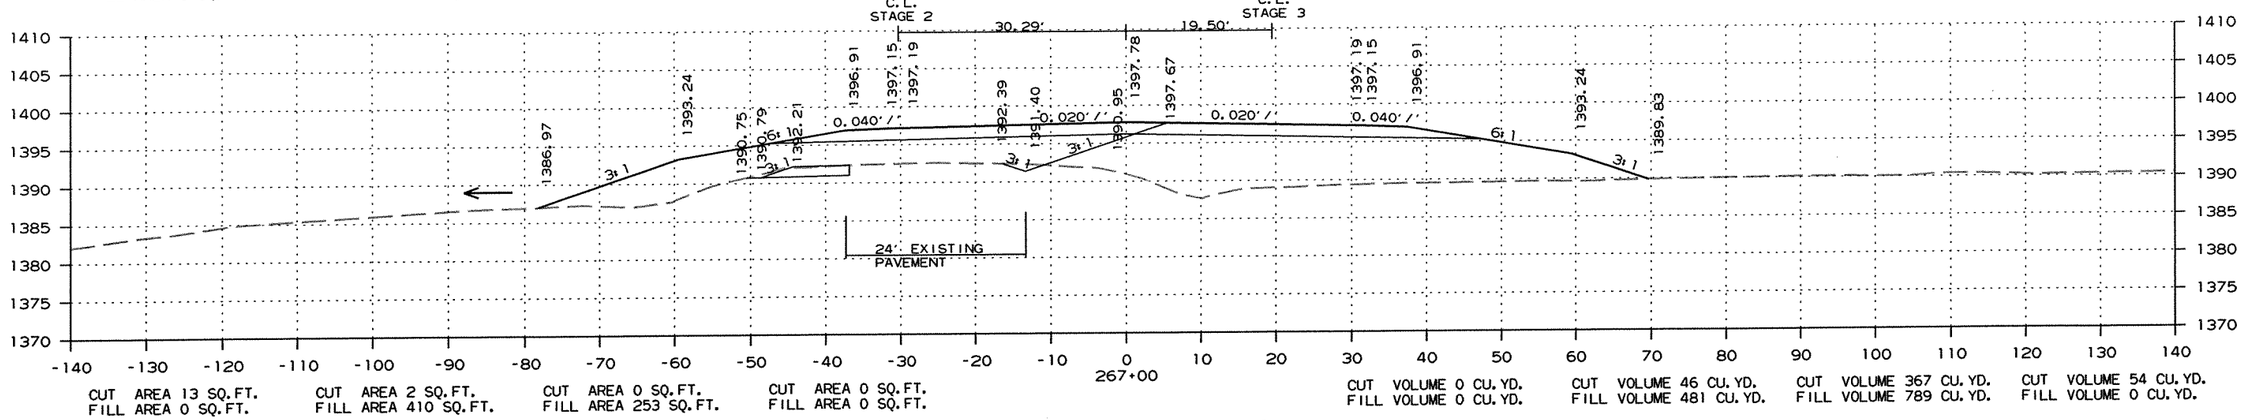

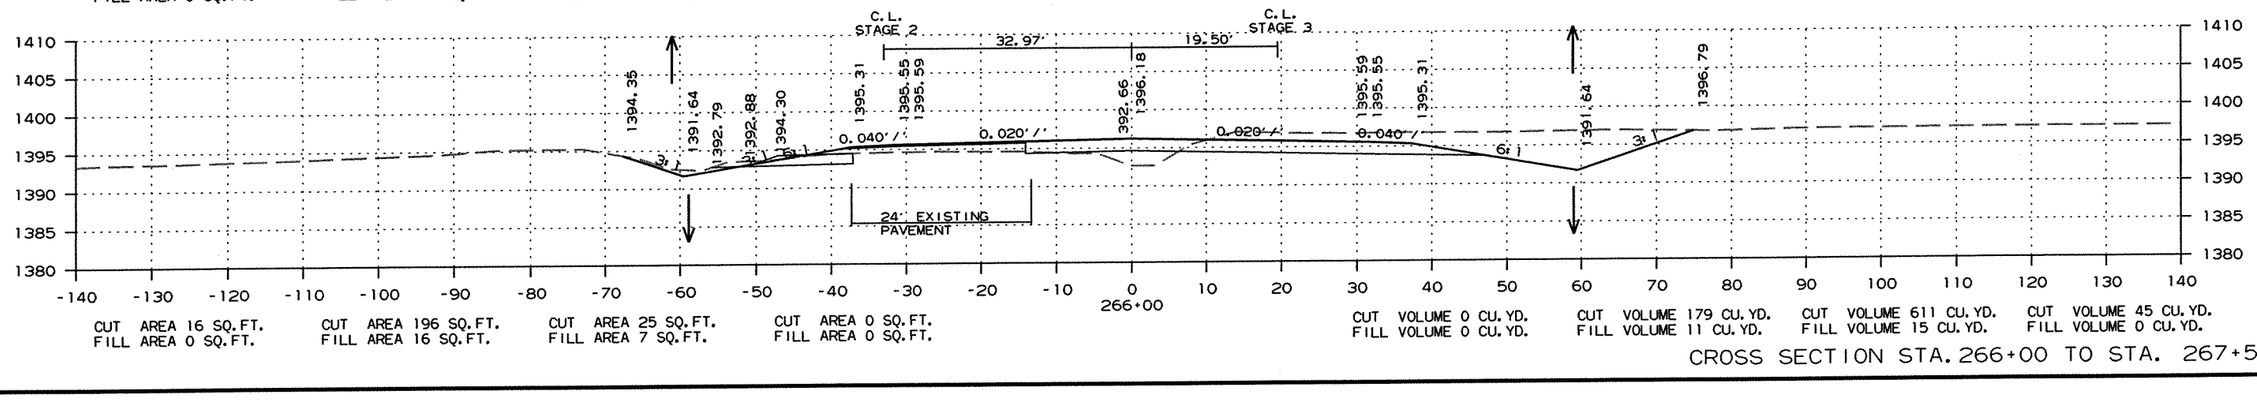



CROSS SECTION STA. 266+00 TO STA. 267+55


R090065.DGN 11/13/2011

DATE REVISED	DATE FILMED	DATE REVISED	DATE FILMED	FED.RD. DIST.NO.	STATE	FED.AID PROJ.NO.	SHEET NO.	TOTAL SHEETS
				6	ARK.			
				JOB NO.		090065	322	460

(2) CROSS SECTIONS

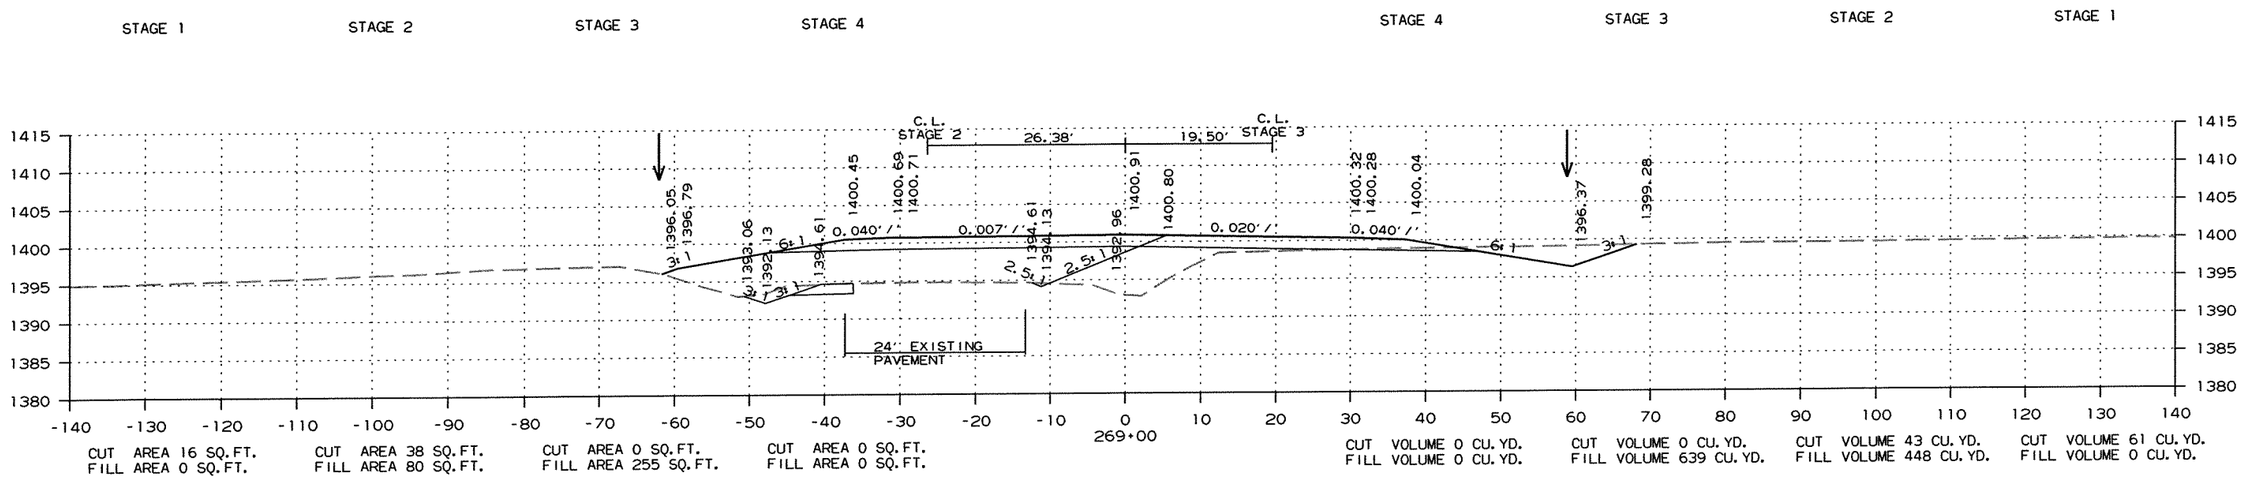

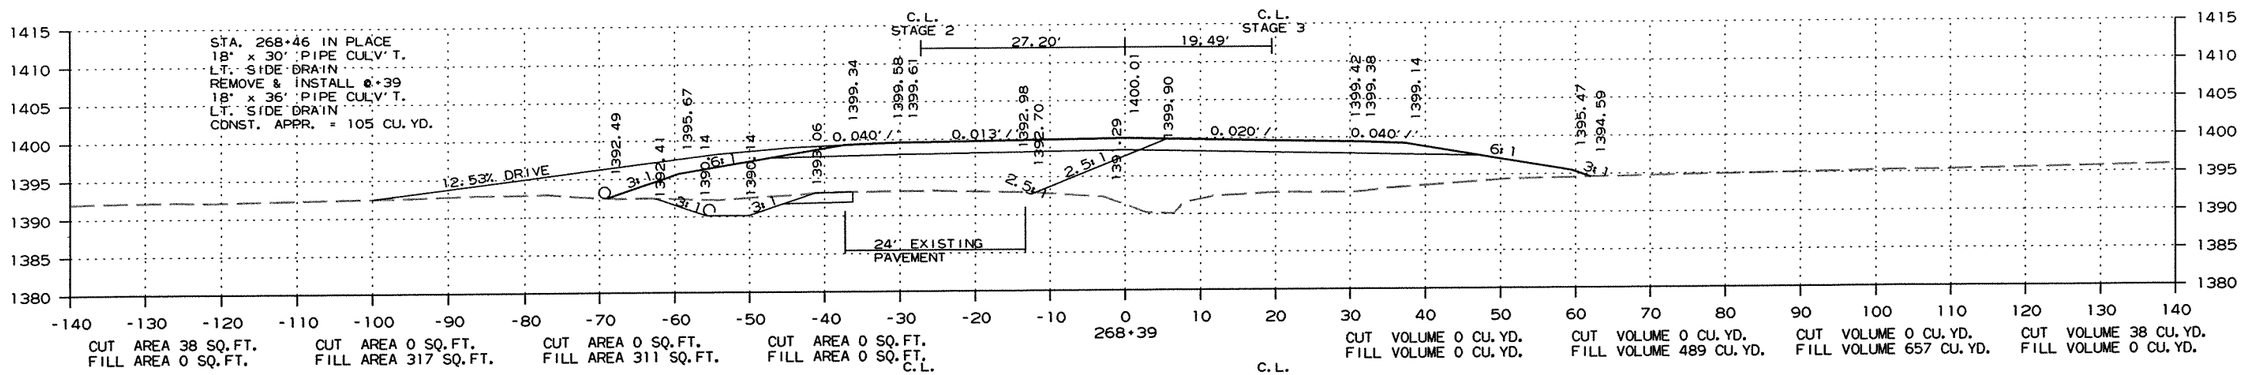

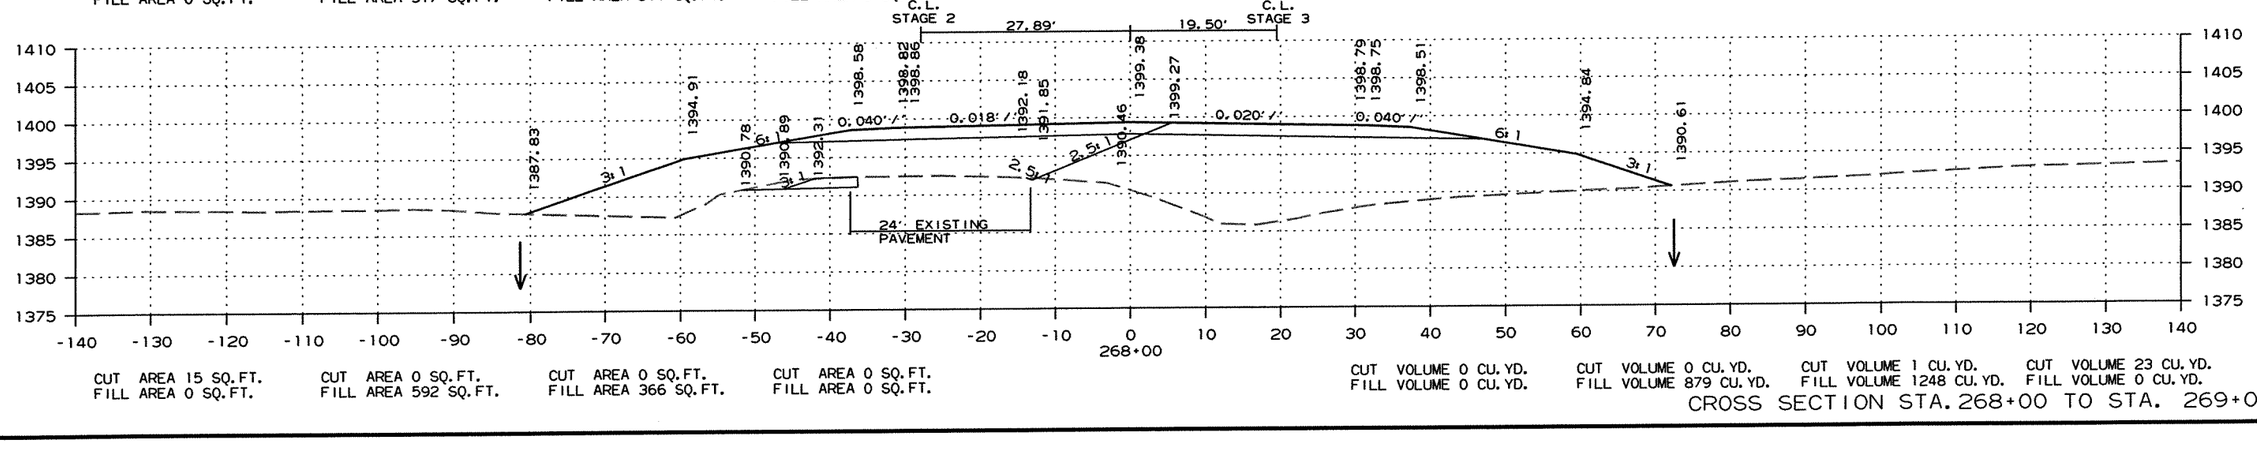


CROSS SECTION STA. 268+00 TO STA. 269+00


R090065.DGN 11/13/2011


DATE REVISED	DATE FILMED	DATE REVISED	DATE FILMED	FED.RD. DIST.NO.	STATE	FED.AID PROJ.NO.	SHEET NO.	TOTAL SHEETS
				6	ARK.			
				JOB NO.		090065	323	460

(2) CROSS SECTIONS

STAGE 1 STAGE 2 STAGE 3 STAGE 4 STAGE 4 STAGE 3 STAGE 2 STAGE 1

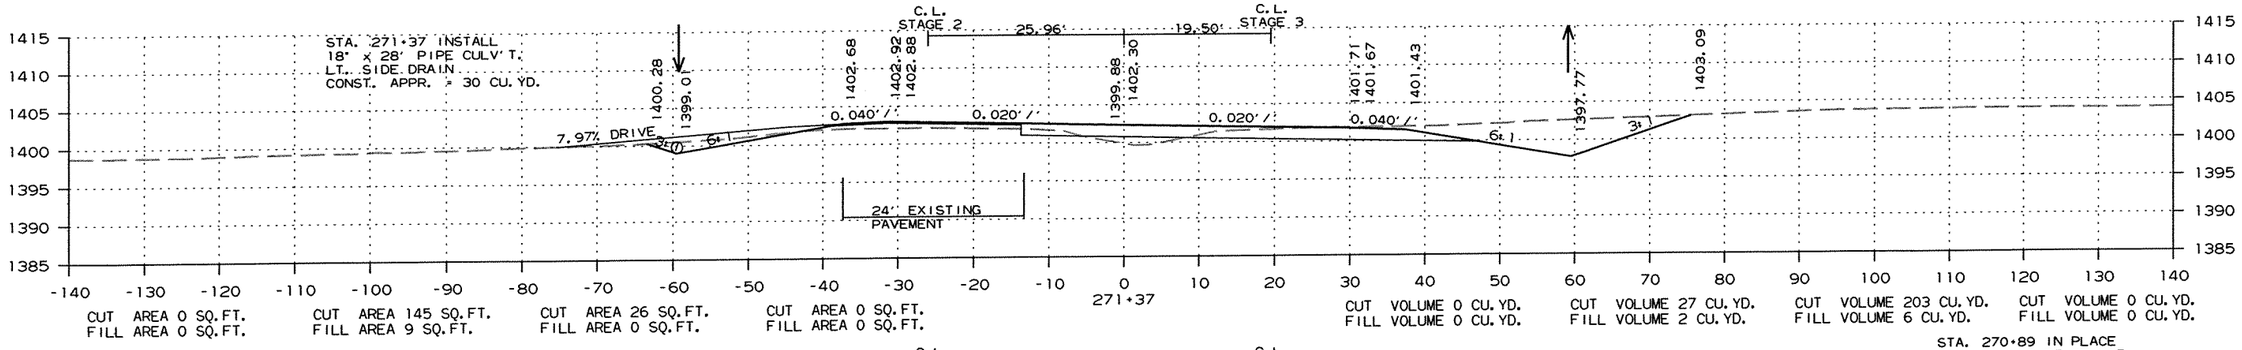

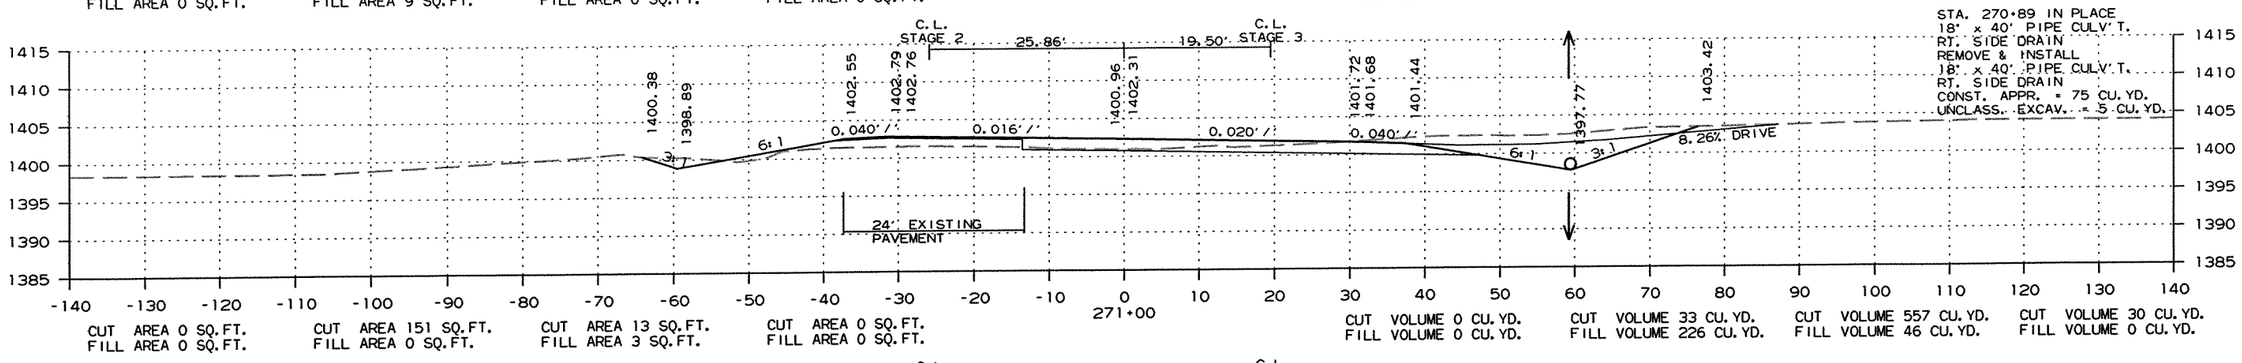

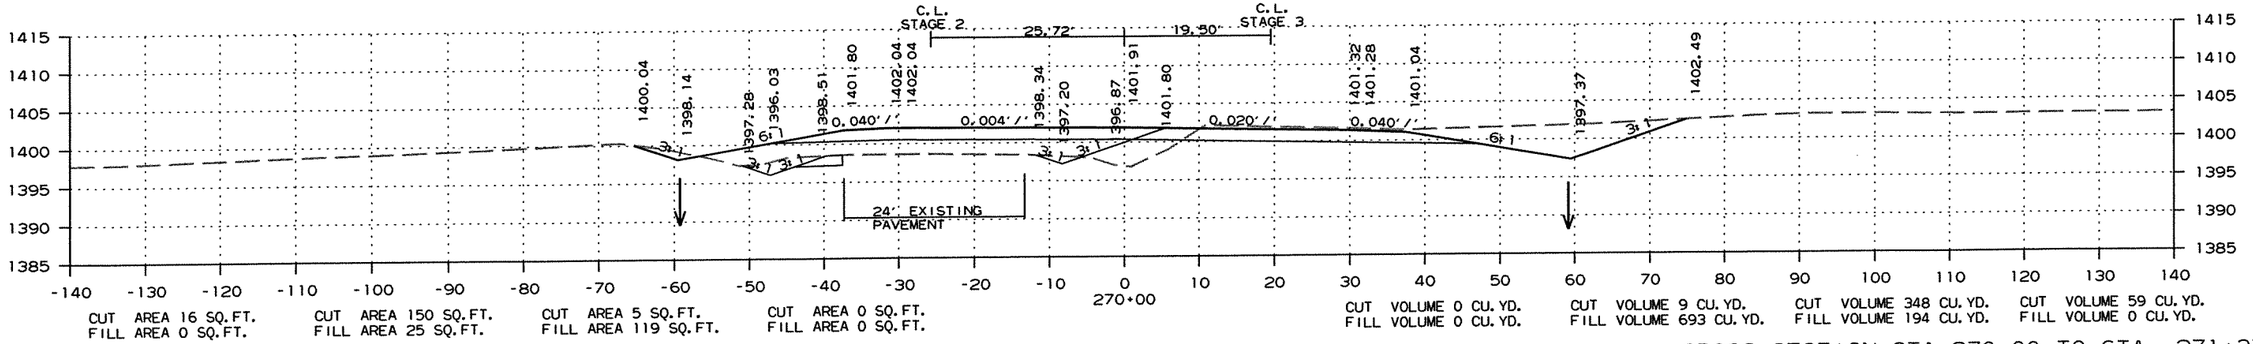


CROSS SECTION STA. 270+00 TO STA. 271+37


R090065.DGN 11/13/2011


DATE REVISED	DATE FILMED	DATE REVISED	DATE FILMED	FED.RD. DIST.NO.	STATE	FED.AID PROJ.NO.	SHEET NO.	TOTAL SHEETS
				6	ARK.			
				JOB NO.		090065	324	460

(2) CROSS SECTIONS

STAGE 1 STAGE 2 STAGE 3 STAGE 4 STAGE 4 STAGE 3 STAGE 2 STAGE 1

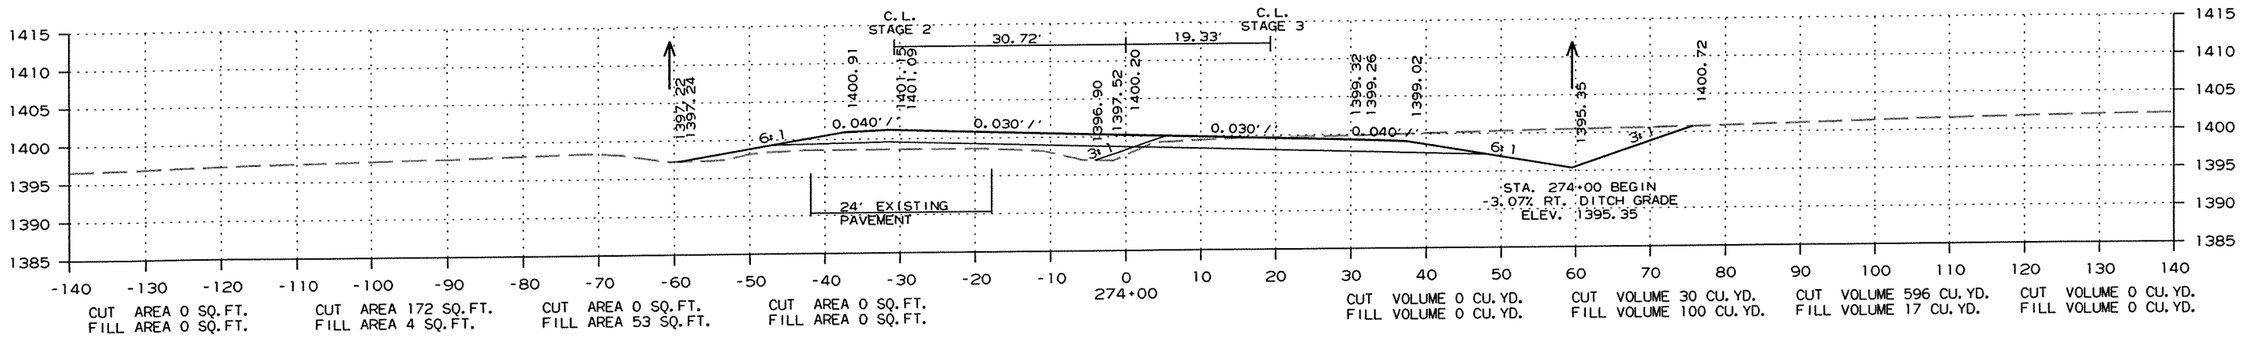

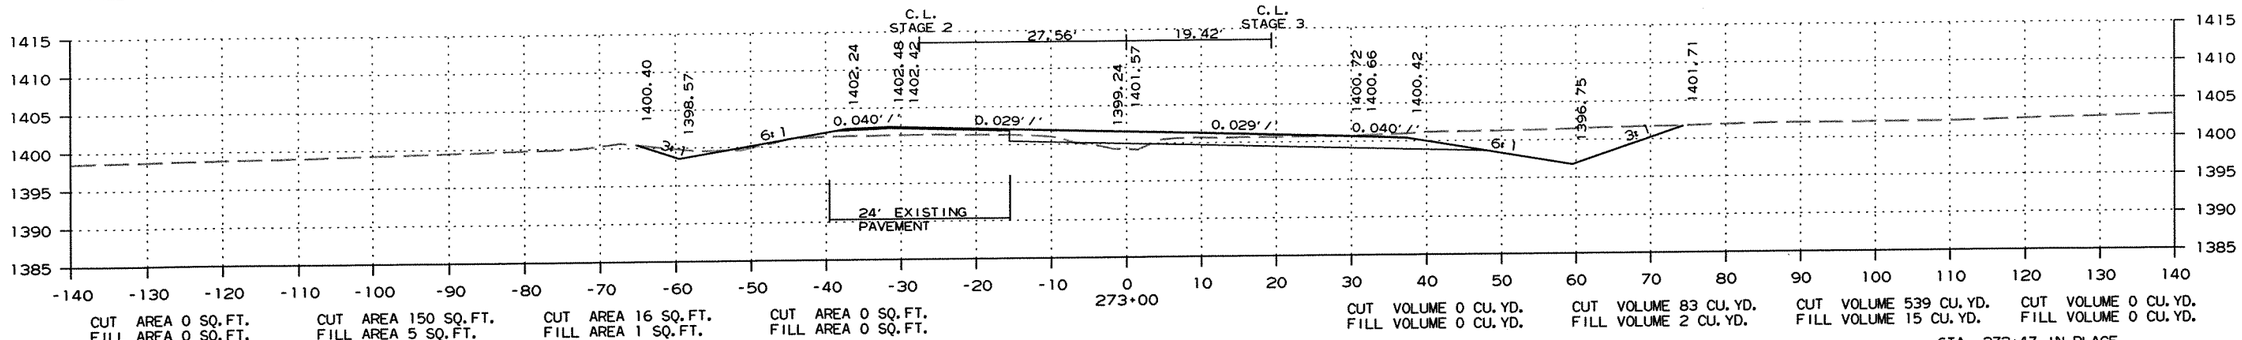

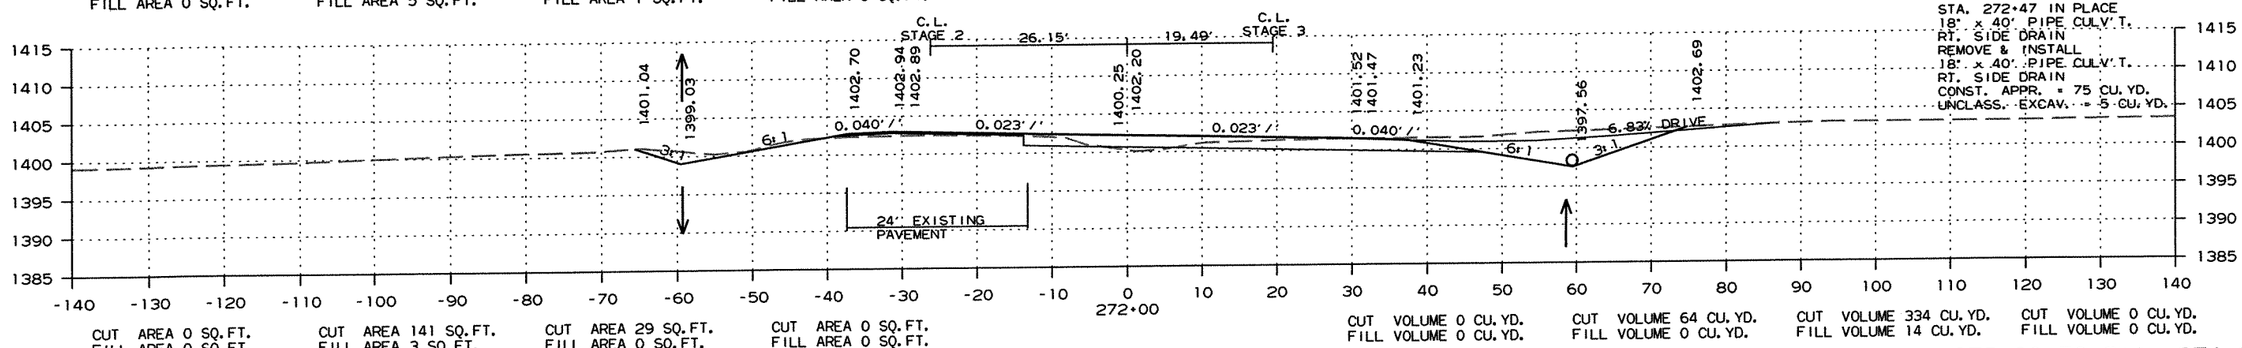


CROSS SECTION STA. 272+00 TO STA. 274+00


R090065.DGN 11/13/2011


DATE REVISED	DATE FILMED	DATE REVISED	DATE FILMED	FED.RD. DIST.NO.	STATE	FED.AID PROJ.NO.	SHEET NO.	TOTAL SHEETS
				6	ARK.			
				JOB NO.		090065	325	460

(2) CROSS SECTIONS

STAGE 1 STAGE 2 STAGE 3 STAGE 4 STAGE 4 STAGE 3 STAGE 2 STAGE 1

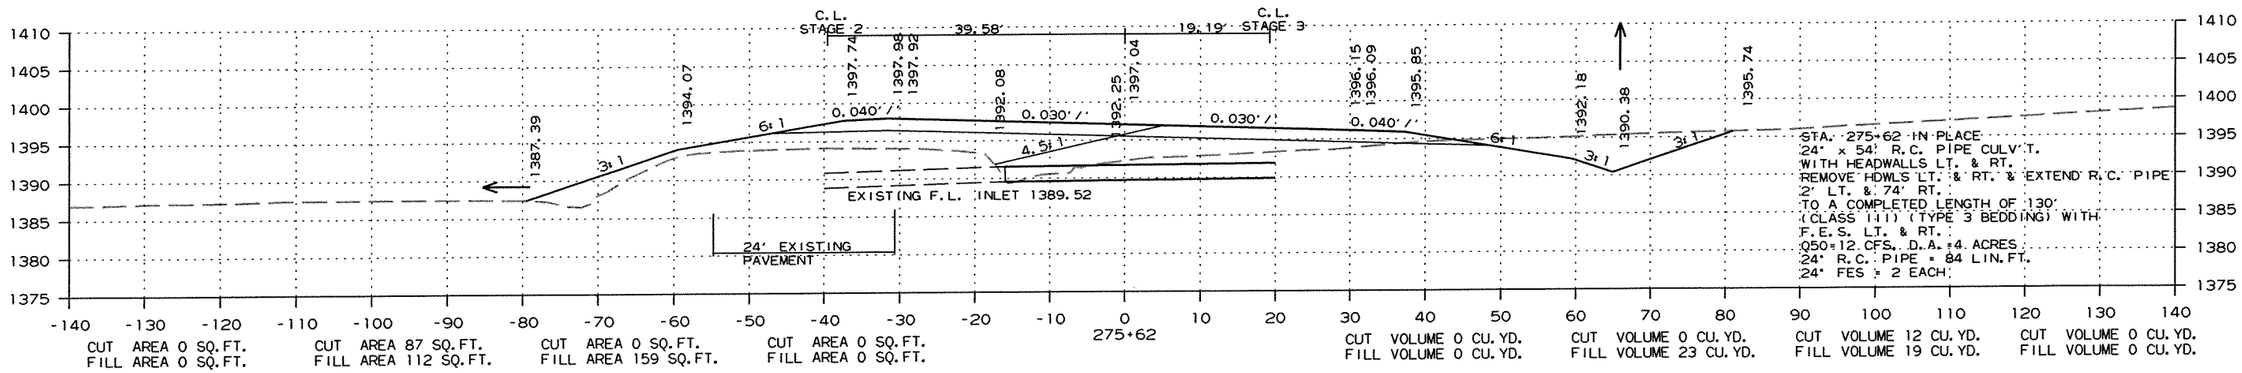

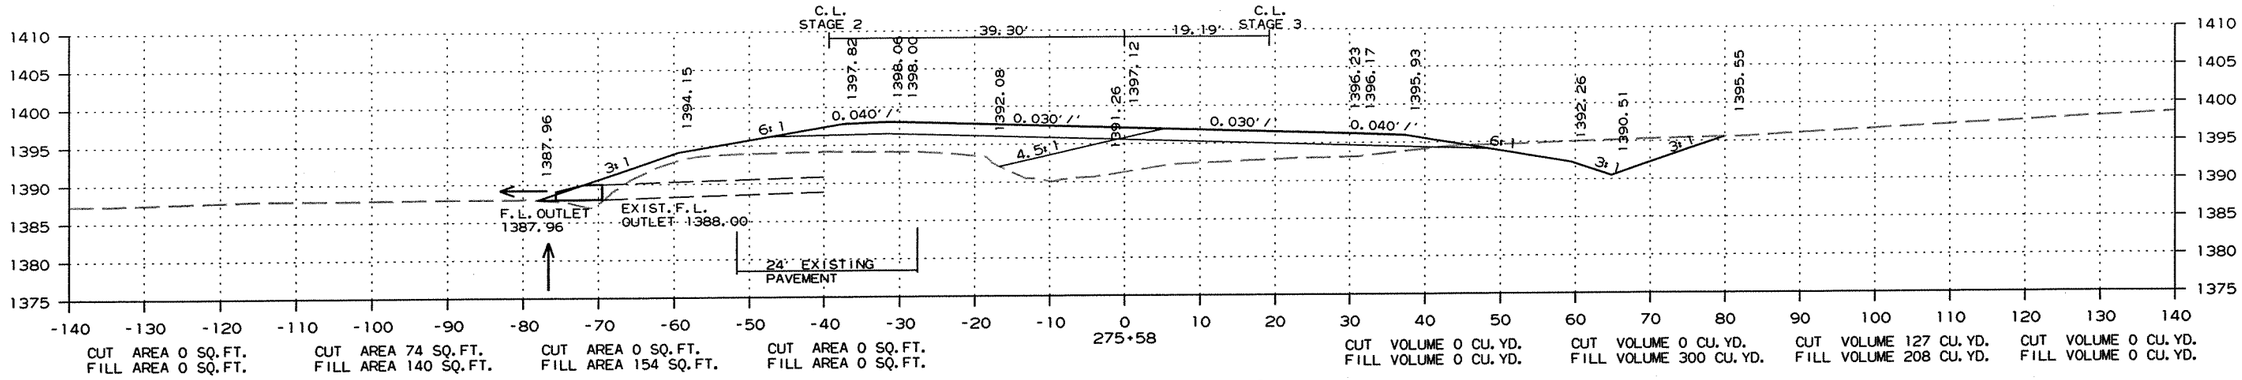

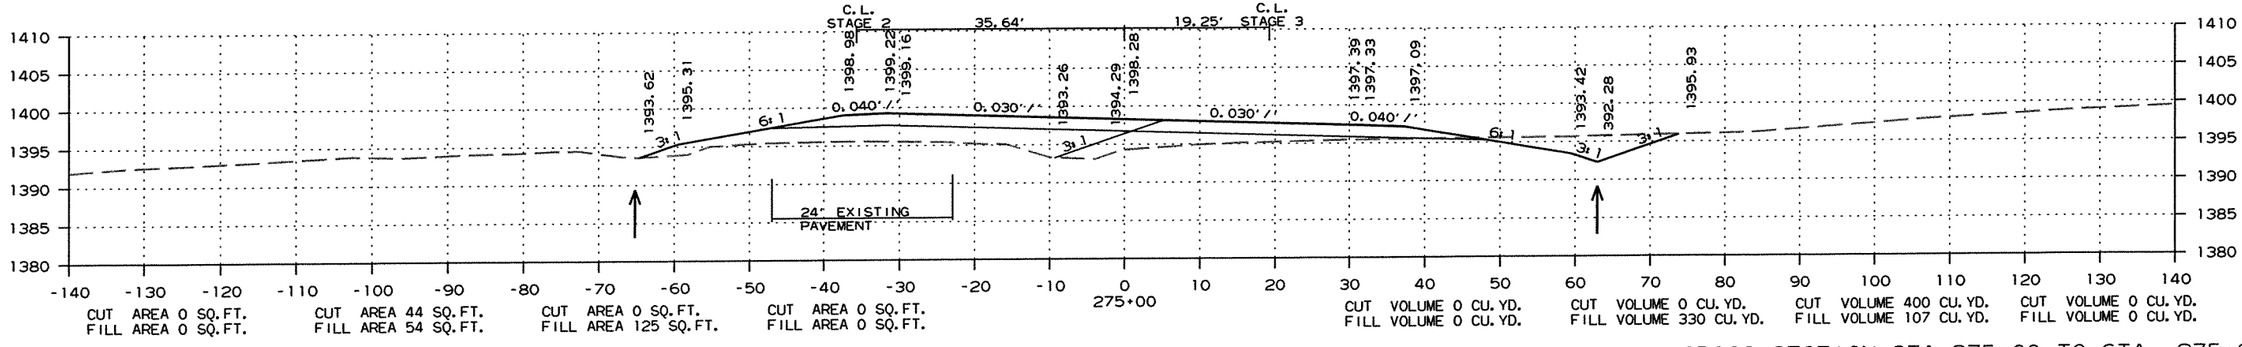


CROSS SECTION STA. 275+00 TO STA. 275+62

R090065.DGN 11/13/2011

DATE REVISED	DATE FILMED	DATE REVISED	DATE FILMED	FED.RD. DIST.NO.	STATE	FED.AID PROJ.NO.	SHEET NO.	TOTAL SHEETS
				6	ARK.			
				JOB NO.		090065	326	460

(2) CROSS SECTIONS

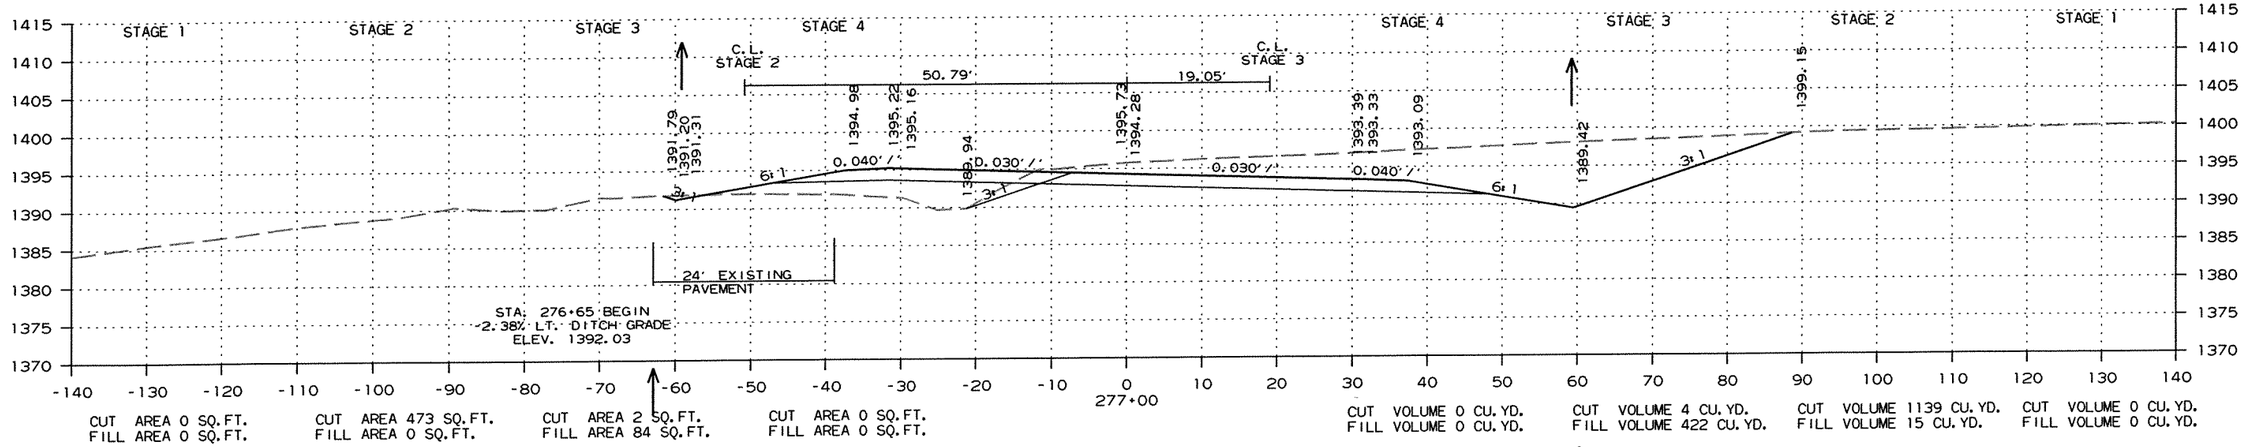



CROSS SECTION STA. 275+66 TO STA. 277+00


R090065.DGN 11/13/2011

DATE REVISED	DATE FILMED	DATE REVISED	DATE FILMED	FED.RD. DIST.NO.	STATE	FED.AID PROJ.NO.	SHEET NO.	TOTAL SHEETS
				6	ARK.			
				JOB NO.	090065		327	460

(2) CROSS SECTIONS

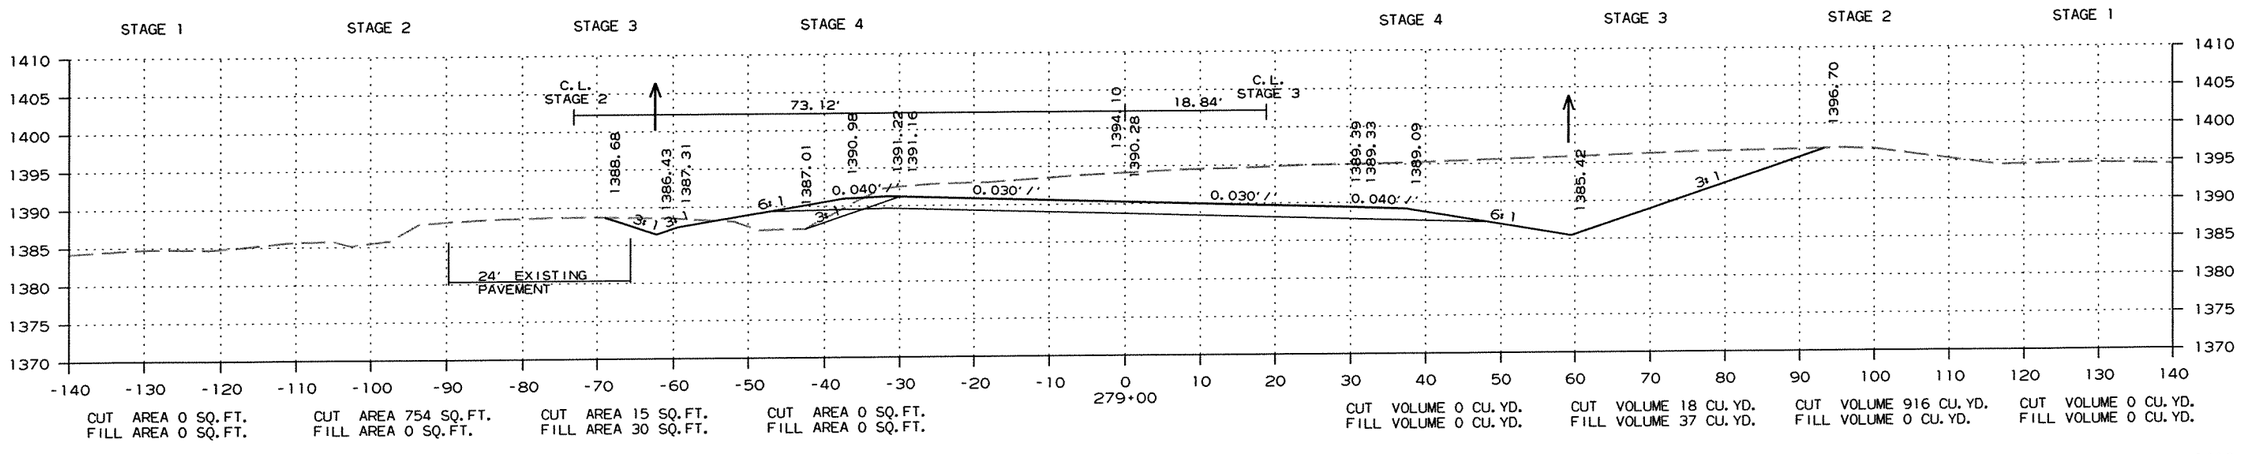

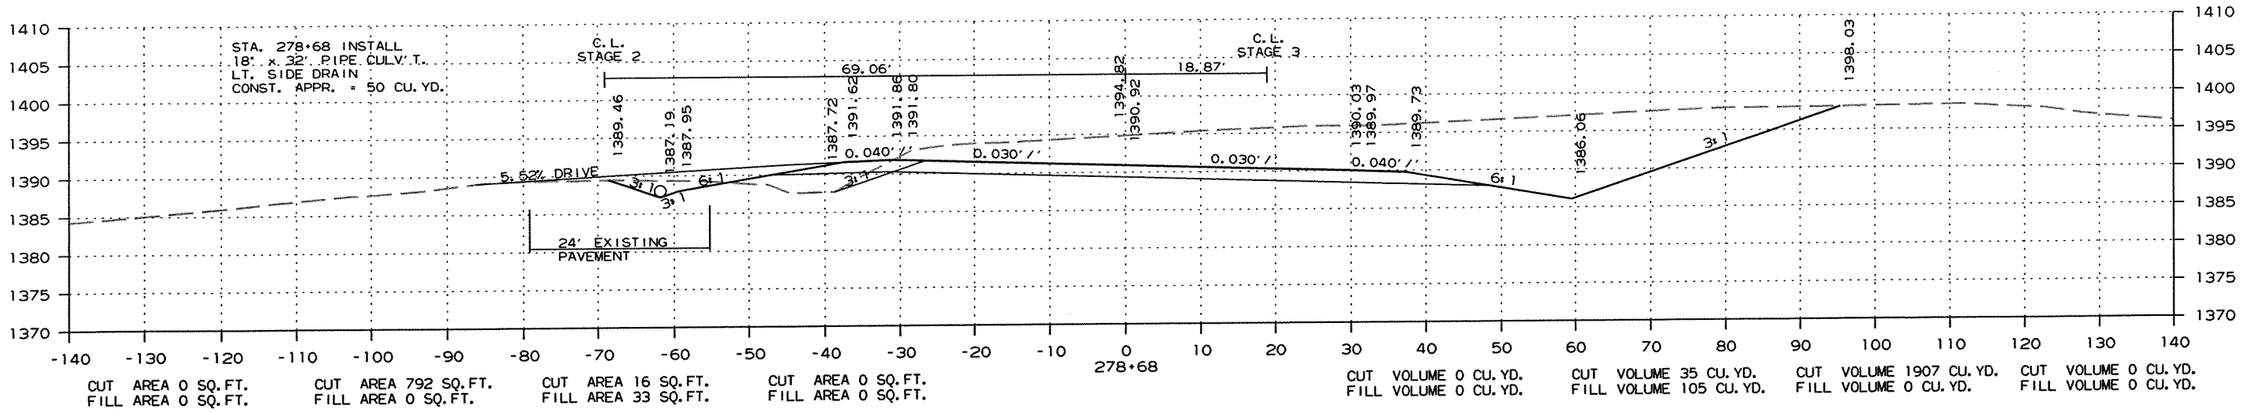

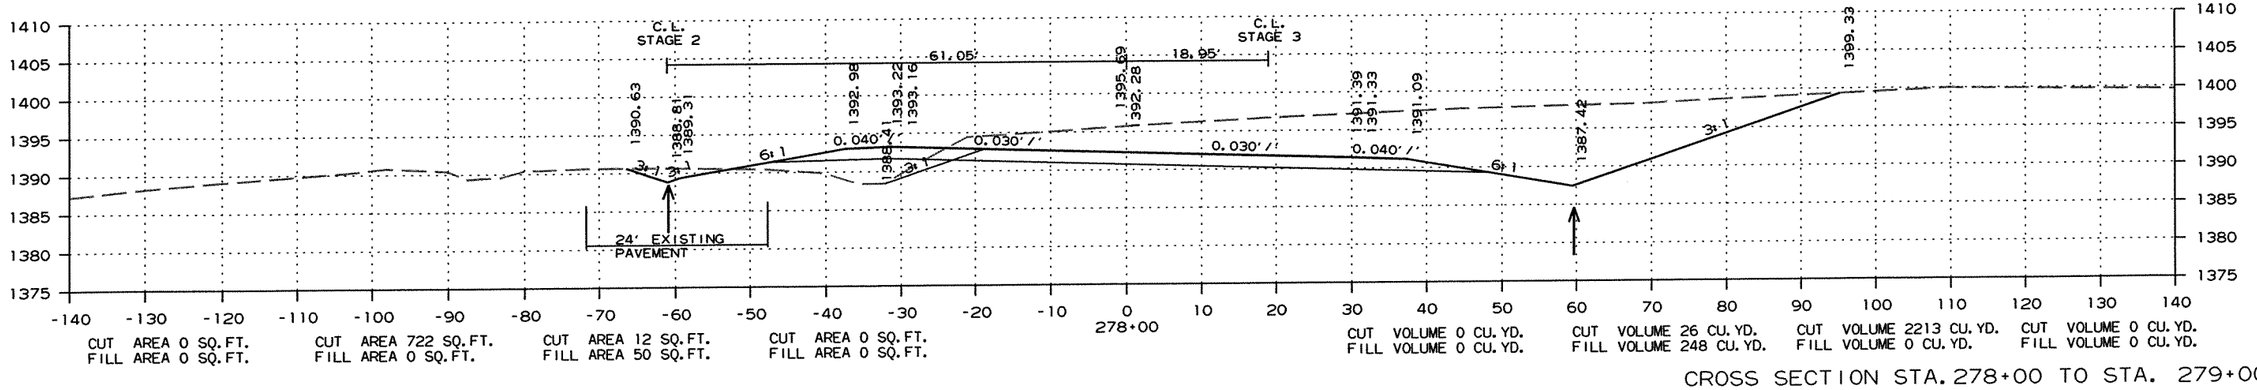



CROSS SECTION STA. 278+00 TO STA. 279+00


R090065.DGN 11/13/2011

DATE REVISED	DATE FILMED	DATE REVISED	DATE FILMED	FED.RD. DIST.NO.	STATE	FED.AID PROJ.NO.	SHEET NO.	TOTAL SHEETS
				6	ARK.			
				JOB NO.		090065	328	460

(2) CROSS SECTIONS

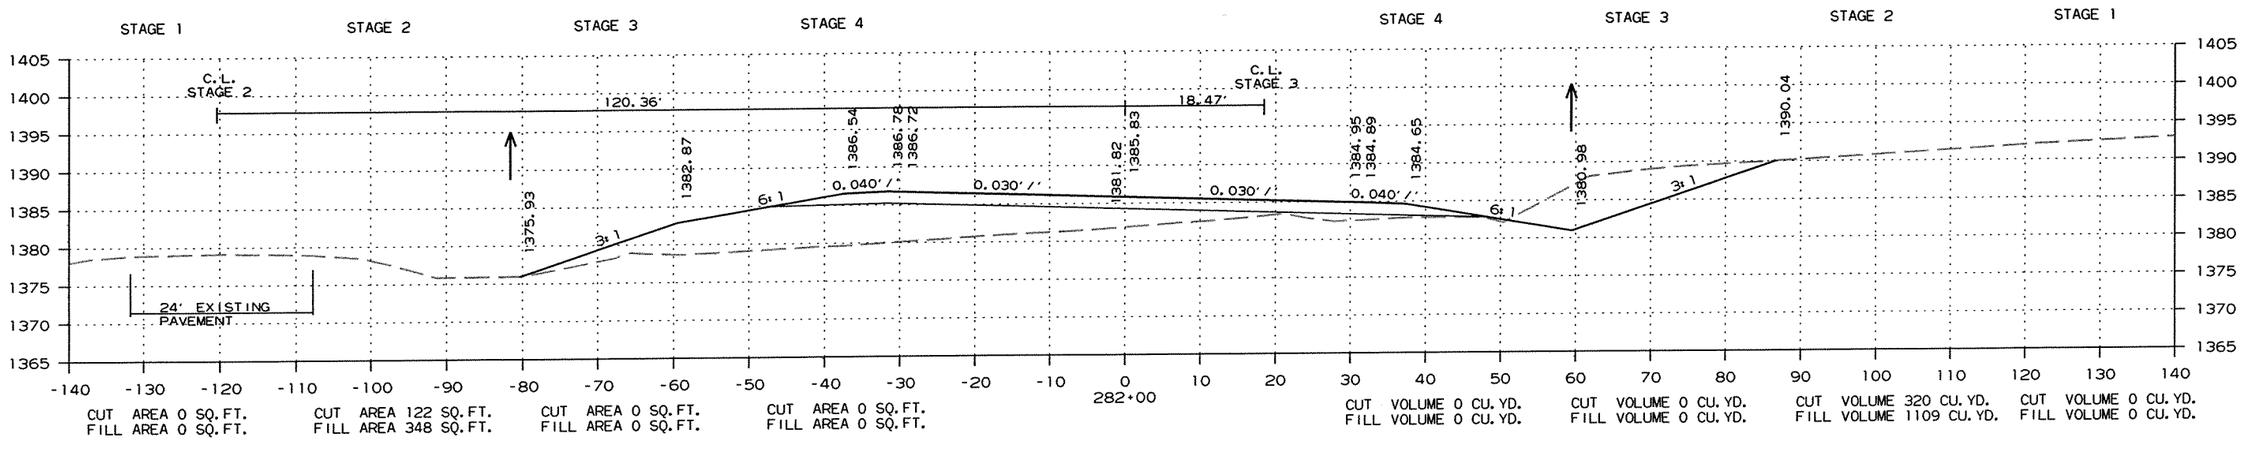

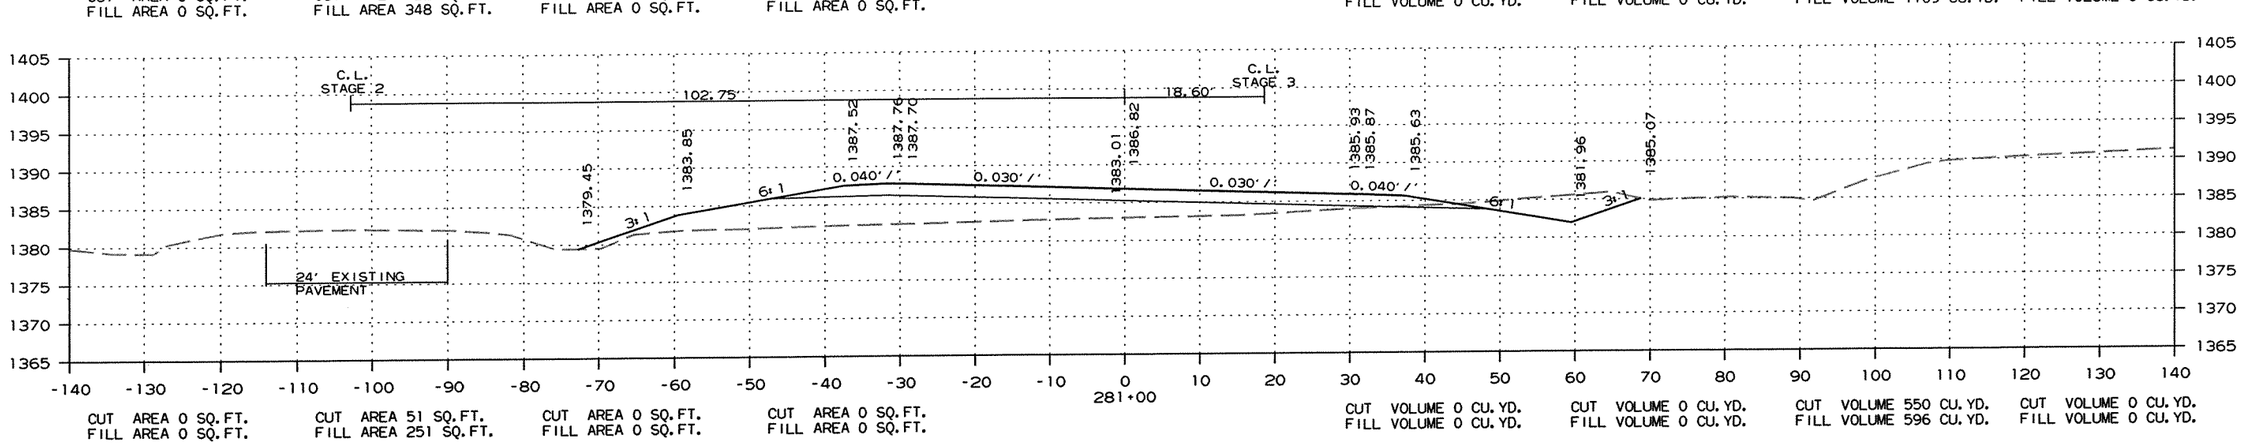

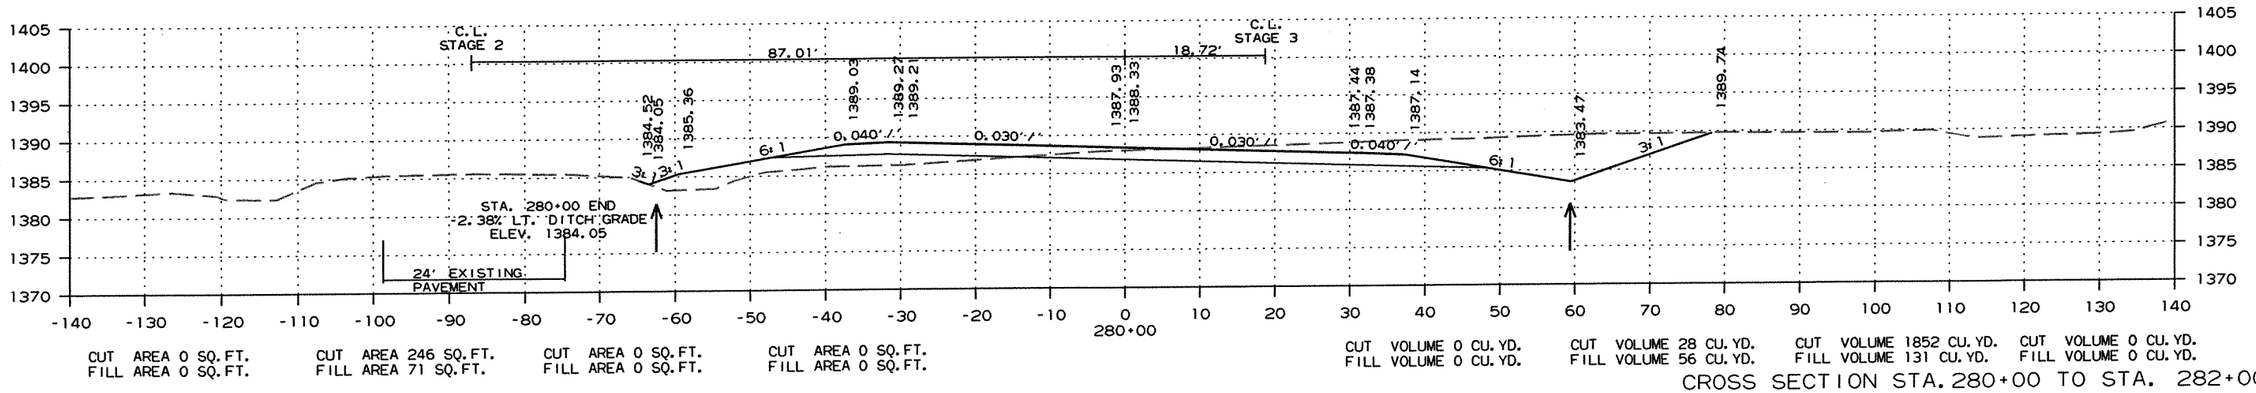



CROSS SECTION STA. 280+00 TO STA. 282+00


R090065.DGN 11/13/2011

DATE REVISED	DATE FILMED	DATE REVISED	DATE FILMED	FED.RD. DIST.NO.	STATE	FED.AID PROJ.NO.	SHEET NO.	TOTAL SHEETS
				6	ARK.			
				JOB NO.		090065	329	460

(2) CROSS SECTIONS

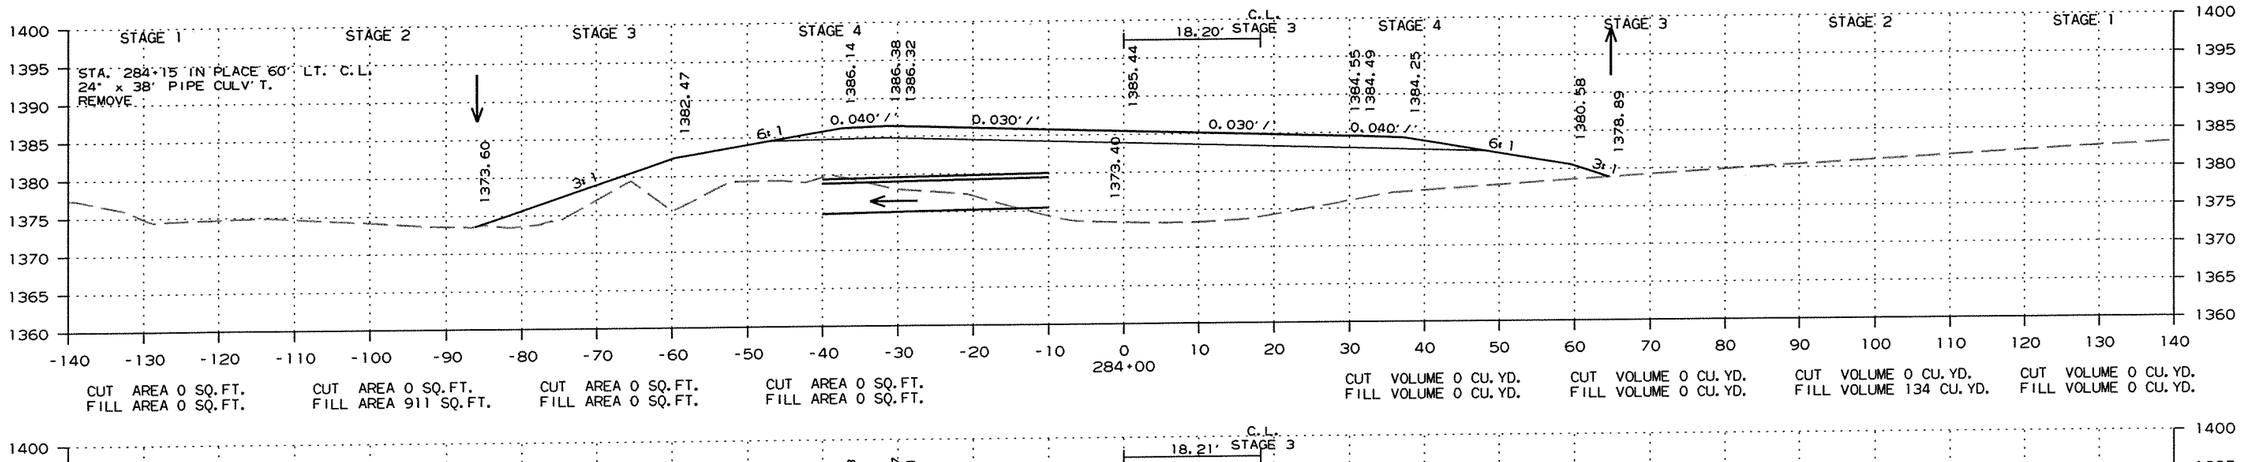

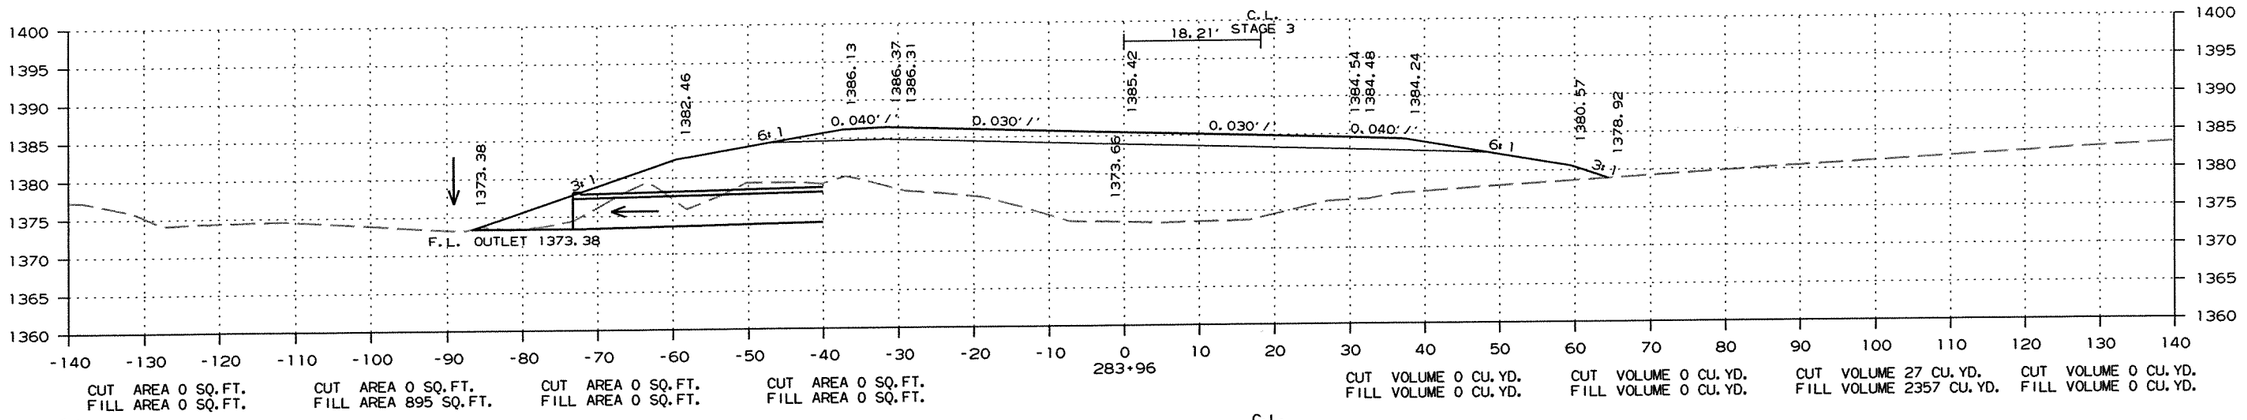

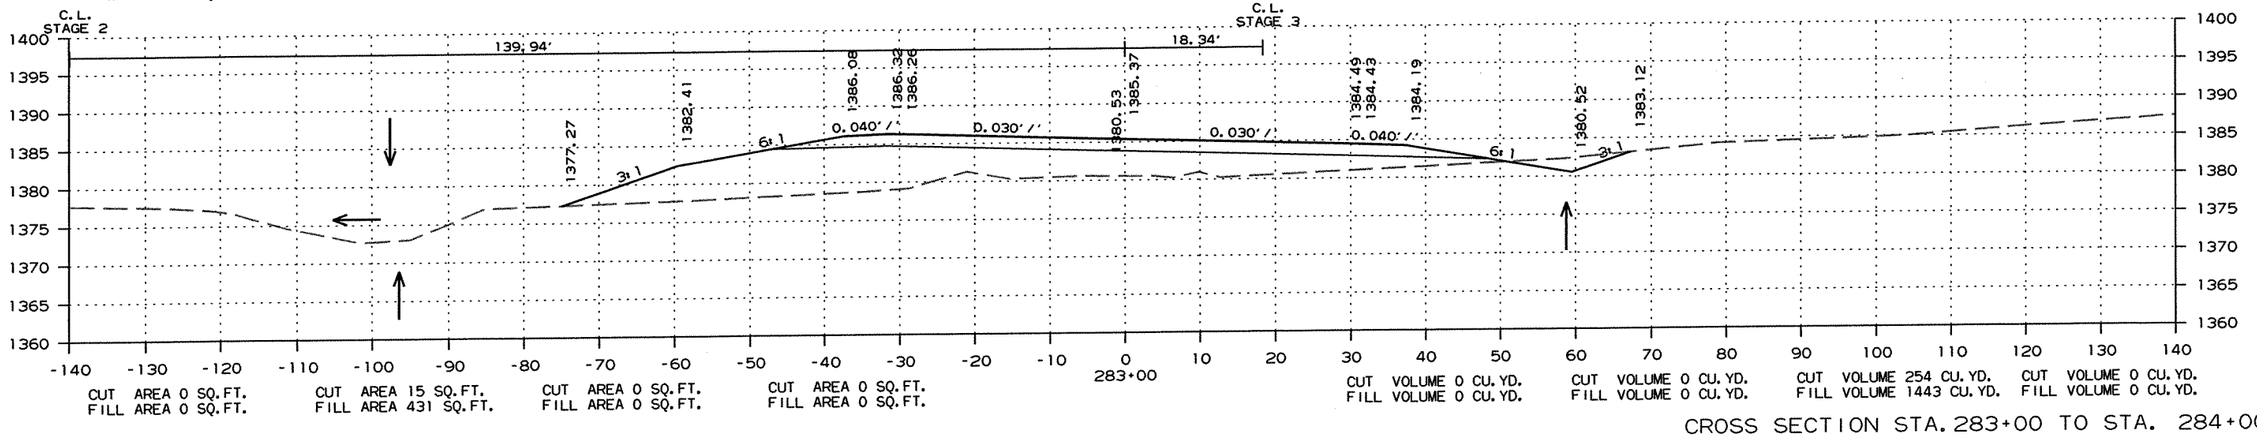



CROSS SECTION STA. 283+00 TO STA. 284+00


R090065.DGN 11/13/2011

DATE REVISED	DATE FILMED	DATE REVISED	DATE FILMED	FED.RD. DIST.NO.	STATE	FED.AID PROJ.NO.	SHEET NO.	TOTAL SHEETS
				6	ARK.			
				JOB NO.		090065	330	460

(2) CROSS SECTIONS

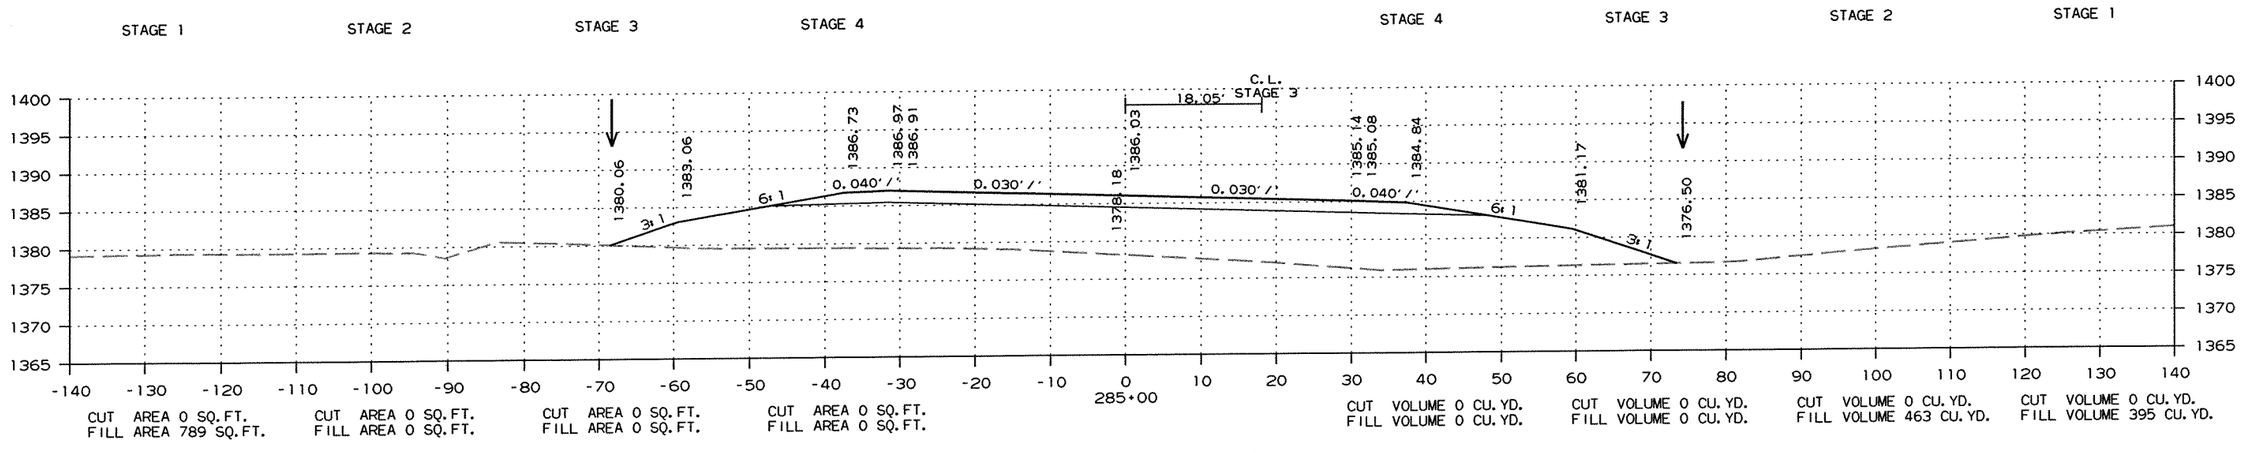

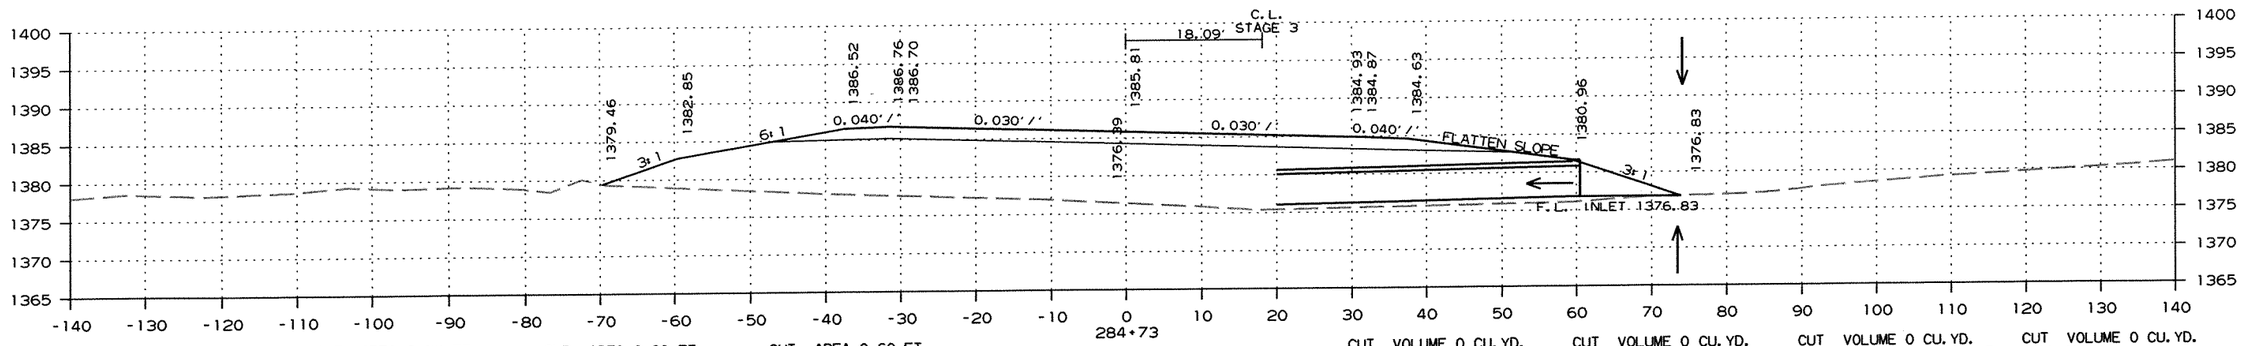

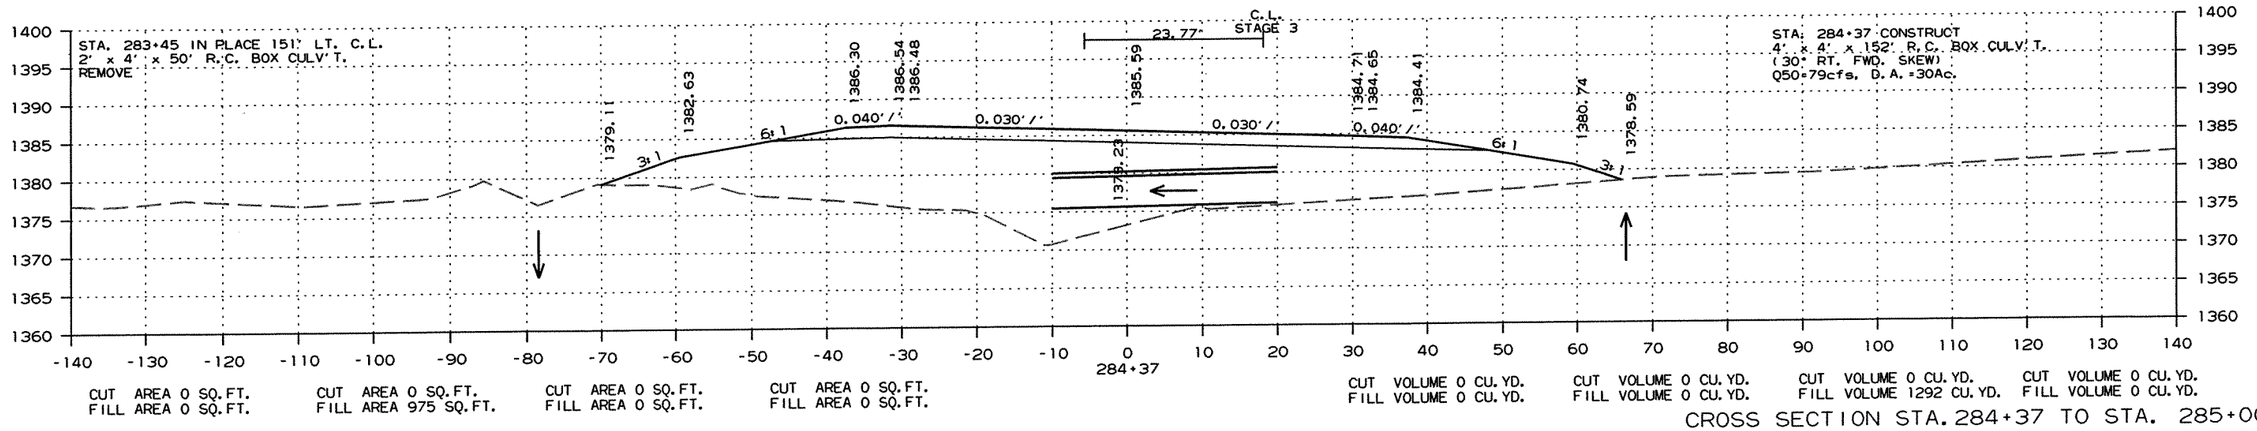


CROSS SECTION STA. 284+37 TO STA. 285+00


R090065.DGN 11/13/2011


DATE REVISED	DATE FILMED	DATE REVISED	DATE FILMED	FED.RD. DIST.NO.	STATE	FED.AID PROJ.NO.	SHEET NO.	TOTAL SHEETS
				6	ARK.			
				JOB NO.		090065	331	460

(2) CROSS SECTIONS

STAGE 1 STAGE 2 STAGE 3 STAGE 4 STAGE 4 STAGE 3 STAGE 2 STAGE 1

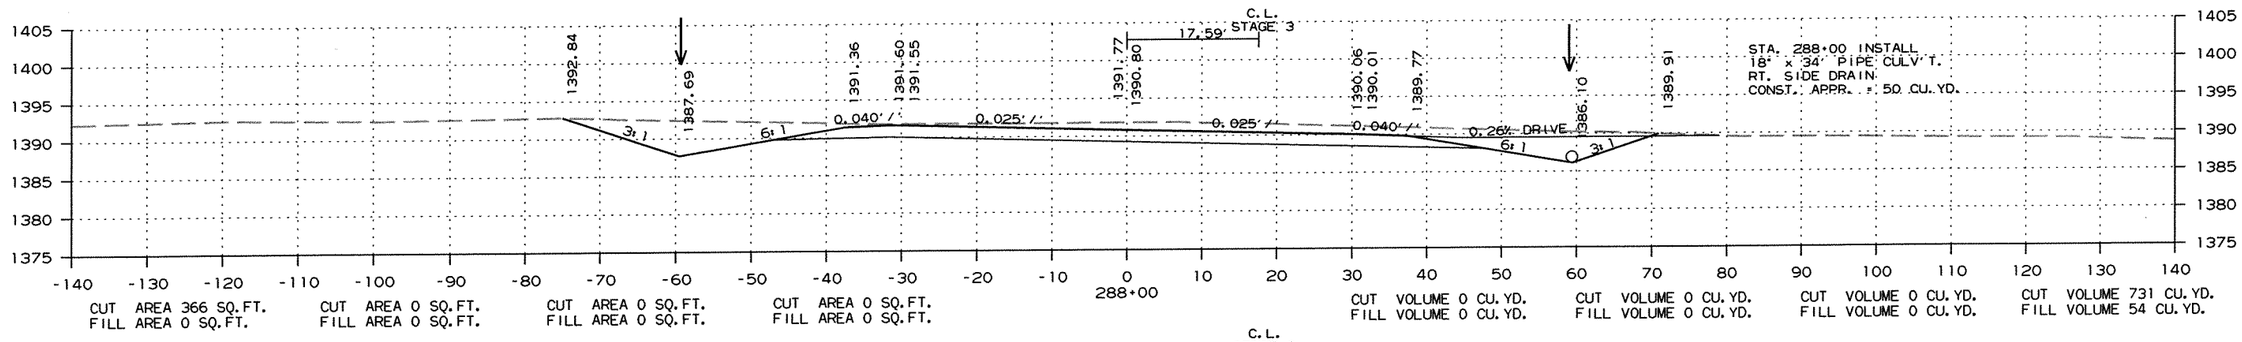

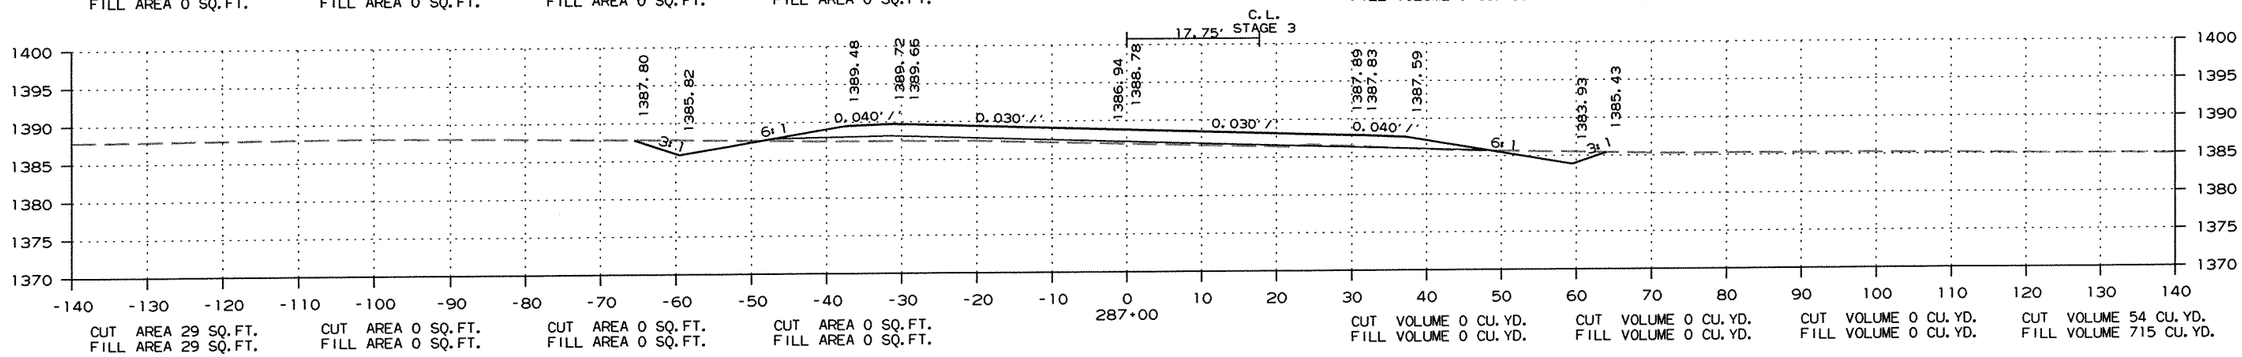

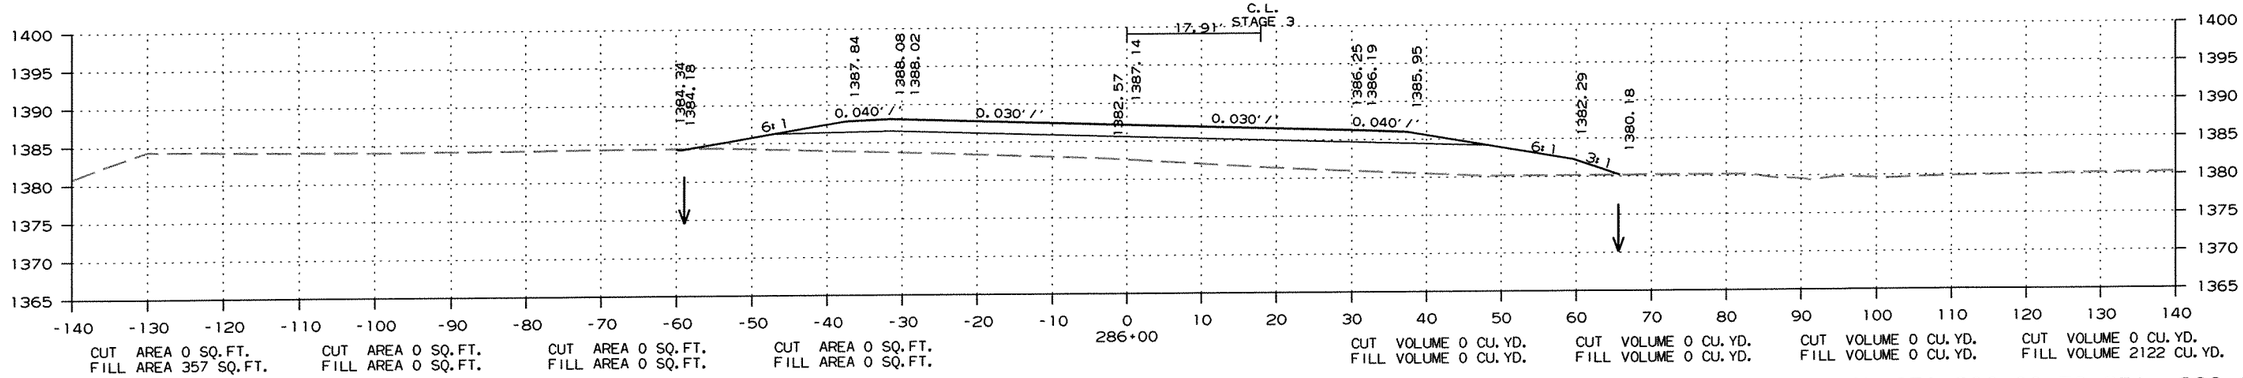



CROSS SECTION STA. 286+00 TO STA. 288+00


R090065.DGN 11/13/2011

DATE REVISED	DATE FILMED	DATE REVISED	DATE FILMED	FED.RD. DIST.NO.	STATE	FED.AID PROJ.NO.	SHEET NO.	TOTAL SHEETS
				6	ARK.			
				JOB NO.		090065	332	460

(2) CROSS SECTIONS

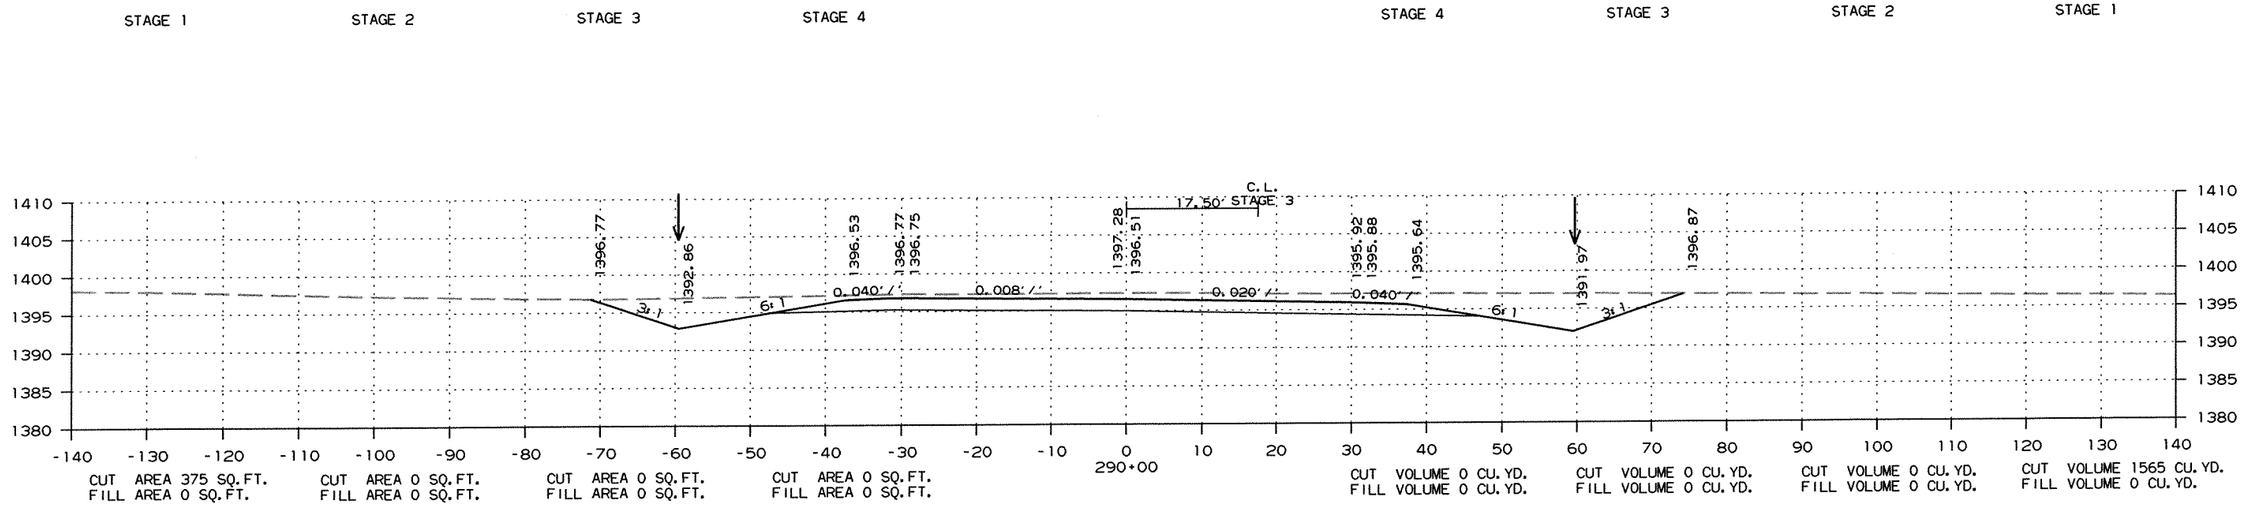

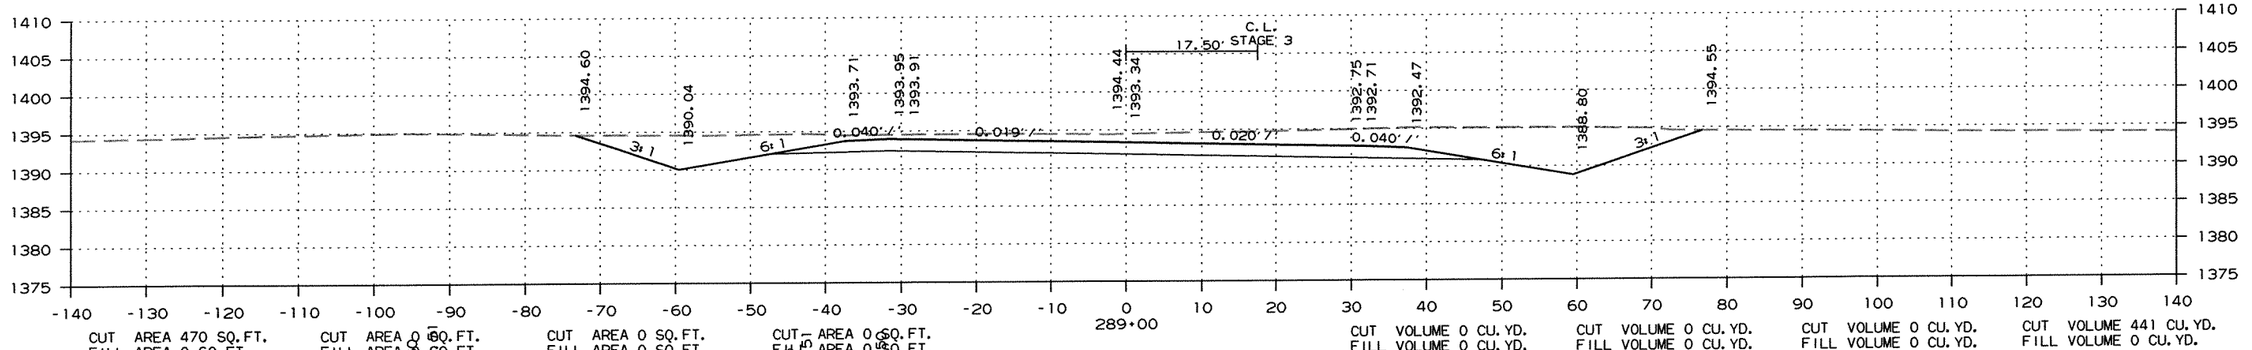

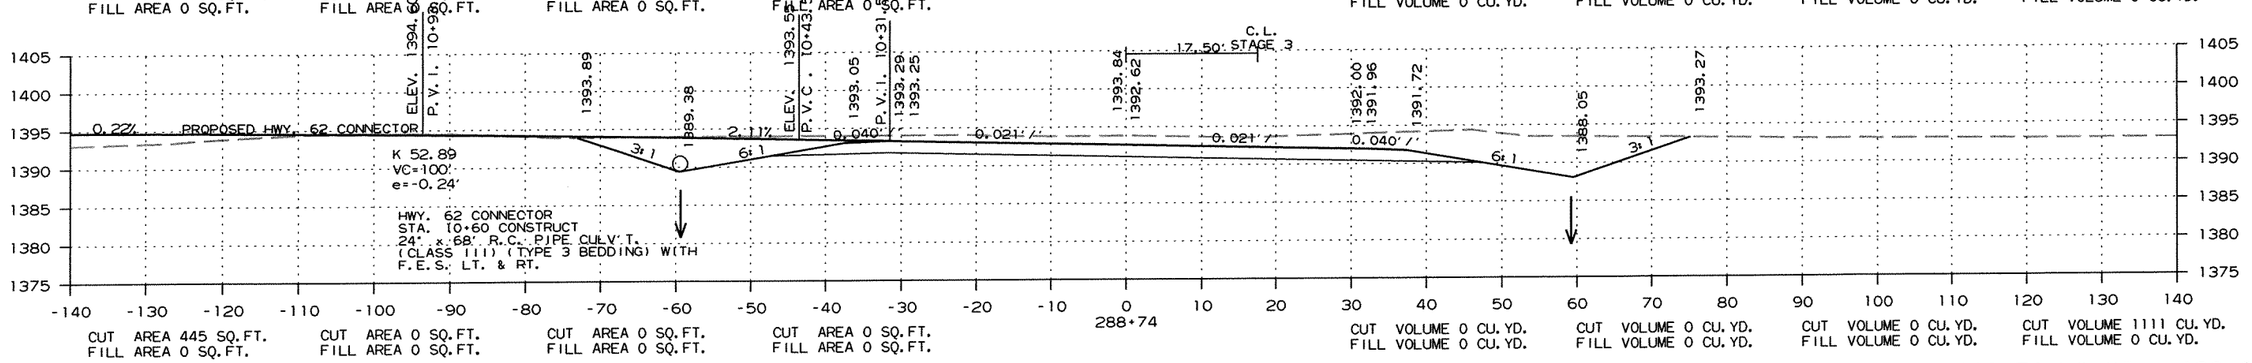


CROSS SECTION STA. 288+74 TO STA. 290+00


R090065.DGN 11/13/2011


DATE REVISED	DATE FILMED	DATE REVISED	DATE FILMED	FED.RD. DIST.NO.	STATE	FED.AID PROJ.NO.	SHEET NO.	TOTAL SHEETS
				6	ARK.			
				JOB NO.		090065	333	460

(2) CROSS SECTIONS

STAGE 1 STAGE 2 STAGE 3 STAGE 4 STAGE 4 STAGE 3 STAGE 2 STAGE 1

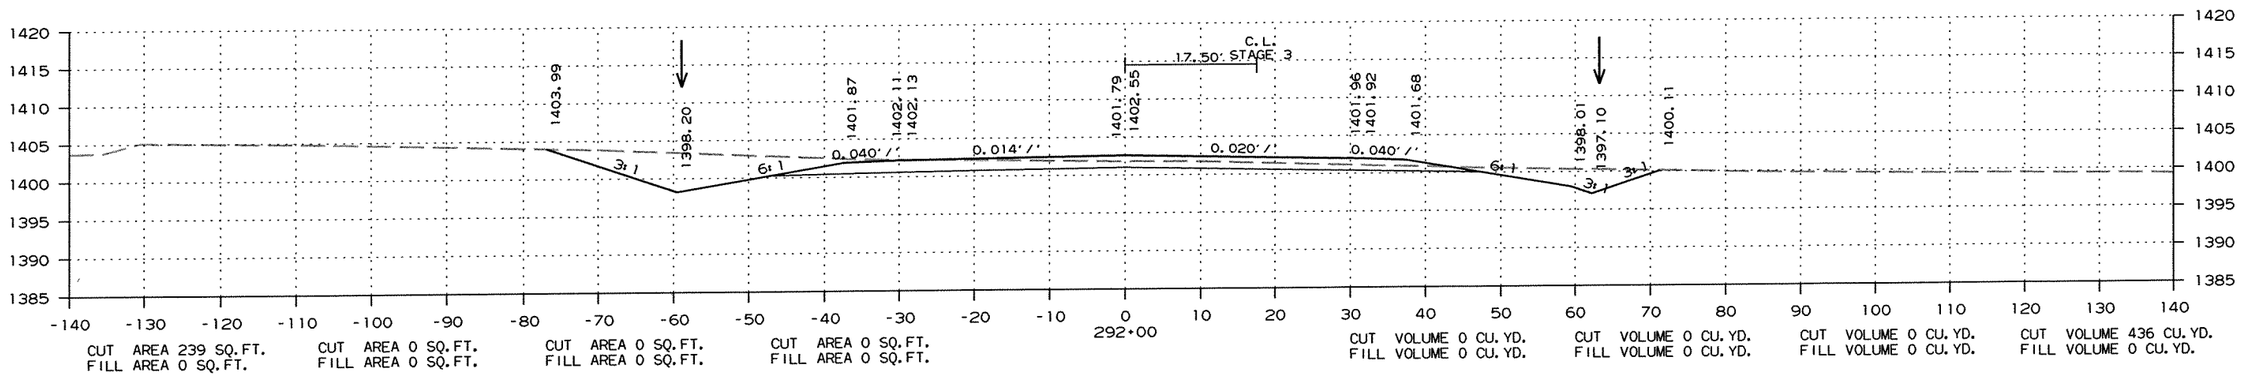

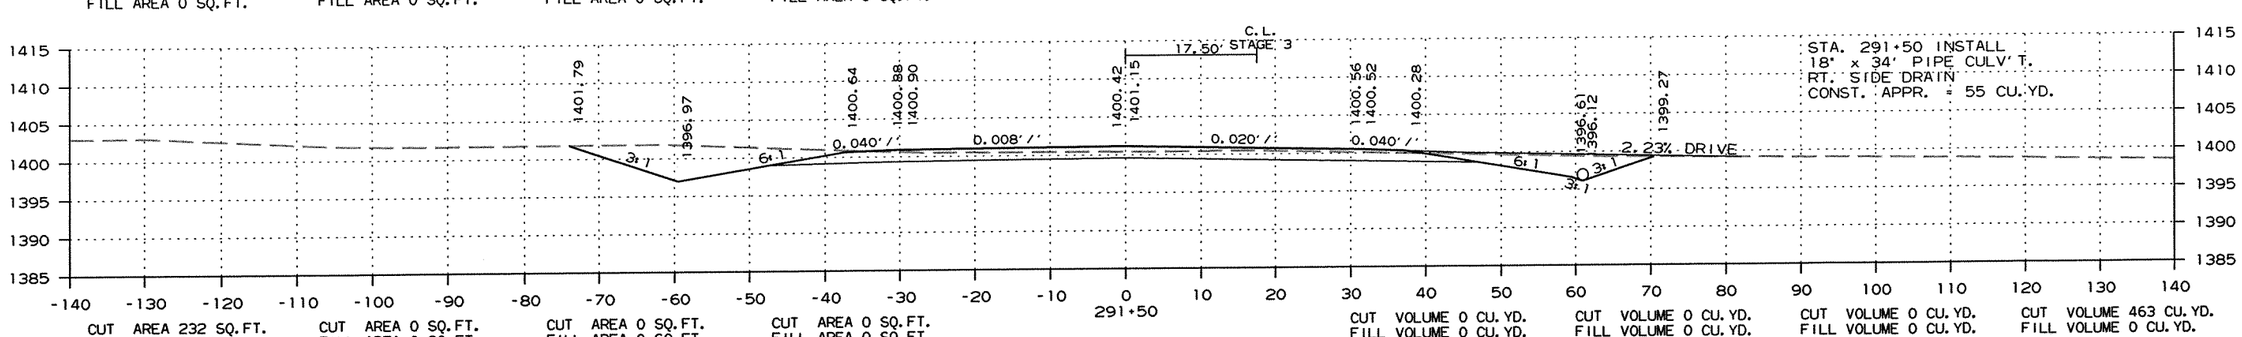

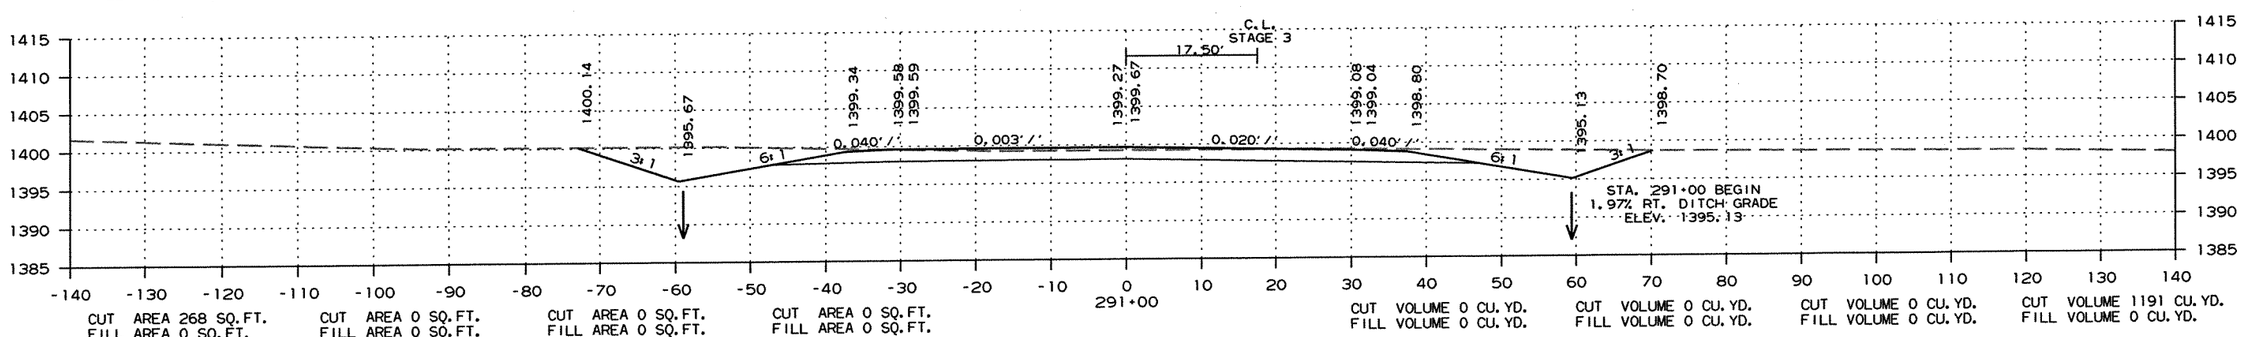


CROSS SECTION STA. 291+00 TO STA. 292+00


R090065.DGN 11/13/2011


DATE REVISED	DATE FILMED	DATE REVISED	DATE FILMED	FED.RD. DIST.NO.	STATE	FED.AID PROJ.NO.	SHEET NO.	TOTAL SHEETS
				6	ARK.			
				JOB NO.		090065	334	460

(2) CROSS SECTIONS

STAGE 1 STAGE 2 STAGE 3 STAGE 4 STAGE 4 STAGE 3 STAGE 2 STAGE 1

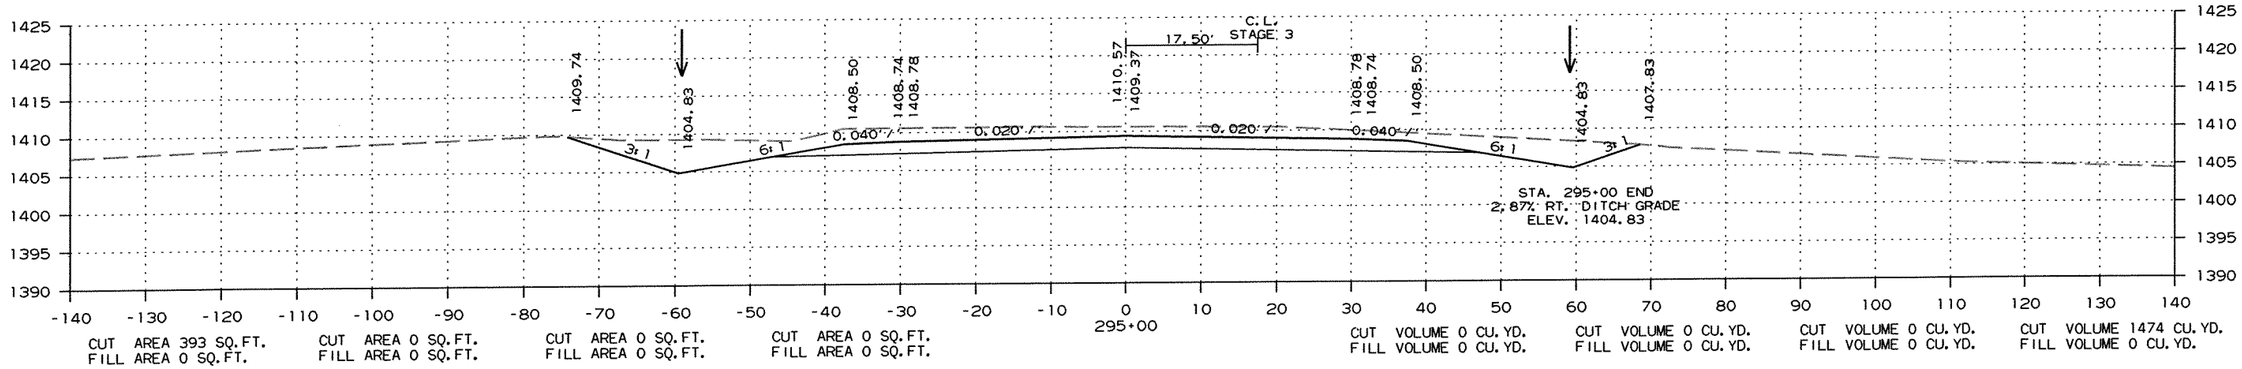

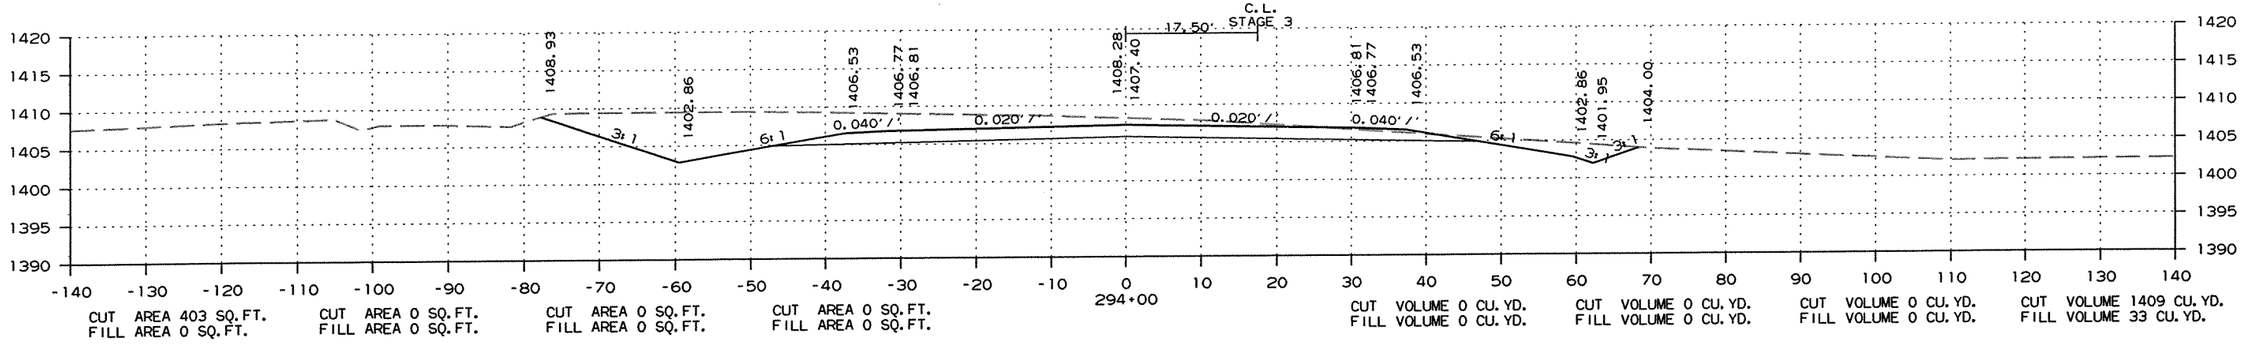

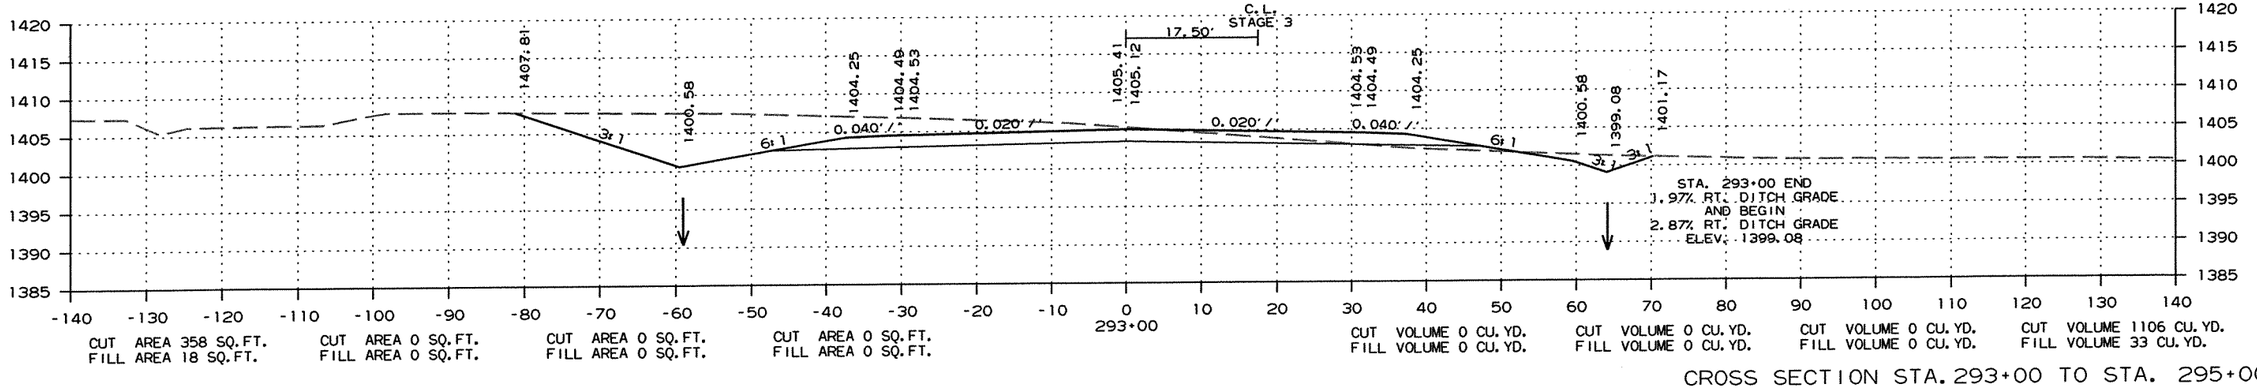


CROSS SECTION STA. 293+00 TO STA. 295+00


R090065.DGN 11/13/2011


DATE REVISED	DATE FILMED	DATE REVISED	DATE FILMED	FED.RD. DIST.NO.	STATE	FED.AID PROJ.NO.	SHEET NO.	TOTAL SHEETS
				6	ARK.			
				JOB NO.		090065	335	460

(2) CROSS SECTIONS

STAGE 1 STAGE 2 STAGE 3 STAGE 4 STAGE 4 STAGE 3 STAGE 2 STAGE 1

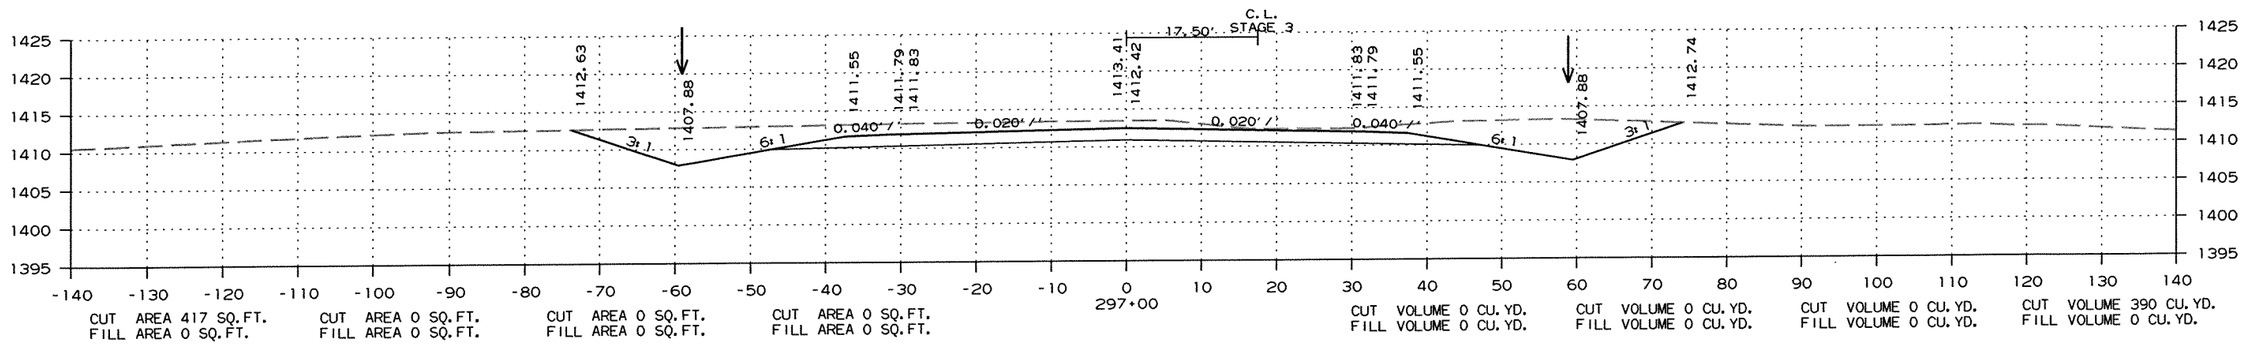

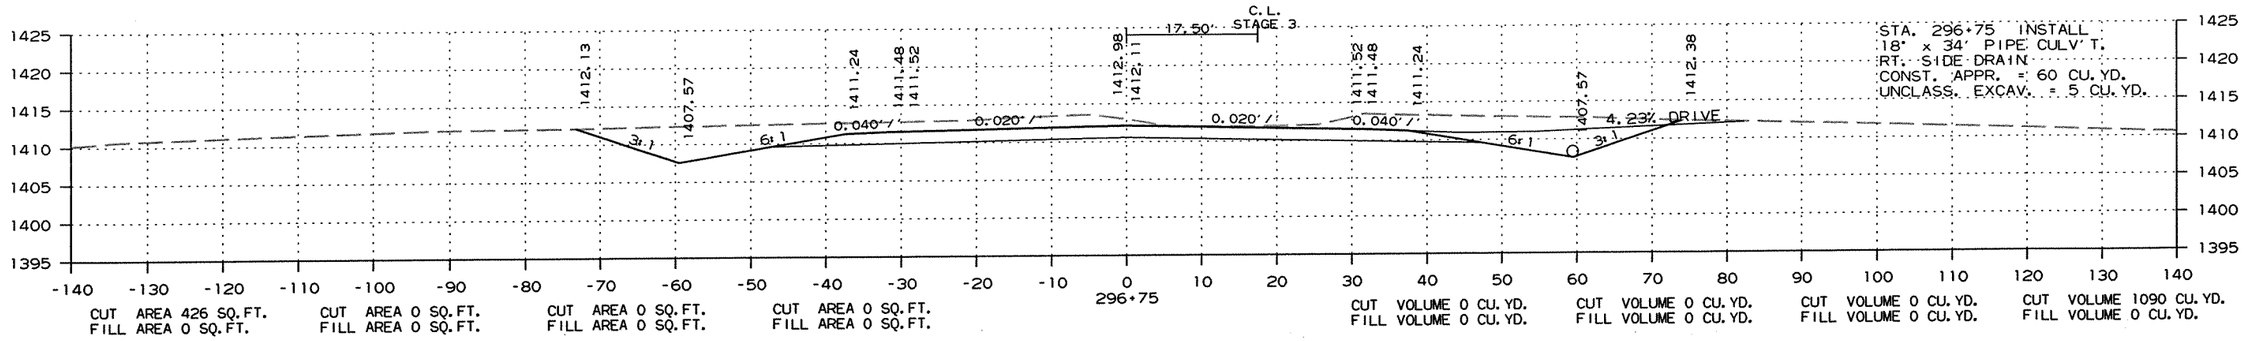

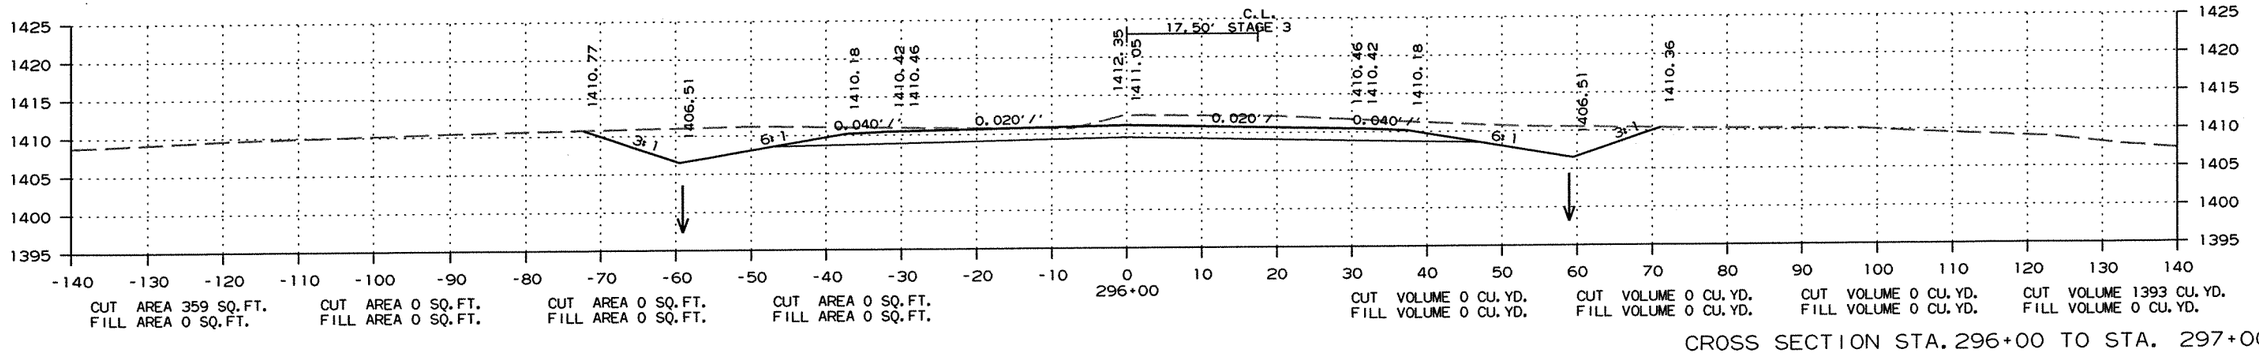


CROSS SECTION STA. 296+00 TO STA. 297+00


R090065.DGN 11/13/2011


DATE REVISED	DATE FILMED	DATE REVISED	DATE FILMED	FED.RD. DIST.NO.	STATE	FED.AID PROJ.NO.	SHEET NO.	TOTAL SHEETS
				6	ARK.			
				JOB NO.		090065	336	460

(2) CROSS SECTIONS

STAGE 1 STAGE 2 STAGE 3 STAGE 4 STAGE 4 STAGE 3 STAGE 2 STAGE 1

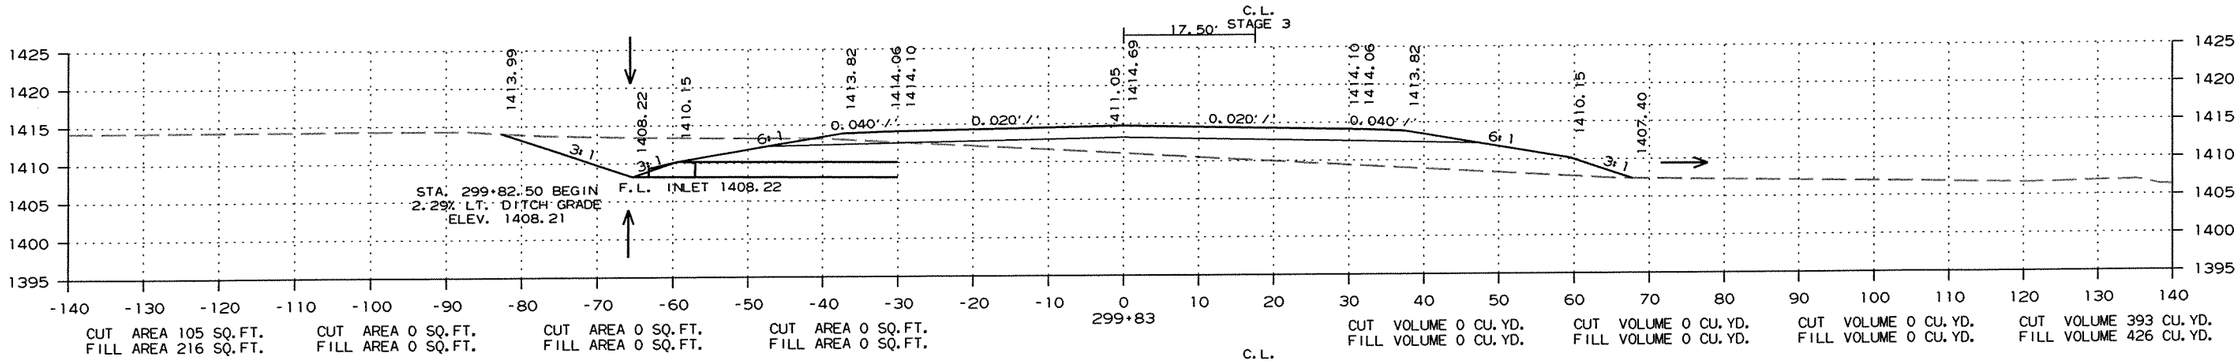

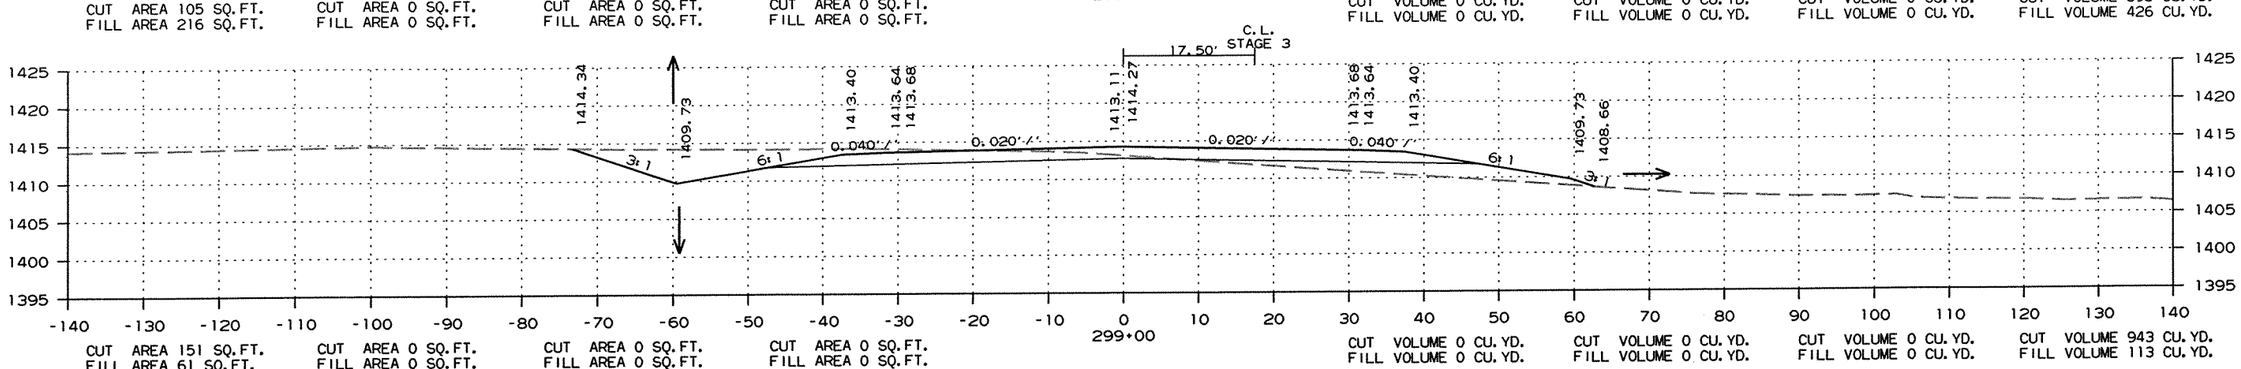

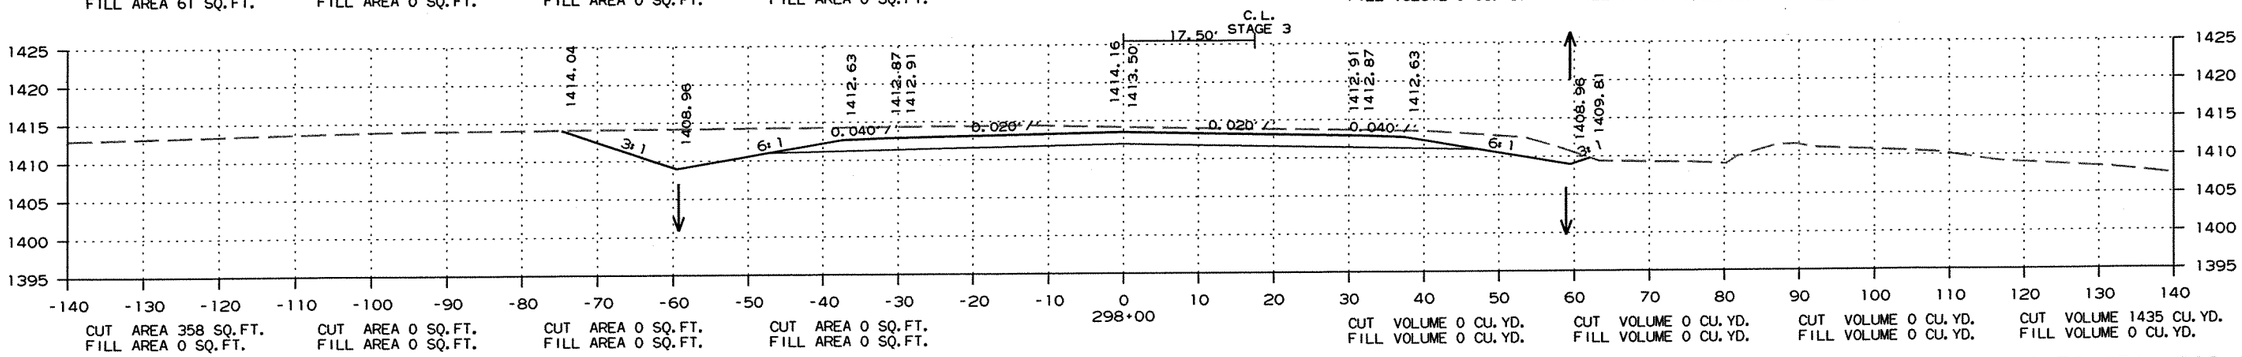


CROSS SECTION STA. 298+00 TO STA. 299+83


R090065.DGN 11/13/2011


DATE REVISED	DATE FILMED	DATE REVISED	DATE FILMED	FED.RD. DIST.NO.	STATE	FED.AID PROJ.NO.	SHEET NO.	TOTAL SHEETS
				6	ARK.			
				JOB NO.		090065	337	460

(2) CROSS SECTIONS

STAGE 1 STAGE 2 STAGE 3 STAGE 4 STAGE 4 STAGE 3 STAGE 2 STAGE 1

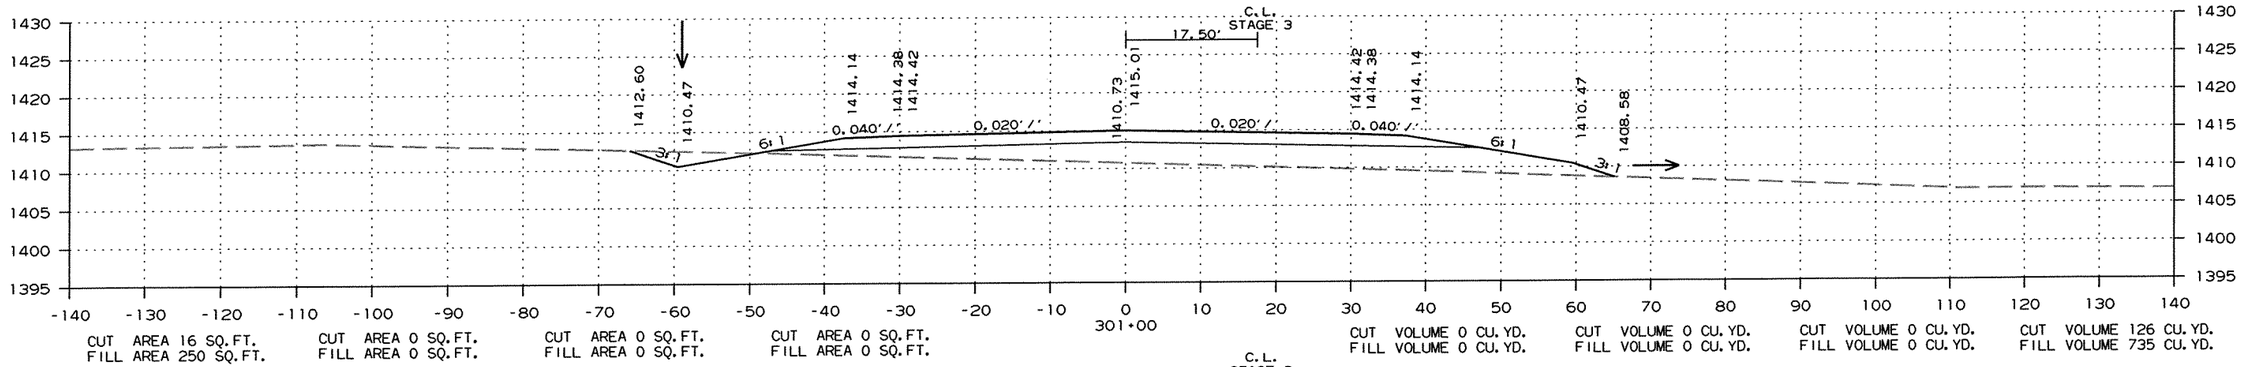

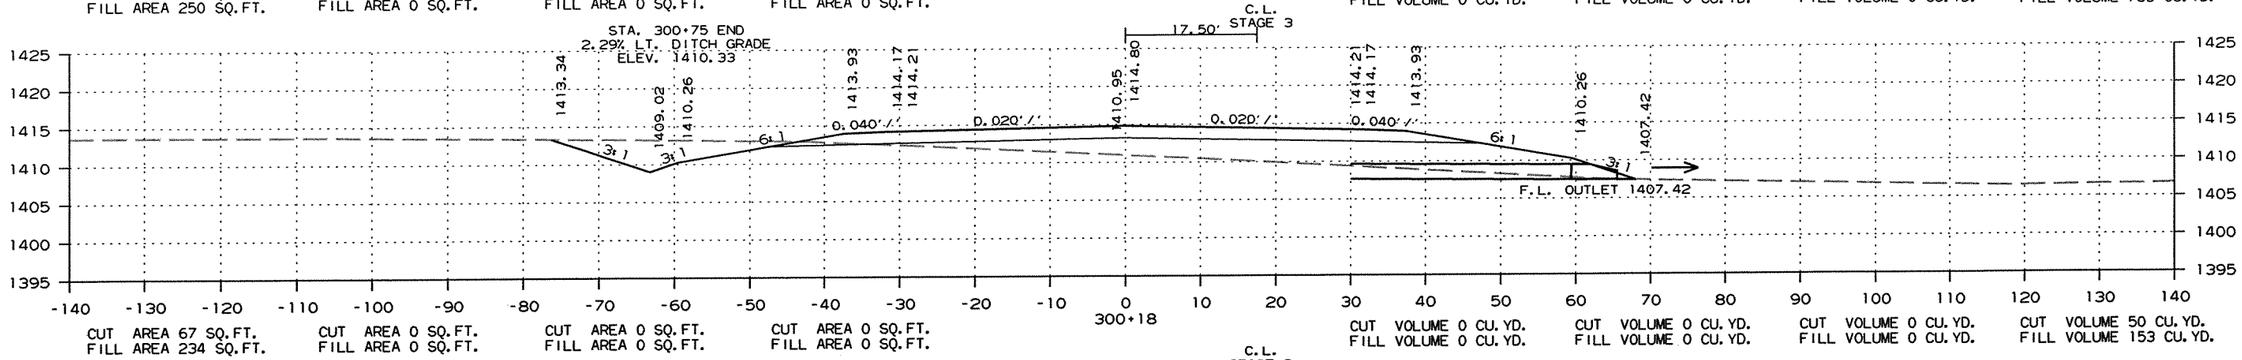

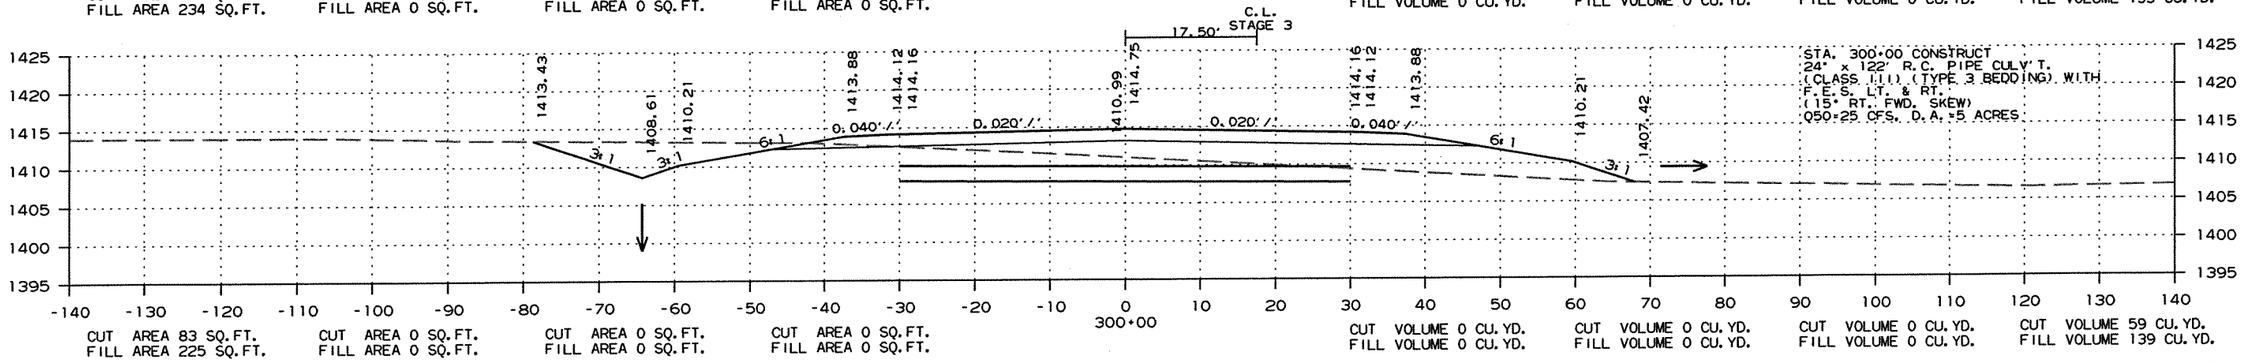


CROSS SECTION STA. 300+00 TO STA. 301+00

R090065.DGN 11/13/2011

DATE REVISED	DATE FILMED	DATE REVISED	DATE FILMED	FED.RD. DIST.NO.	STATE	FED.AID PROJ.NO.	SHEET NO.	TOTAL SHEETS
				6	ARK.			
				JOB NO.		090065	338	460

(2) CROSS SECTIONS

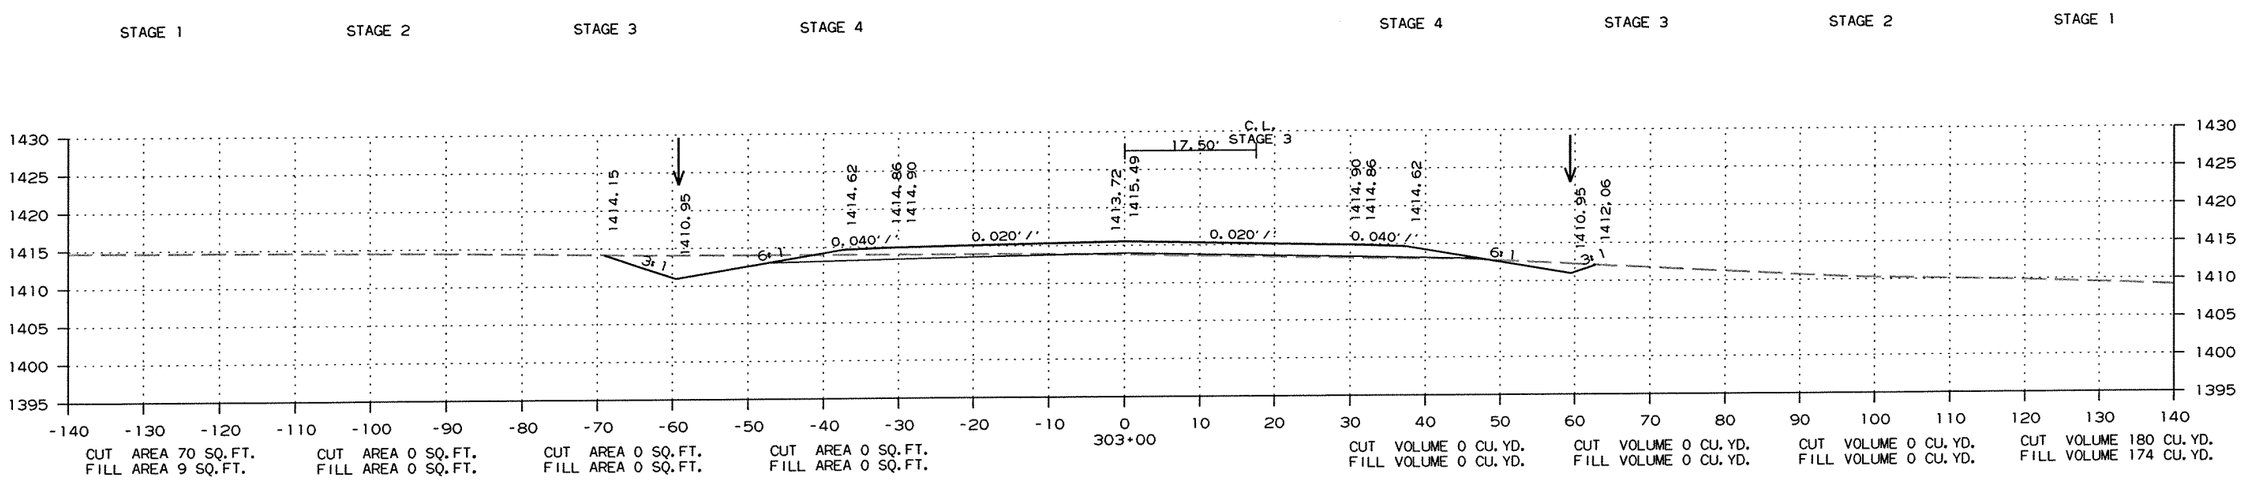


CROSS SECTION STA. 301+25 TO STA. 303+00


R090065.DGN 11/13/2011


DATE REVISED	DATE FILMED	DATE REVISED	DATE FILMED	FED.RD. DIST.NO.	STATE	FED.AID PROJ.NO.	SHEET NO.	TOTAL SHEETS
				6	ARK.			
				JOB NO.		090065	339	460

(2) CROSS SECTIONS

STAGE 1 STAGE 2 STAGE 3 STAGE 4 STAGE 4 STAGE 3 STAGE 2 STAGE 1

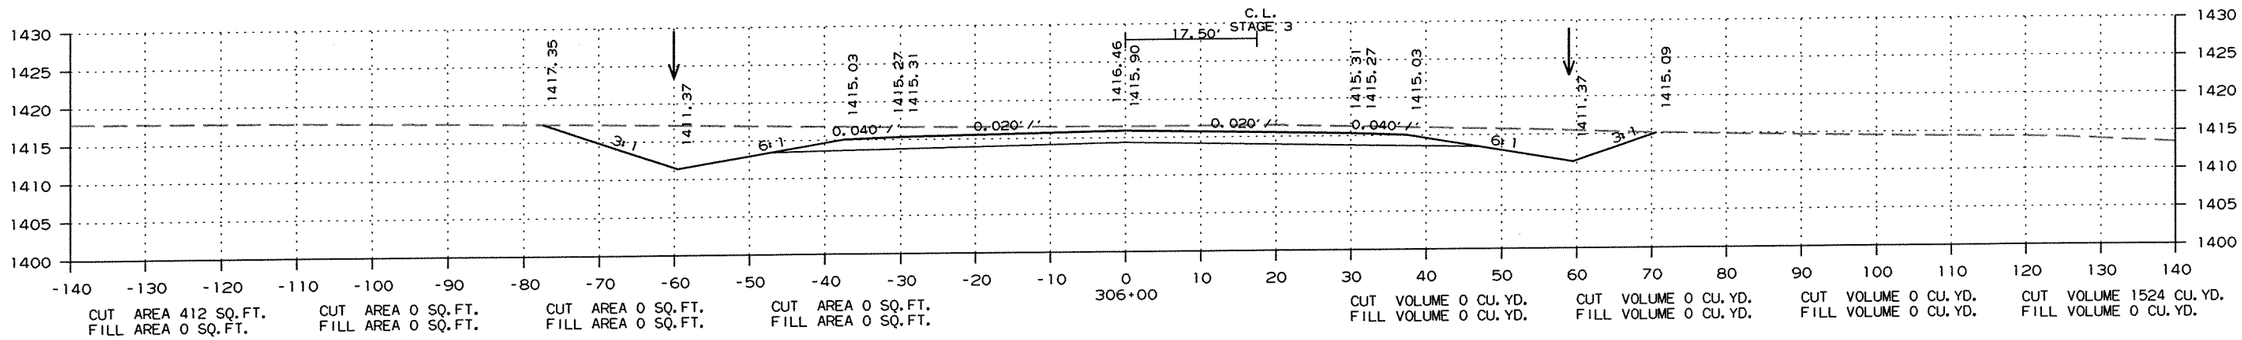

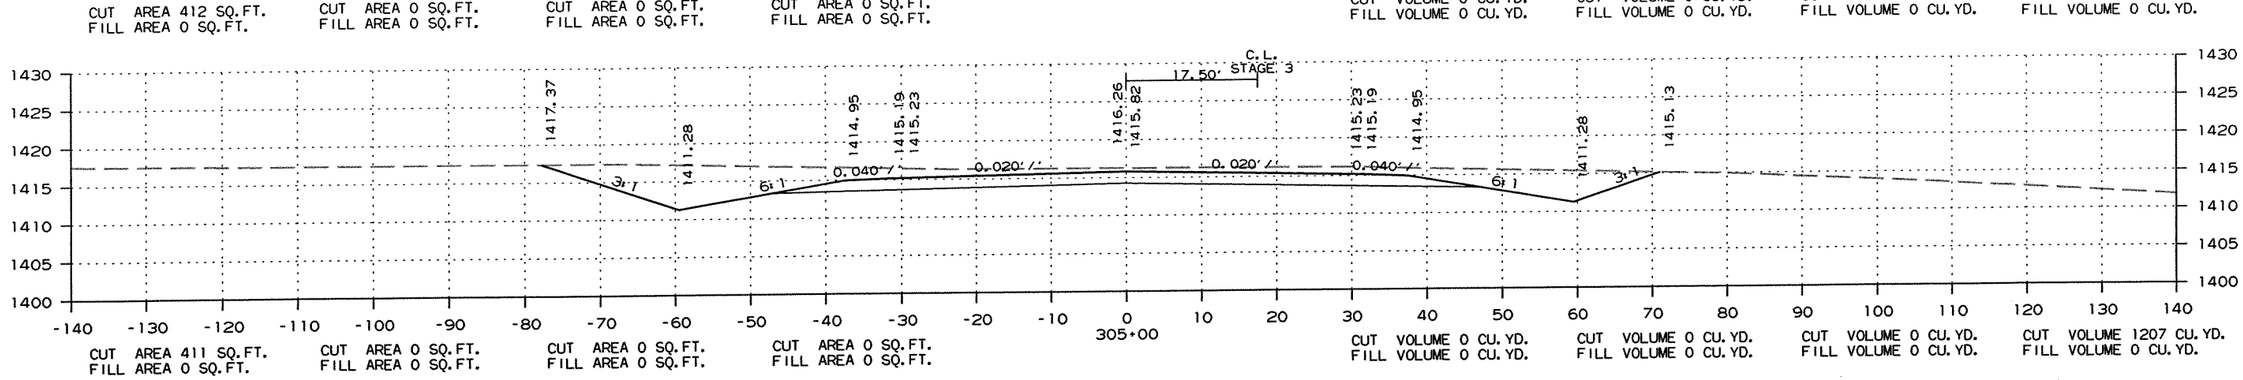

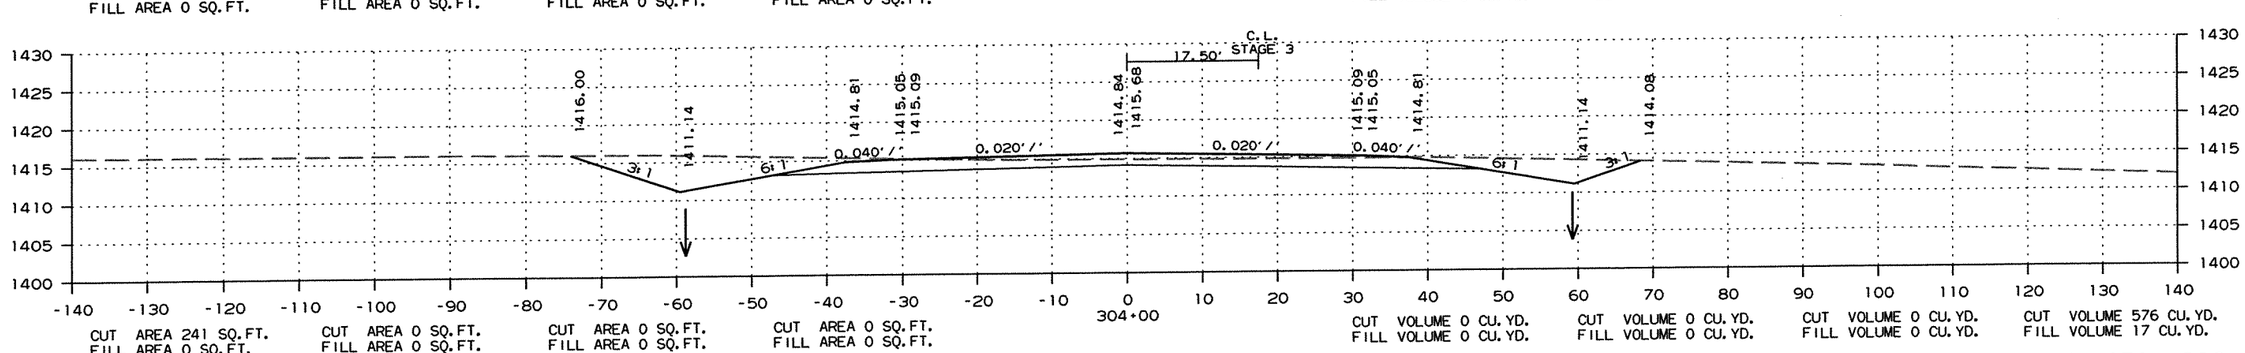



CROSS SECTION STA. 304+00 TO STA. 306+00


R090065.DGN 11/13/2011

DATE REVISED	DATE FILMED	DATE REVISED	DATE FILMED	FED.RD. DIST.NO.	STATE	FED.AID PROJ.NO.	SHEET NO.	TOTAL SHEETS
				6	ARK.			
				JOB NO.		090065	340	460

(2) CROSS SECTIONS

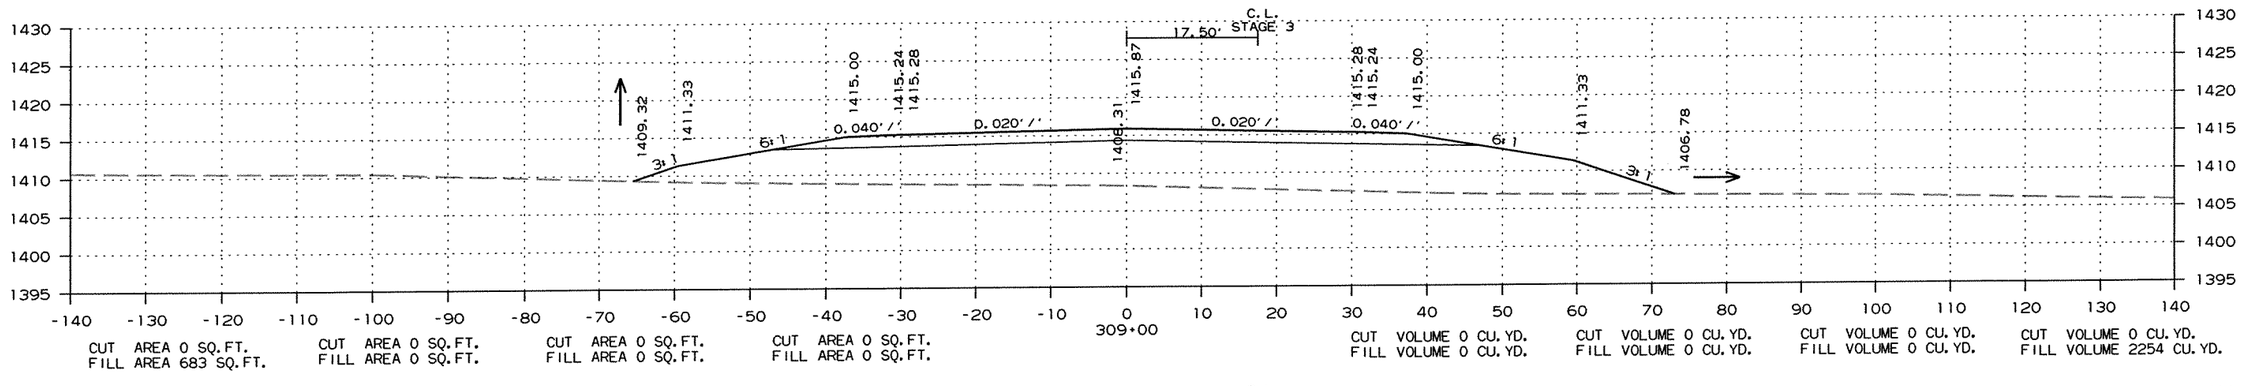

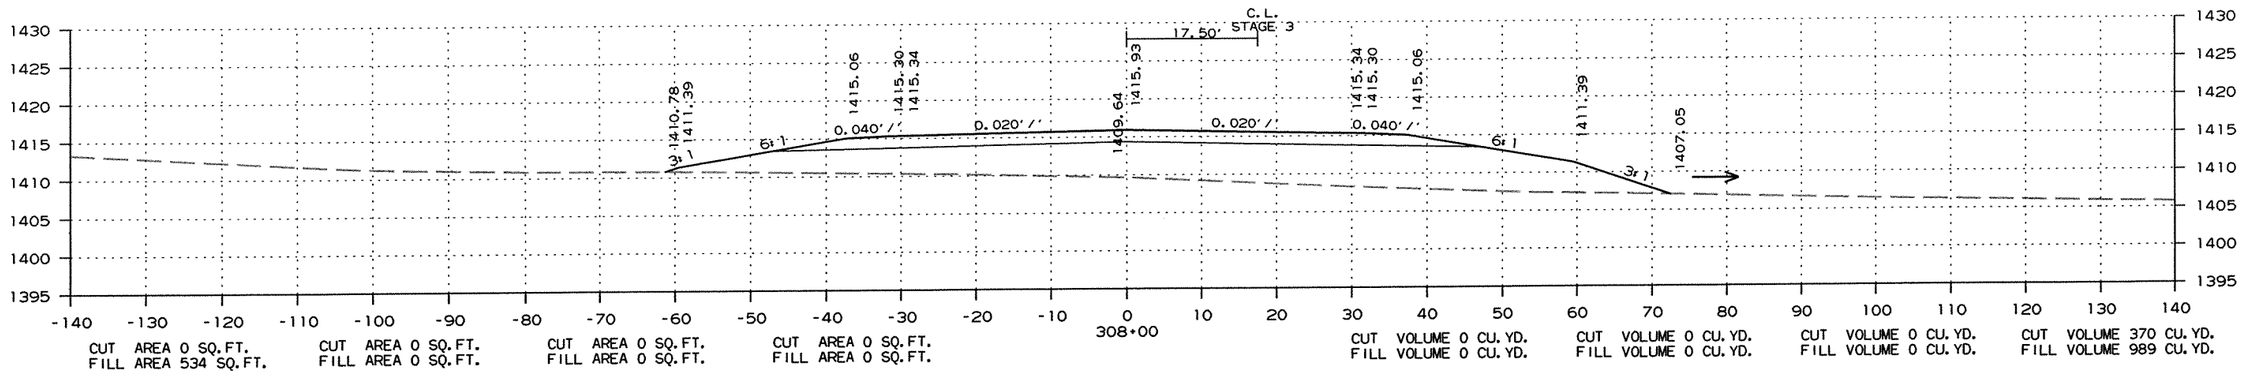

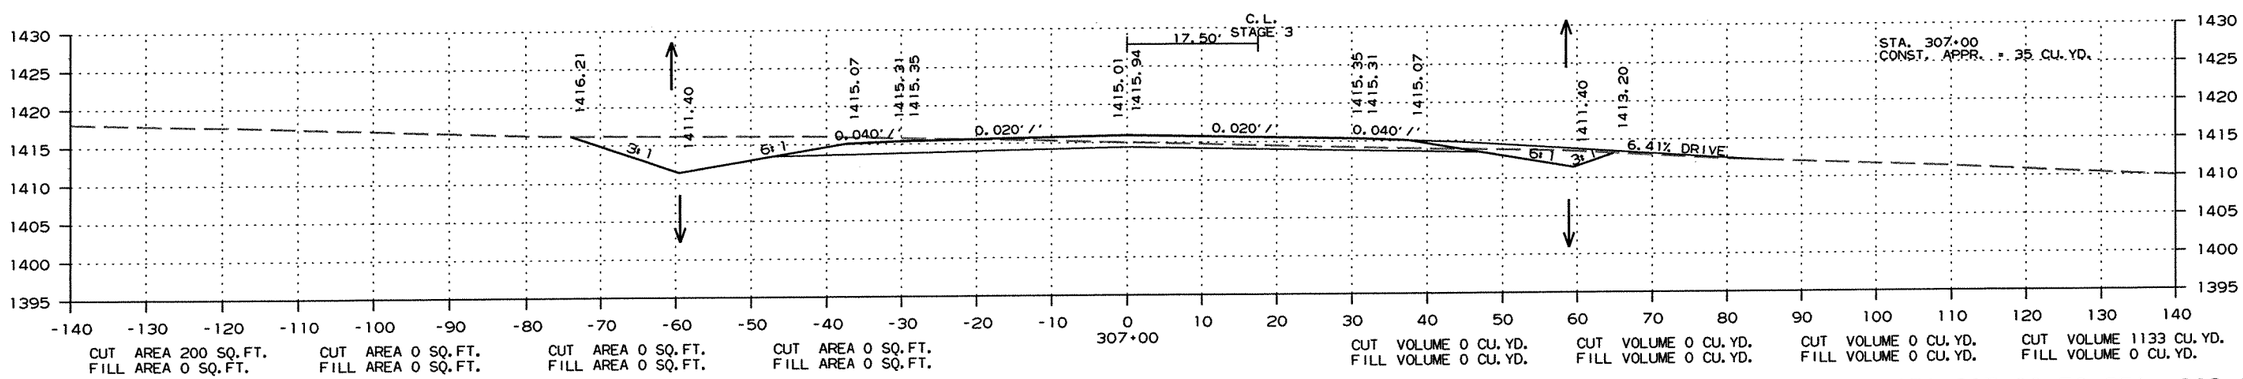


CROSS SECTION STA. 307+00 TO STA. 309+00

R090065.DGN 11/13/2011

DATE REVISED	DATE FILMED	DATE REVISED	DATE FILMED	FED.RD. DIST.NO.	STATE	FED.AID PROJ.NO.	SHEET NO.	TOTAL SHEETS
				6	ARK.			
				JOB NO.		090065	341	460

(2) CROSS SECTIONS

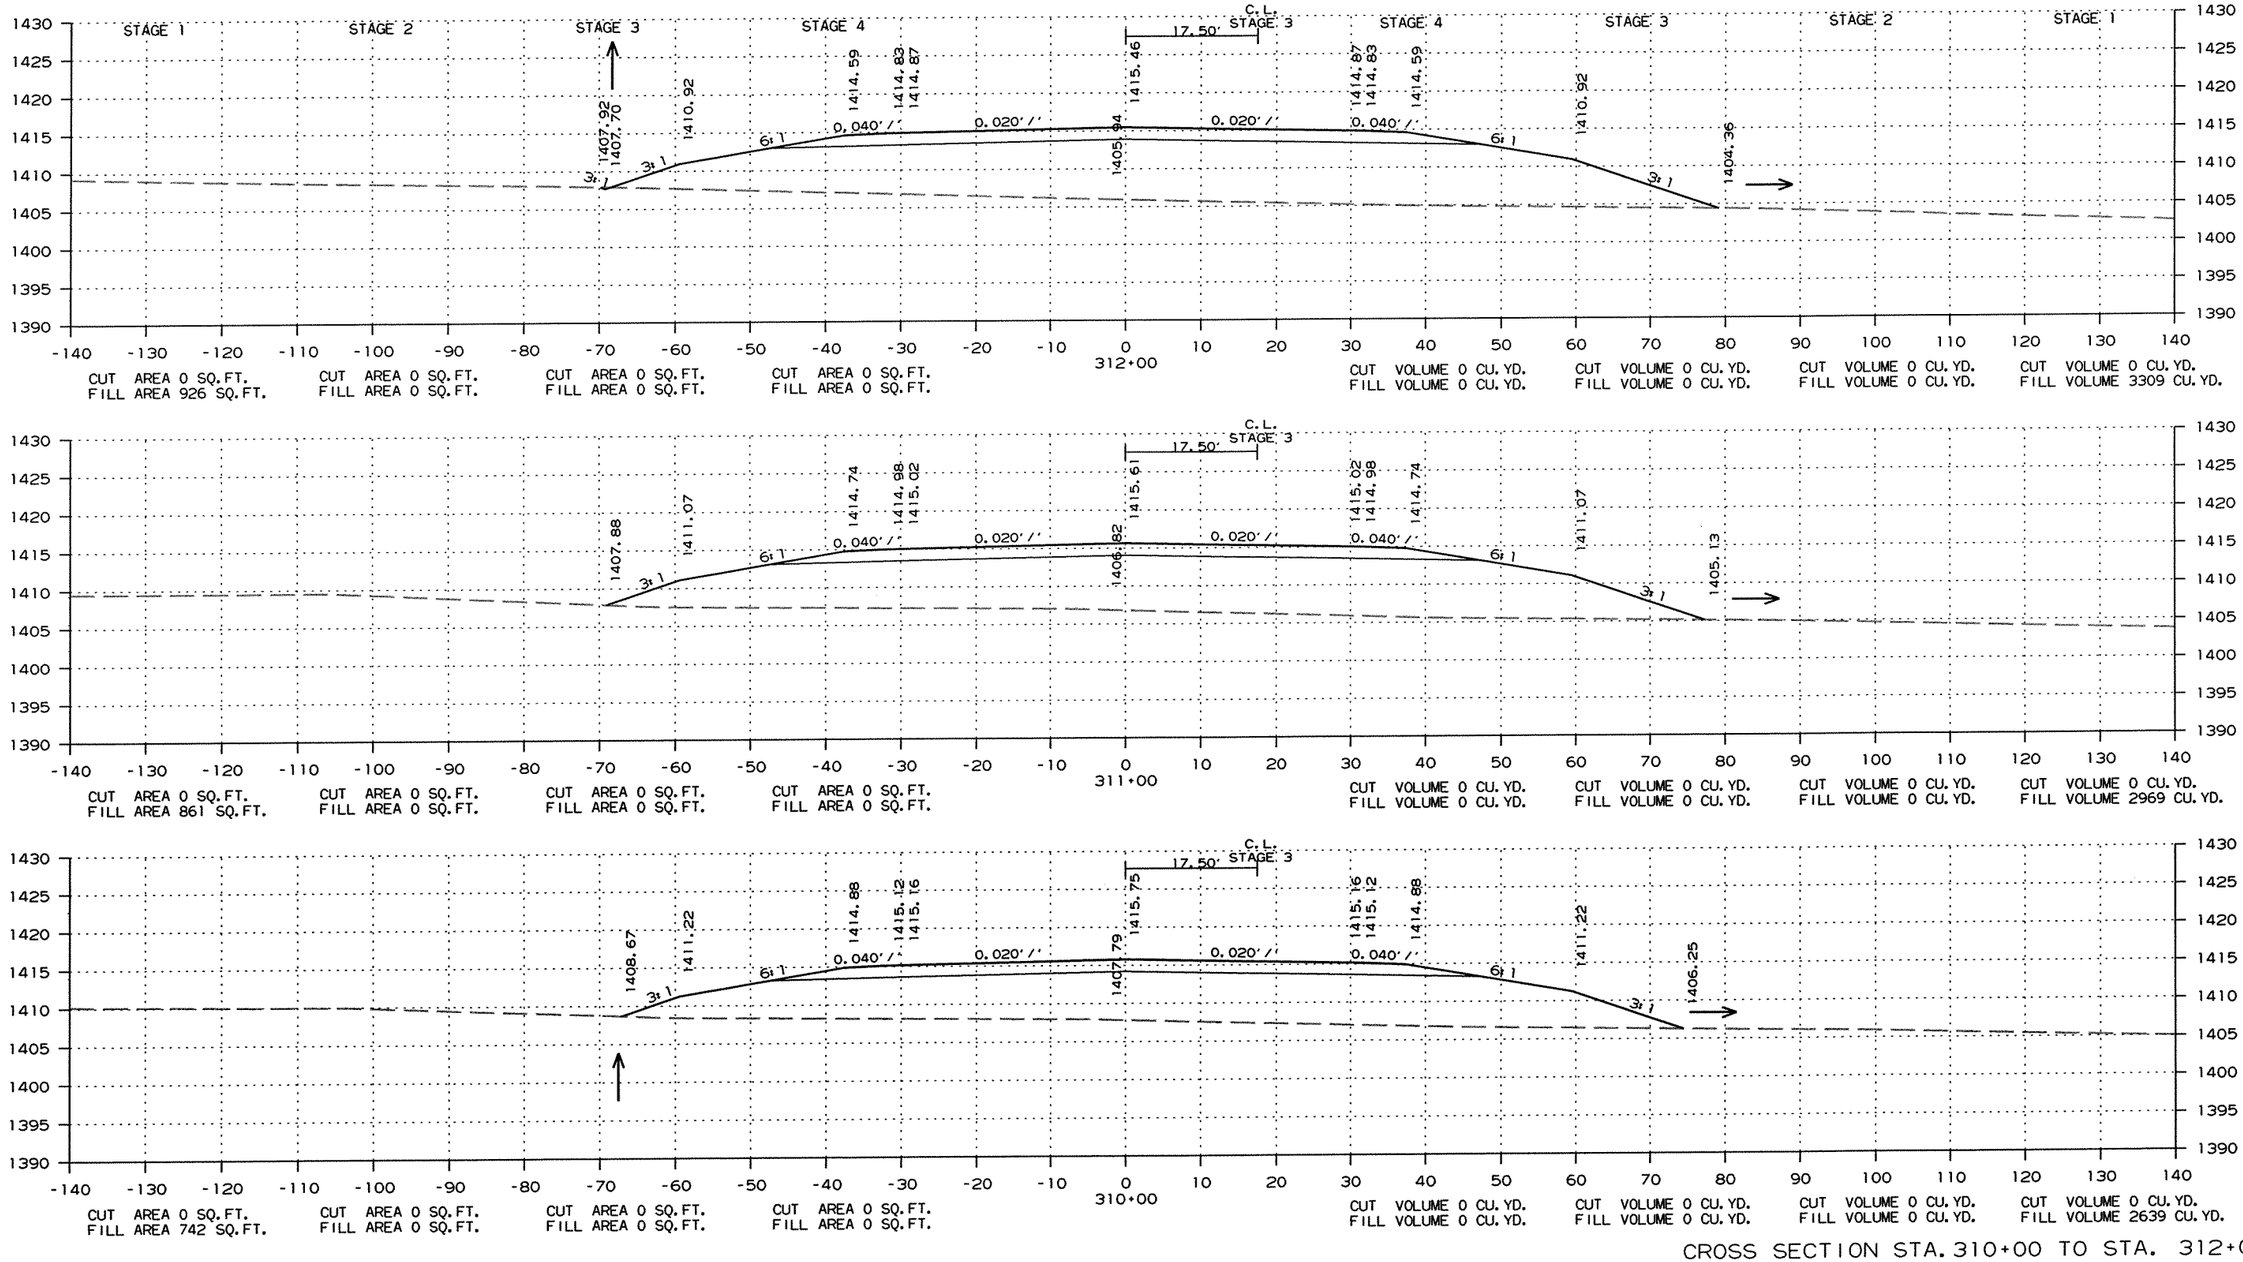


CROSS SECTION STA. 310+00 TO STA. 312+00

R090065.DGN 11/13/2011

DATE REVISED	DATE FILMED	DATE REVISED	DATE FILMED	FED.RD. DIST.NO.	STATE	FED.AID PROJ.NO.	SHEET NO.	TOTAL SHEETS
				6	ARK.			
				JOB NO.		090065	342	460

(2) CROSS SECTIONS

STAGE 1 STAGE 2 STAGE 3 STAGE 4 STAGE 4 STAGE 3 STAGE 2 STAGE 1

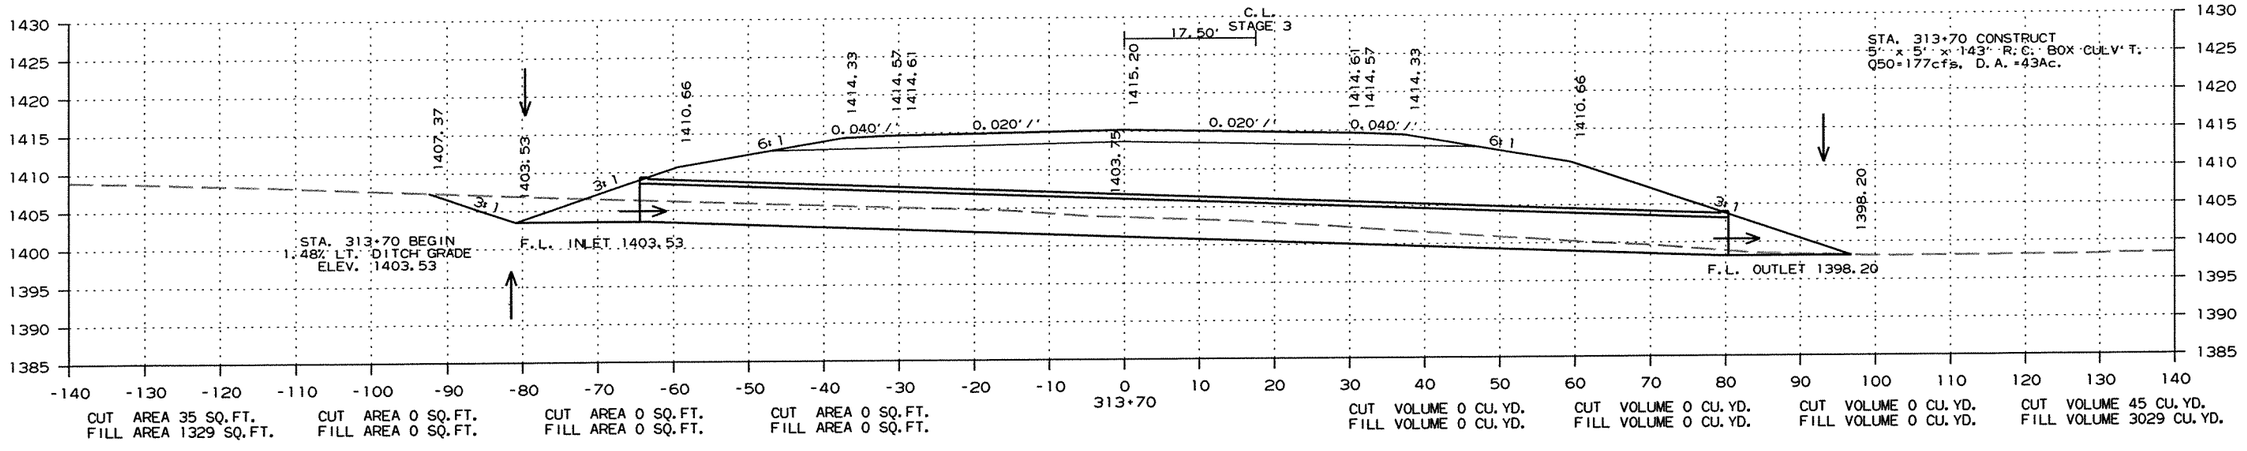


CROSS SECTION STA. 313+00 TO STA. 313+70


R090065.DGN 11/13/2011

DATE REVISED	DATE FILMED	DATE REVISED	DATE FILMED	FED.RD. DIST.NO.	STATE	FED.AID PROJ.NO.	SHEET NO.	TOTAL SHEETS
				6	ARK.			
				JOB NO.		090065	343	460

(2) CROSS SECTIONS

STAGE 1 STAGE 2 STAGE 3 STAGE 4 STAGE 4 STAGE 3 STAGE 2 STAGE 1

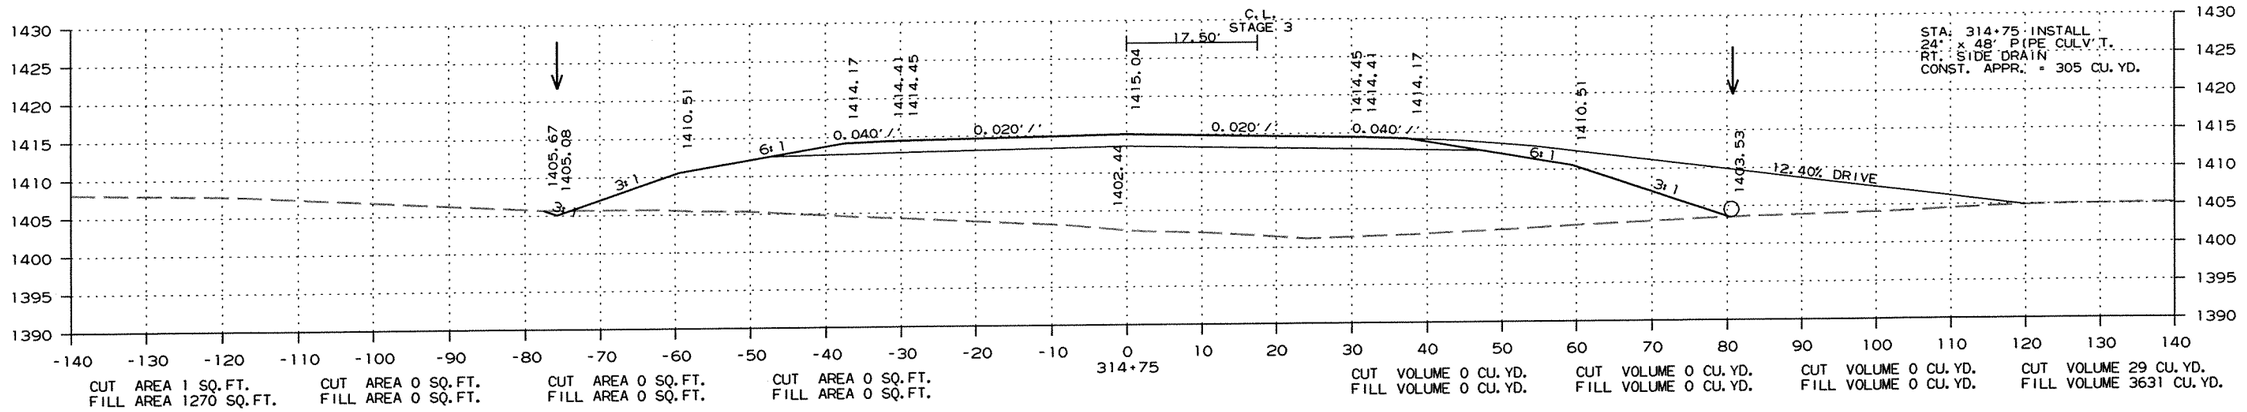

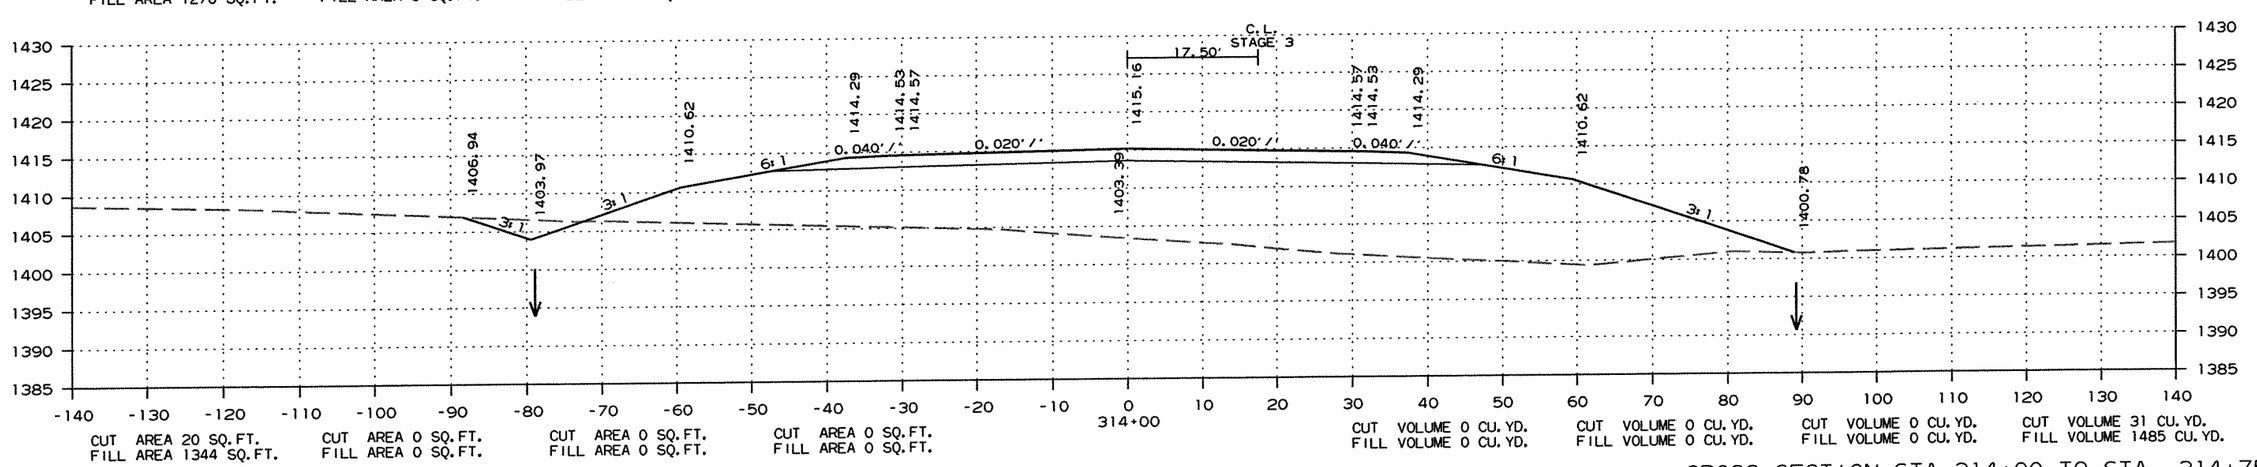



CROSS SECTION STA. 314+00 TO STA. 314+75


R090065.DGN 11/13/2011

DATE REVISED	DATE FILMED	DATE REVISED	DATE FILMED	FED.RD. DIST.NO.	STATE	FED.AID PROJ.NO.	SHEET NO.	TOTAL SHEETS
				6	ARK.			
				JOB NO.		090065	344	460

(2) CROSS SECTIONS

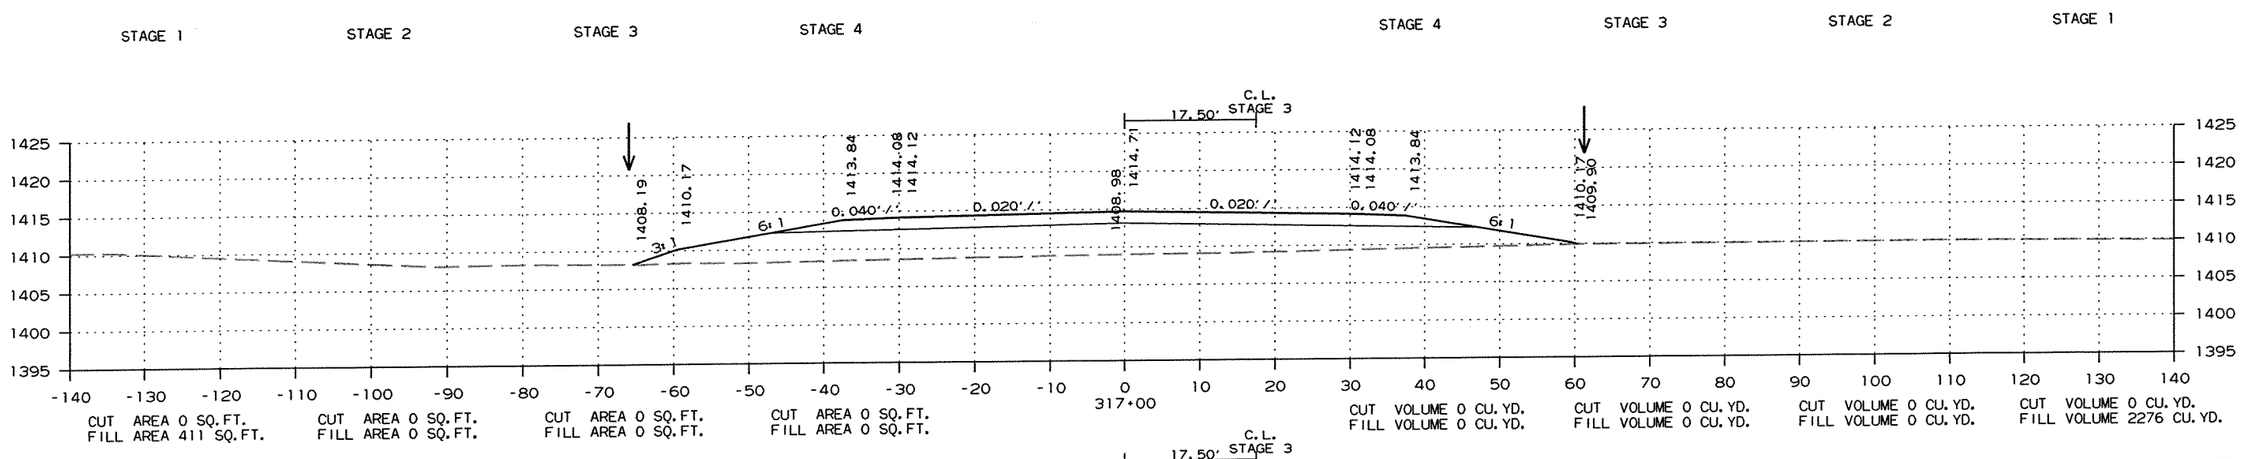

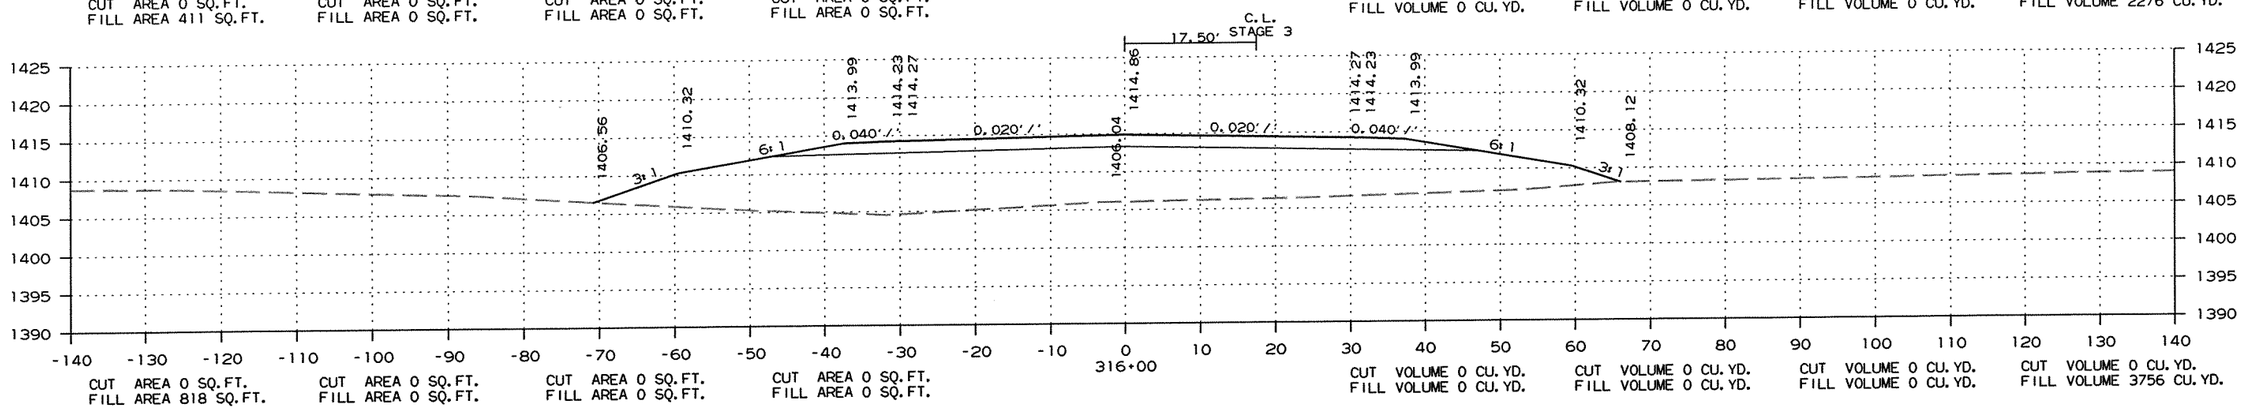

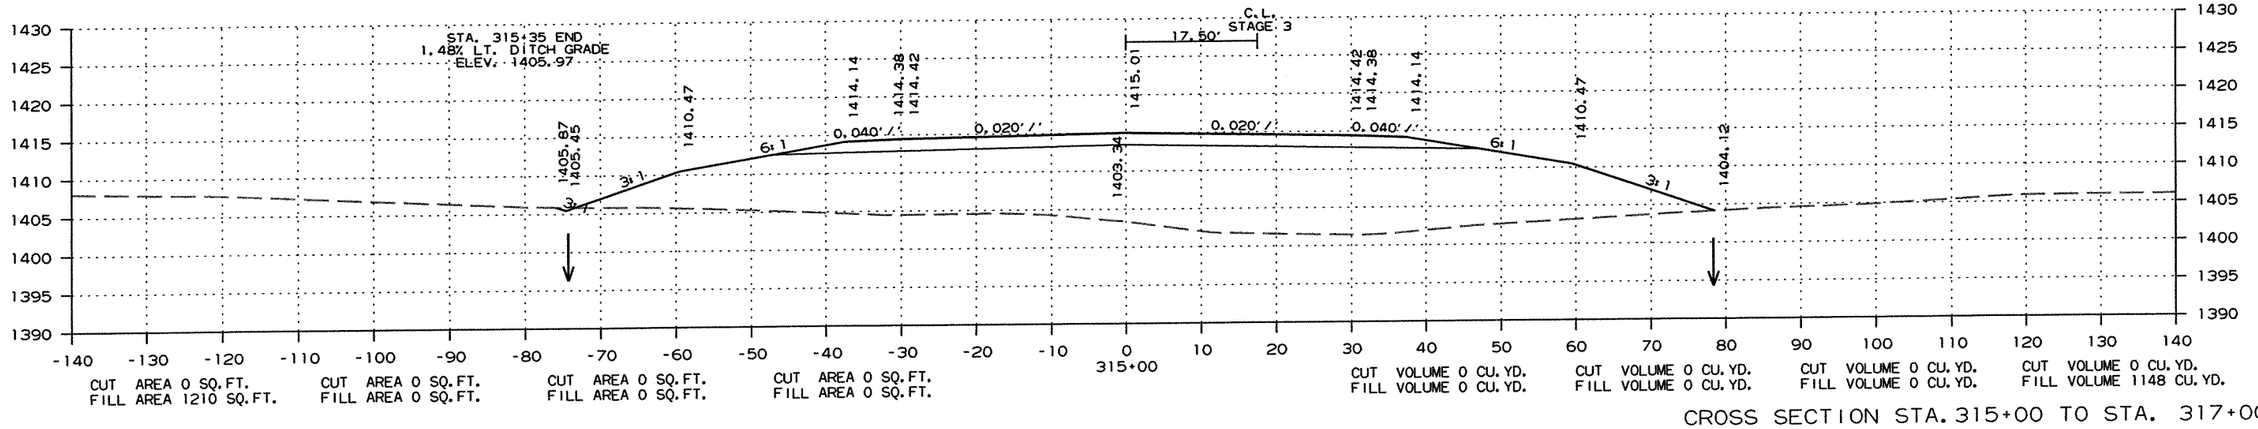


CROSS SECTION STA. 315+00 TO STA. 317+00


R090065.DGN 11/13/2011


DATE REVISED	DATE FILMED	DATE REVISED	DATE FILMED	FED.RD. DIST.NO.	STATE	FED.AID PROJ.NO.	SHEET NO.	TOTAL SHEETS
				6	ARK.			
				JOB NO.		090065	345	460

(2) CROSS SECTIONS

STAGE 1 STAGE 2 STAGE 3 STAGE 4 STAGE 4 STAGE 3 STAGE 2 STAGE 1

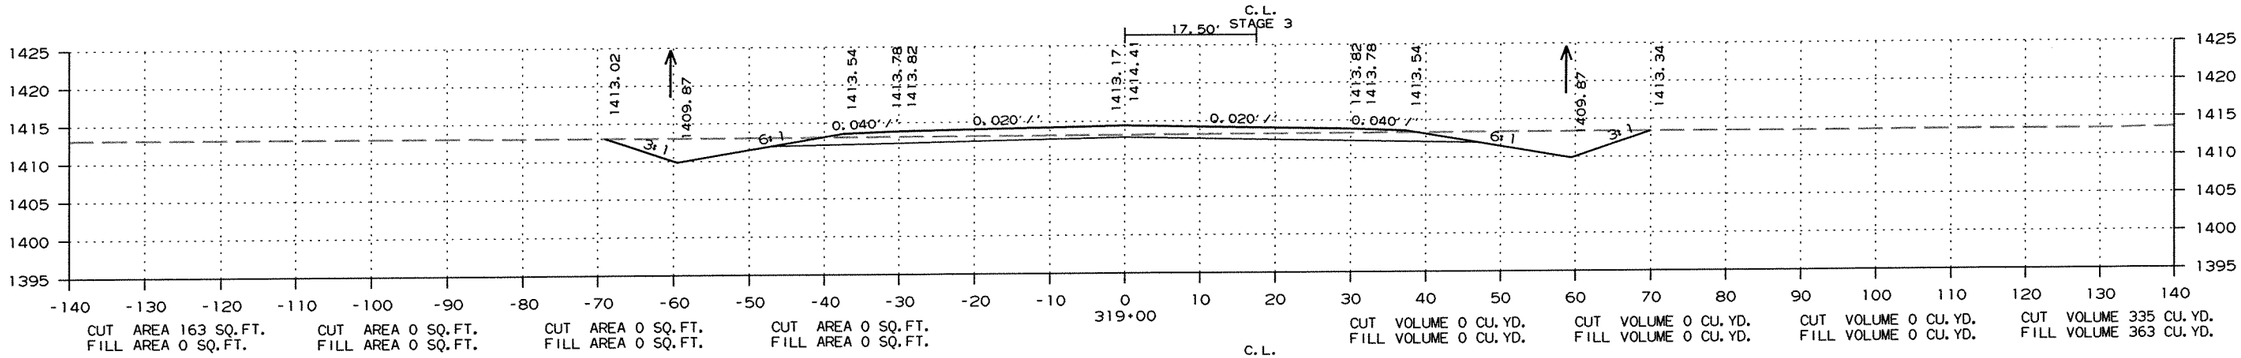

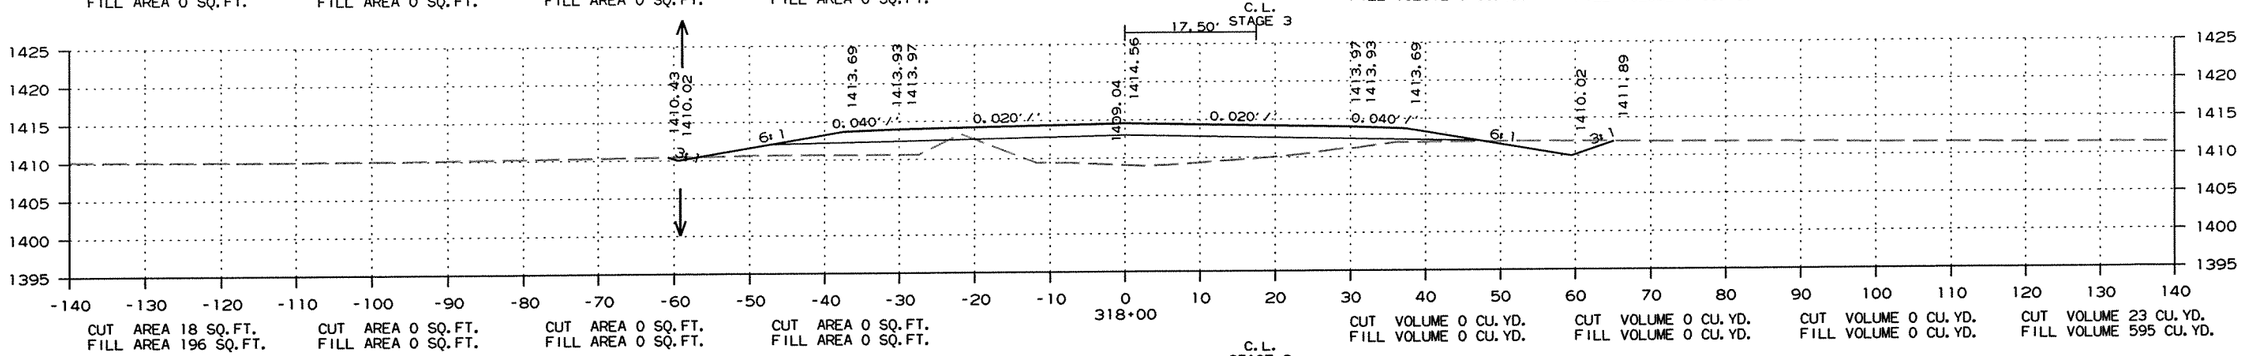

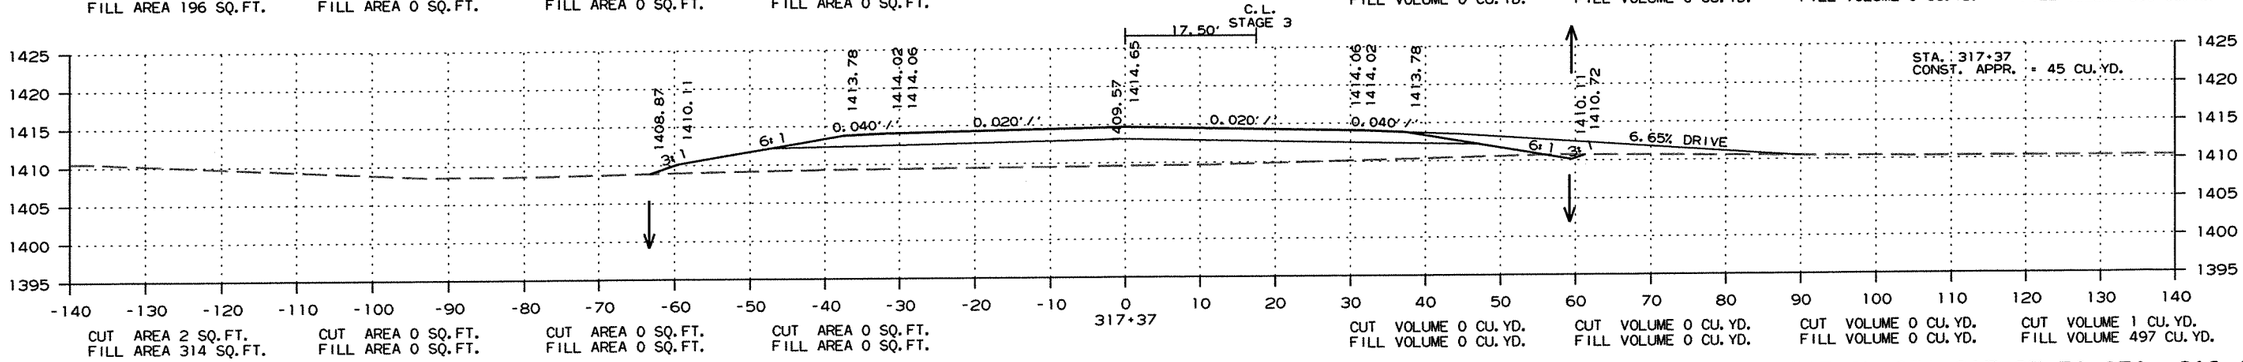


CROSS SECTION STA. 317+37 TO STA. 319+00


R090065.DGN 11/13/2011


DATE REVISED	DATE FILMED	DATE REVISED	DATE FILMED	FED.RD. DIST.NO.	STATE	FED.AID PROJ.NO.	SHEET NO.	TOTAL SHEETS
				6	ARK.			
				JOB NO.		090065	346	460

(2) CROSS SECTIONS

STAGE 1 STAGE 2 STAGE 3 STAGE 4 STAGE 4 STAGE 3 STAGE 2 STAGE 1

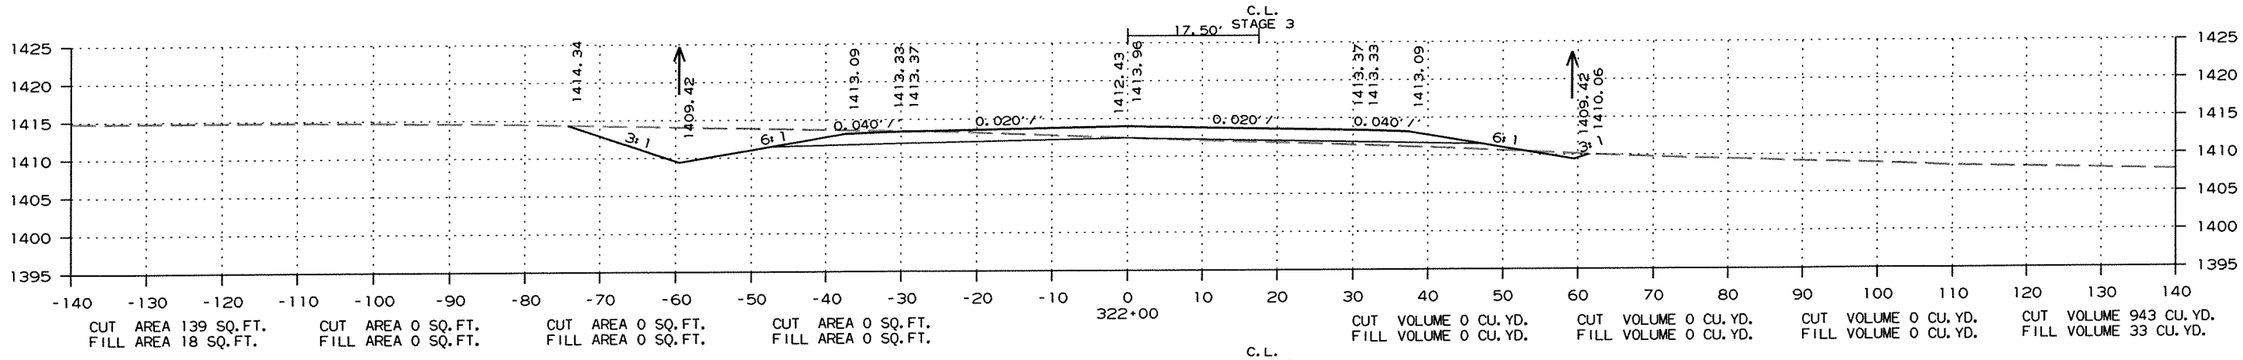

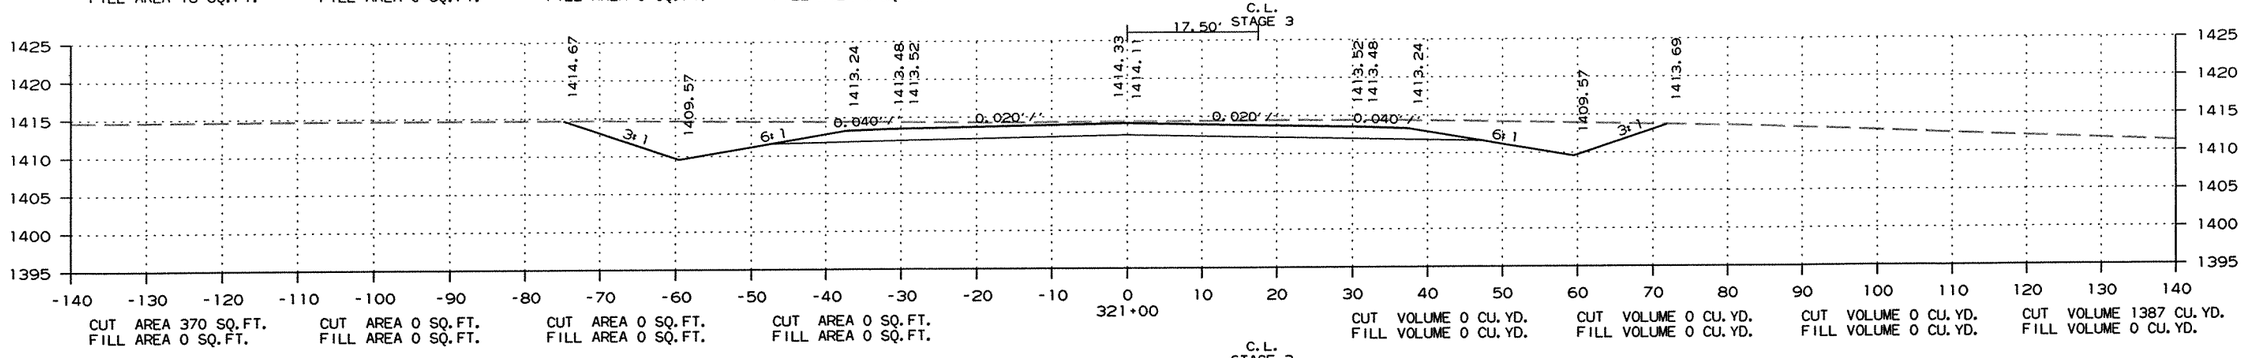

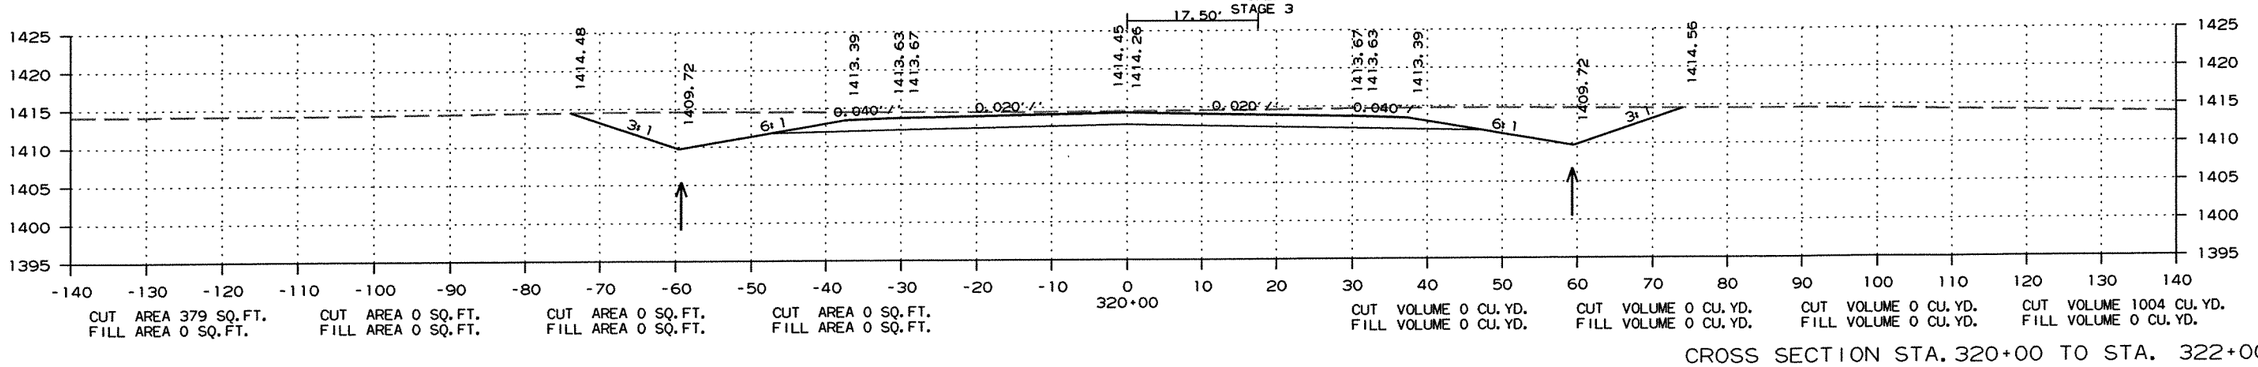


CROSS SECTION STA. 320+00 TO STA. 322+00

R090065.DGN 11/13/2011

DATE REVISED	DATE FILMED	DATE REVISED	DATE FILMED	FED.RD. DIST.NO.	STATE	FED.AID PROJ.NO.	SHEET NO.	TOTAL SHEETS
				6	ARK.			
				JOB NO.		090065	347	460

(2) CROSS SECTIONS

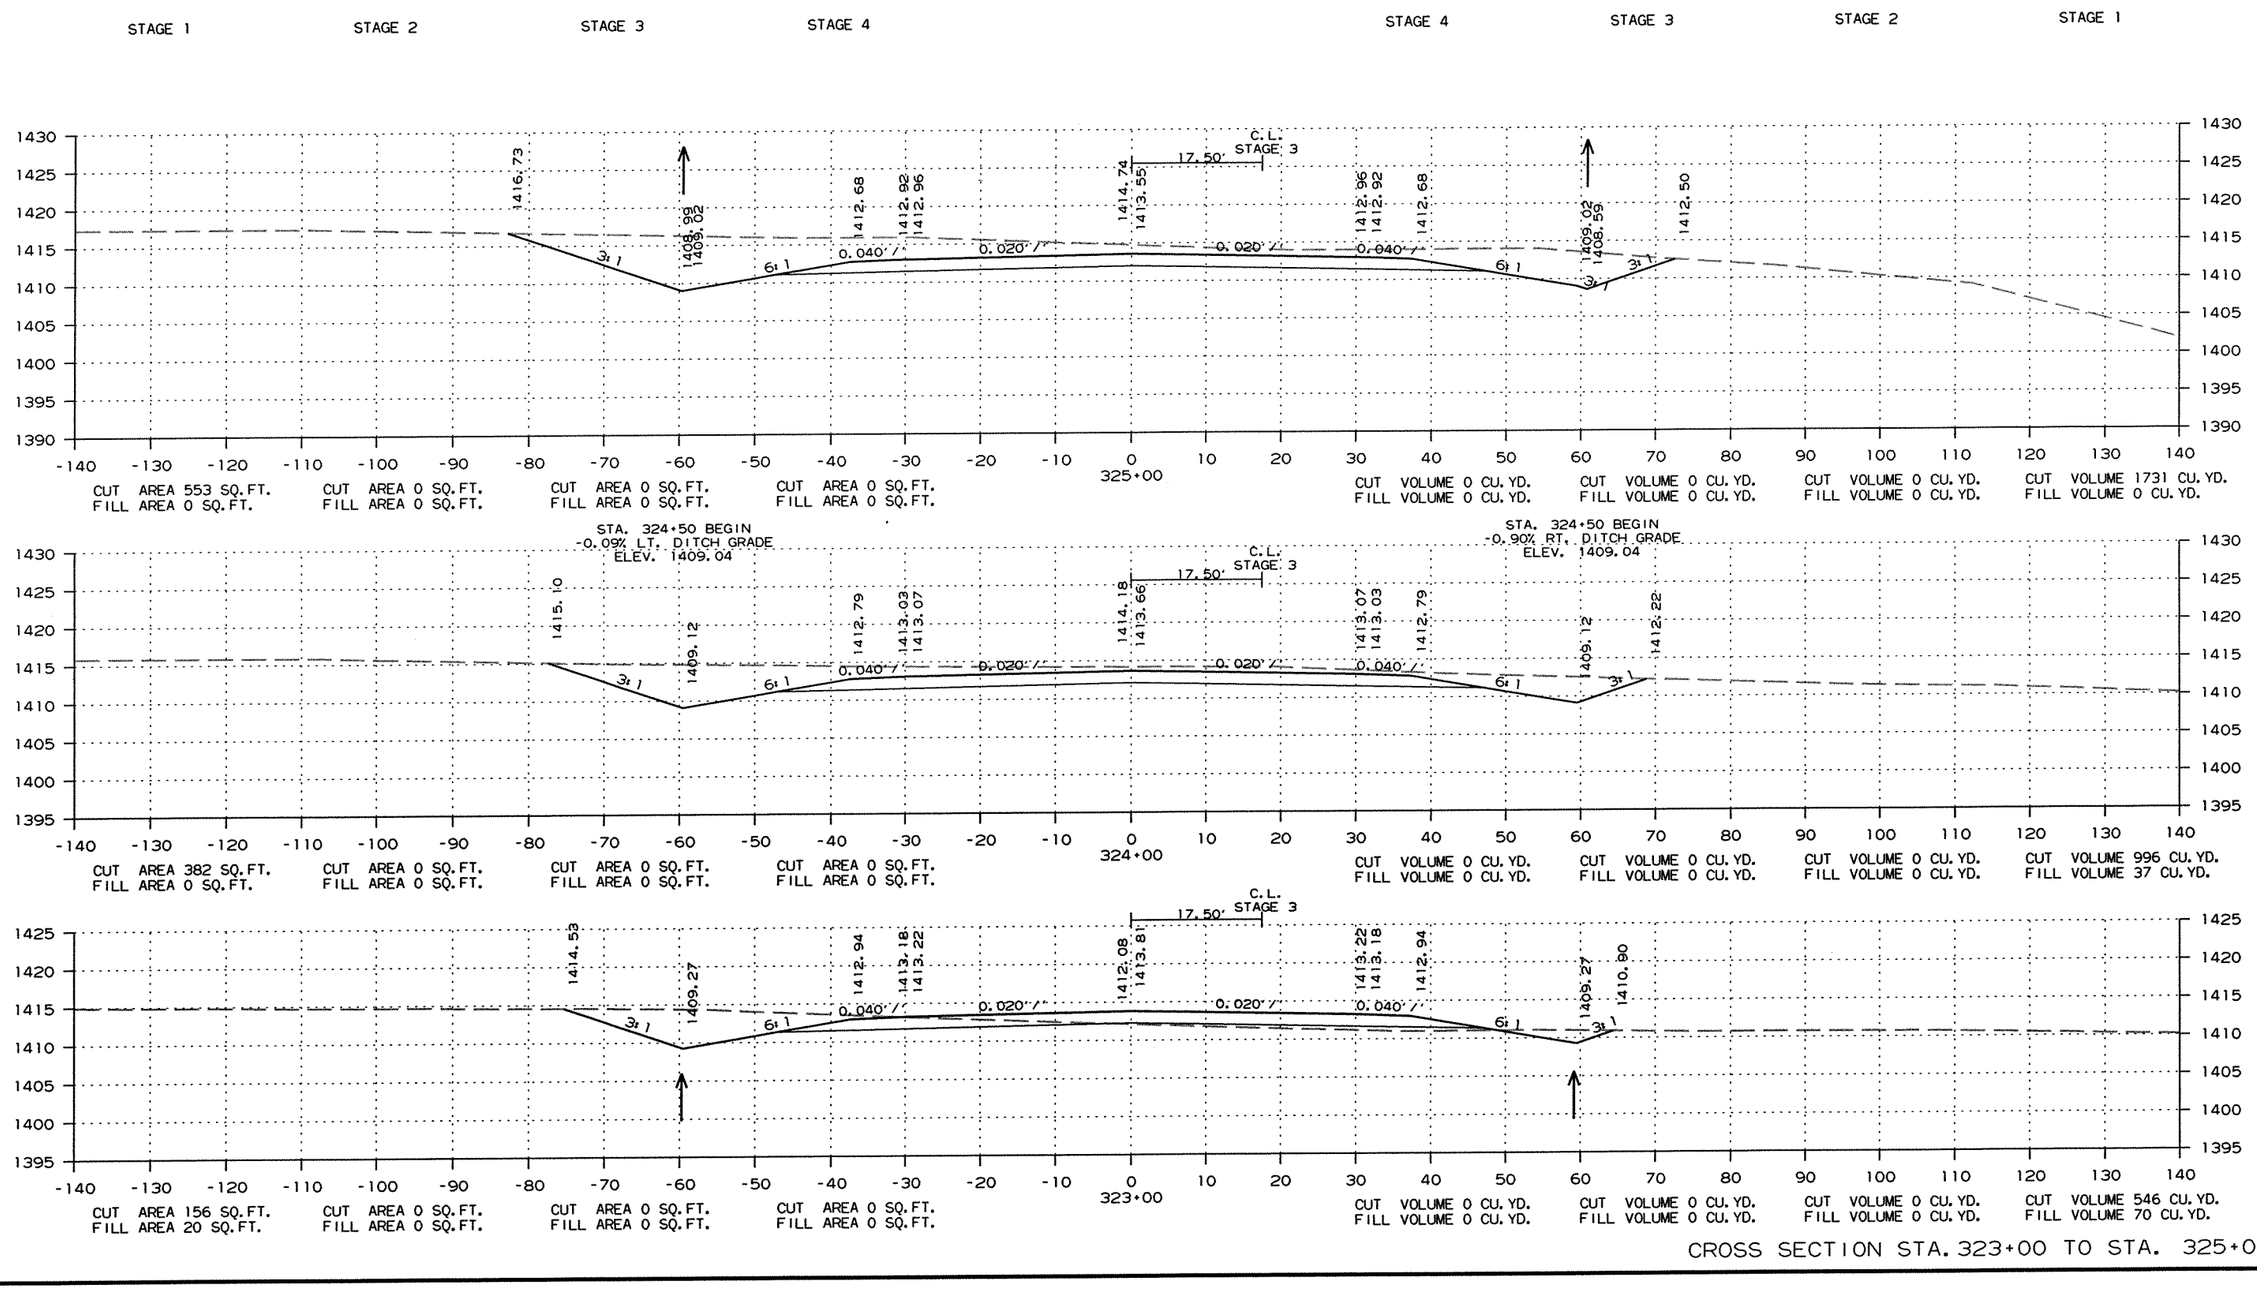


CROSS SECTION STA. 323+00 TO STA. 325+00

R090065.DGN 11/13/2011

DATE REVISED	DATE FILMED	DATE REVISED	DATE FILMED	FED.RD. DIST.NO.	STATE	FED.AID PROJ.NO.	SHEET NO.	TOTAL SHEETS
				6	ARK.			
				JOB NO.		090065	348	460

(2) CROSS SECTIONS

STAGE 1 STAGE 2 STAGE 3 STAGE 4 STAGE 4 STAGE 3 STAGE 2 STAGE 1

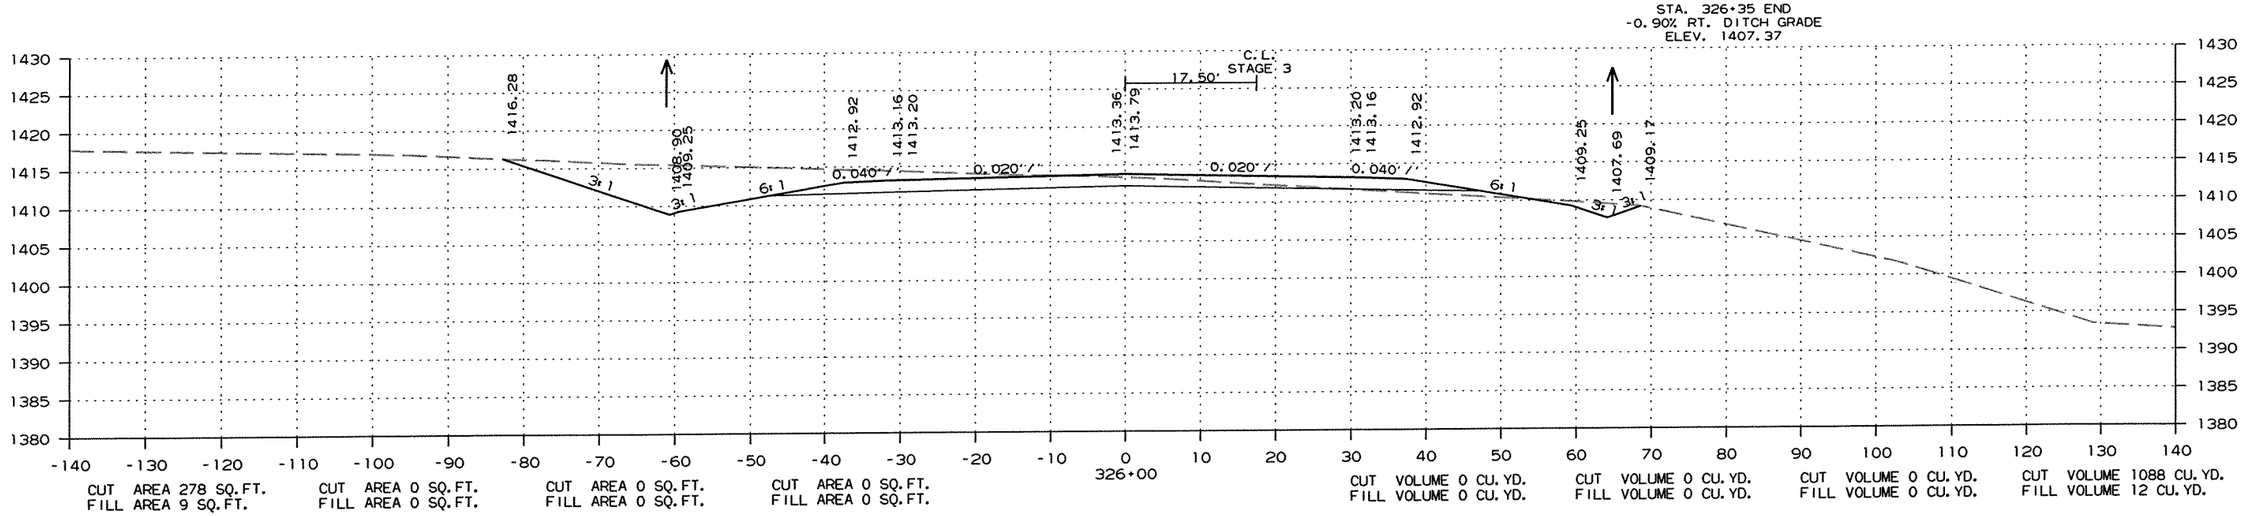

CROSS SECTION STA. 325+27 TO STA. 326+00


R090065.DGN 11/13/2011

DATE REVISED	DATE FILMED	DATE REVISED	DATE FILMED


FED.RD. DIST.NO.	STATE	FED.AID PROJ.NO.	SHEET NO.	TOTAL SHEETS
6	ARK.			
JOB NO.		090065	349	460

(2) CROSS SECTIONS

STAGE 1 STAGE 2 STAGE 3 STAGE 4 STAGE 4 STAGE 3 STAGE 2 STAGE 1

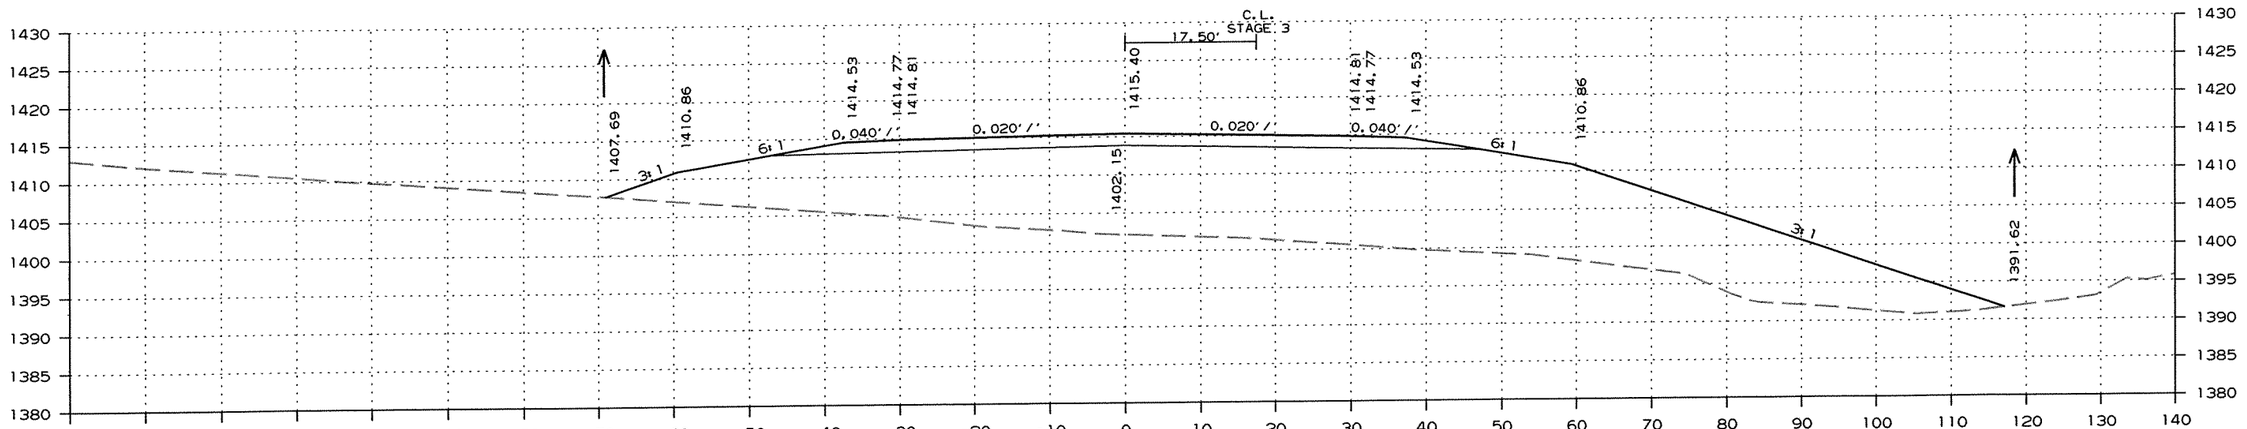

CUT AREA 0 SQ.FT. FILL AREA 1725 SQ.FT. | CUT AREA 0 SQ.FT. FILL AREA 0 SQ.FT. | CUT AREA 0 SQ.FT. FILL AREA 0 SQ.FT. | CUT AREA 0 SQ.FT. FILL AREA 0 SQ.FT. | CUT VOLUME 0 CU.YD. FILL VOLUME 0 CU.YD. | CUT VOLUME 0 CU.YD. FILL VOLUME 0 CU.YD. | CUT VOLUME 0 CU.YD. FILL VOLUME 0 CU.YD. | CUT VOLUME 98 CU.YD. FILL VOLUME 4417 CU.YD.

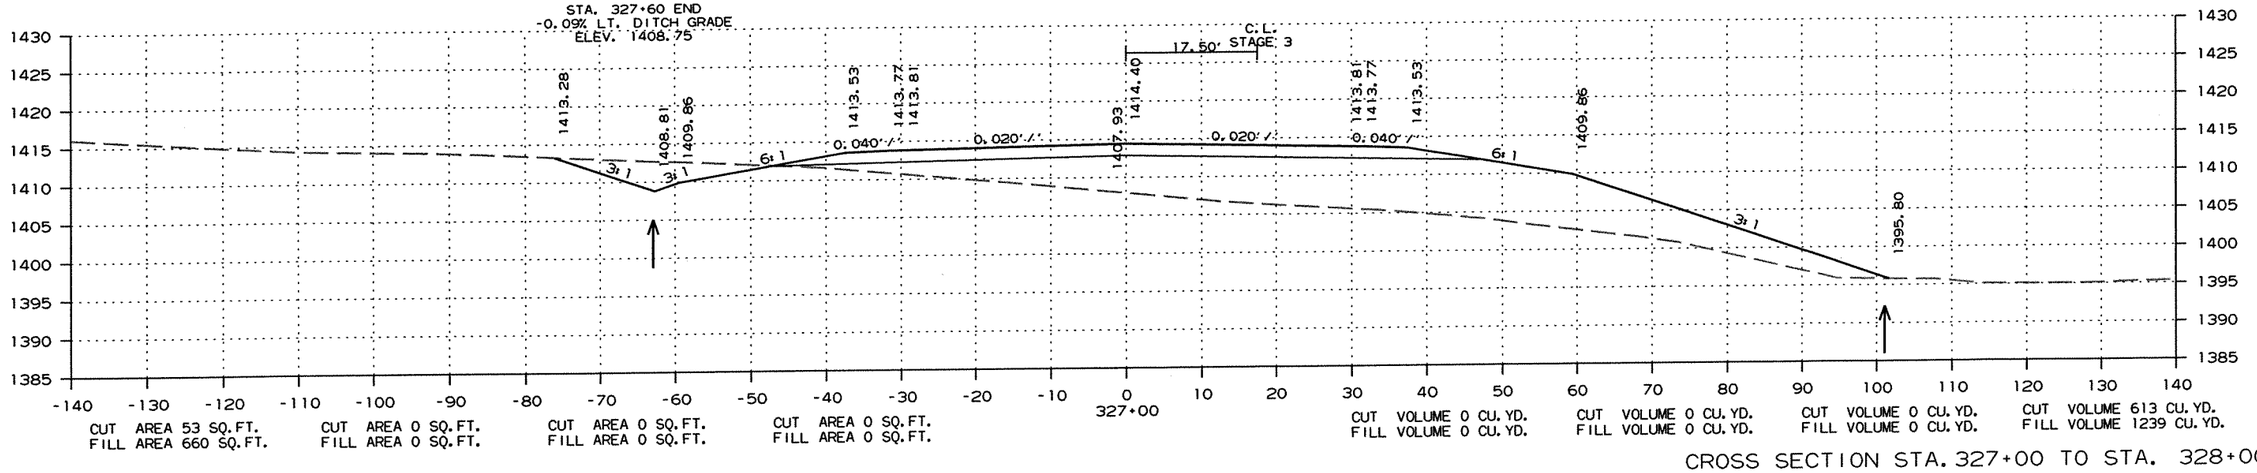

CUT AREA 53 SQ.FT. FILL AREA 660 SQ.FT. | CUT AREA 0 SQ.FT. FILL AREA 0 SQ.FT. | CUT AREA 0 SQ.FT. FILL AREA 0 SQ.FT. | CUT AREA 0 SQ.FT. FILL AREA 0 SQ.FT. | CUT VOLUME 0 CU.YD. FILL VOLUME 0 CU.YD. | CUT VOLUME 0 CU.YD. FILL VOLUME 0 CU.YD. | CUT VOLUME 0 CU.YD. FILL VOLUME 0 CU.YD. | CUT VOLUME 613 CU.YD. FILL VOLUME 1239 CU.YD.


CROSS SECTION STA. 327+00 TO STA. 328+00


R090065.DGN 11/13/2011

DATE REVISED	DATE FILMED	DATE REVISED	DATE FILMED	FED.RD. DIST.NO.	STATE	FED.AID PROJ.NO.	SHEET NO.	TOTAL SHEETS
				6	ARK.			
				JOB NO.		090065	350	460

(2) CROSS SECTIONS

STAGE 1 STAGE 2 STAGE 3 STAGE 4 STAGE 4 STAGE 3 STAGE 2 STAGE 1

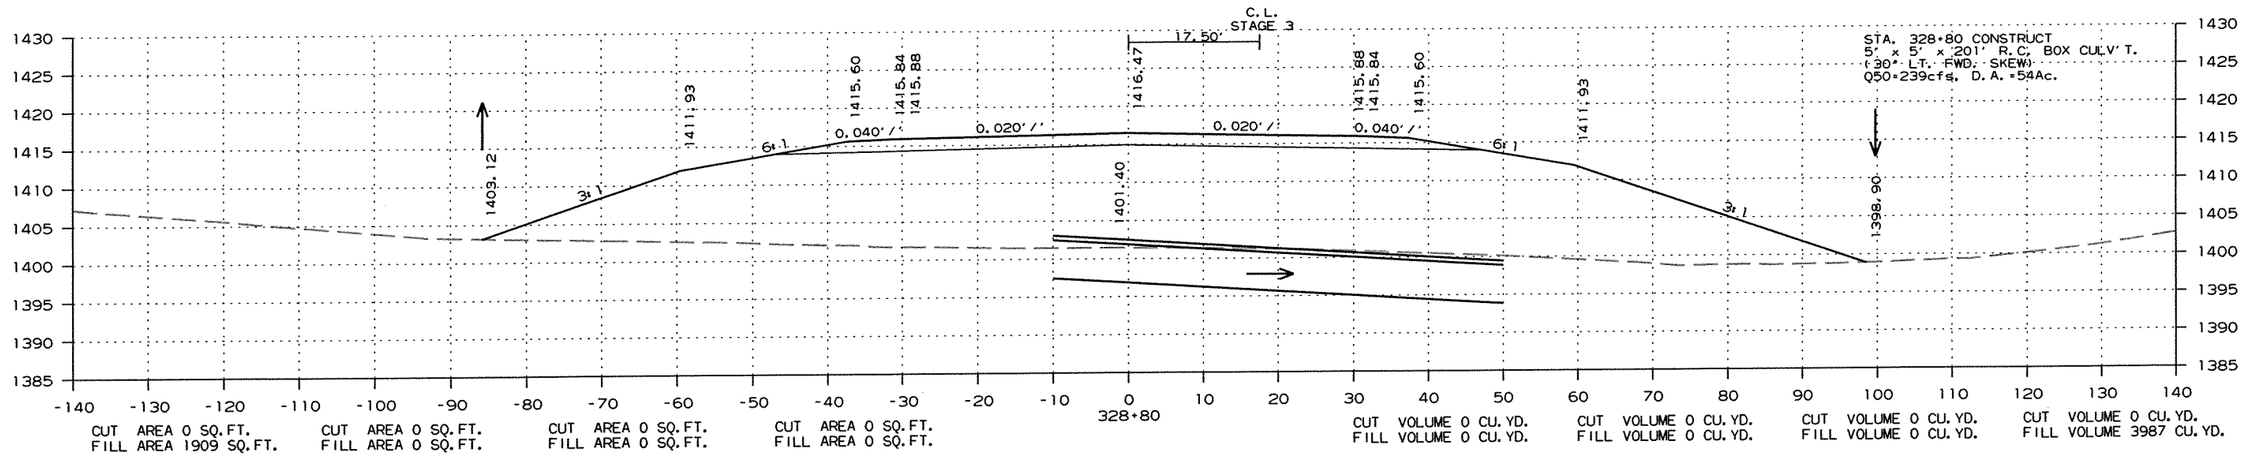

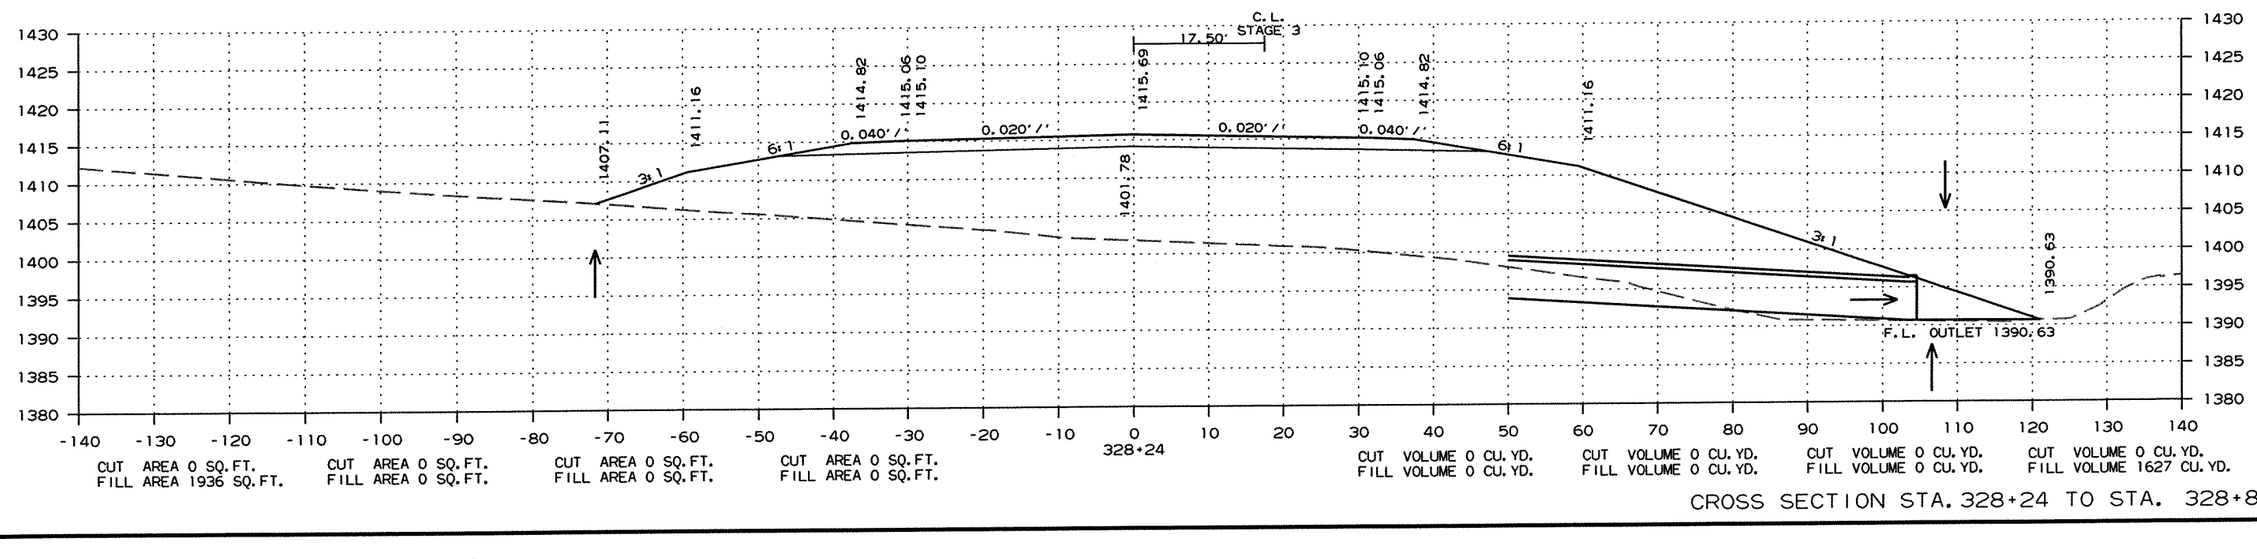


CROSS SECTION STA. 328+24 TO STA. 328+80


R090065.DGN 11/13/2011

DATE REVISED	DATE FILMED	DATE REVISED	DATE FILMED	FED.RD. DIST.NO.	STATE	FED.AID PROJ.NO.	SHEET NO.	TOTAL SHEETS
				6	ARK.			
				JOB NO.		090065	351	460

(2) CROSS SECTIONS

STAGE 1 STAGE 2 STAGE 3 STAGE 4 STAGE 4 STAGE 3 STAGE 2 STAGE 1

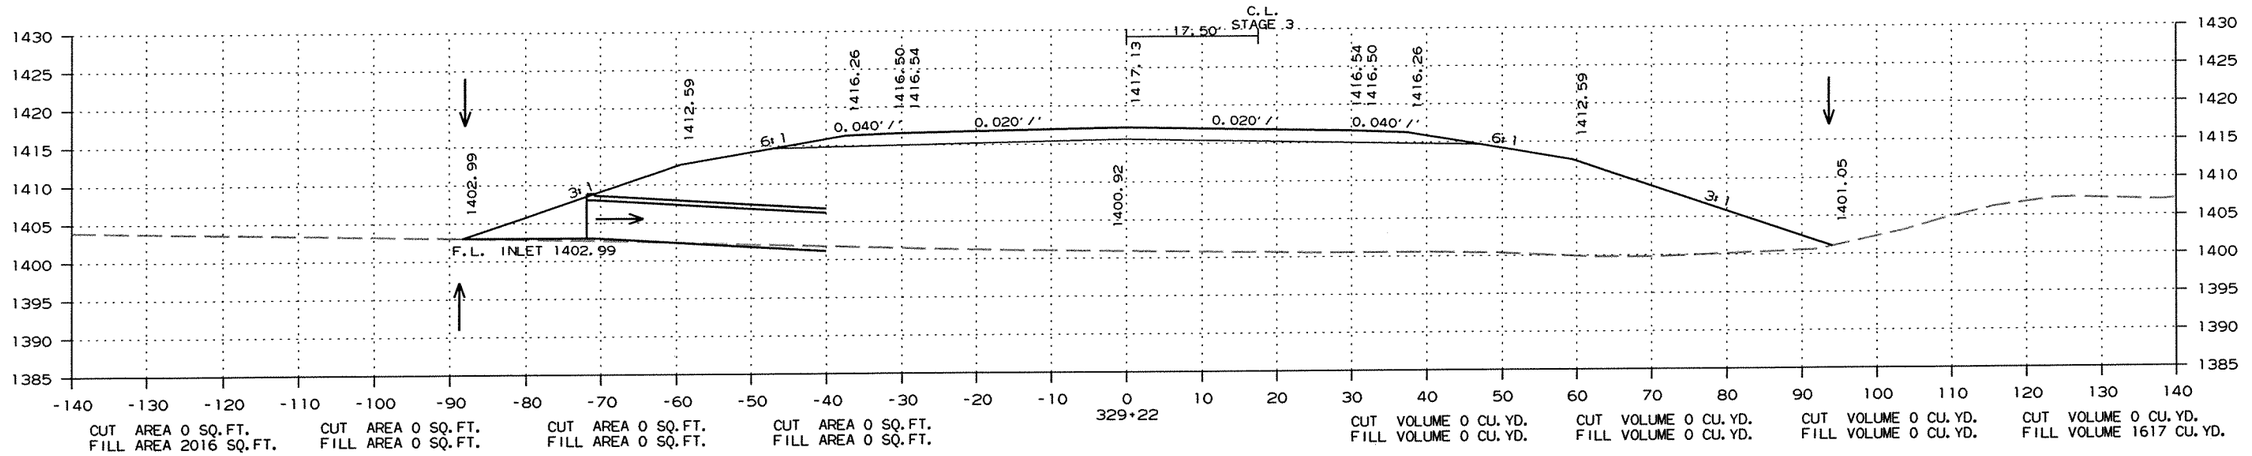

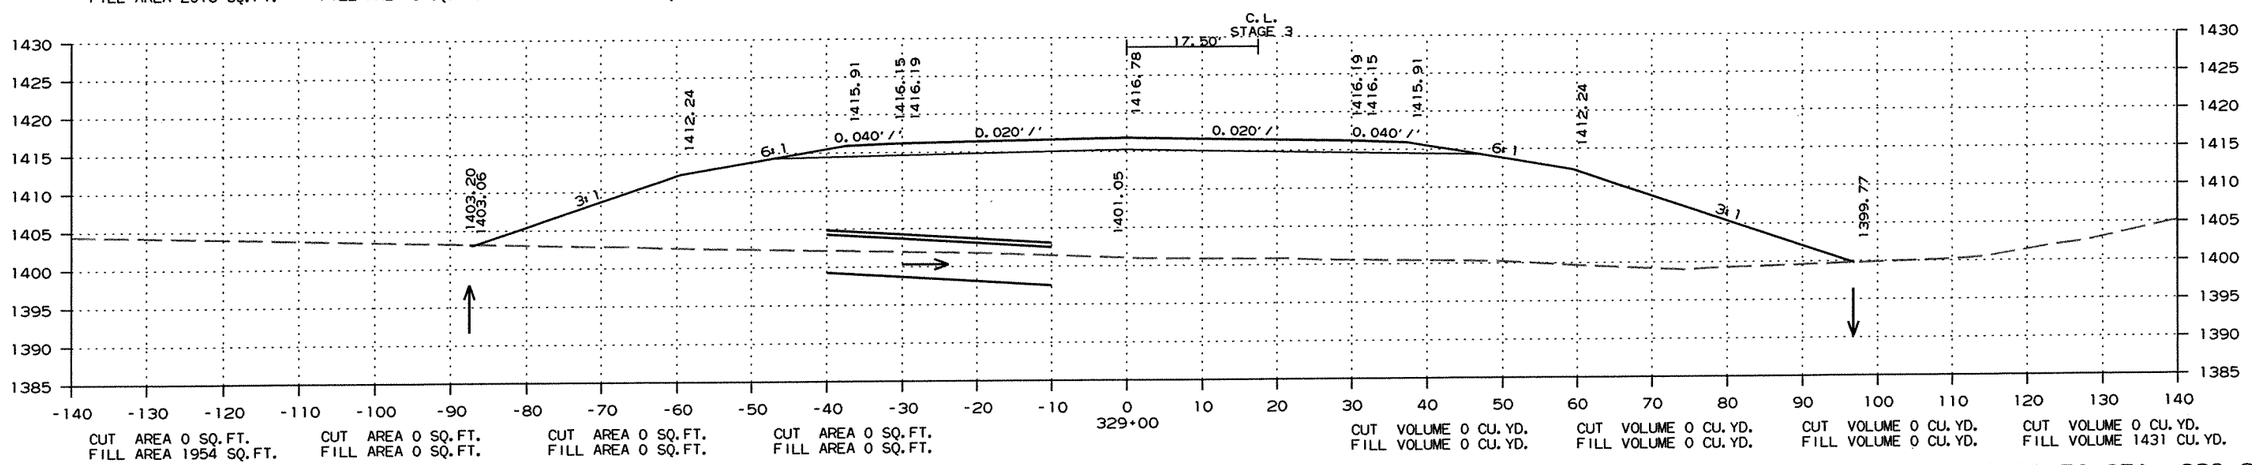


CROSS SECTION STA. 329+00 TO STA. 329+22

R090065.DGN 11/13/2011

DATE REVISED	DATE FILMED	DATE REVISED	DATE FILMED	FED.RD. DIST.NO.	STATE	FED.AID PROJ.NO.	SHEET NO.	TOTAL SHEETS
				6	ARK.			
				JOB NO.		090065	352	460

(2) CROSS SECTIONS

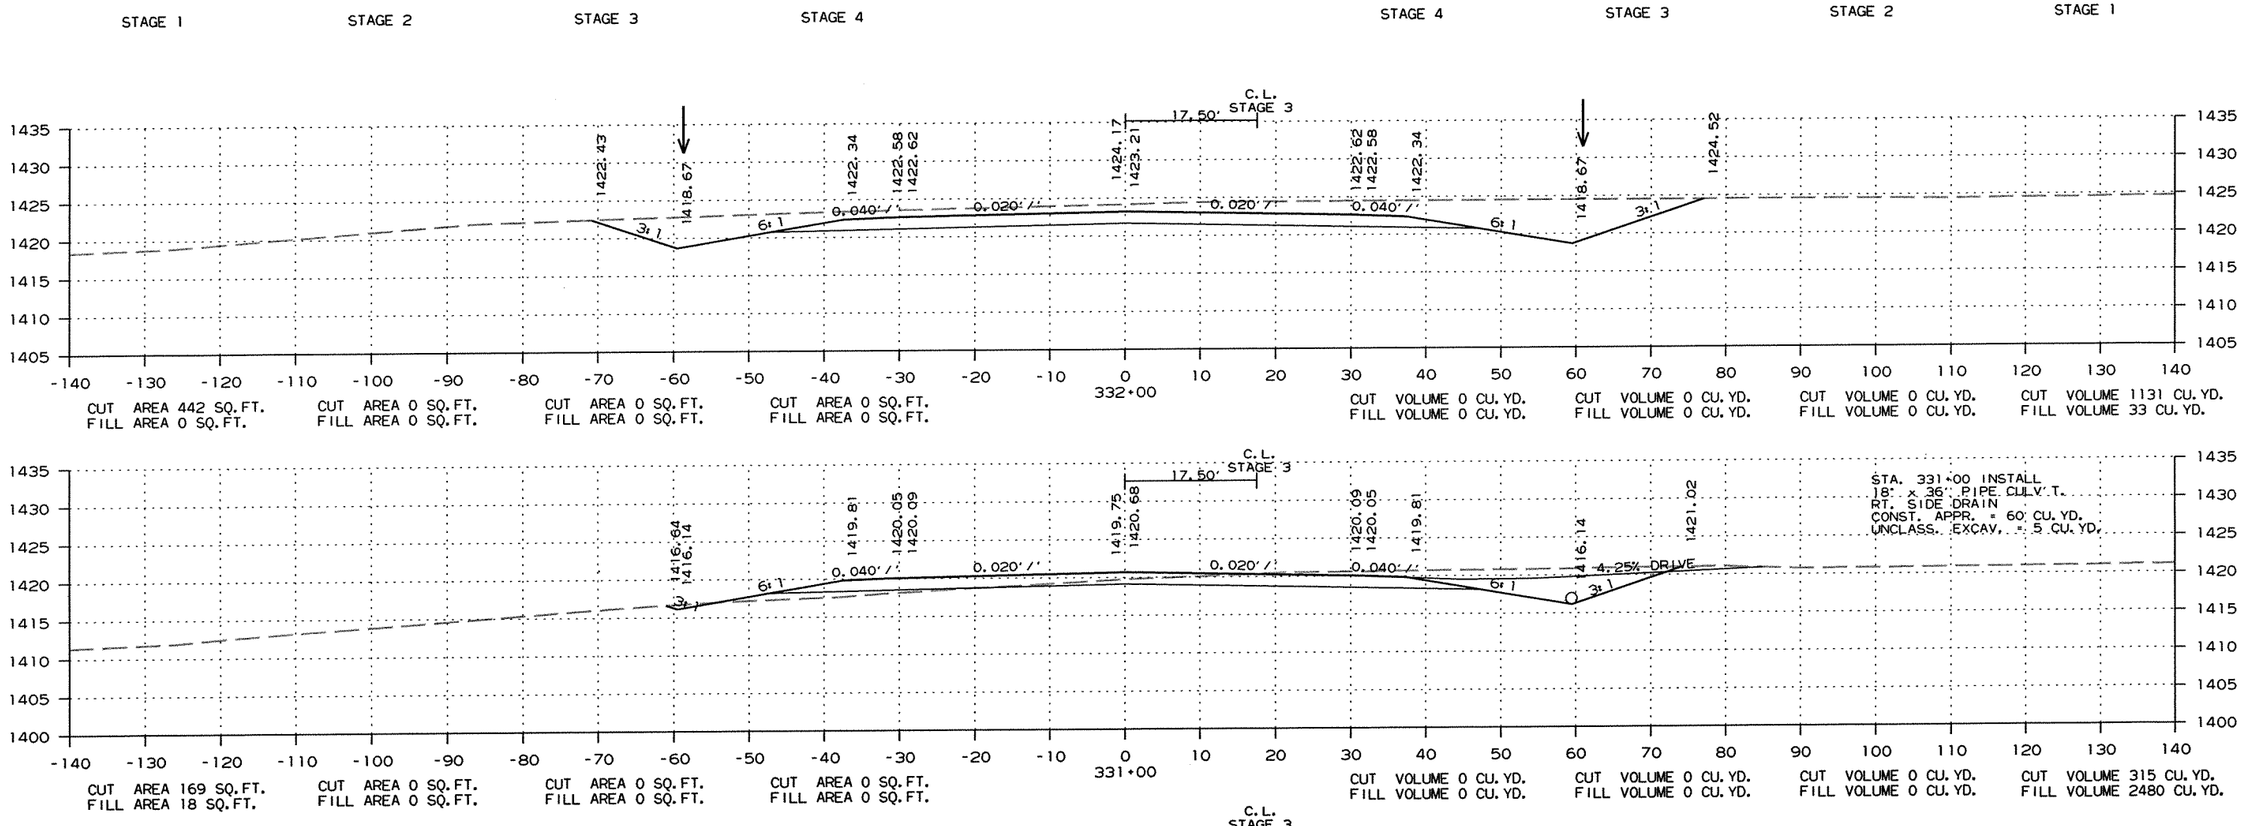


CROSS SECTION STA. 330+00 TO STA. 332+00

R090065.DGN 11/13/2011

DATE REVISED	DATE FILMED	DATE REVISED	DATE FILMED	FED.RD. DIST.NO.	STATE	FED.AID PROJ.NO.	SHEET NO.	TOTAL SHEETS
				6	ARK.			
				JOB NO.		090065	353	460

(2) CROSS SECTIONS

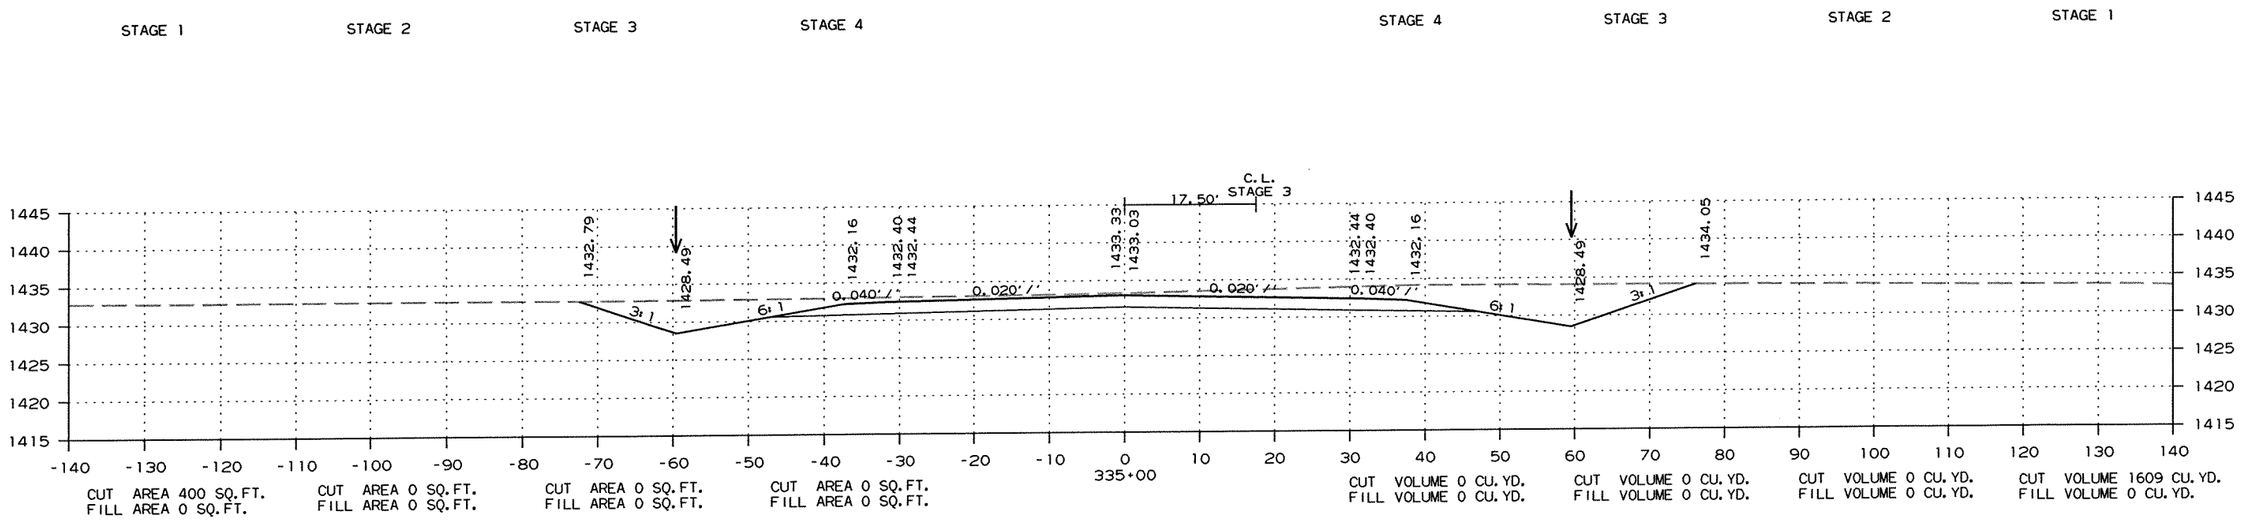


CROSS SECTION STA. 333+00 TO STA. 335+00


R090065.DGN 11/13/2011


DATE REVISED	DATE FILMED	DATE REVISED	DATE FILMED	FED.RD. DIST.NO.	STATE	FED.AID PROJ.NO.	SHEET NO.	TOTAL SHEETS
				6	ARK.			
				JOB NO.		090065	354	460

(2) CROSS SECTIONS

STAGE 1 STAGE 2 STAGE 3 STAGE 4 STAGE 4 STAGE 3 STAGE 2 STAGE 1

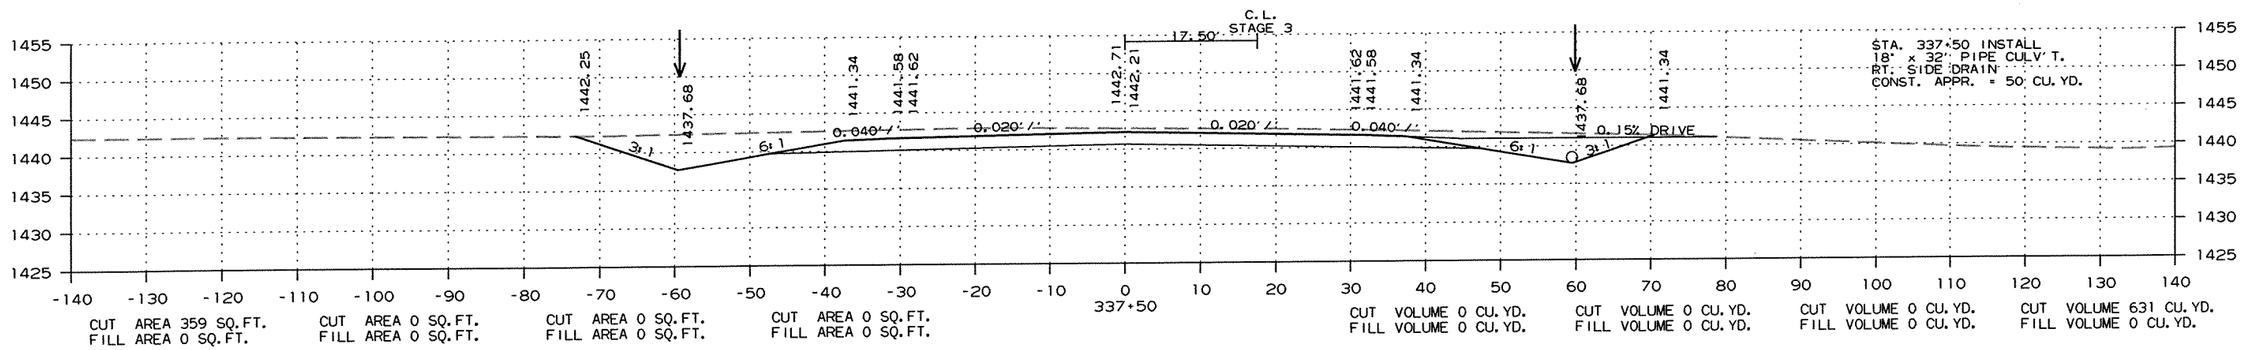

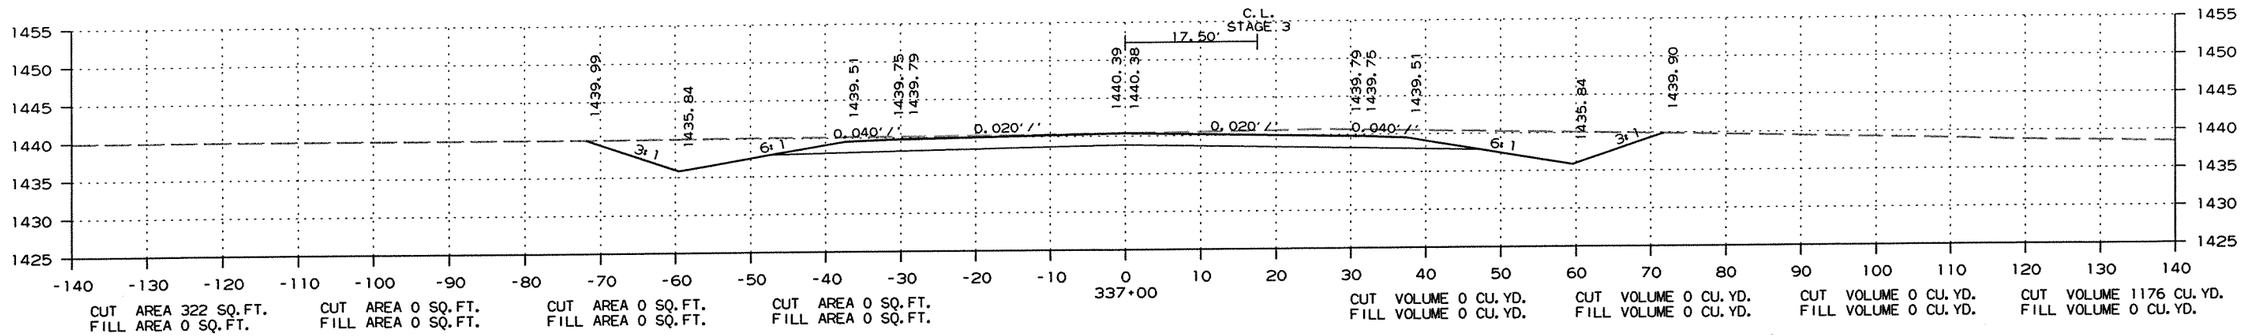

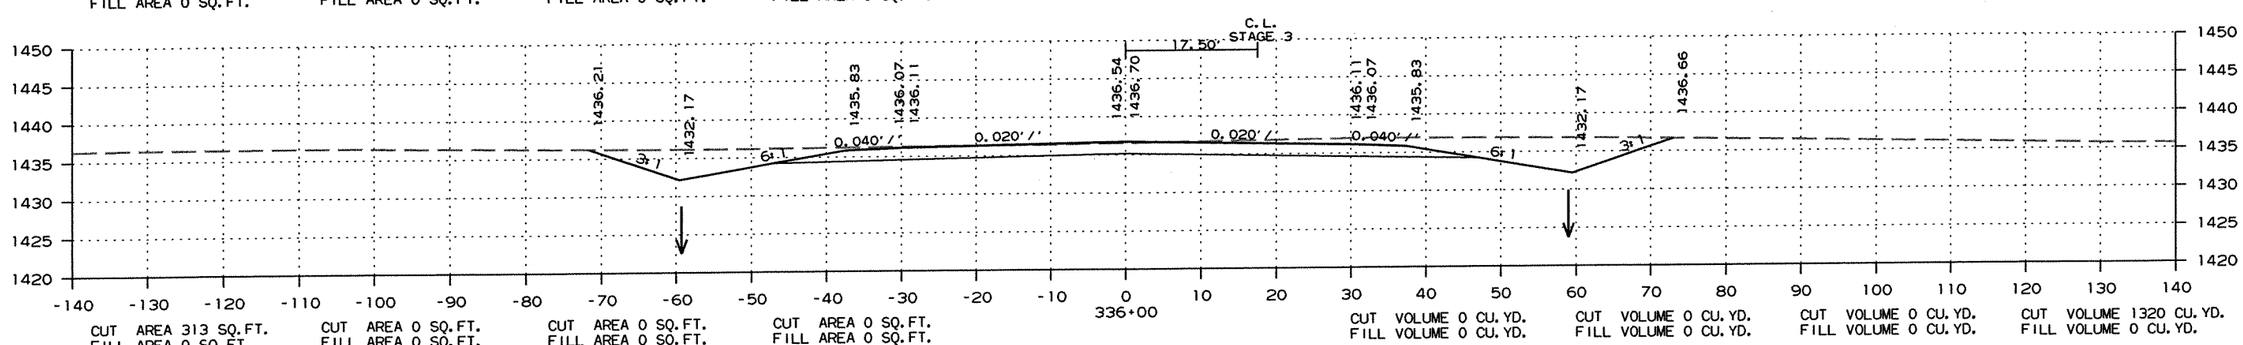


CROSS SECTION STA. 336+00 TO STA. 337+50


R090065.DGN 11/13/2011


DATE REVISED	DATE FILMED	DATE REVISED	DATE FILMED	FED.RD. DIST.NO.	STATE	FED.AID PROJ.NO.	SHEET NO.	TOTAL SHEETS
				6	ARK.			
				JOB NO.		090065	355	460

(2) CROSS SECTIONS

STAGE 1 STAGE 2 STAGE 3 STAGE 4 STAGE 4 STAGE 3 STAGE 2 STAGE 1

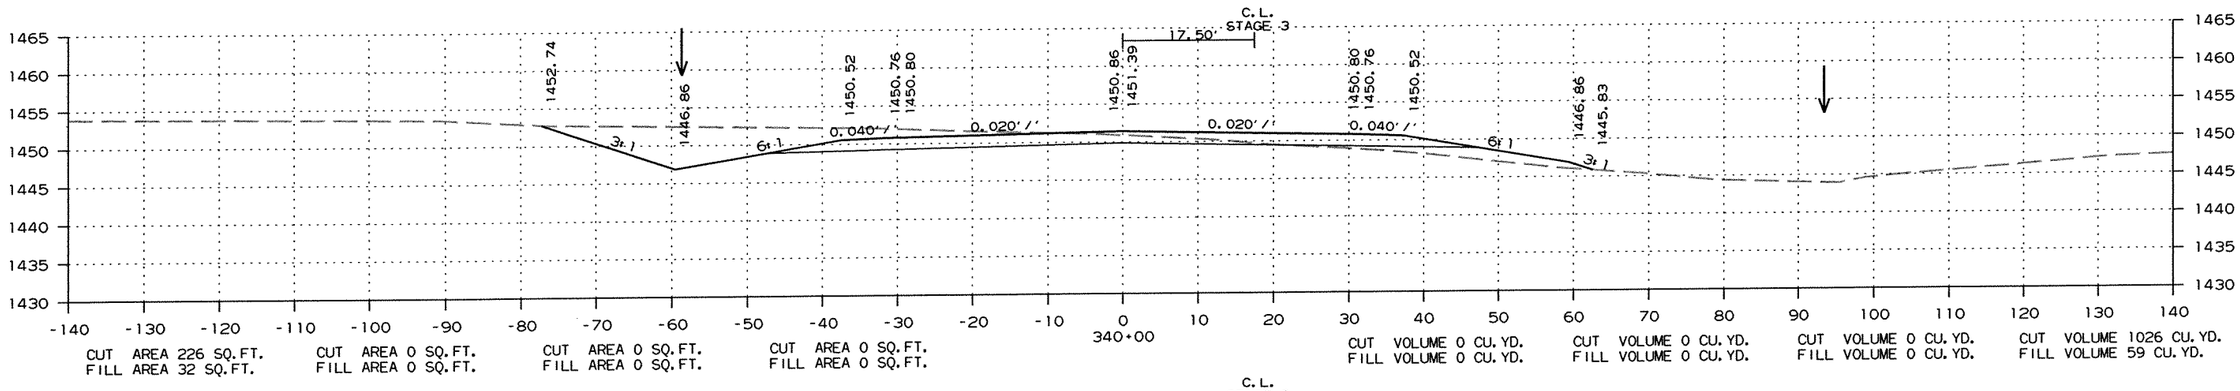

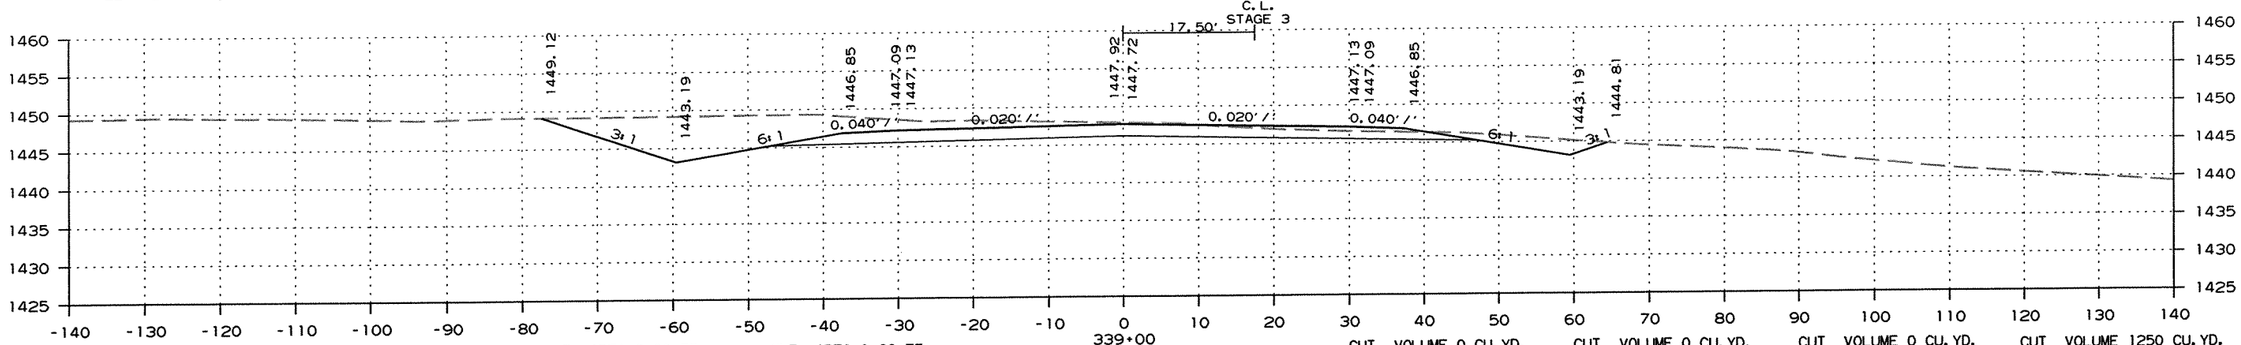

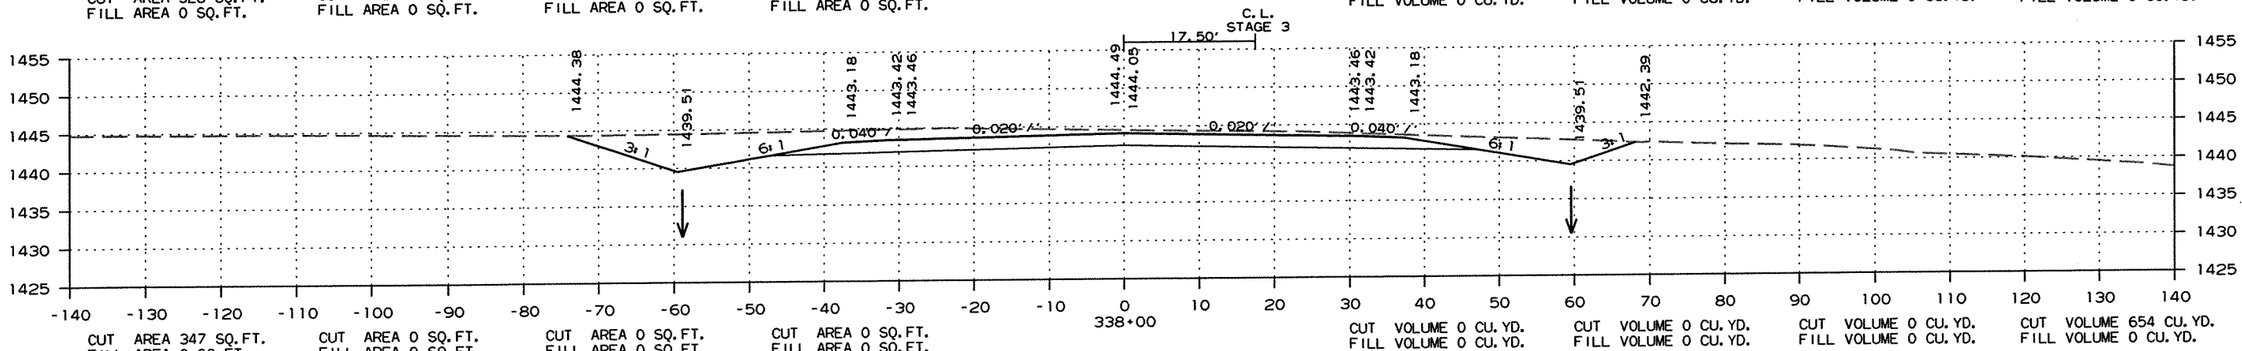


CROSS SECTION STA. 338+00 TO STA. 340+00


R090065.DGN 11/13/2011


DATE REVISED	DATE FILMED	DATE REVISED	DATE FILMED	FED.RD. DIST.NO.	STATE	FED.AID PROJ.NO.	SHEET NO.	TOTAL SHEETS
				6	ARK.			
				JOB NO.		090065	356	460

(2) CROSS SECTIONS

STAGE 1 STAGE 2 STAGE 3 STAGE 4 STAGE 4 STAGE 3 STAGE 2 STAGE 1

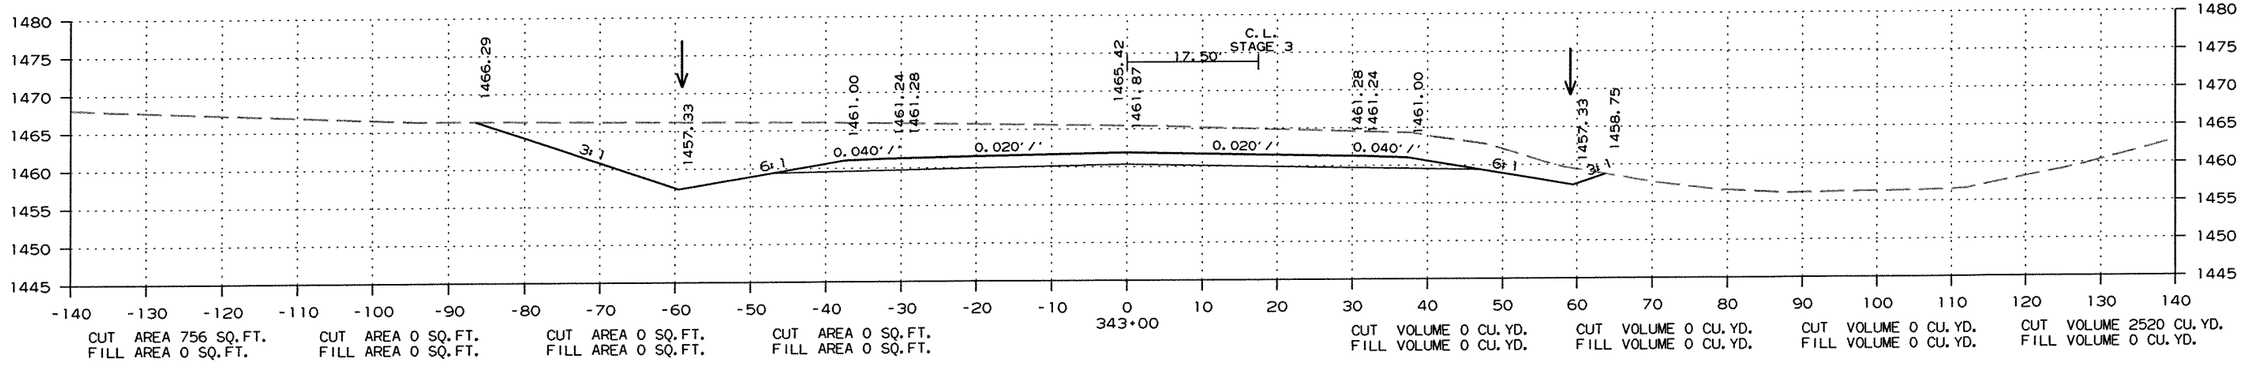

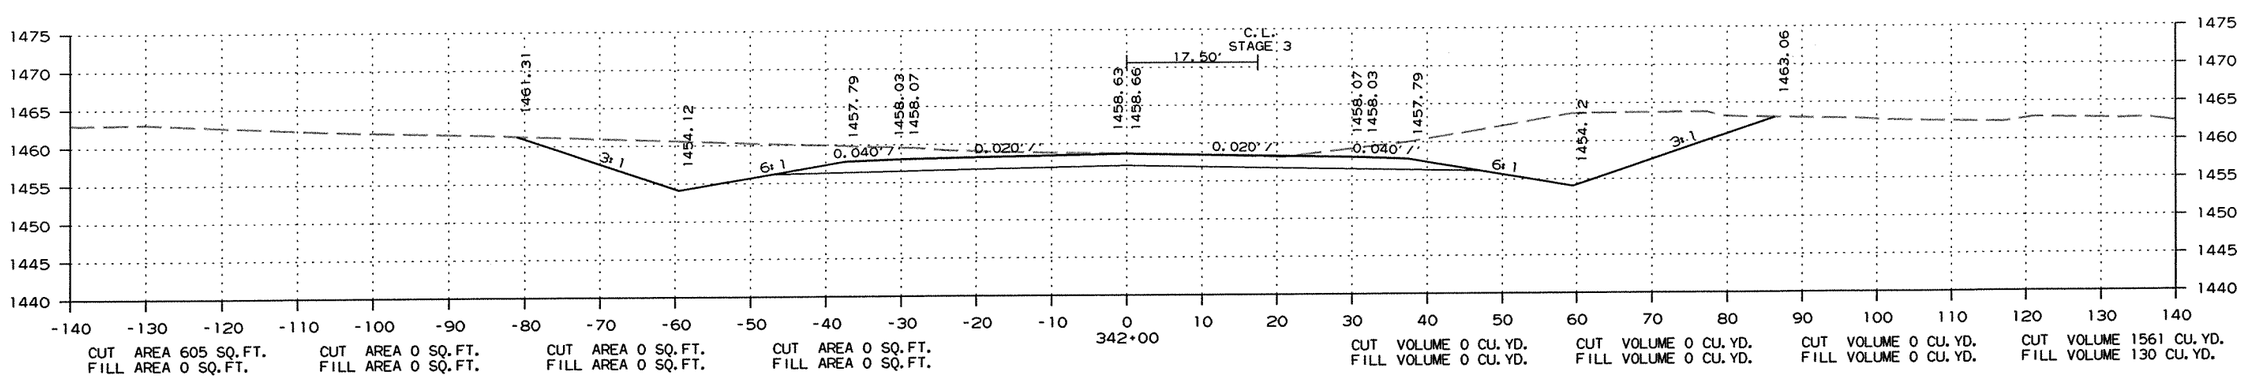

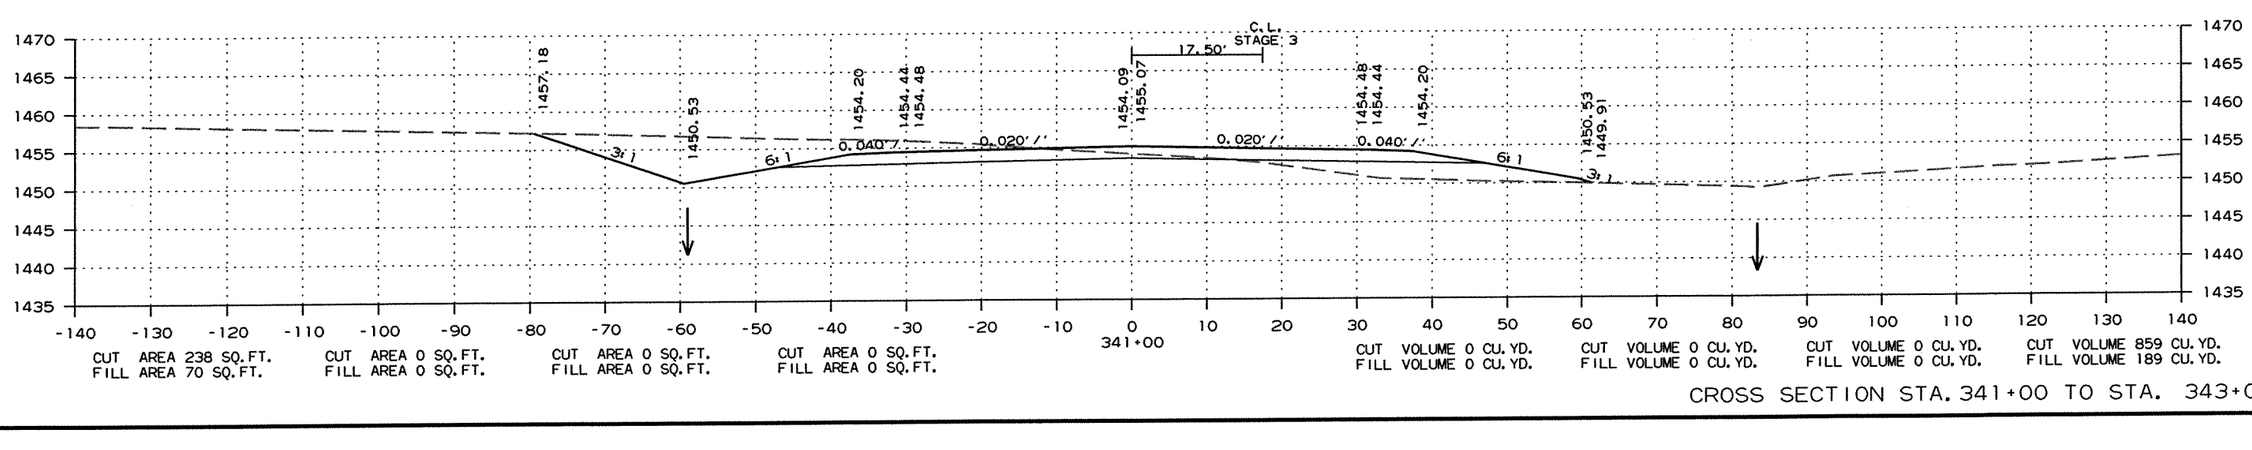



CROSS SECTION STA. 341+00 TO STA. 343+00


R090065.DGN 11/13/2011

DATE REVISED	DATE FILMED	DATE REVISED	DATE FILMED	FED.RD. DIST.NO.	STATE	FED.AID PROJ.NO.	SHEET NO.	TOTAL SHEETS
				6	ARK.			
				JOB NO.		090065	357	460

(2) CROSS SECTIONS

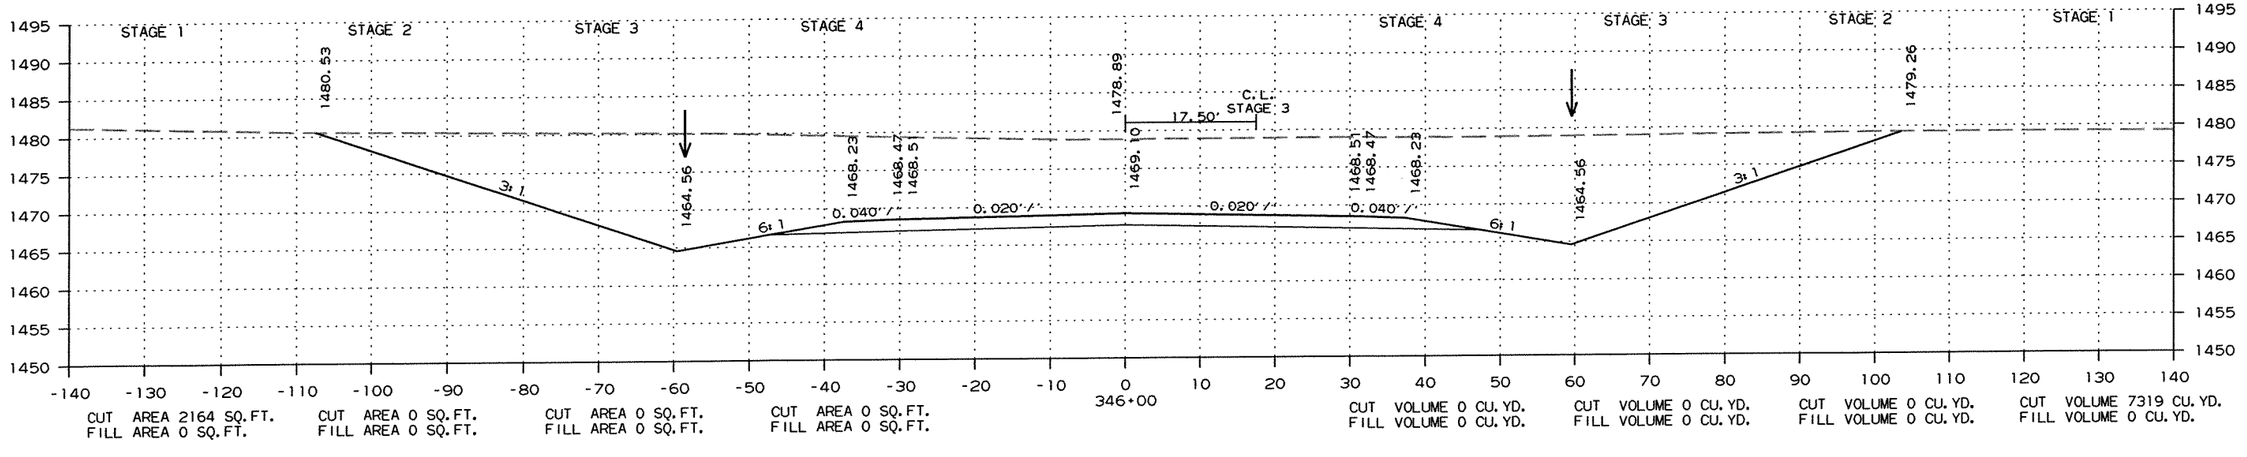

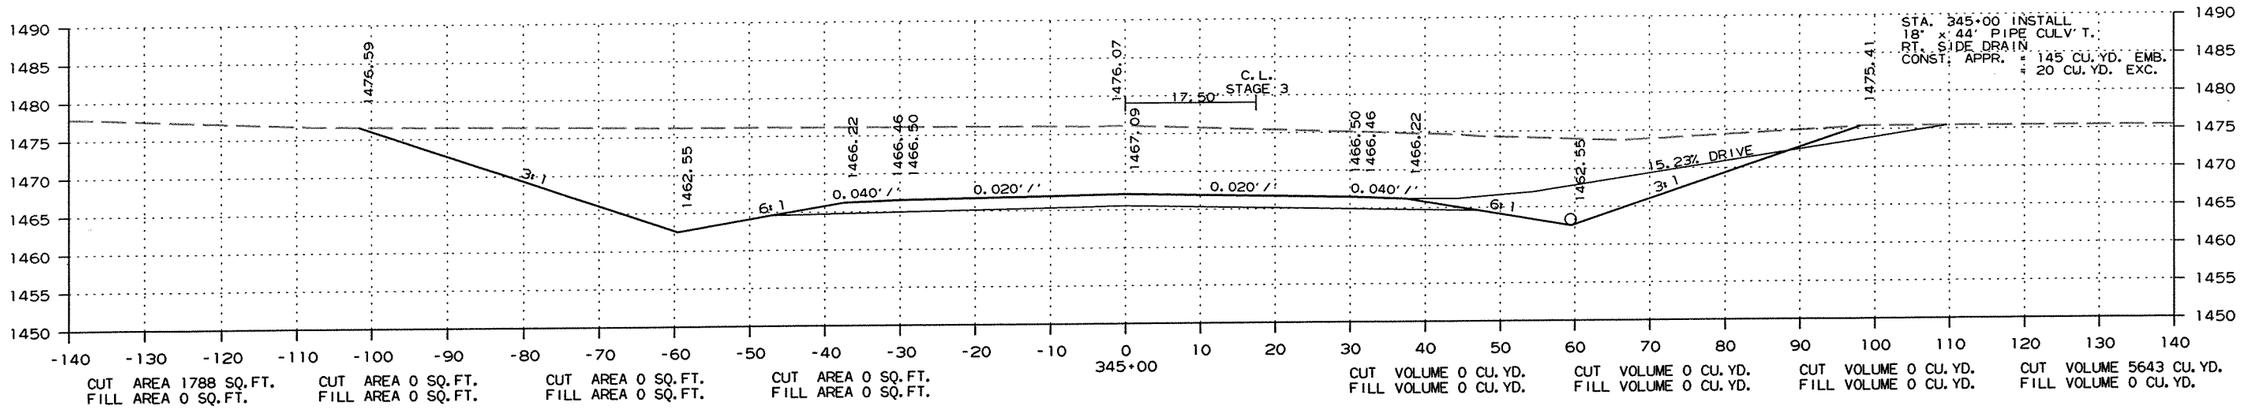

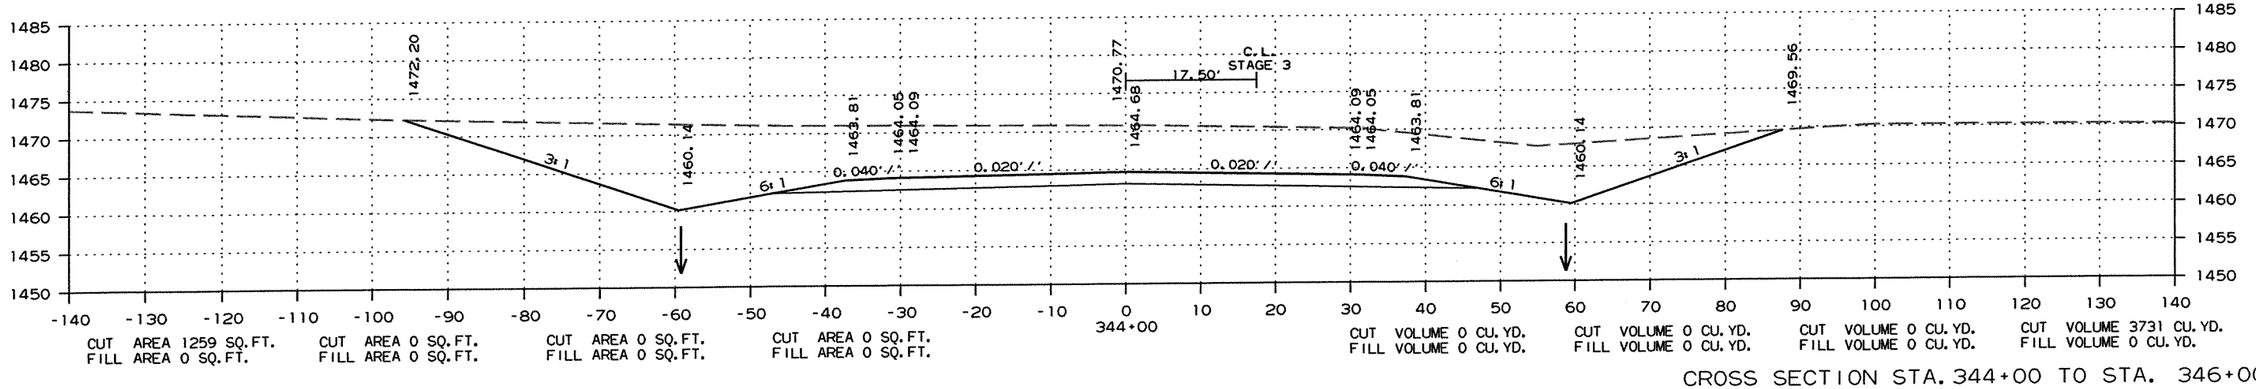



CROSS SECTION STA. 344+00 TO STA. 346+00


R090065.DGN 11/13/2011

DATE REVISED	DATE FILMED	DATE REVISED	DATE FILMED	FED.RD. DIST.NO.	STATE	FED.AID PROJ.NO.	SHEET NO.	TOTAL SHEETS
				6	ARK.			
				JOB NO.		090065	358	460

(2) CROSS SECTIONS

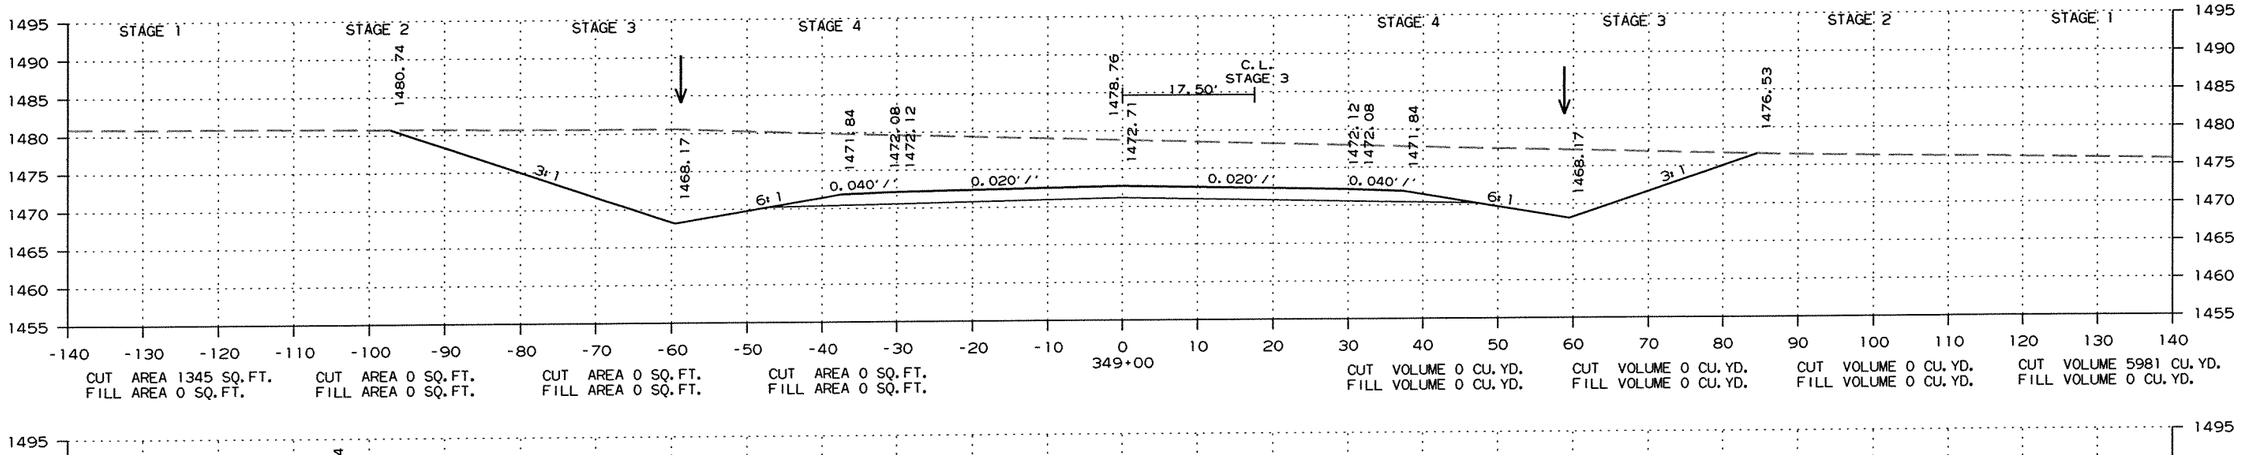

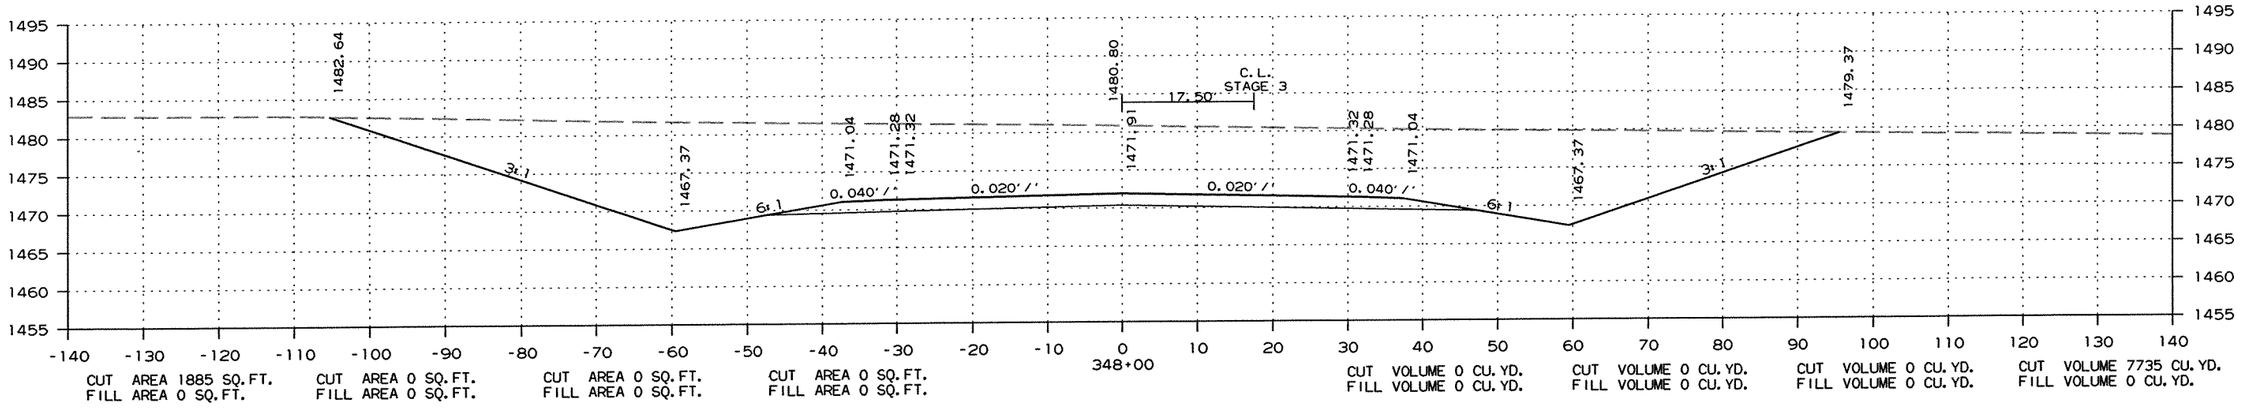

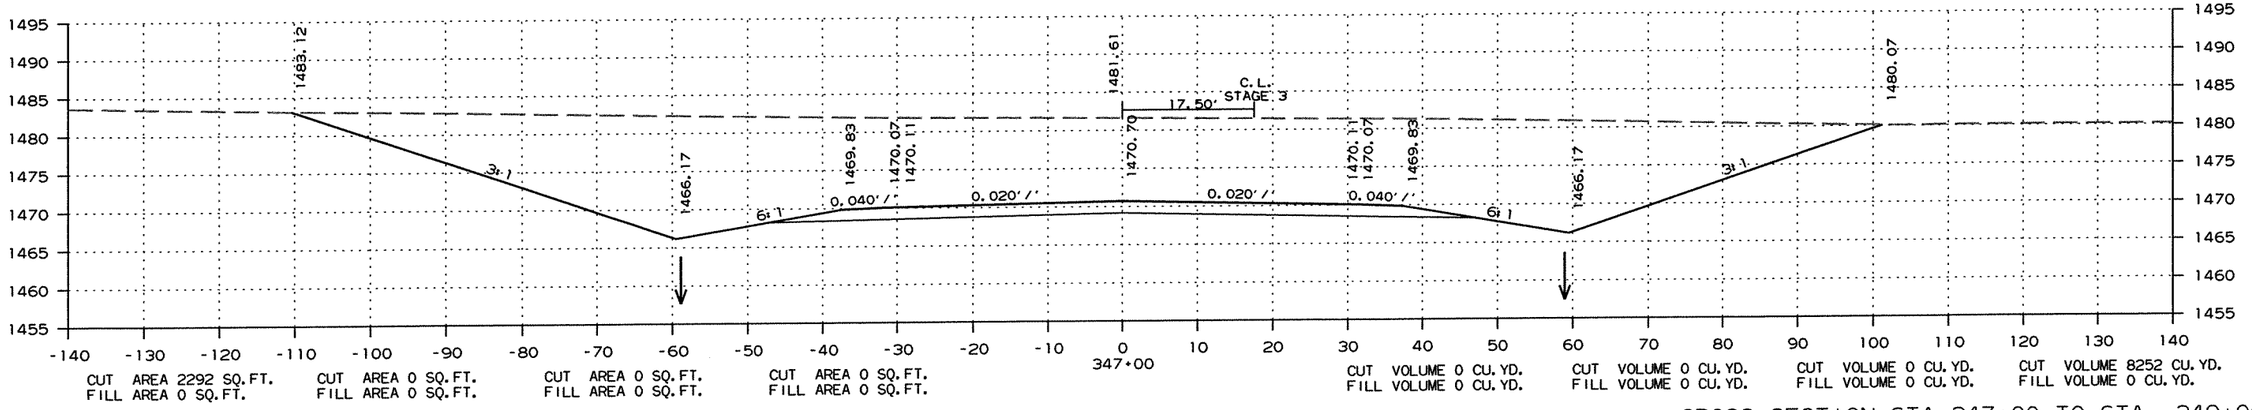


CROSS SECTION STA. 347+00 TO STA. 349+00

R090065.DGN 11/13/2011

DATE REVISED	DATE FILMED	DATE REVISED	DATE FILMED	FED.RD. DIST.NO.	STATE	FED.AID PROJ.NO.	SHEET NO.	TOTAL SHEETS
				6	ARK.			
				JOB NO.		090065	359	460

(2) CROSS SECTIONS

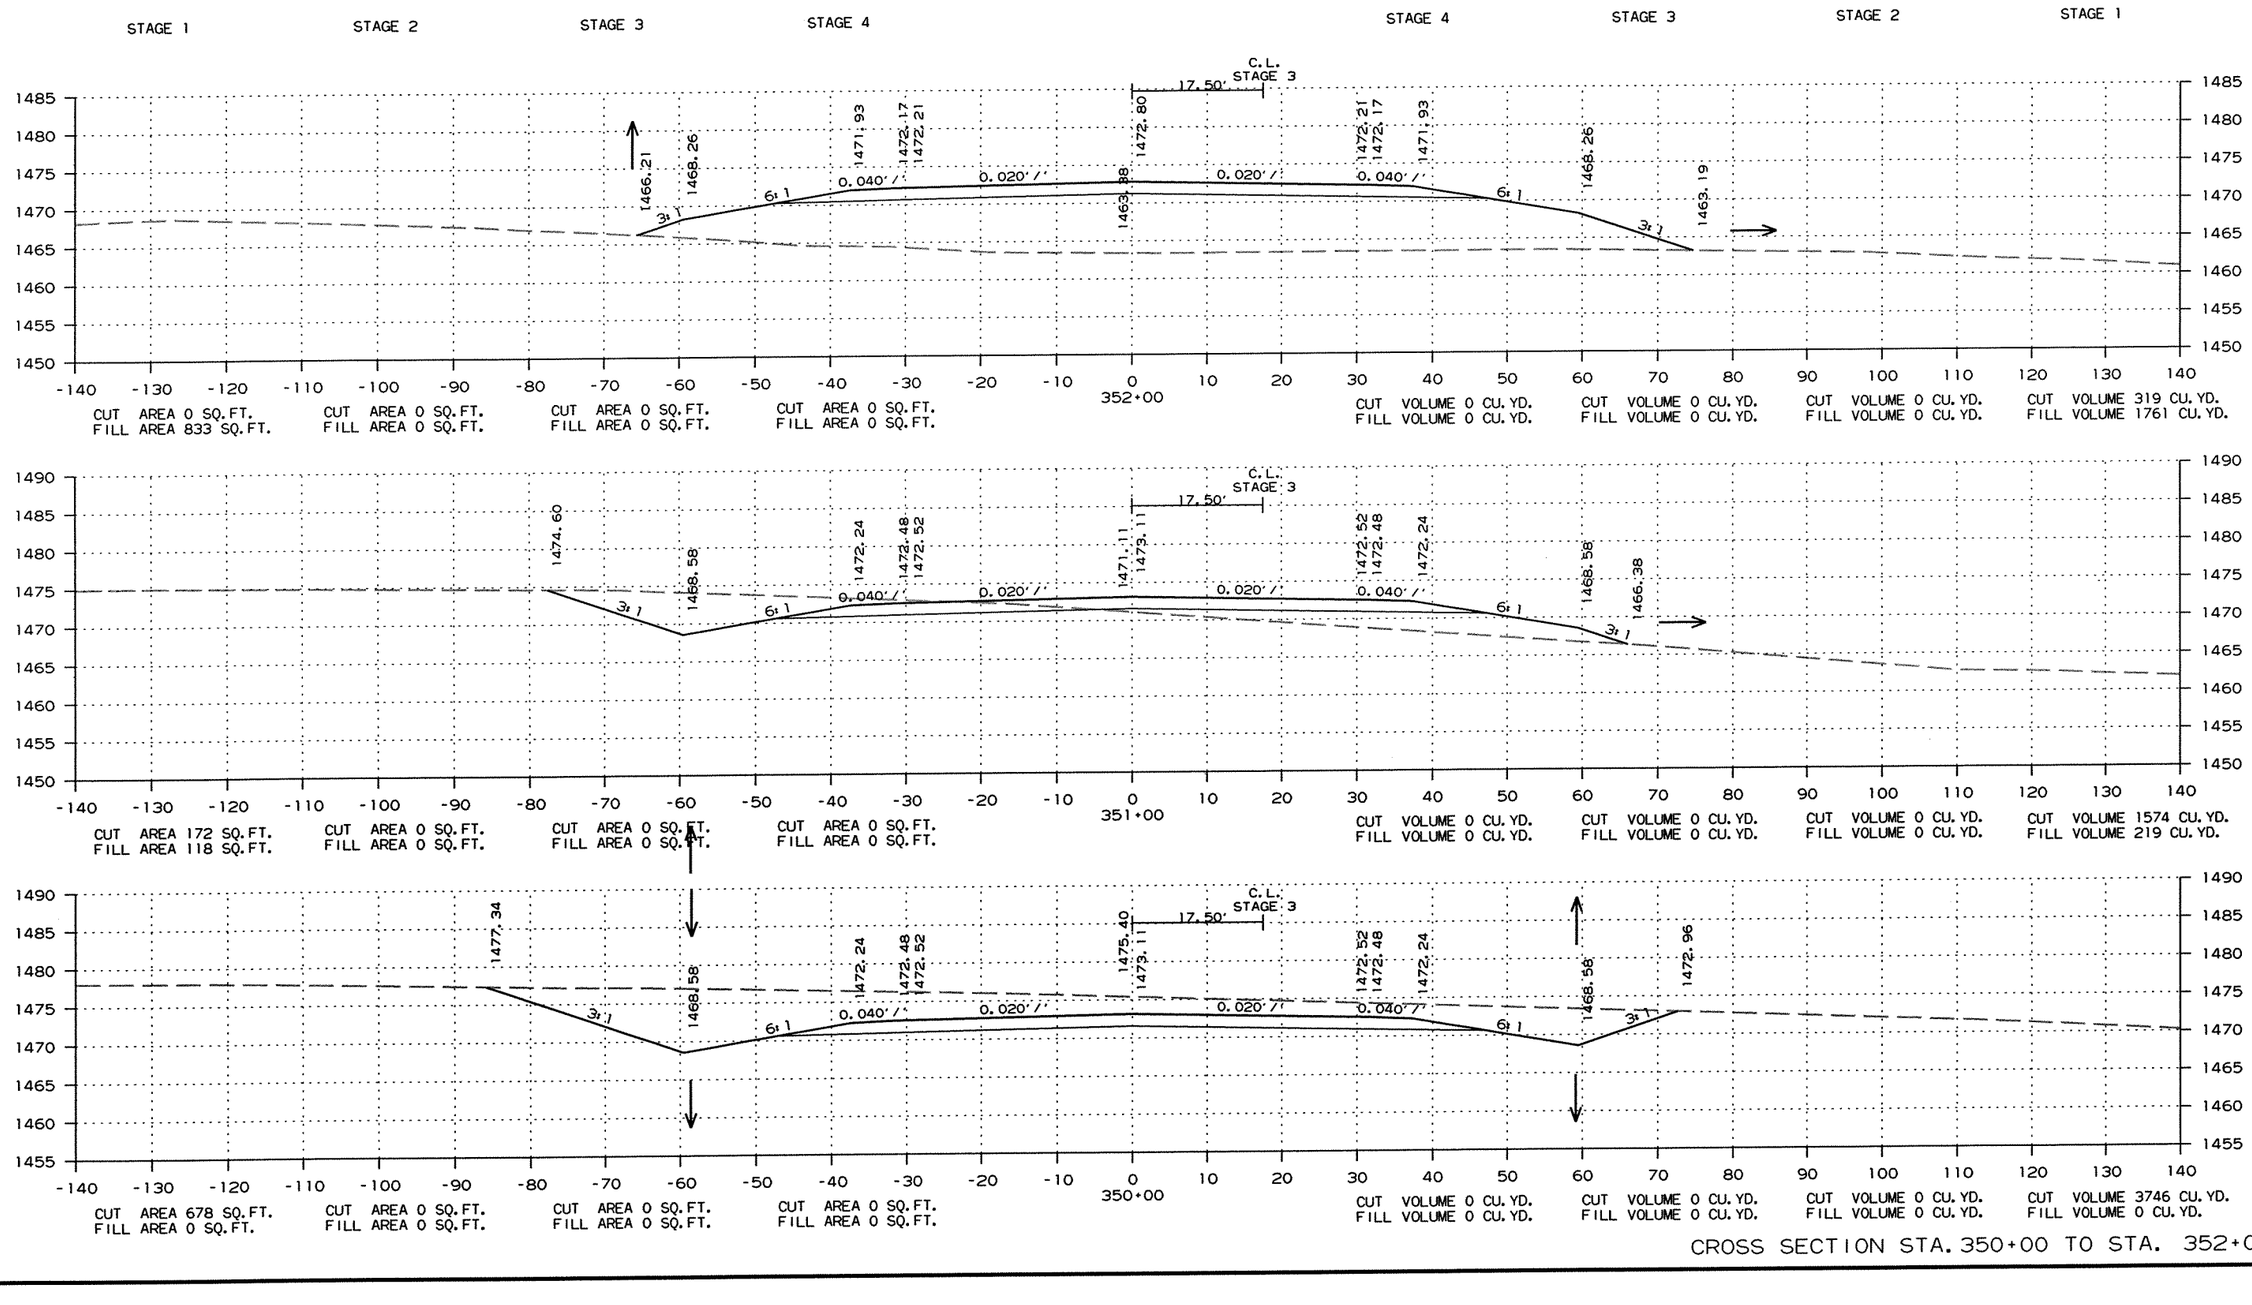


CROSS SECTION STA. 350+00 TO STA. 352+00


R090065.DGN 11/13/2011

DATE REVISED	DATE FILMED	DATE REVISED	DATE FILMED	FED.RD. DIST.NO.	STATE	FED.AID PROJ.NO.	SHEET NO.	TOTAL SHEETS
				6	ARK.			
				JOB NO.		090065	360	460

(2) CROSS SECTIONS

STAGE 1 STAGE 2 STAGE 3 STAGE 4 STAGE 4 STAGE 3 STAGE 2 STAGE 1

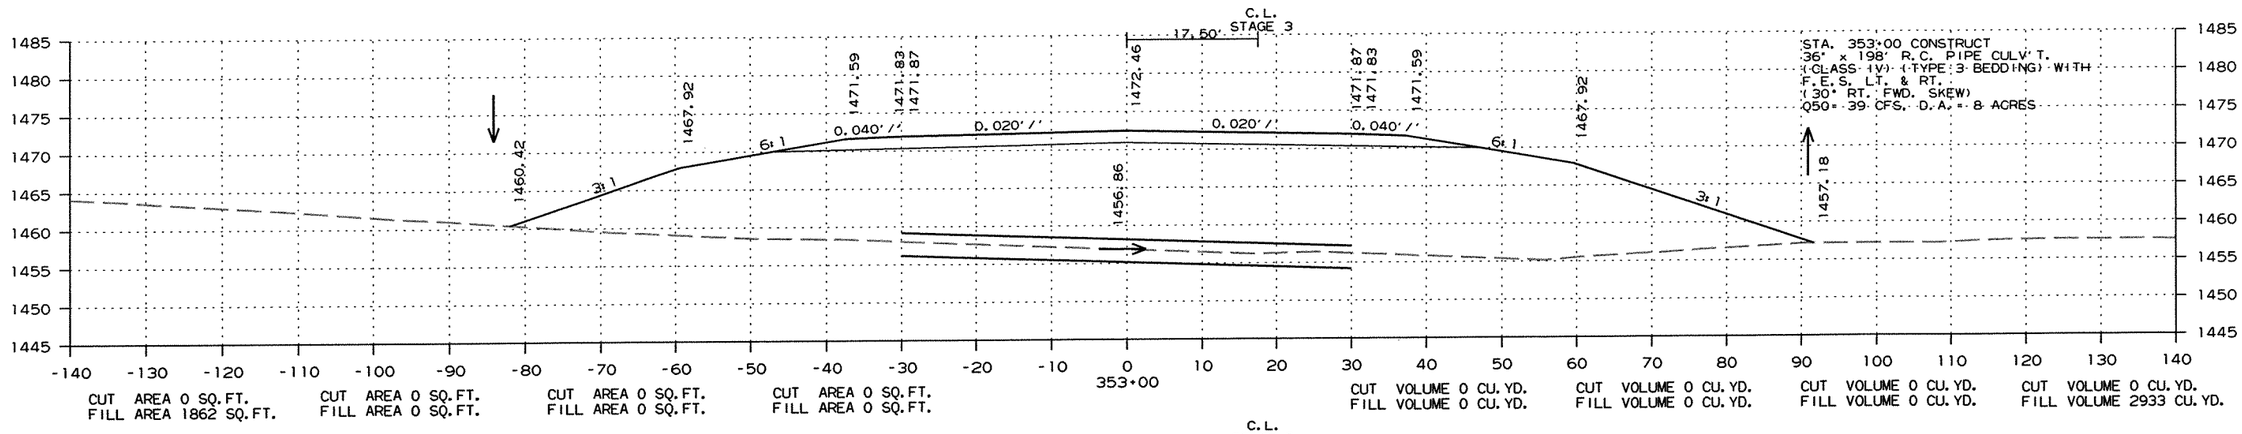

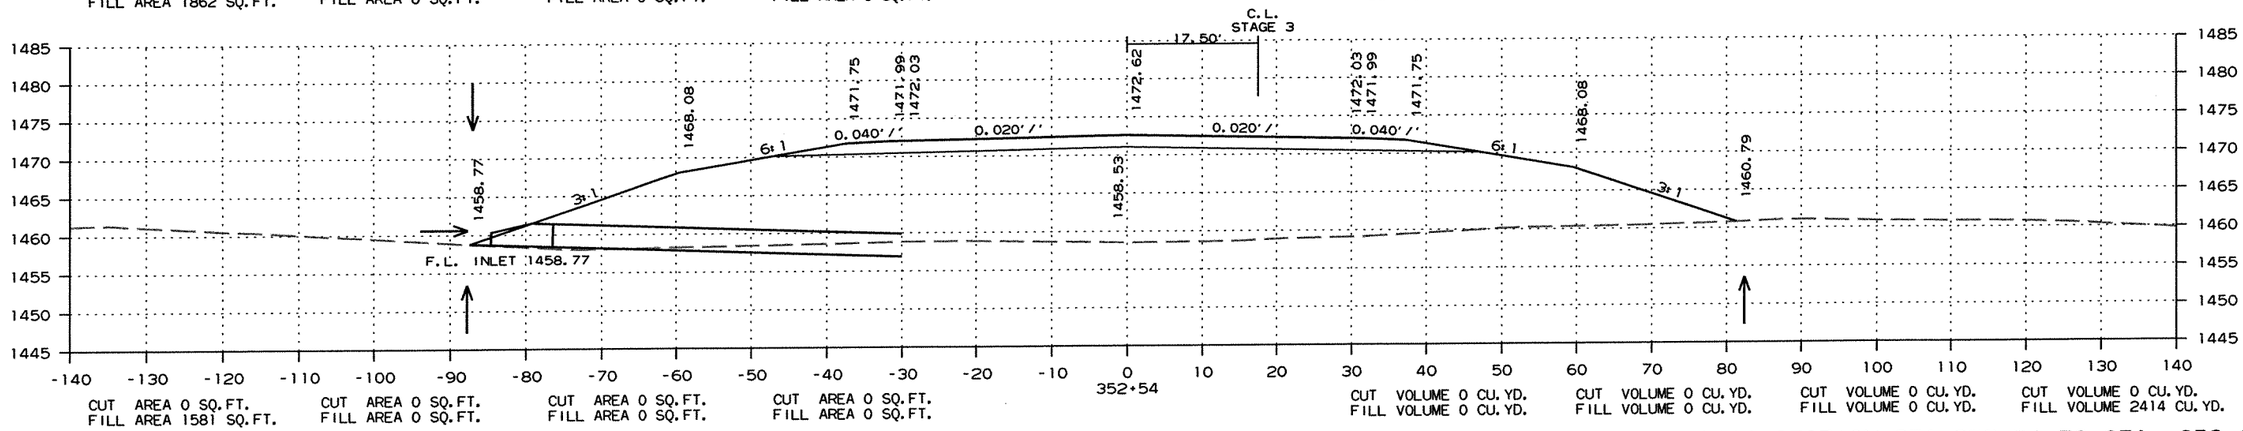


CROSS SECTION STA. 352+54 TO STA. 353+00


R090065.DGN 11/13/2011

DATE REVISED	DATE FILMED	DATE REVISED	DATE FILMED	FED.RD. DIST.NO.	STATE	FED.AID PROJ.NO.	SHEET NO.	TOTAL SHEETS
				6	ARK.			
				JOB NO.		090065	361	460

(2) CROSS SECTIONS

STAGE 1 STAGE 2 STAGE 3 STAGE 4 STAGE 4 STAGE 3 STAGE 2 STAGE 1

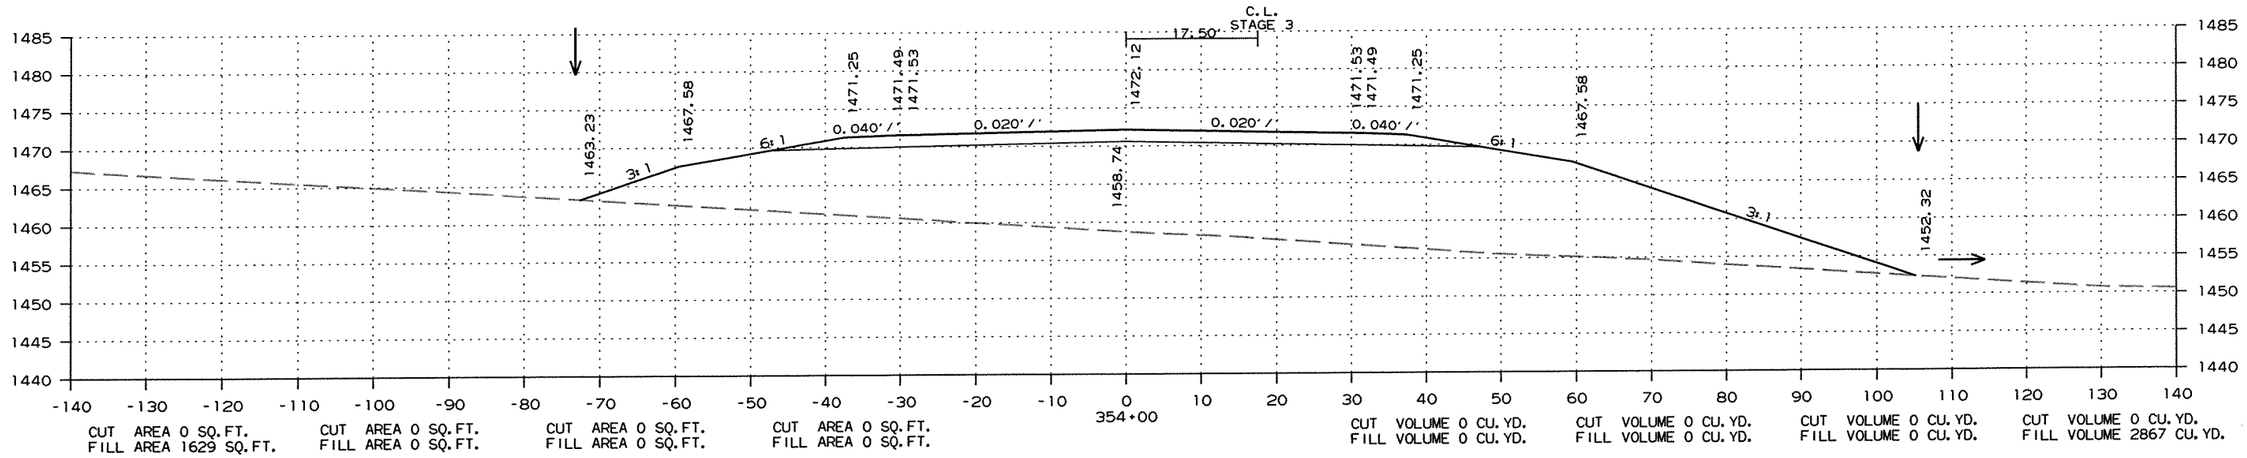

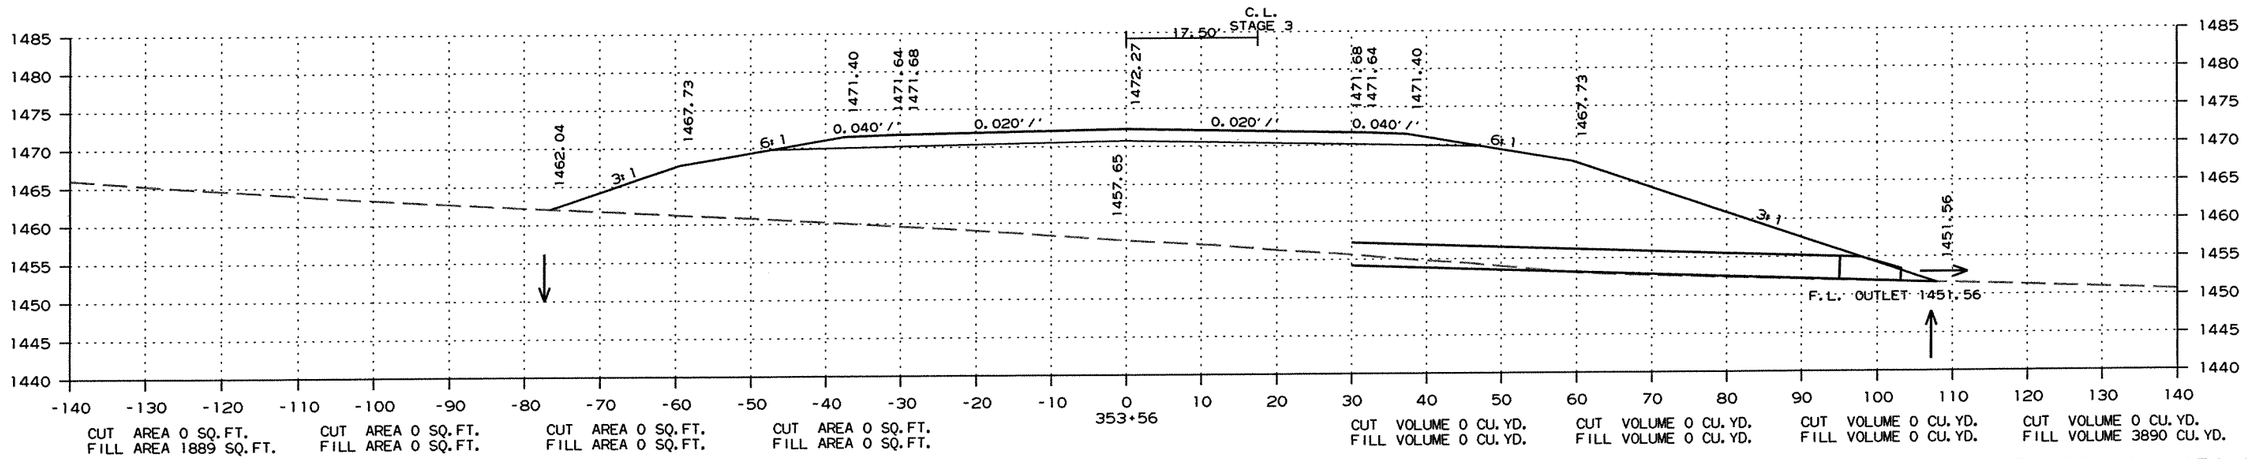


CROSS SECTION STA. 353+56 TO STA. 354+00

R090065.DGN 11/13/2011

DATE REVISED	DATE FILMED	DATE REVISED	DATE FILMED	FED.RD. DIST.NO.	STATE	FED.AID PROJ.NO.	SHEET NO.	TOTAL SHEETS
				6	ARK.			
				JOB NO.		090065	362	460

(2) CROSS SECTIONS

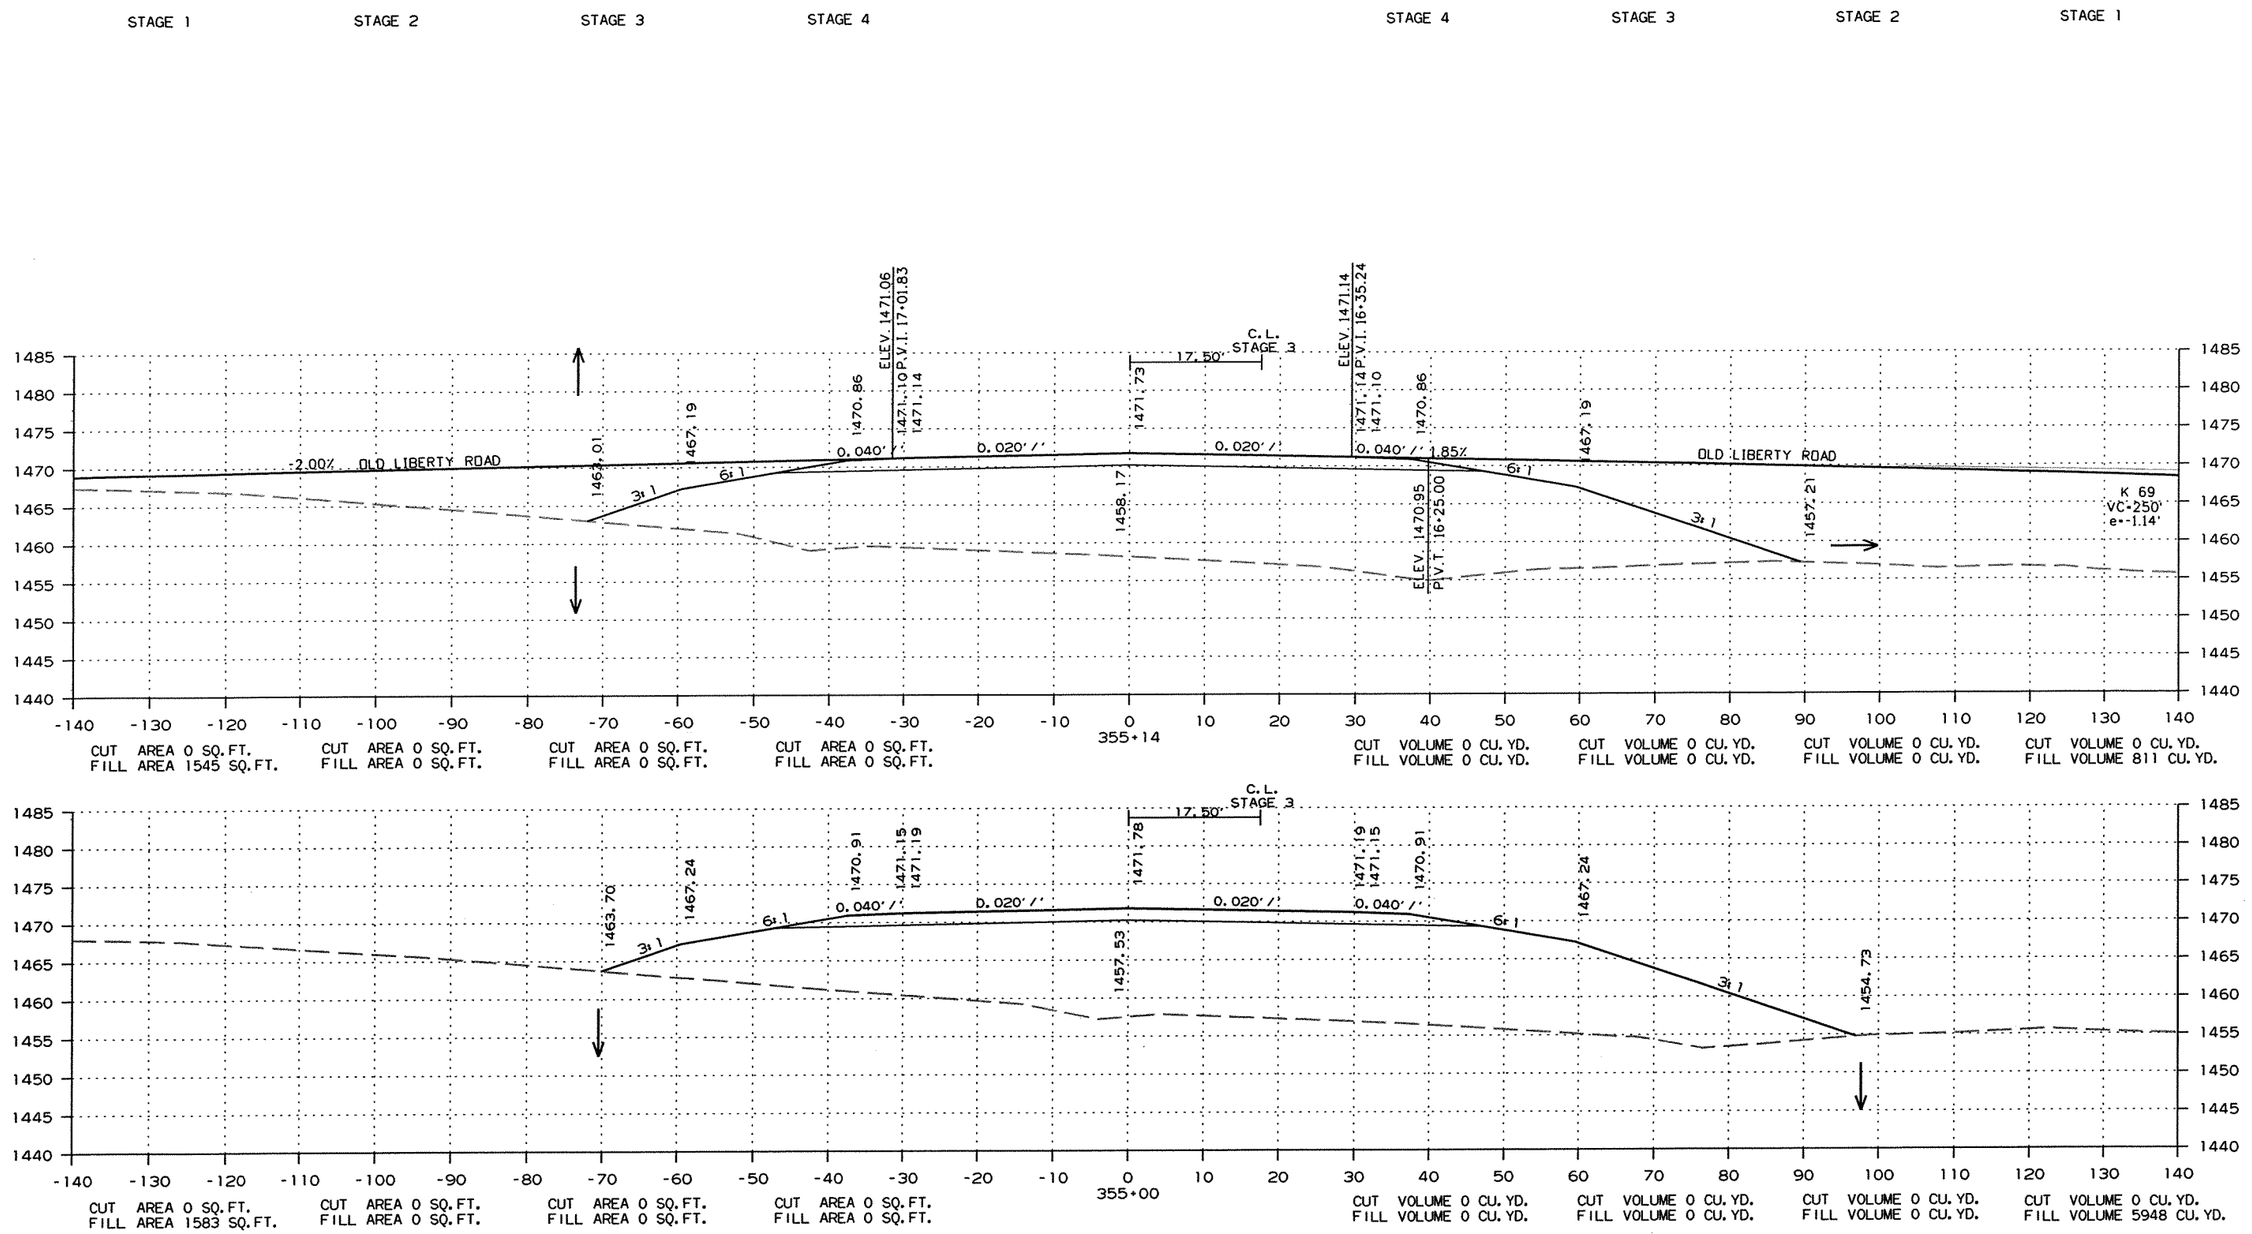


CROSS SECTION STA. 355+00 TO STA. 355+14


R090065.DGN 11/13/2011

DATE REVISED	DATE FILMED	DATE REVISED	DATE FILMED	FED.RD. DIST.NO.	STATE	FED.AID PROJ.NO.	SHEET NO.	TOTAL SHEETS
				6	ARK.			
				JOB NO.		090065	363	460

(2) CROSS SECTIONS

STAGE 1 STAGE 2 STAGE 3 STAGE 4 STAGE 4 STAGE 3 STAGE 2 STAGE 1

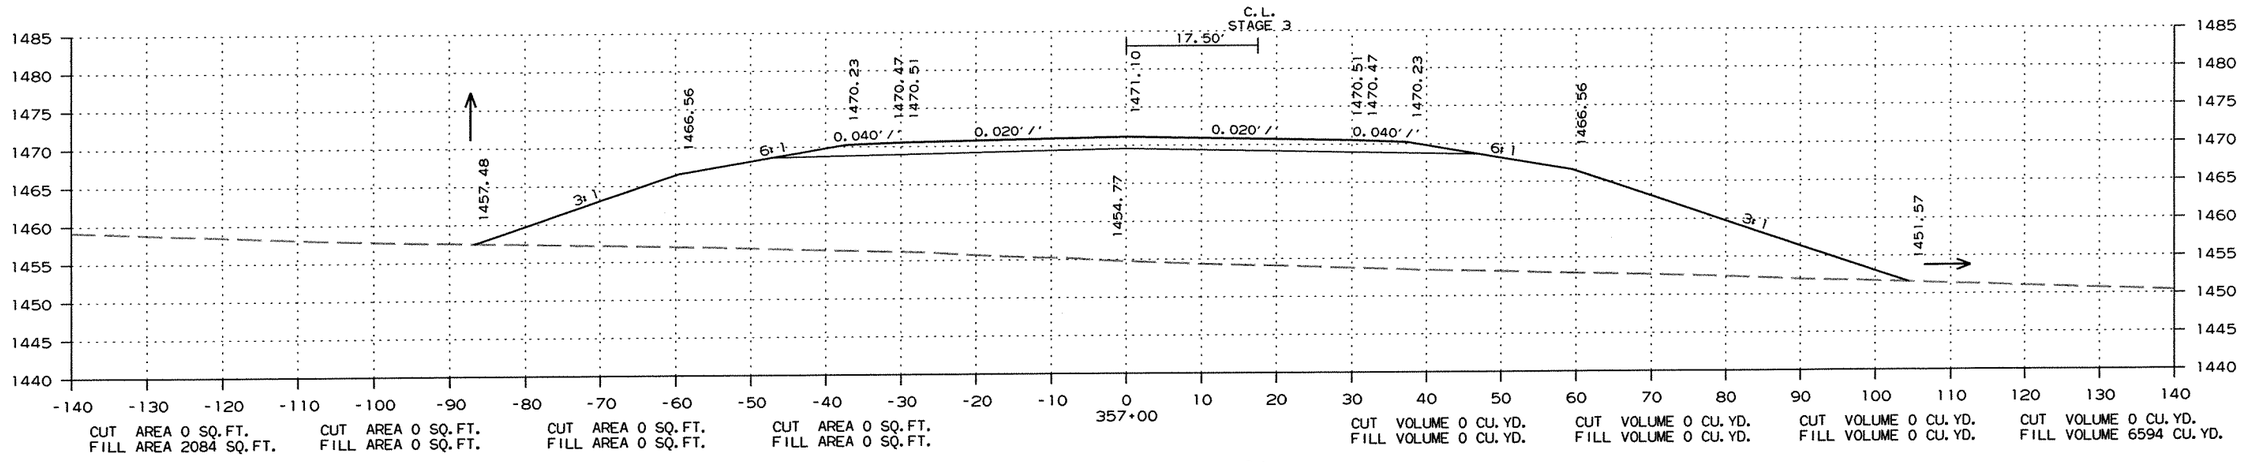

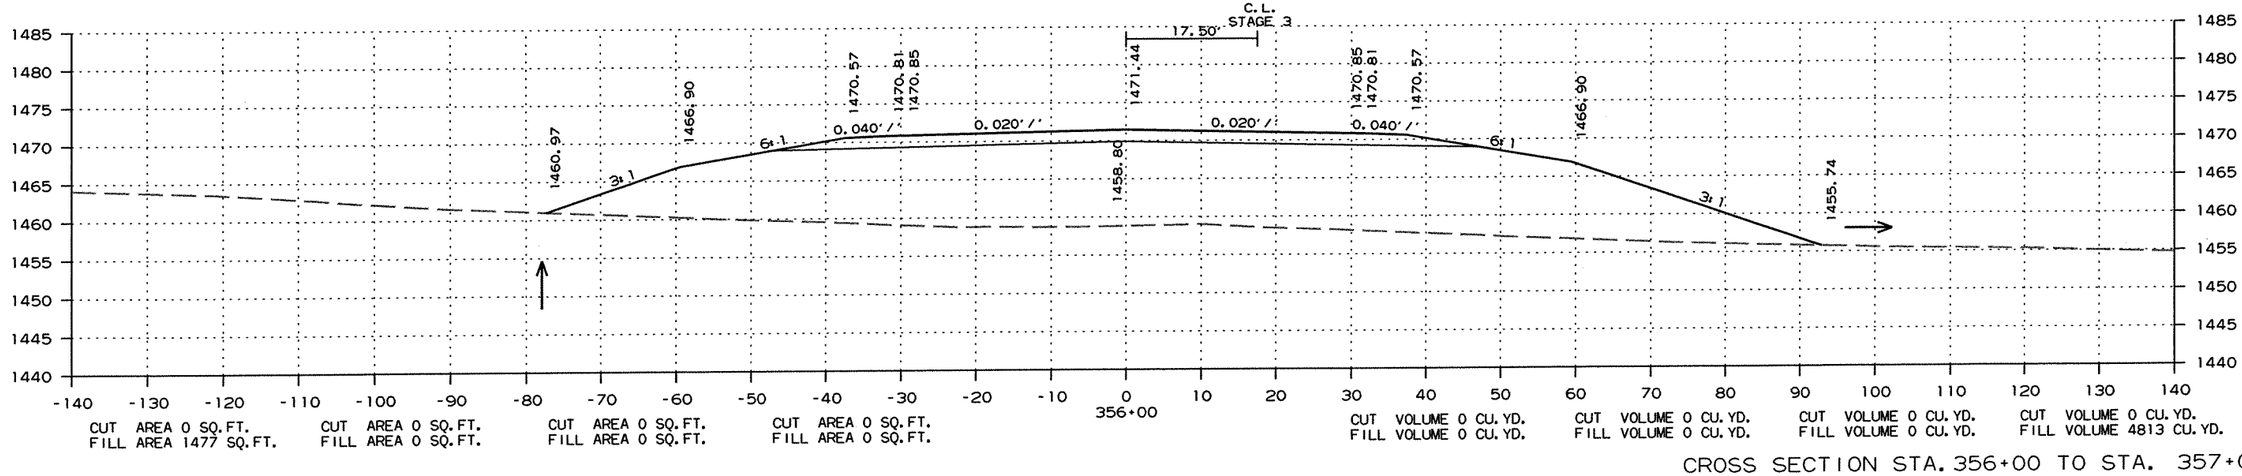


CROSS SECTION STA. 356+00 TO STA. 357+00


R090065.DGN 11/13/2011

DATE REVISED	DATE FILMED	DATE REVISED	DATE FILMED	FED.RD. DIST.NO.	STATE	FED.AID PROJ.NO.	SHEET NO.	TOTAL SHEETS
				6	ARK.			
				JOB NO.		090065	364	460

(2) CROSS SECTIONS

STAGE 1 STAGE 2 STAGE 3 STAGE 4 STAGE 4 STAGE 3 STAGE 2 STAGE 1

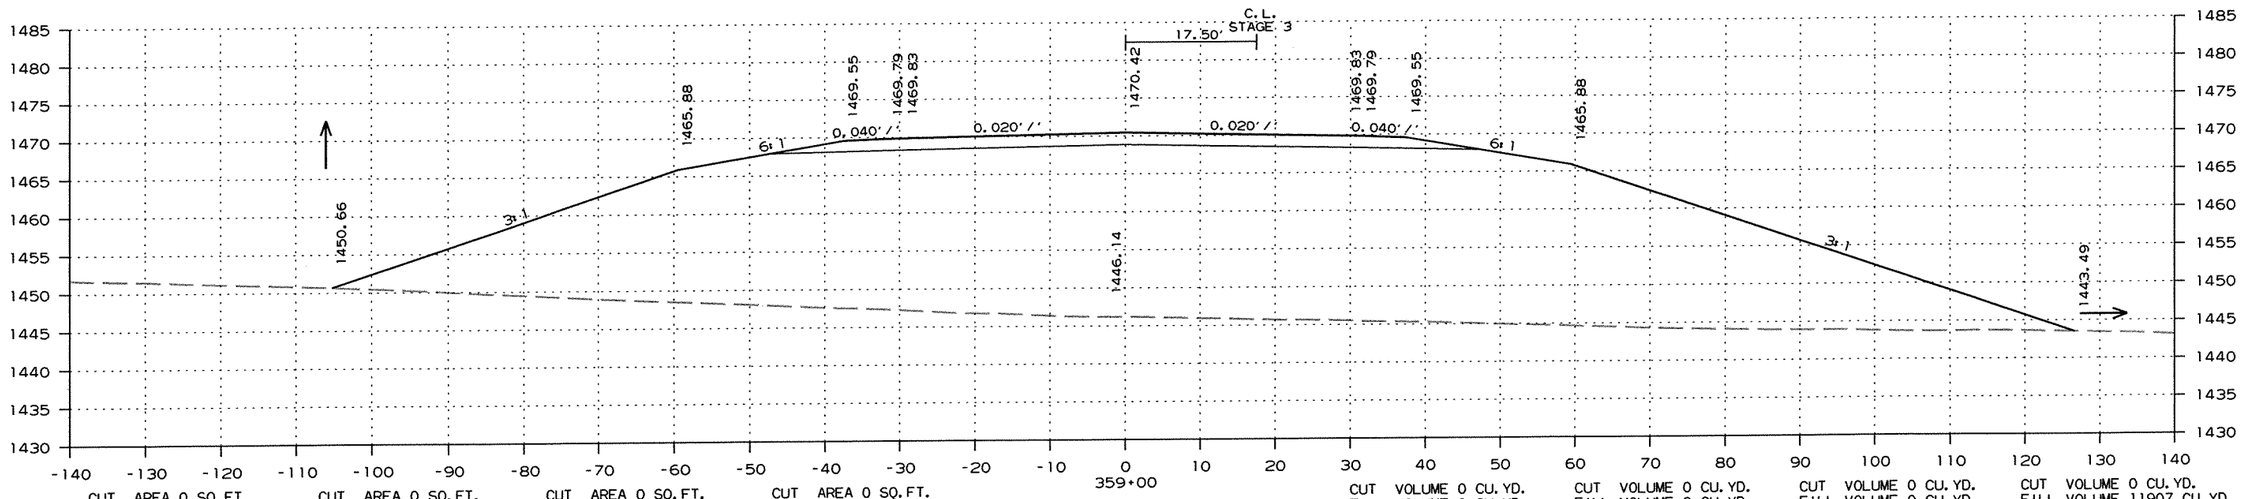

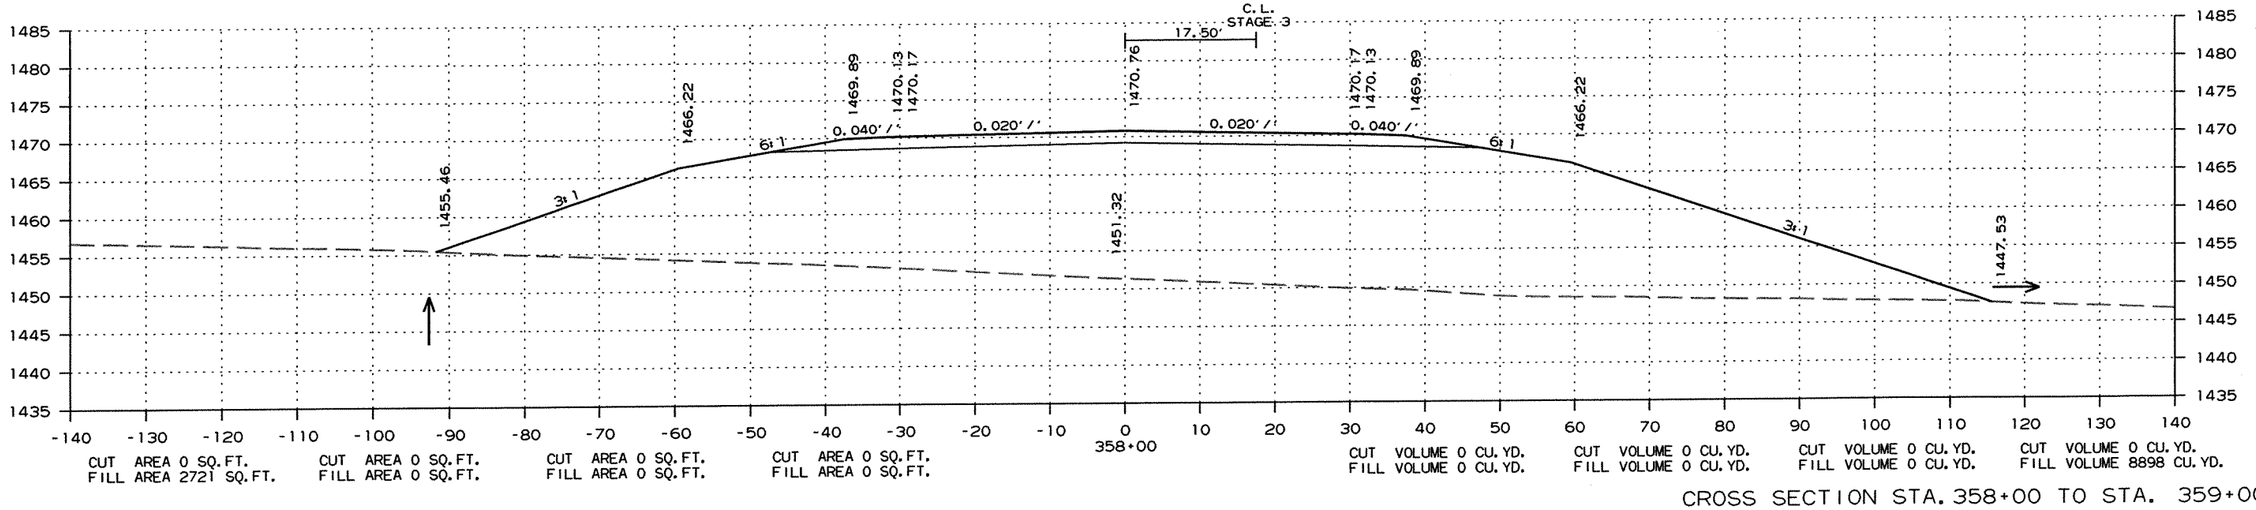


CROSS SECTION STA. 358+00 TO STA. 359+00


R090065.DGN 11/13/2011

DATE REVISED	DATE FILMED	DATE REVISED	DATE FILMED	FED.RD. DIST.NO.	STATE	FED.AID PROJ.NO.	SHEET NO.	TOTAL SHEETS
				6	ARK.			
				JOB NO.		090065	365	460

(2) CROSS SECTIONS

STAGE 1 STAGE 2 STAGE 3 STAGE 4 STAGE 4 STAGE 3 STAGE 2 STAGE 1

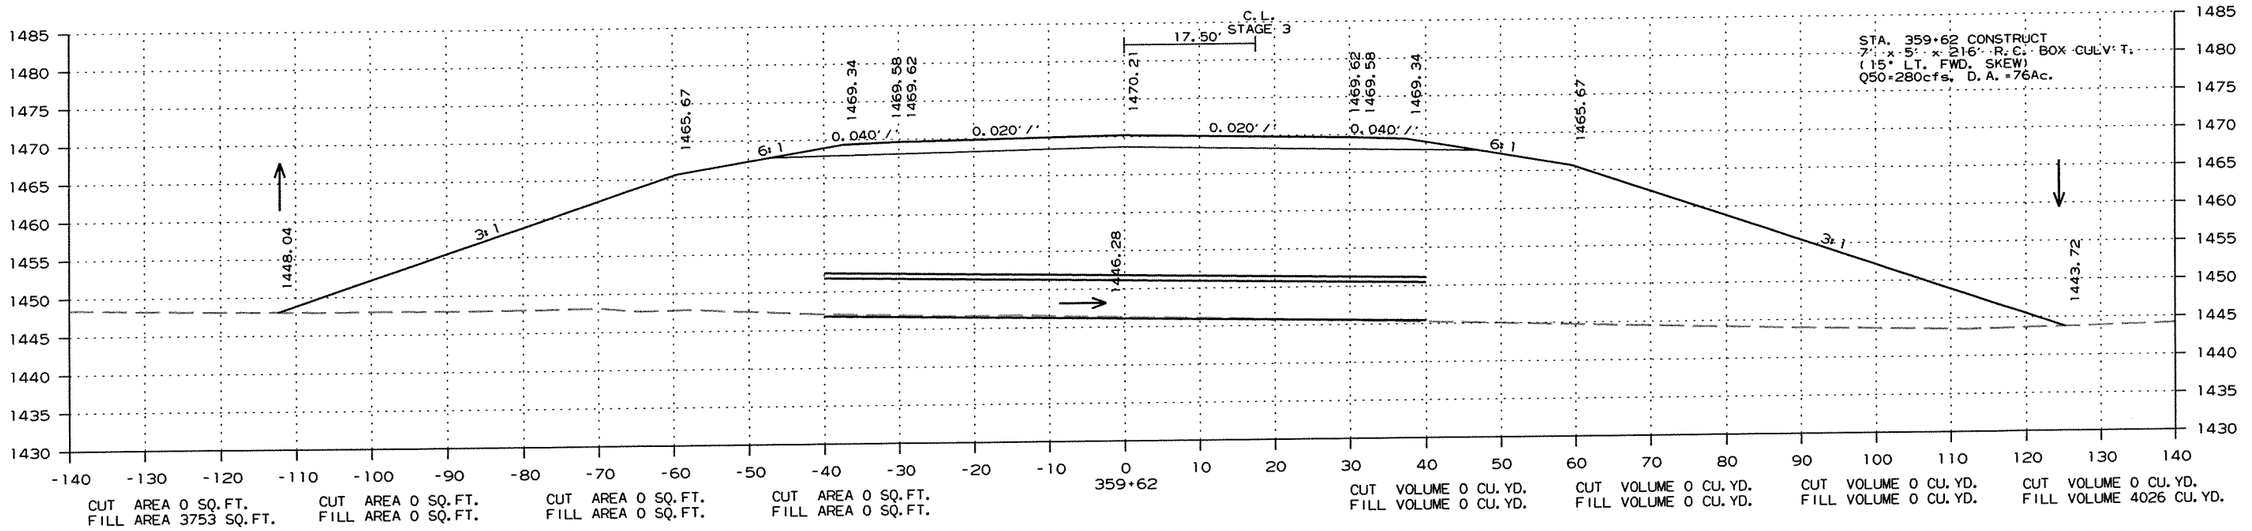

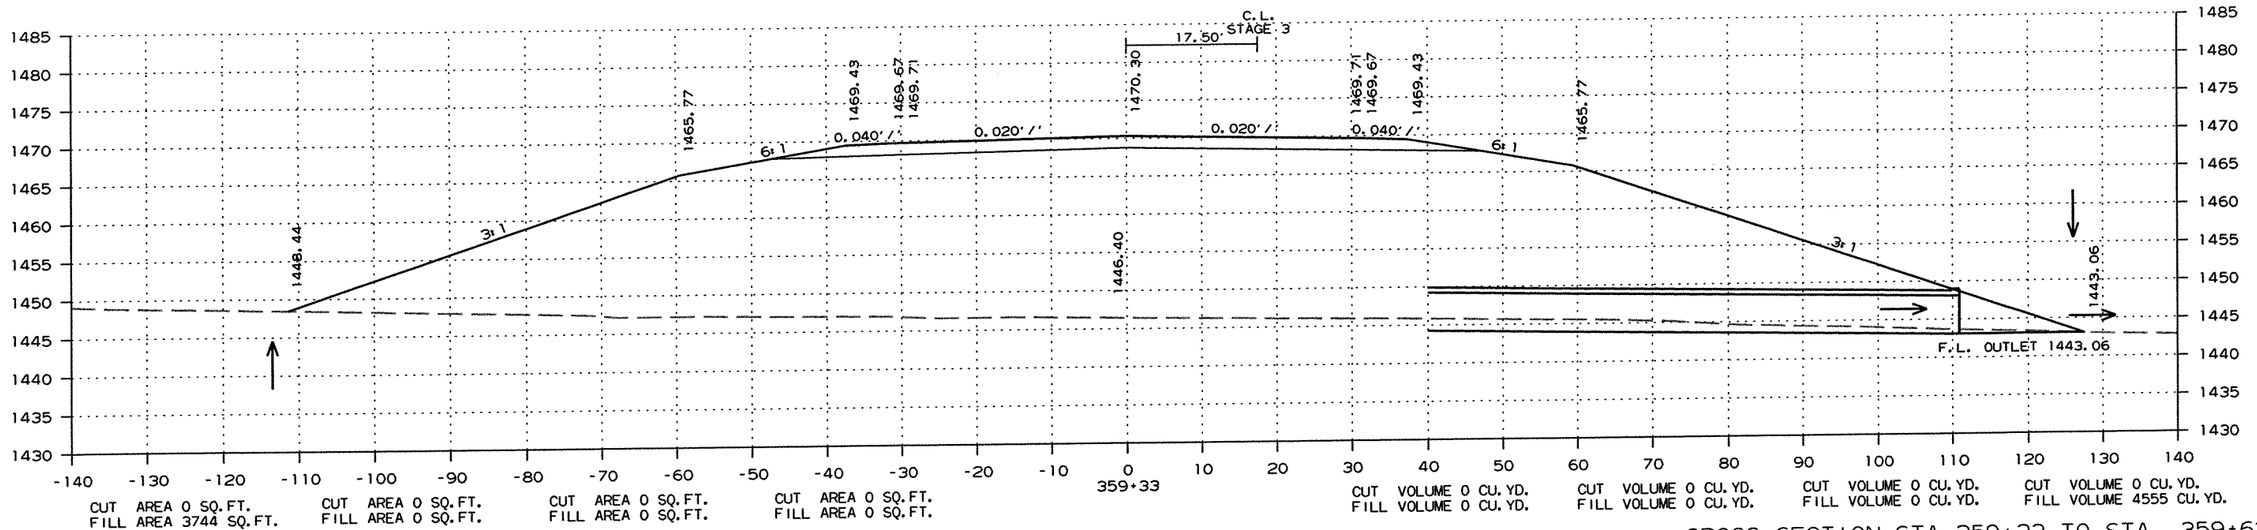


CROSS SECTION STA. 359+33 TO STA. 359+62

R090065.DGN 11/13/2011

DATE REVISED	DATE FILMED	DATE REVISED	DATE FILMED	FED.RD. DIST.NO.	STATE	FED.AID PROJ.NO.	SHEET NO.	TOTAL SHEETS
				6	ARK.			
				JOB NO.		090065	366	460

(2) CROSS SECTIONS

STAGE 1 STAGE 2 STAGE 3 STAGE 4 STAGE 4 STAGE 3 STAGE 2 STAGE 1

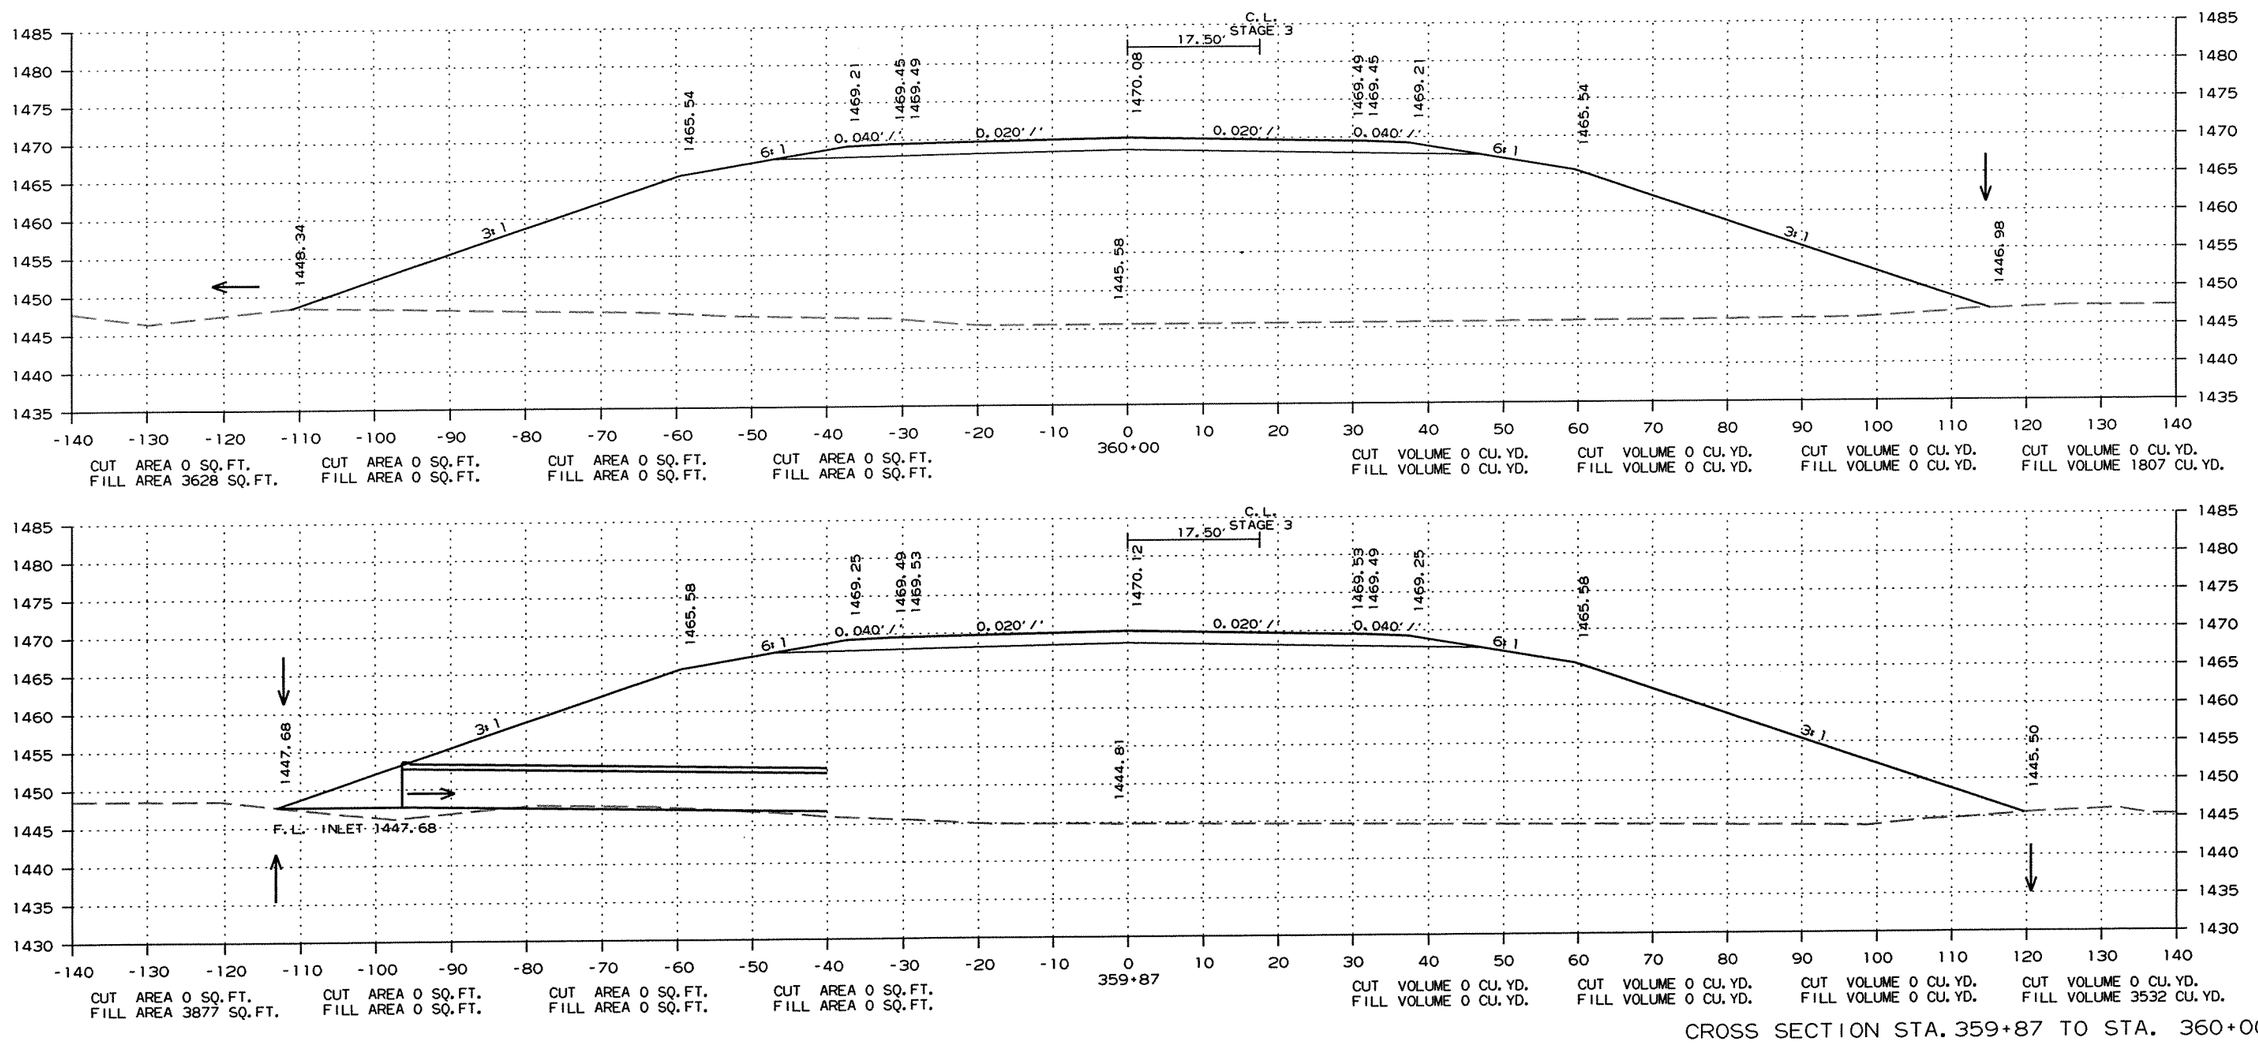

CUT AREA 0 SQ.FT. FILL AREA 3628 SQ.FT. | CUT AREA 0 SQ.FT. FILL AREA 0 SQ.FT. | CUT AREA 0 SQ.FT. FILL AREA 0 SQ.FT. | CUT AREA 0 SQ.FT. FILL AREA 0 SQ.FT. | CUT VOLUME 0 CU.YD. FILL VOLUME 0 CU.YD. | CUT VOLUME 0 CU.YD. FILL VOLUME 0 CU.YD. | CUT VOLUME 0 CU.YD. FILL VOLUME 0 CU.YD. | CUT VOLUME 0 CU.YD. FILL VOLUME 1807 CU.YD.


CUT AREA 0 SQ.FT. FILL AREA 3877 SQ.FT. | CUT AREA 0 SQ.FT. FILL AREA 0 SQ.FT. | CUT AREA 0 SQ.FT. FILL AREA 0 SQ.FT. | CUT AREA 0 SQ.FT. FILL AREA 0 SQ.FT. | CUT VOLUME 0 CU.YD. FILL VOLUME 0 CU.YD. | CUT VOLUME 0 CU.YD. FILL VOLUME 0 CU.YD. | CUT VOLUME 0 CU.YD. FILL VOLUME 0 CU.YD. | CUT VOLUME 0 CU.YD. FILL VOLUME 3532 CU.YD.

CROSS SECTION STA. 359+87 TO STA. 360+00

R090065.DGN 11/13/2011

DATE REVISED	DATE FILMED	DATE REVISED	DATE FILMED	FED.RD. DIST.NO.	STATE	FED.AID PROJ.NO.	SHEET NO.	TOTAL SHEETS
				6	ARK.			
				JOB NO.		090065	367	460

(2) CROSS SECTIONS

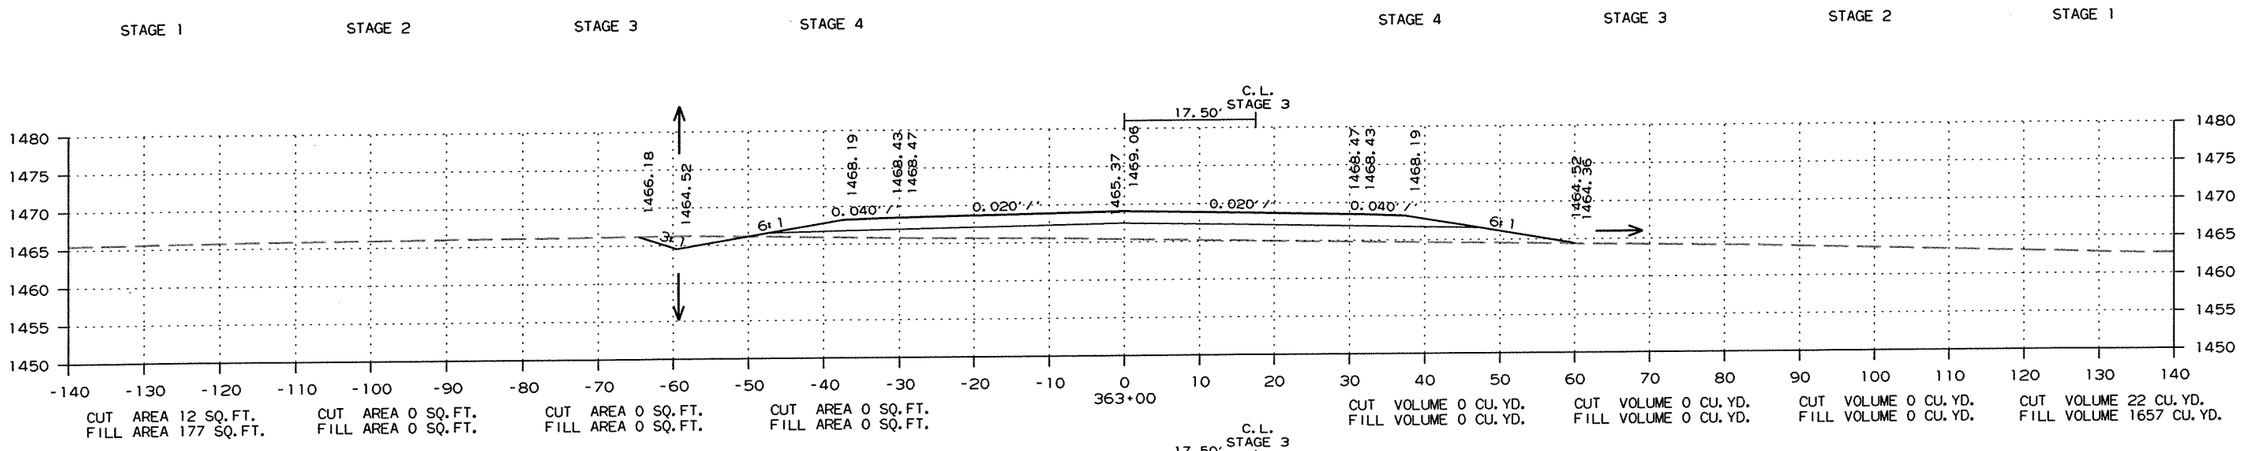


CROSS SECTION STA. 361+00 TO STA. 363+00

R090065.DGN 11/13/2011

DATE REVISED	DATE FILMED	DATE REVISED	DATE FILMED	FED.RD. DIST.NO.	STATE	FED.AID PROJ.NO.	SHEET NO.	TOTAL SHEETS
				6	ARK.			
				JOB NO.		090065	368	460

(2) CROSS SECTIONS

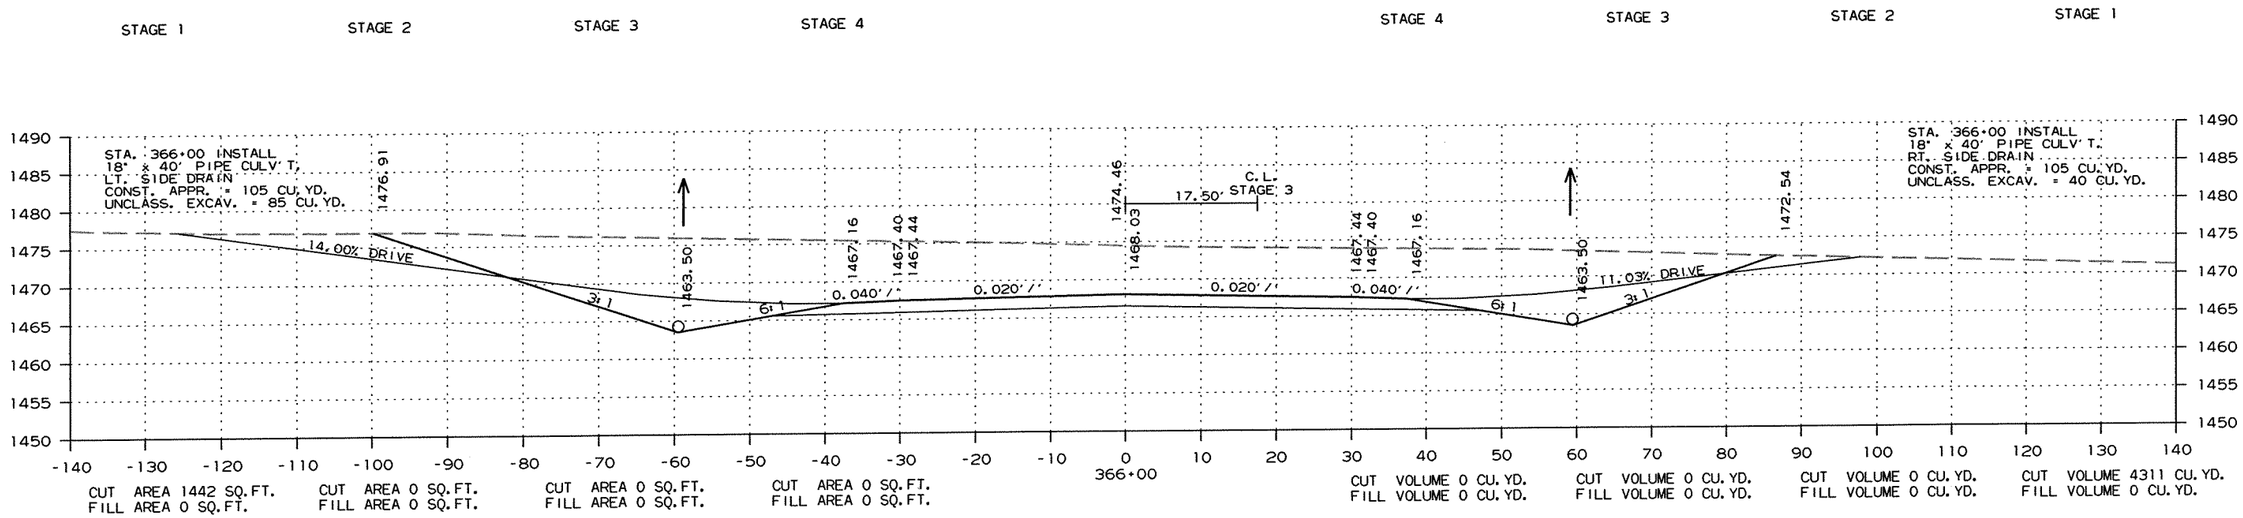


CROSS SECTION STA. 364+00 TO STA. 366+00


R090065.DGN 11/13/2011

DATE REVISED	DATE FILMED	DATE REVISED	DATE FILMED	FED.RD. DIST.NO.	STATE	FED.AID PROJ.NO.	SHEET NO.	TOTAL SHEETS
				6	ARK.			
				JOB NO.		090065	369	460

(2) CROSS SECTIONS

STAGE 1 STAGE 2 STAGE 3 STAGE 4 STAGE 4 STAGE 3 STAGE 2 STAGE 1

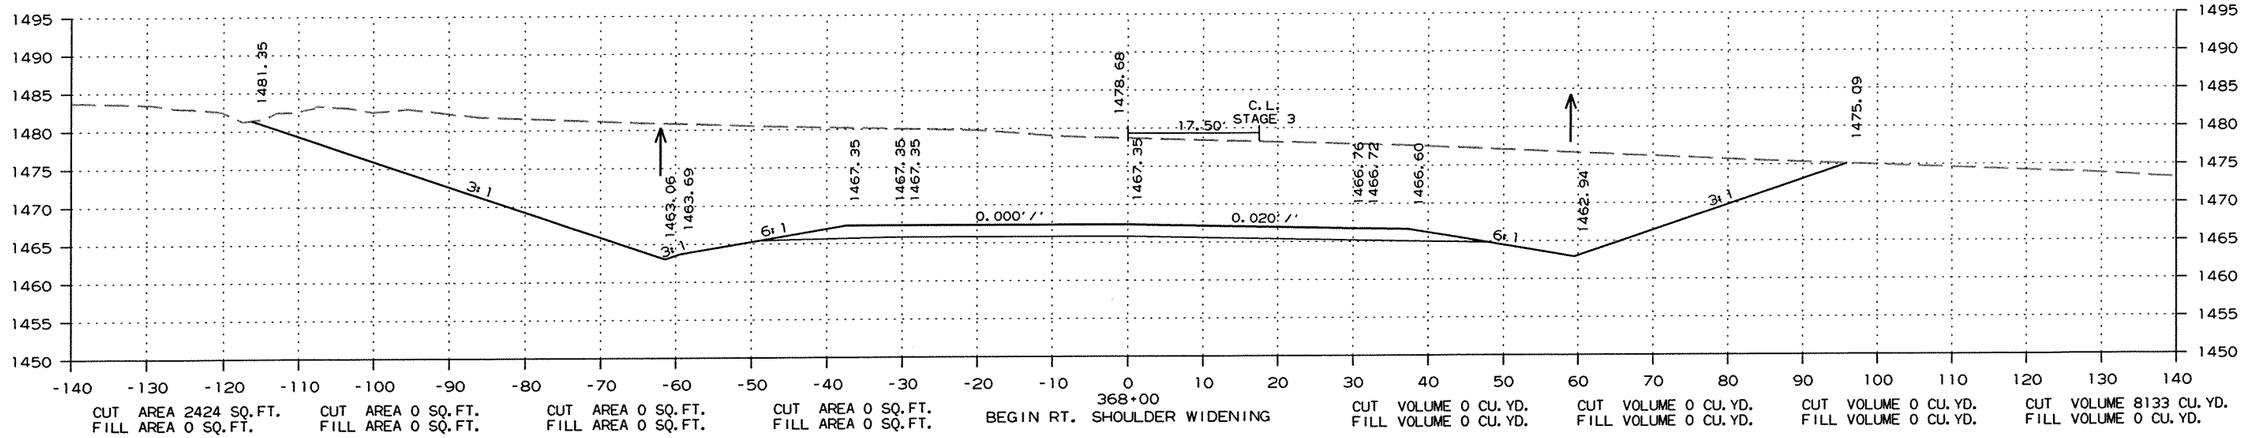

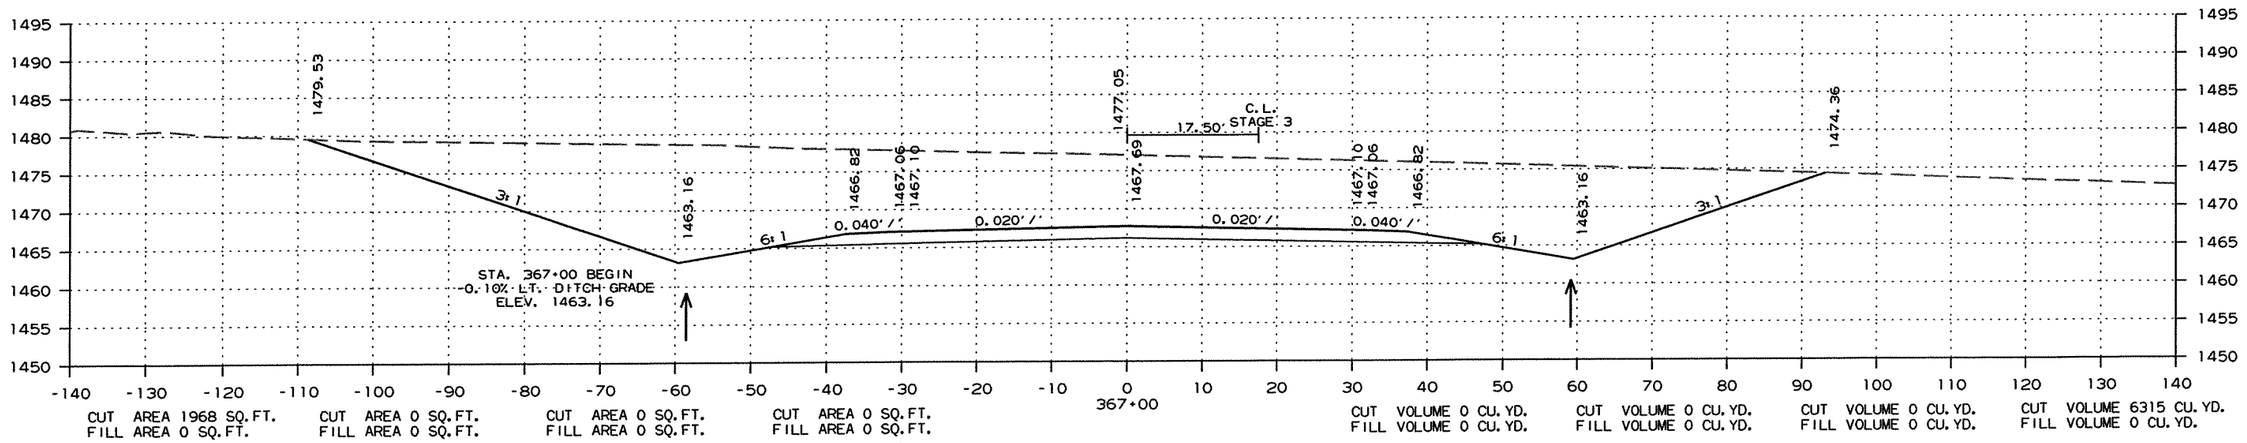


CROSS SECTION STA. 367+00 TO STA. 368+00


R090065.DGN 11/13/2011

DATE REVISED	DATE FILMED	DATE REVISED	DATE FILMED	FED.RD. DIST.NO.	STATE	FED.AID PROJ.NO.	SHEET NO.	TOTAL SHEETS
				6	ARK.			
				JOB NO.		090065	370	460

(2) CROSS SECTIONS

STAGE 1 STAGE 2 STAGE 3 STAGE 4 STAGE 4 STAGE 3 STAGE 2 STAGE 1

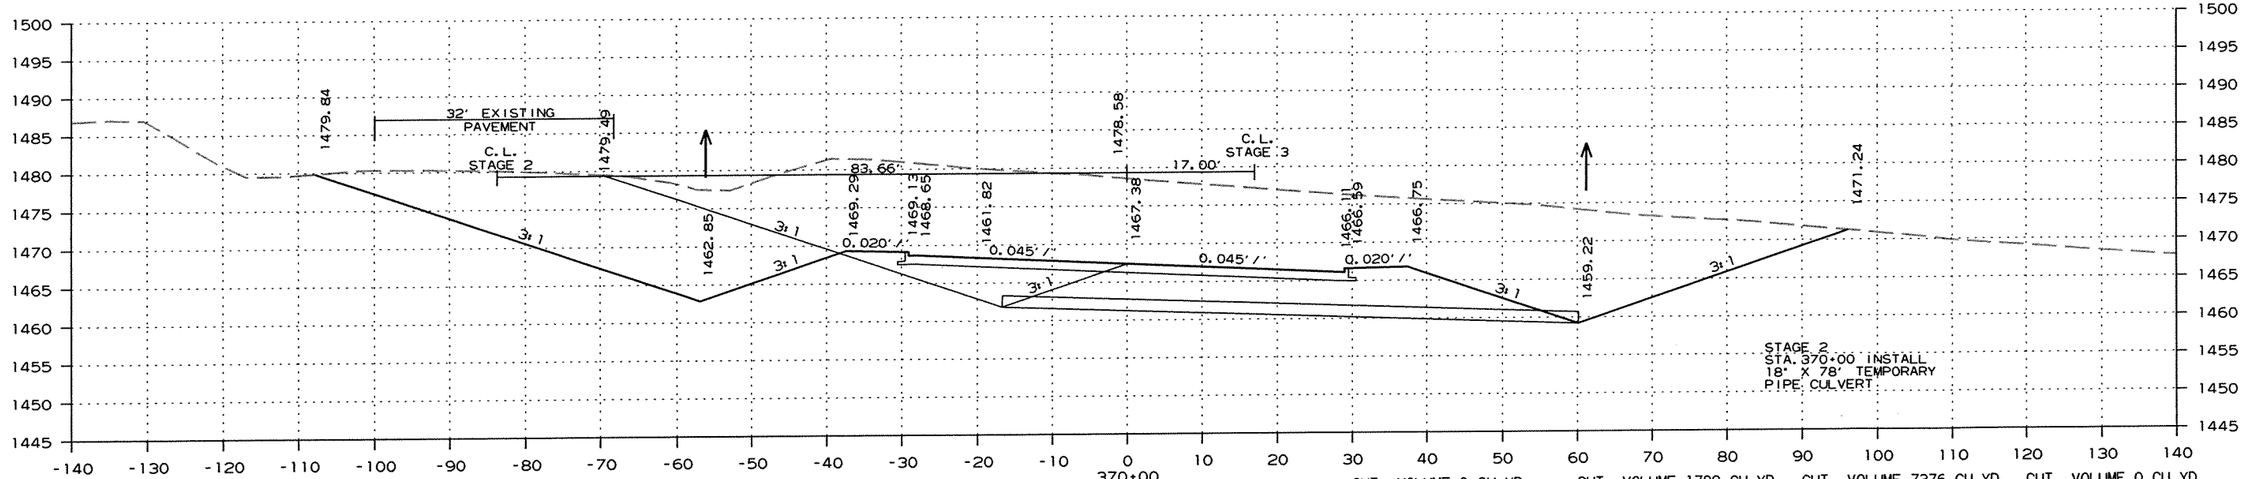

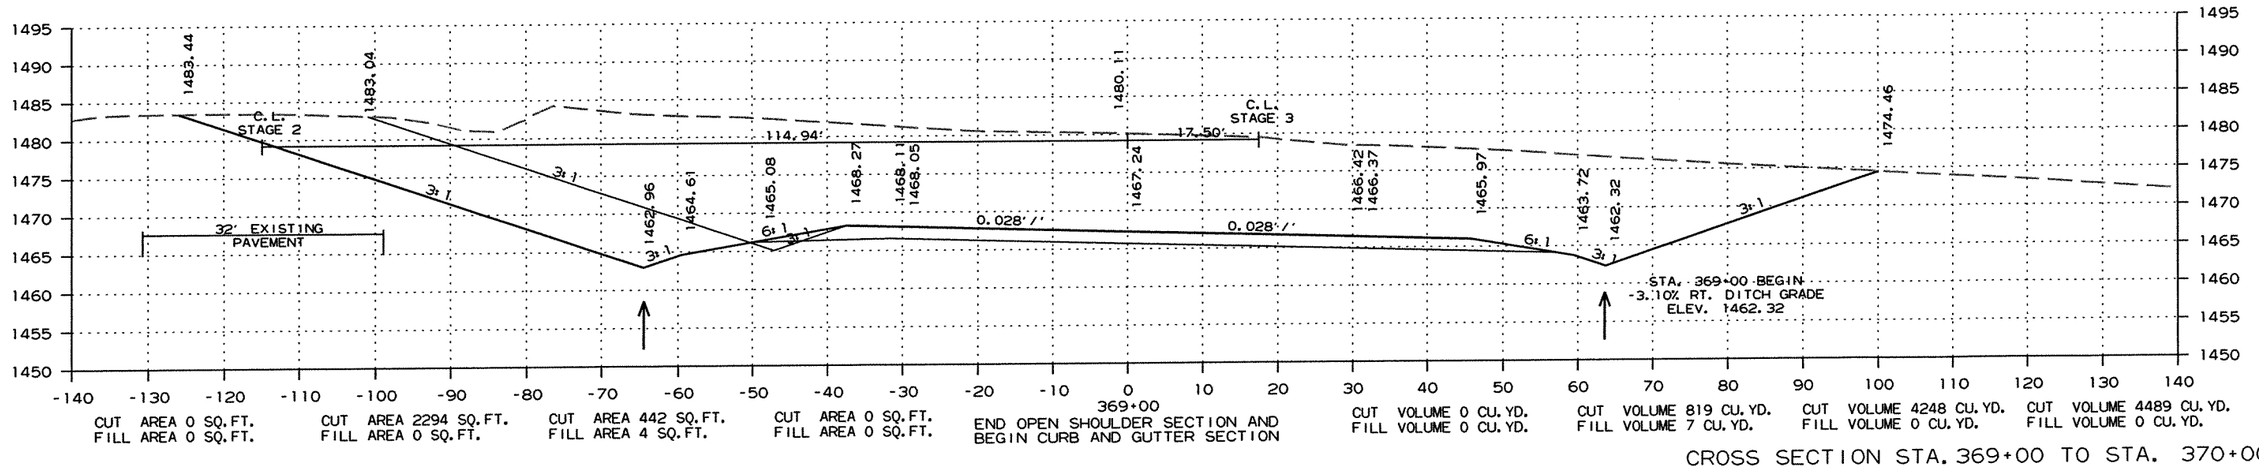


CROSS SECTION STA. 369+00 TO STA. 370+00

R090065.DGN 11/13/2011

DATE REVISED	DATE FILMED	DATE REVISED	DATE FILMED	FED.RD. DIST.NO.	STATE	FED.AID PROJ.NO.	SHEET NO.	TOTAL SHEETS
				6	ARK.			
				JOB NO.		090065	371	460

(2) CROSS SECTIONS

STAGE 1 STAGE 2 STAGE 3 STAGE 4 STAGE 4 STAGE 3 STAGE 2 STAGE 1

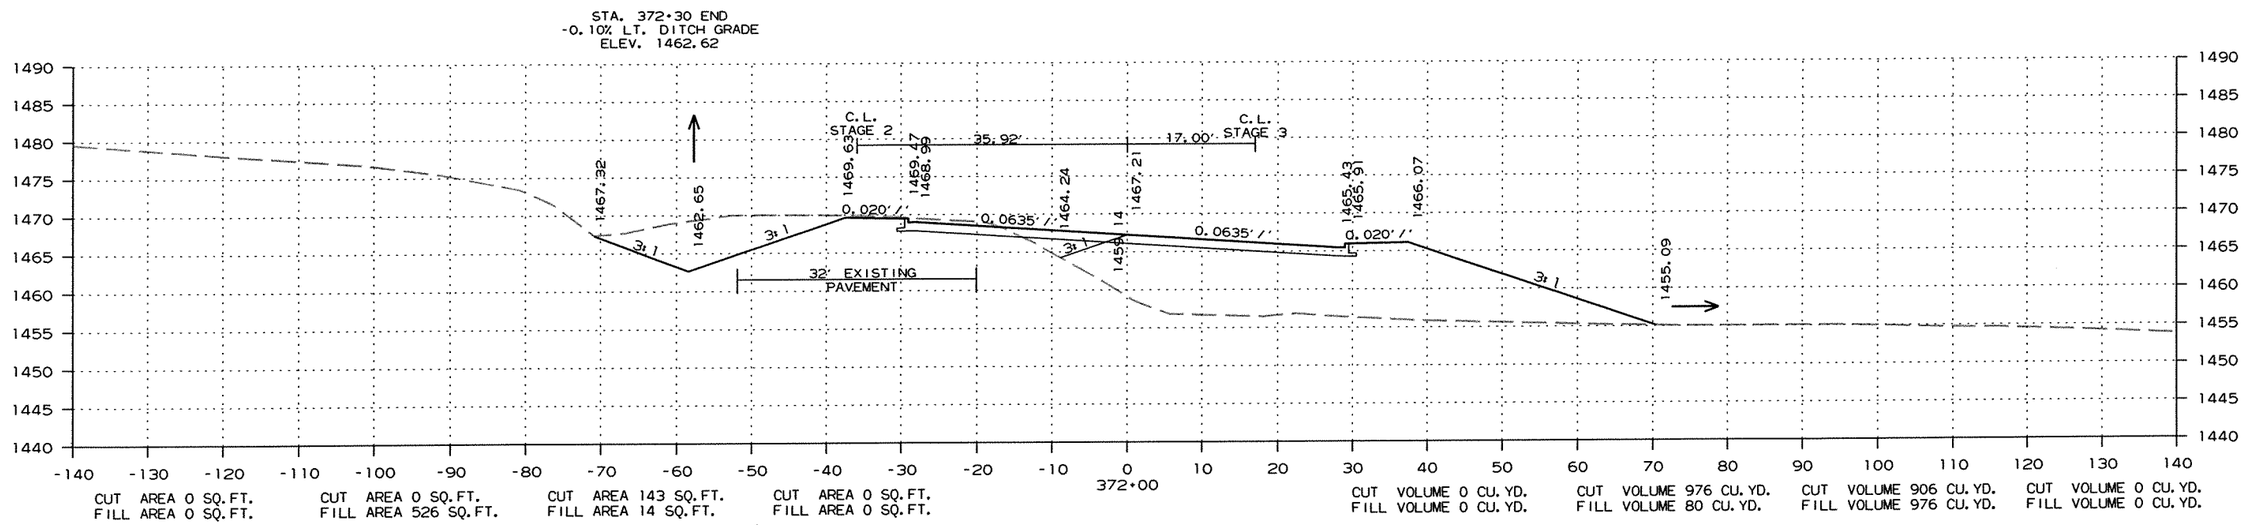


CROSS SECTION STA. 371+00 TO STA. 372+00


R090065.DGN 11/13/2011

DATE REVISED	DATE FILMED	DATE REVISED	DATE FILMED	FED.RD. DIST.NO.	STATE	FED.AID PROJ.NO.	SHEET NO.	TOTAL SHEETS
				6	ARK.			
				JOB NO.		090065	372	460

(2) CROSS SECTIONS

STAGE 1 STAGE 2 STAGE 3 STAGE 4 STAGE 4 STAGE 3 STAGE 2 STAGE 1

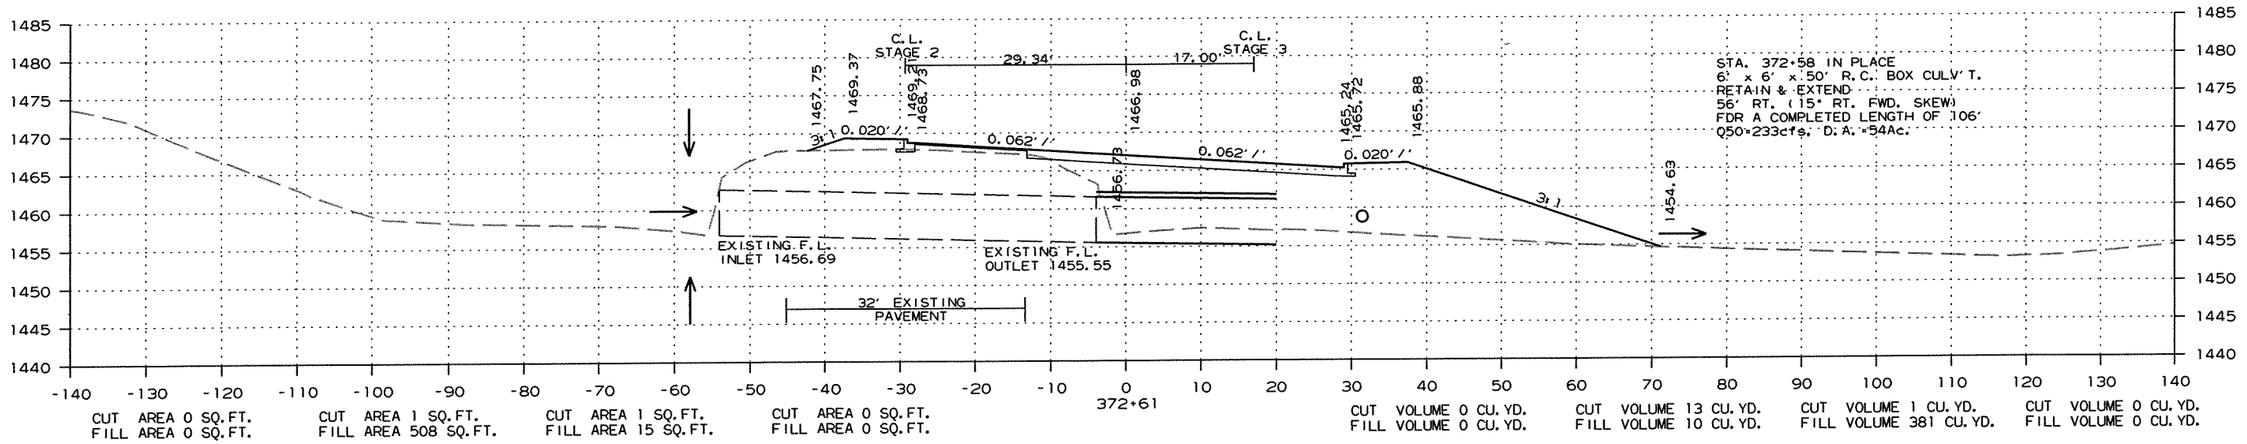

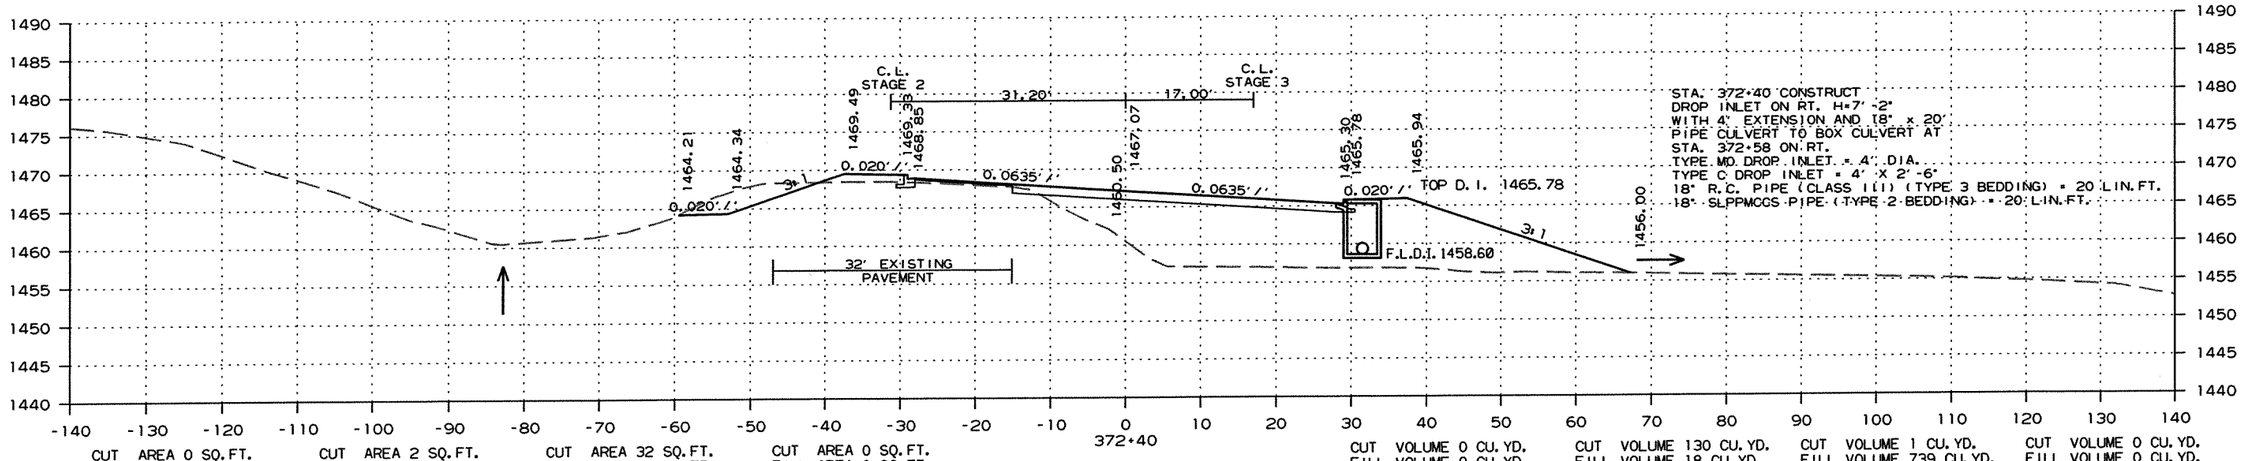



CROSS SECTION STA. 372+40 TO STA. 372+61

R090065.DGN 11/13/2011


DATE REVISED	DATE FILMED	DATE REVISED	DATE FILMED	FED.RD. DIST.NO.	STATE	FED.AID PROJ.NO.	SHEET NO.	TOTAL SHEETS
				6	ARK.			
				JOB NO.		090065	373	460

(2) CROSS SECTIONS

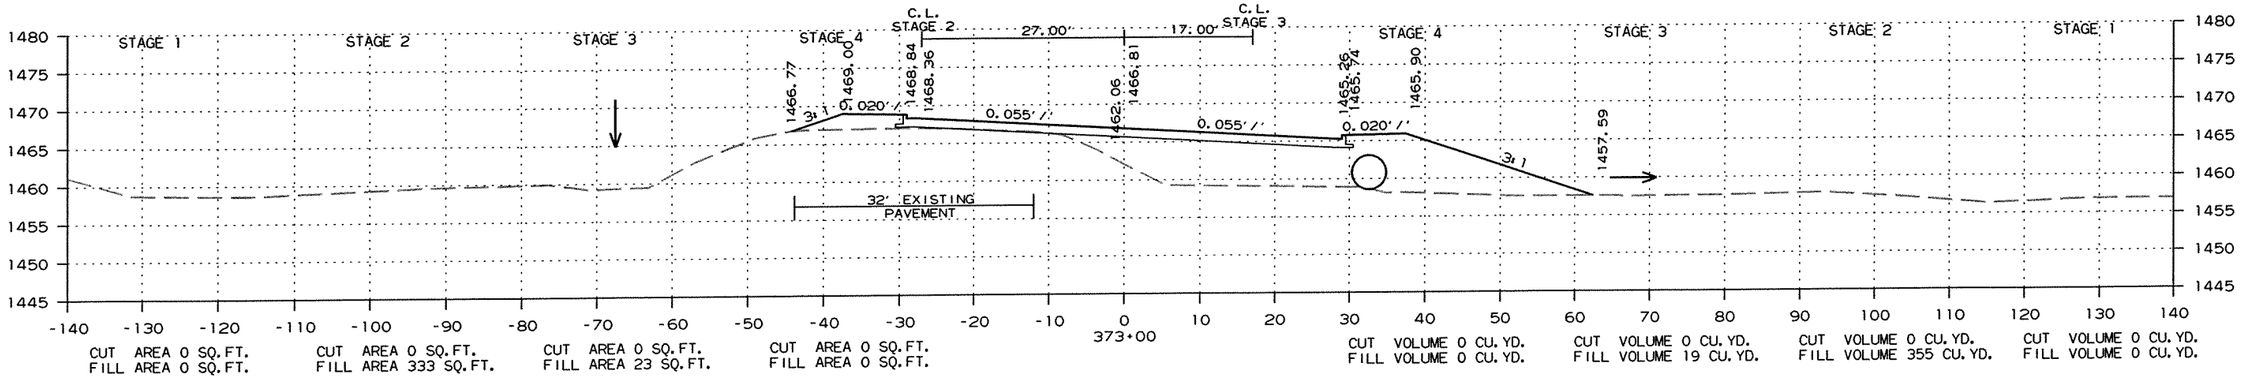

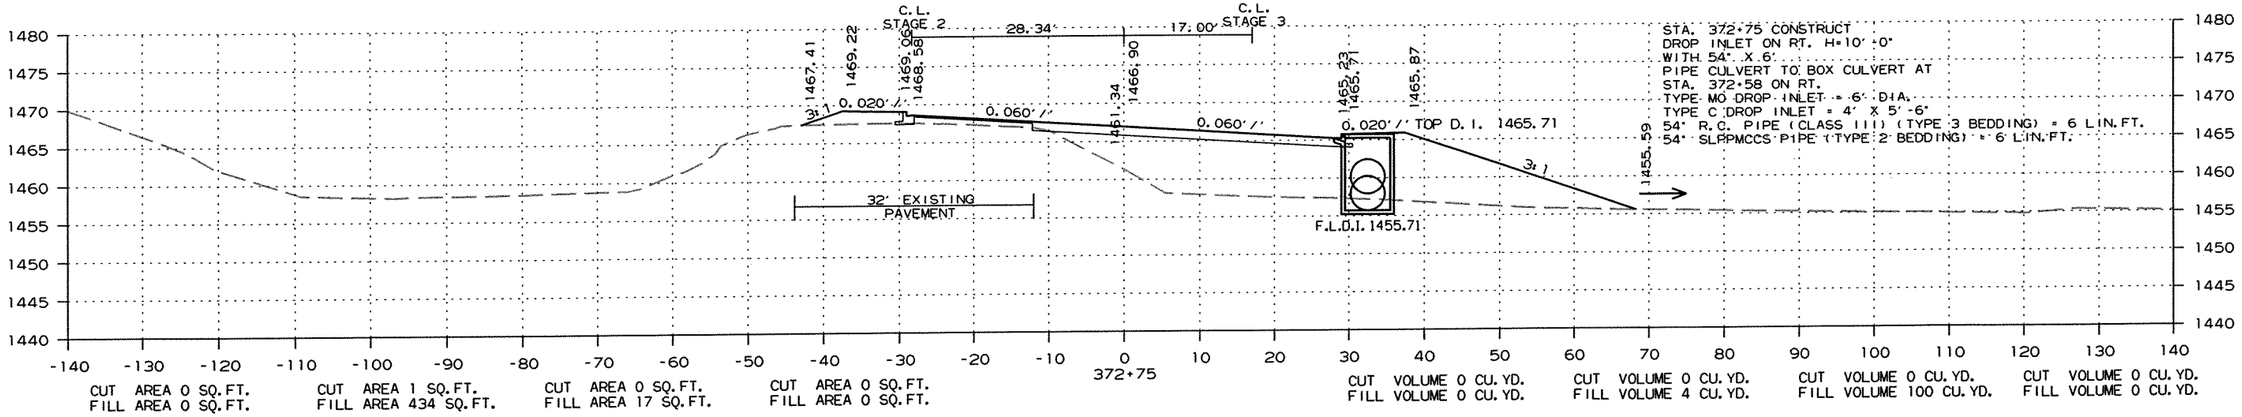

STA. 372+75 CONSTRUCT
DROP INLET ON RT. H=10'-0"
WITH 54" X 6'
PIPE CULVERT TO BOX CULVERT AT
STA. 372+58 ON RT.
TYPE MO DROP INLET = 6' DIA.
TYPE C DROP INLET = 4' X 5'-6"
54" R.C. PIPE (CLASS III) (TYPE 3 BEDDING) = 6 LIN.FT.
54" SLPPMCCS PIPE (TYPE 2 BEDDING) = 6 LIN.FT.

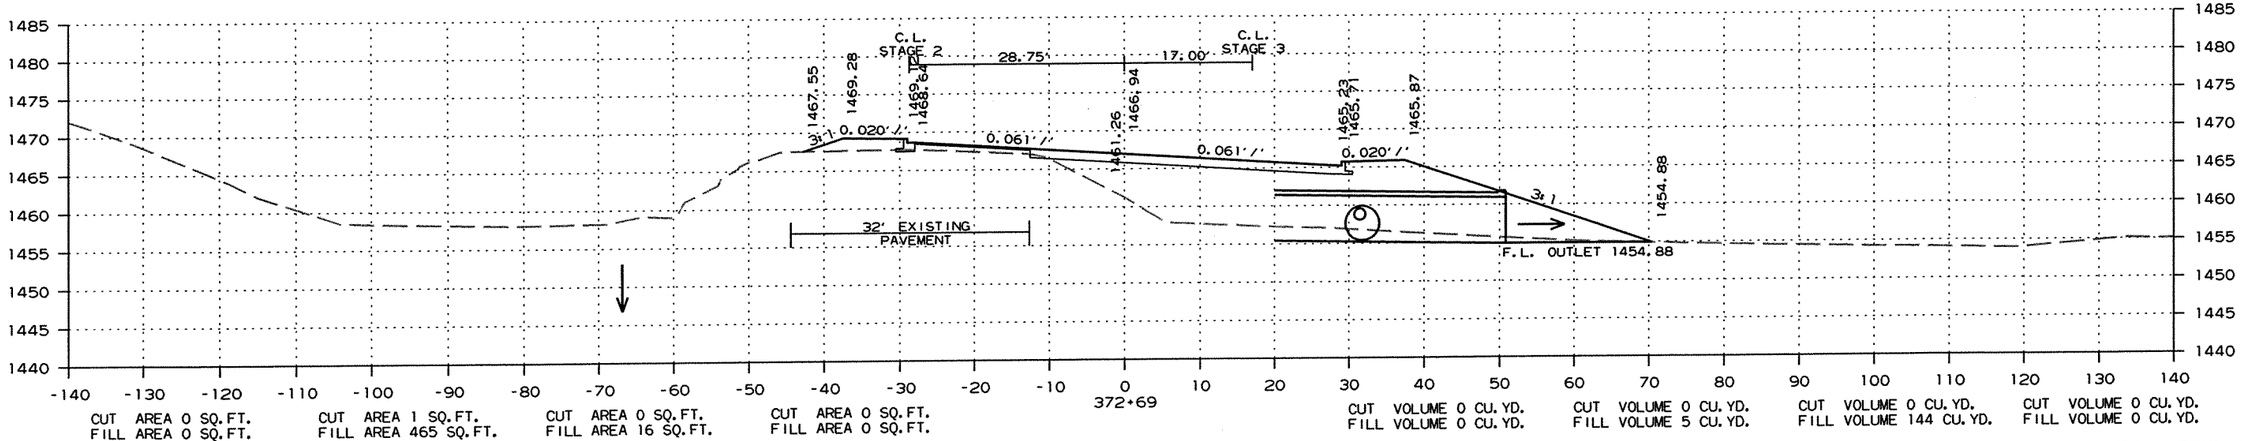


CROSS SECTION STA. 372+69 TO STA. 373+00


R090065.DGN 11/13/2011


DATE REVISED	DATE FILMED	DATE REVISED	DATE FILMED	FED.RD. DIST.NO.	STATE	FED.AID PROJ.NO.	SHEET NO.	TOTAL SHEETS
				6	ARK.			
				JOB NO.		090065	374	460

(2) CROSS SECTIONS

STAGE 1 STAGE 2 STAGE 3 STAGE 4 STAGE 4 STAGE 3 STAGE 2 STAGE 1

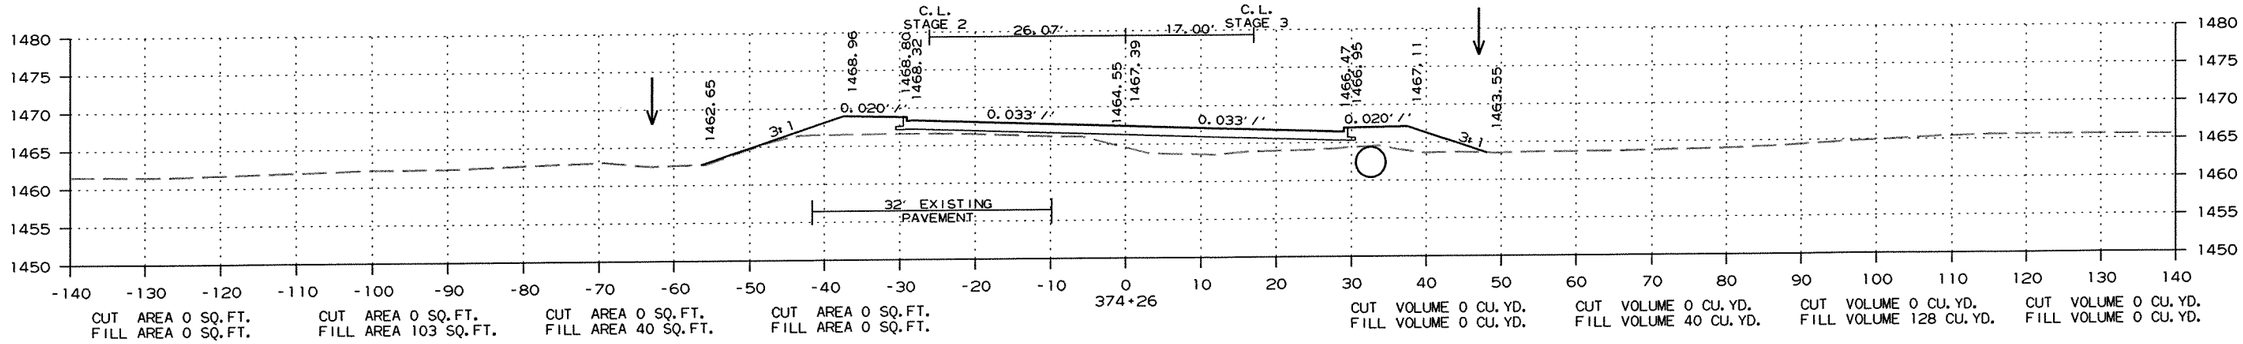

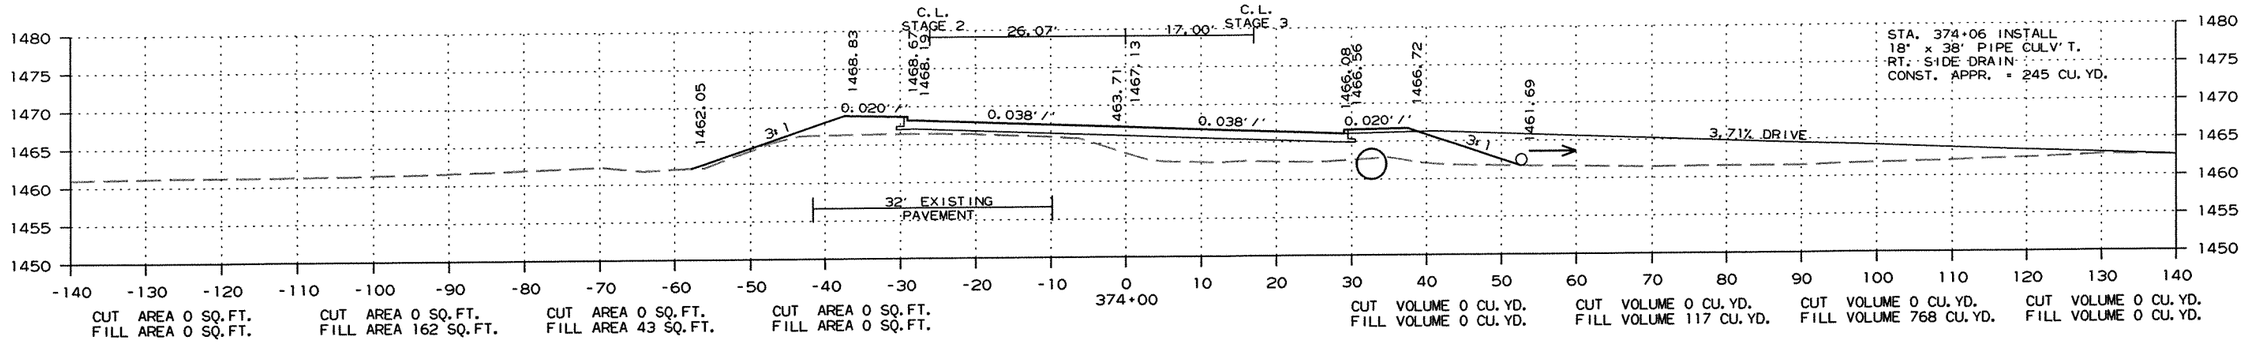

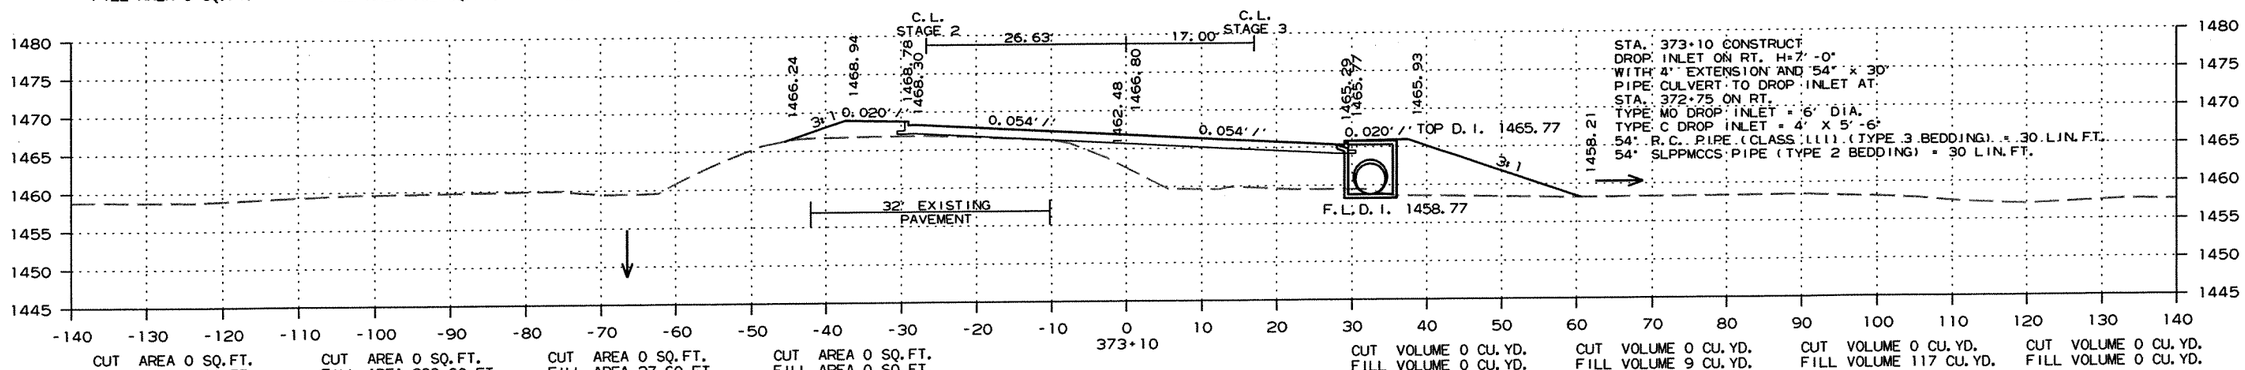


CROSS SECTION STA. 373+10 TO STA. 374+26

R090065.DGN 11/13/2011

DATE REVISED	DATE FILMED	DATE REVISED	DATE FILMED	FED.RD. DIST.NO.	STATE	FED.AID PROJ.NO.	SHEET NO.	TOTAL SHEETS
				6	ARK.			
				JOB NO.		090065	375	460

(2) CROSS SECTIONS

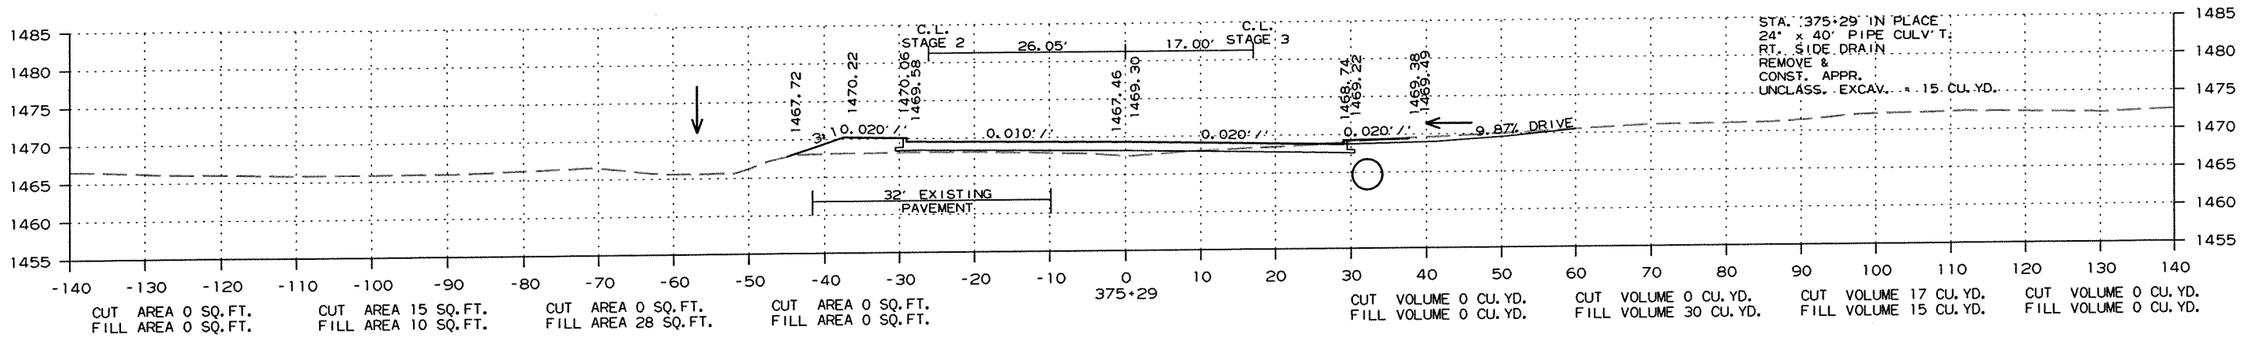



CROSS SECTION STA. 374+50 TO STA. 375+29


R090065.DGN 11/13/2011

DATE REVISED	DATE FILMED	DATE REVISED	DATE FILMED	FED.RD. DIST.NO.	STATE	FED.AID PROJ.NO.	SHEET NO.	TOTAL SHEETS
				6	ARK.			
				JOB NO.		090065	376	460

(2) CROSS SECTIONS

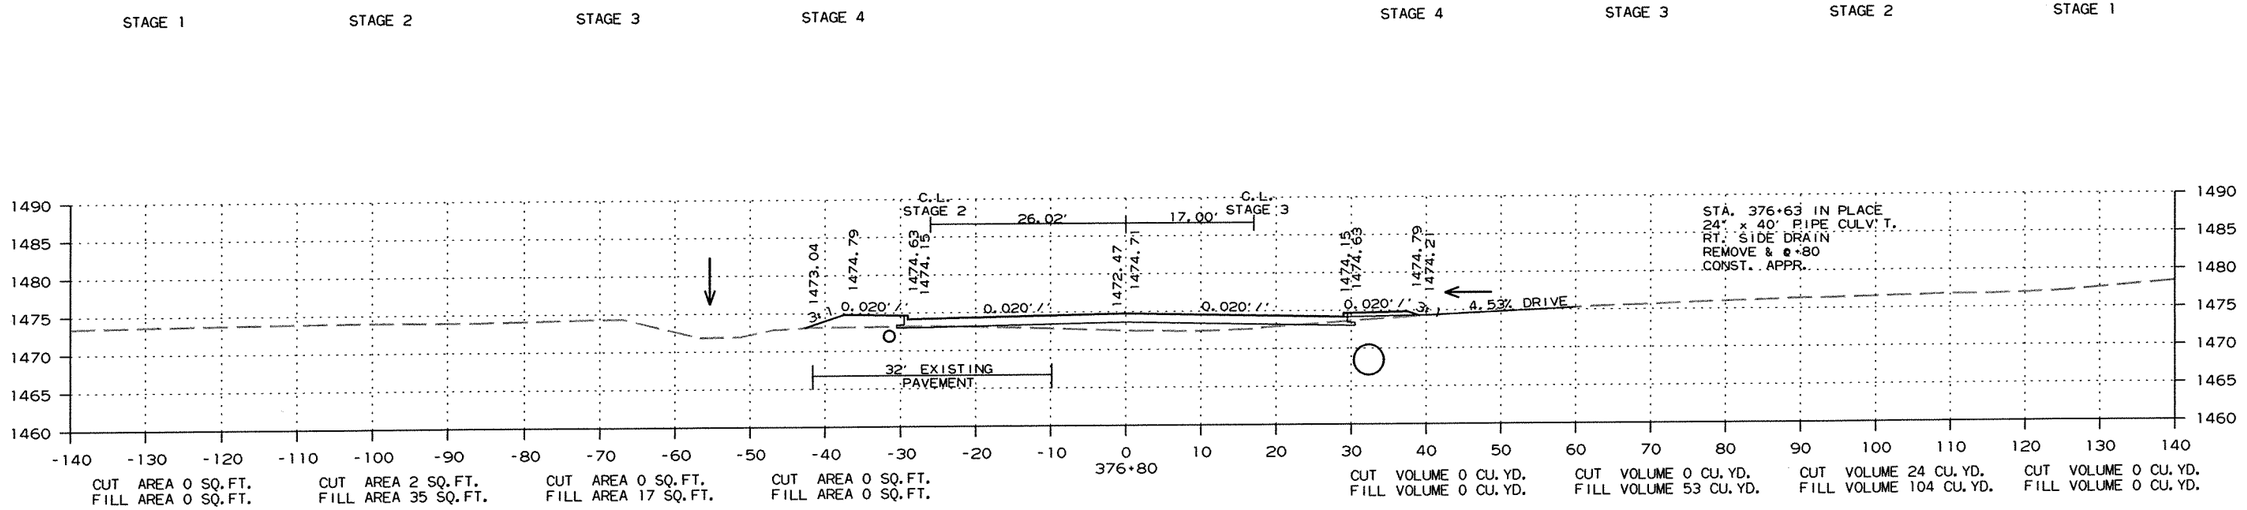

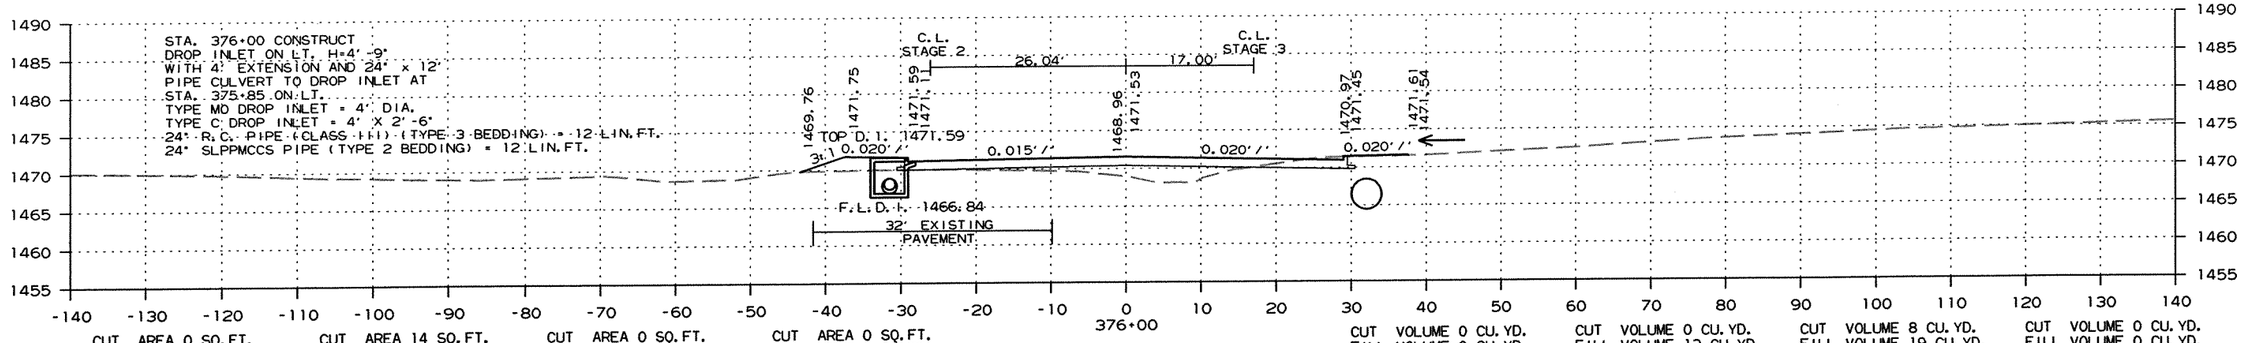

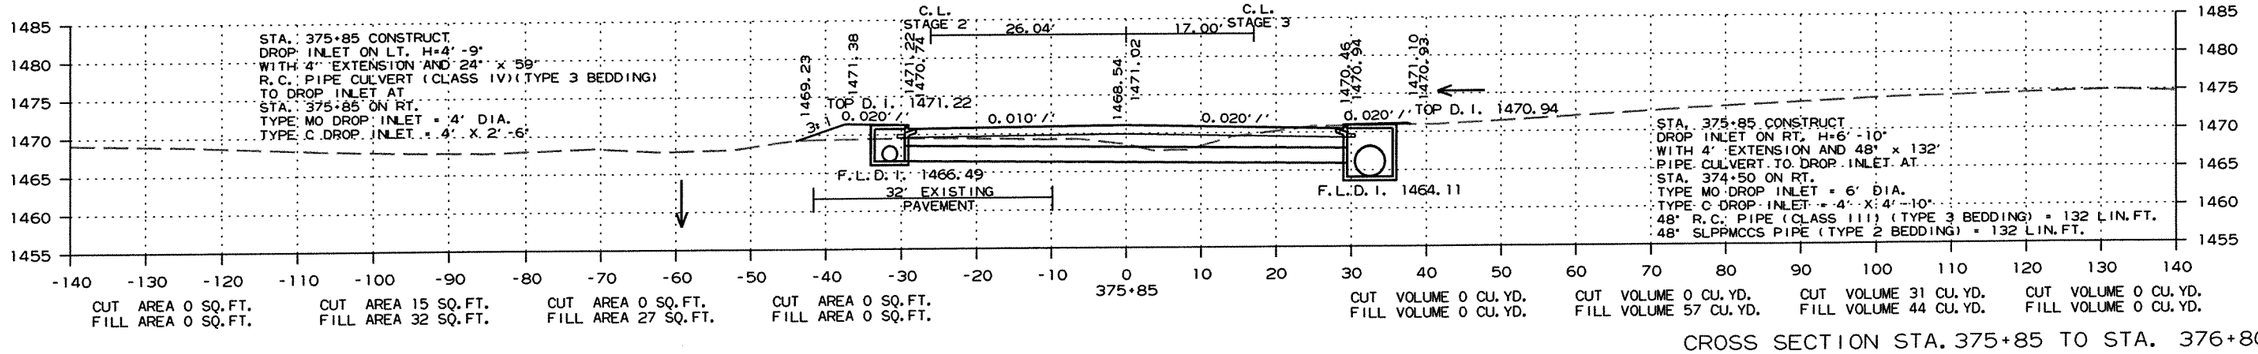


CROSS SECTION STA. 375+85 TO STA. 376+80


R090065.DGN 11/13/2011


DATE REVISED	DATE FILMED	DATE REVISED	DATE FILMED	FED.RD. DIST.NO.	STATE	FED.AID PROJ.NO.	SHEET NO.	TOTAL SHEETS
				6	ARK.			
				JOB NO.		090065	377	460

(2) CROSS SECTIONS

STAGE 1 STAGE 2 STAGE 3 STAGE 4 STAGE 4 STAGE 3 STAGE 2 STAGE 1

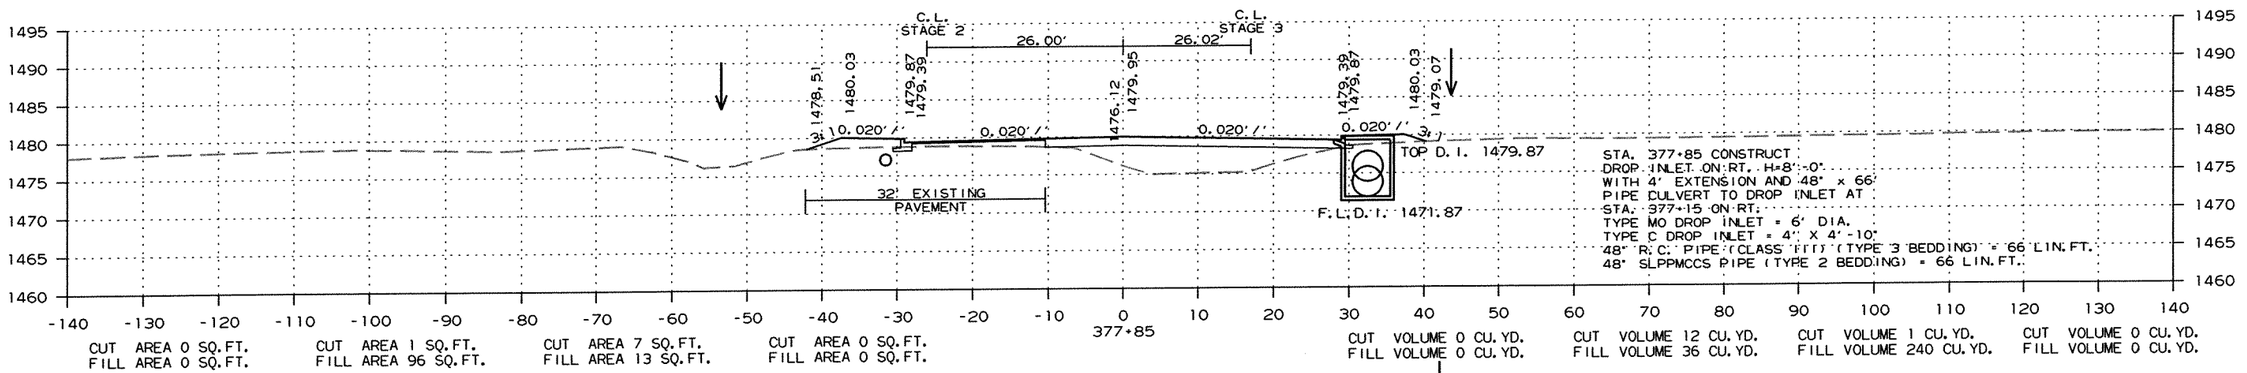

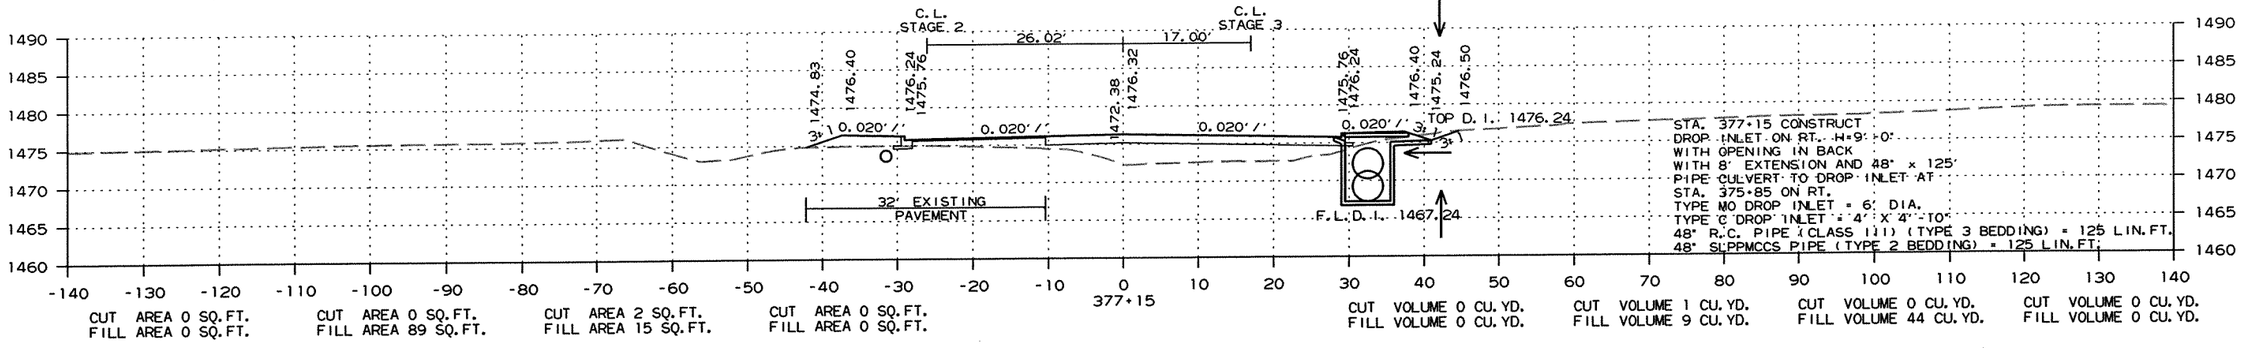

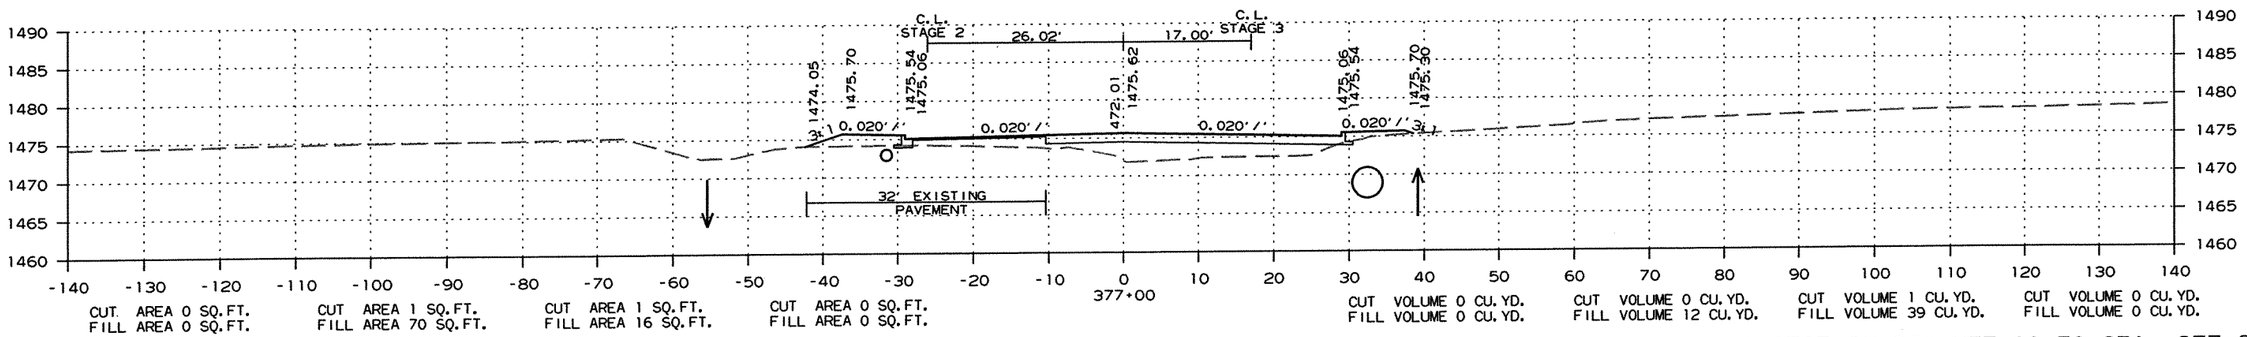


CROSS SECTION STA. 377+00 TO STA. 377+85

R090065.DGN 11/13/2011

DATE REVISED	DATE FILMED	DATE REVISED	DATE FILMED	FED.RD. DIST.NO.	STATE	FED.AID PROJ.NO.	SHEET NO.	TOTAL SHEETS
				6	ARK.			
				JOB NO.		090065	378	460

(2) CROSS SECTIONS

STAGE 1 STAGE 2 STAGE 3 STAGE 4 STAGE 4 STAGE 3 STAGE 2 STAGE 1

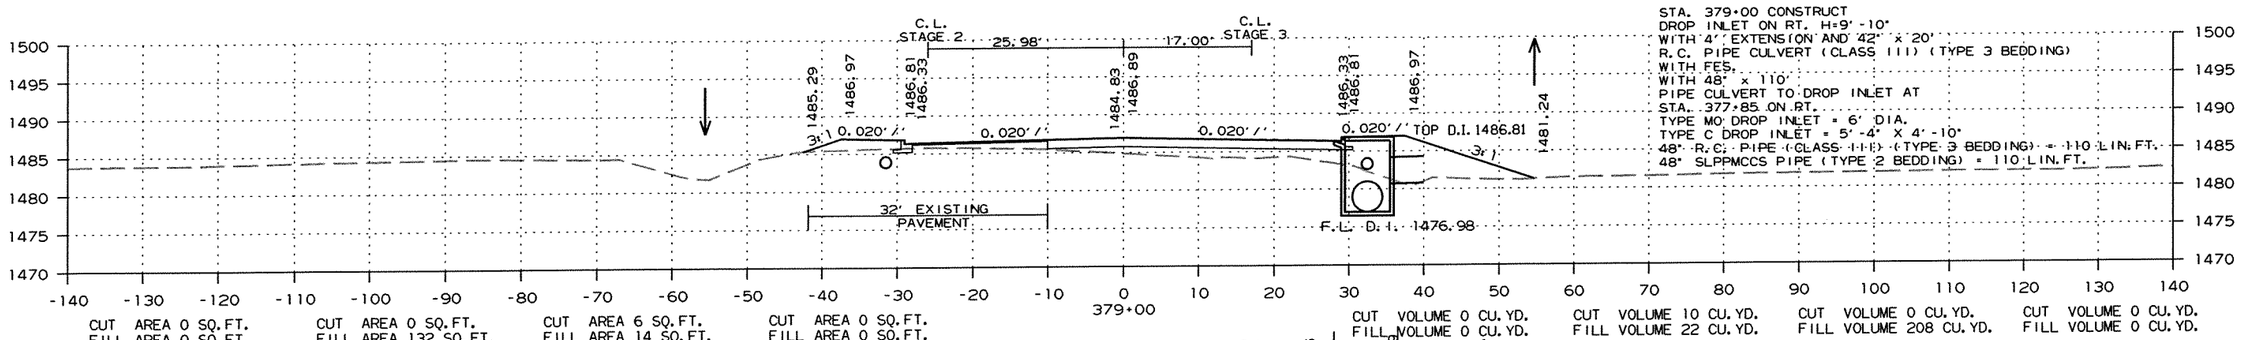


CROSS SECTION STA. 378+00 TO STA. 379+00

R090065.DGN 11/13/2011

DATE REVISED	DATE FILMED	DATE REVISED	DATE FILMED	FED.RD. DIST.NO.	STATE	FED.AID PROJ.NO.	SHEET NO.	TOTAL SHEETS
				6	ARK.			
				JOB NO.		090065	379	460

(2) CROSS SECTIONS

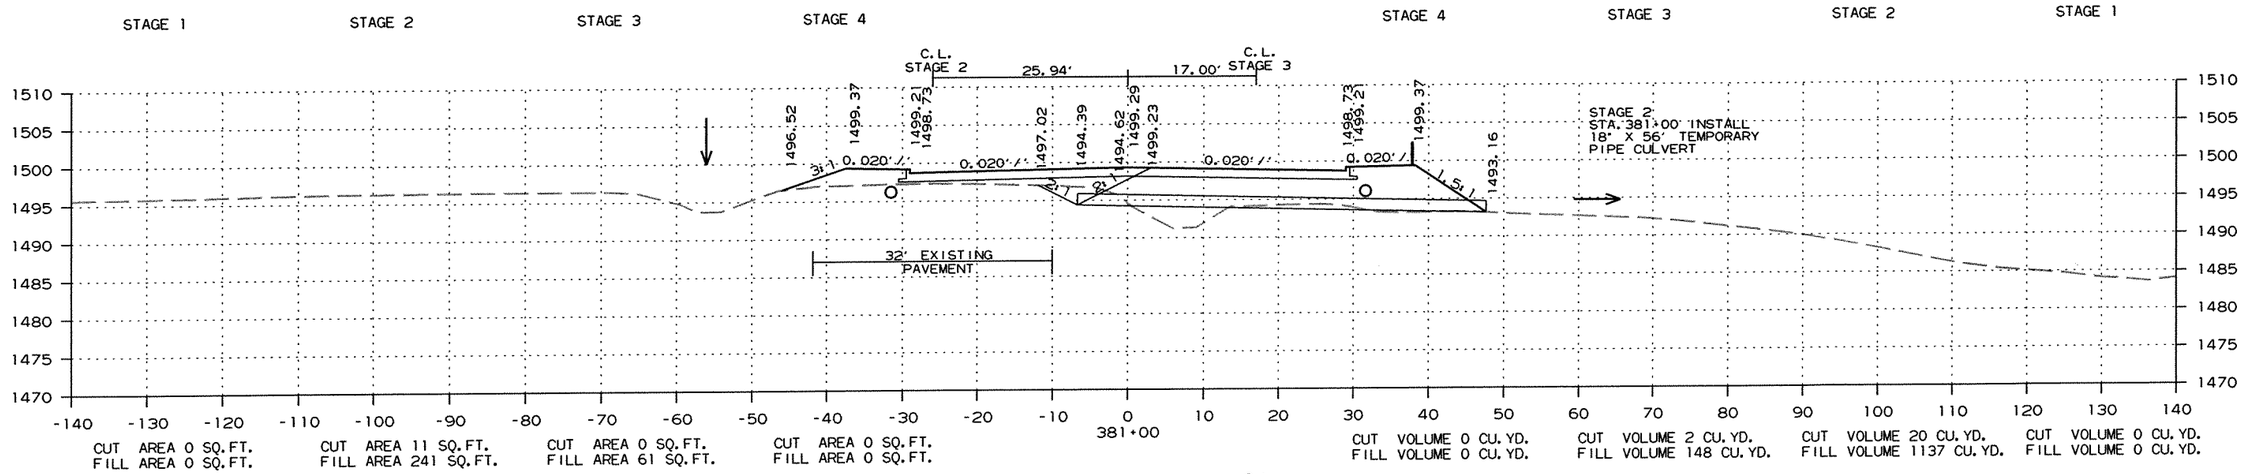



CROSS SECTION STA. 379+20 TO STA. 381+00


R090065.DGN 11/13/2011

DATE REVISED	DATE FILMED	DATE REVISED	DATE FILMED	FED.RD. DIST.NO.	STATE	FED.AID PROJ.NO.	SHEET NO.	TOTAL SHEETS
				6	ARK.			
				JOB NO.		090065	380	460

(2) CROSS SECTIONS

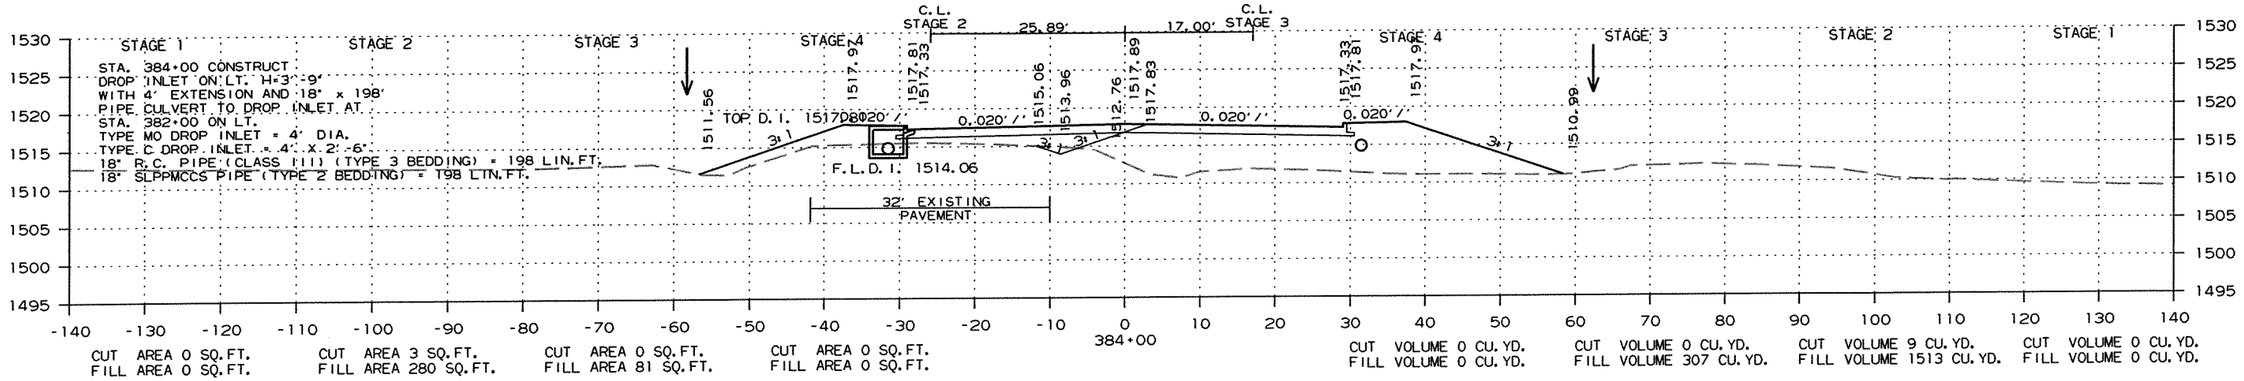

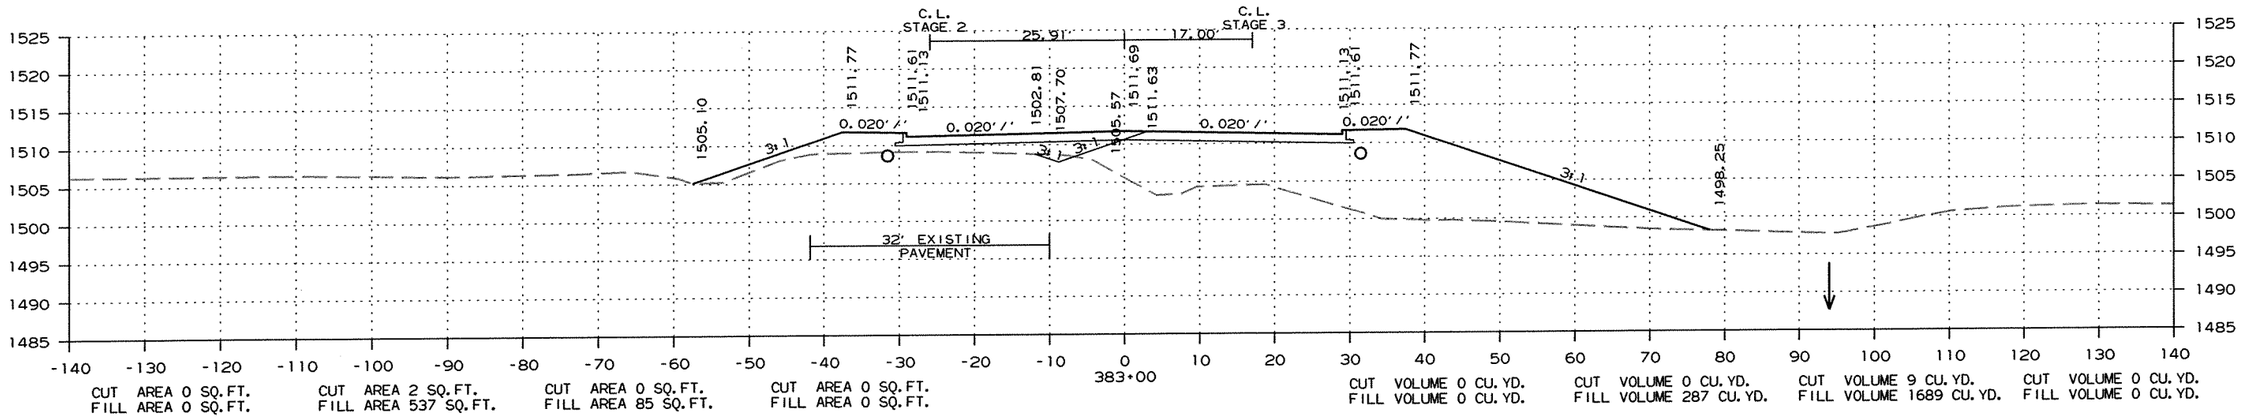

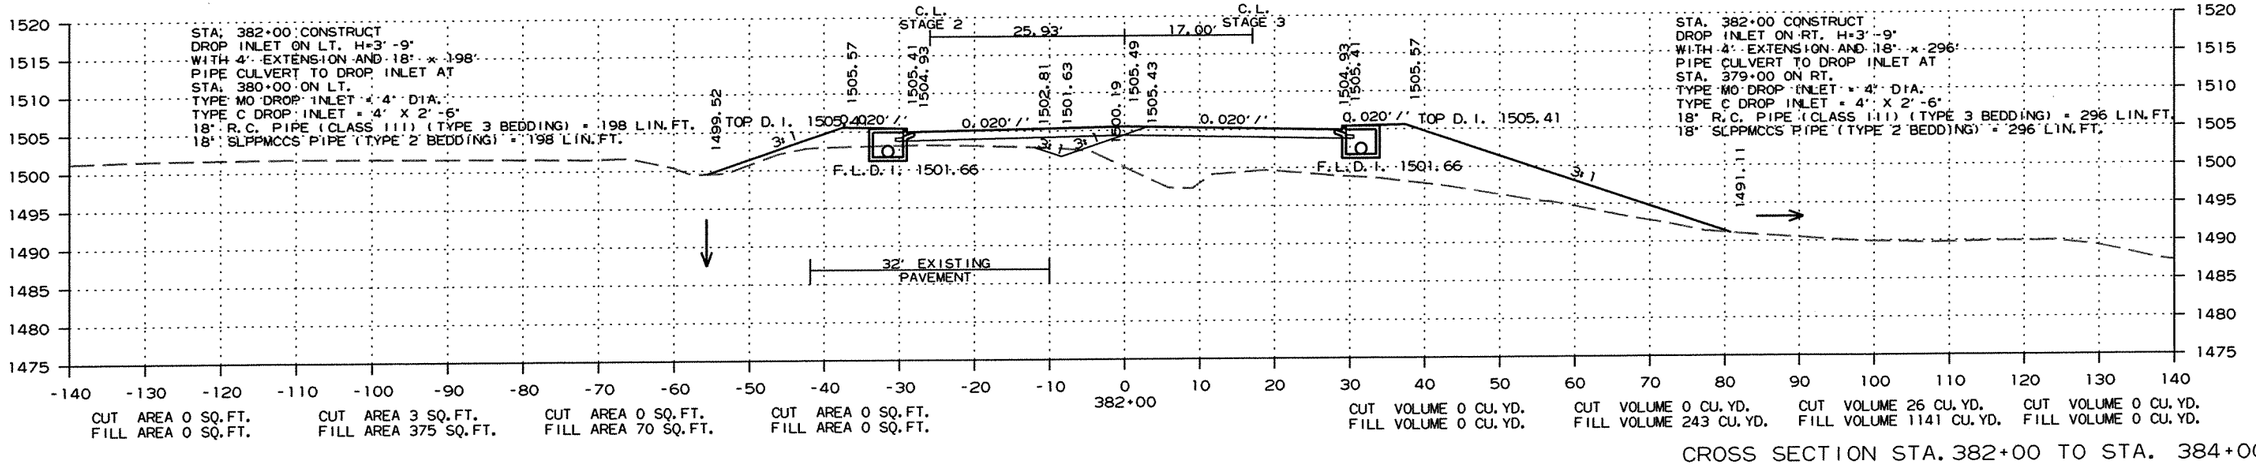


CROSS SECTION STA. 382+00 TO STA. 384+00


R090065.DGN 11/13/2011


DATE REVISED	DATE FILMED	DATE REVISED	DATE FILMED	FED.RD. DIST.NO.	STATE	FED.AID PROJ.NO.	SHEET NO.	TOTAL SHEETS
				6	ARK.			
				JOB NO.		090065	381	460

(2) CROSS SECTIONS

STAGE 1 STAGE 2 STAGE 3 STAGE 4 STAGE 4 STAGE 3 STAGE 2 STAGE 1

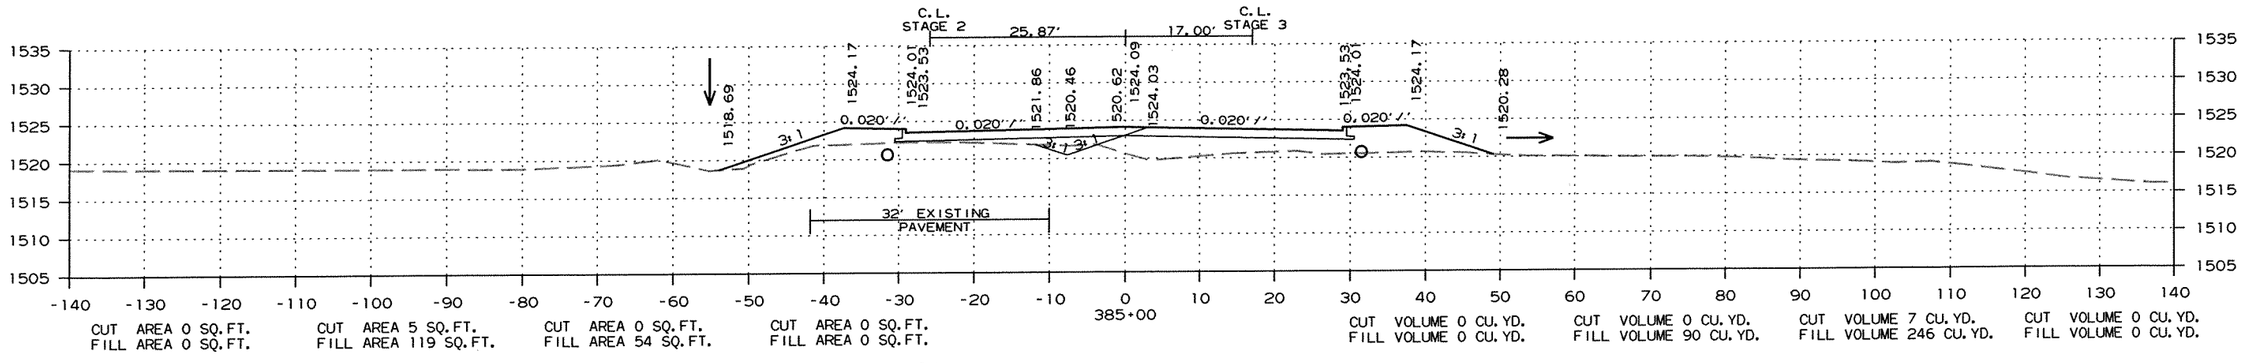

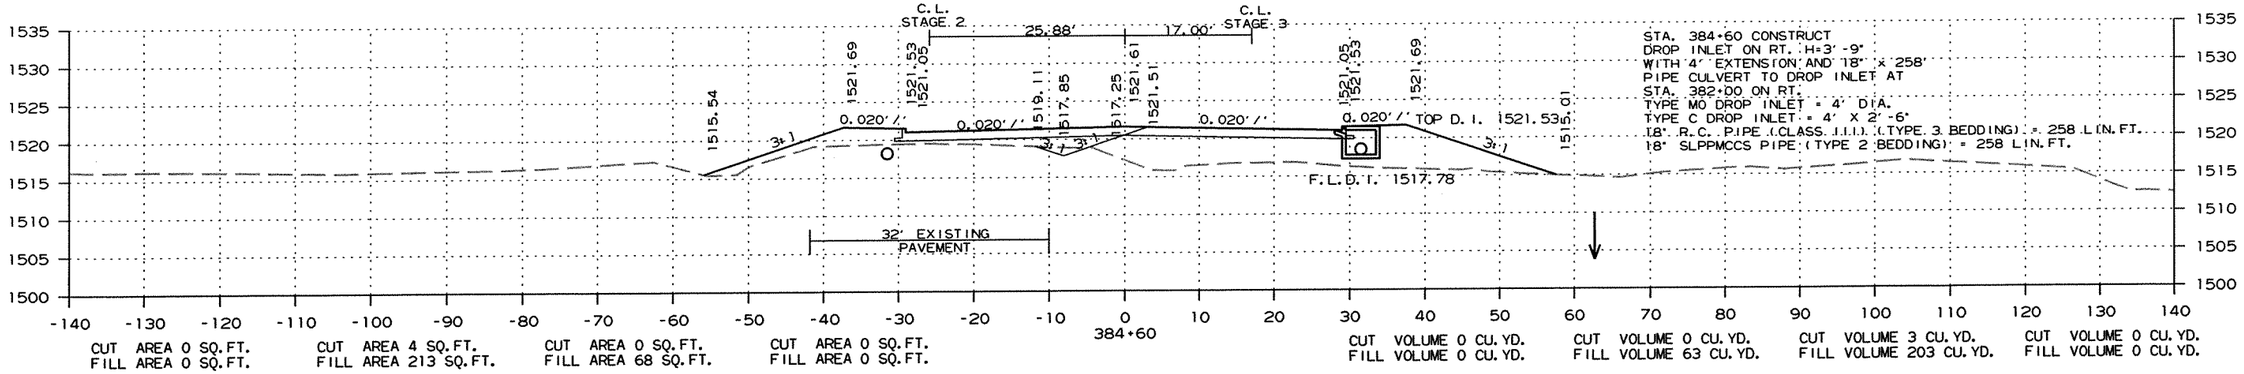

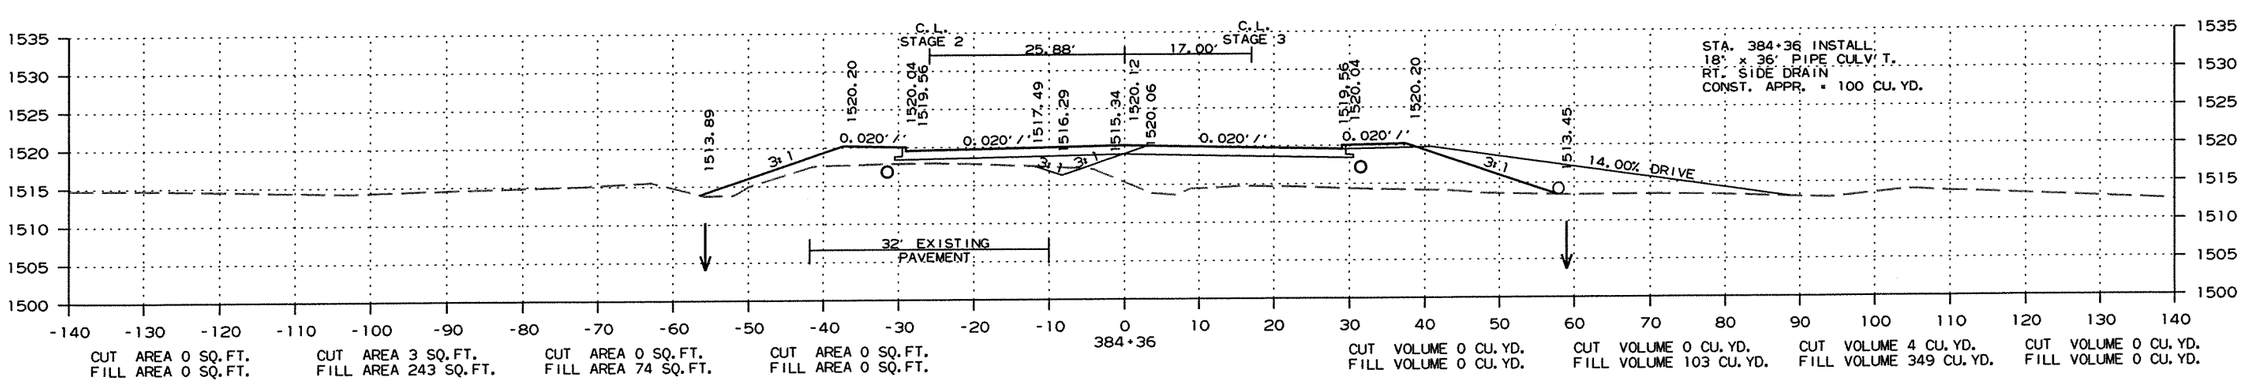


CROSS SECTION STA. 384+36 TO STA. 385+00


R090065.DGN 11/13/2011


DATE REVISED	DATE FILMED	DATE REVISED	DATE FILMED	FED.RD. DIST.NO.	STATE	FED.AID PROJ.NO.	SHEET NO.	TOTAL SHEETS
				6	ARK.			
				JOB NO.		090065	382	460

(2) CROSS SECTIONS

STAGE 1 STAGE 2 STAGE 3 STAGE 4 STAGE 4 STAGE 3 STAGE 2 STAGE 1

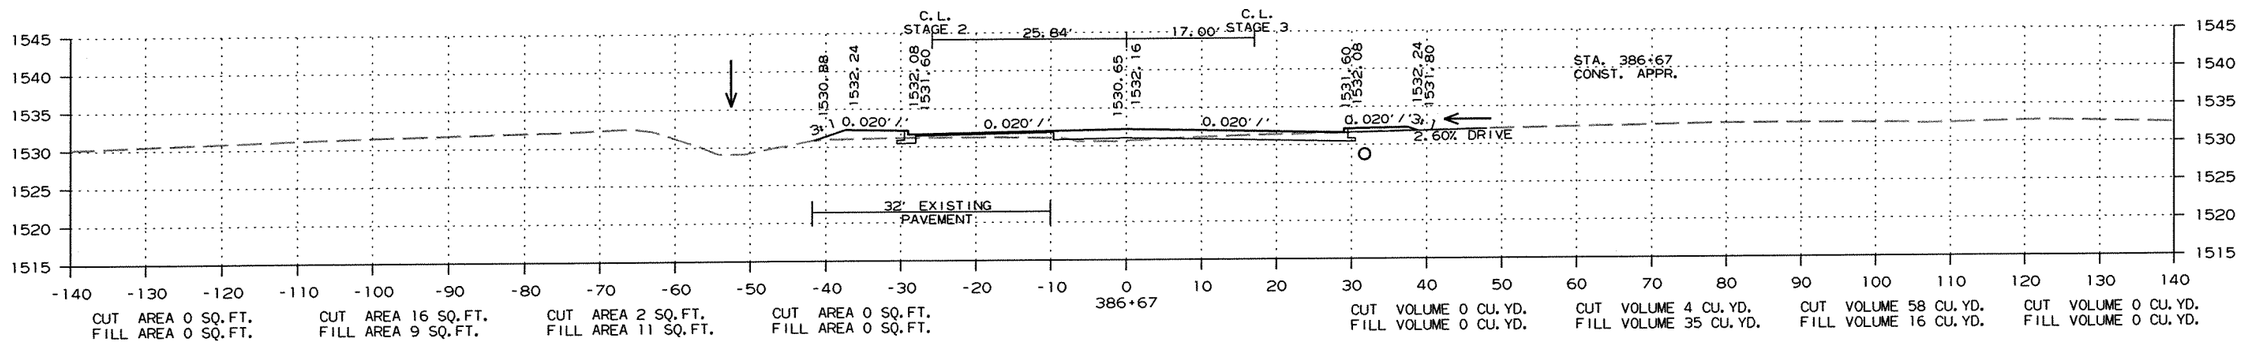

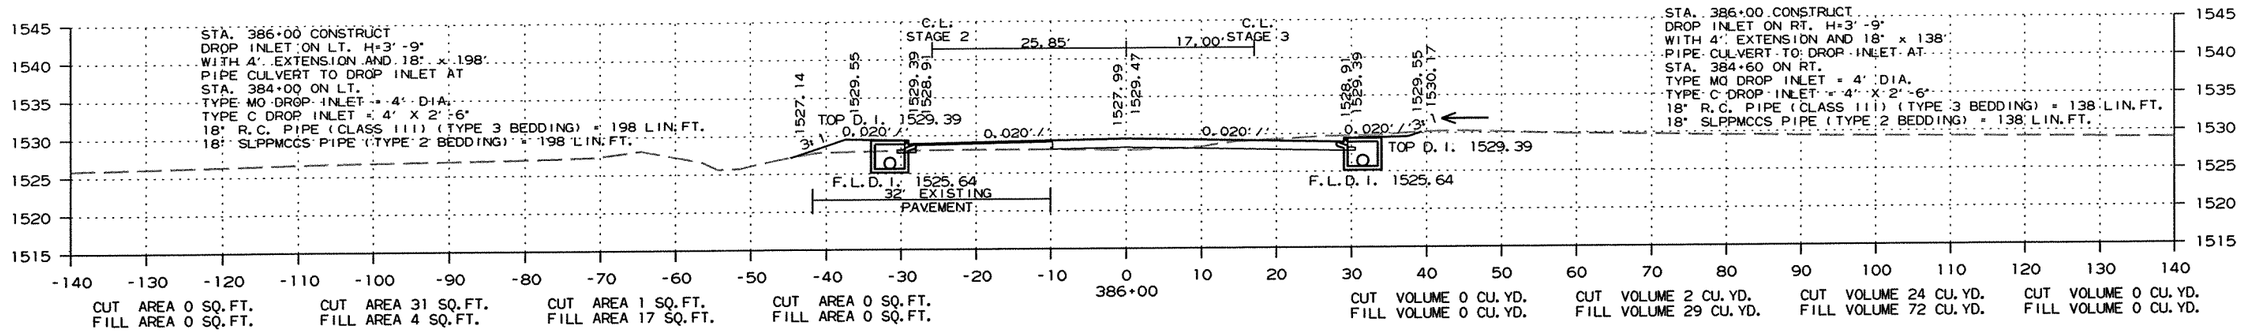

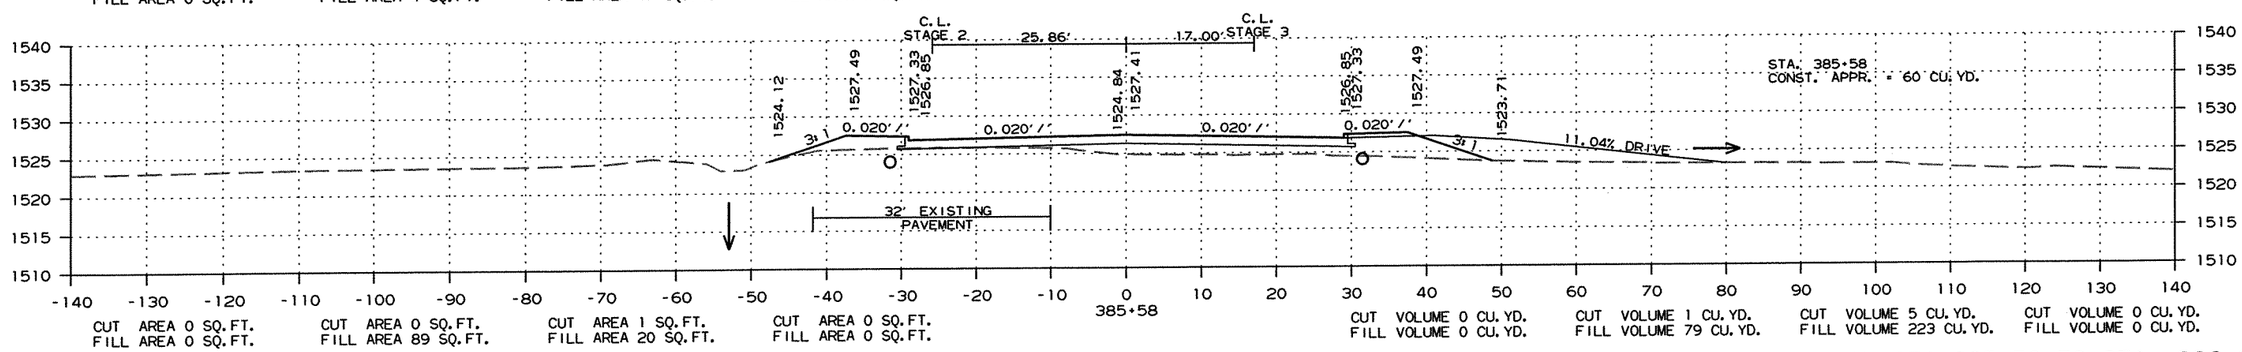


CROSS SECTION STA. 385+58 TO STA. 386+67


R090065.DGN 11/13/2011


DATE REVISED	DATE FILMED	DATE REVISED	DATE FILMED	FED.RD. DIST.NO.	STATE	FED.AID PROJ.NO.	SHEET NO.	TOTAL SHEETS
				6	ARK.			
				JOB NO.		090065	383	460

(2) CROSS SECTIONS

STAGE 1 STAGE 2 STAGE 3 STAGE 4 STAGE 4 STAGE 3 STAGE 2 STAGE 1

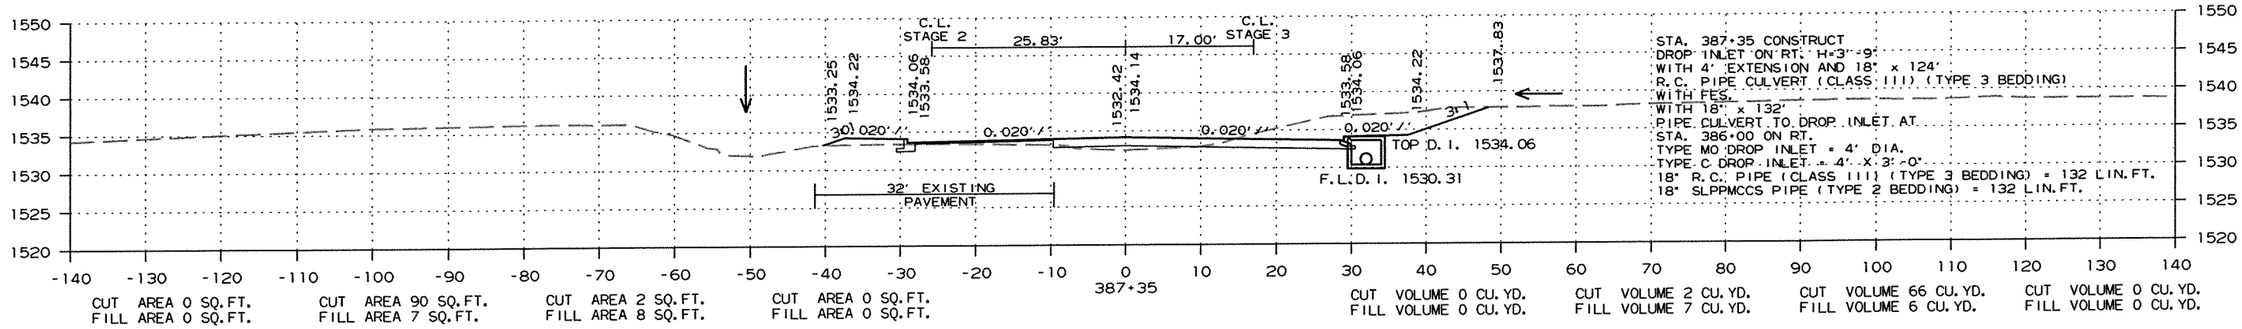

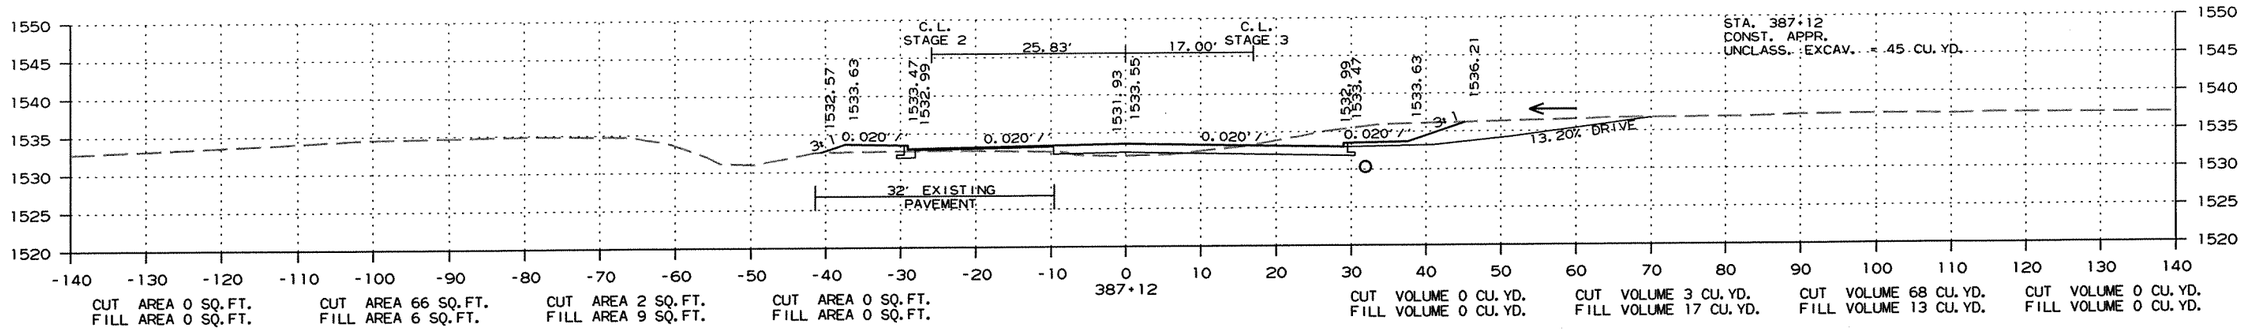

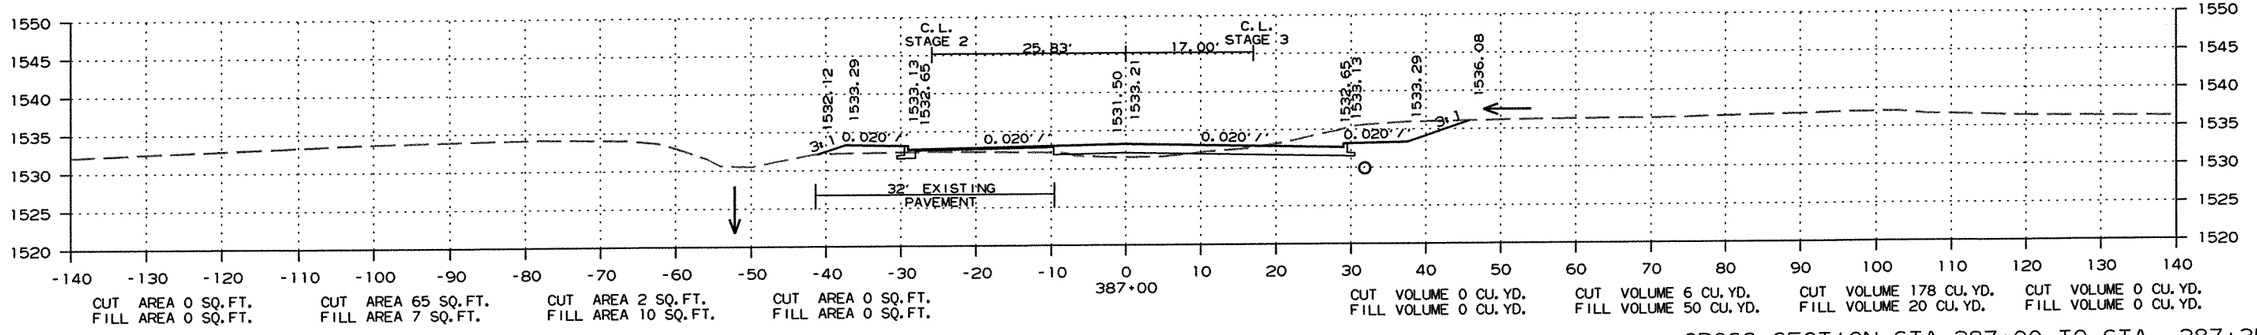


CROSS SECTION STA. 387+00 TO STA. 387+35

R090065.DGN 11/13/2011

DATE REVISED	DATE FILMED	DATE REVISED	DATE FILMED	FED.RD. DIST.NO.	STATE	FED.AID PROJ.NO.	SHEET NO.	TOTAL SHEETS
				6	ARK.			
				JOB NO.		090065	384	460

(2) CROSS SECTIONS

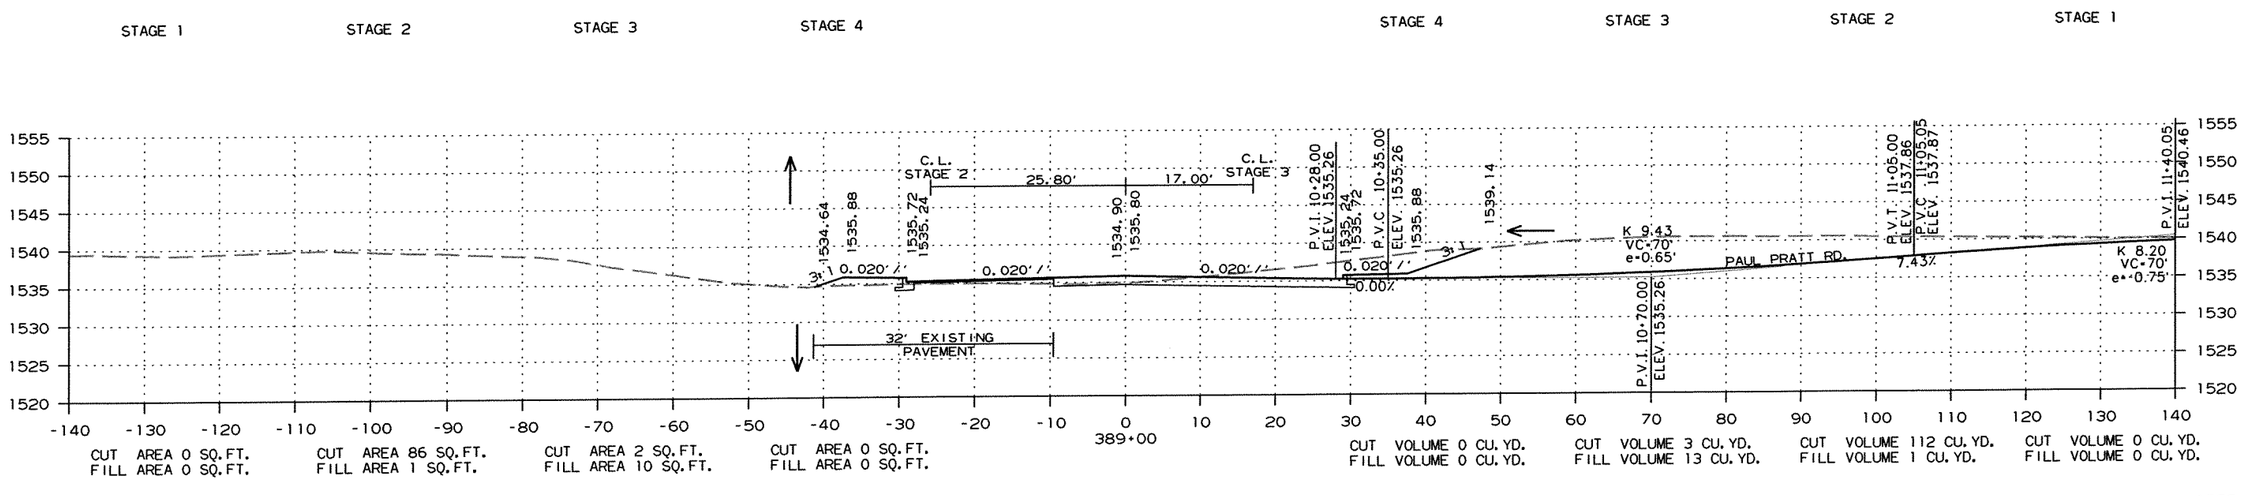


CROSS SECTION STA. 388+00 TO STA. 389+00

R090065.DGN 11/13/2011

DATE REVISED	DATE FILMED	DATE REVISED	DATE FILMED	FED.RD. DIST.NO.	STATE	FED.AID PROJ.NO.	SHEET NO.	TOTAL SHEETS
				6	ARK.			
				JOB NO.		090065	385	460

(2) CROSS SECTIONS

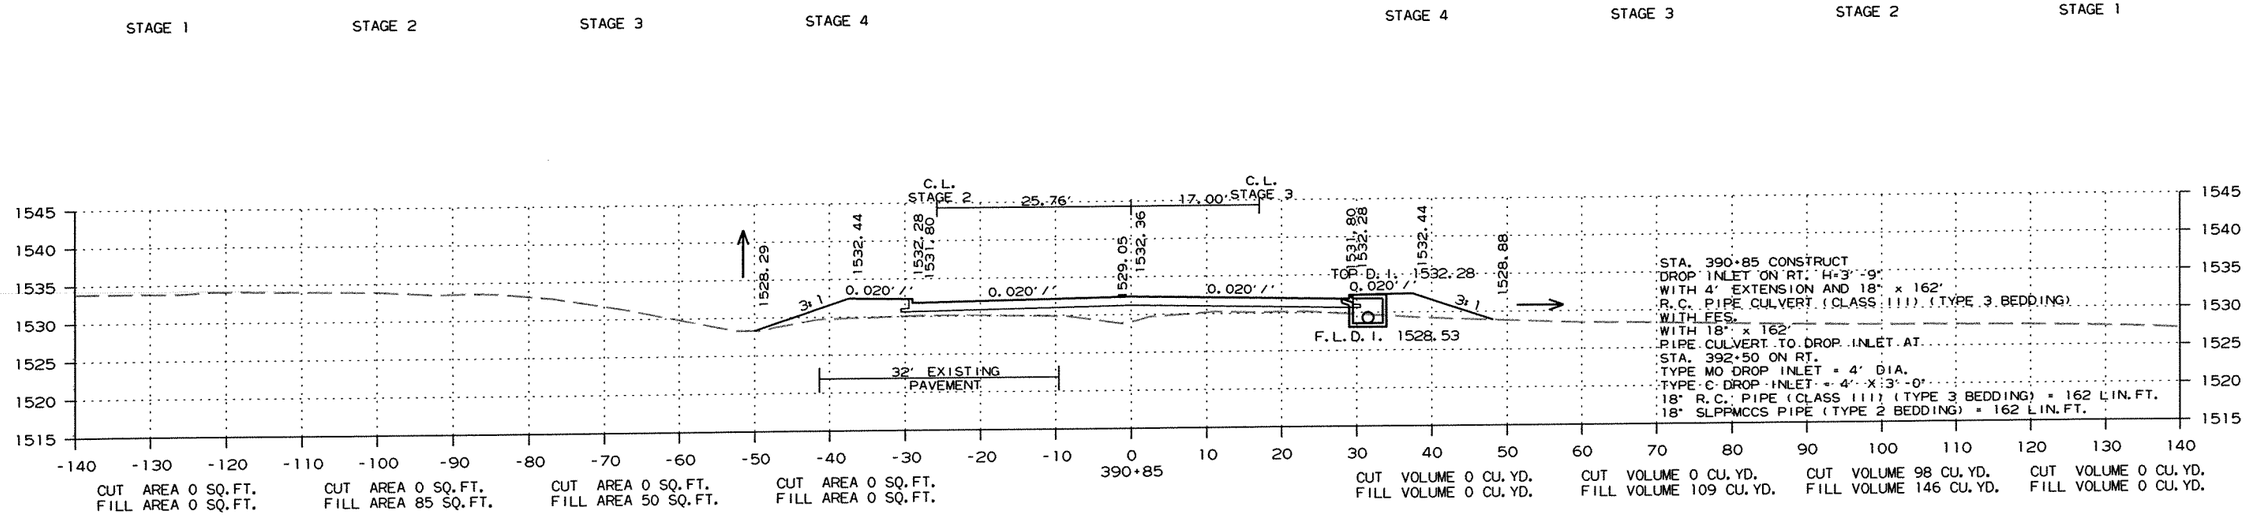



CROSS SECTION STA. 389+15 TO STA. 390+85


R090065.DGN 11/13/2011

DATE REVISED	DATE FILMED	DATE REVISED	DATE FILMED	FED.RD. DIST.NO.	STATE	FED.AID PROJ.NO.	SHEET NO.	TOTAL SHEETS
				6	ARK.			
				JOB NO.		090065	386	460

(2) CROSS SECTIONS

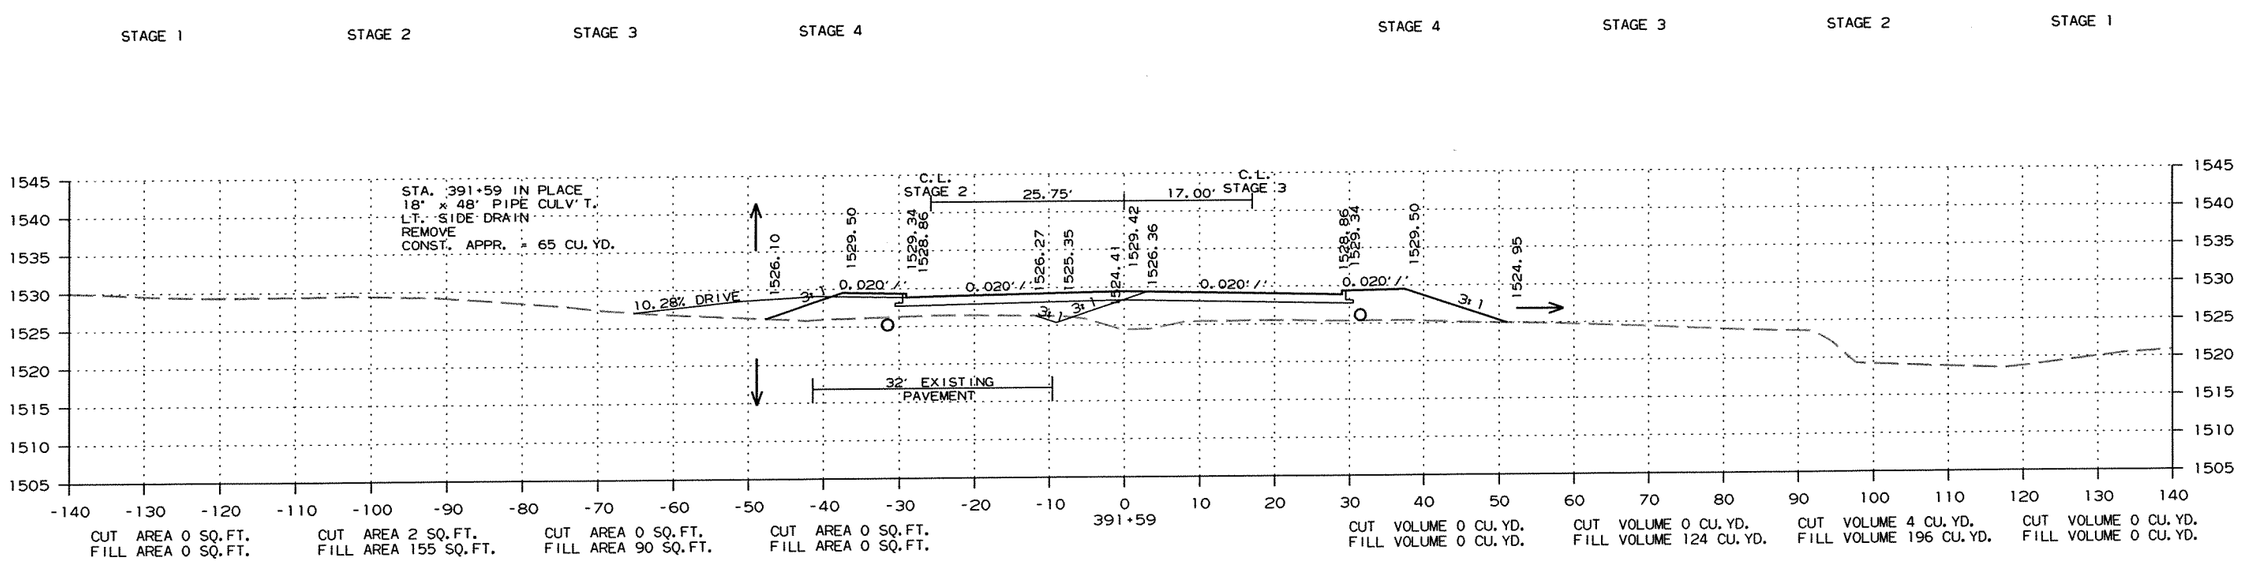

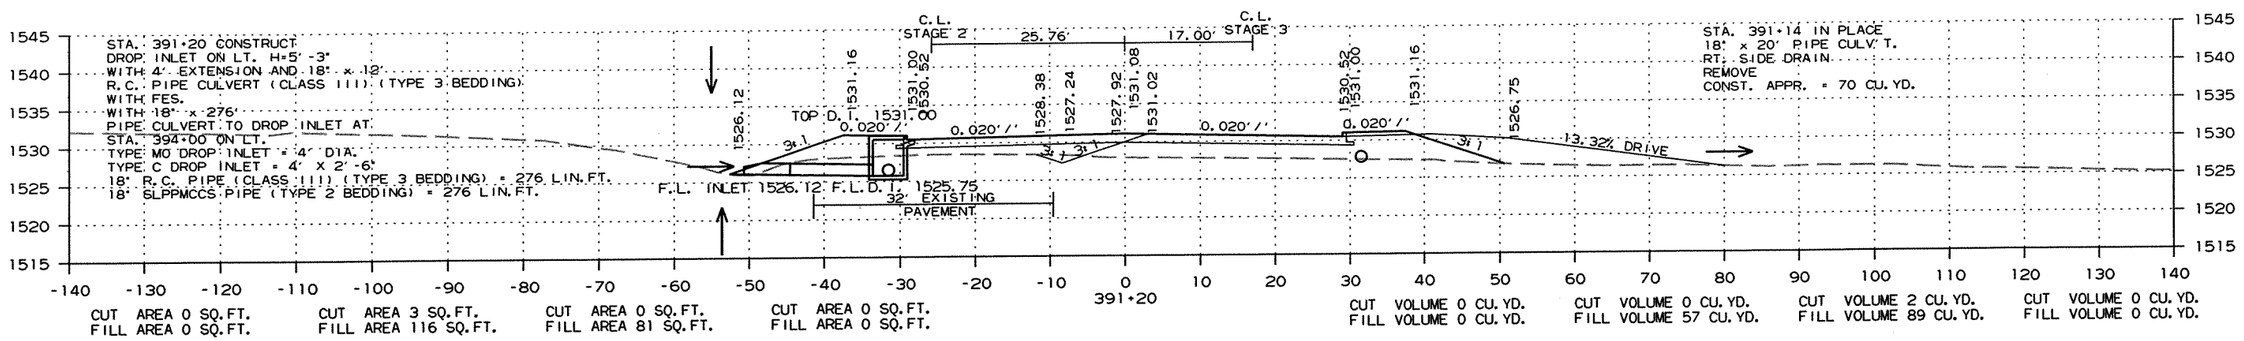

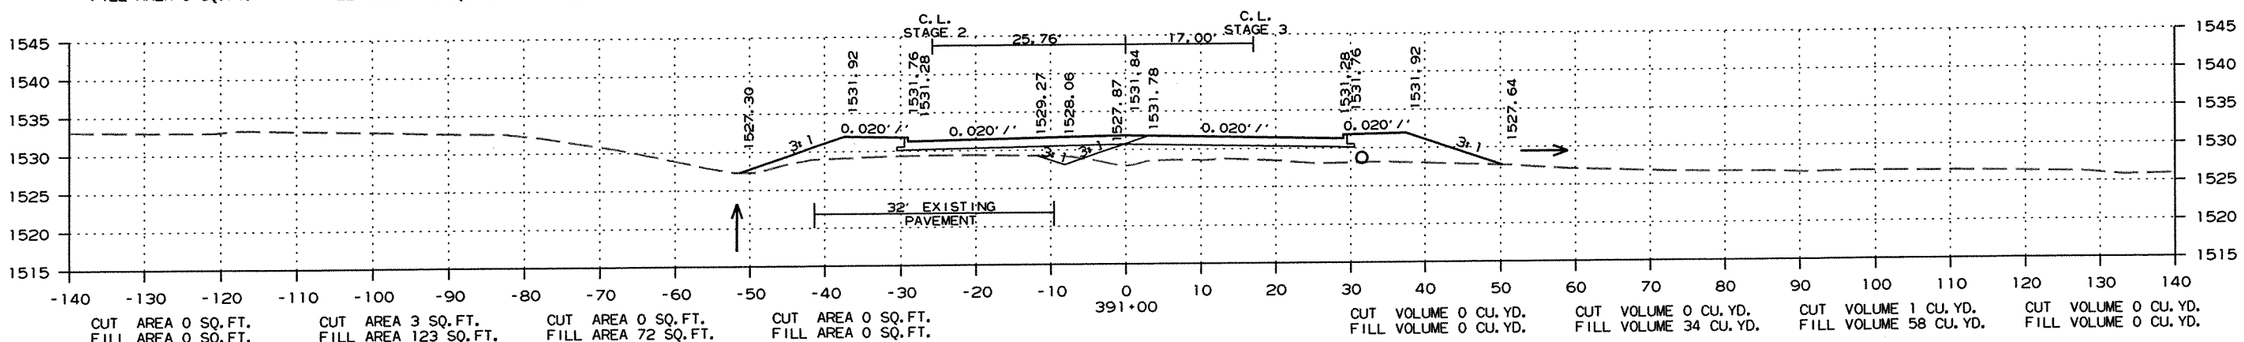


CROSS SECTION STA. 391+00 TO STA. 391+59

R090065.DGN 11/13/2011

DATE REVISED	DATE FILMED	DATE REVISED	DATE FILMED	FED.RD. DIST.NO.	STATE	FED.AID PROJ.NO.	SHEET NO.	TOTAL SHEETS
				6	ARK.			
				JOB NO.		090065	387	460

(2) CROSS SECTIONS

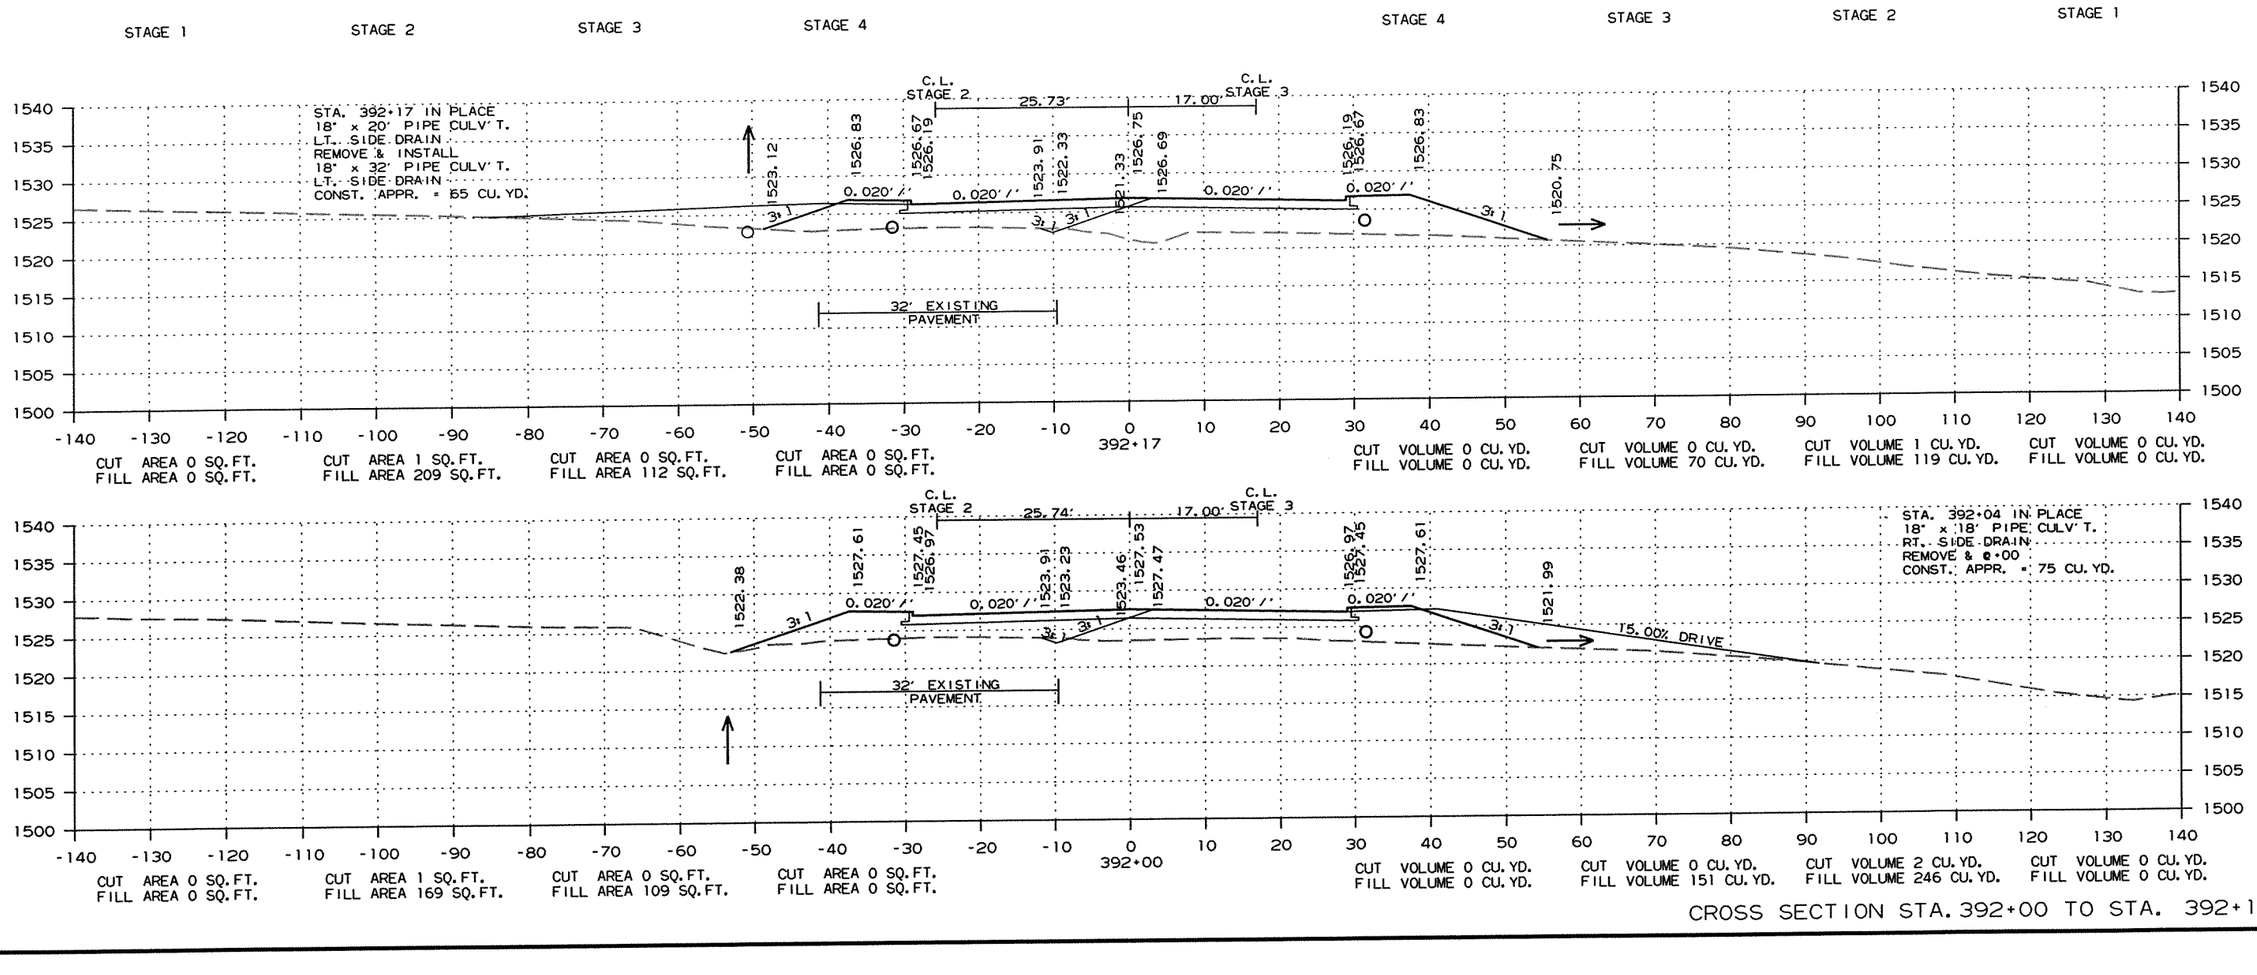


CROSS SECTION STA. 392+00 TO STA. 392+17


R090065.DGN 11/13/2011

DATE REVISED	DATE FILMED	DATE REVISED	DATE FILMED	FED.RD. DIST.NO.	STATE	FED.AID PROJ.NO.	SHEET NO.	TOTAL SHEETS
				6	ARK.			
				JOB NO.		090065	388	460

(2) CROSS SECTIONS

STAGE 1 STAGE 2 STAGE 3 STAGE 4 STAGE 4 STAGE 3 STAGE 2 STAGE 1

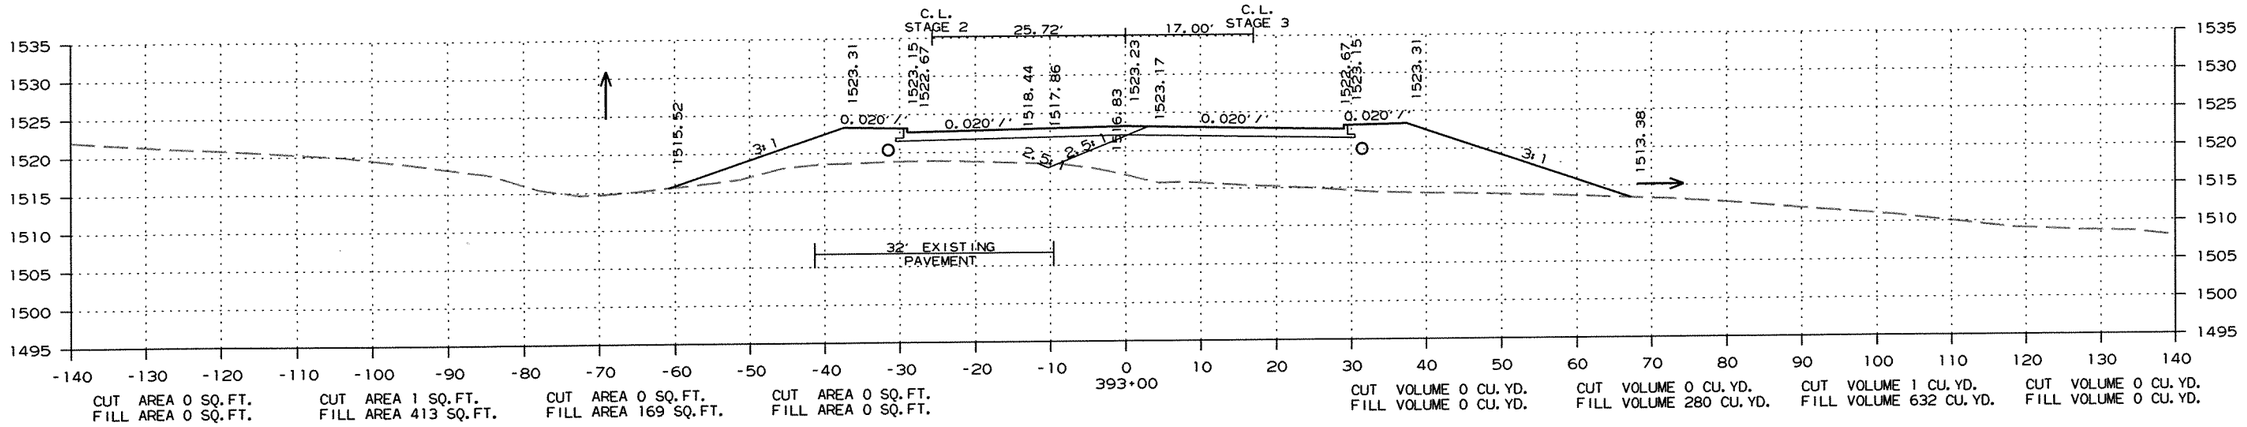

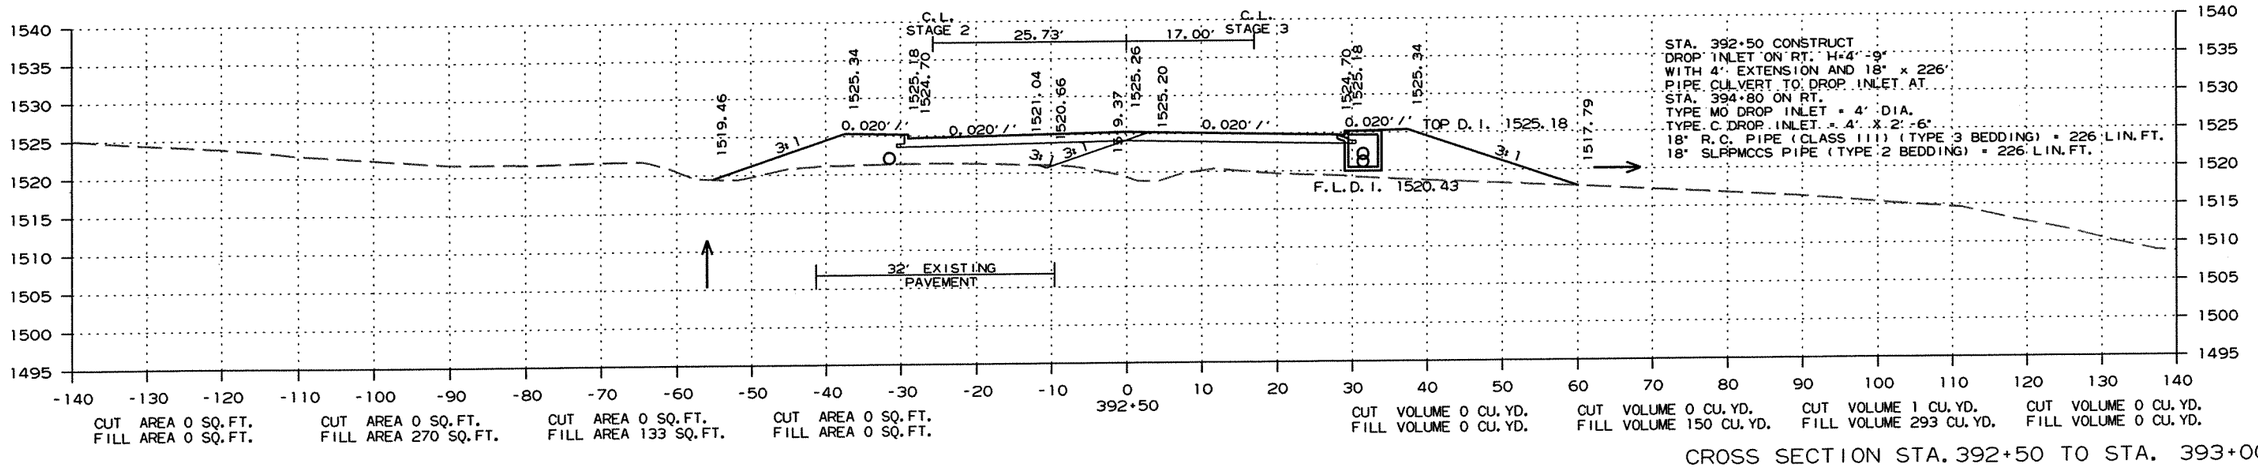


CROSS SECTION STA. 392+50 TO STA. 393+00


R090065.DGN 11/13/2011

DATE REVISED	DATE FILMED	DATE REVISED	DATE FILMED	FED.RD. DIST.NO.	STATE	FED.AID PROJ.NO.	SHEET NO.	TOTAL SHEETS
				6	ARK.			
				JOB NO.		090065	389	460

(2) CROSS SECTIONS

STAGE 1 STAGE 2 STAGE 3 STAGE 4 STAGE 4 STAGE 3 STAGE 2 STAGE 1

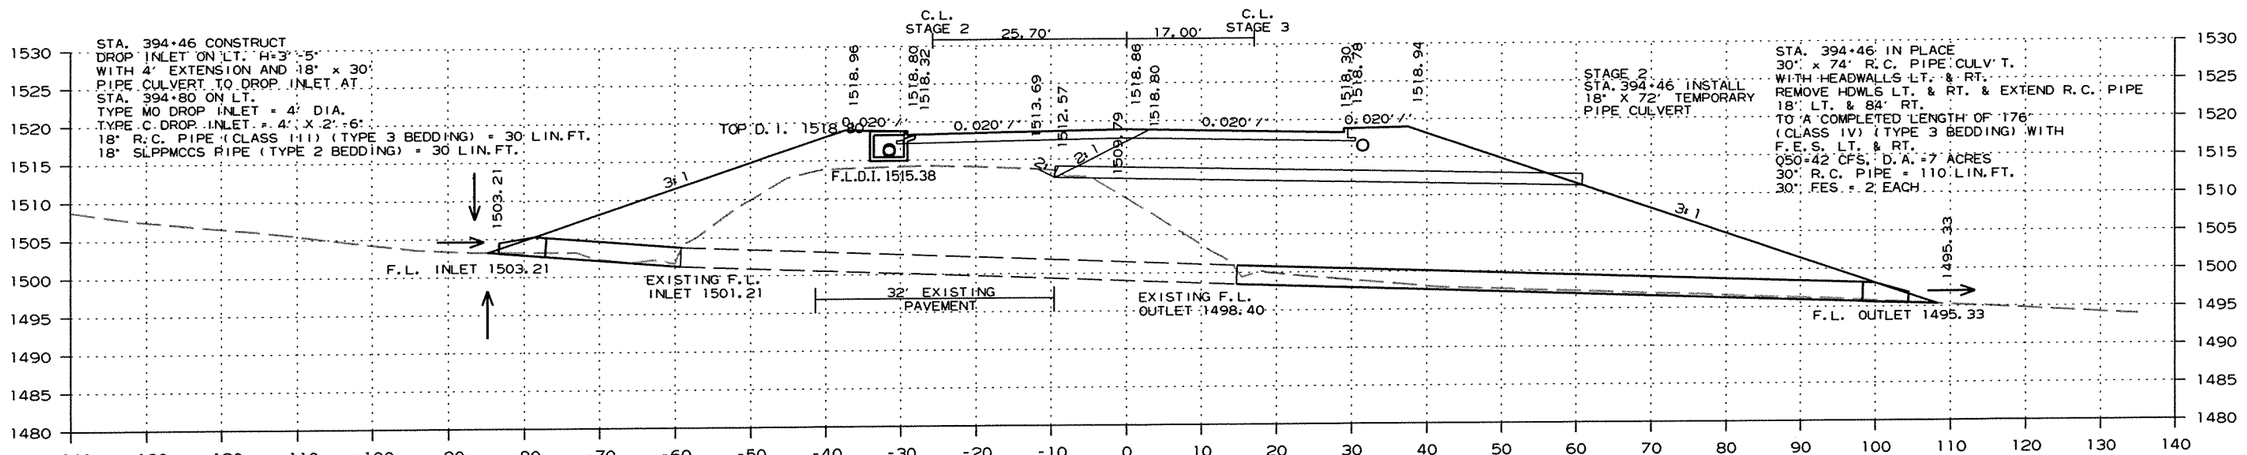

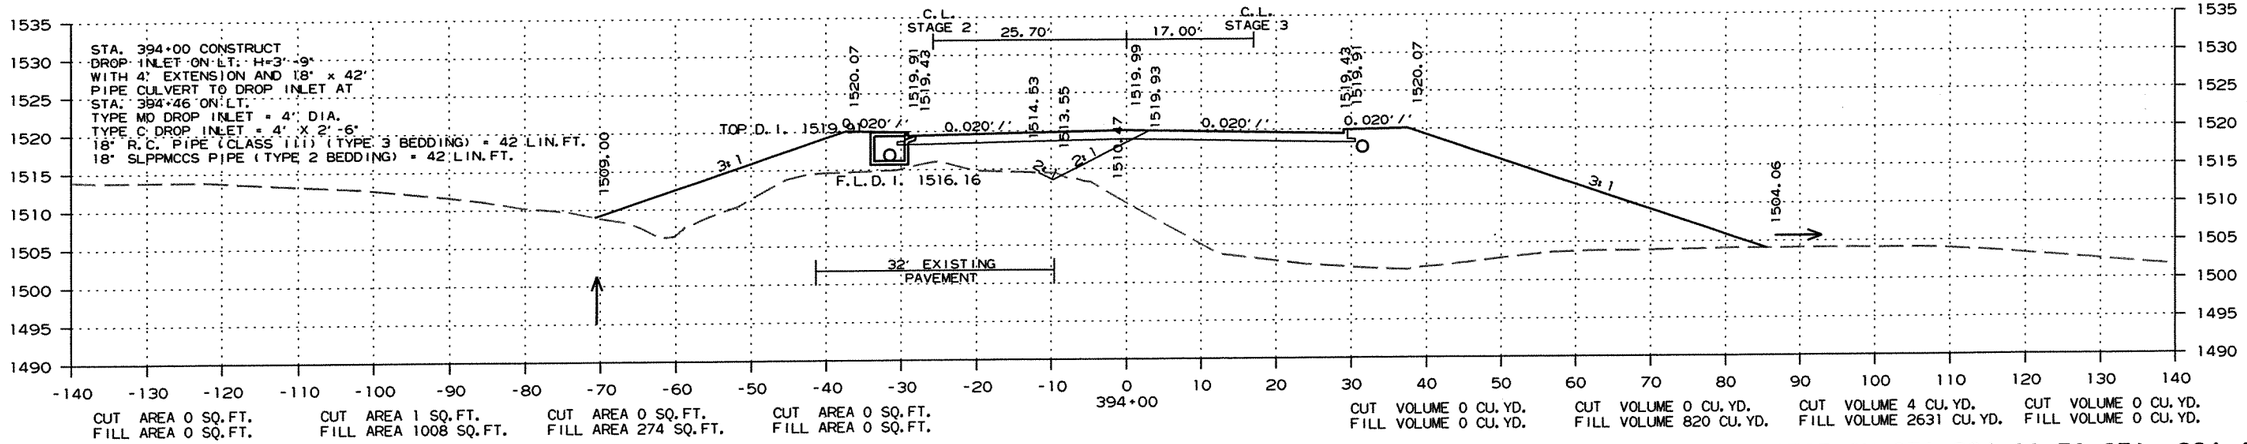



CROSS SECTION STA. 394+00 TO STA. 394+46

R090065.DGN 11/13/2011

DATE REVISED	DATE FILMED	DATE REVISED	DATE FILMED	FED.RD. DIST.NO.	STATE	FED.AID PROJ.NO.	SHEET NO.	TOTAL SHEETS
				6	ARK.			
				JOB NO.		090065	390	460

(2) CROSS SECTIONS

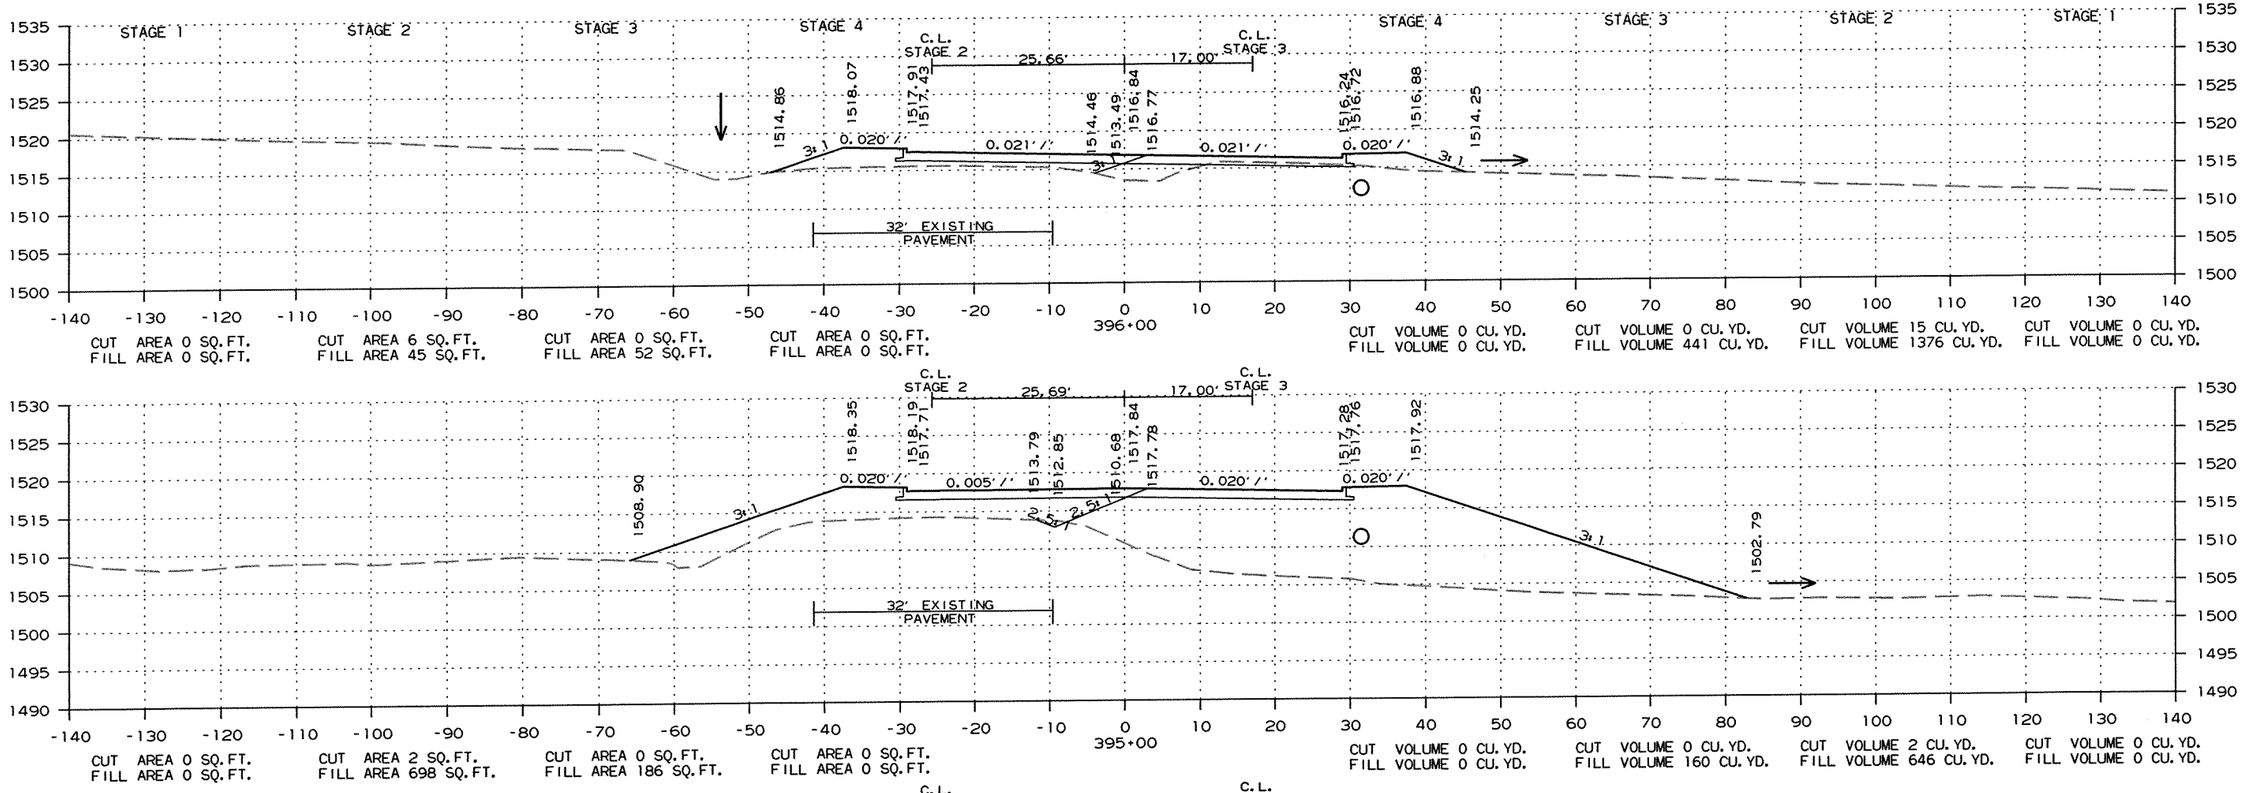

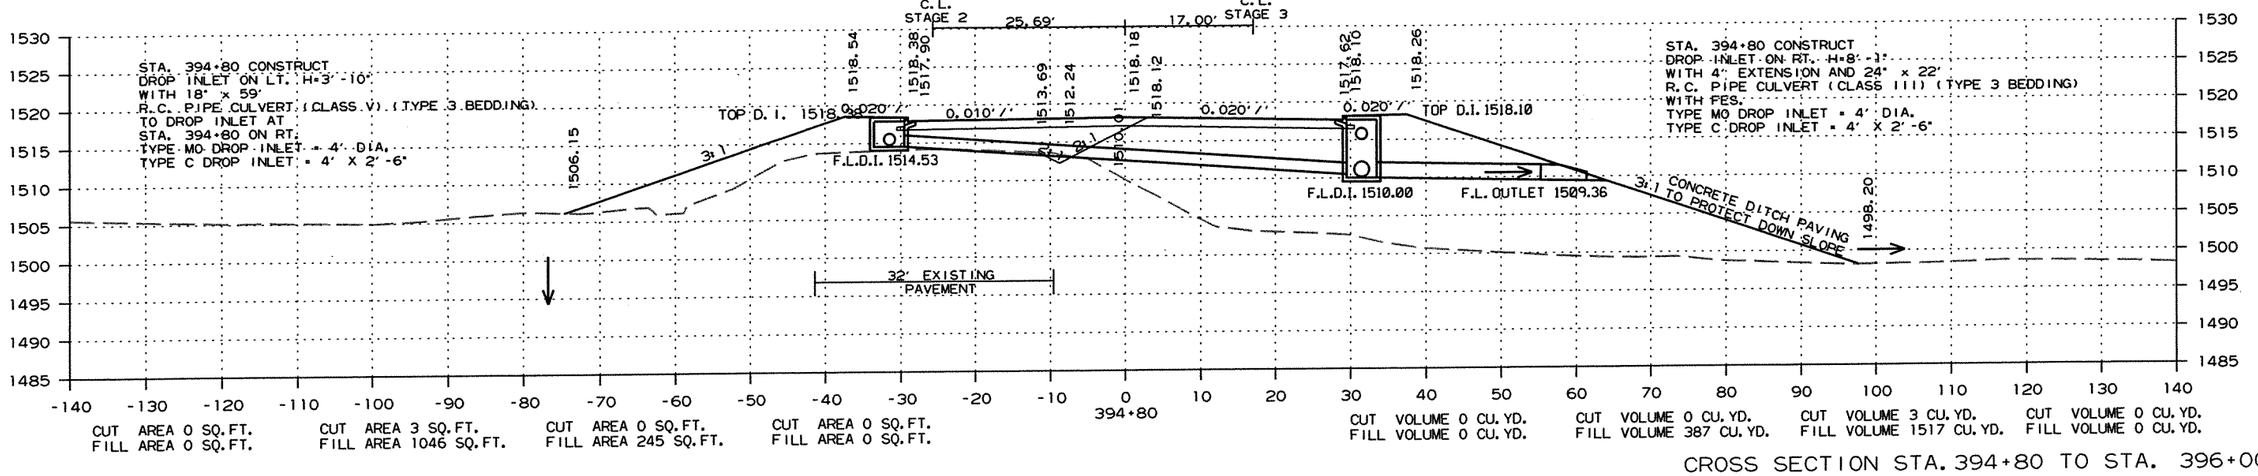


CROSS SECTION STA. 394+80 TO STA. 396+00


R090065.DGN 11/13/2011


DATE REVISED	DATE FILMED	DATE REVISED	DATE FILMED	FED.RD. DIST.NO.	STATE	FED.AID PROJ.NO.	SHEET NO.	TOTAL SHEETS
				6	ARK.			
				JOB NO.		090065	391	460

(2) CROSS SECTIONS

STAGE 1 STAGE 2 STAGE 3 STAGE 4 STAGE 4 STAGE 3 STAGE 2 STAGE 1

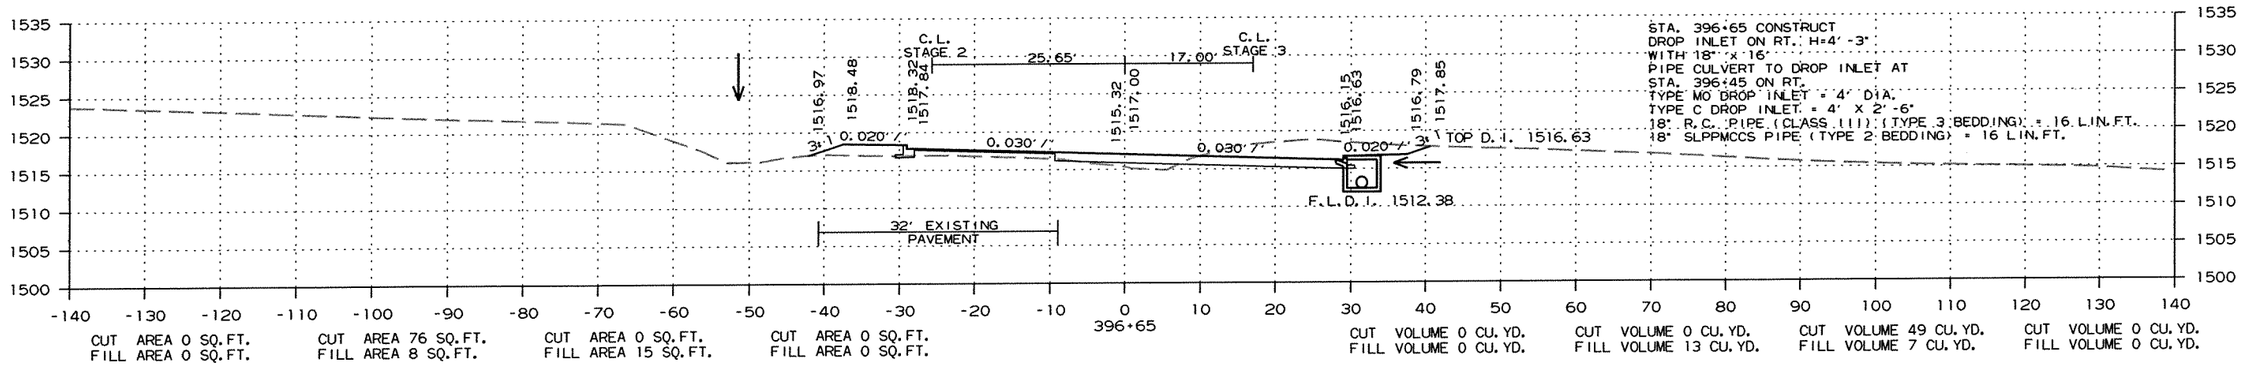

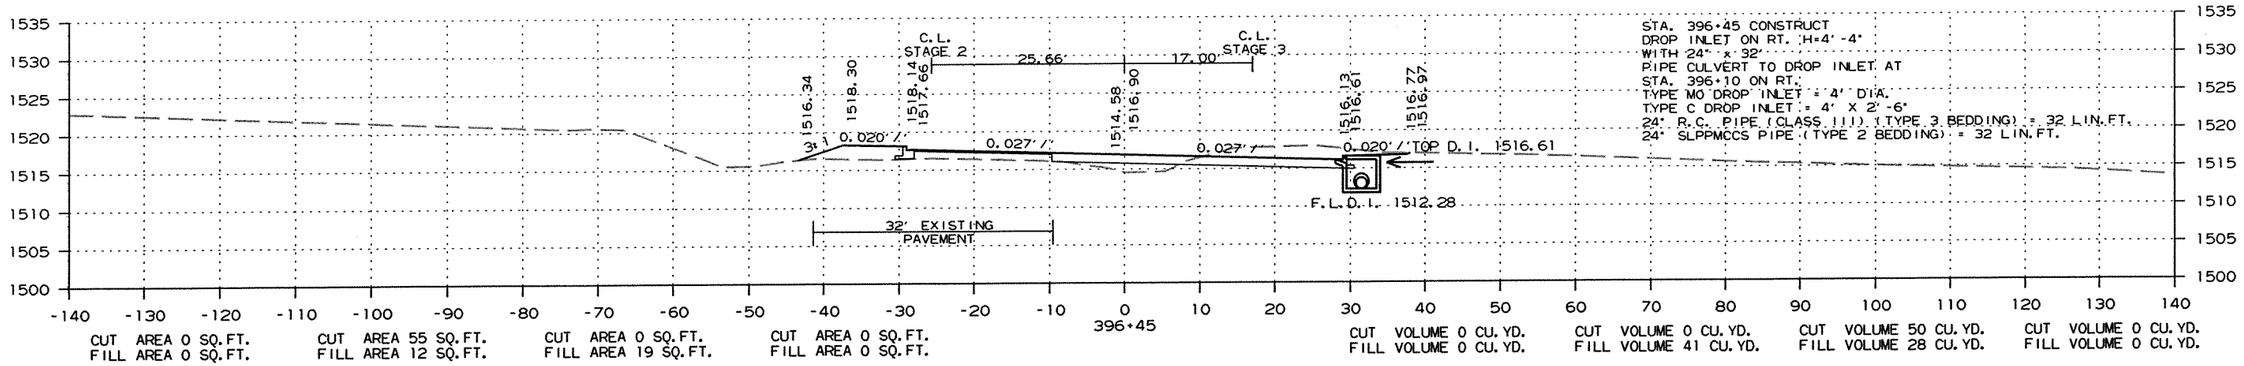

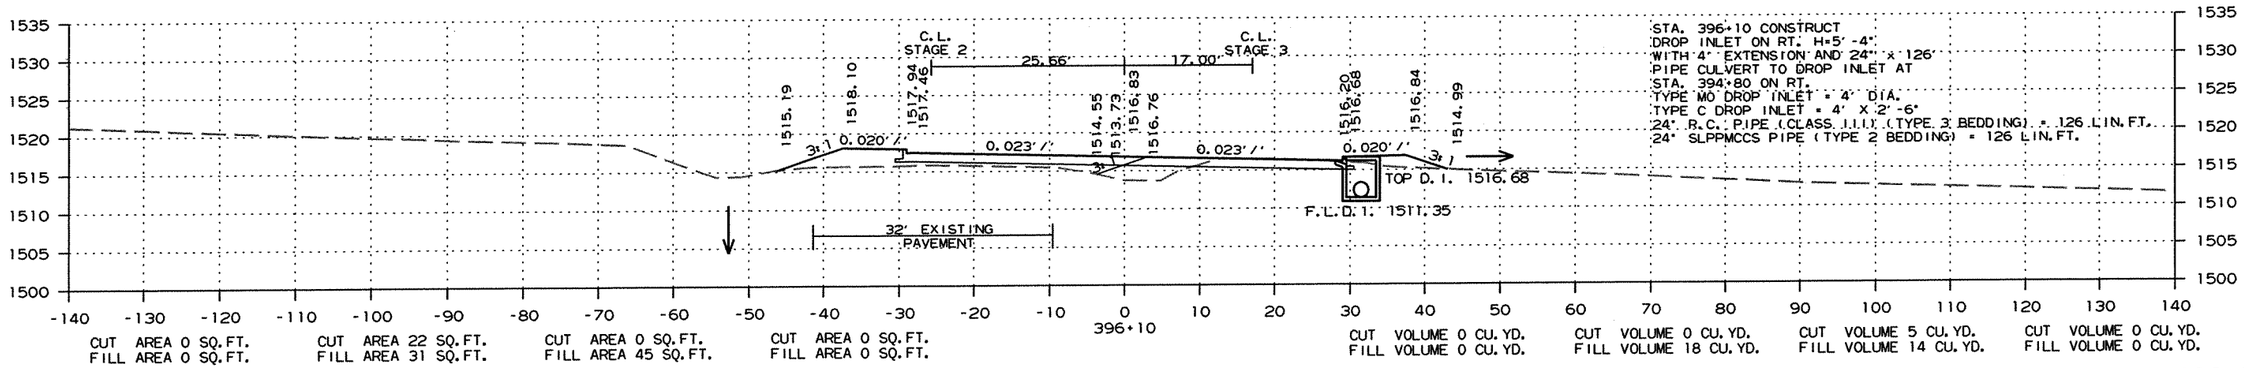



CROSS SECTION STA. 396+10 TO STA. 396+65


R090065.DGN 11/13/2011

DATE REVISED	DATE FILMED	DATE REVISED	DATE FILMED	FED.RD. DIST.NO.	STATE	FED.AID PROJ.NO.	SHEET NO.	TOTAL SHEETS
				6	ARK.			
				JOB NO.		090065	392	460

(2) CROSS SECTIONS

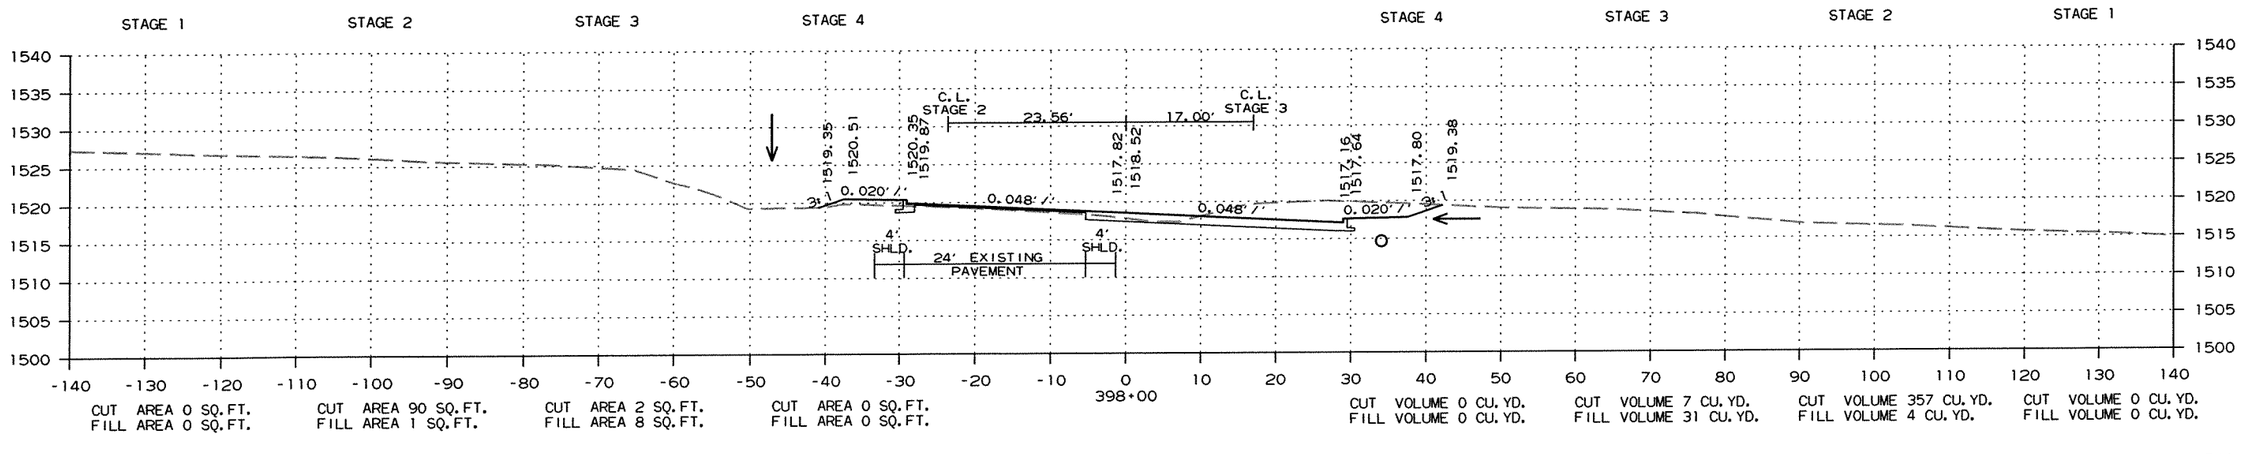

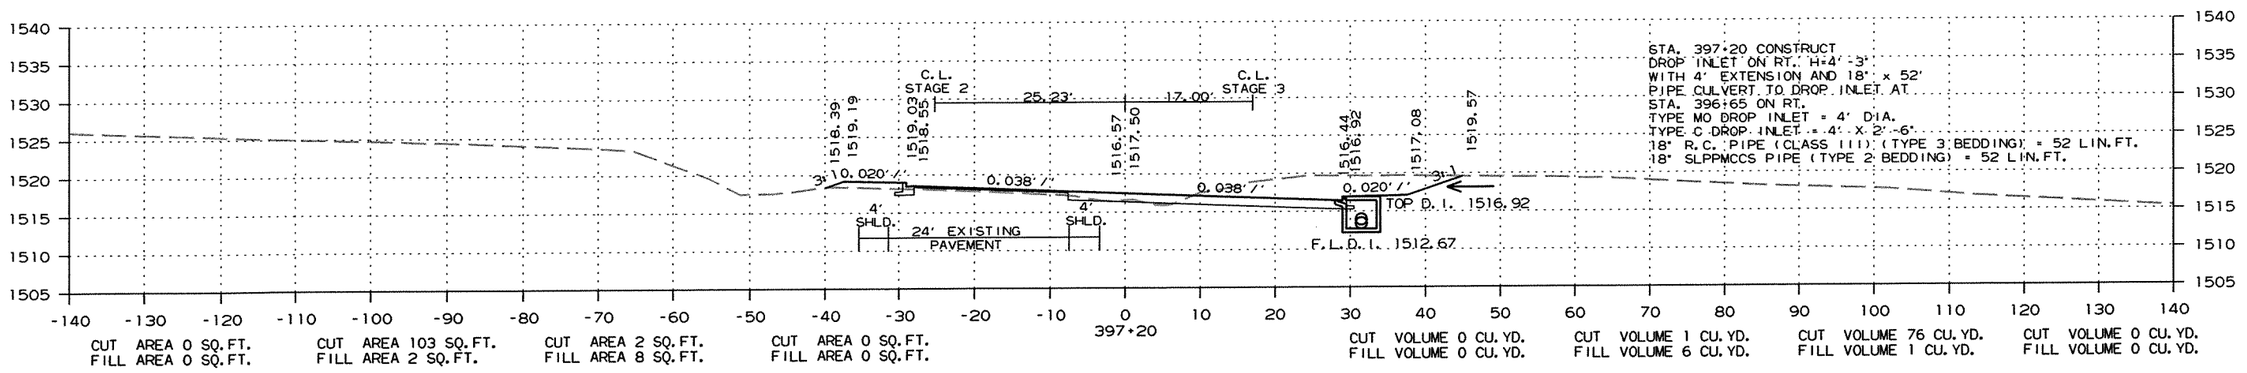

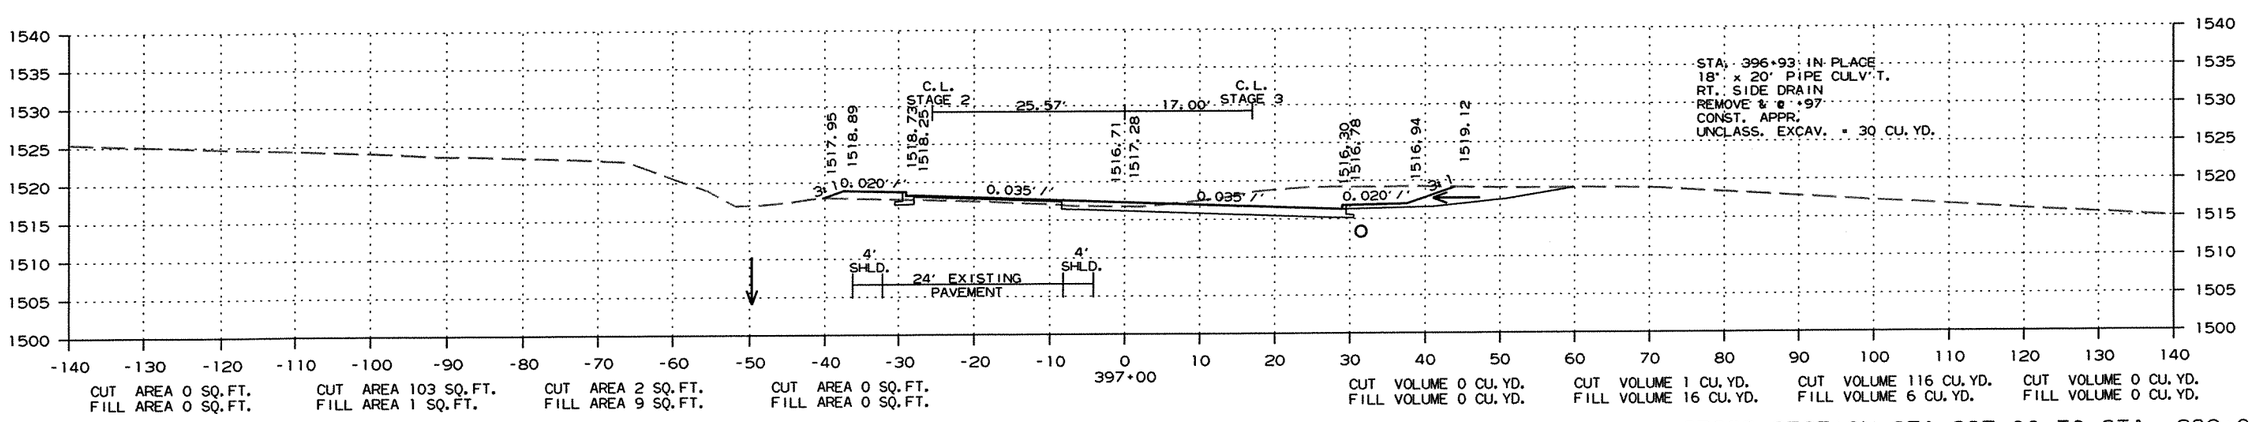


CROSS SECTION STA. 397+00 TO STA. 398+00

R090065.DGN 11/13/2011

DATE REVISED	DATE FILMED	DATE REVISED	DATE FILMED	FED.RD. DIST.NO.	STATE	FED.AID PROJ.NO.	SHEET NO.	TOTAL SHEETS
				6	ARK.			
				JOB NO.		090065	393	460

(2) CROSS SECTIONS

STAGE 1 STAGE 2 STAGE 3 STAGE 4 STAGE 4 STAGE 3 STAGE 2 STAGE 1

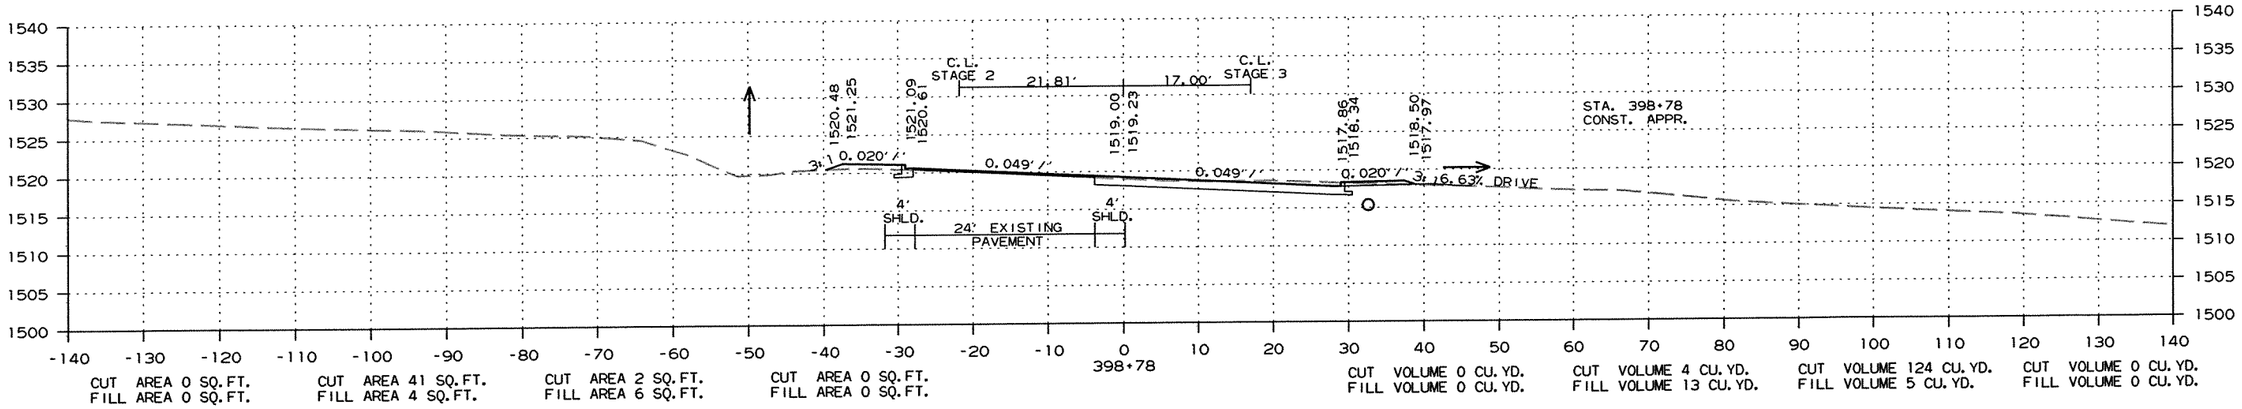


CROSS SECTION STA. 398+23 TO STA. 398+78

R090065.DGN 11/13/2011

DATE REVISED	DATE FILMED	DATE REVISED	DATE FILMED	FED.RD. DIST.NO.	STATE	FED.AID PROJ.NO.	SHEET NO.	TOTAL SHEETS
				6	ARK.			
				JOB NO.		090065	394	460


(2) CROSS SECTIONS

STAGE 1 STAGE 2 STAGE 3 STAGE 4 STAGE 4 STAGE 3 STAGE 2 STAGE 1

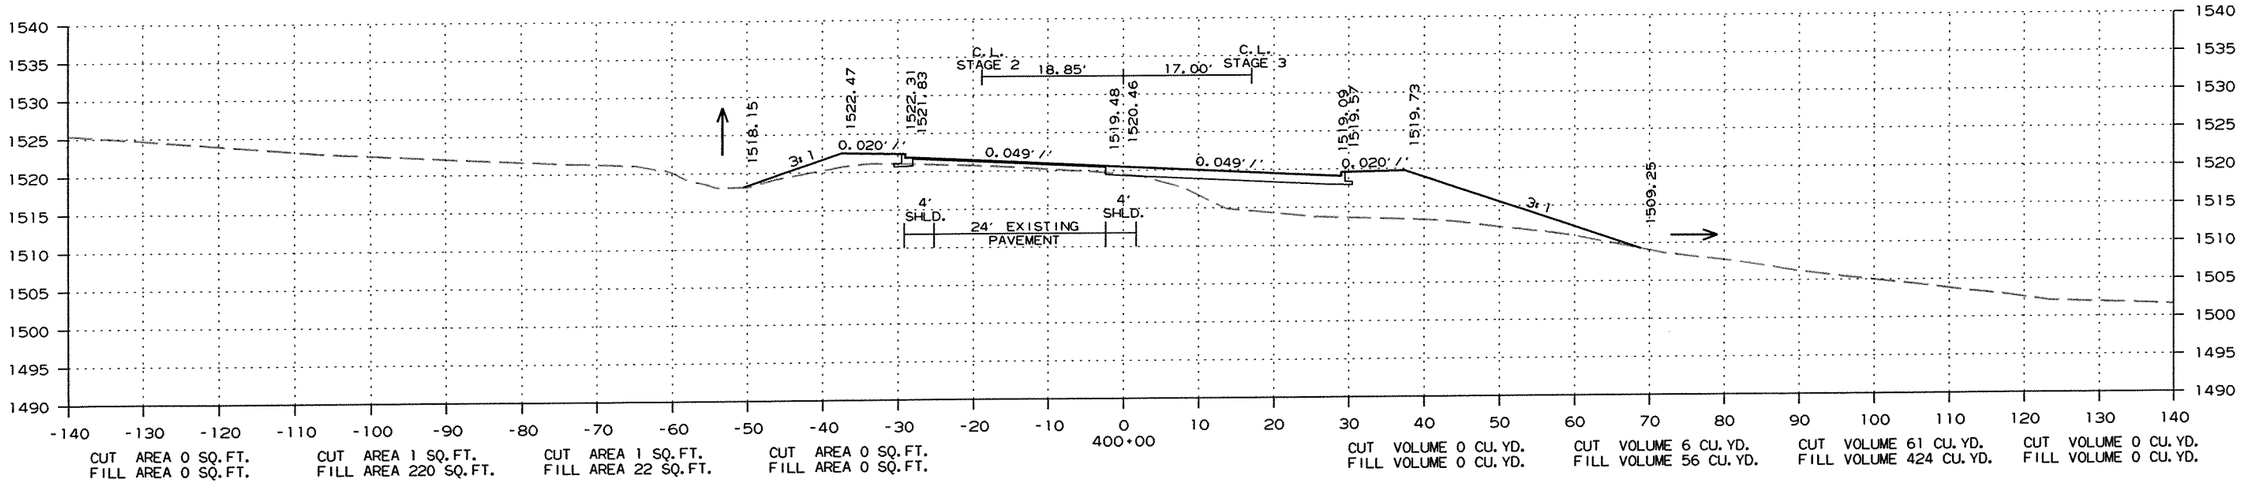

CUT AREA 0 SQ.FT. FILL AREA 0 SQ.FT. | CUT AREA 1 SQ.FT. FILL AREA 220 SQ.FT. | CUT AREA 1 SQ.FT. FILL AREA 22 SQ.FT. | CUT AREA 0 SQ.FT. FILL AREA 0 SQ.FT.

CUT VOLUME 0 CU.YD. FILL VOLUME 0 CU.YD. | CUT VOLUME 6 CU.YD. FILL VOLUME 56 CU.YD. | CUT VOLUME 61 CU.YD. FILL VOLUME 424 CU.YD. | CUT VOLUME 0 CU.YD. FILL VOLUME 0 CU.YD.

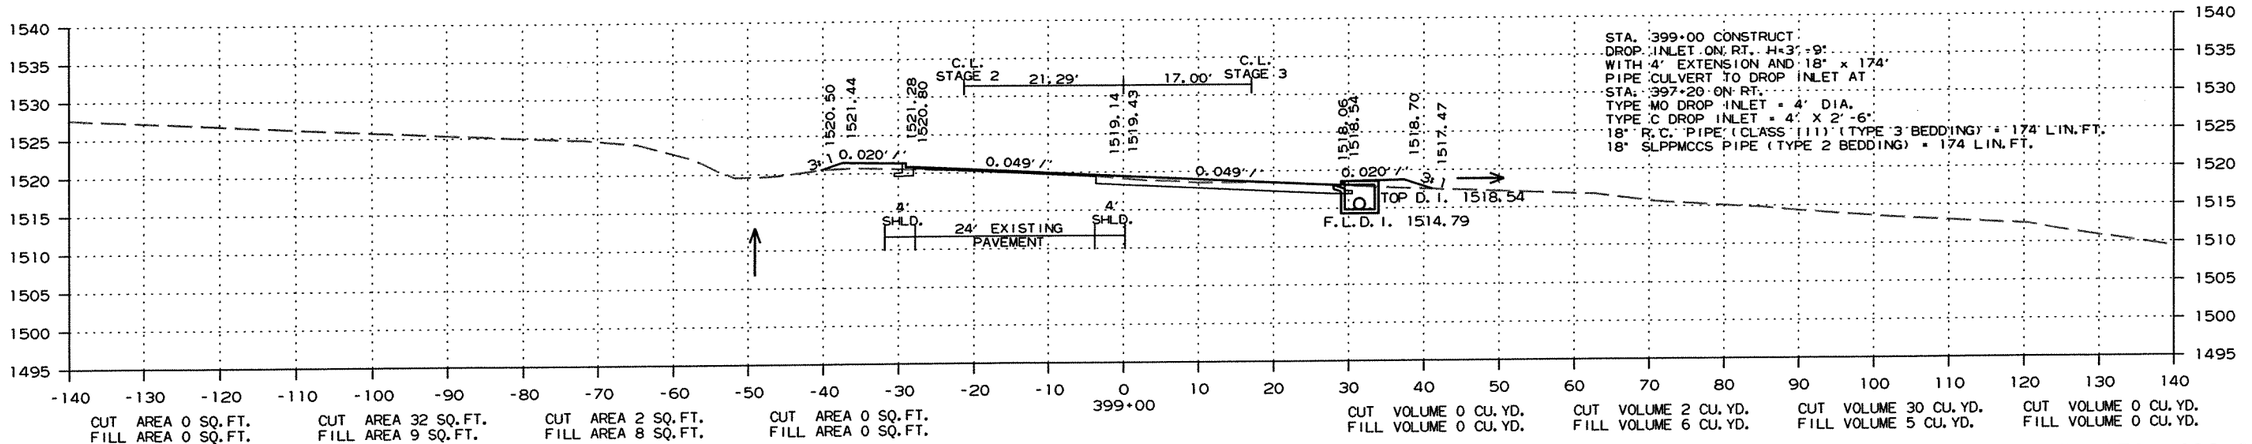

STA. 399+00 CONSTRUCT
DROP INLET ON RT. H<3'-9"
WITH 4' EXTENSION AND 18" x 174'
PIPE CULVERT TO DROP INLET AT
STA. 397+20 ON RT.
TYPE MO DROP INLET = 4' DIA.
TYPE C DROP INLET = 4' X 2'-6"
18" R.C. PIPE (CLASS III) (TYPE 3 BEDDING) = 174 LIN.FT.
18" SLPPMCCS PIPE (TYPE 2 BEDDING) = 174 LIN.FT.

CUT AREA 0 SQ.FT. FILL AREA 0 SQ.FT. | CUT AREA 32 SQ.FT. FILL AREA 9 SQ.FT. | CUT AREA 2 SQ.FT. FILL AREA 8 SQ.FT. | CUT AREA 0 SQ.FT. FILL AREA 0 SQ.FT.

CUT VOLUME 0 CU.YD. FILL VOLUME 0 CU.YD. | CUT VOLUME 2 CU.YD. FILL VOLUME 6 CU.YD. | CUT VOLUME 30 CU.YD. FILL VOLUME 5 CU.YD. | CUT VOLUME 0 CU.YD. FILL VOLUME 0 CU.YD.


CROSS SECTION STA. 399+00 TO STA. 400+00

R090065.DGN 11/13/2011

DATE REVISED	DATE FILMED	DATE REVISED	DATE FILMED	FED.RD. DIST.NO.	STATE	FED.AID PROJ.NO.	SHEET NO.	TOTAL SHEETS
				6	ARK.			
				JOB NO.		090065	395	460

(2) CROSS SECTIONS

STAGE 1 STAGE 2 STAGE 3 STAGE 4 STAGE 4 STAGE 3 STAGE 2 STAGE 1

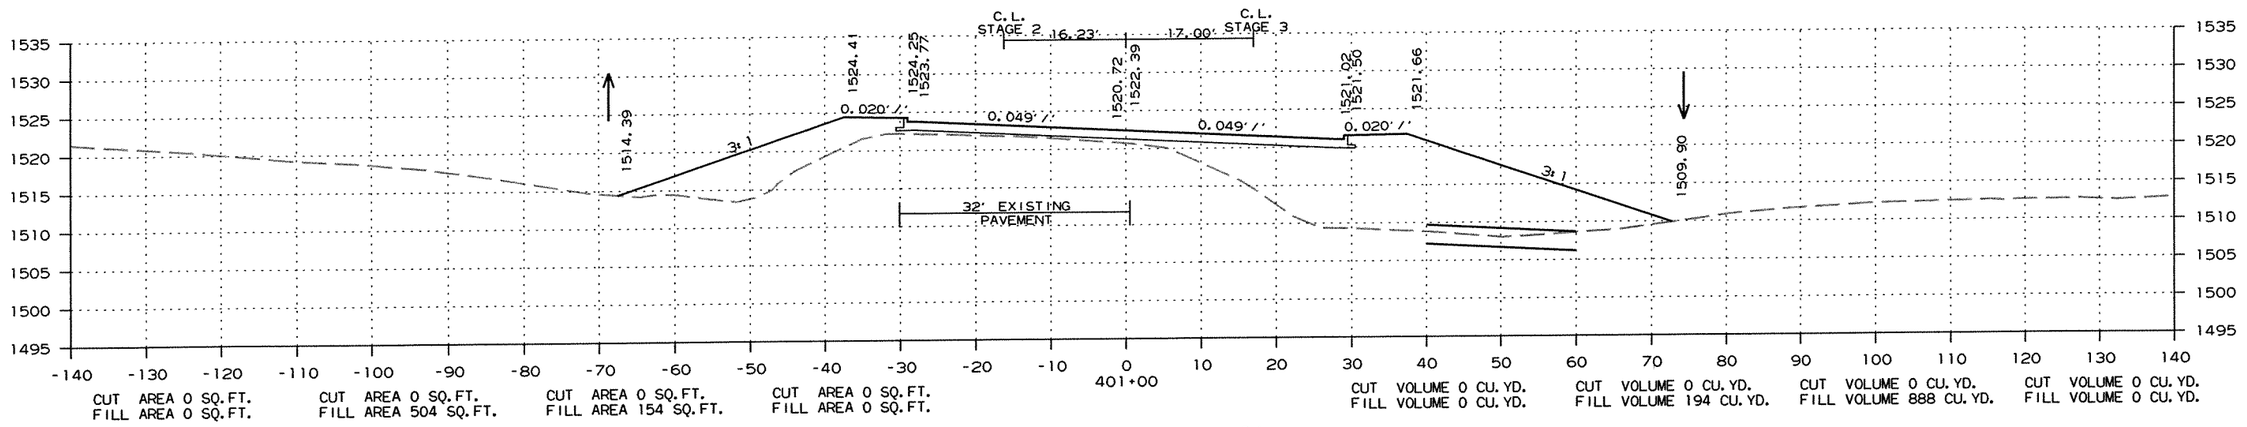


CROSS SECTION STA. 400+54 TO STA. 401+00

R090065.DGN 11/13/2011

DATE REVISED	DATE FILMED	DATE REVISED	DATE FILMED	FED.RD. DIST.NO.	STATE	FED.AID PROJ.NO.	SHEET NO.	TOTAL SHEETS
				6	ARK.			
				JOB NO.		090065	396	460

(2) CROSS SECTIONS

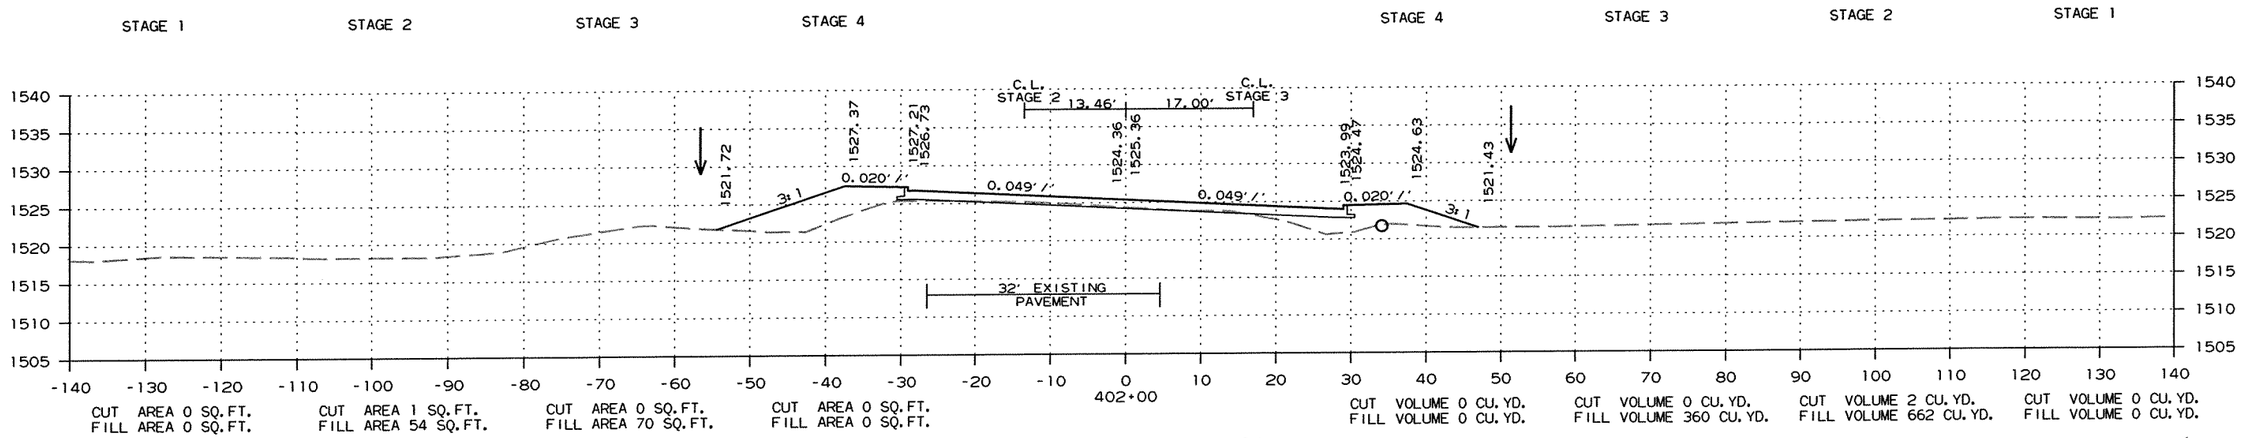


CROSS SECTION STA. 401+09 TO STA. 402+00


R090065.DGN 11/13/2011


DATE REVISED	DATE FILMED	DATE REVISED	DATE FILMED	FED.RD. DIST.NO.	STATE	FED.AID PROJ.NO.	SHEET NO.	TOTAL SHEETS
				6	ARK.			
				JOB NO.		090065	397	460

(2) CROSS SECTIONS

STAGE 1 STAGE 2 STAGE 3 STAGE 4 STAGE 4 STAGE 3 STAGE 2 STAGE 1

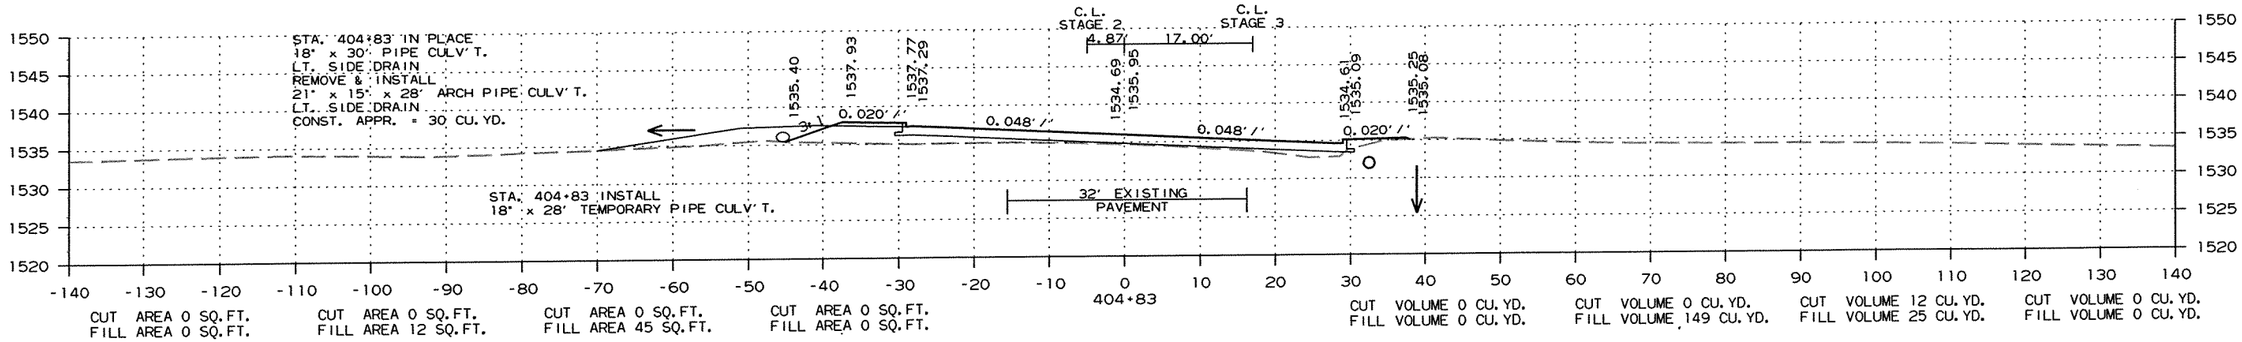

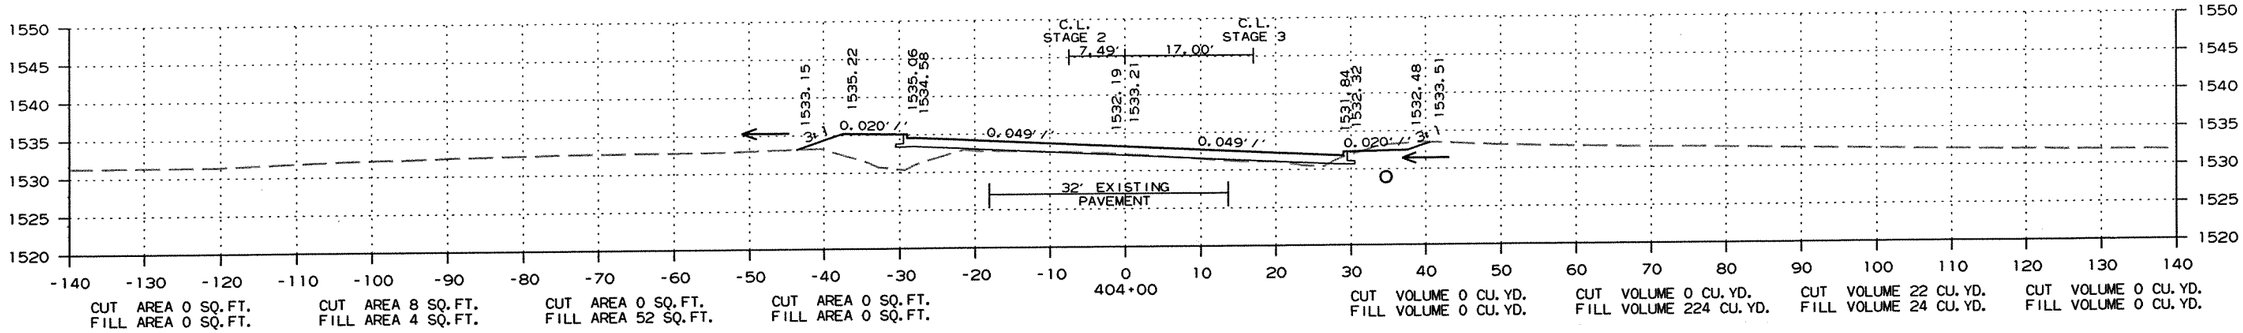

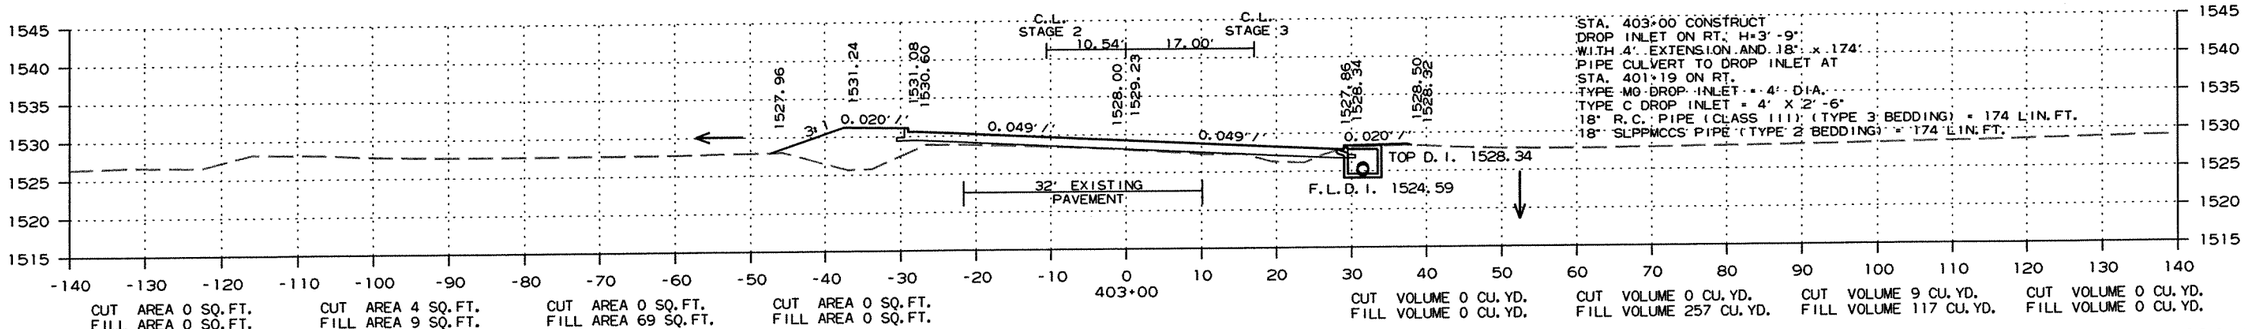


CROSS SECTION STA. 403+00 TO STA. 404+83

R090065.DGN 11/13/2011

DATE REVISED	DATE FILMED	DATE REVISED	DATE FILMED	FED.RD. DIST.NO.	STATE	FED.AID PROJ.NO.	SHEET NO.	TOTAL SHEETS
				6	ARK.			
				JOB NO.		090065	398	460

(2) CROSS SECTIONS

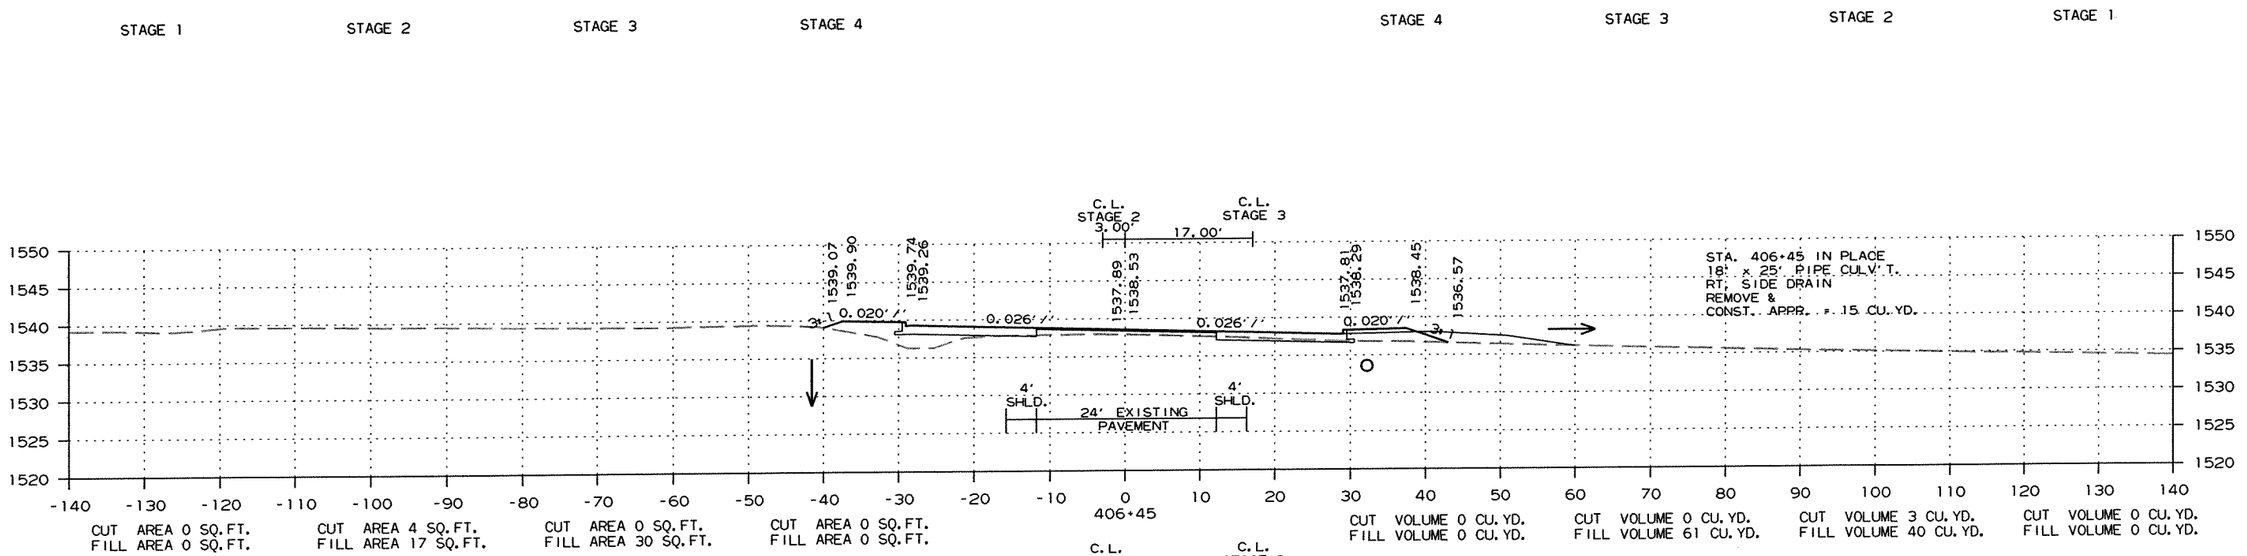



CROSS SECTION STA. 405+00 TO STA. 406+45


R090065.DGN 11/13/2011

DATE REVISED	DATE FILMED	DATE REVISED	DATE FILMED	FED.RD. DIST.NO.	STATE	FED.AID PROJ.NO.	SHEET NO.	TOTAL SHEETS
				6	ARK.			
				JOB NO.		090065	399	460

(2) CROSS SECTIONS

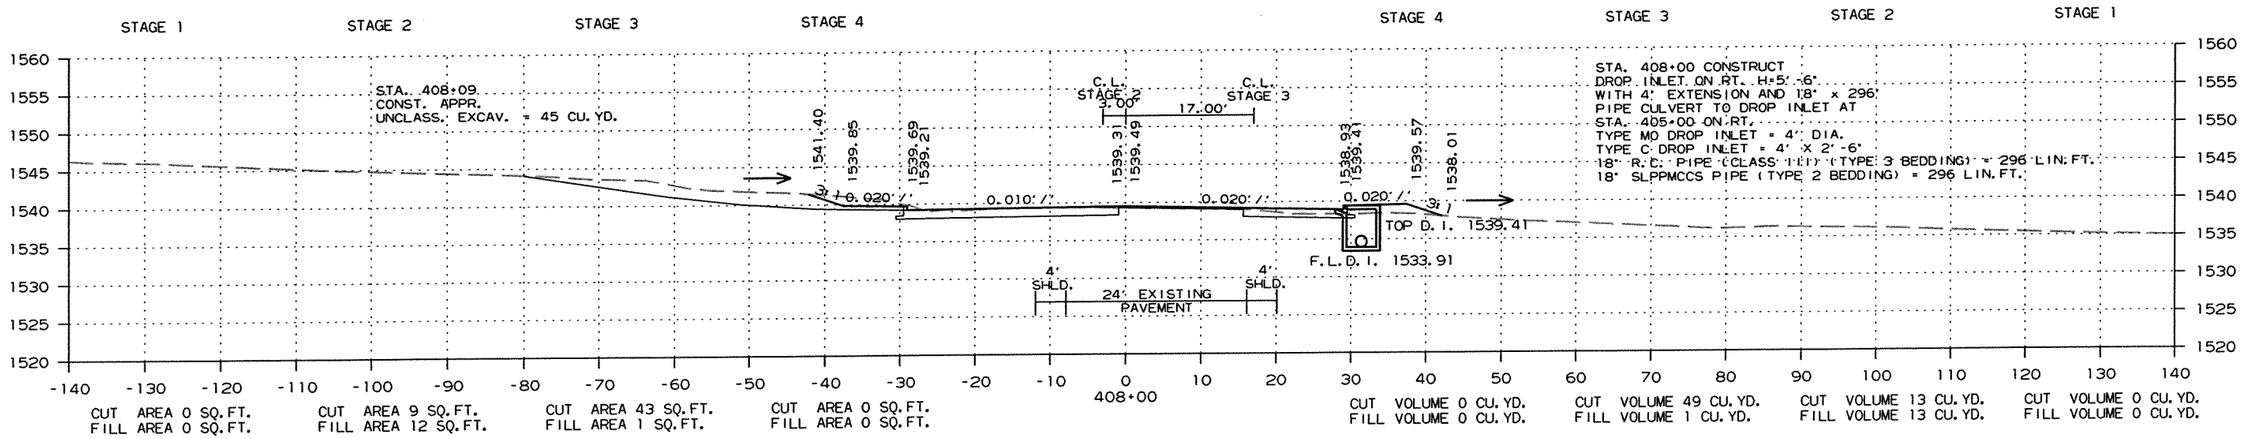

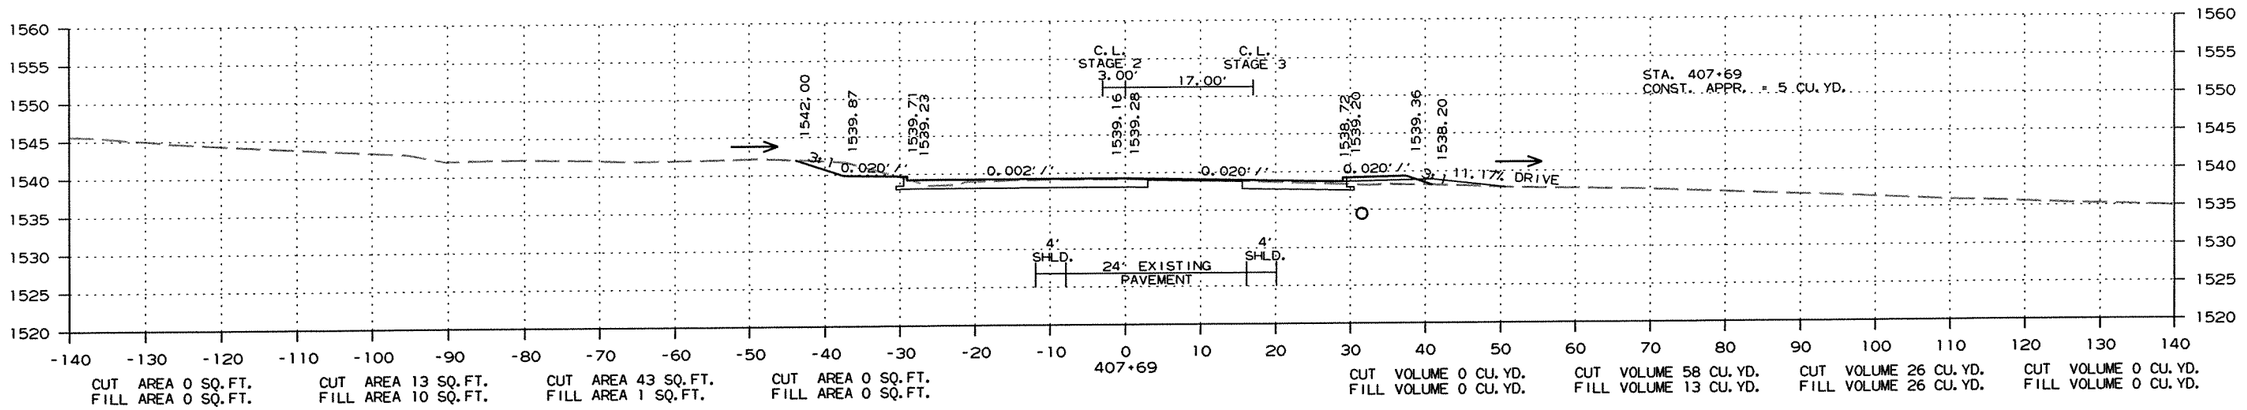

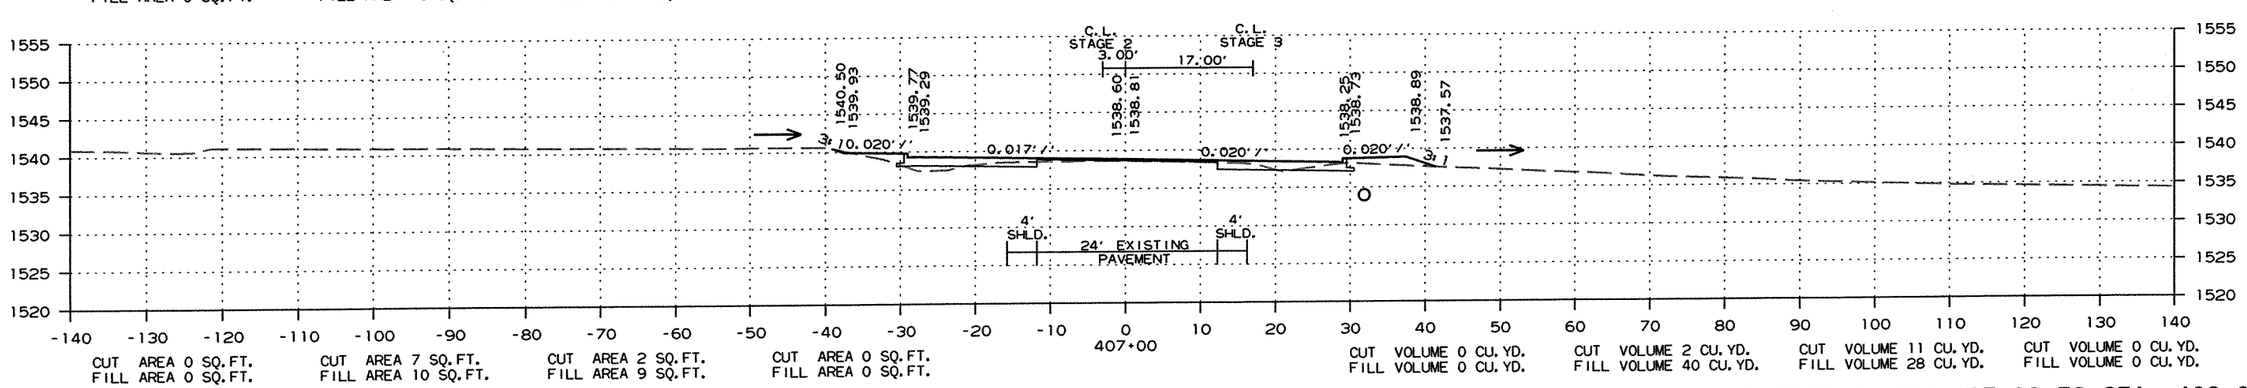


CROSS SECTION STA. 407+00 TO STA. 408+00

R090065.DGN 11/13/2011

DATE REVISED	DATE FILMED	DATE REVISED	DATE FILMED	FED.RD. DIST.NO.	STATE	FED.AID PROJ.NO.	SHEET NO.	TOTAL SHEETS
				6	ARK.			
				JOB NO.		090065	400	460

(2) CROSS SECTIONS

STAGE 1 STAGE 2 STAGE 3 STAGE 4 STAGE 4 STAGE 3 STAGE 2 STAGE 1

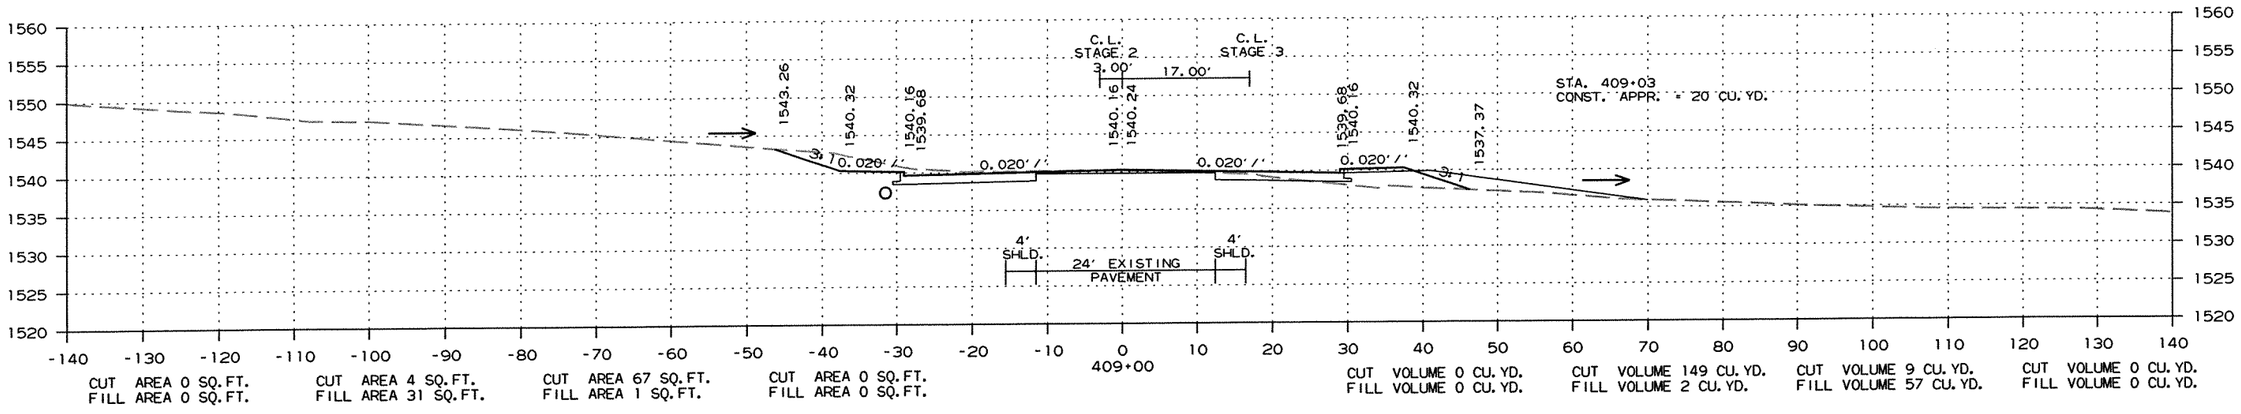


CROSS SECTION STA. 408+40 TO STA. 409+00

R090065.DGN 11/13/2011

DATE REVISED	DATE FILMED	DATE REVISED	DATE FILMED	FED.RD. DIST.NO.	STATE	FED.AID PROJ.NO.	SHEET NO.	TOTAL SHEETS
				6	ARK.			
				JOB NO.		090065	401	460

(2) CROSS SECTIONS

STAGE 1 STAGE 2 STAGE 3 STAGE 4 STAGE 4 STAGE 3 STAGE 2 STAGE 1

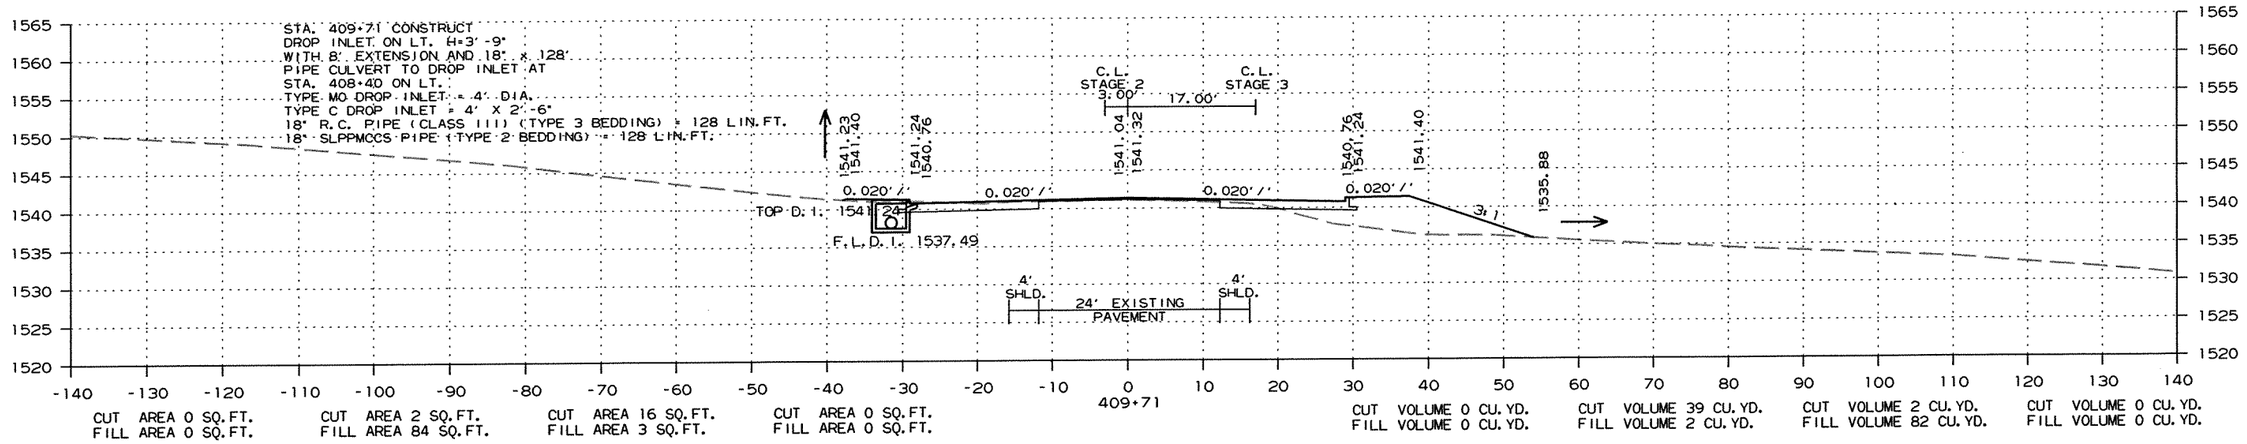


CROSS SECTION STA. 409+39 TO STA. 409+71

R090065.DGN 11/13/2011

DATE REVISED	DATE FILMED	DATE REVISED	DATE FILMED	FED.RD. DIST.NO.	STATE	FED.AID PROJ.NO.	SHEET NO.	TOTAL SHEETS
				6	ARK.			
				JOB NO.		090065	402	460

(2) CROSS SECTIONS

STAGE 1 STAGE 2 STAGE 3 STAGE 4 STAGE 4 STAGE 3 STAGE 2 STAGE 1

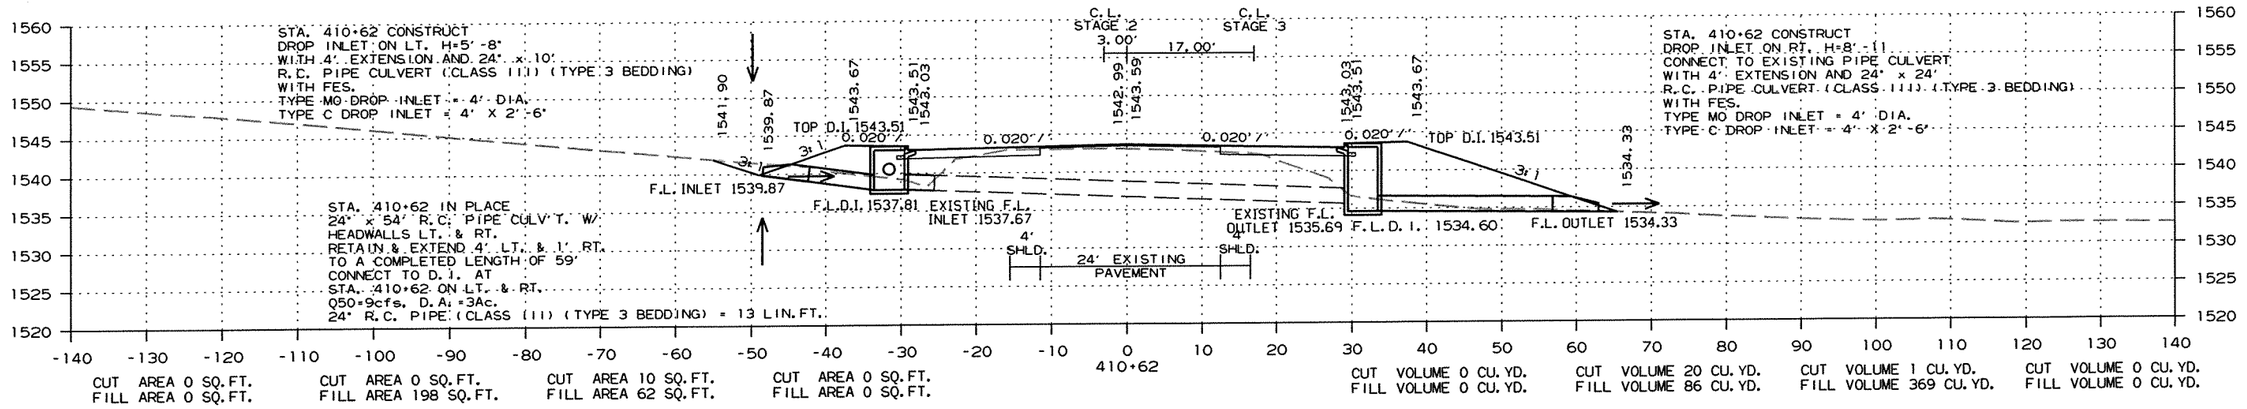



CROSS SECTION STA. 410+00 TO STA. 410+62


R090065.DGN 11/13/2011

DATE REVISED	DATE FILMED	DATE REVISED	DATE FILMED	FED.RD. DIST.NO.	STATE	FED.AID PROJ.NO.	SHEET NO.	TOTAL SHEETS
				6	ARK.			
				JOB NO.		090065	403	460

(2) CROSS SECTIONS

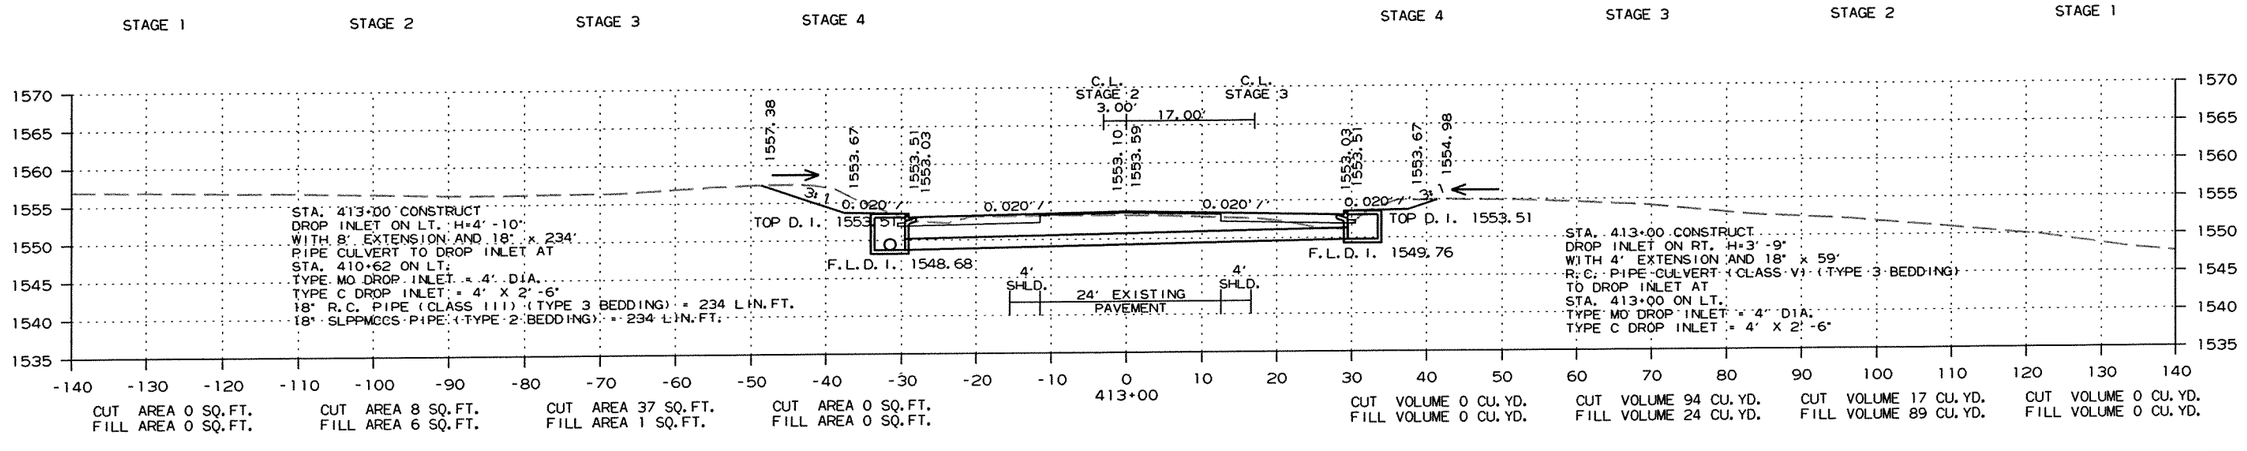

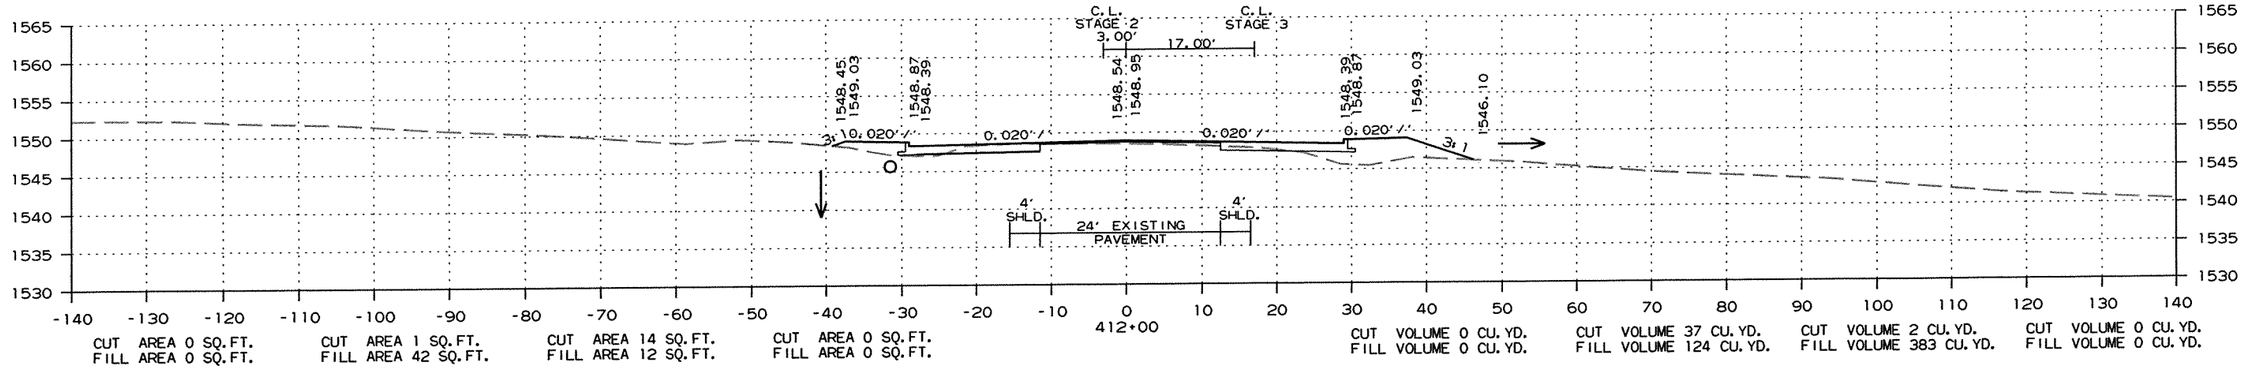

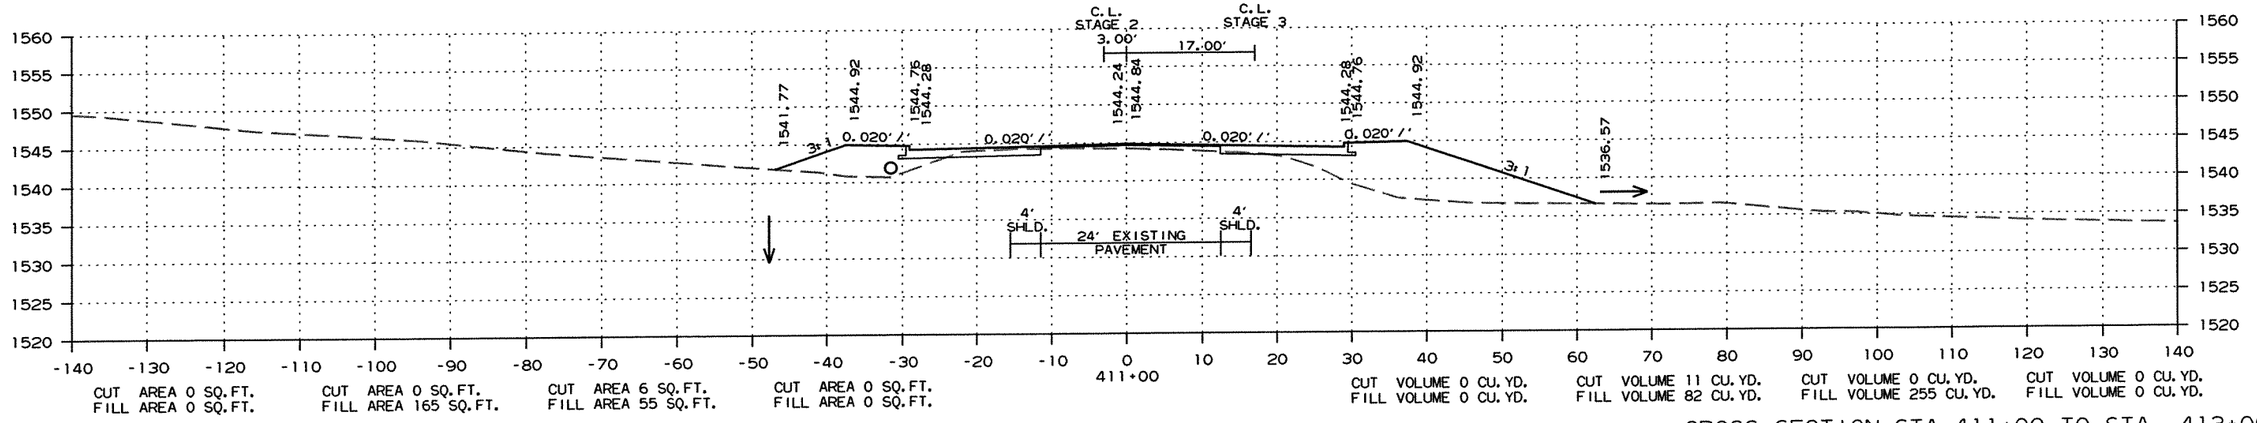



CROSS SECTION STA. 411+00 TO STA. 413+00


R090065.DGN 11/13/2011

DATE REVISED	DATE FILMED	DATE REVISED	DATE FILMED	FED.RD. DIST.NO.	STATE	FED.AID PROJ.NO.	SHEET NO.	TOTAL SHEETS
				6	ARK.			
				JOB NO.		090065	404	460

(2) CROSS SECTIONS

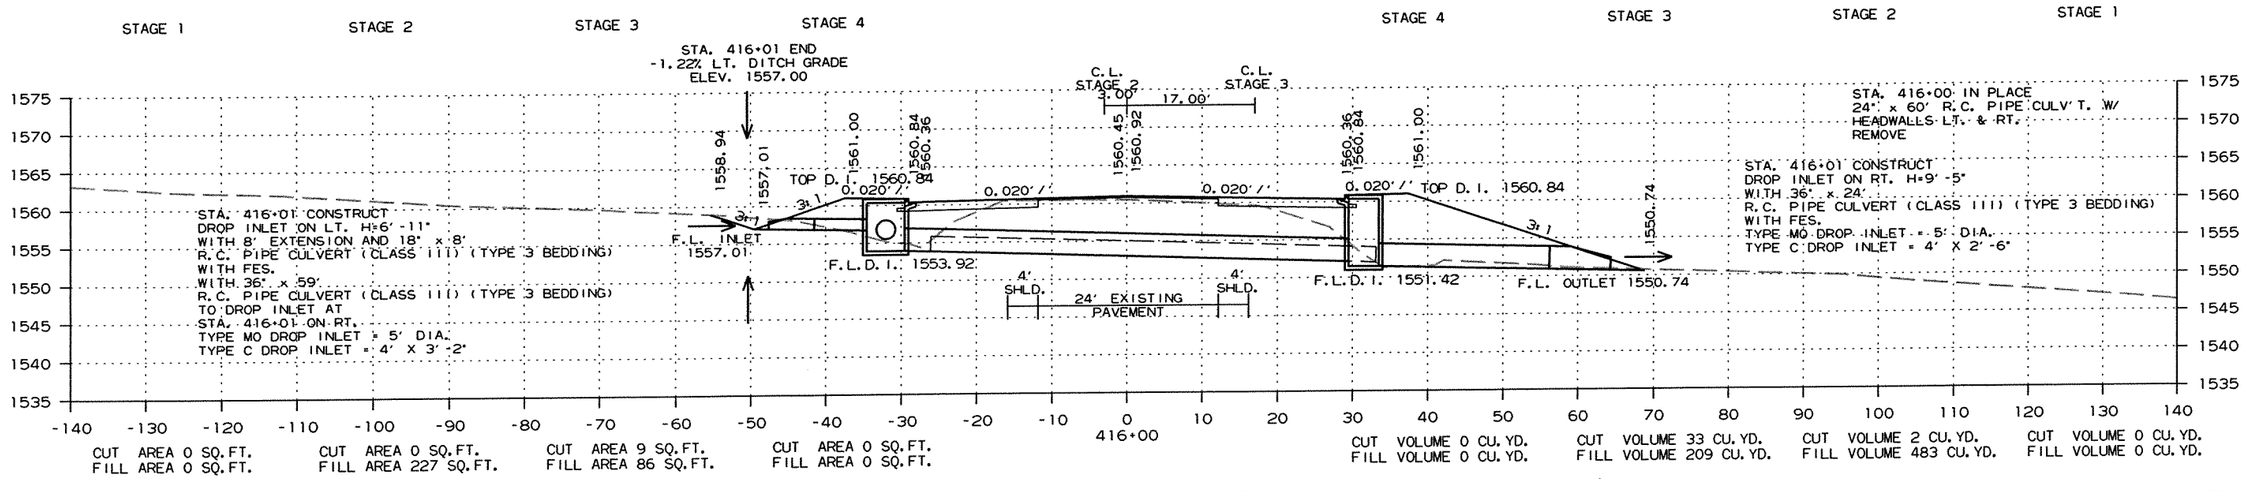

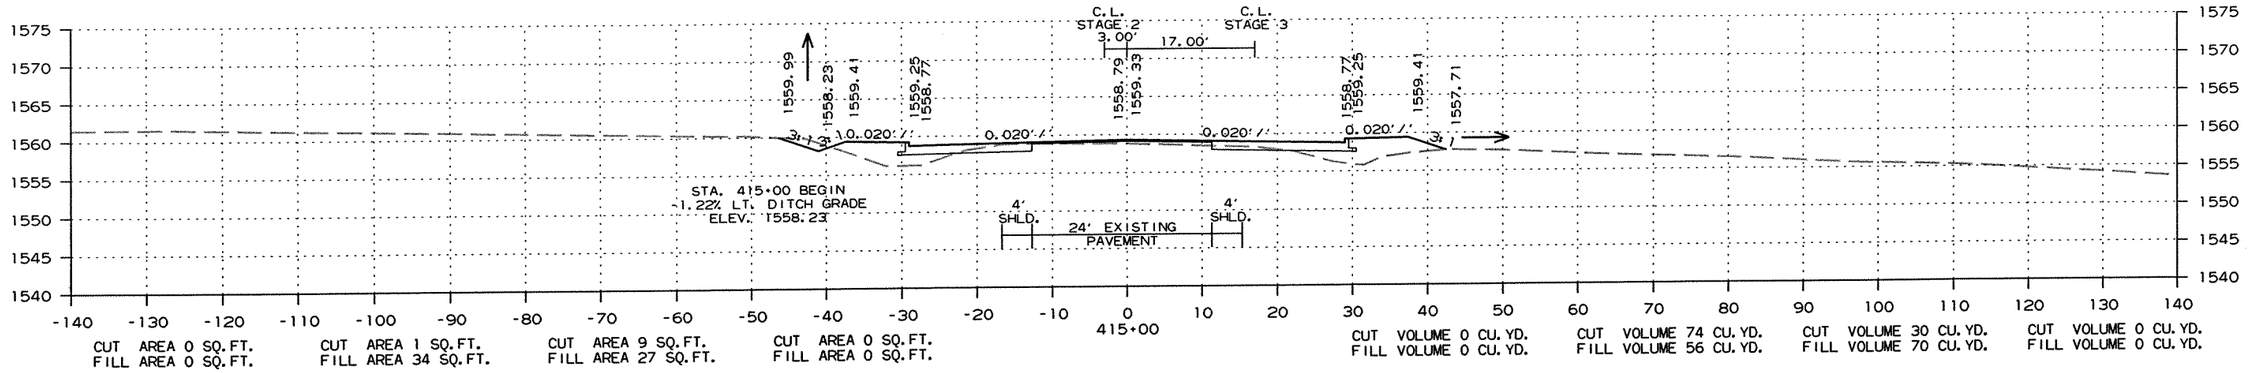

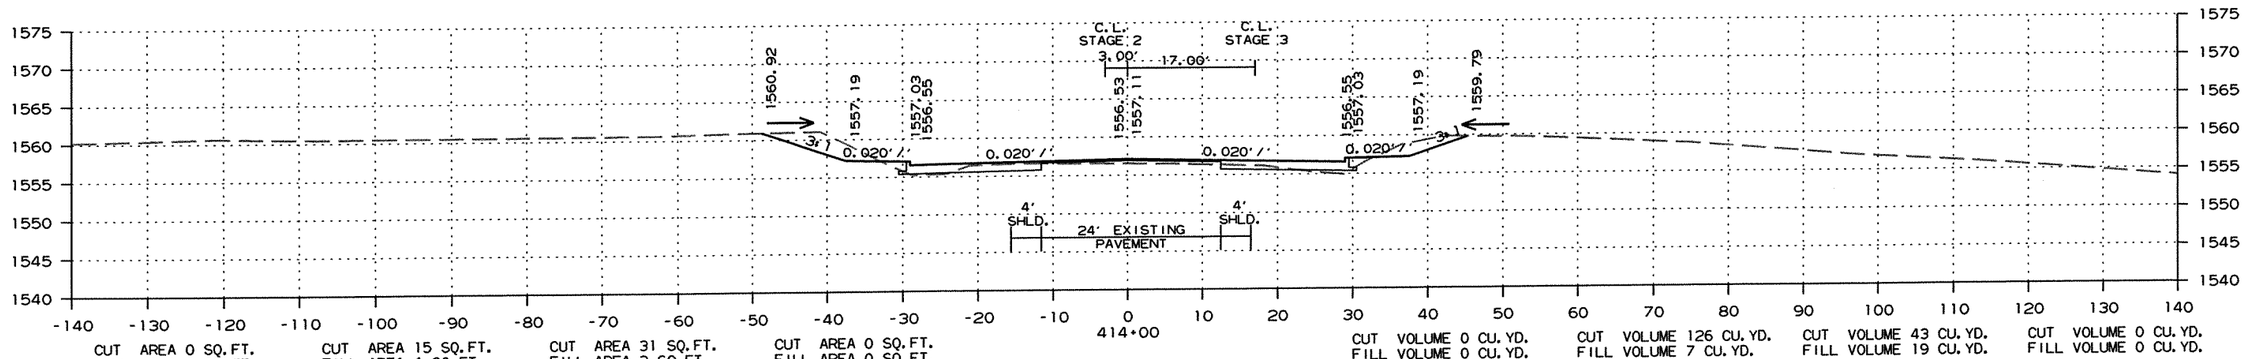


CROSS SECTION STA. 414+00 TO STA. 416+00

R090065.DGN 11/13/2011

DATE REVISED	DATE FILMED	DATE REVISED	DATE FILMED	FED.RD. DIST.NO.	STATE	FED.AID PROJ.NO.	SHEET NO.	TOTAL SHEETS
				6	ARK.			
				JOB NO.		090065	405	460

(2) CROSS SECTIONS

STAGE 1 STAGE 2 STAGE 3 STAGE 4 STAGE 4 STAGE 3 STAGE 2 STAGE 1

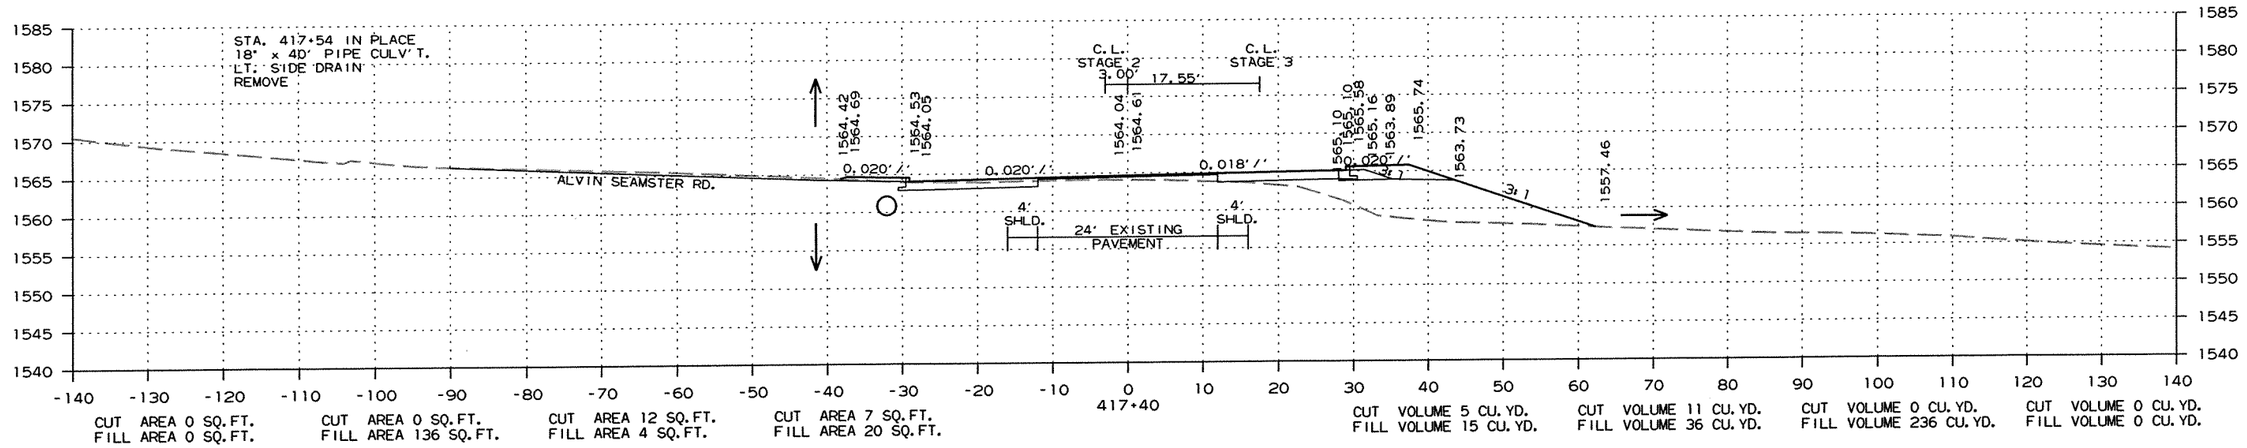


CROSS SECTION STA. 417+00 TO STA. 417+40

R090065.DGN 11/13/2011

DATE REVISED	DATE FILMED	DATE REVISED	DATE FILMED	FED.RD. DIST.NO.	STATE	FED.AID PROJ.NO.	SHEET NO.	TOTAL SHEETS
				6	ARK.			
				JOB NO.		090065	406	460

(2) CROSS SECTIONS

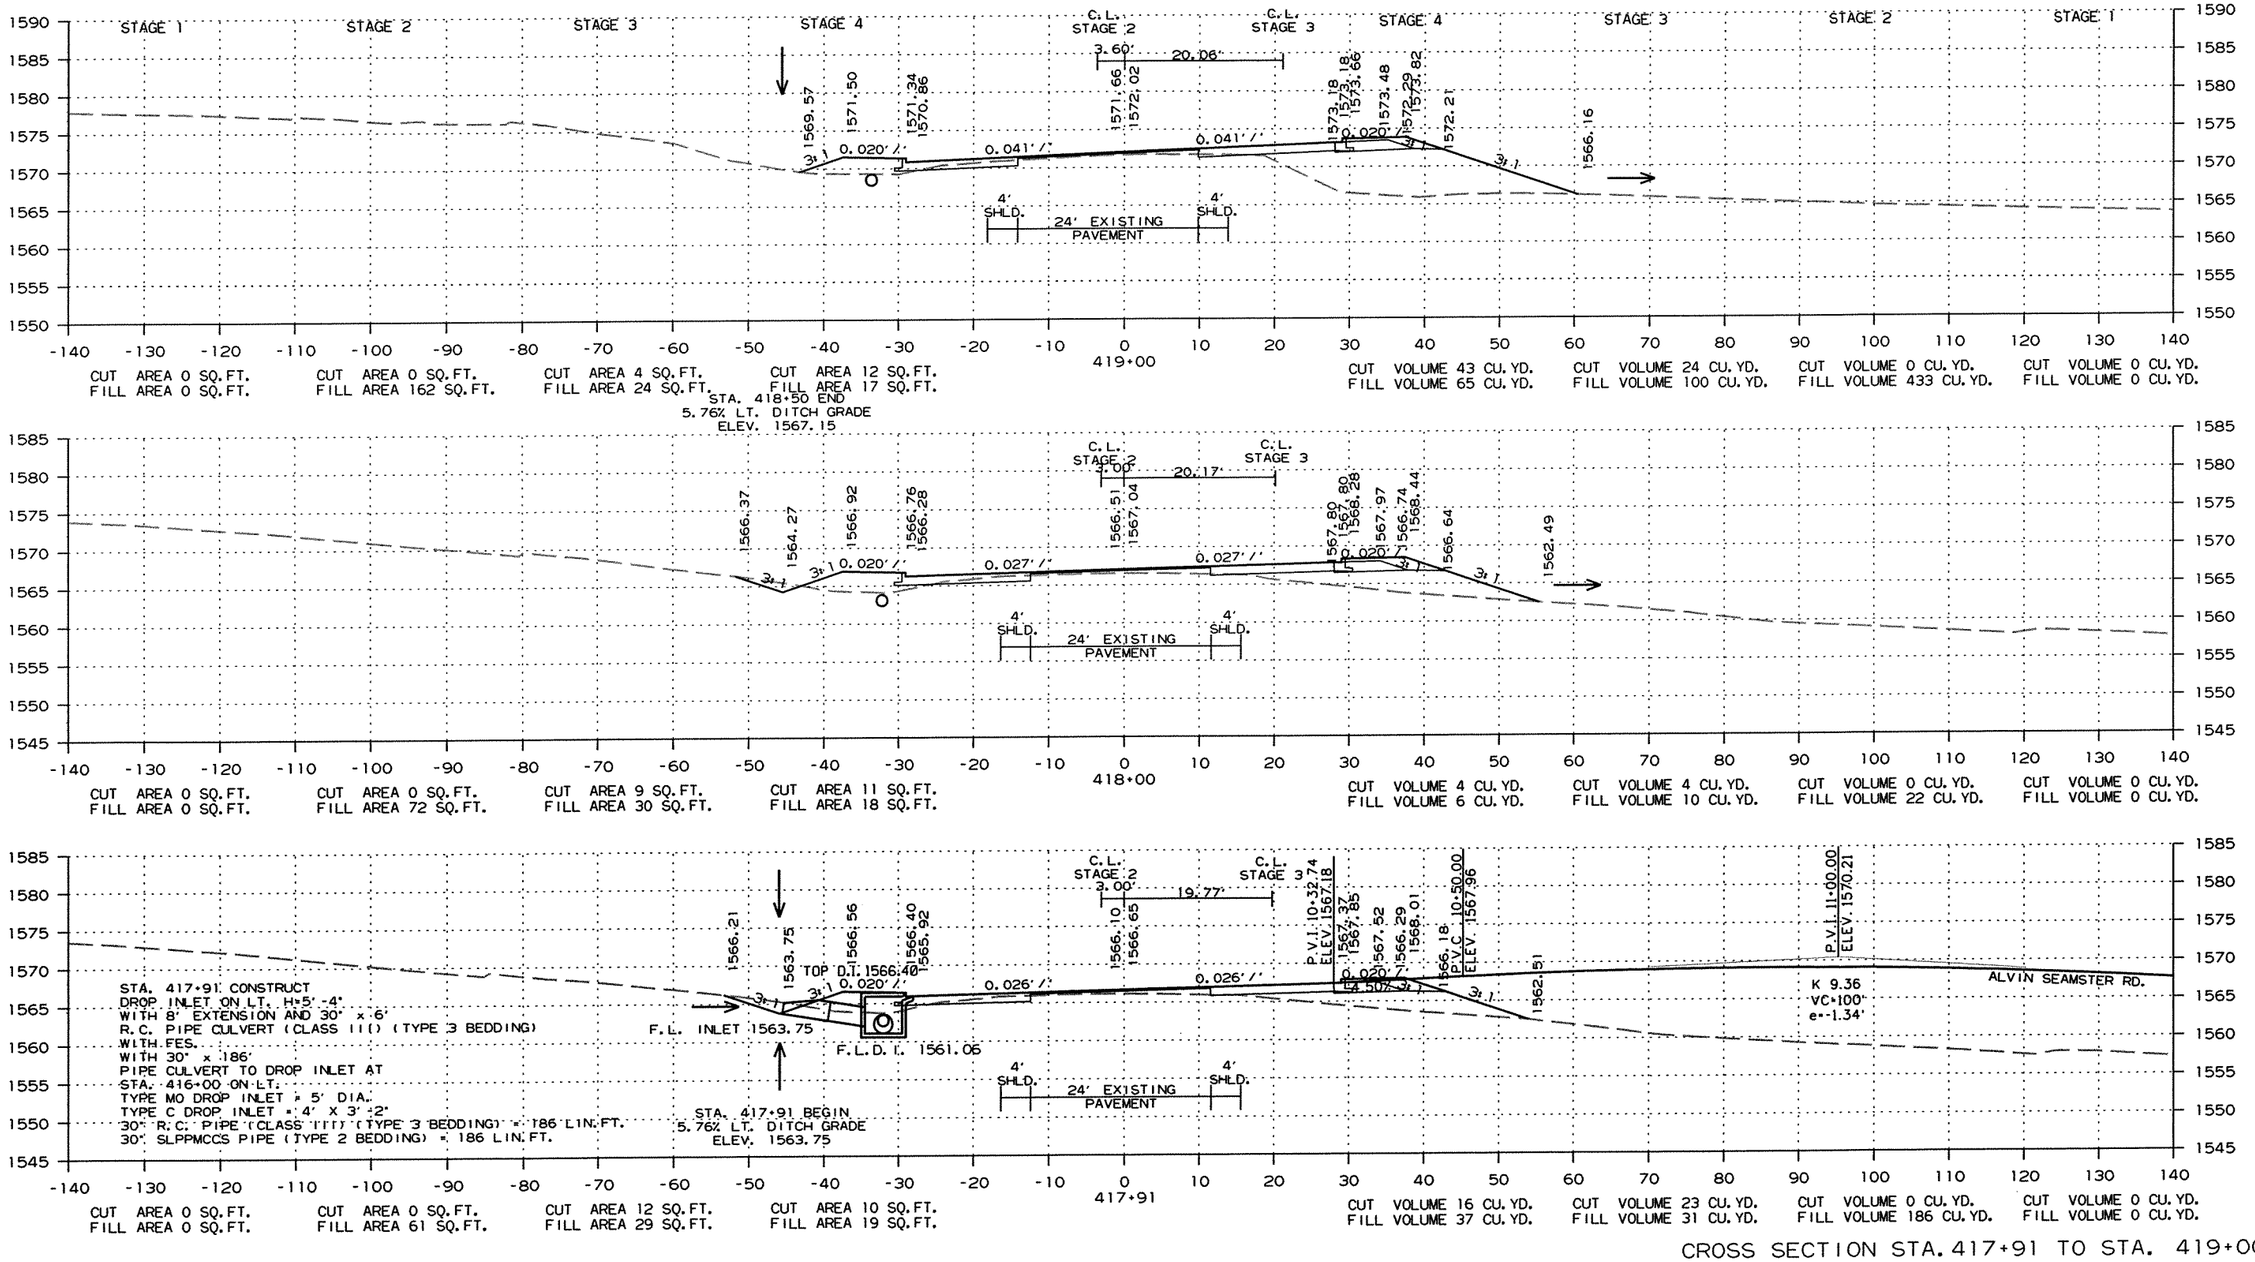


CROSS SECTION STA. 417+91 TO STA. 419+00

R090065.DGN 11/13/2011

DATE REVISED	DATE FILMED	DATE REVISED	DATE FILMED	FED.RD. DIST.NO.	STATE	FED.AID PROJ.NO.	SHEET NO.	TOTAL SHEETS
				6	ARK.			
				JOB NO.		090065	407	460

(2) CROSS SECTIONS

STAGE 1 STAGE 2 STAGE 3 STAGE 4 STAGE 4 STAGE 3 STAGE 2 STAGE 1

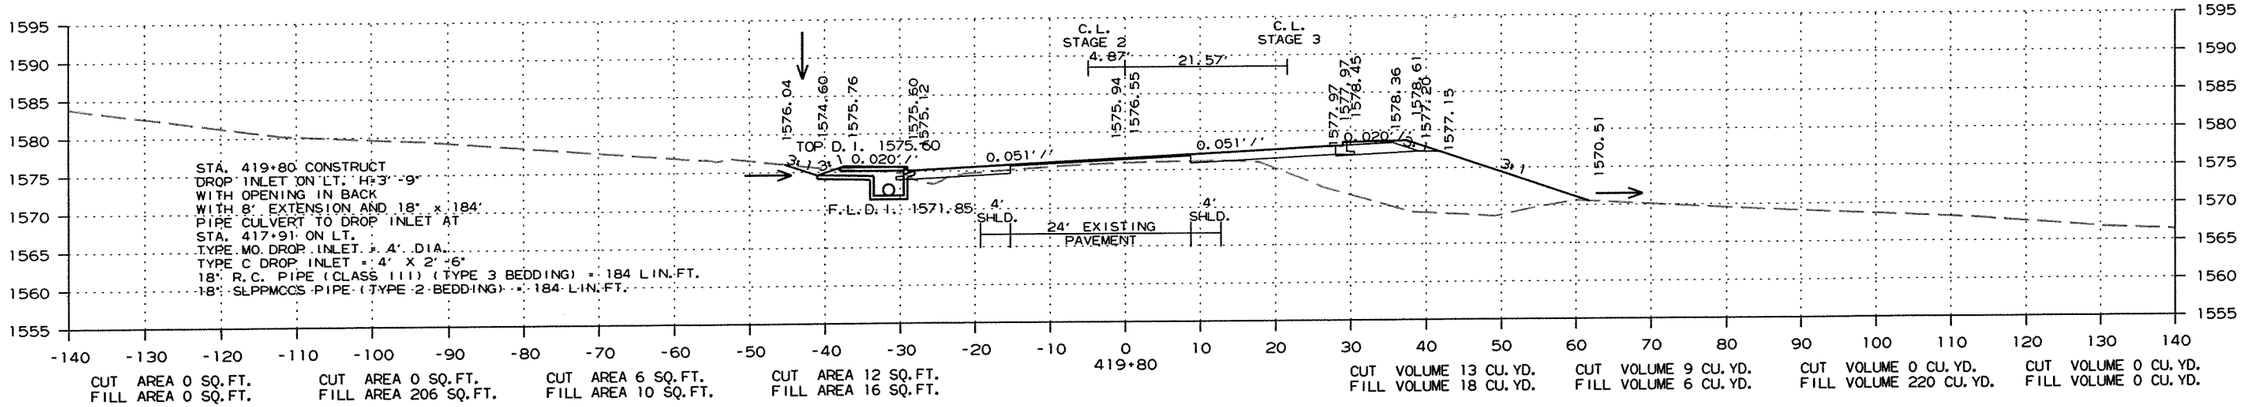


CROSS SECTION STA. 419+50 TO STA. 419+80


R090065.DGN 11/13/2011

DATE REVISED	DATE FILMED	DATE REVISED	DATE FILMED	FED.RD. DIST.NO.	STATE	FED.AID PROJ.NO.	SHEET NO.	TOTAL SHEETS
				6	ARK.			
				JOB NO.		090065	408	460

(2) CROSS SECTIONS

STAGE 1 STAGE 2 STAGE 3 STAGE 4 STAGE 4 STAGE 3 STAGE 2 STAGE 1

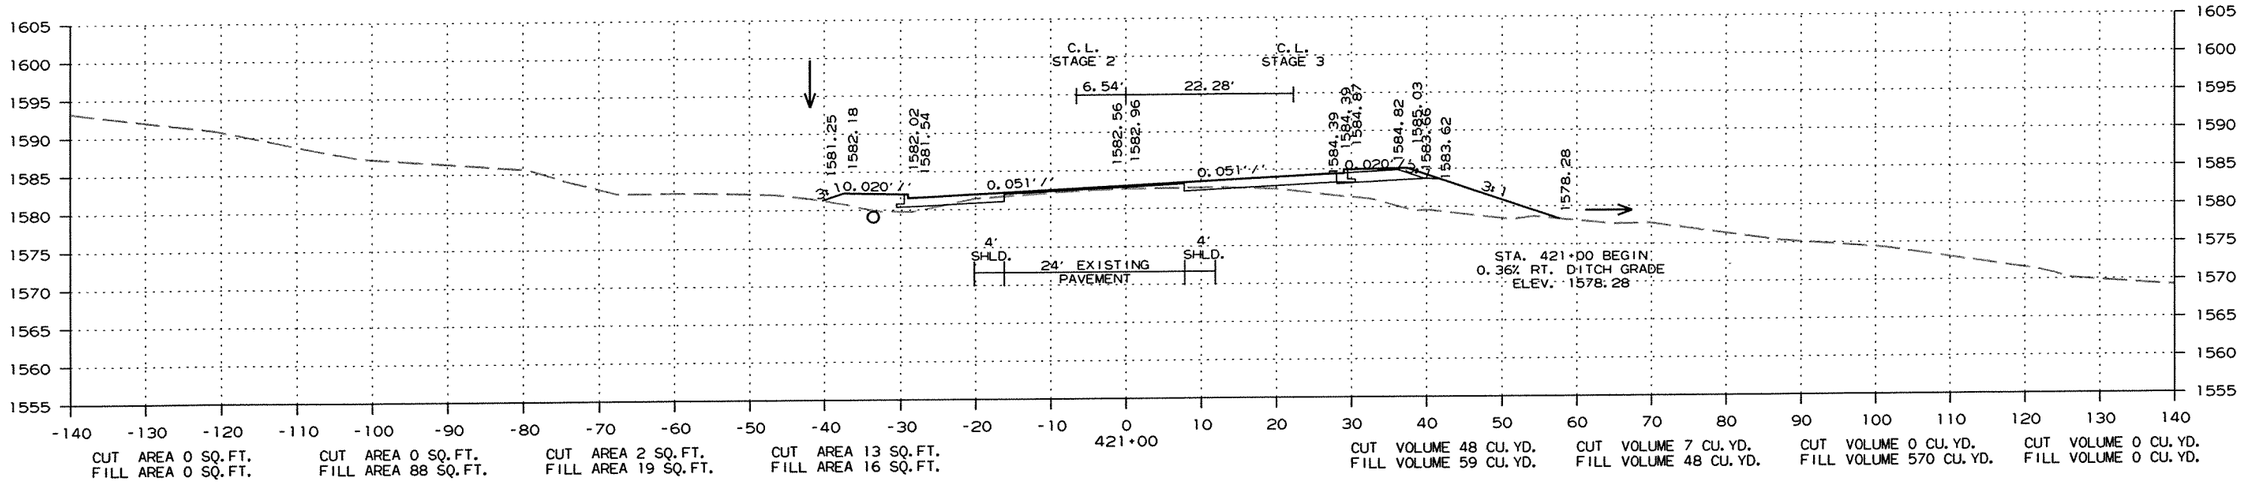

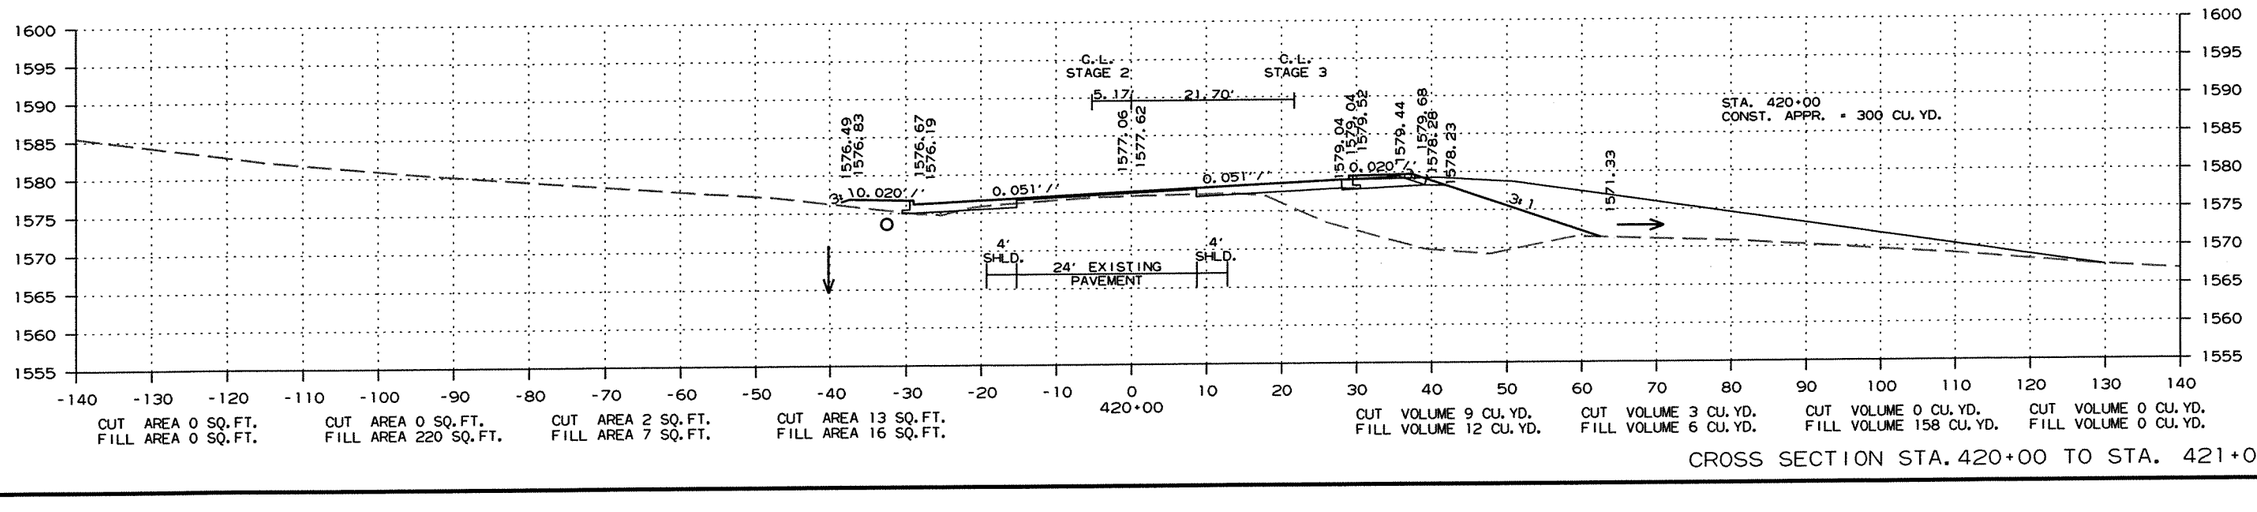


CROSS SECTION STA. 420+00 TO STA. 421+00


R090065.DGN 11/13/2011

DATE REVISED	DATE FILMED	DATE REVISED	DATE FILMED	FED.RD. DIST.NO.	STATE	FED.AID PROJ.NO.	SHEET NO.	TOTAL SHEETS
				6	ARK.			
				JOB NO.		090065	409	460

(2) CROSS SECTIONS

STAGE 1 STAGE 2 STAGE 3 STAGE 4 STAGE 4 STAGE 3 STAGE 2 STAGE 1

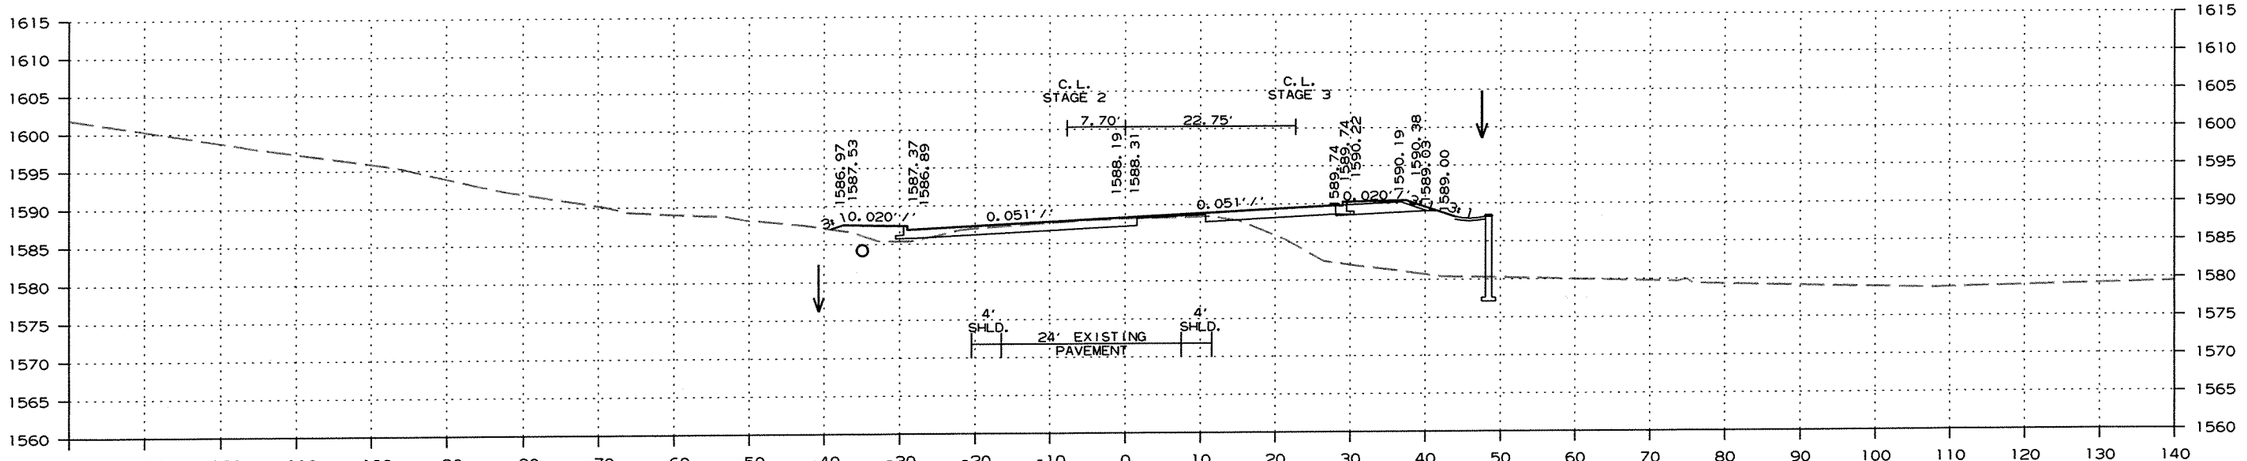

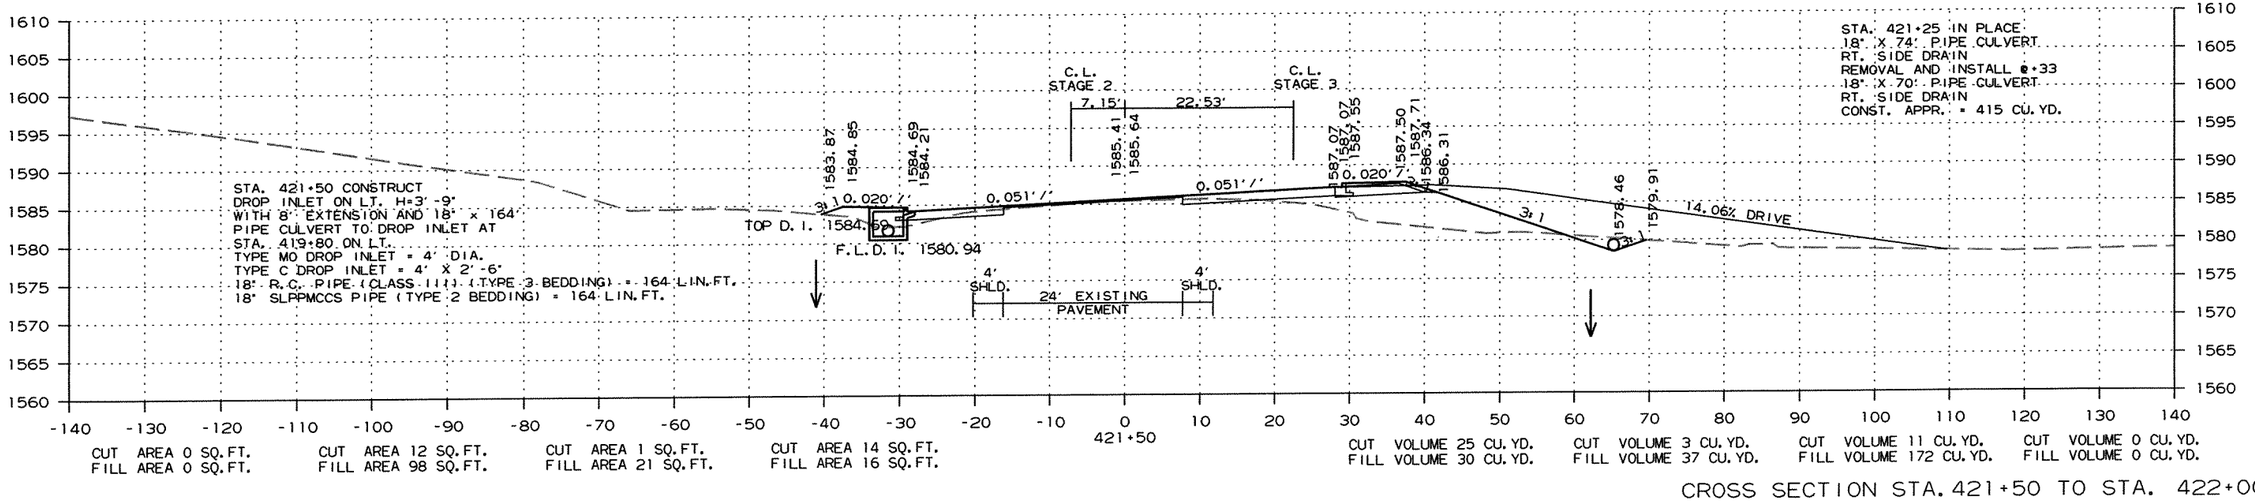


CROSS SECTION STA. 421+50 TO STA. 422+00


R090065.DGN 11/13/2011

DATE REVISED	DATE FILMED	DATE REVISED	DATE FILMED	FED.RD. DIST.NO.	STATE	FED.AID PROJ.NO.	SHEET NO.	TOTAL SHEETS
				6	ARK.			
				JOB NO.		090065	410	460

(2) CROSS SECTIONS

STAGE 1 STAGE 2 STAGE 3 STAGE 4 STAGE 4 STAGE 3 STAGE 2 STAGE 1

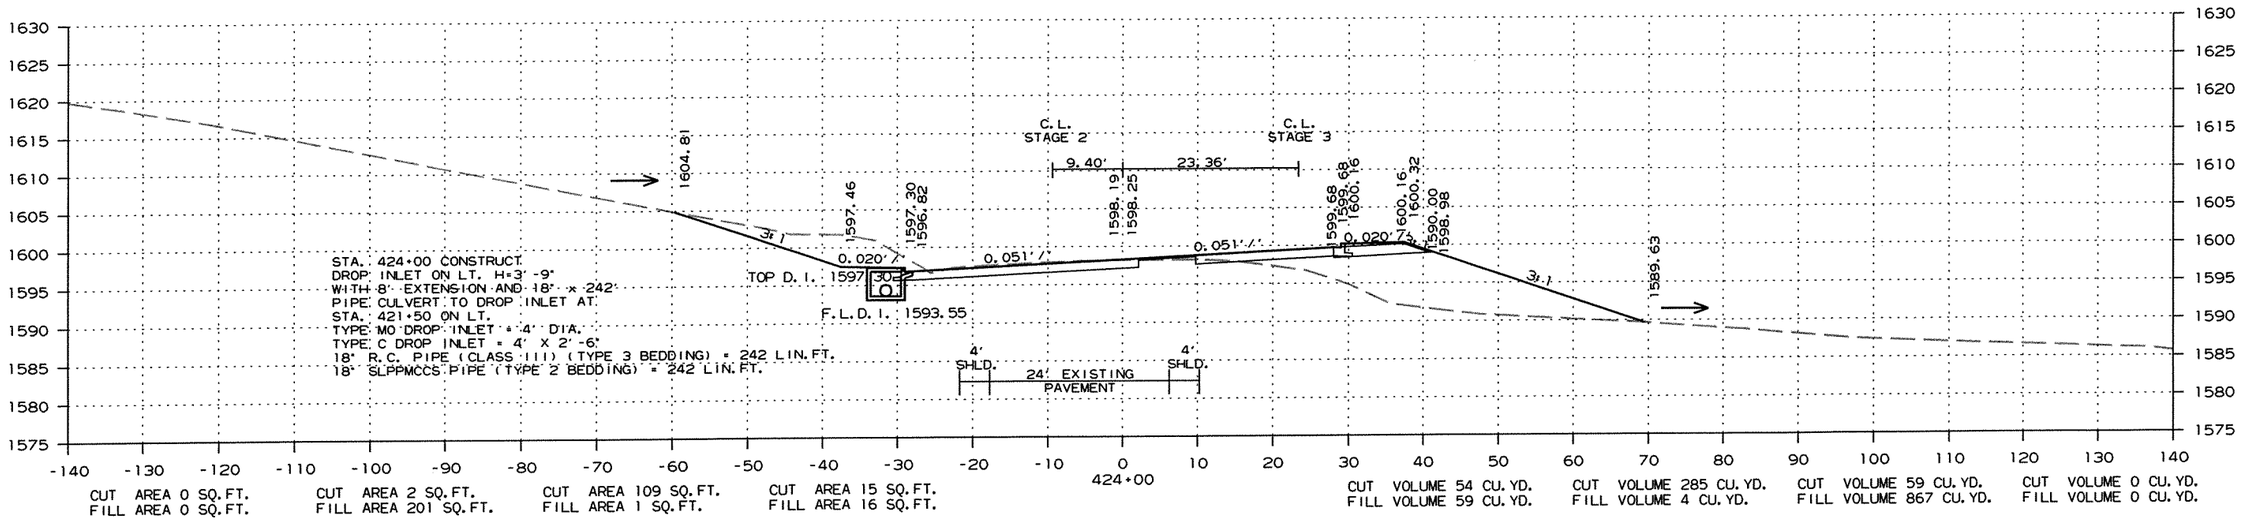

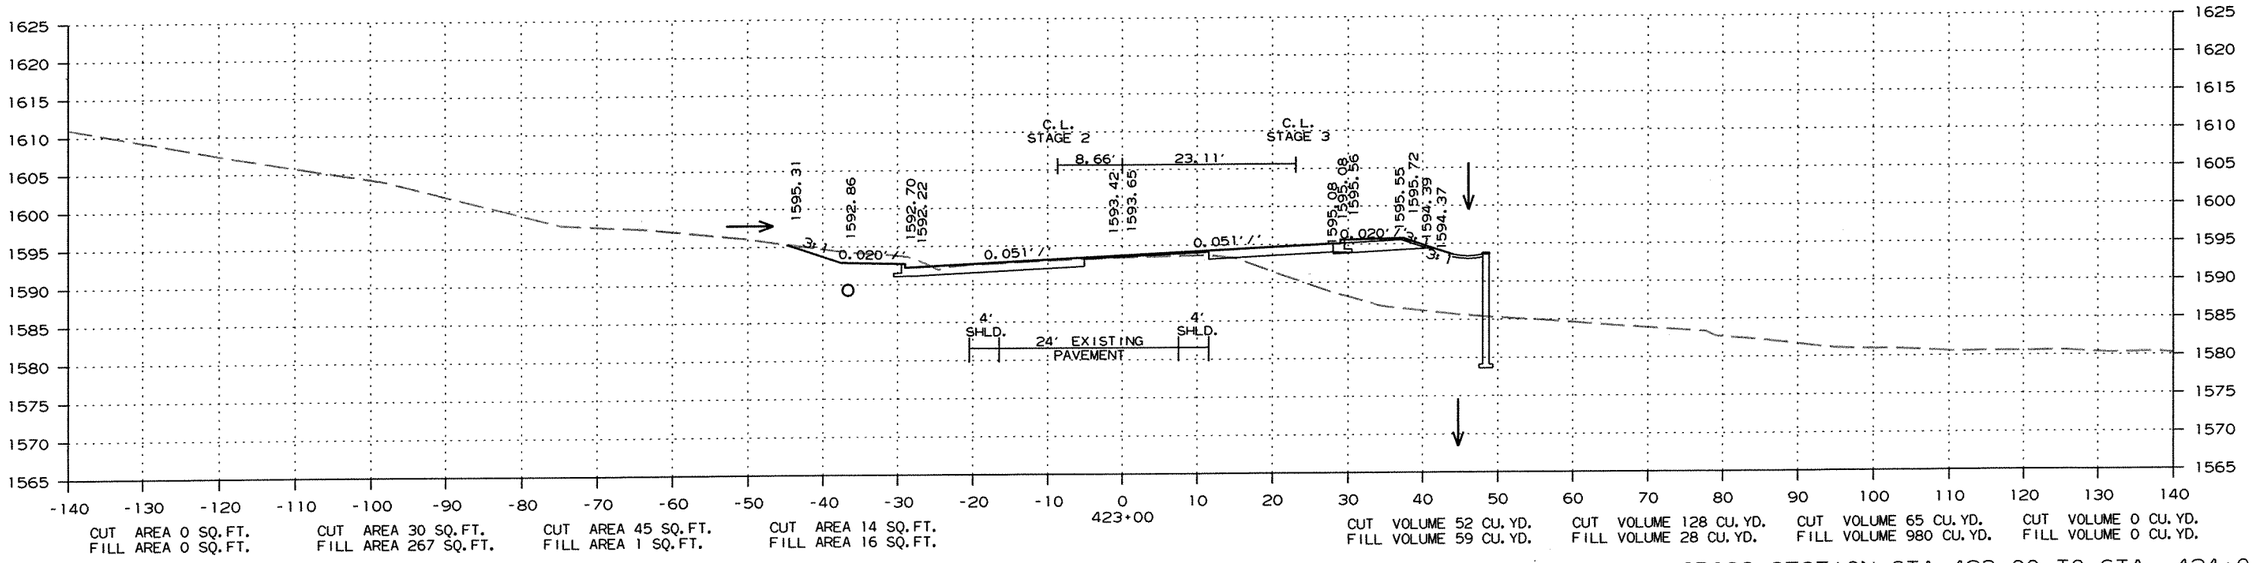


CROSS SECTION STA. 423+00 TO STA. 424+00

R090065.DGN 11/13/2011

DATE REVISED	DATE FILMED	DATE REVISED	DATE FILMED	FED.RD. DIST.NO.	STATE	FED.AID PROJ.NO.	SHEET NO.	TOTAL SHEETS
				6	ARK.			
				JOB NO.		090065	411	460

(2) CROSS SECTIONS

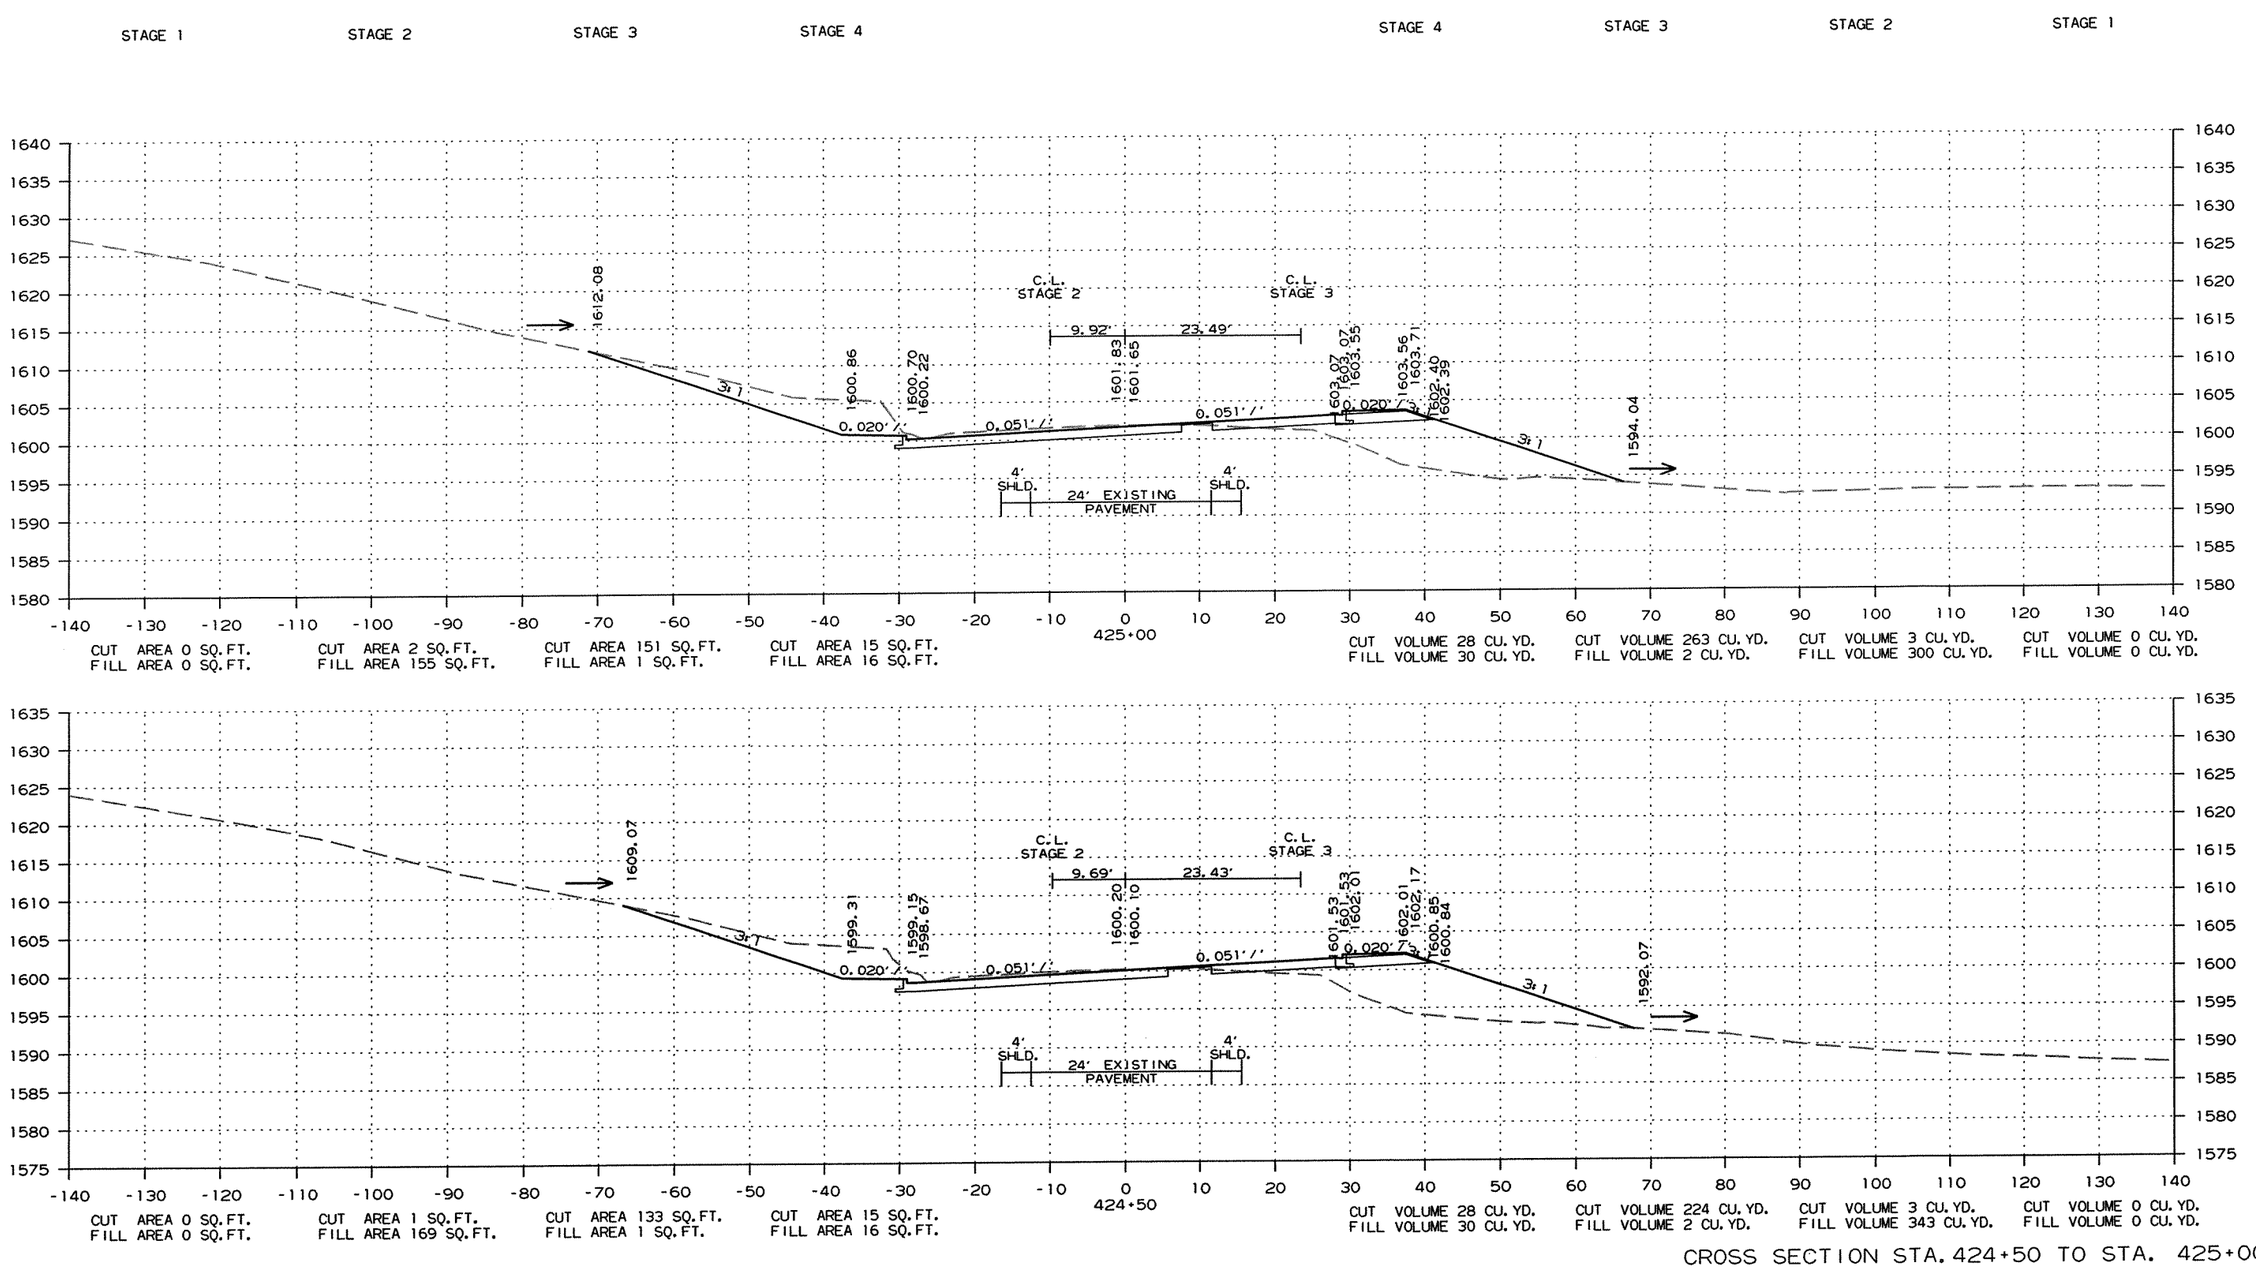



CROSS SECTION STA. 424+50 TO STA. 425+00

R090065.DGN 11/13/2011

DATE REVISED	DATE FILMED	DATE REVISED	DATE FILMED	FED.RD. DIST.NO.	STATE	FED.AID PROJ.NO.	SHEET NO.	TOTAL SHEETS
				6	ARK.			
				JOB NO.		090065	412	460

(2) CROSS SECTIONS

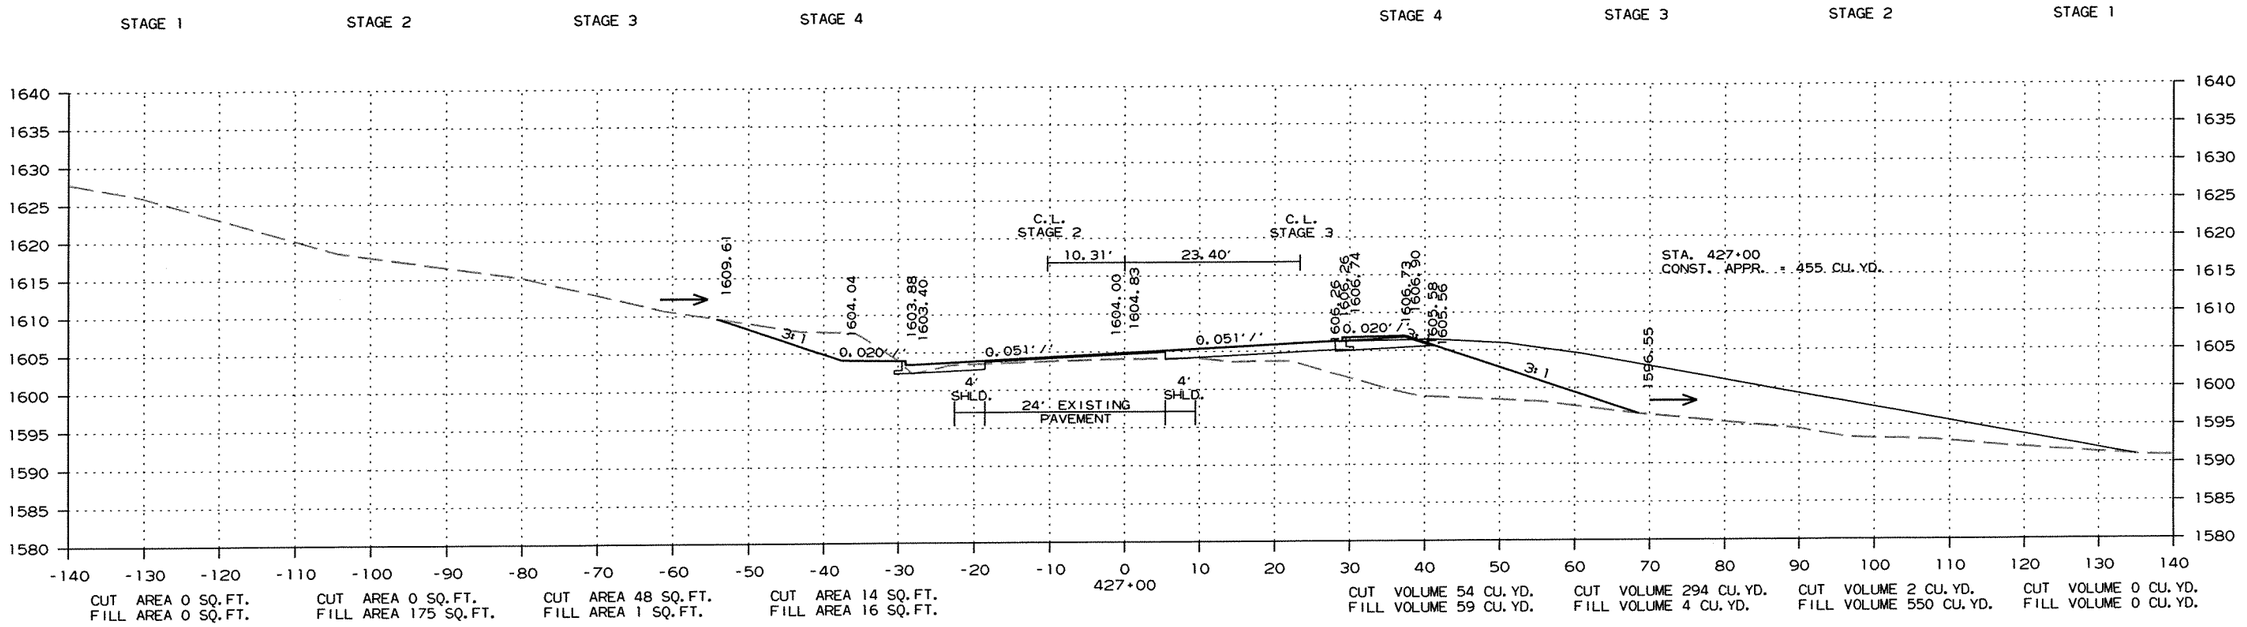

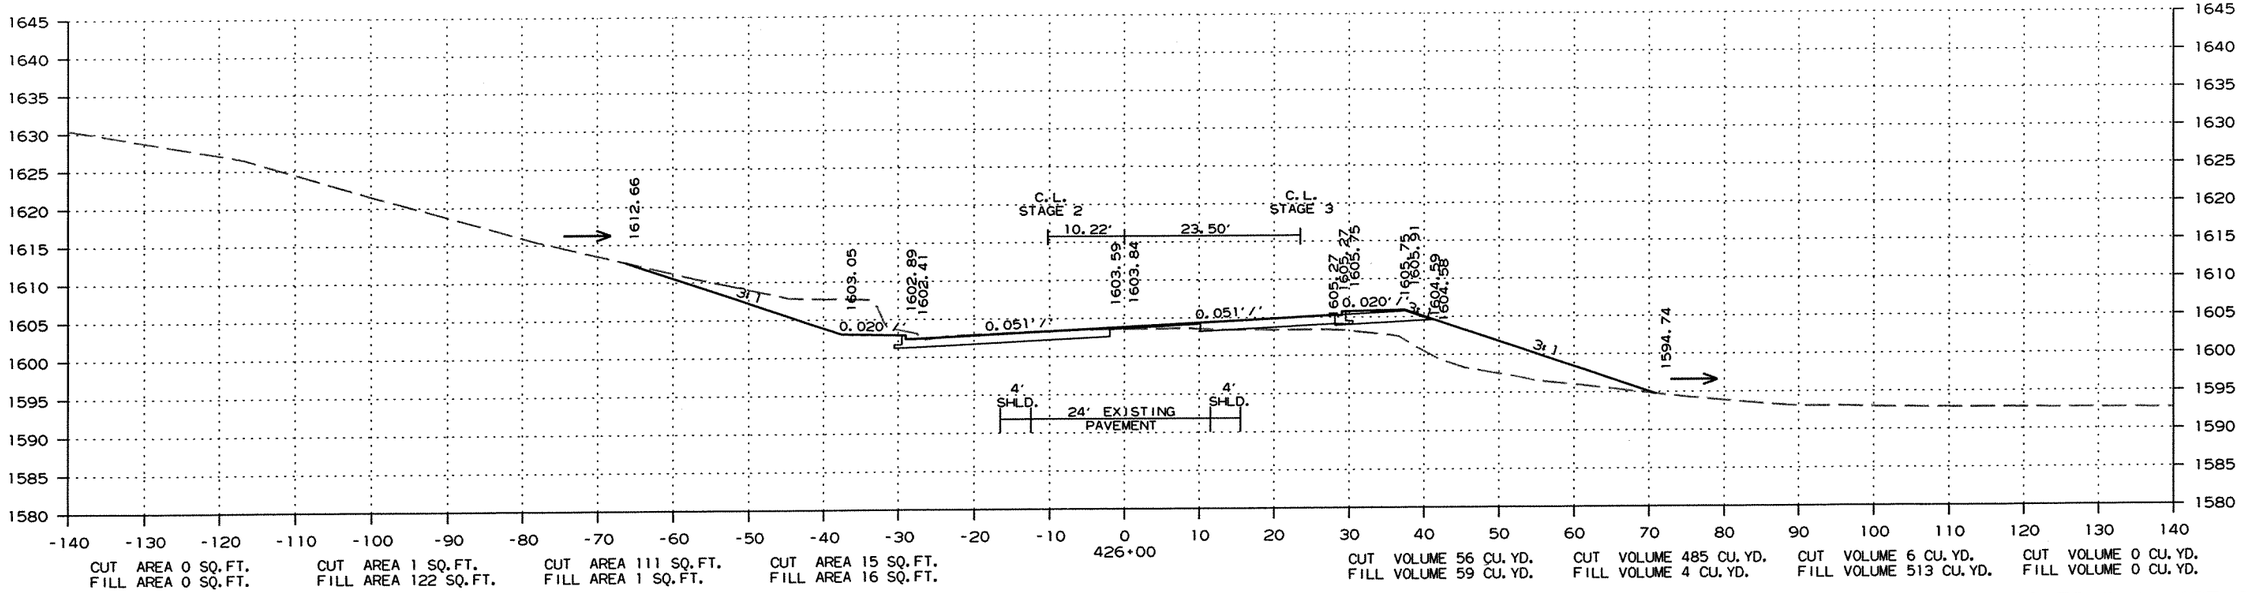


CROSS SECTION STA. 426+00 TO STA. 427+00

R090065.DGN 11/13/2011


DATE REVISED	DATE FILMED	DATE REVISED	DATE FILMED	FED.RD. DIST.NO.	STATE	FED.AID PROJ.NO.	SHEET NO.	TOTAL SHEETS
				6	ARK.			
				JOB NO.		090065	413	460

(2) CROSS SECTIONS

STAGE 1 STAGE 2 STAGE 3 STAGE 4 STAGE 4 STAGE 3 STAGE 2 STAGE 1

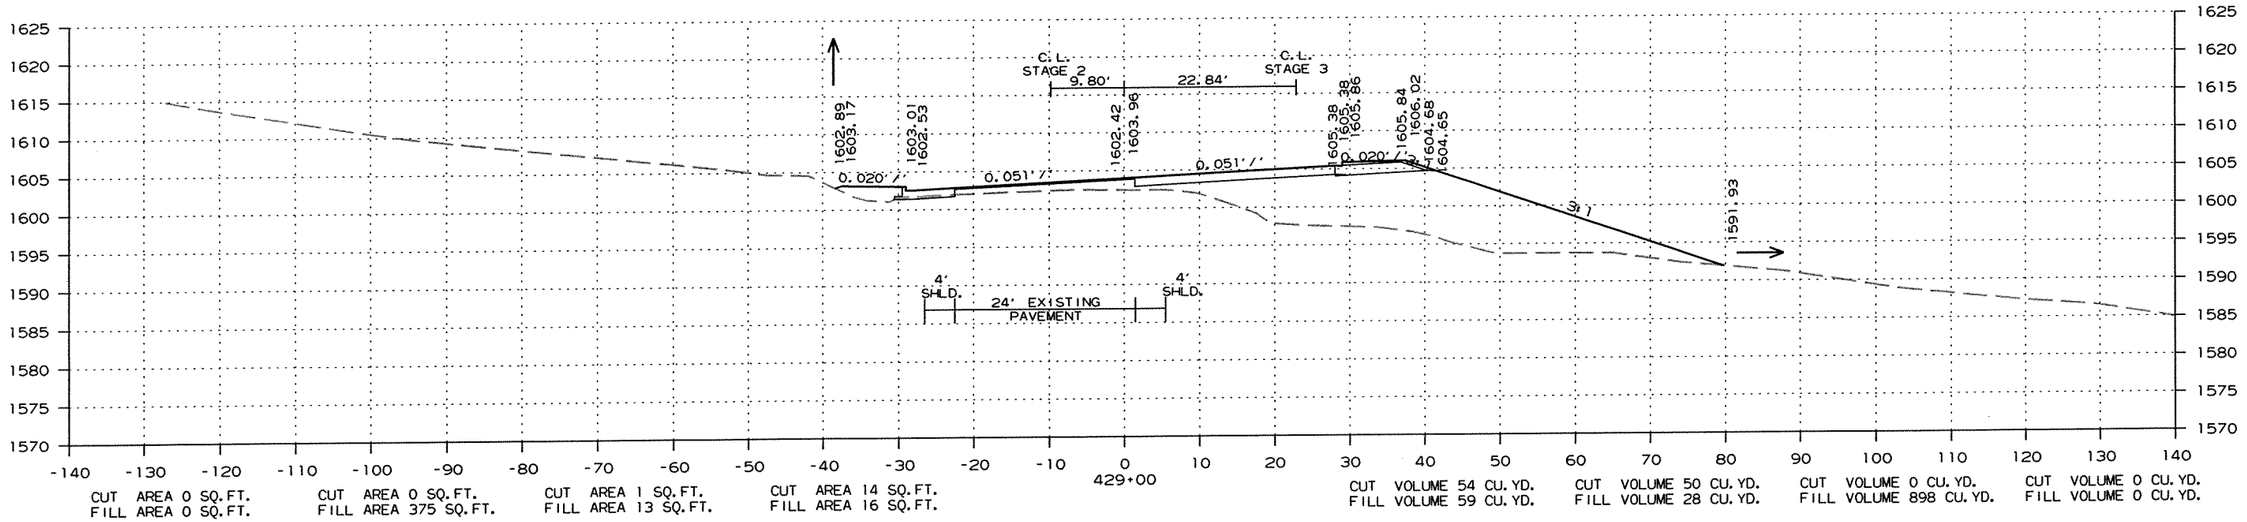

CUT AREA 0 SQ.FT. FILL AREA 0 SQ.FT.
CUT AREA 0 SQ.FT. FILL AREA 375 SQ.FT.
CUT AREA 1 SQ.FT. FILL AREA 13 SQ.FT.
CUT AREA 14 SQ.FT. FILL AREA 16 SQ.FT.
CUT VOLUME 54 CU.YD. FILL VOLUME 59 CU.YD.
CUT VOLUME 50 CU.YD. FILL VOLUME 28 CU.YD.
CUT VOLUME 0 CU.YD. FILL VOLUME 898 CU.YD.
CUT VOLUME 0 CU.YD. FILL VOLUME 0 CU.YD.

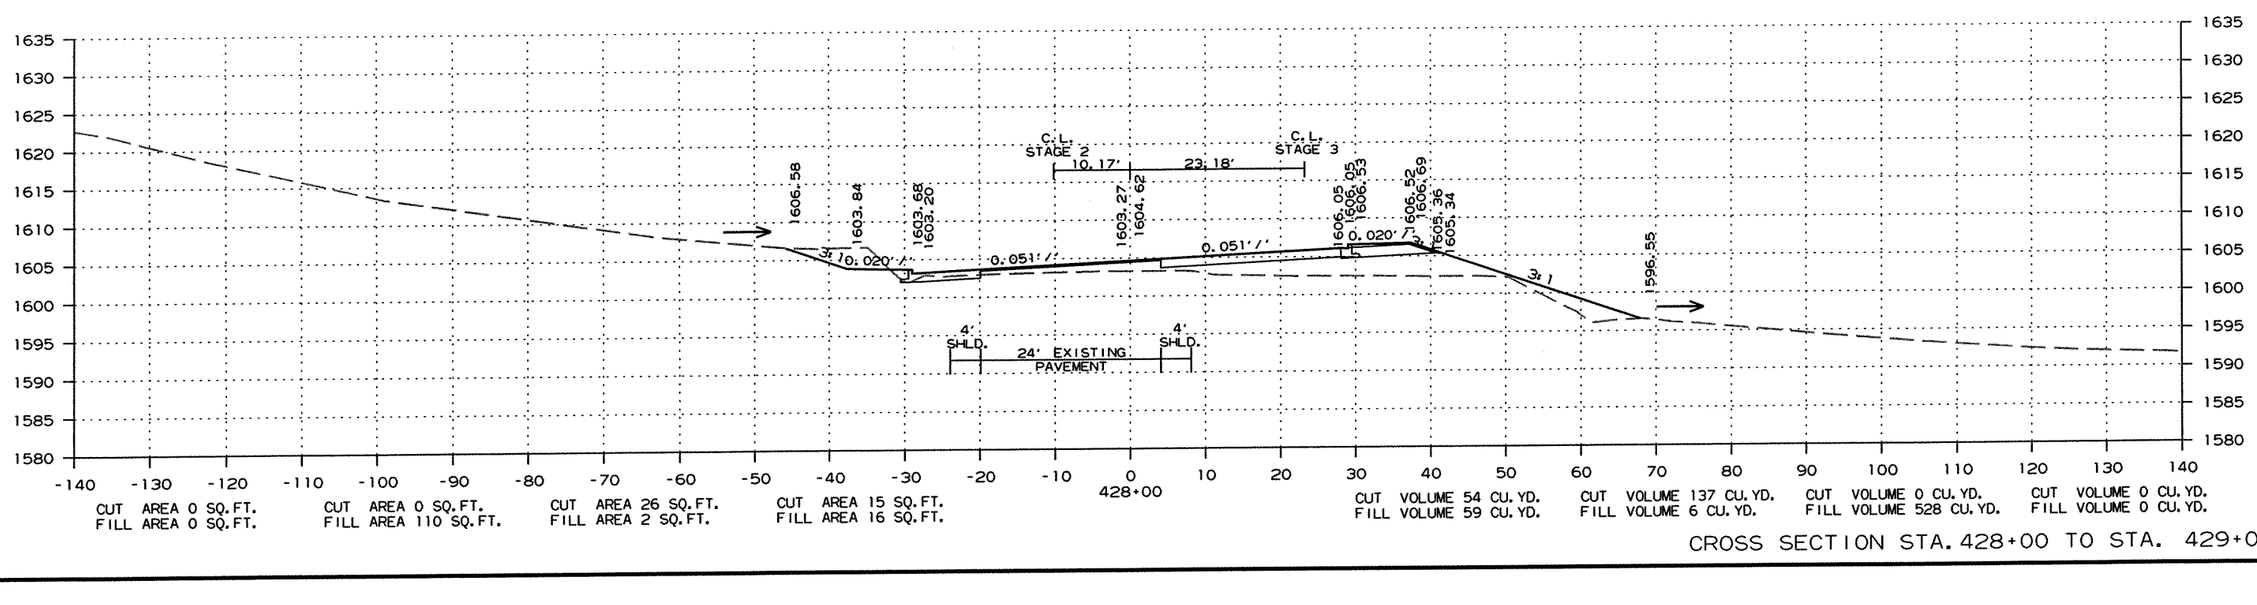

CUT AREA 0 SQ.FT. FILL AREA 0 SQ.FT.
CUT AREA 0 SQ.FT. FILL AREA 110 SQ.FT.
CUT AREA 26 SQ.FT. FILL AREA 2 SQ.FT.
CUT AREA 15 SQ.FT. FILL AREA 16 SQ.FT.
CUT VOLUME 54 CU.YD. FILL VOLUME 59 CU.YD.
CUT VOLUME 137 CU.YD. FILL VOLUME 6 CU.YD.
CUT VOLUME 0 CU.YD. FILL VOLUME 528 CU.YD.
CUT VOLUME 0 CU.YD. FILL VOLUME 0 CU.YD.


CROSS SECTION STA. 428+00 TO STA. 429+00


R090065.DGN 11/13/2011

DATE REVISED	DATE FILMED	DATE REVISED	DATE FILMED	FED.RD. DIST.NO.	STATE	FED.AID PROJ.NO.	SHEET NO.	TOTAL SHEETS
				6	ARK.			
				JOB NO.		090065	414	460

(2) CROSS SECTIONS

STAGE 1 STAGE 2 STAGE 3 STAGE 4 STAGE 4 STAGE 3 STAGE 2 STAGE 1

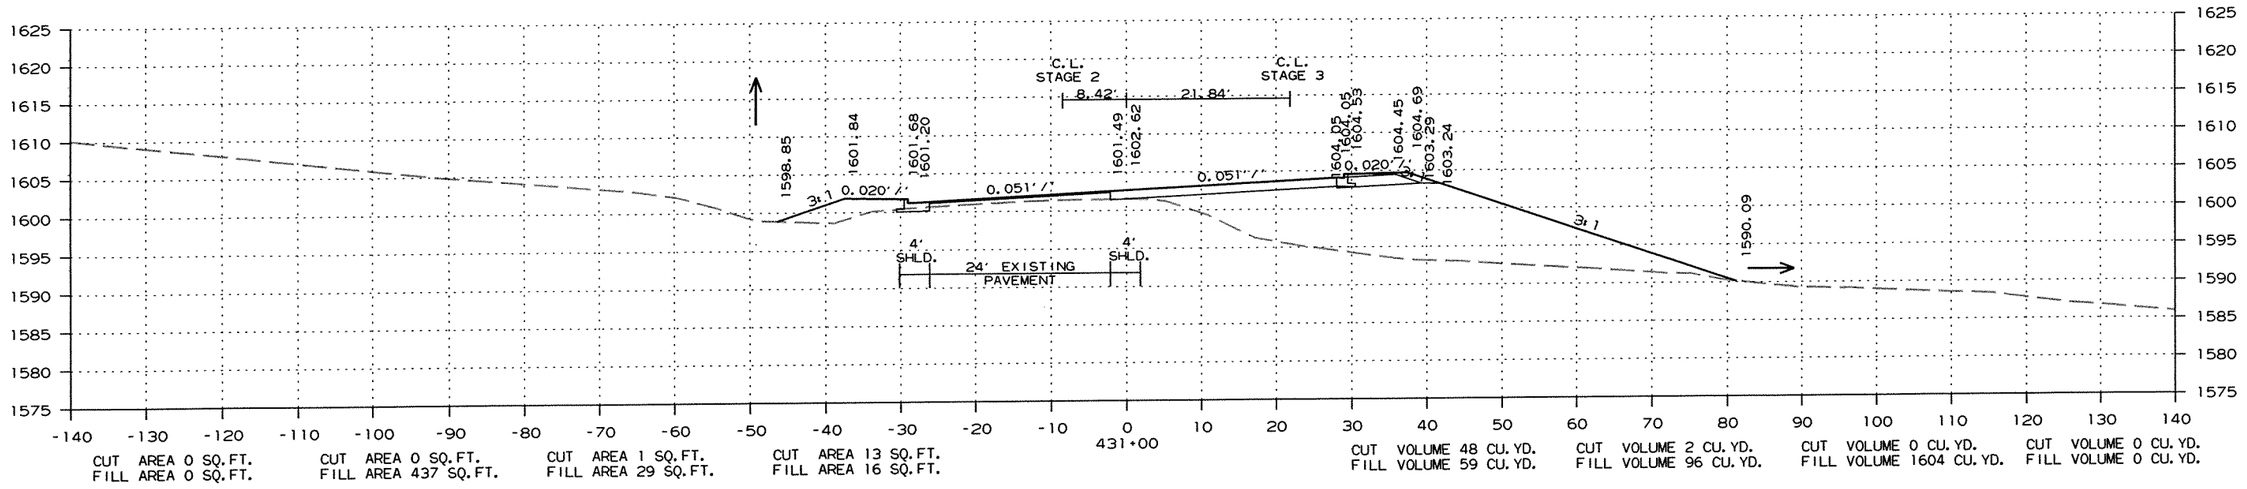

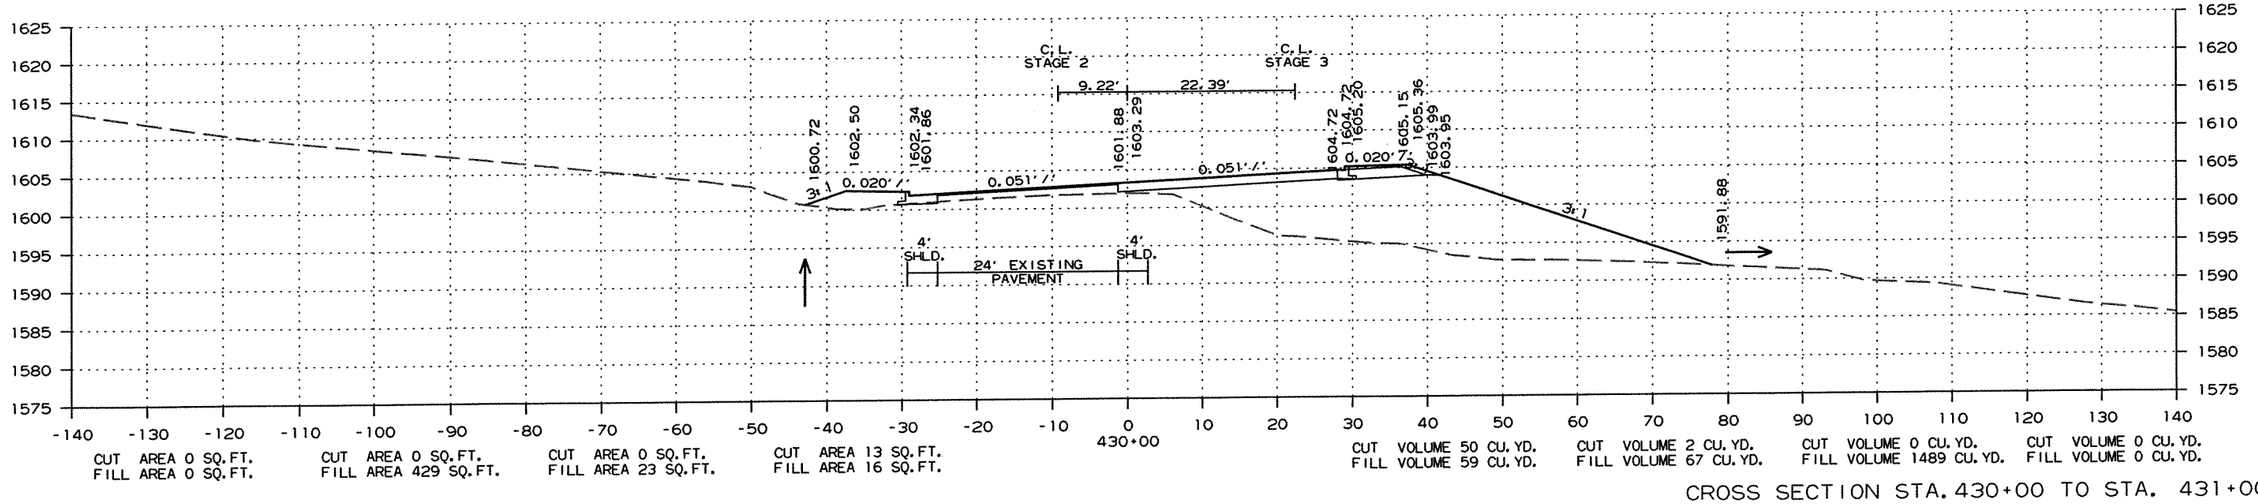



CROSS SECTION STA. 430+00 TO STA. 431+00


R090065.DGN 11/13/2011

DATE REVISED	DATE FILMED	DATE REVISED	DATE FILMED	FED.RD. DIST.NO.	STATE	FED.AID PROJ.NO.	SHEET NO.	TOTAL SHEETS
				6	ARK.			
				JOB NO.		090065	415	460

(2) CROSS SECTIONS

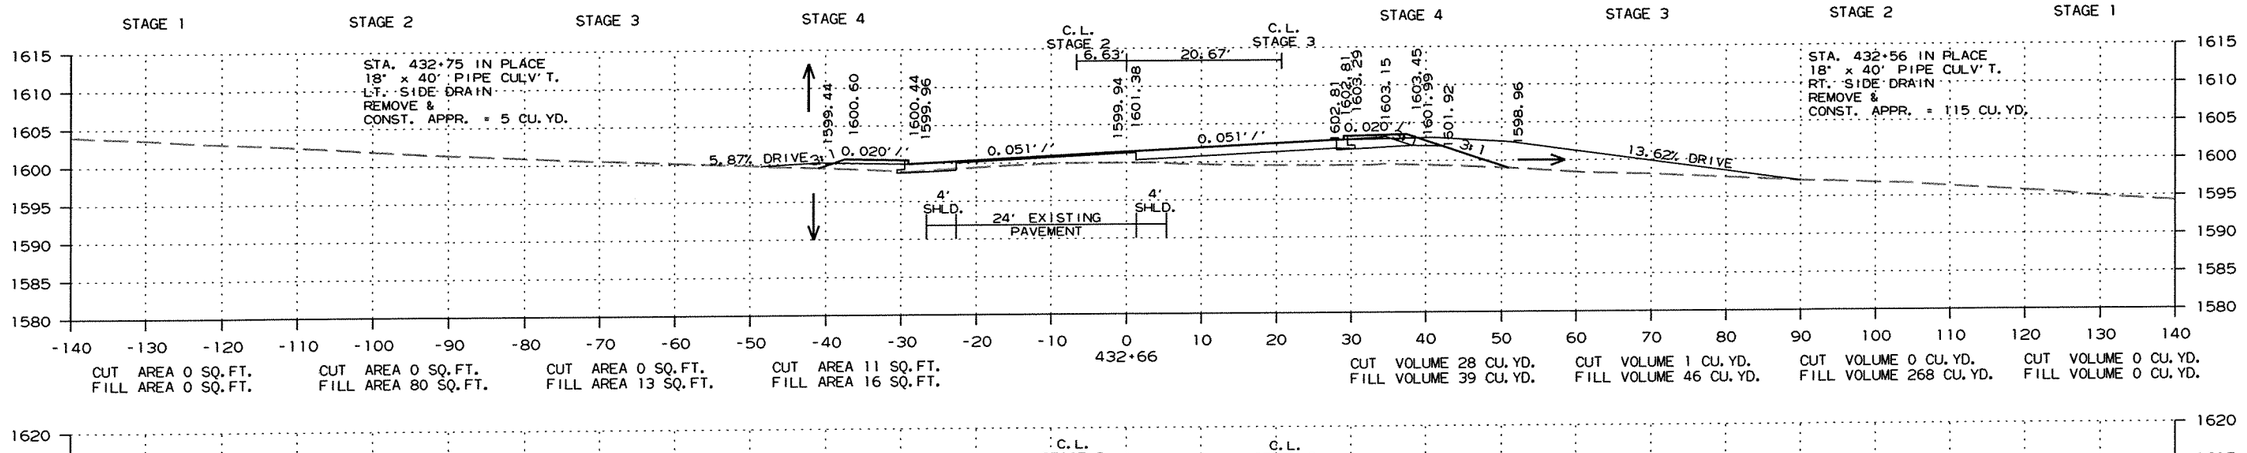

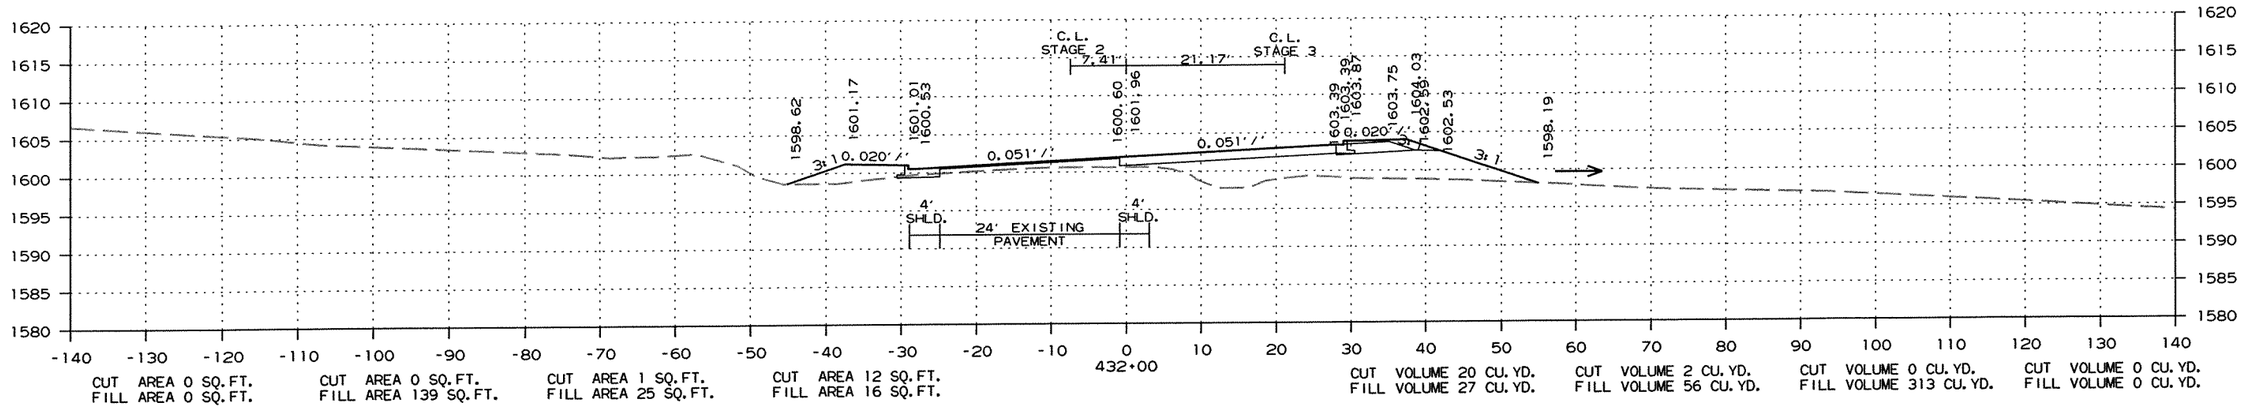

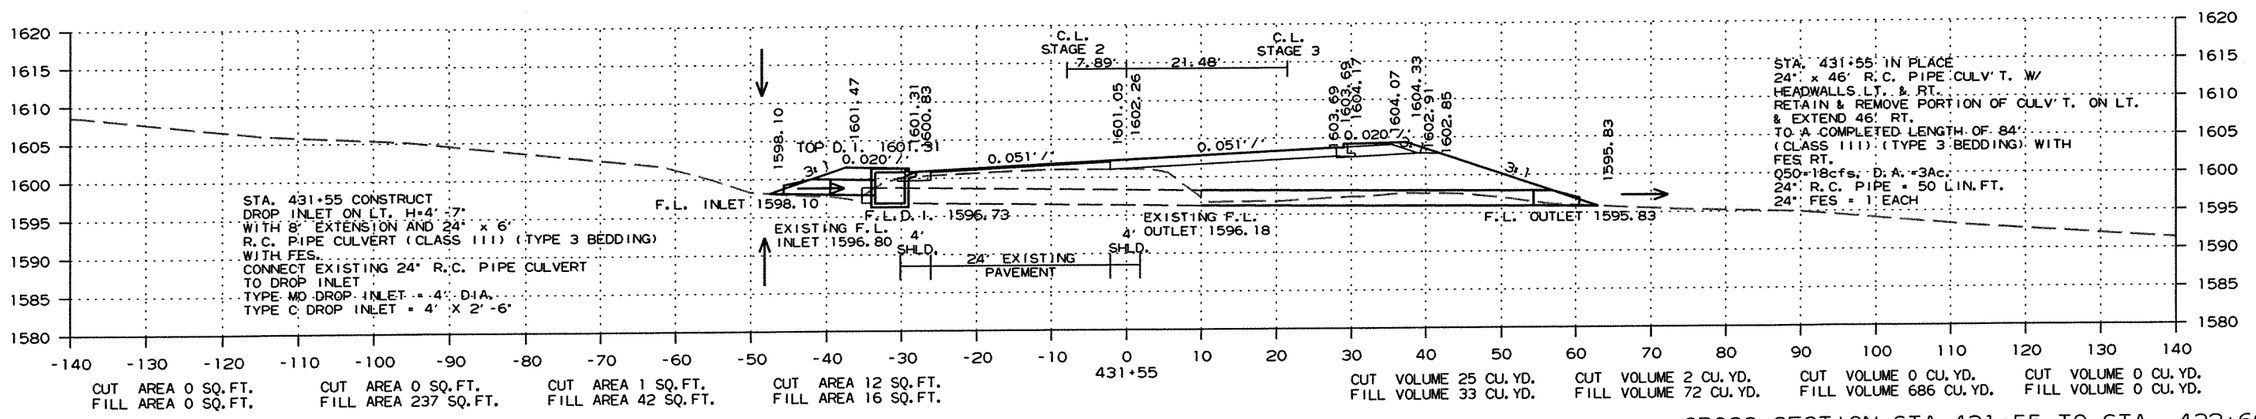



CROSS SECTION STA. 431+55 TO STA. 432+66


R090065.DGN 11/13/2011

DATE REVISED	DATE FILMED	DATE REVISED	DATE FILMED	FED.RD. DIST.NO.	STATE	FED.AID PROJ.NO.	SHEET NO.	TOTAL SHEETS
				6	ARK.			
				JOB NO.		090065	416	460

(2) CROSS SECTIONS

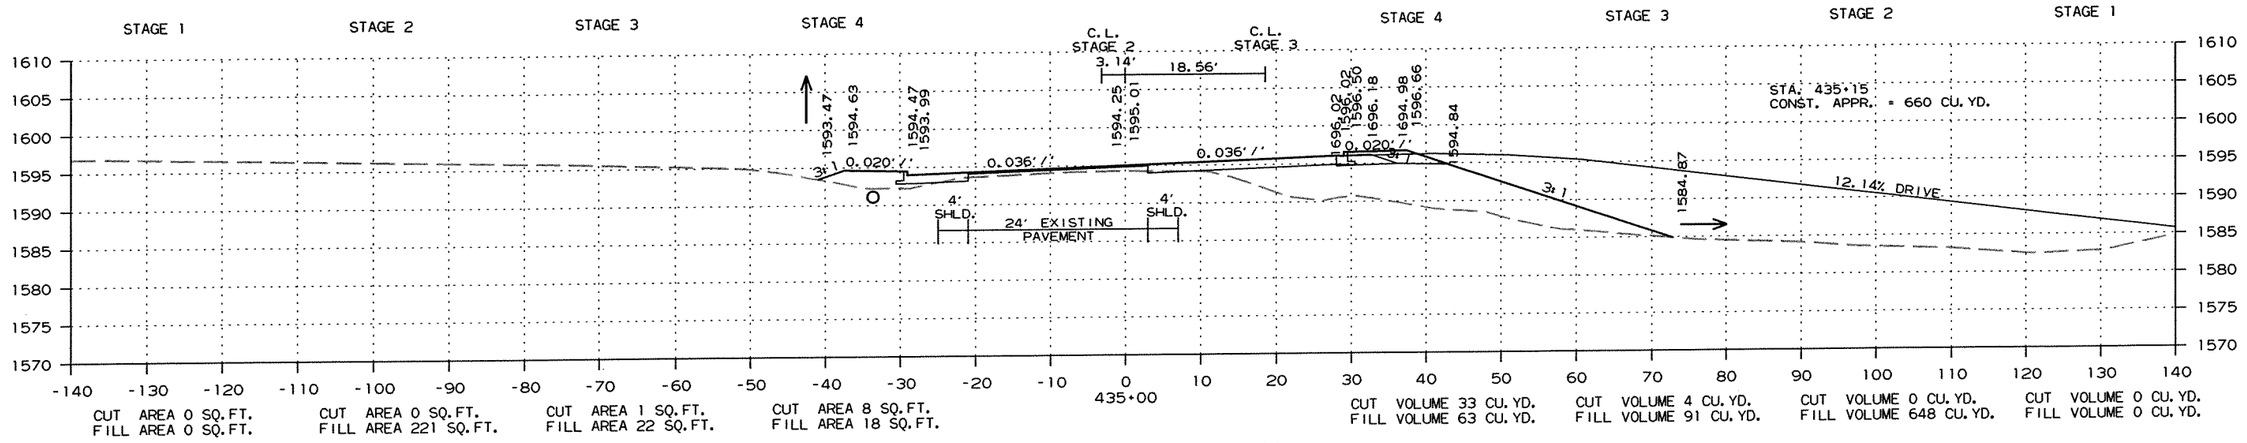

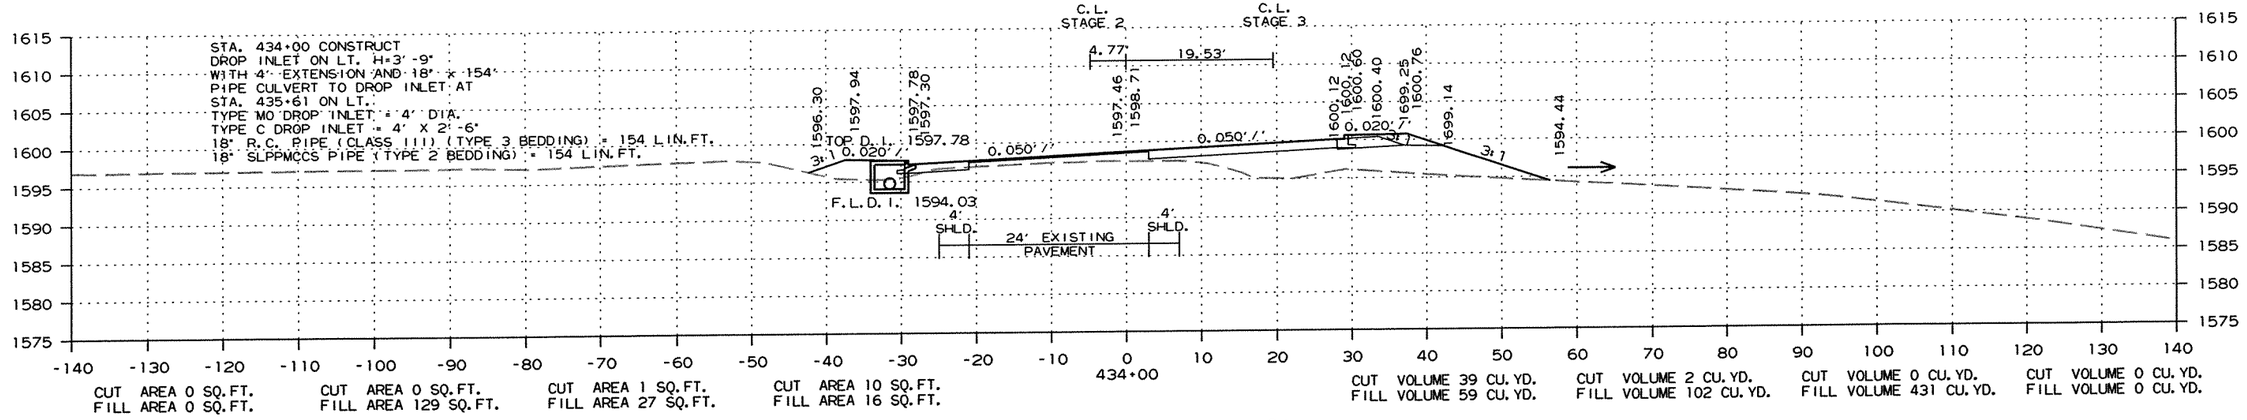

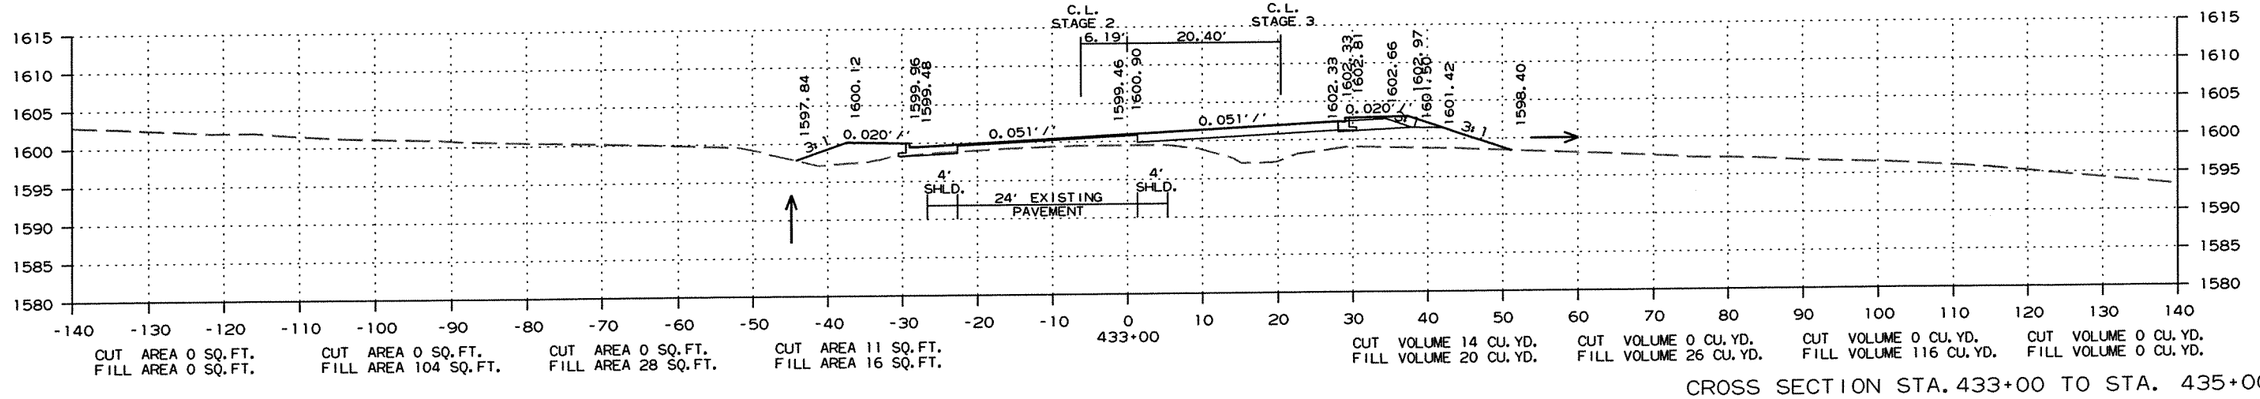


CROSS SECTION STA. 433+00 TO STA. 435+00

R090065.DGN 11/13/2011

DATE REVISED	DATE FILMED	DATE REVISED	DATE FILMED	FED.RD. DIST.NO.	STATE	FED.AID PROJ.NO.	SHEET NO.	TOTAL SHEETS
				6	ARK.			
				JOB NO.		090065	417	460

(2) CROSS SECTIONS

STAGE 1 STAGE 2 STAGE 3 STAGE 4 STAGE 4 STAGE 3 STAGE 2 STAGE 1

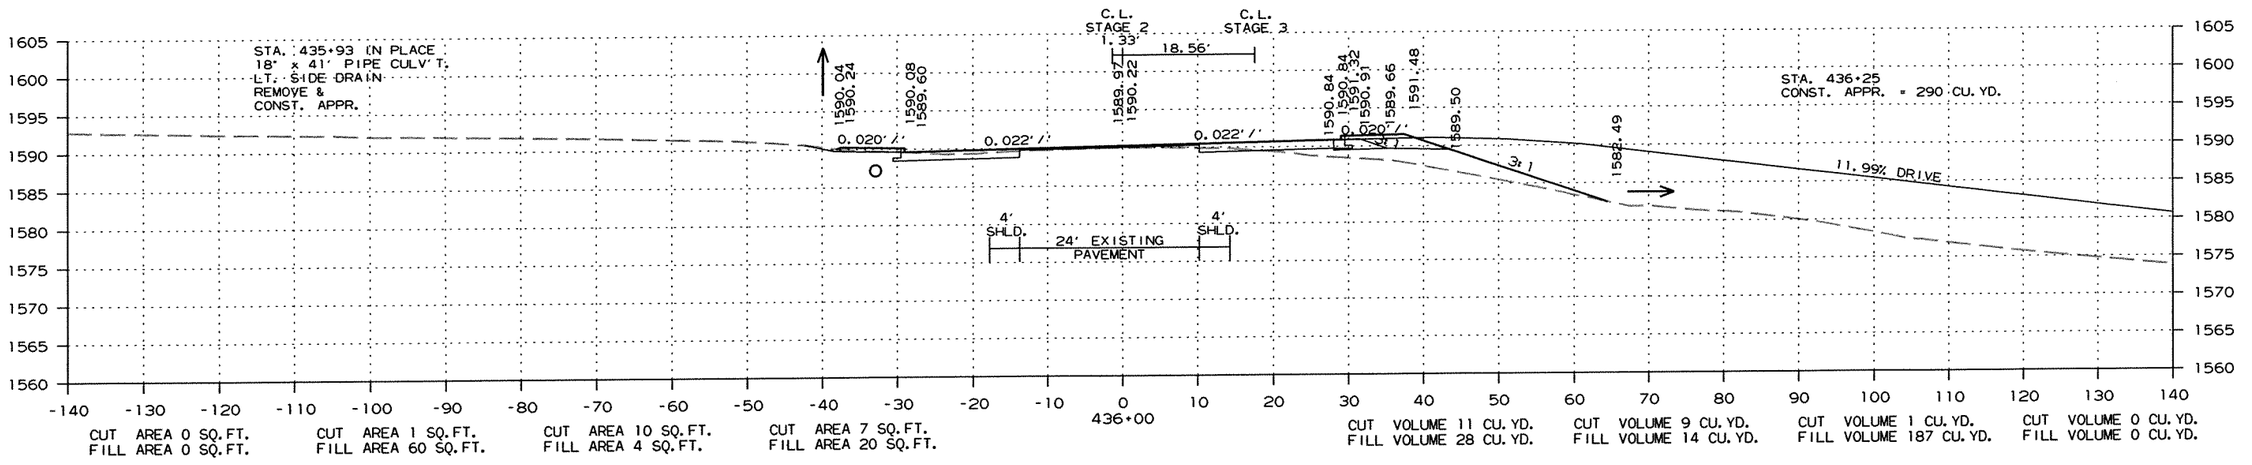


CROSS SECTION STA. 435+61 TO STA. 436+00

R090065.DGN 11/13/2011

DATE REVISED	DATE FILMED	DATE REVISED	DATE FILMED	FED.RD. DIST.NO.	STATE	FED.AID PROJ.NO.	SHEET NO.	TOTAL SHEETS
				6	ARK.			
				JOB NO.		090065	418	460

(2) CROSS SECTIONS

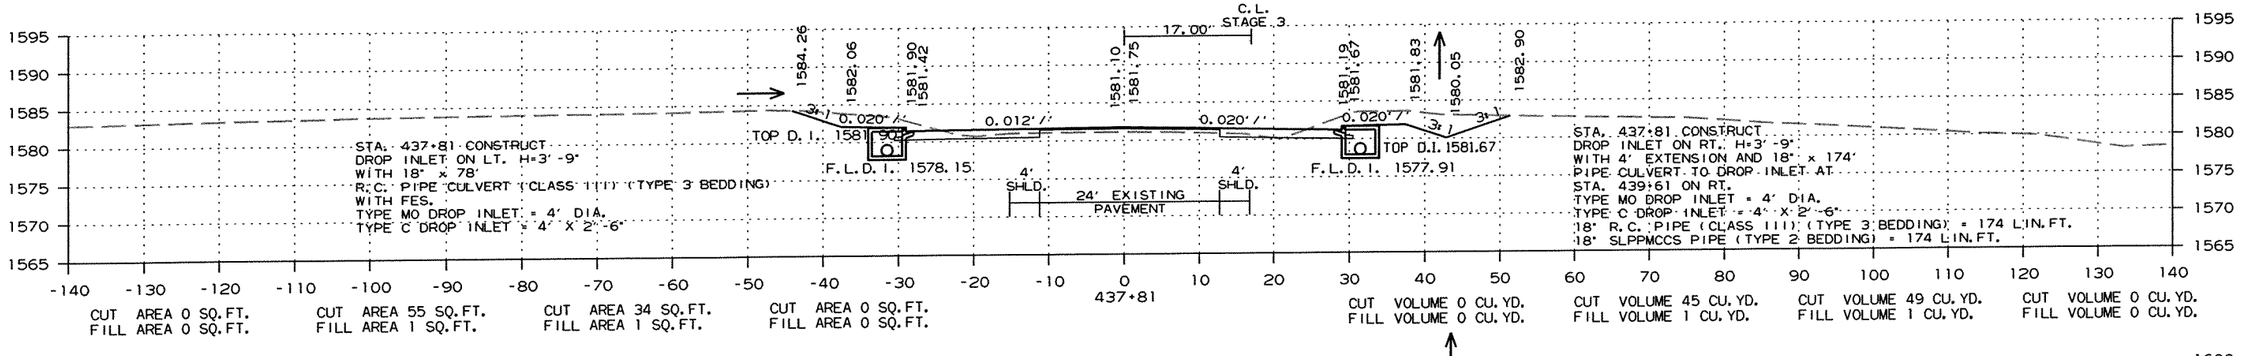


CROSS SECTION STA. 437+00 TO STA. 437+81

R090065.DGN 11/13/2011

DATE REVISED	DATE FILMED	DATE REVISED	DATE FILMED	FED.RD. DIST.NO.	STATE	FED.AID PROJ.NO.	SHEET NO.	TOTAL SHEETS
				6	ARK.			
				JOB NO.		090065	419	460

(2) CROSS SECTIONS

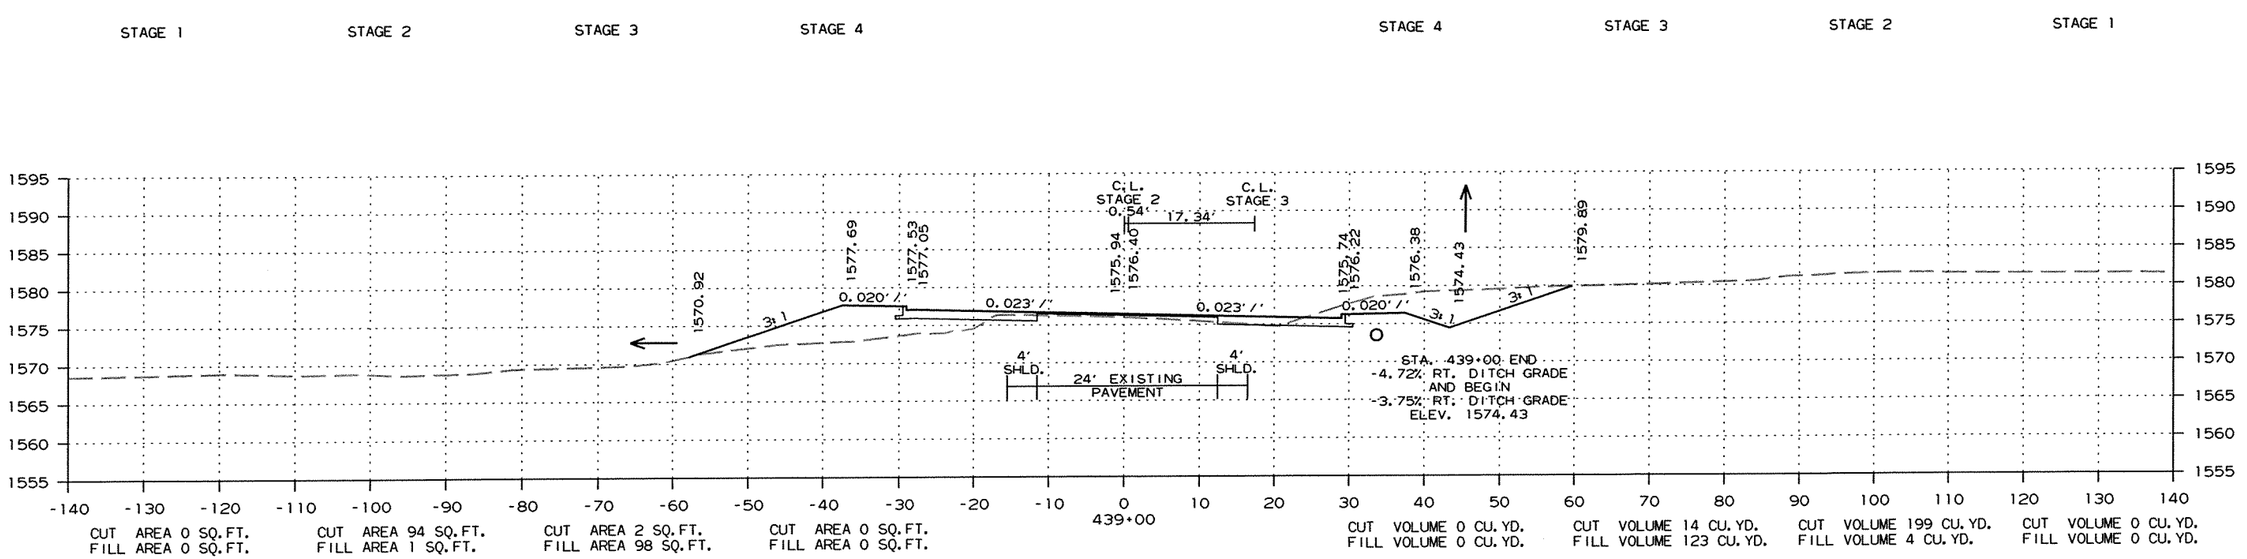


CROSS SECTION STA. 438+00 TO STA. 439+00


R090065.DGN 11/13/2011

DATE REVISED	DATE FILMED	DATE REVISED	DATE FILMED	FED.RD. DIST.NO.	STATE	FED.AID PROJ.NO.	SHEET NO.	TOTAL SHEETS
				6	ARK.			
				JOB NO.		090065	420	460

(2) CROSS SECTIONS

STAGE 1 STAGE 2 STAGE 3 STAGE 4 STAGE 4 STAGE 3 STAGE 2 STAGE 1

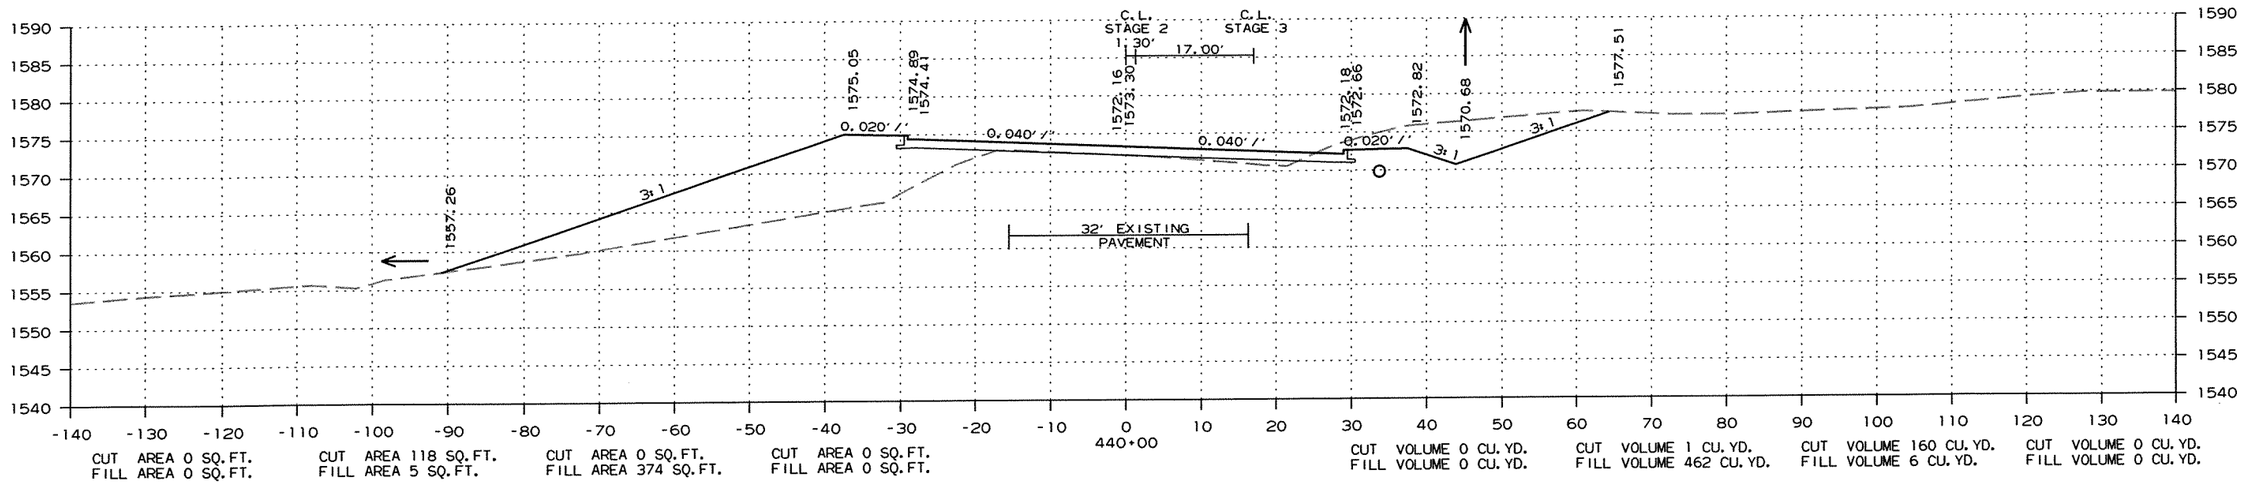

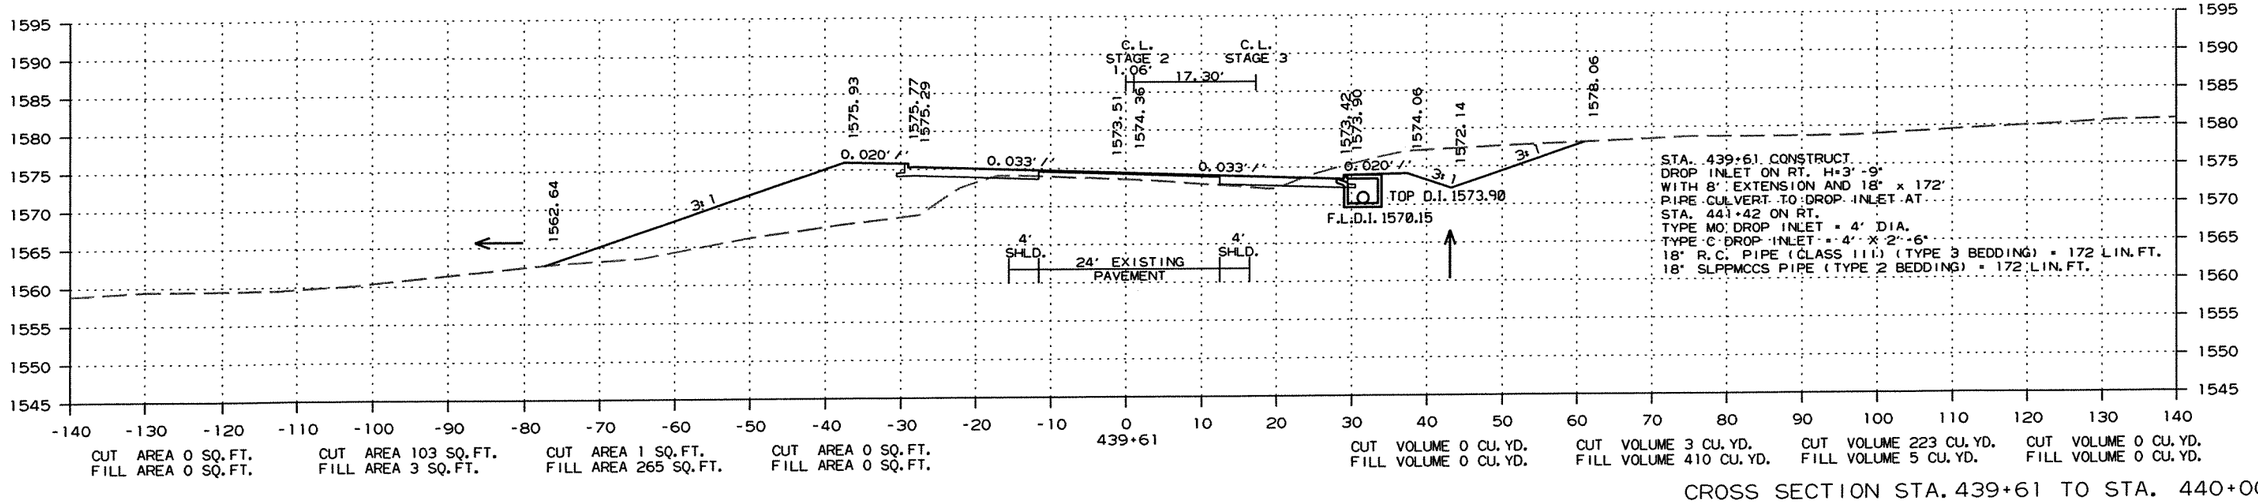


CROSS SECTION STA. 439+61 TO STA. 440+00


R090065.DGN 11/13/2011

DATE REVISED	DATE FILMED	DATE REVISED	DATE FILMED	FED.RD. DIST.NO.	STATE	FED.AID PROJ.NO.	SHEET NO.	TOTAL SHEETS
				6	ARK.			
				JOB NO.		090065	421	460

(2) CROSS SECTIONS

STAGE 1 STAGE 2 STAGE 3 STAGE 4 STAGE 4 STAGE 3 STAGE 2 STAGE 1

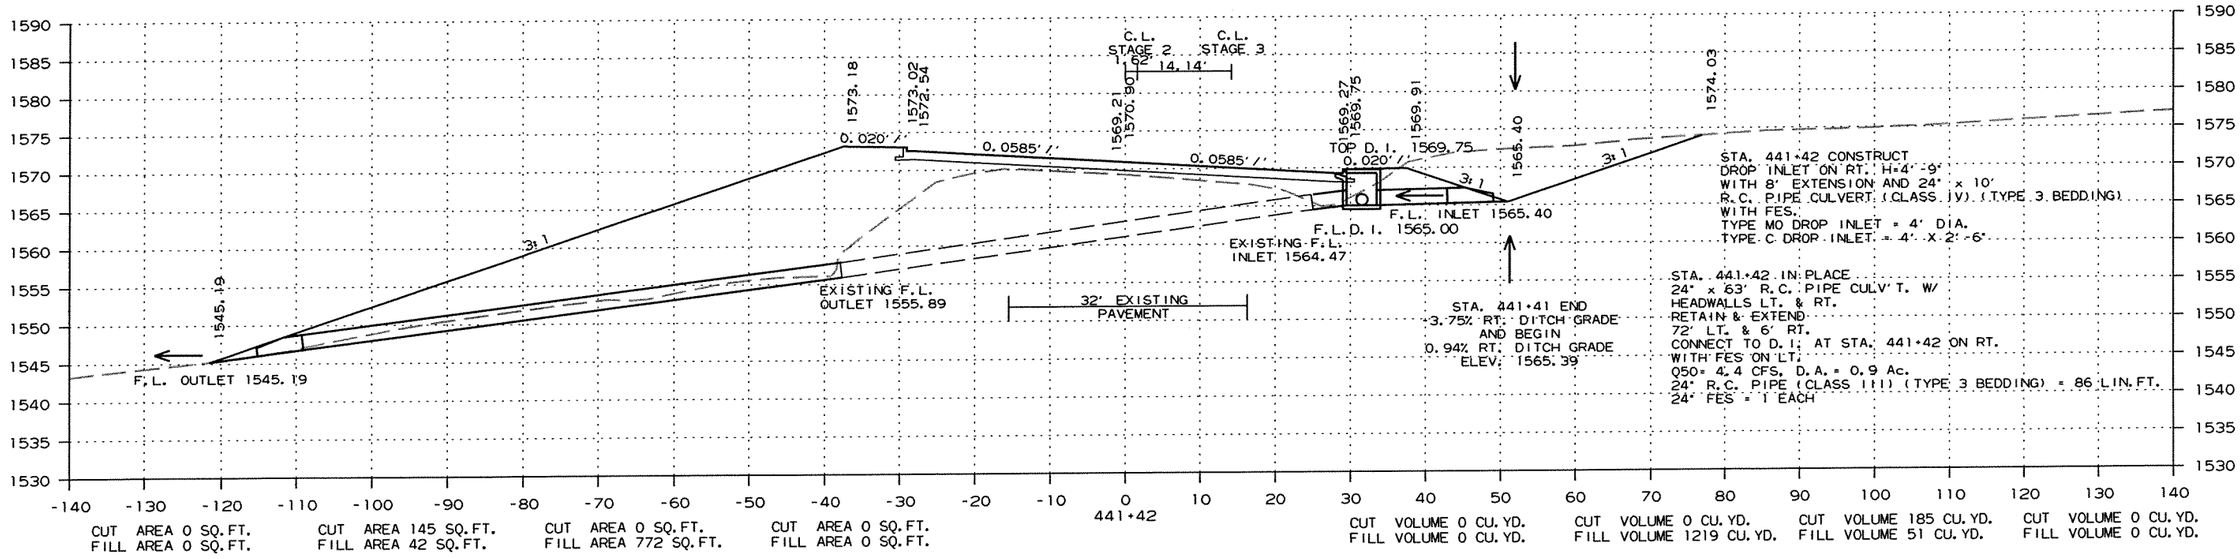

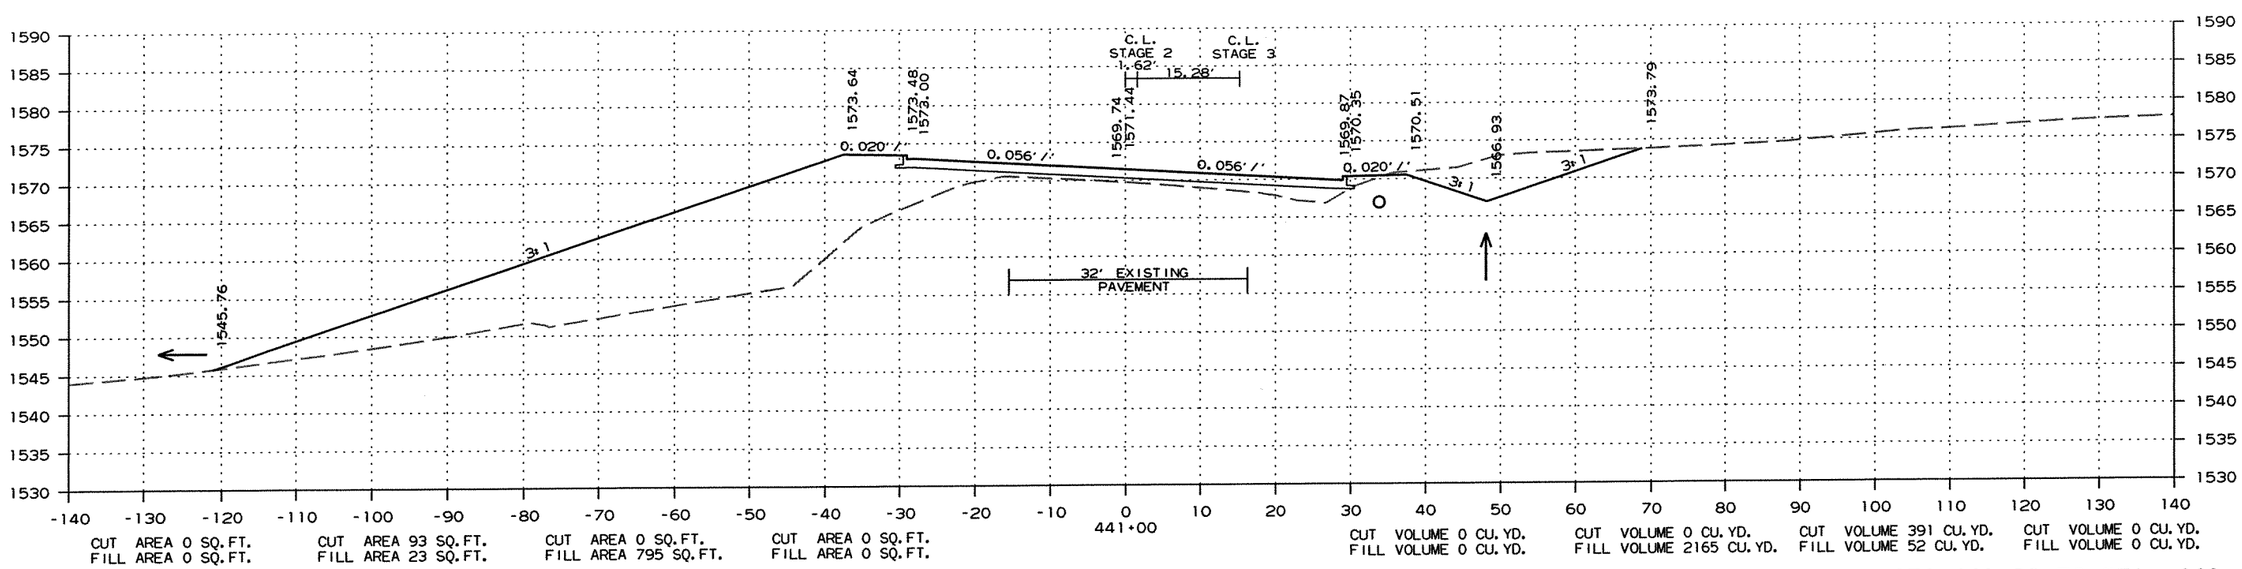


CROSS SECTION STA. 441+00 TO STA. 441+42


R090065.DGN 11/13/2011

DATE REVISED	DATE FILMED	DATE REVISED	DATE FILMED	FED.RD. DIST.NO.	STATE	FED.AID PROJ.NO.	SHEET NO.	TOTAL SHEETS
				6	ARK.			
				JOB NO.		090065	422	460

(2) CROSS SECTIONS

STAGE 1 STAGE 2 STAGE 3 STAGE 4 STAGE 4 STAGE 3 STAGE 2 STAGE 1

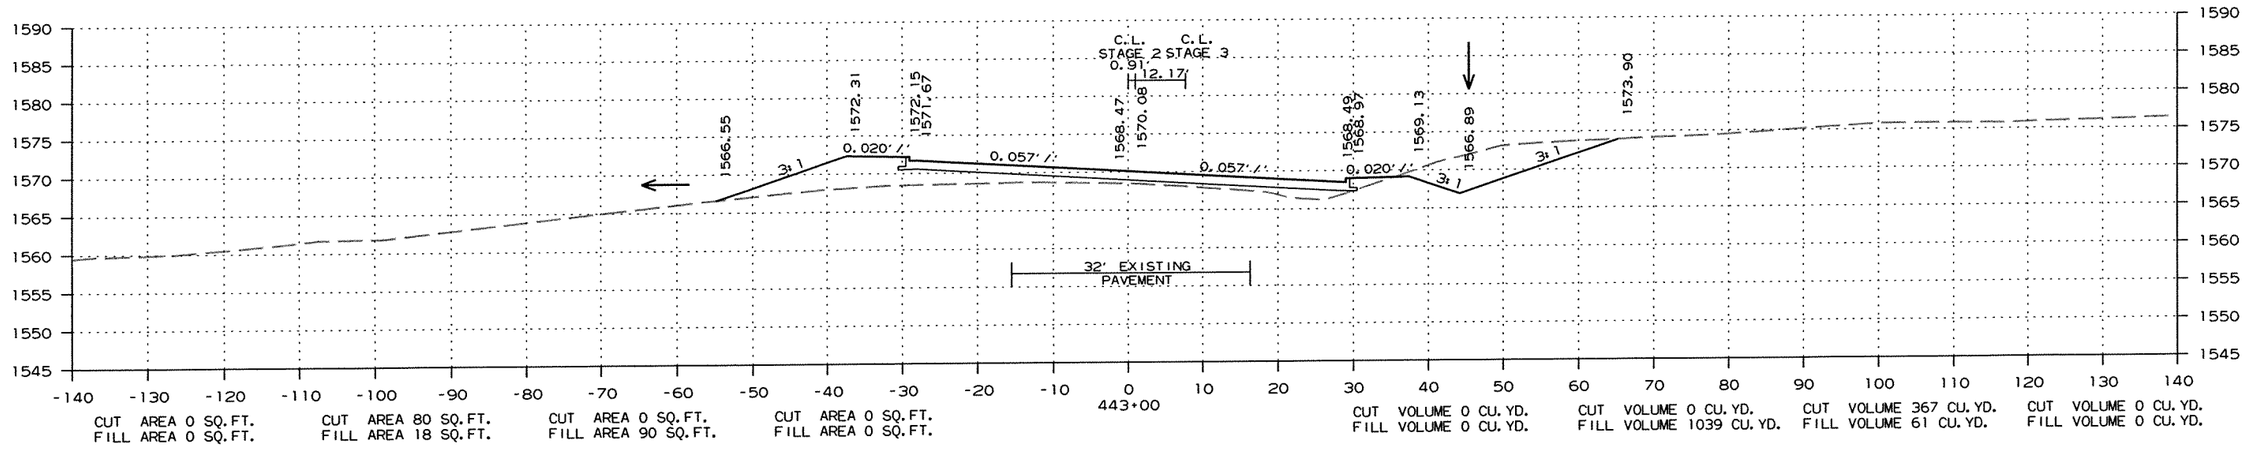

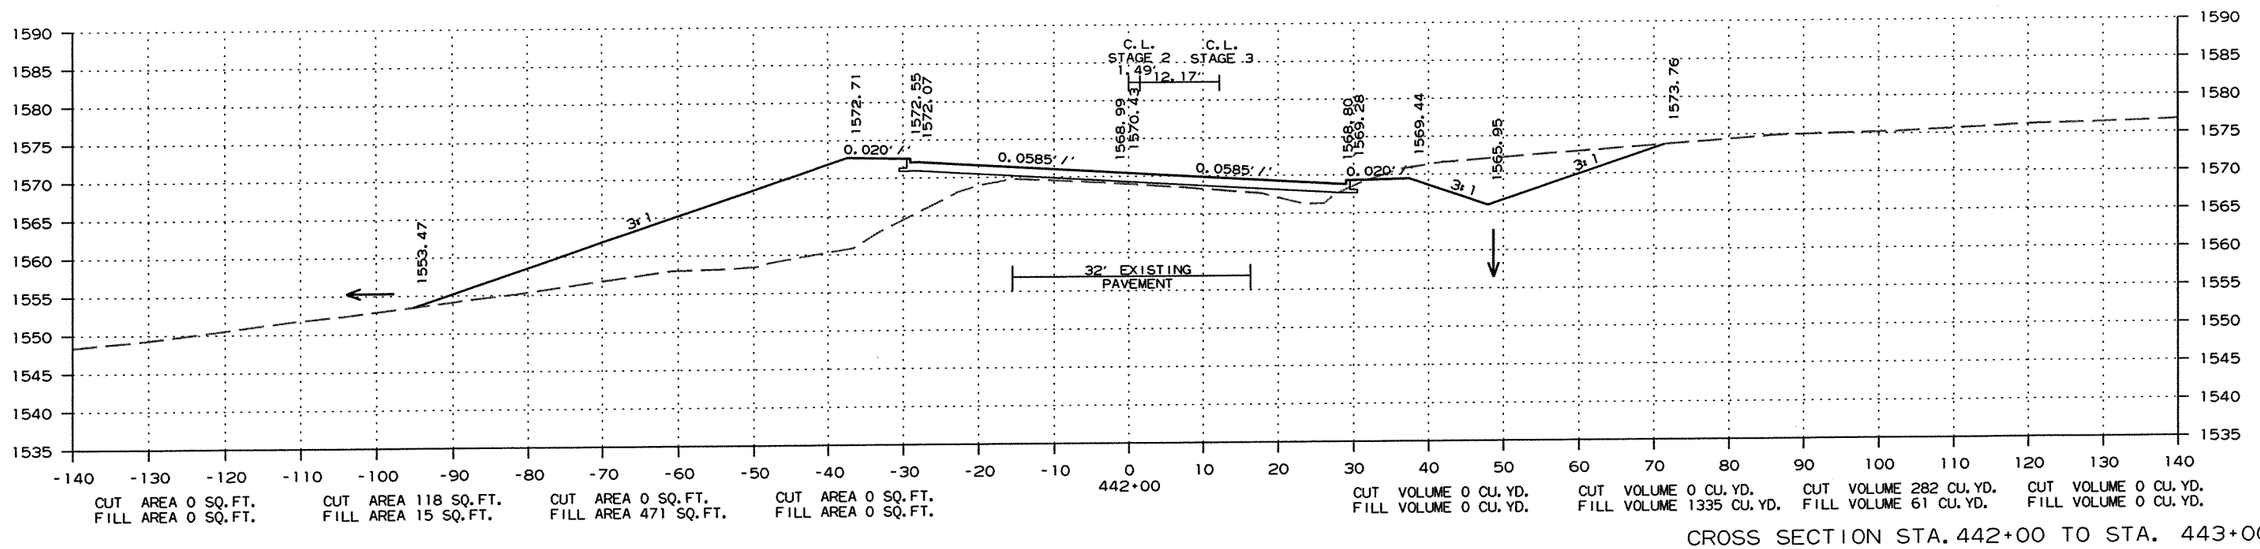


CROSS SECTION STA. 442+00 TO STA. 443+00

R090065.DGN 11/13/2011

DATE REVISED	DATE FILMED	DATE REVISED	DATE FILMED	FED.RD. DIST.NO.	STATE	FED.AID PROJ.NO.	SHEET NO.	TOTAL SHEETS
				6	ARK.			
				JOB NO.		090065	423	460

(2) CROSS SECTIONS

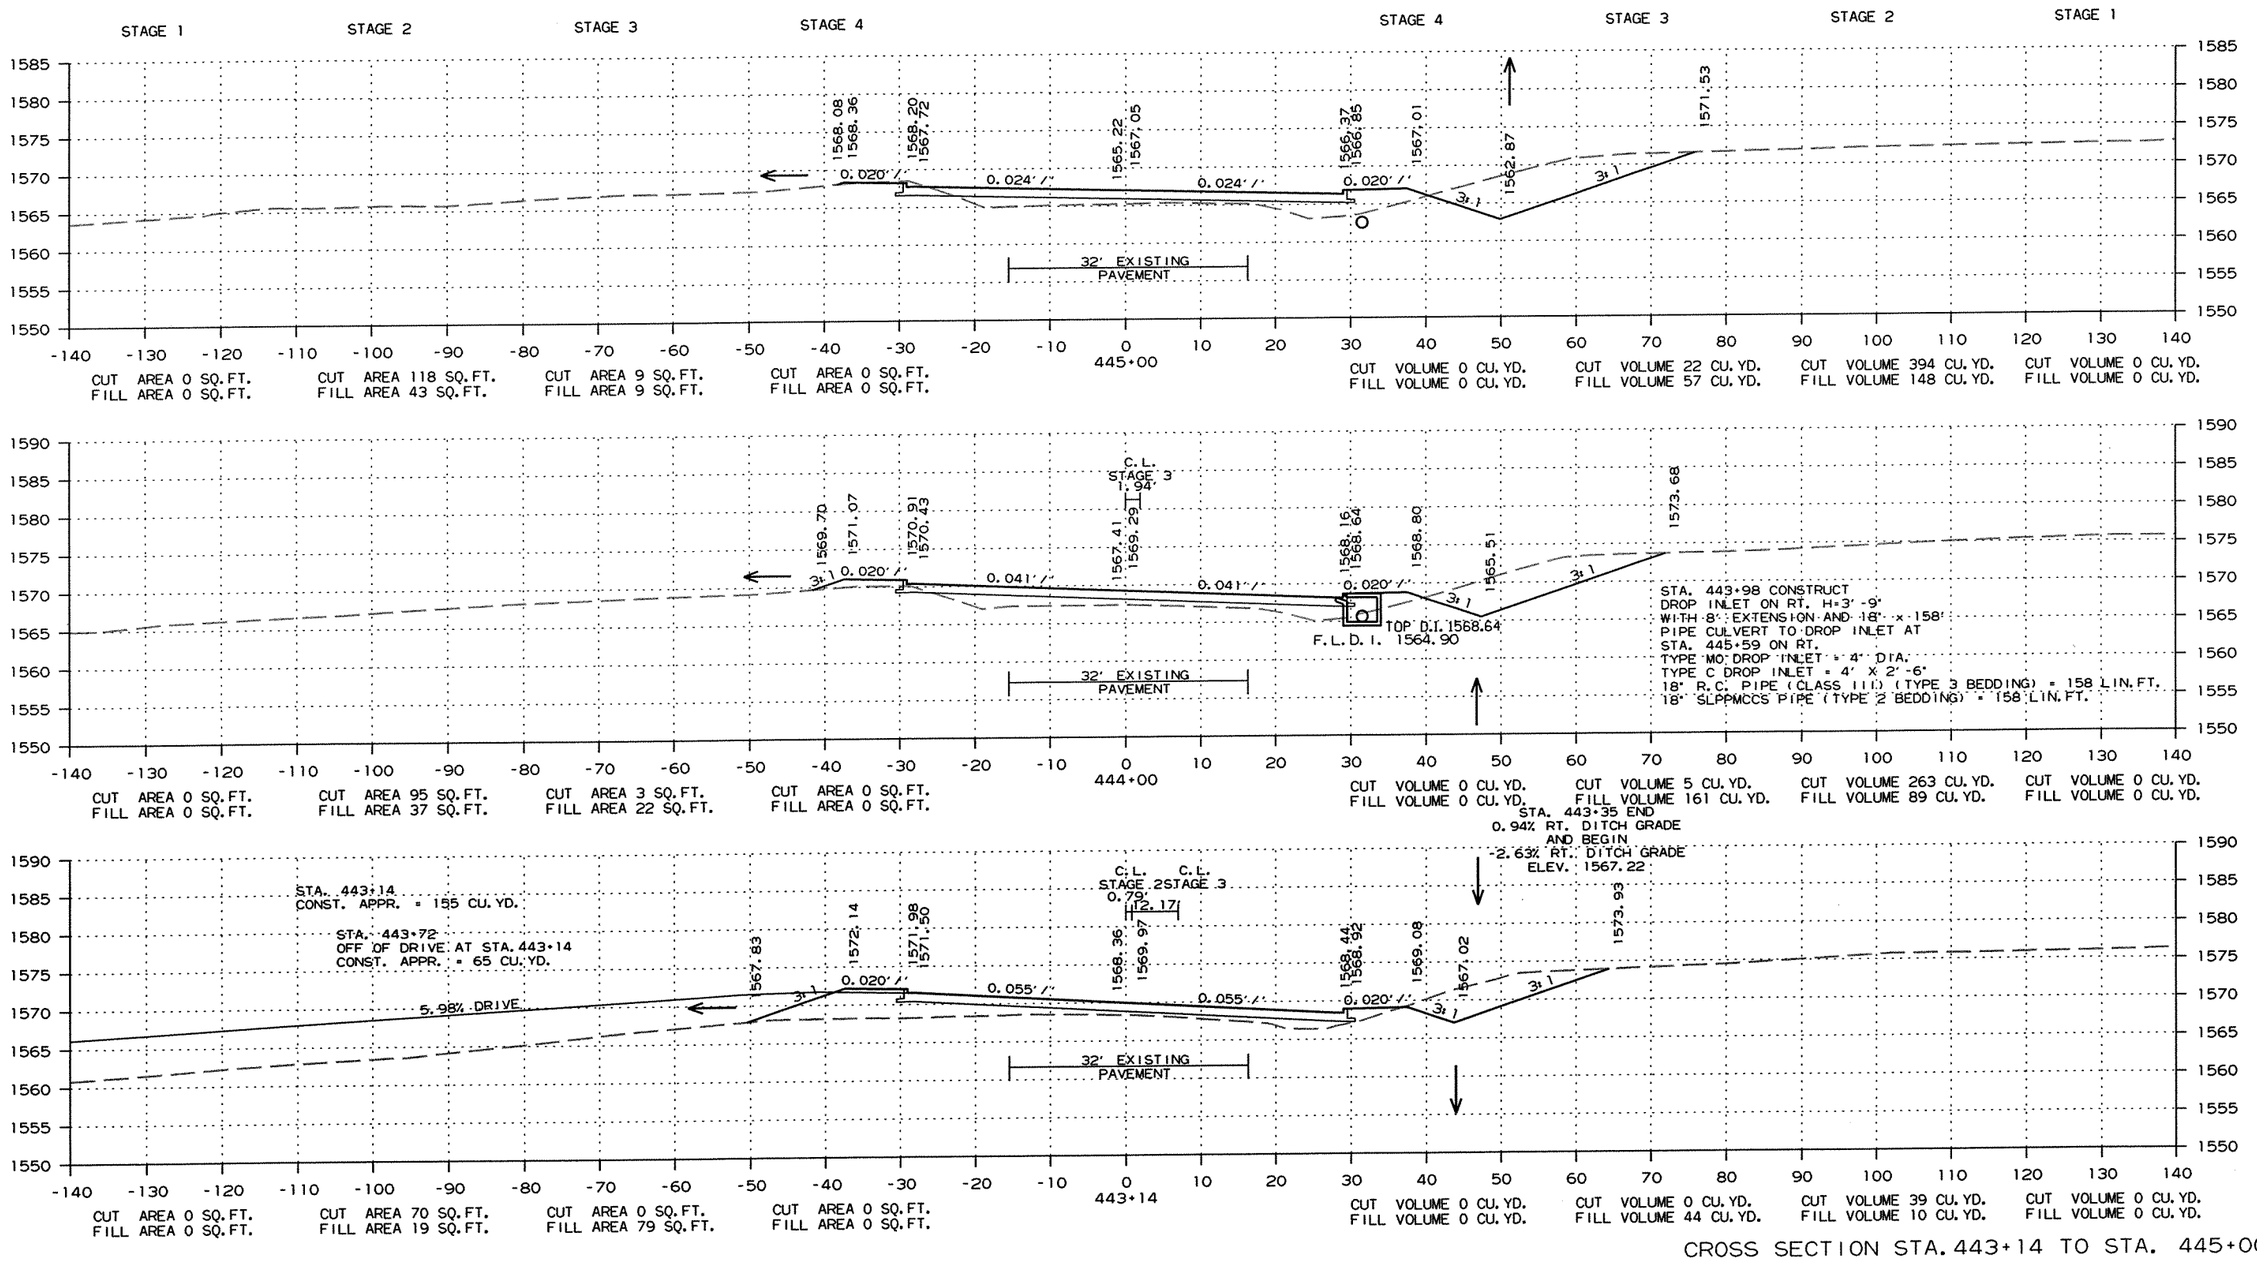


CROSS SECTION STA. 443+14 TO STA. 445+00

R090065.DGN 11/13/2011

DATE REVISED	DATE FILMED	DATE REVISED	DATE FILMED	FED.RD. DIST.NO.	STATE	FED.AID PROJ.NO.	SHEET NO.	TOTAL SHEETS
				6	ARK.			
				JOB NO.		090065	424	460

(2) CROSS SECTIONS

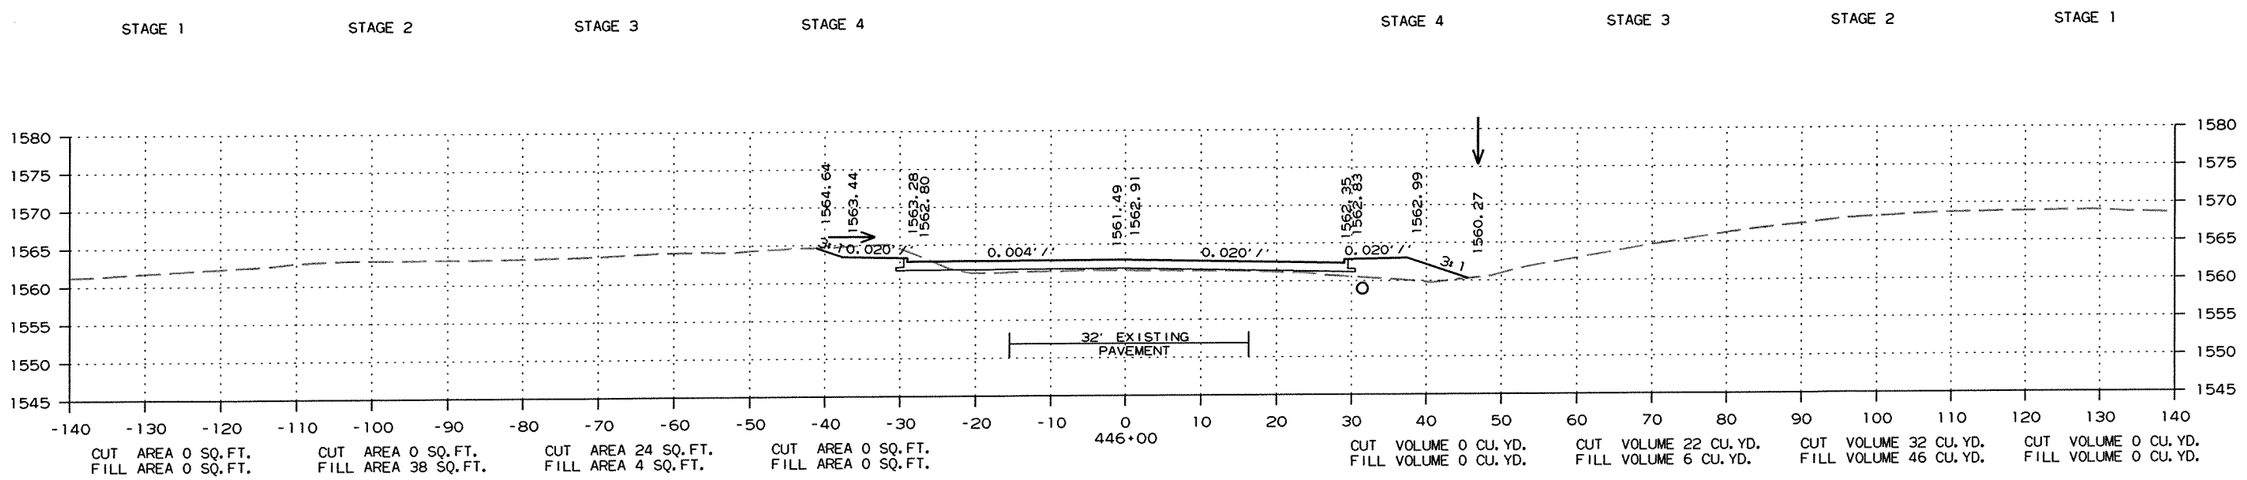


CROSS SECTION STA. 445+59 TO STA. 446+00

R090065.DGN 11/13/2011

DATE REVISED	DATE FILMED	DATE REVISED	DATE FILMED	FED.RD. DIST.NO.	STATE	FED.AID PROJ.NO.	SHEET NO.	TOTAL SHEETS
				6	ARK.			
				JOB NO.		090065	425	460

(2) CROSS SECTIONS

STAGE 1 STAGE 2 STAGE 3 STAGE 4 STAGE 4 STAGE 3 STAGE 2 STAGE 1

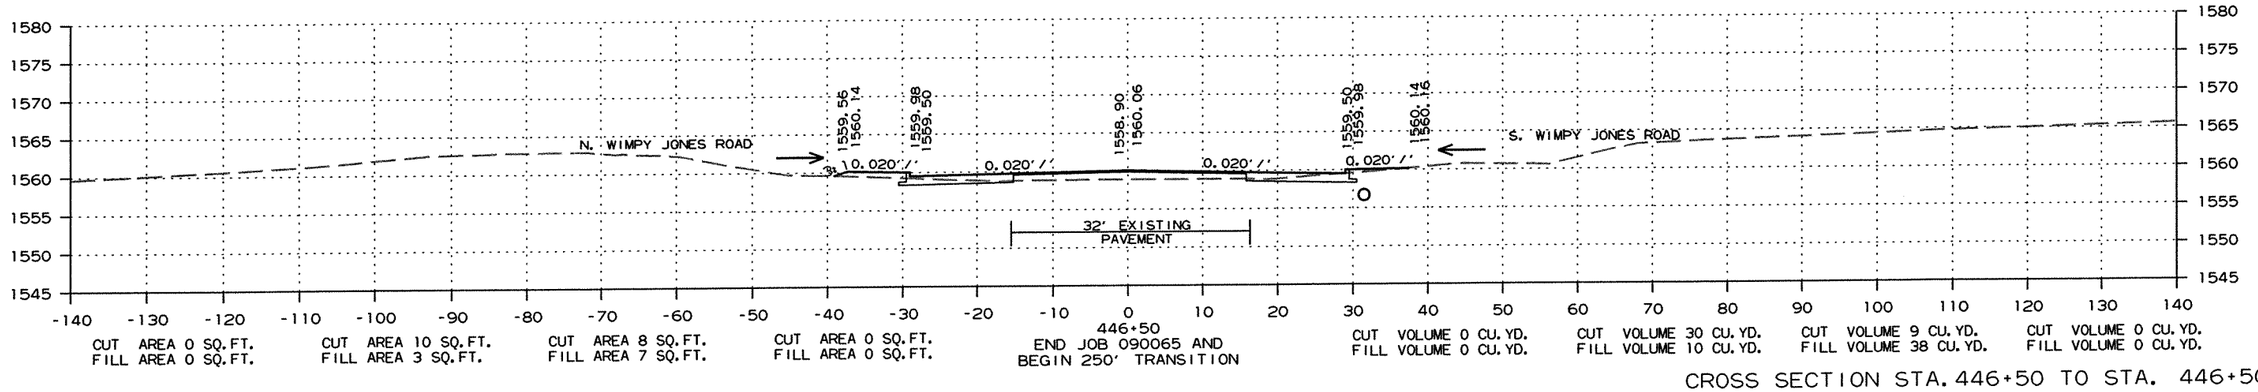


CROSS SECTION STA. 446+50 TO STA. 446+50

R090065.DGN 11/13/2011


DATE REVISED	DATE FILMED	DATE REVISED	DATE FILMED	FED.RD. DIST.NO.	STATE	FED.AID PROJ.NO.	SHEET NO.	TOTAL SHEETS
				6	ARK.			
				JOB NO.		090065	426	460

(2) CROSS SECTIONS

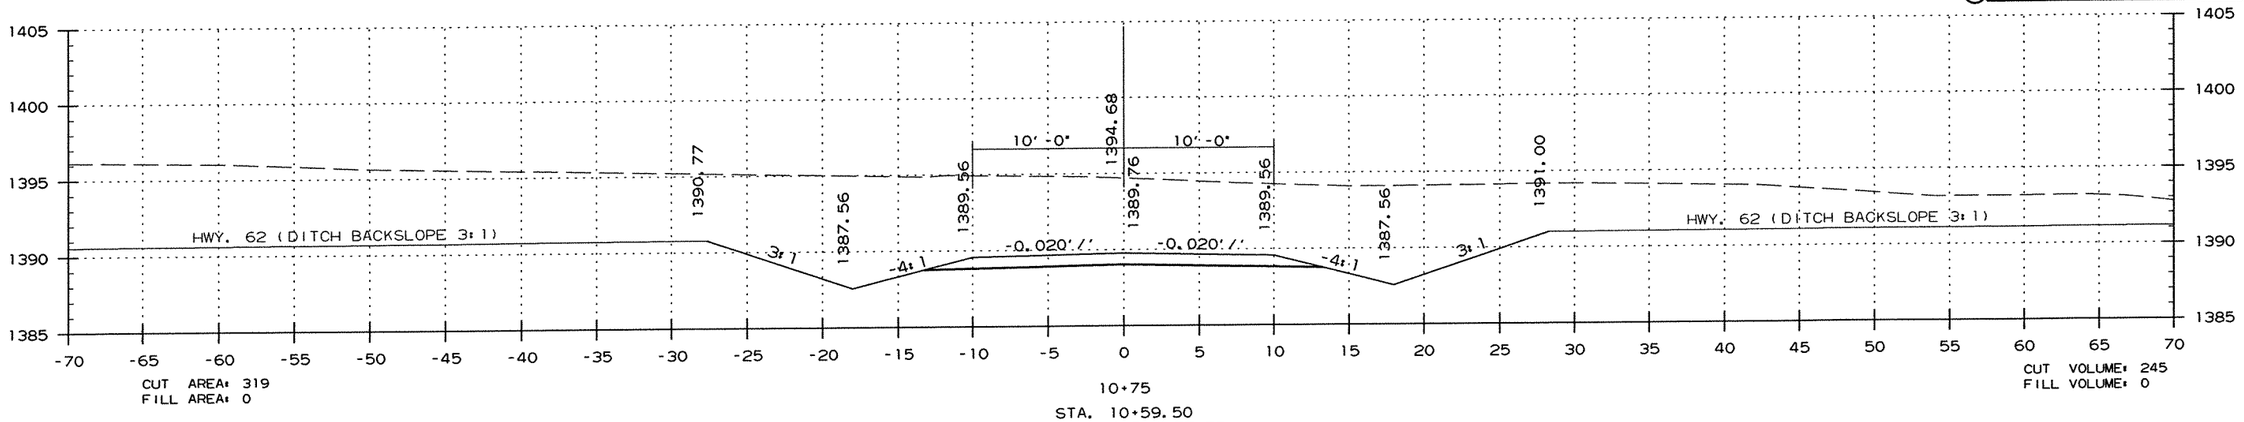


10+75

STA. 10+59.50
BEGIN N. OLD WIRE RD.

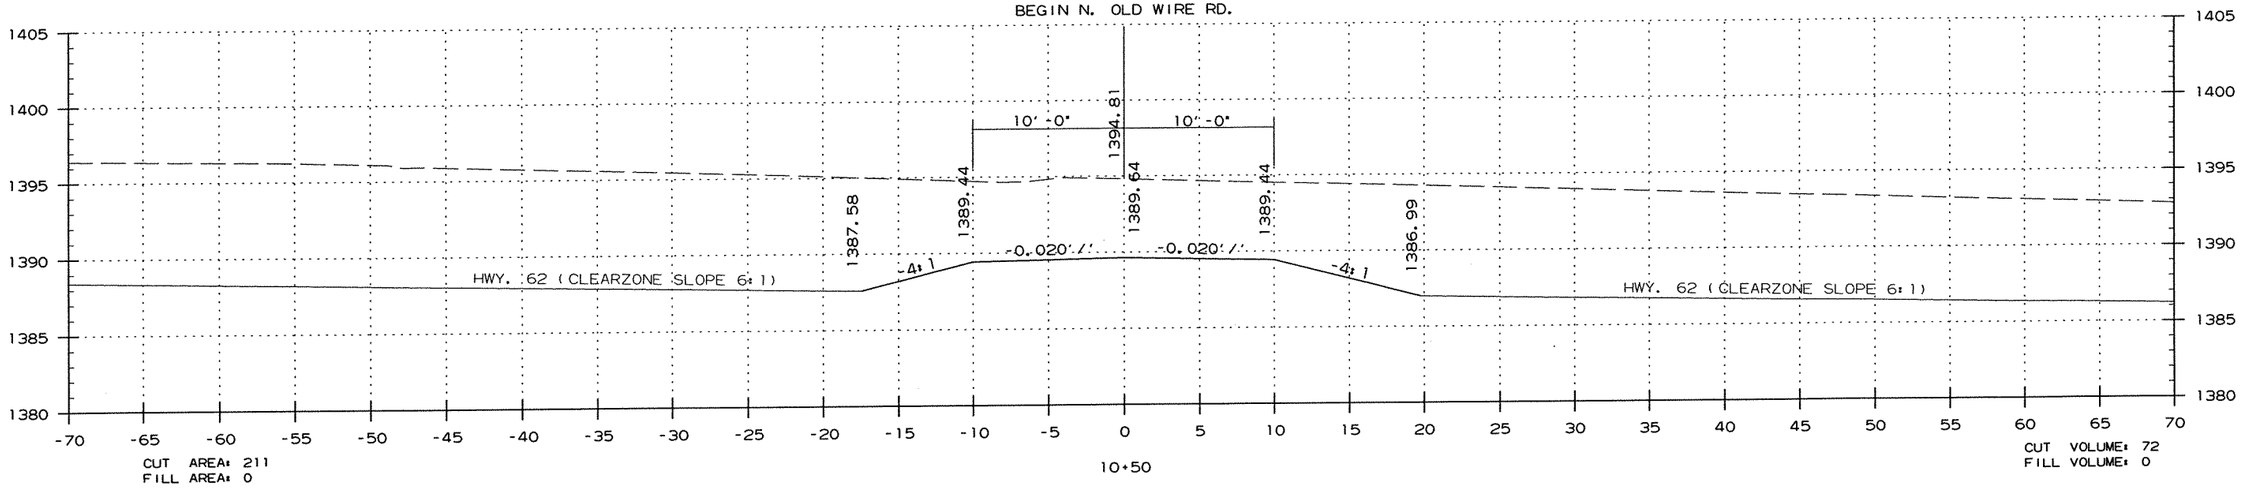

10+50

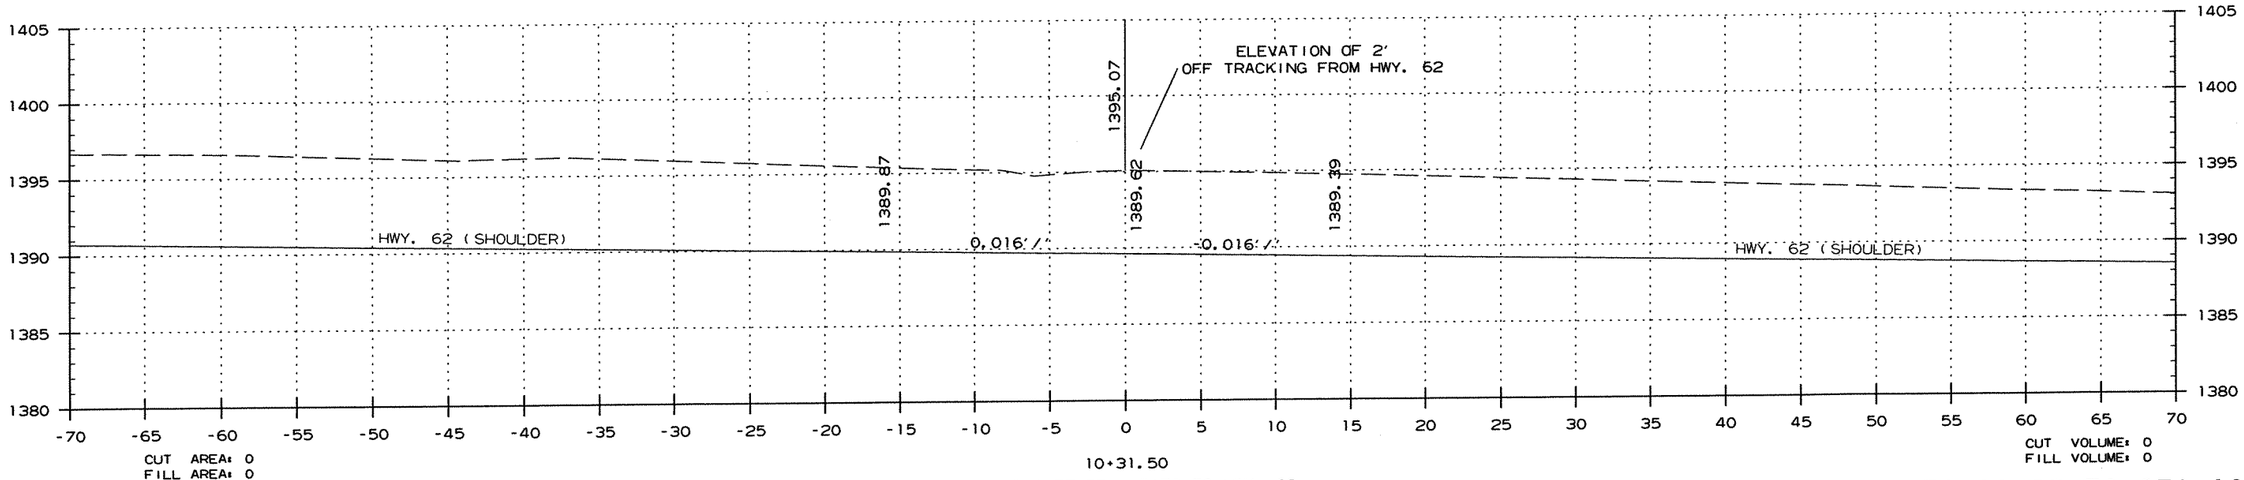


10+31.50


N. OLD WIRE RD - TIES TO HWY. 62
@ STA. 262+30


STA. 10+32 TO STA. 10+75

DATE REVISED	DATE FILMED	DATE REVISED	DATE FILMED	FED.RD. DIST.NO.	STATE	FED.AID PROJ.NO.	SHEET NO.	TOTAL SHEETS
				6	ARK.			
				JOB NO.		090065	427	460

(2) CROSS SECTIONS

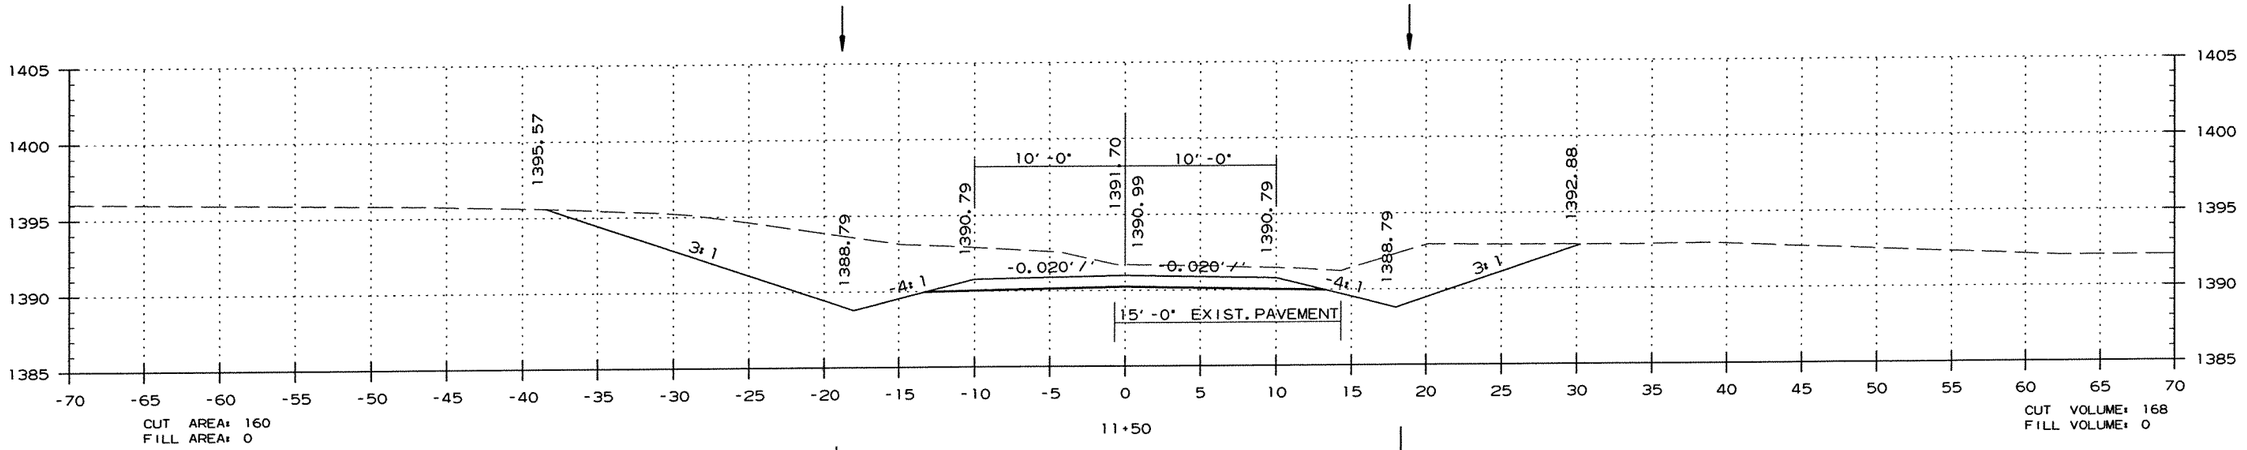

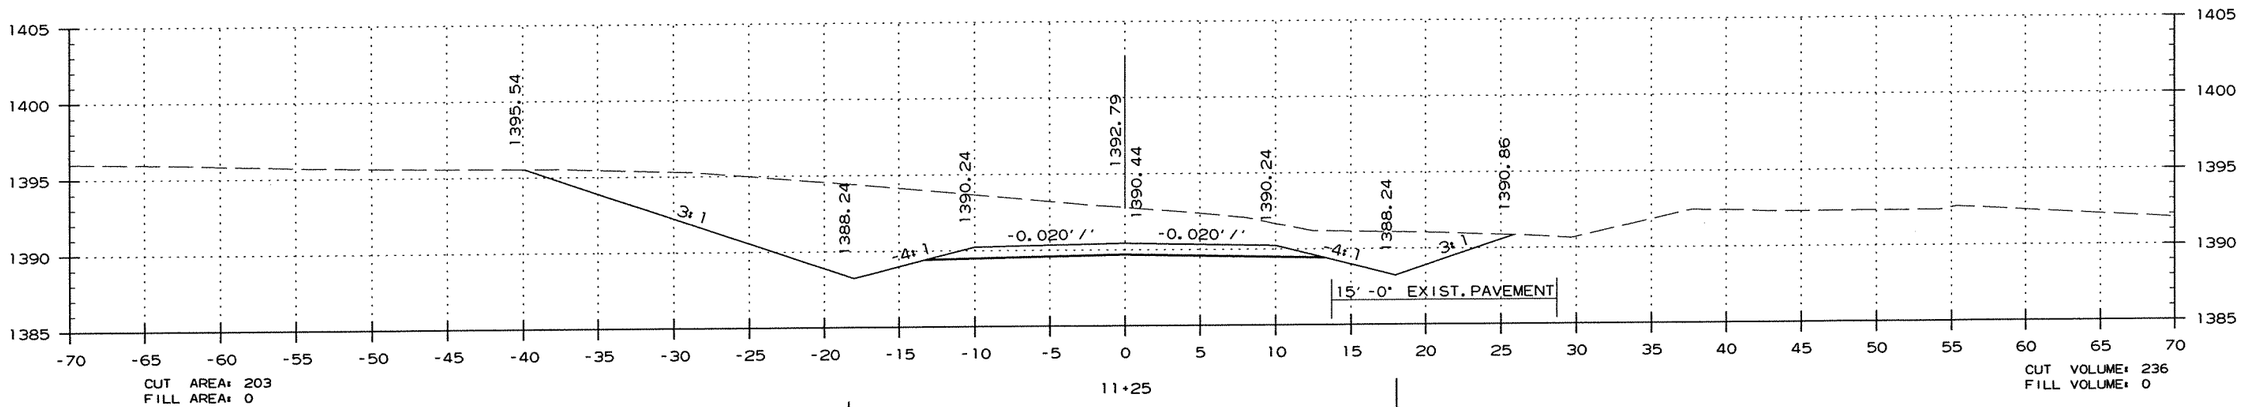


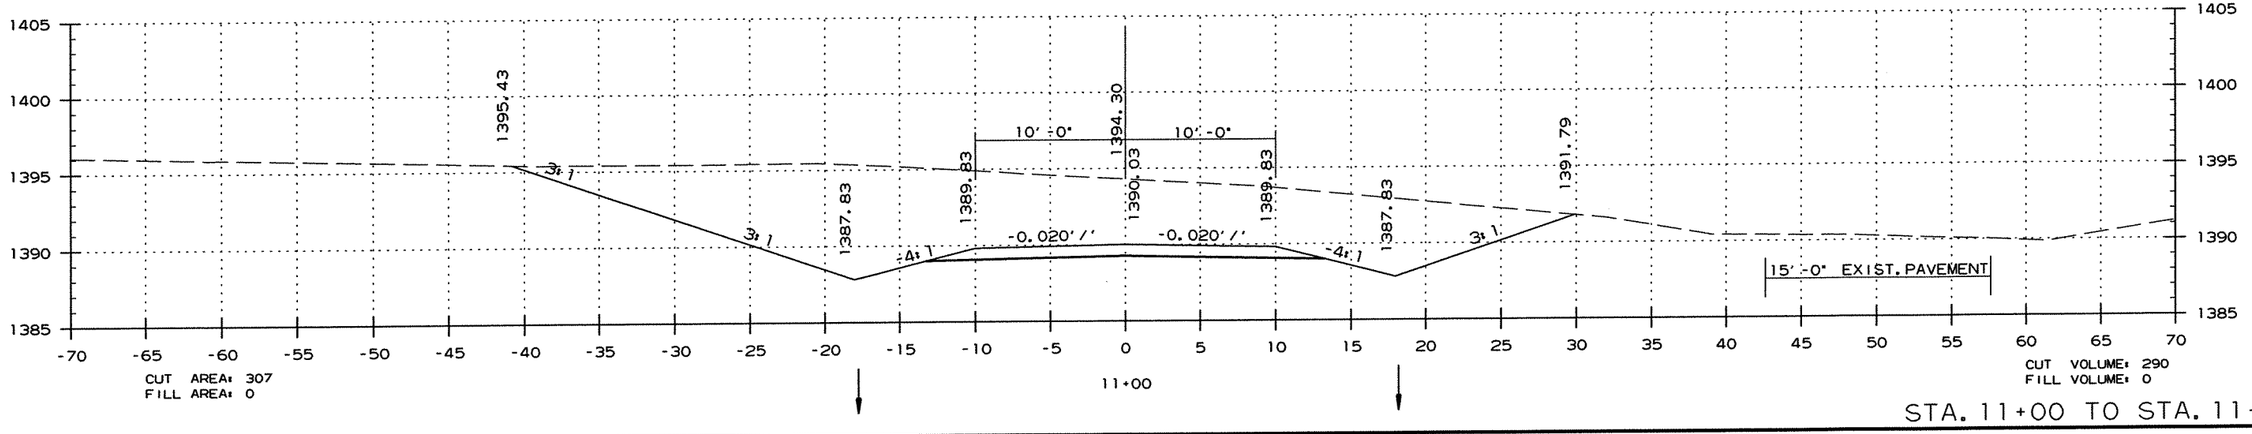


STA. 11+00 TO STA. 11+50


DATE REVISED	DATE FILMED	DATE REVISED	DATE FILMED	FED.RD. DIST.NO.	STATE	FED.AID PROJ.NO.	SHEET NO.	TOTAL SHEETS
				6	ARK.			
				JOB NO.		090065	428	460

(2) CROSS SECTIONS

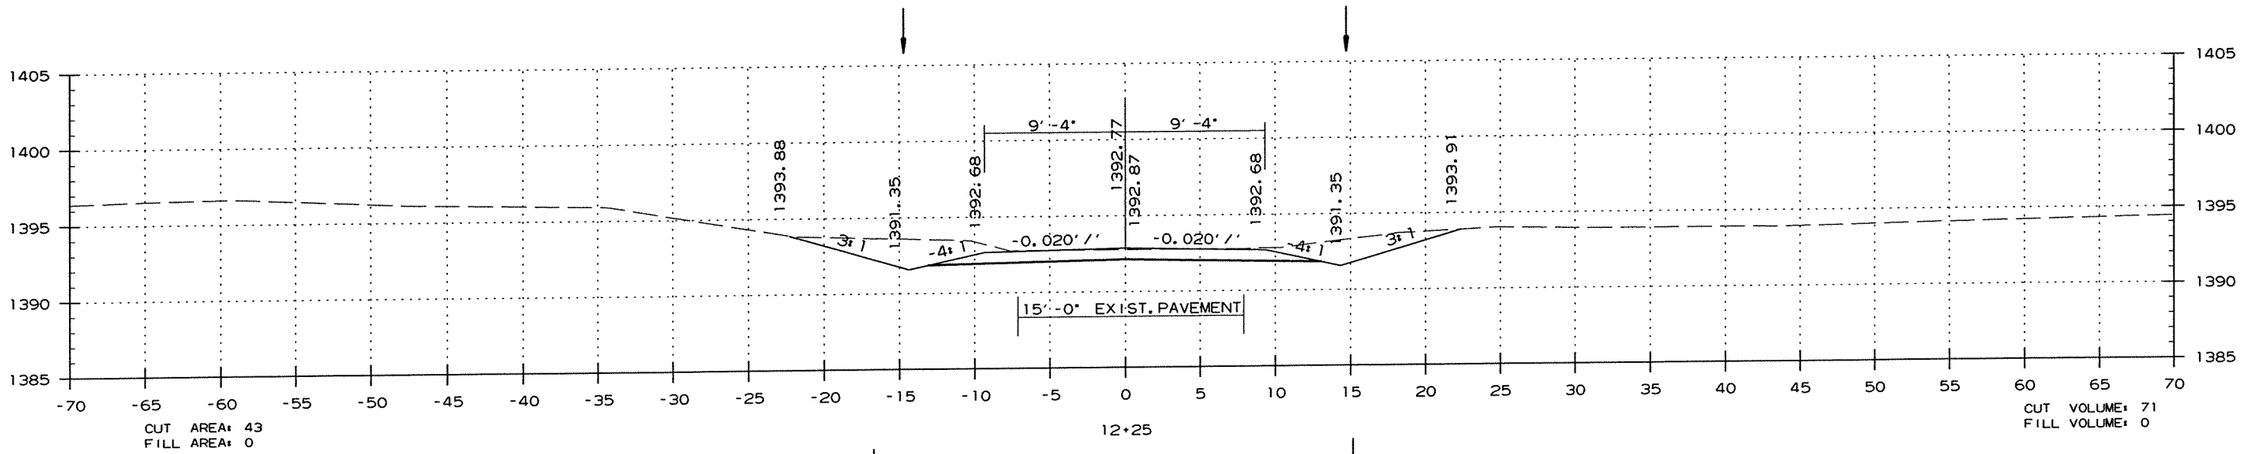

STA. 12+00.50
BEGIN TRANSITION

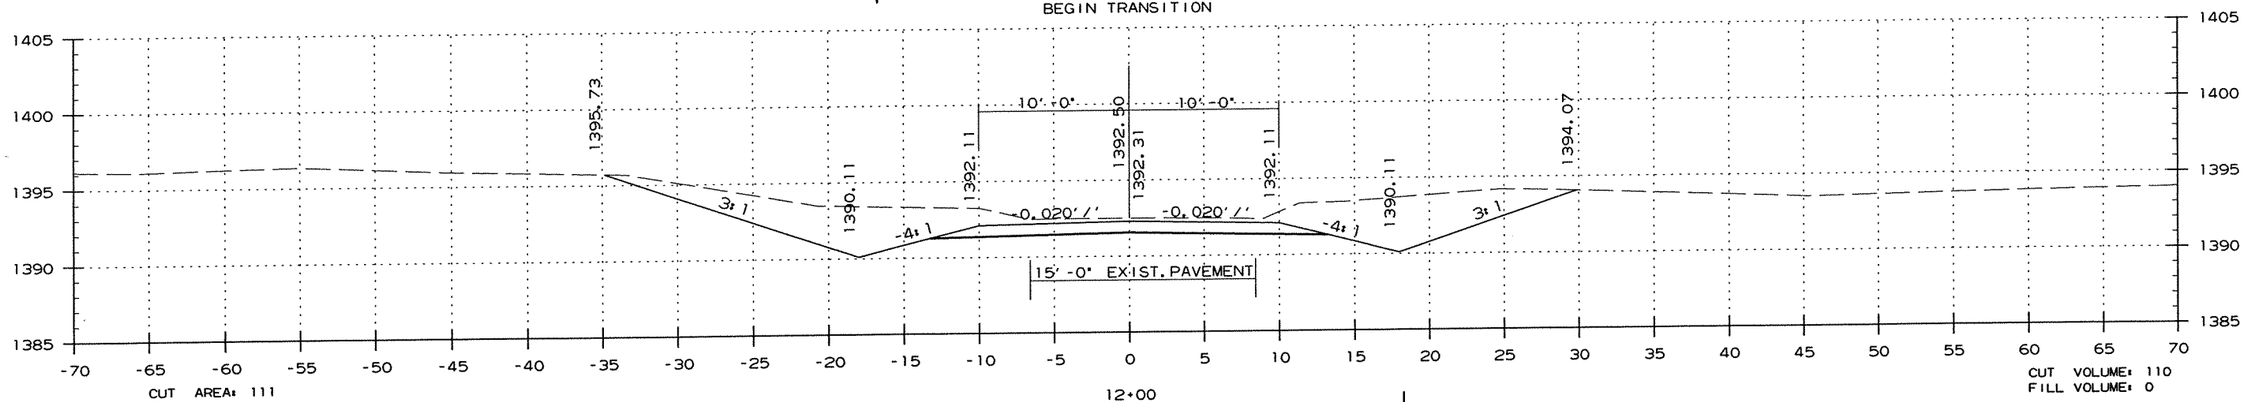

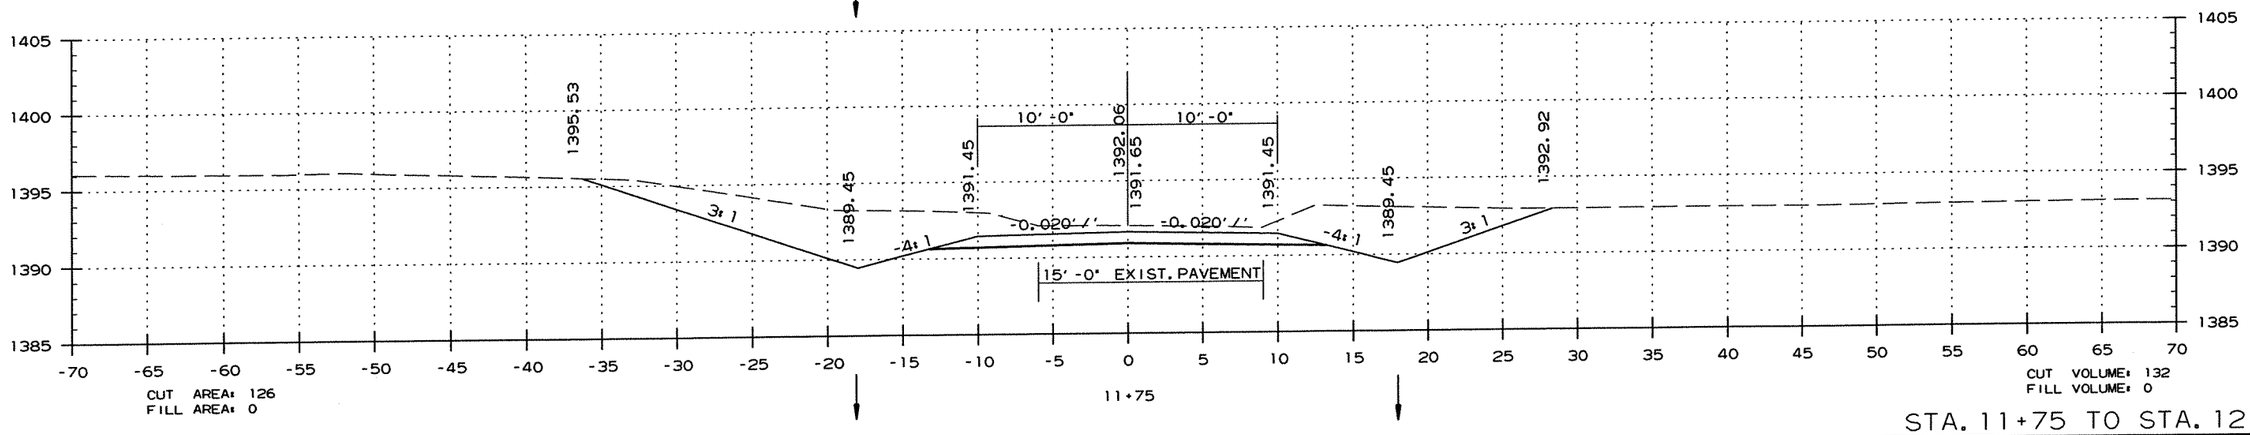



STA. 11+75 TO STA. 12+25

DATE REVISED	DATE FILMED	DATE REVISED	DATE FILMED	FED.RD. DIST.NO.	STATE	FED.AID PROJ.NO.	SHEET NO.	TOTAL SHEETS
				6	ARK.			
				JOB NO.		090065	429	460

(2) CROSS SECTIONS

STA. 12+75.50 TIES @
EXIST. N. OLD WIRE RD.
END TRANSITION

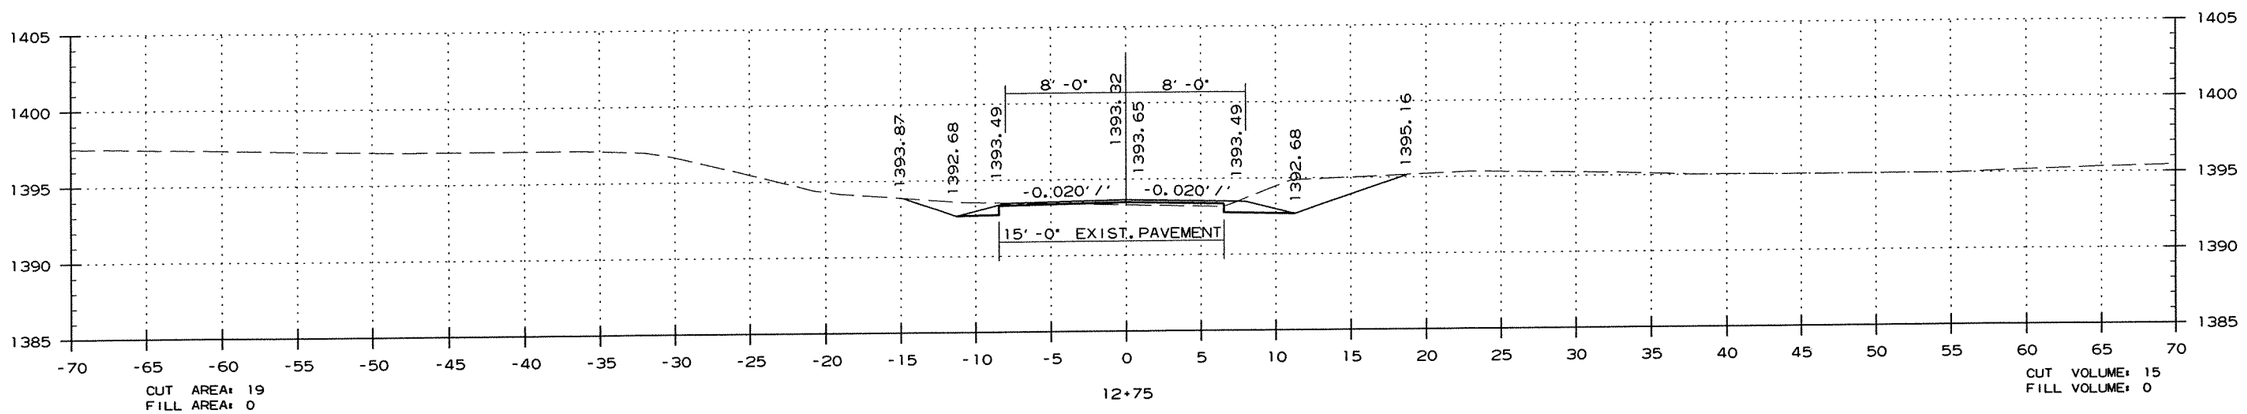


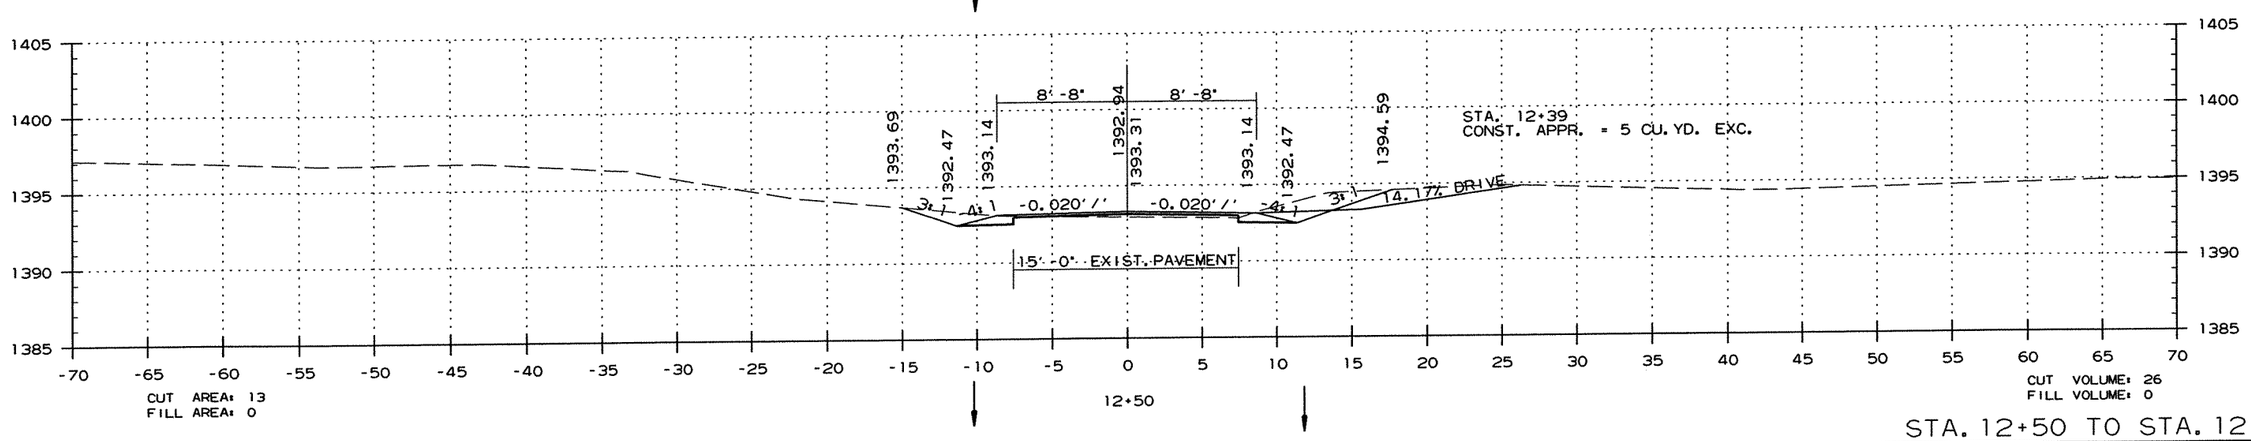

STA. 12+50 TO STA. 12+75


DATE REVISED	DATE FILMED	DATE REVISED	DATE FILMED	FED.RD. DIST.NO.	STATE	FED.AID PROJ.NO.	SHEET NO.	TOTAL SHEETS
				6	ARK.			
				JOB NO.		090065	430	460


(2) CROSS SECTIONS

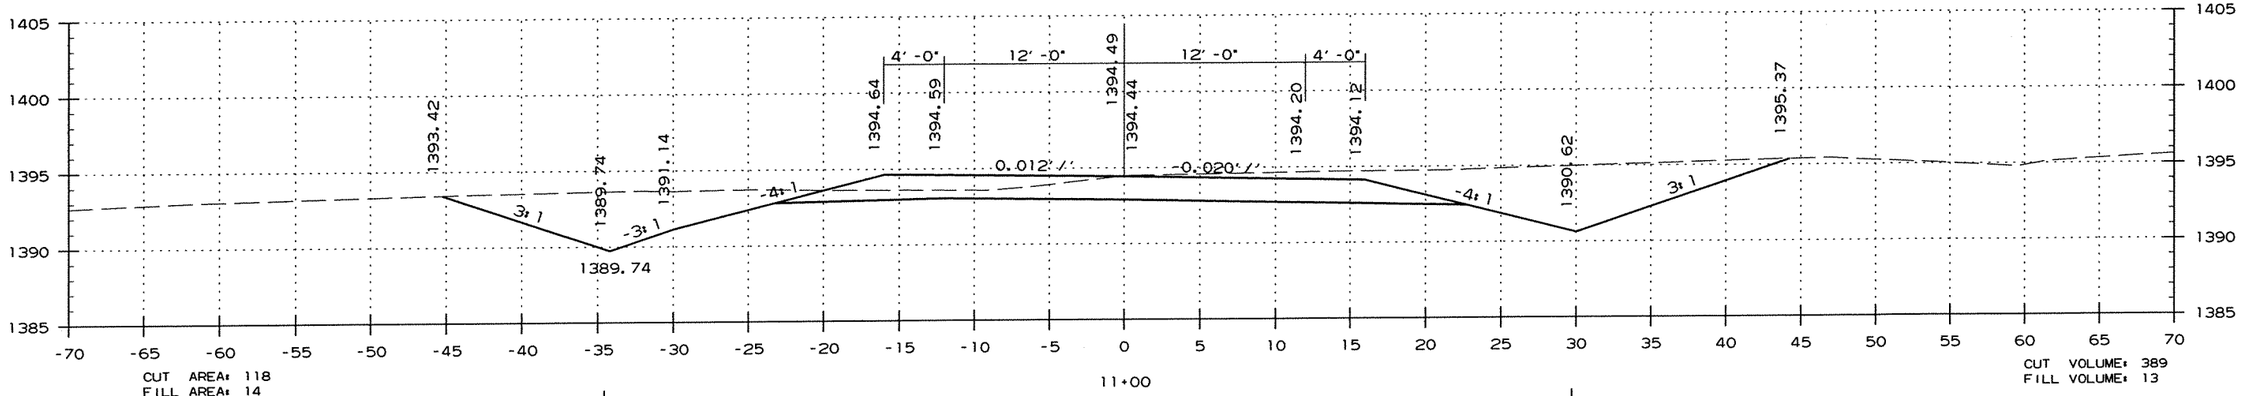

STA. 10+59 BEGIN
3.17% LT. DITCH GRADE
ELEV. 1388.46

10+59.50 BEGIN
X-SECT FOR HWY. 62 CONNECTOR

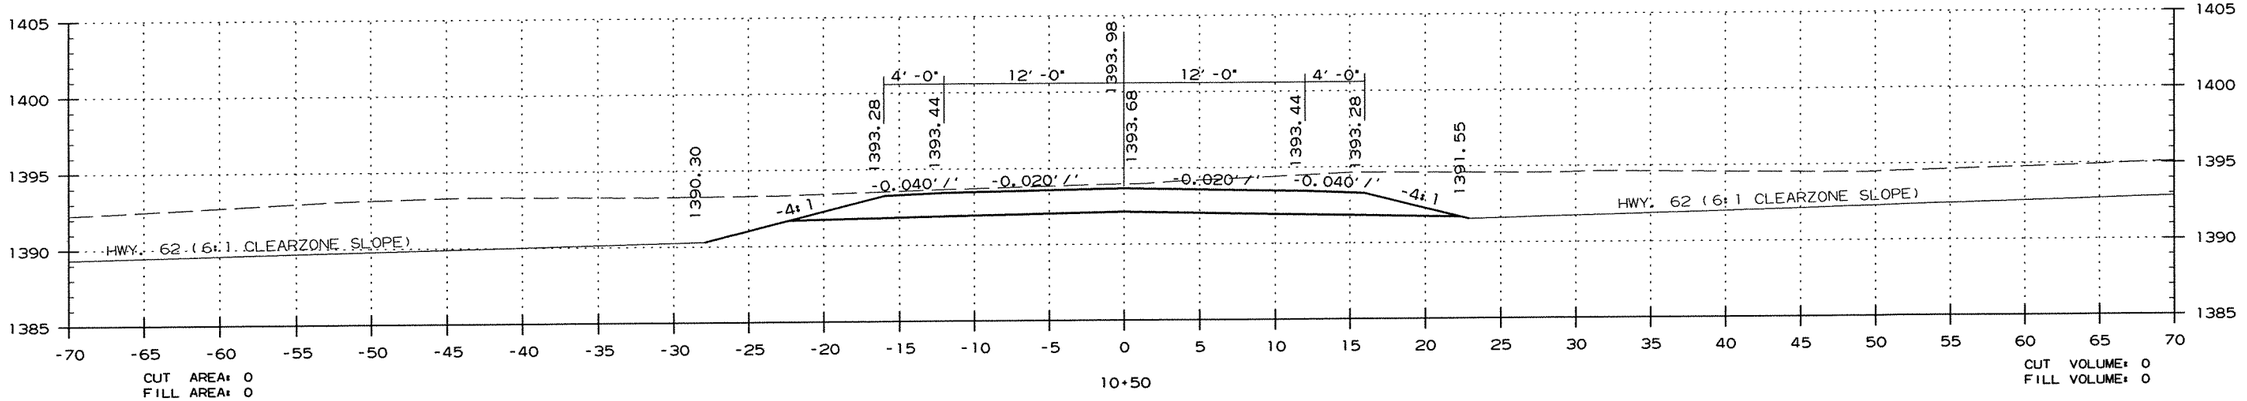

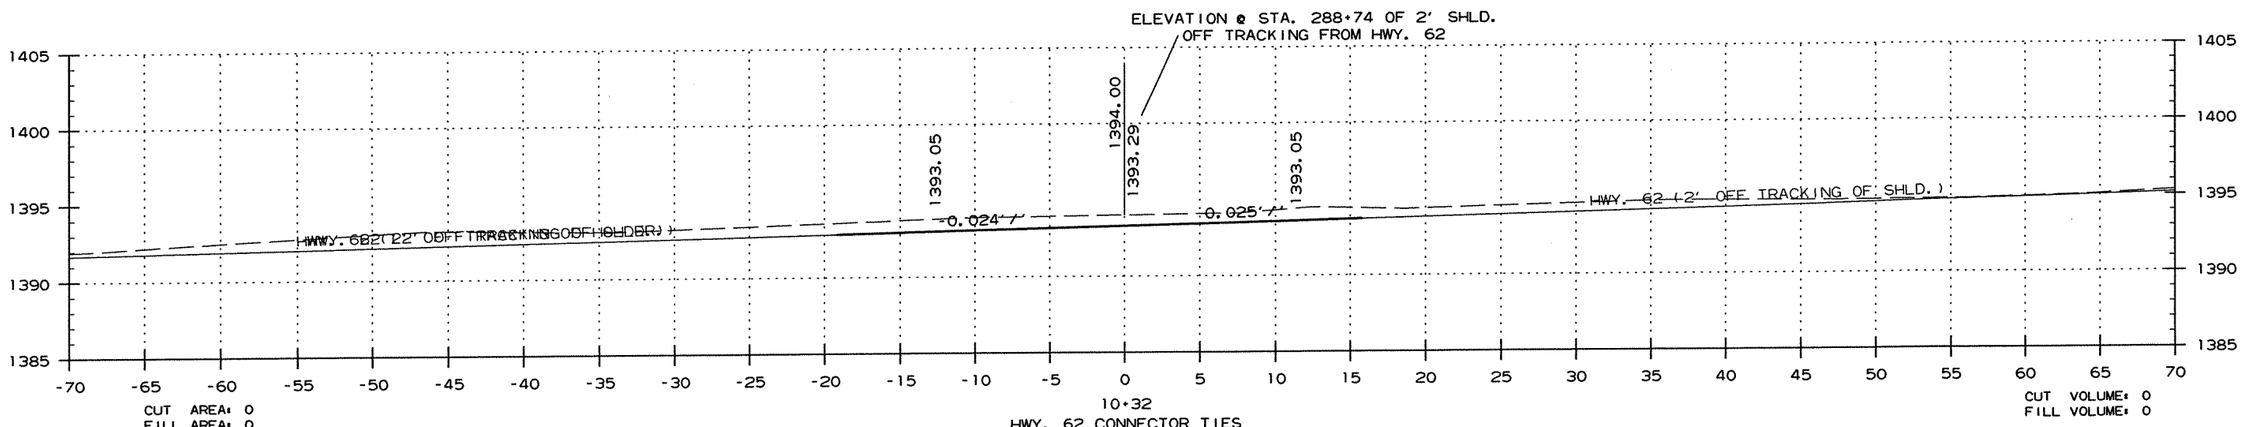



HWY. 62 CONNECTOR TIES
TO HWY. 62 @ STA. 288+74
(SEE HWY. 62 X-SECT. 288+74)

STA. 10+32 TO STA. 11+00


DATE REVISED	DATE FILMED	DATE REVISED	DATE FILMED	FED.RD. DIST.NO.	STATE	FED.AID PROJ.NO.	SHEET NO.	TOTAL SHEETS
				6	ARK.			
				JOB NO.		090065	431	460

(2) CROSS SECTIONS

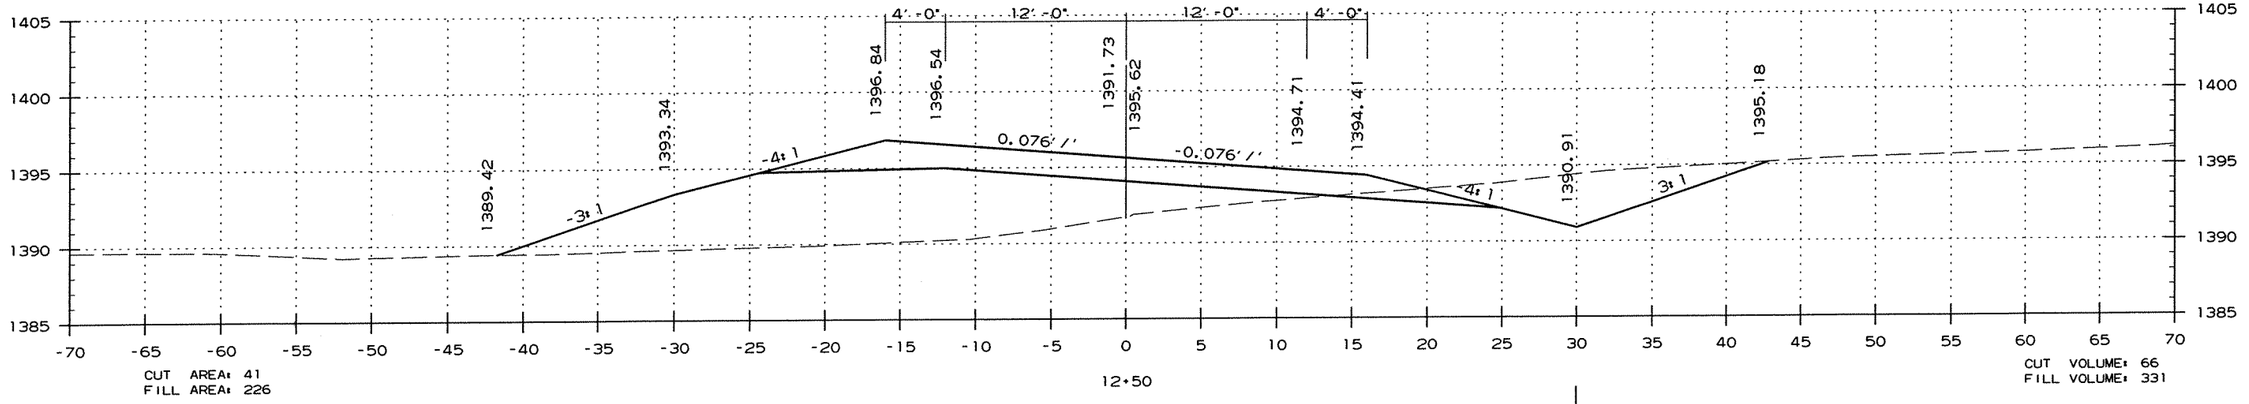

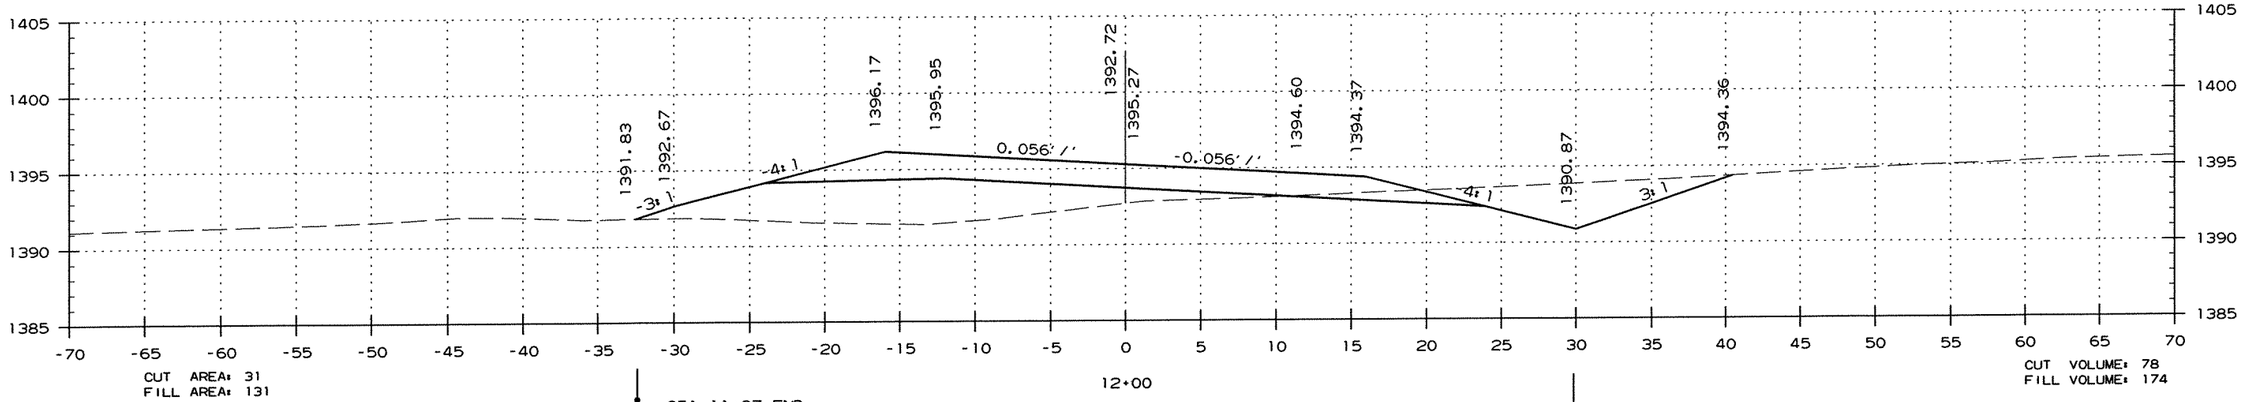


STA. 11+87 END
3.17% LT. DITCH GRADE
ELEV. 1392.50

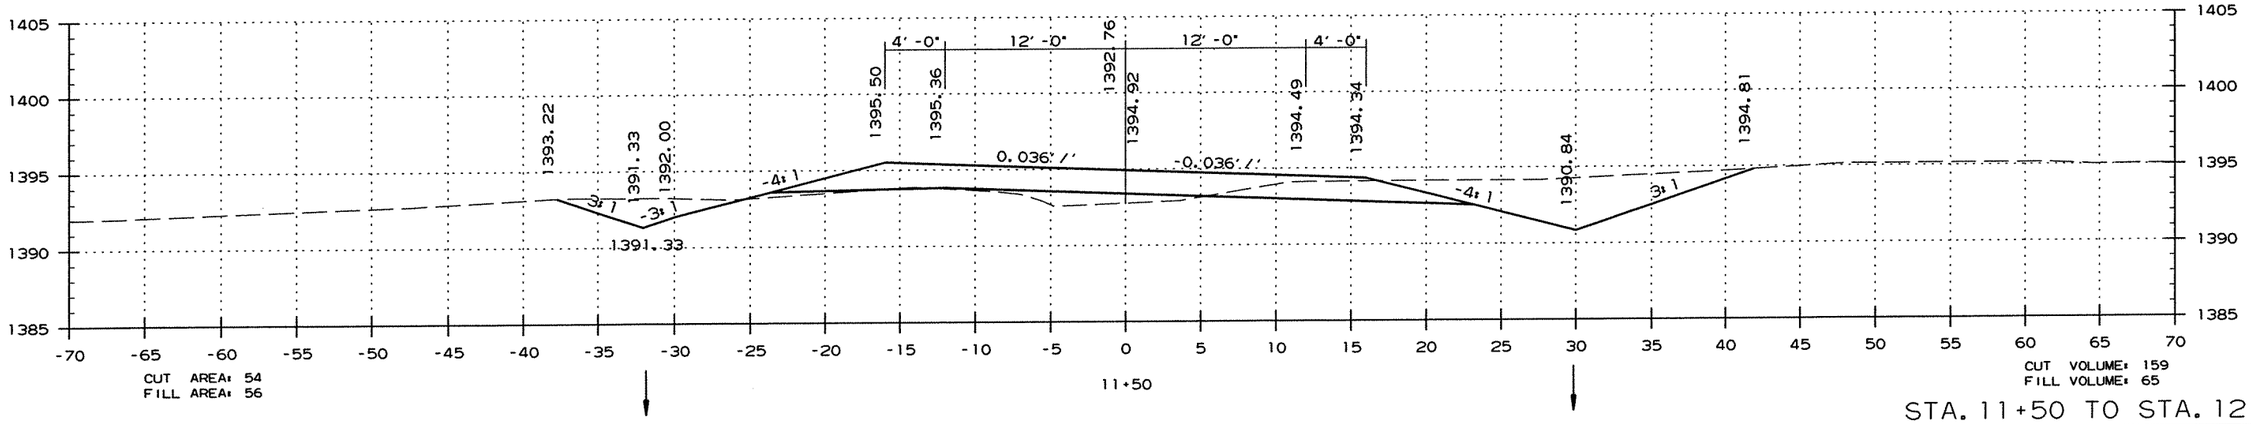



STA. 11+50 TO STA. 12+50

DATE REVISED	DATE FILMED	DATE REVISED	DATE FILMED	FED.RD. DST.NO.	STATE	FED.AID PROJ.NO.	SHEET NO.	TOTAL SHEETS
				6	ARK.			
				JOB NO.		090065	432	460

(2) CROSS SECTIONS

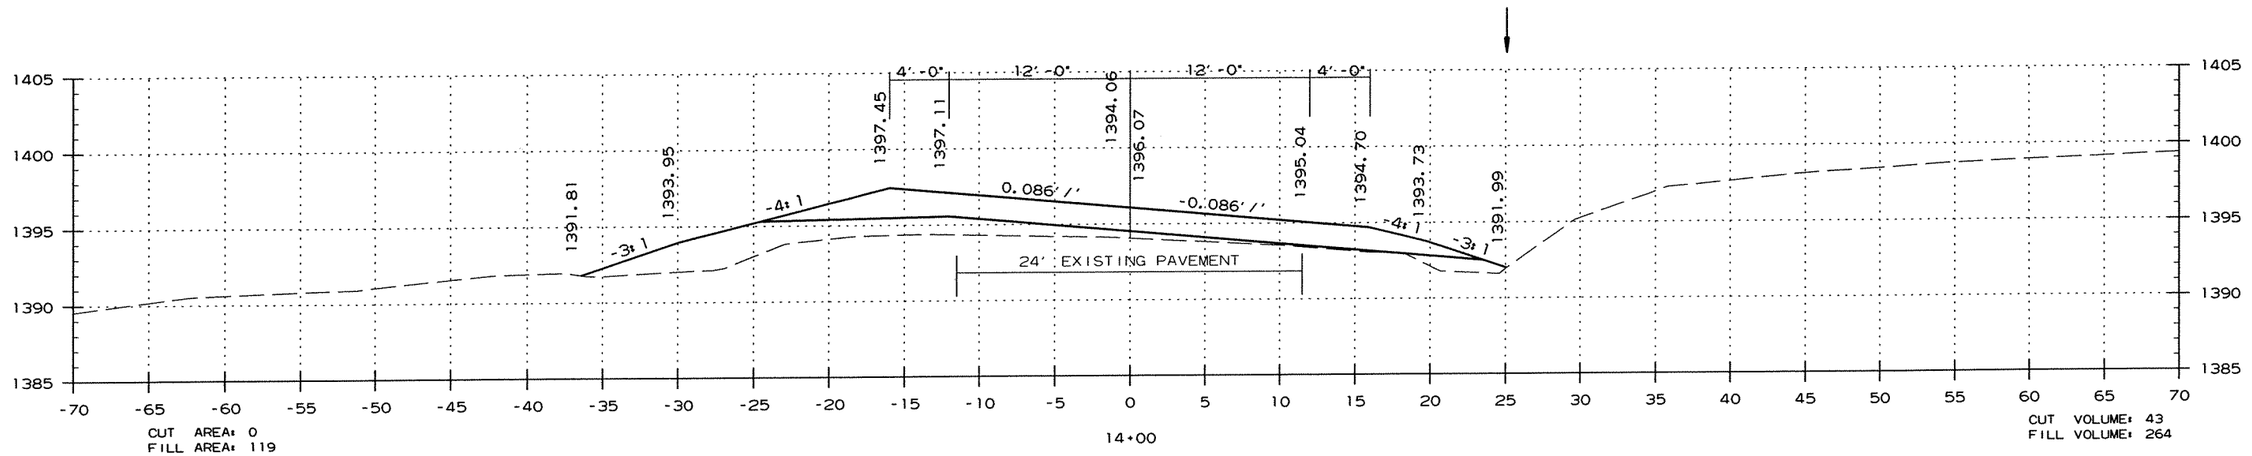

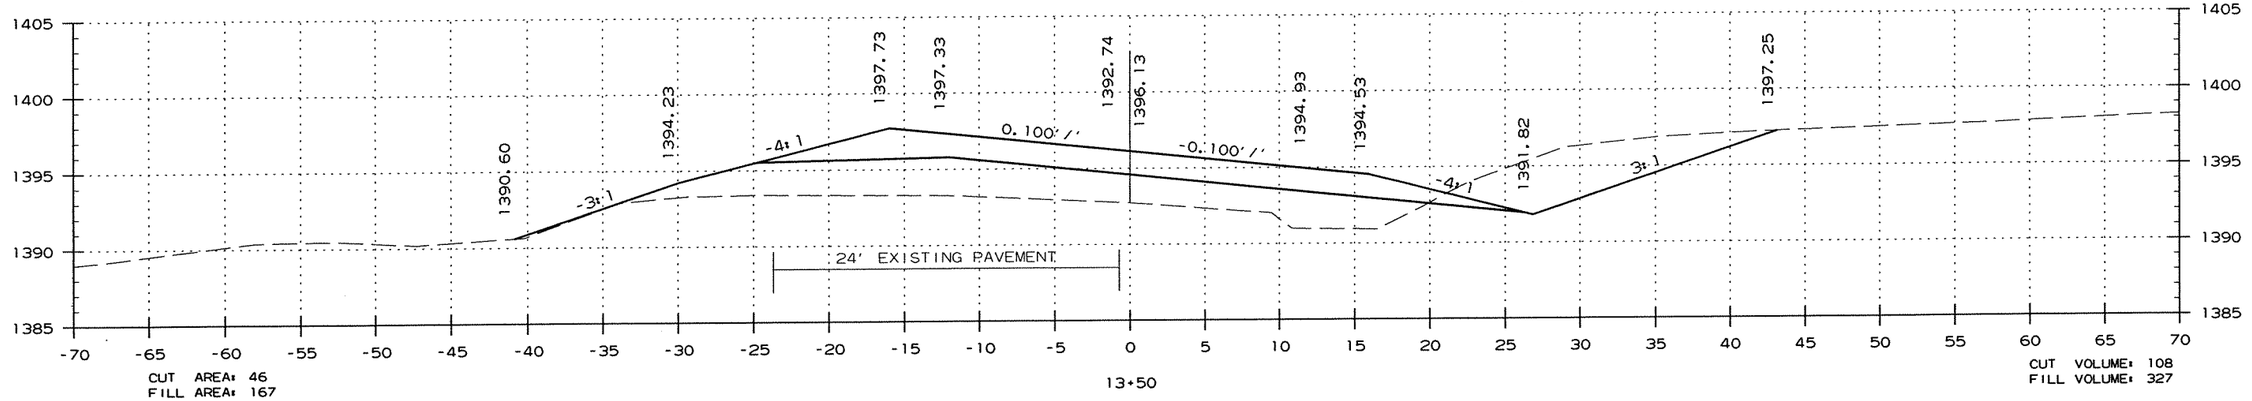


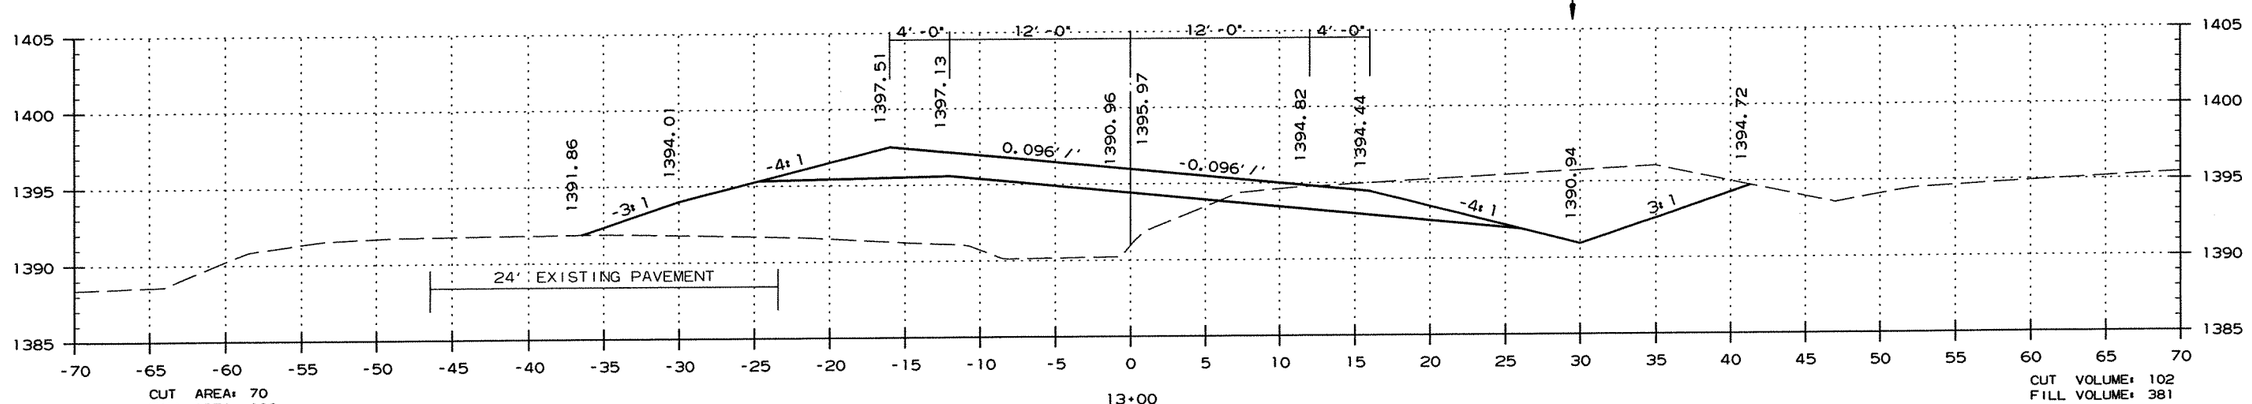


STA. 13+00 TO STA. 14+00

DATE REVISED	DATE FILMED	DATE REVISED	DATE FILMED	FED.RD. DIST.NO.	STATE	FED.AID PROJ.NO.	SHEET NO.	TOTAL SHEETS
				6	ARK.			
				JOB NO.		090065	433	460

(2) CROSS SECTIONS

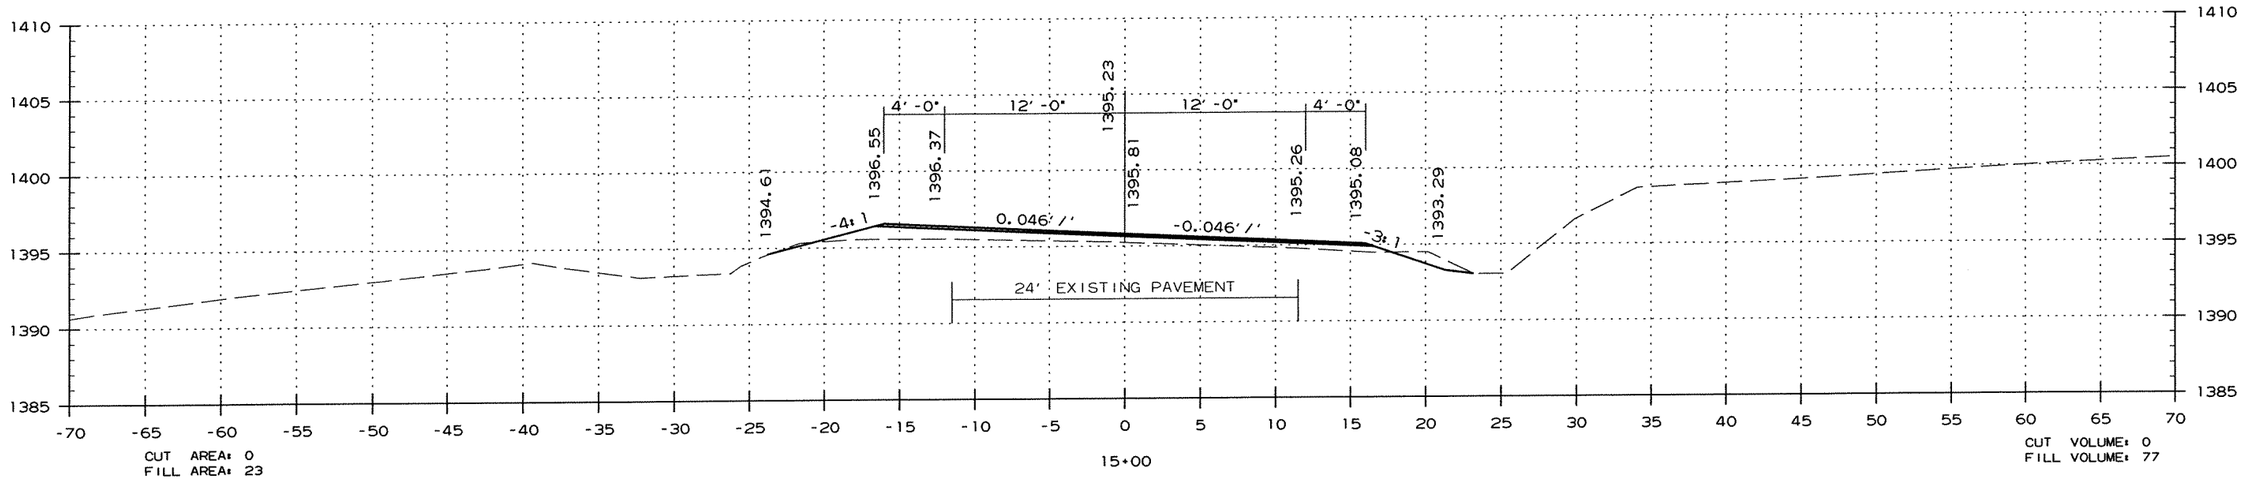


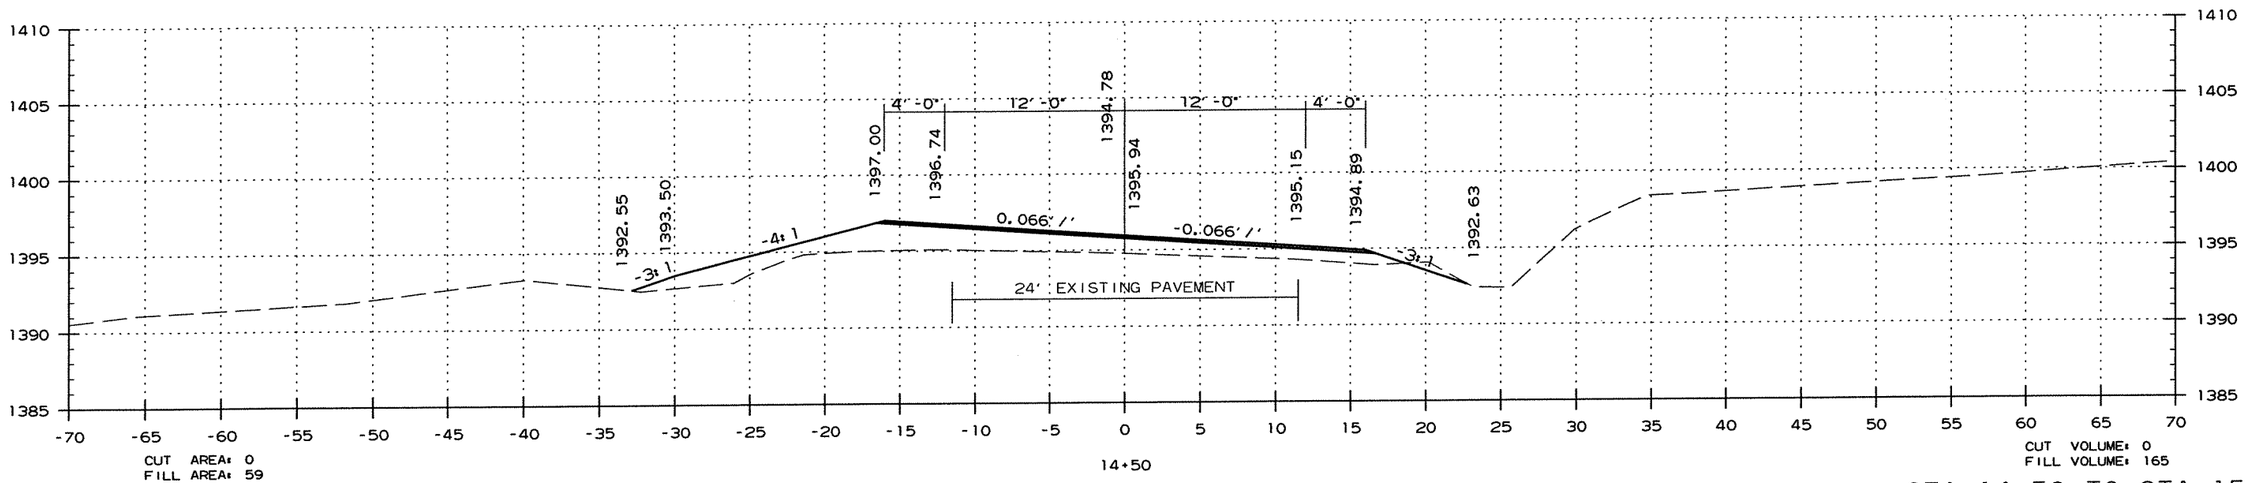


STA. 14+50 TO STA. 15+00

DATE REVISED	DATE FILMED	DATE REVISED	DATE FILMED	FED.RD. DIST.NO.	STATE	FED.AID PROJ.NO.	SHEET NO.	TOTAL SHEETS
				6	ARK.			
				JOB NO.		090065	434	460

(2) CROSS SECTIONS

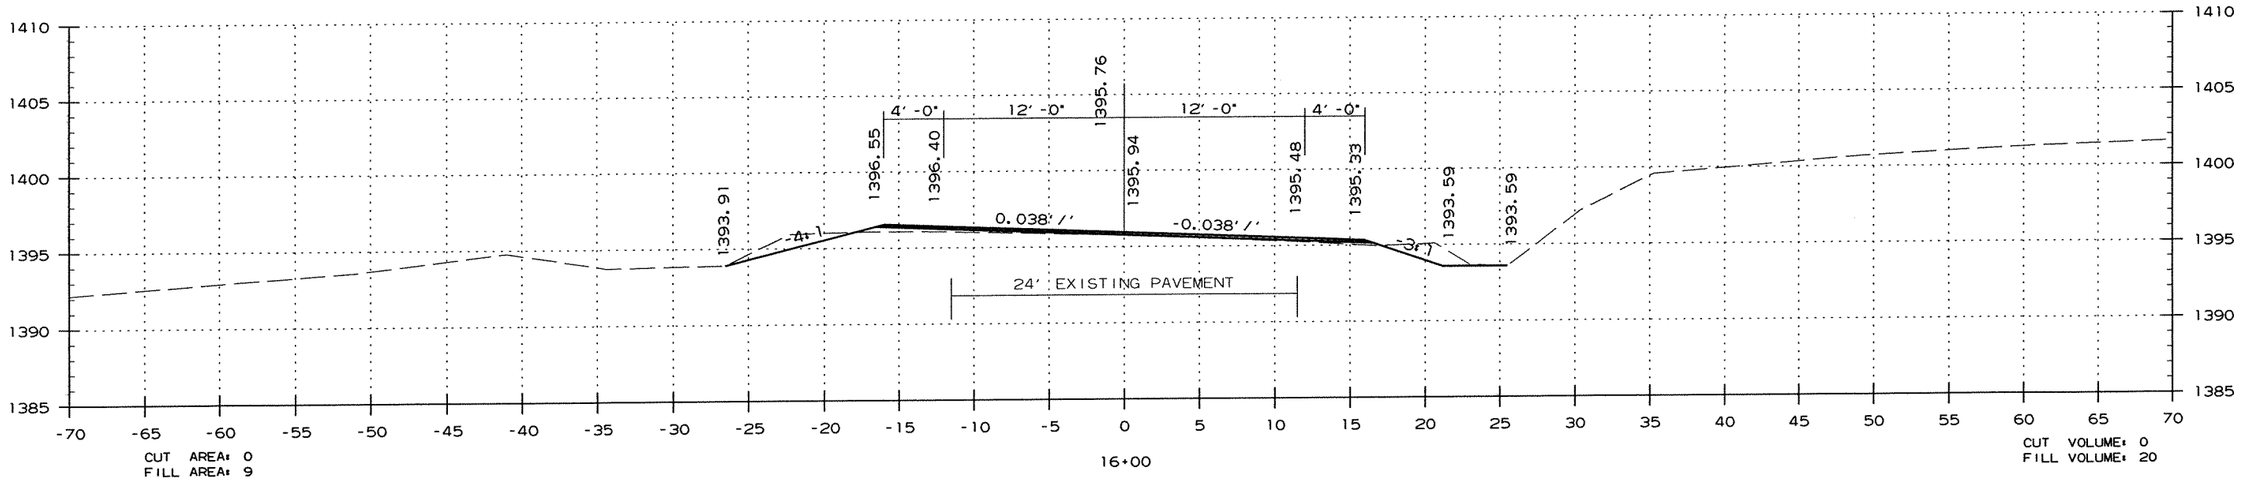


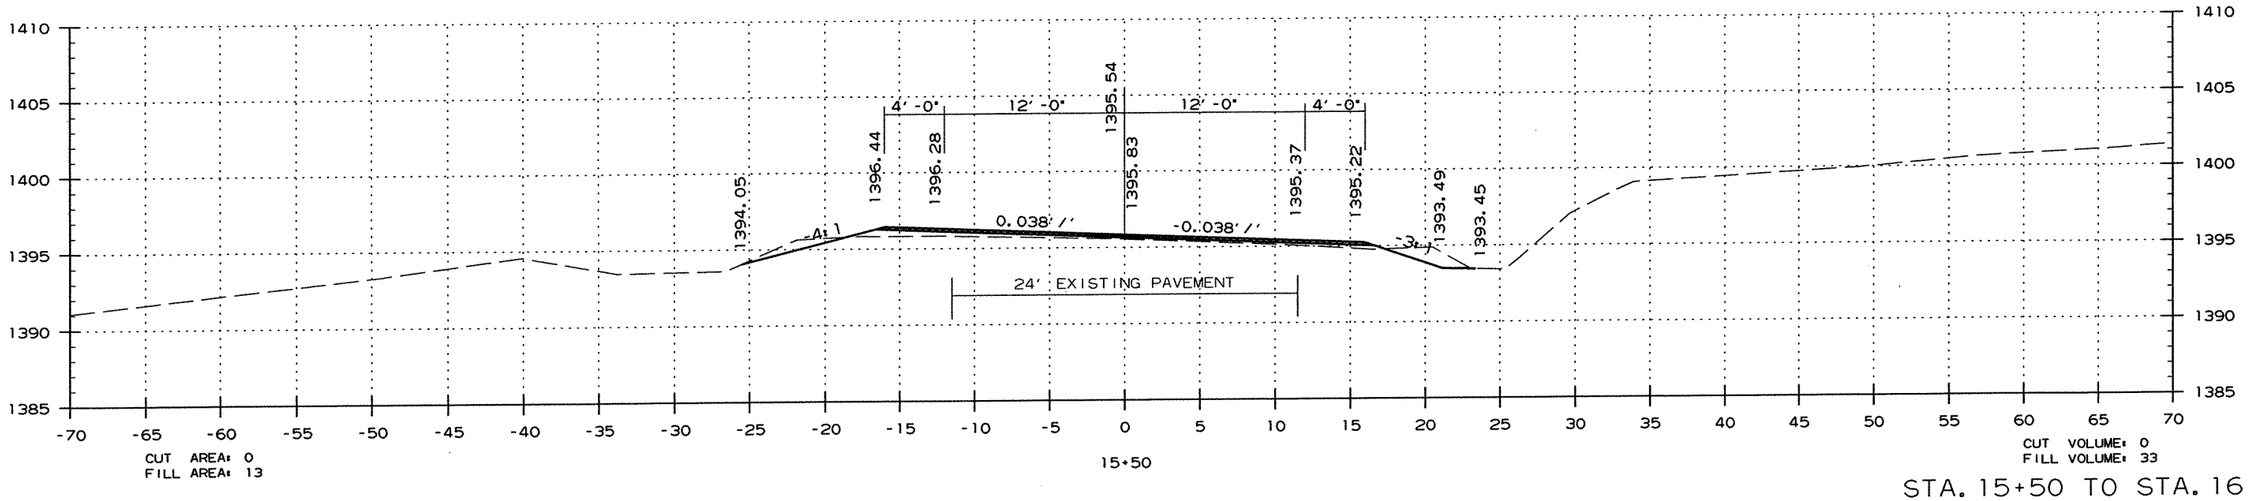

STA. 15+50 TO STA. 16+00

DATE REVISED	DATE FILMED	DATE REVISED	DATE FILMED	FED.RD. DIST.NO.	STATE	FED.AID PROJ.NO.	SHEET NO.	TOTAL SHEETS
				6	ARK.			
				JOB NO.		090065	435	460


(2) CROSS SECTIONS

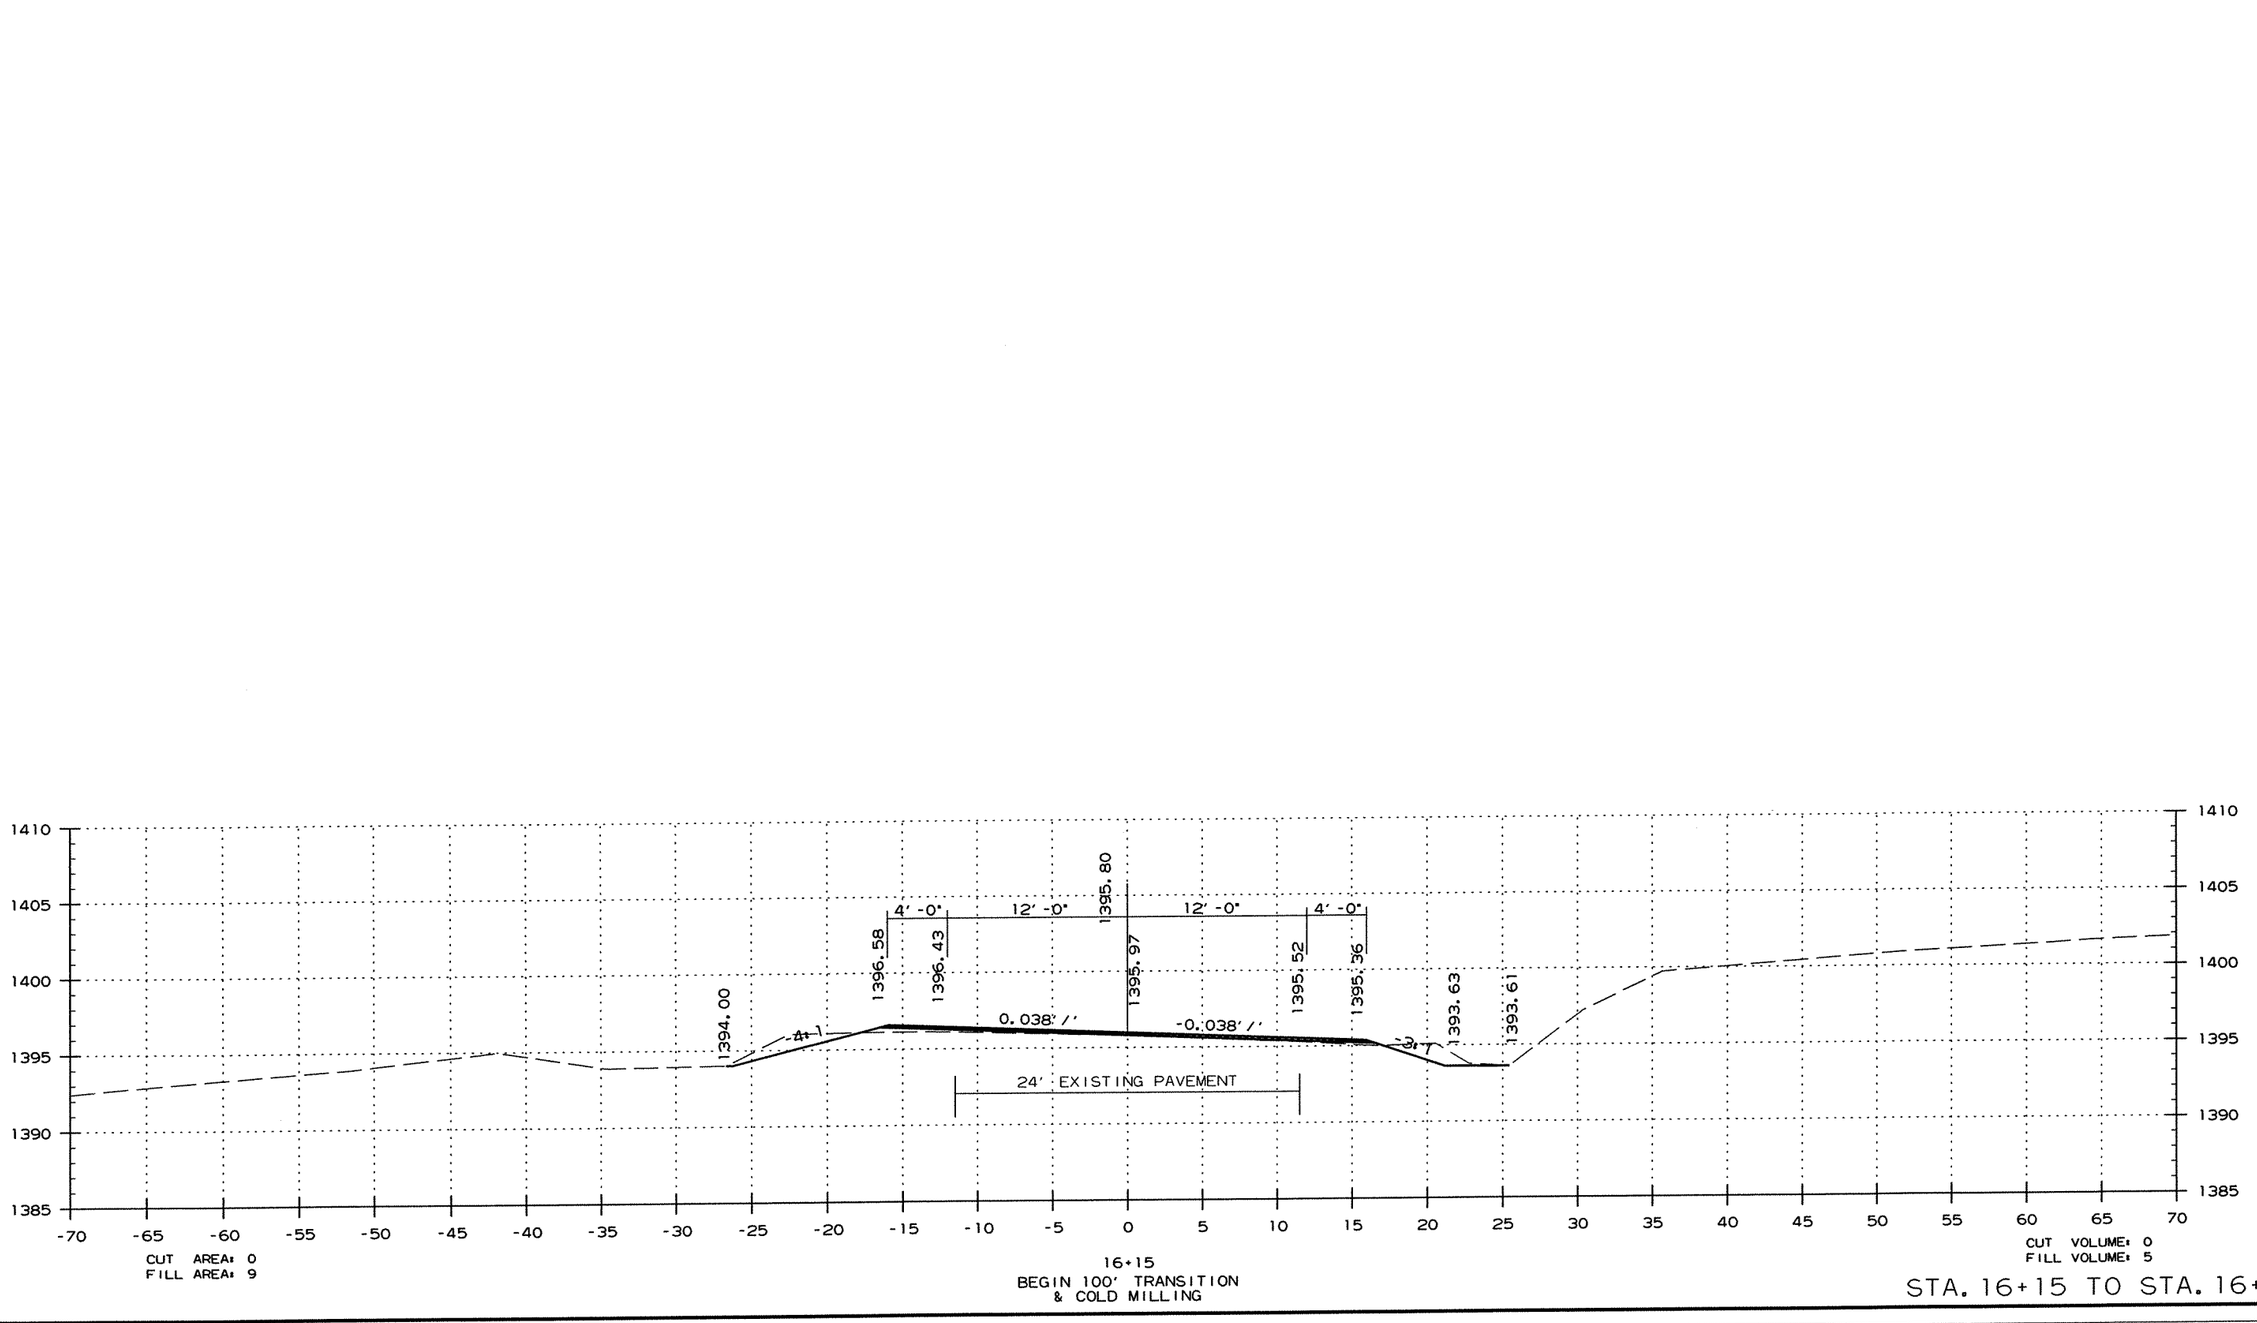

STA. 16+15 TO STA. 16+15

DATE REVISED	DATE FILMED	DATE REVISED	DATE FILMED	FED.RD. DIST.NO.	STATE	FED.AID PROJ.NO.	SHEET NO.	TOTAL SHEETS
				6	ARK.			
				JOB NO.		090065	436	460

(2) CROSS SECTIONS

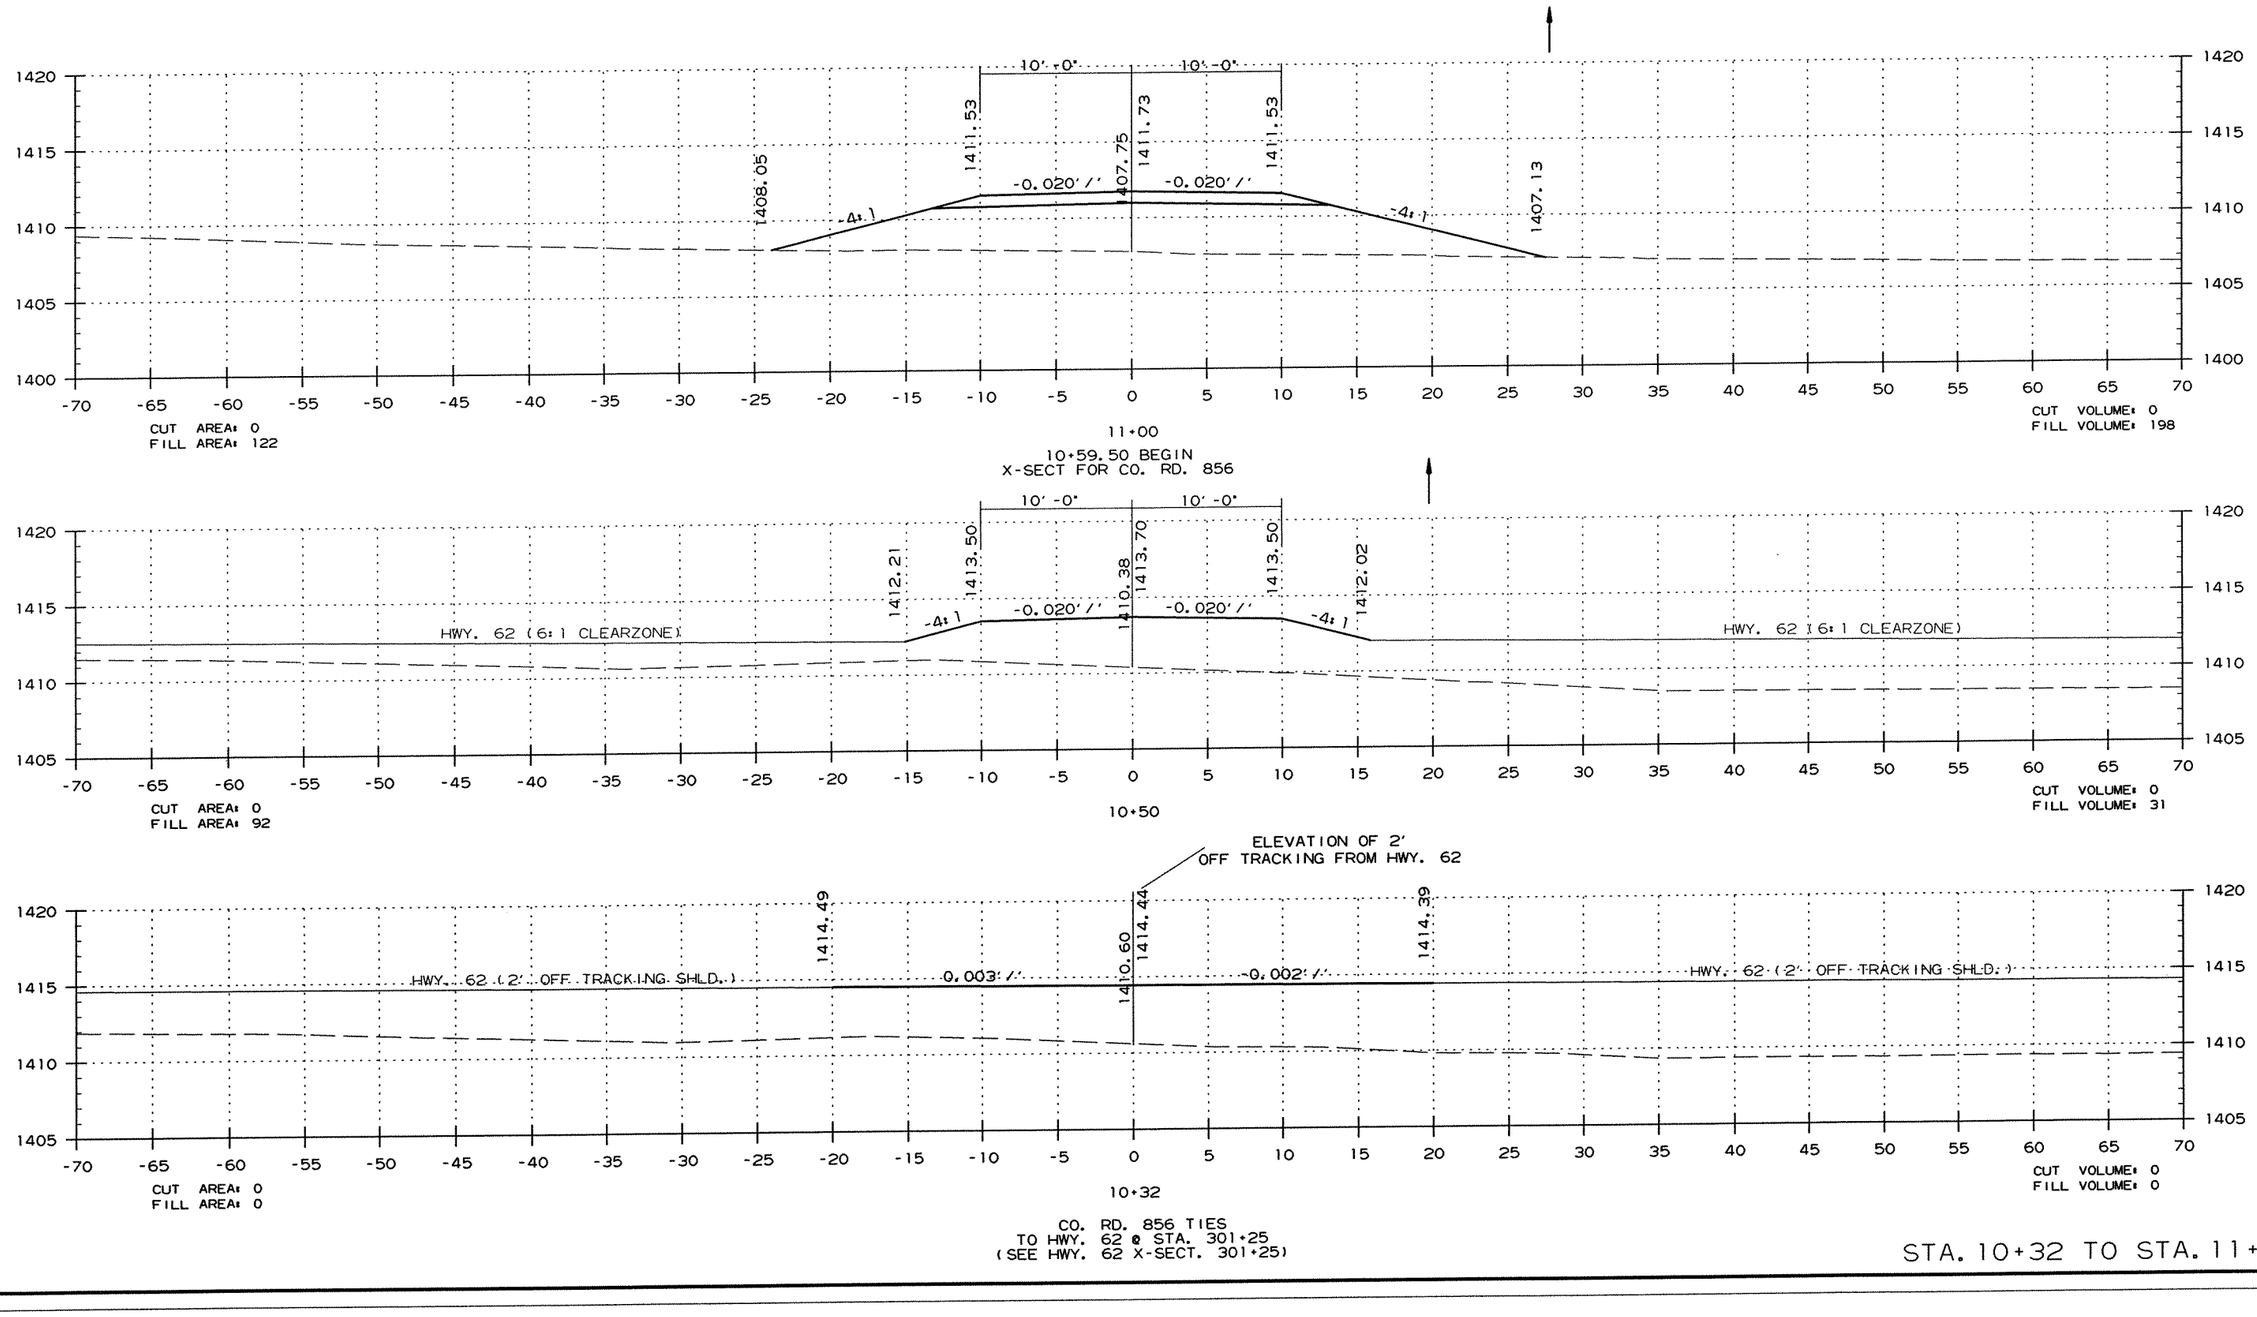


CO. RD. 856 TIES
TO HWY. 62 @ STA. 301+25
(SEE HWY. 62 X-SECT. 301+25)

STA. 10+32 TO STA. 11+00

DATE REVISED	DATE FILMED	DATE REVISED	DATE FILMED	FED.RD. DIST.NO.	STATE	FED.AID PROJ.NO.	SHEET NO.	TOTAL SHEETS
				6	ARK.			
				JOB NO.		090065	437	460


(2) CROSS SECTIONS

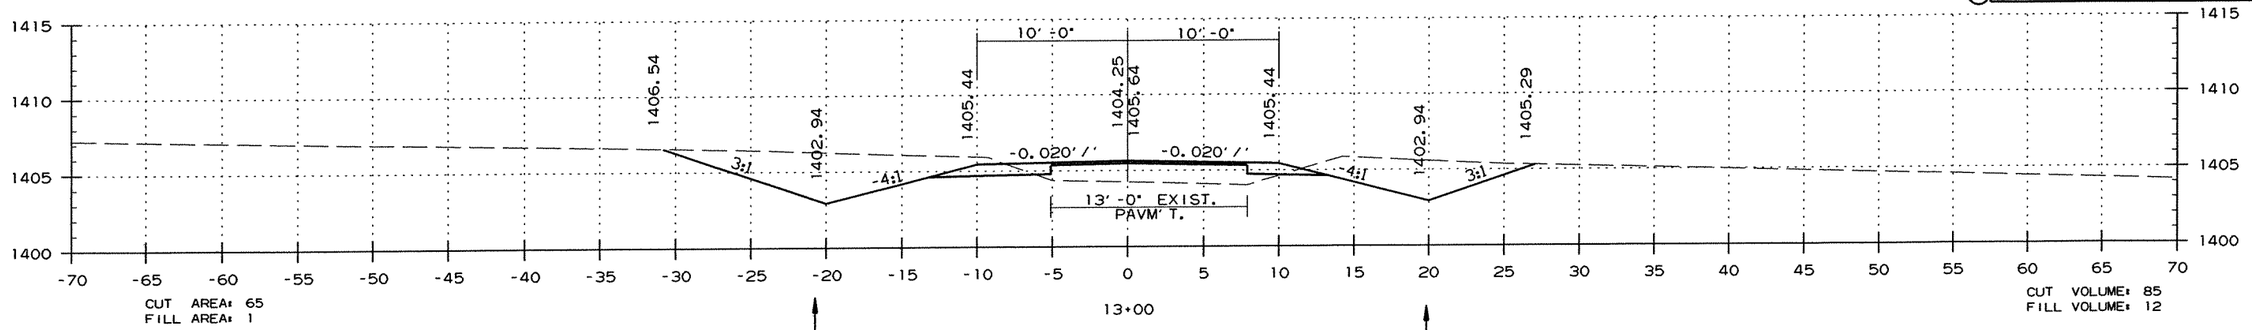

CUT AREA: 65
FILL AREA: 1

13+00


CUT VOLUME: 85
FILL VOLUME: 12

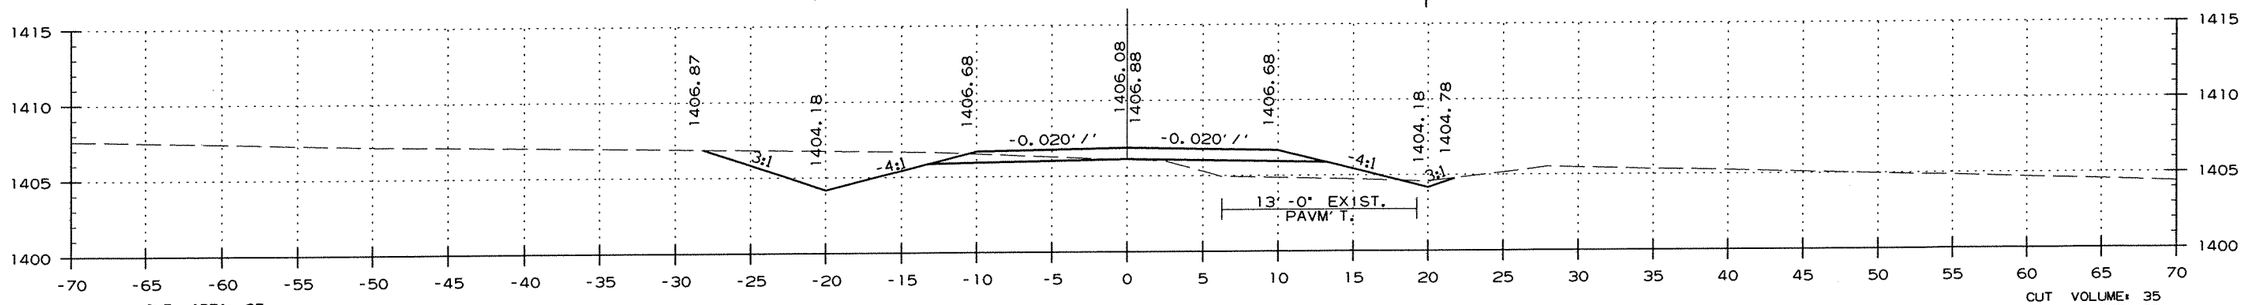

CUT AREA: 27
FILL AREA: 12

12+50


CUT VOLUME: 35
FILL VOLUME: 27

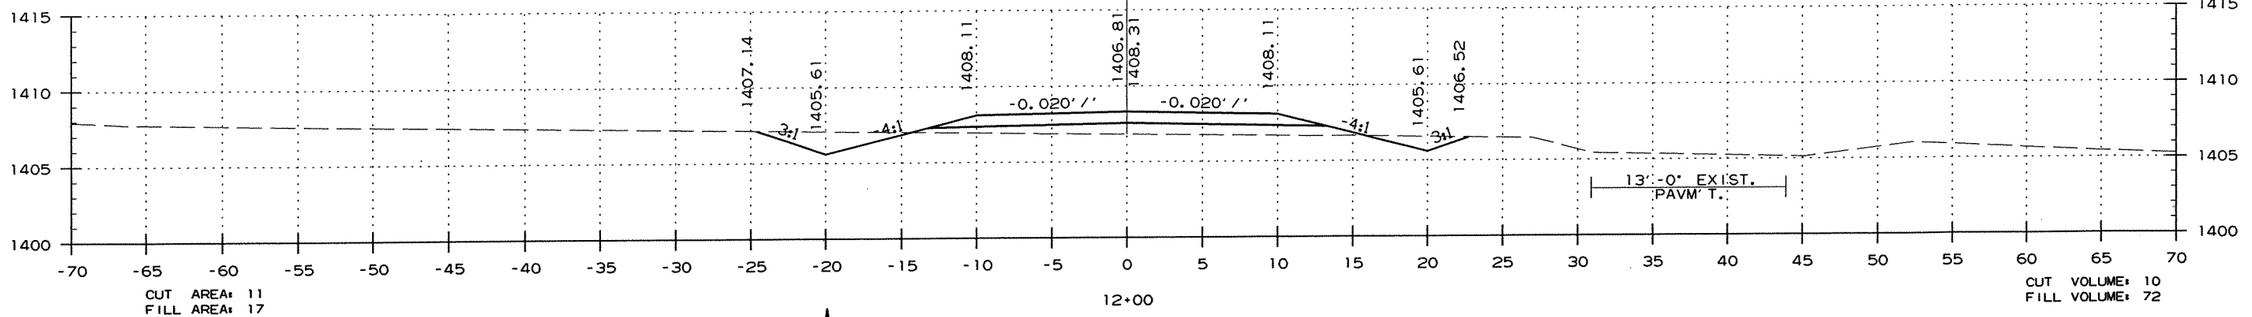

CUT AREA: 11
FILL AREA: 17

12+00

CUT VOLUME: 10
FILL VOLUME: 72

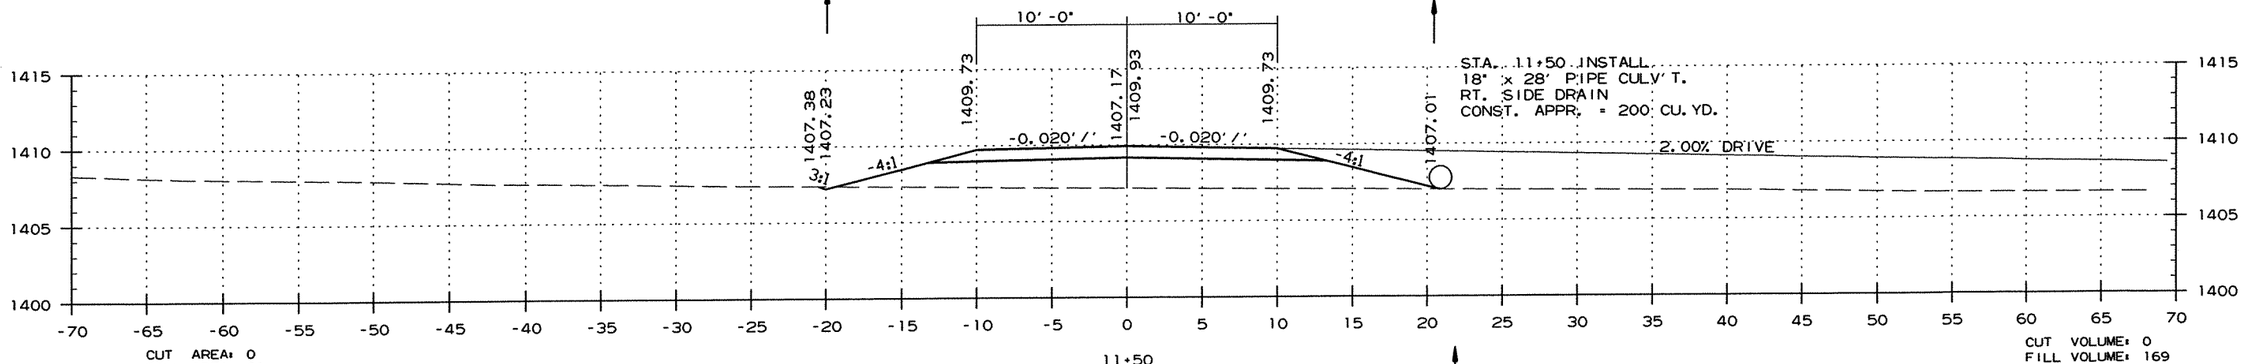

CUT AREA: 0
FILL AREA: 61


11+50


CUT VOLUME: 0
FILL VOLUME: 169


STA. 11+50 TO STA. 13+00

DATE REVISED	DATE FILMED	DATE REVISED	DATE FILMED	FED.RD. DIST.NO.	STATE	FED.AID PROJ.NO.	SHEET NO.	TOTAL SHEETS
				6	ARK.			
				JOB NO.		090065	438	460

(2) CROSS SECTIONS

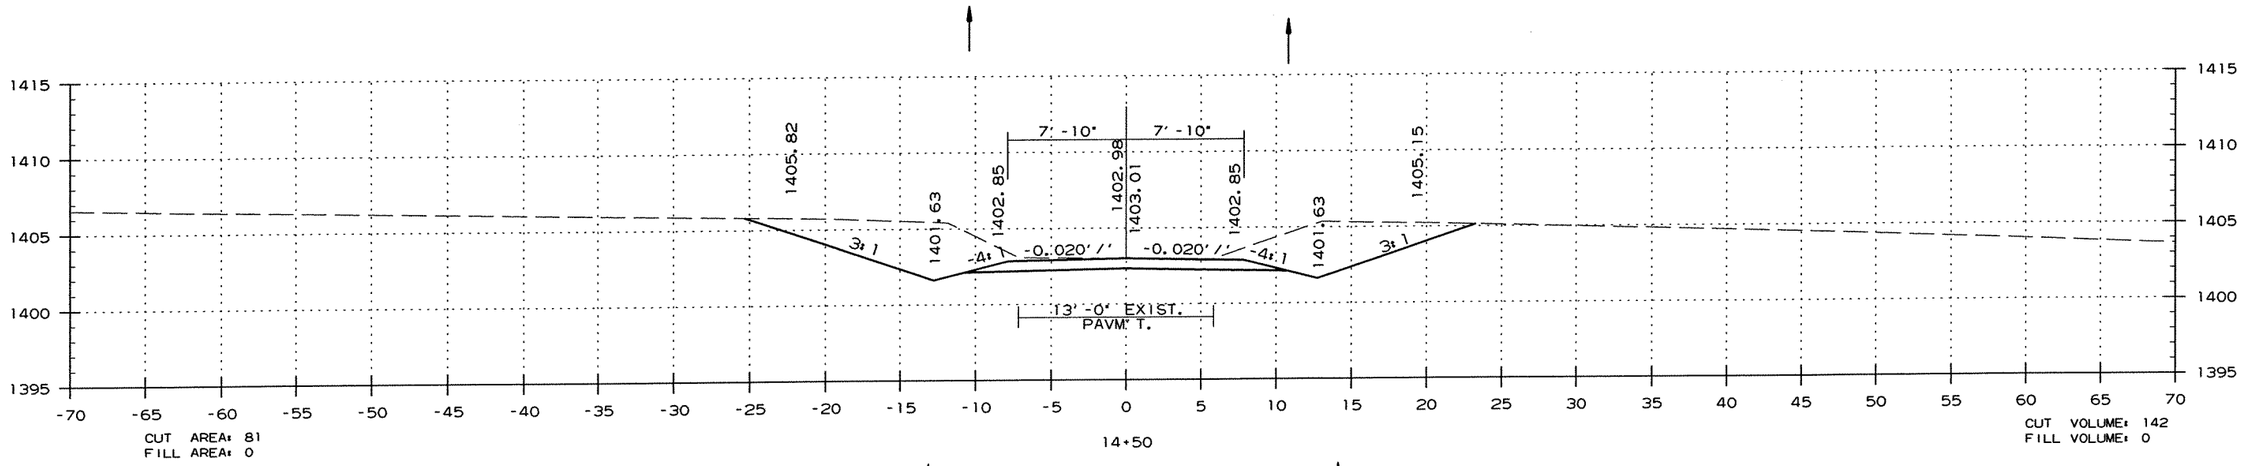

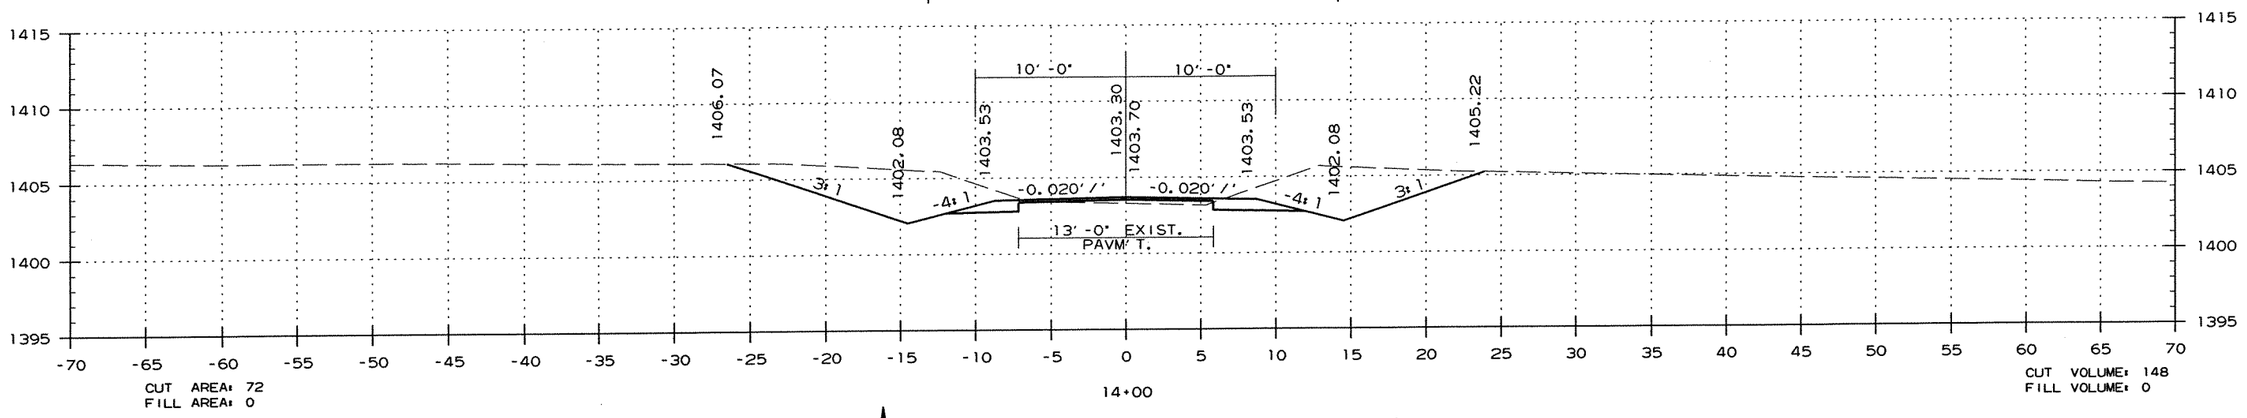


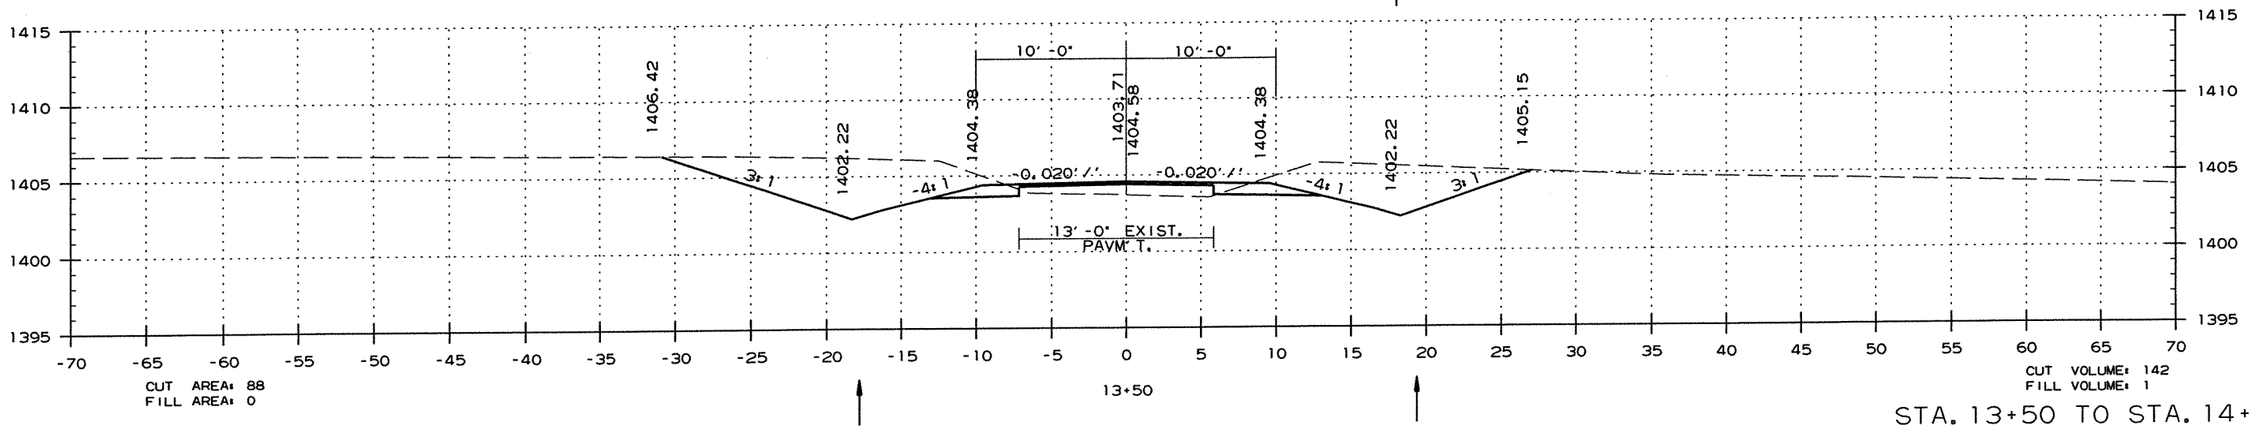

STA. 13+50 TO STA. 14+50

DATE REVISED	DATE FILMED	DATE REVISED	DATE FILMED	FED.RD. DIST.NO.	STATE	FED.AID PROJ.NO.	SHEET NO.	TOTAL SHEETS
				6	ARK.			
				JOB NO.		090065	439	460


(2) CROSS SECTIONS

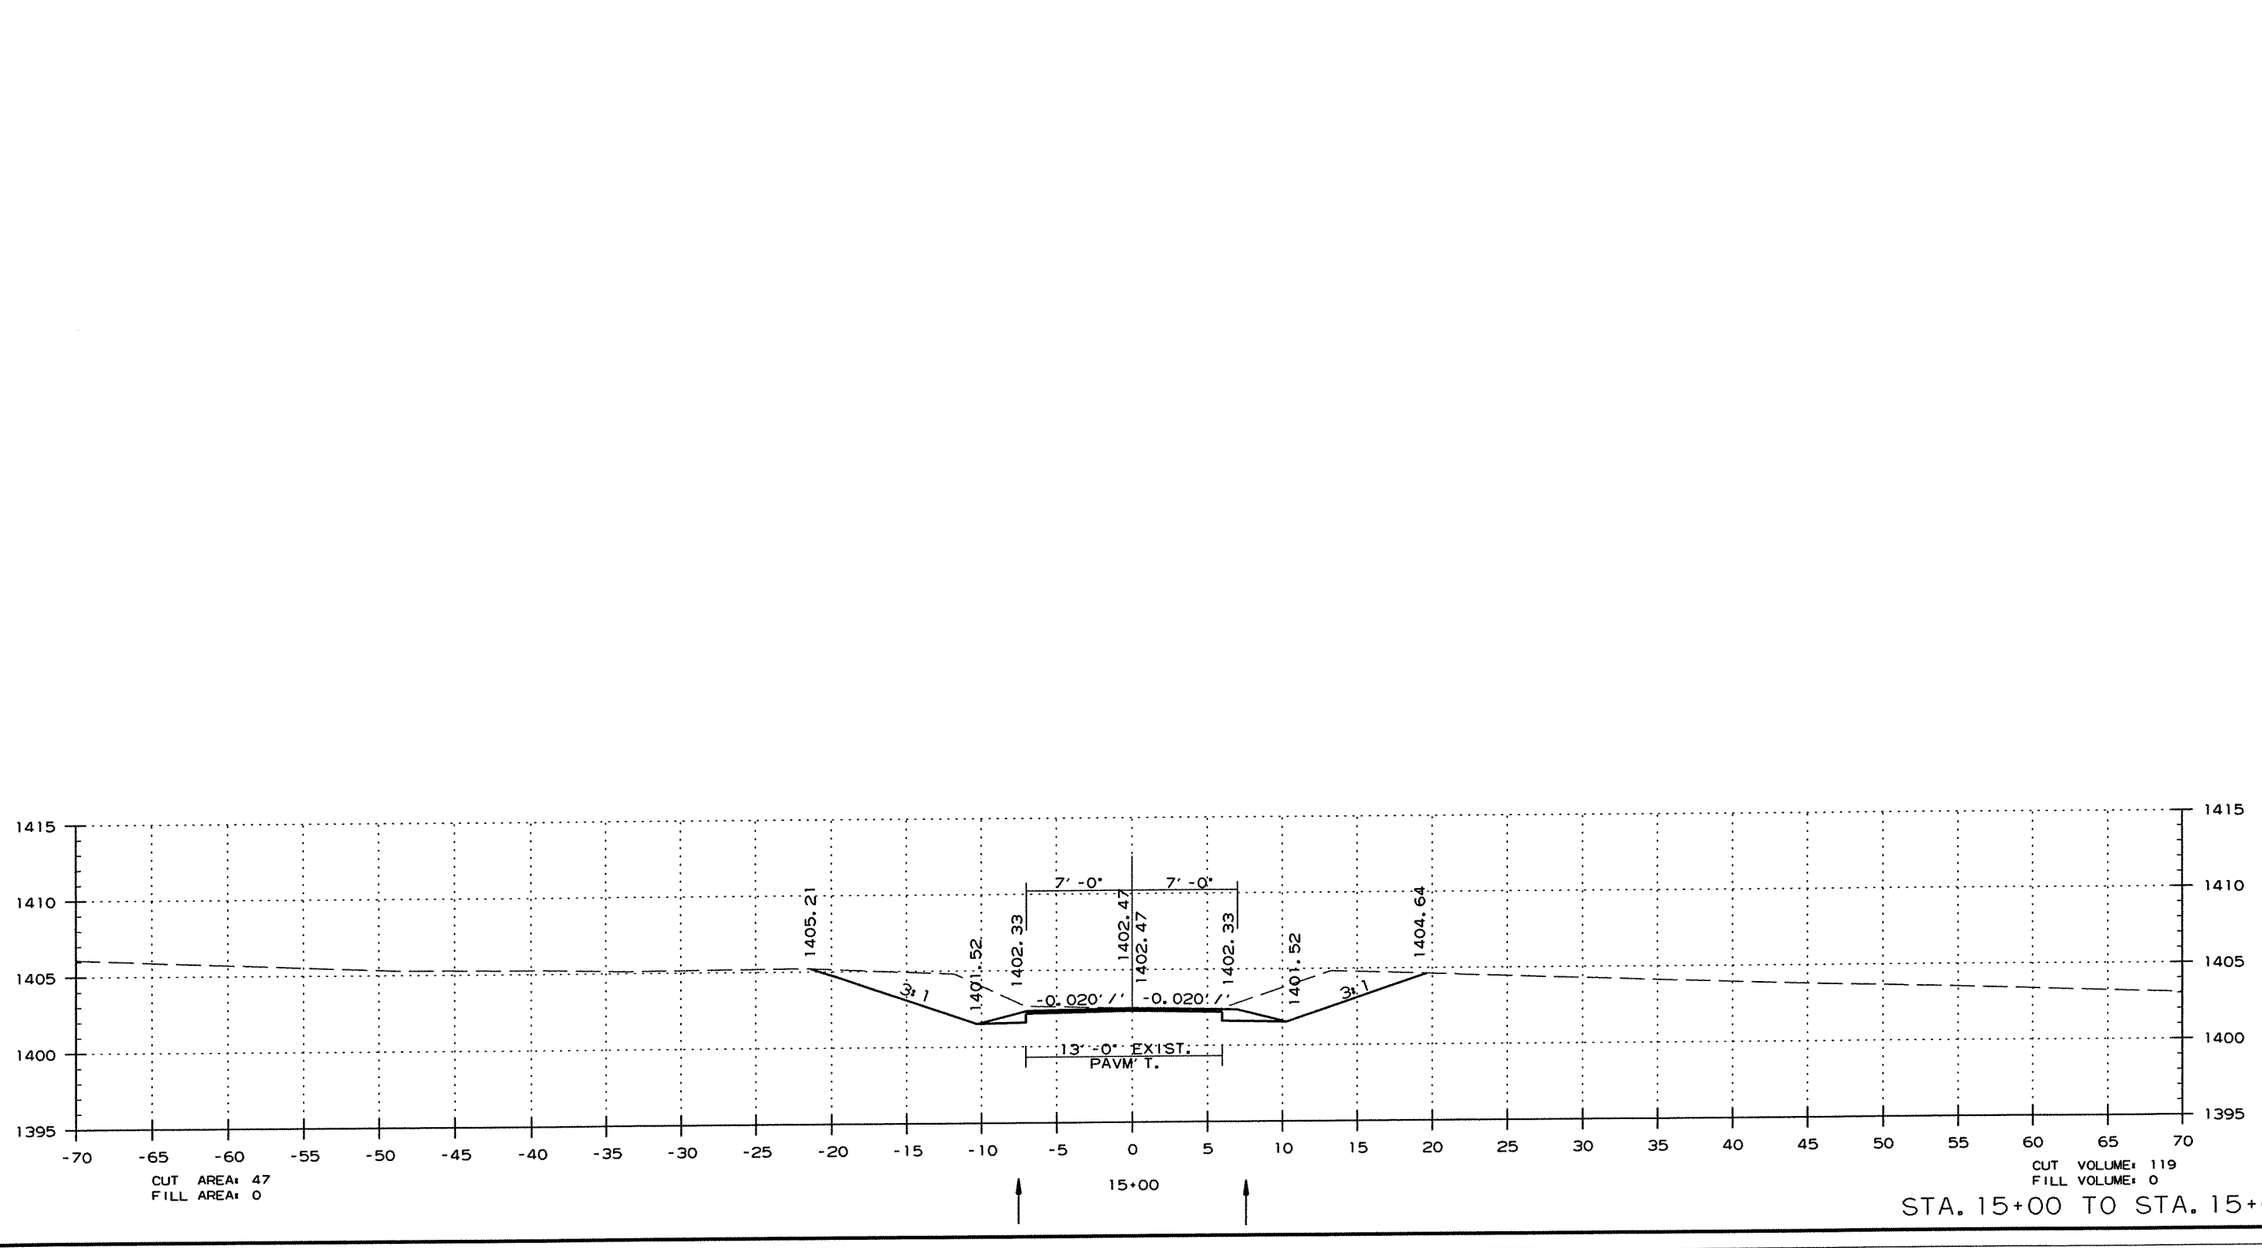


STA. 15+00 TO STA. 15+00


DATE REVISED	DATE FILMED	DATE REVISED	DATE FILMED	FED.RD. DIST.NO.	STATE	FED.AID PROJ.NO.	SHEET NO.	TOTAL SHEETS
				6	ARK.			
				JOB NO.		090065	440	460

(2) CROSS SECTIONS

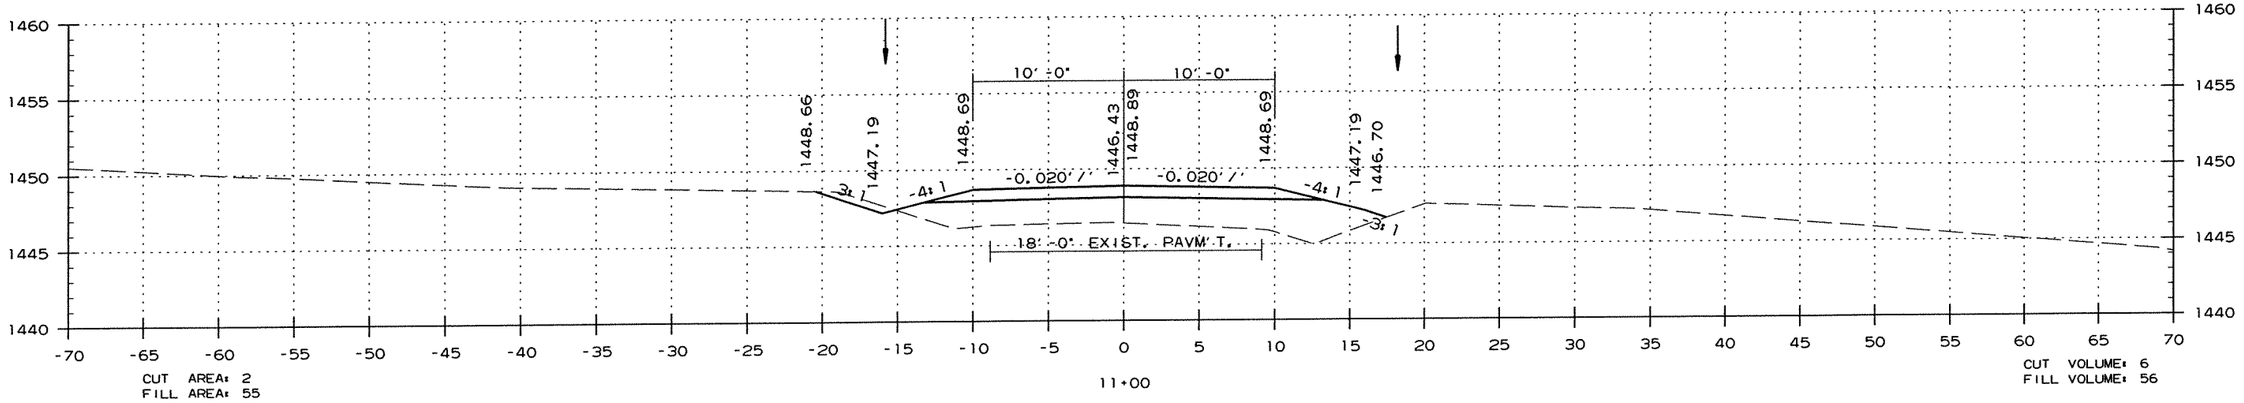

10+59.50 BEGIN X-SECT
CO. RD. 857/OLD LIBERTY RD.

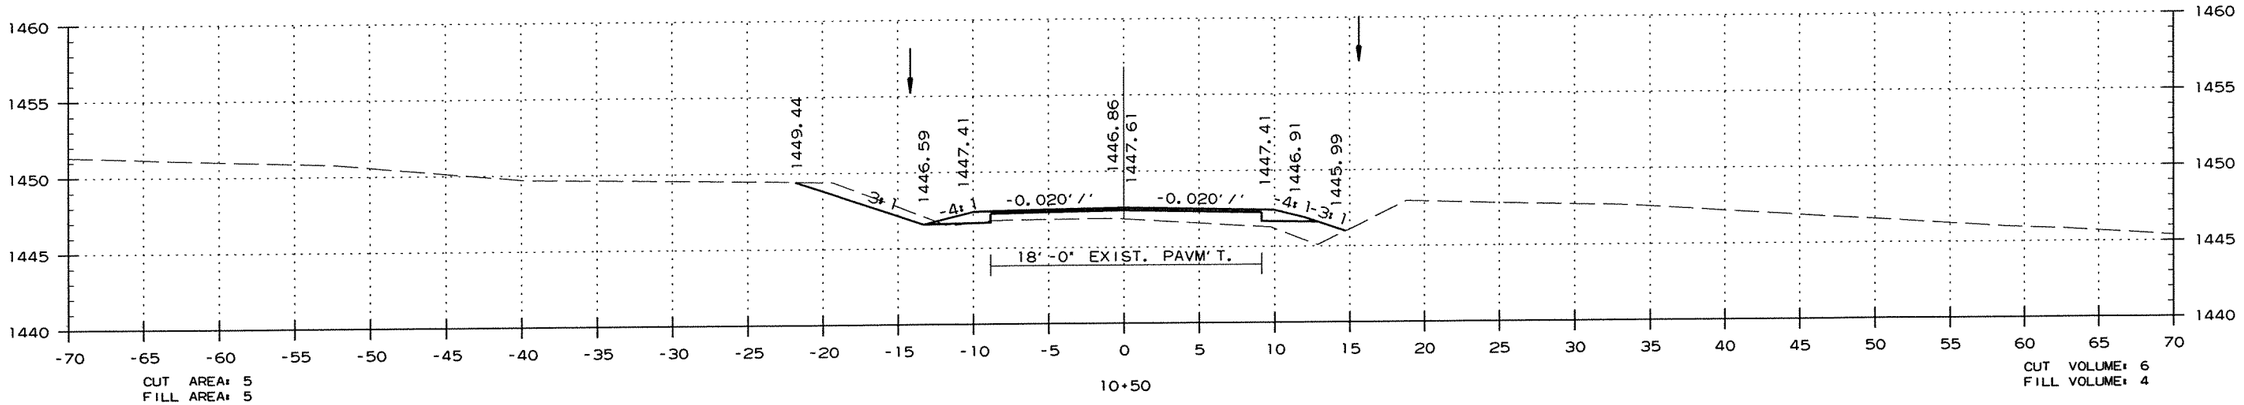


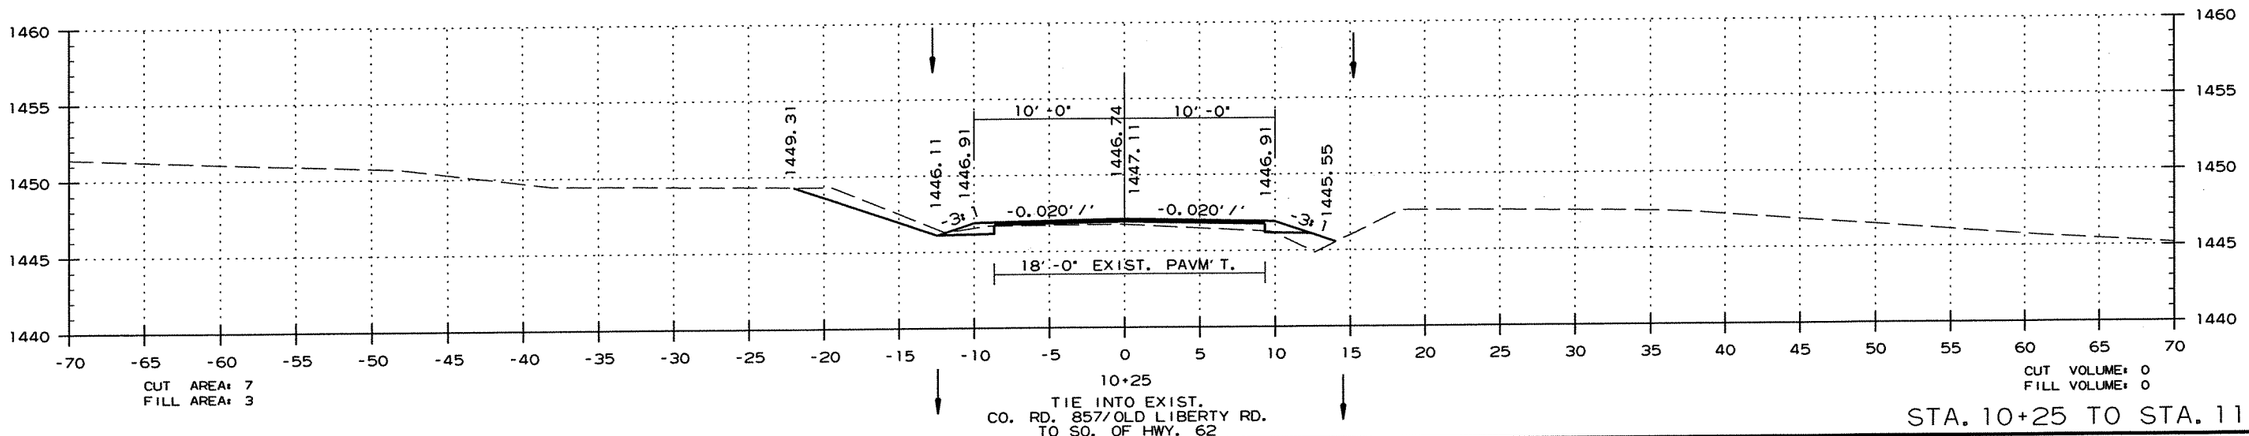



STA. 10+25 TO STA. 11+00

DATE REVISED	DATE FILMED	DATE REVISED	DATE FILMED	FED.RD. DIST.NO.	STATE	FED.AID PROJ.NO.	SHEET NO.	TOTAL SHEETS
				6	ARK.			
				JOB NO.		090065	441	460

(2) CROSS SECTIONS

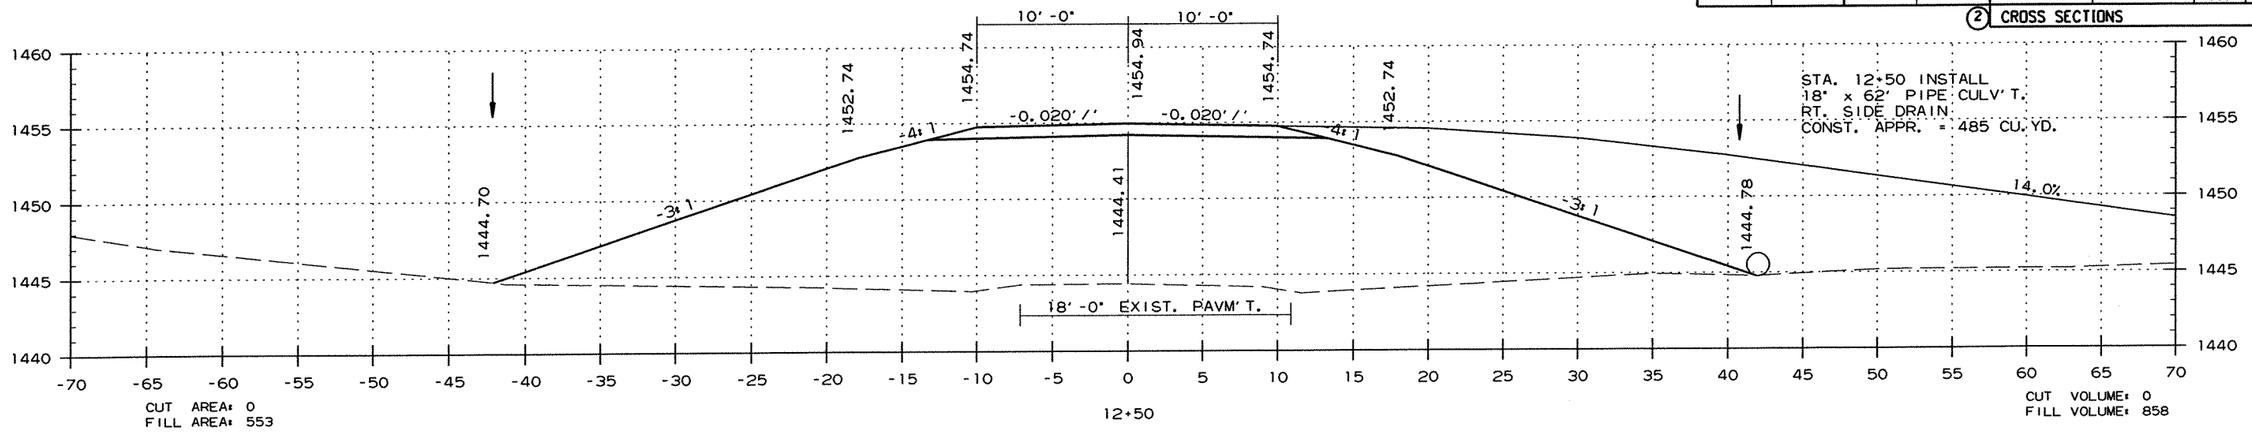

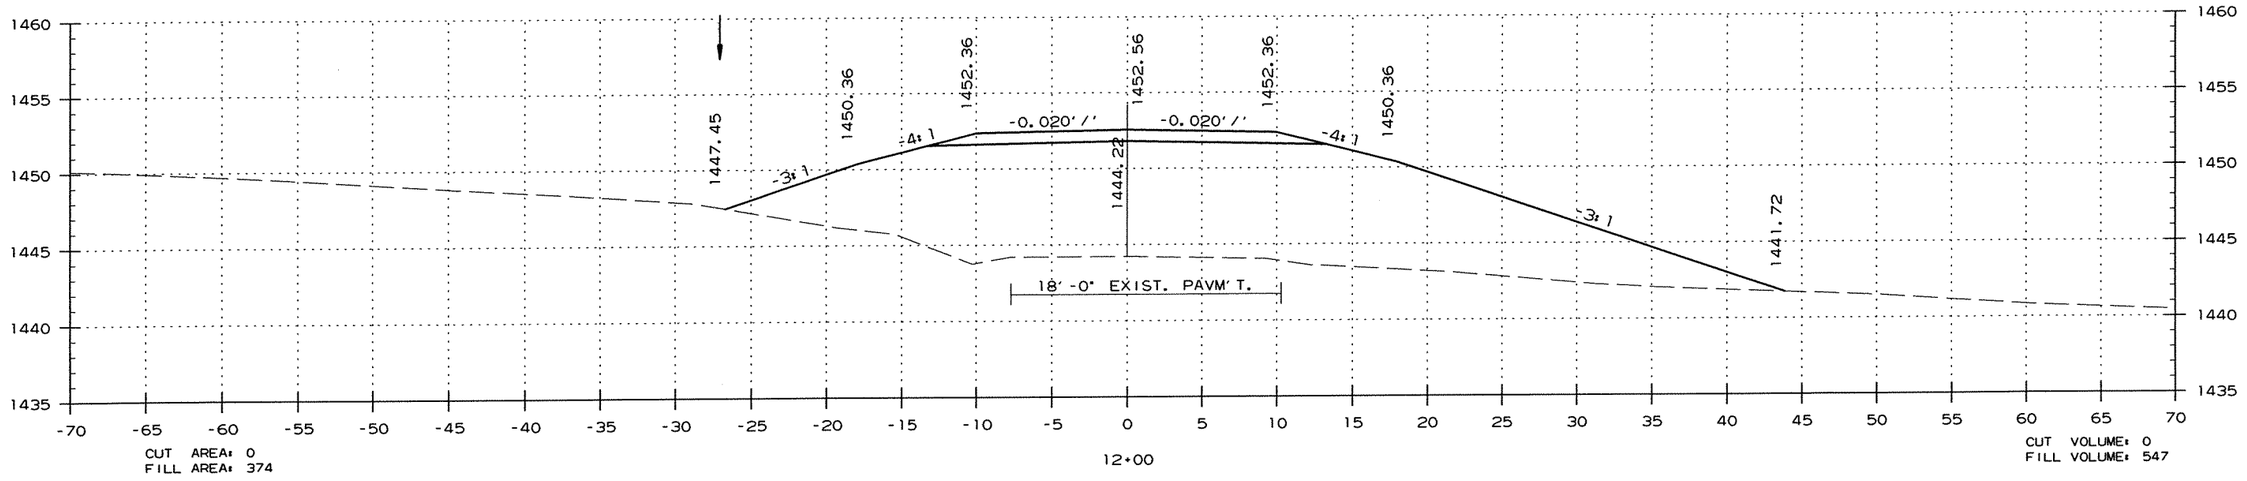


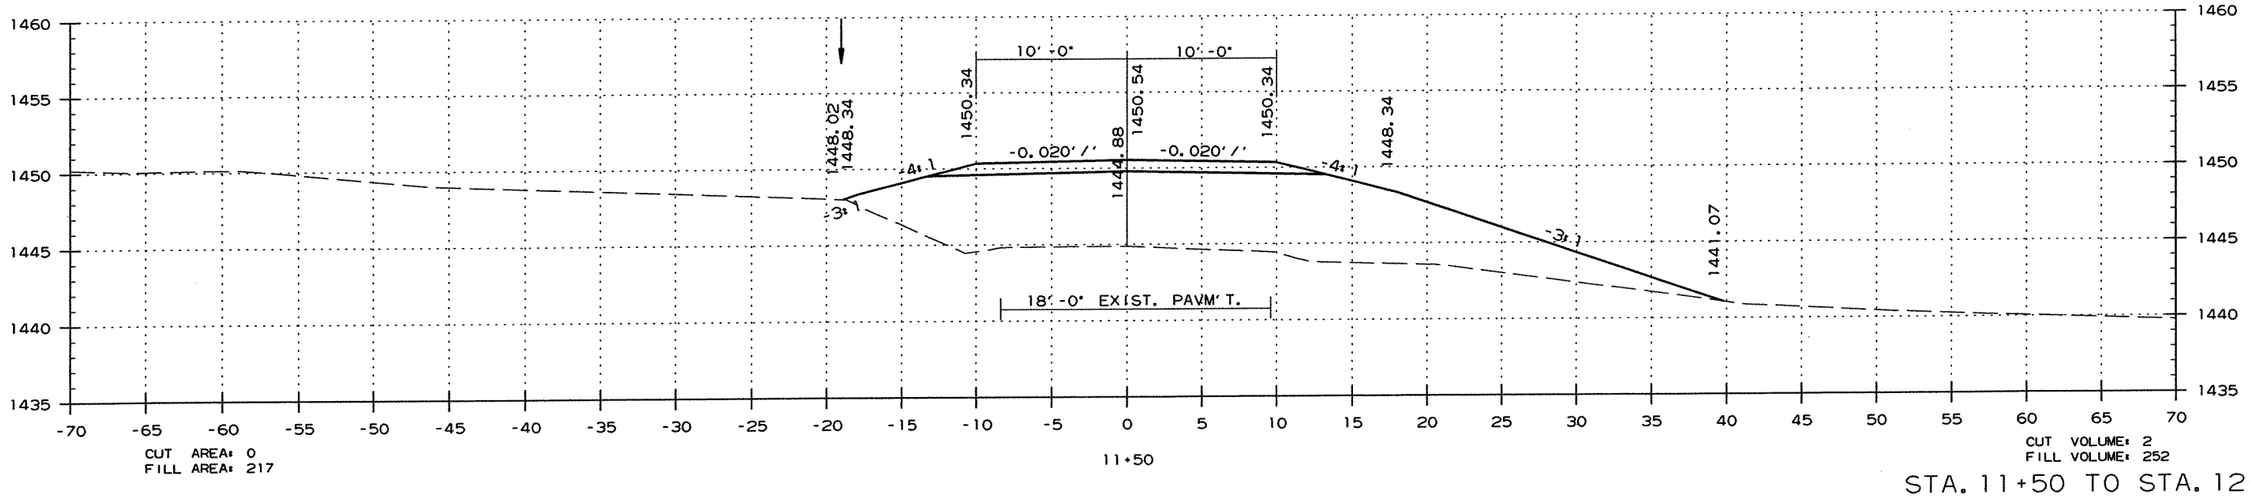


STA. 11+50 TO STA. 12+50

DATE REVISED	DATE FILMED	DATE REVISED	DATE FILMED	FED.RD. DIST.NO.	STATE	FED.AID PROJ.NO.	SHEET NO.	TOTAL SHEETS
				6	ARK.			
				JOB NO.		090065	442	460

(2) CROSS SECTIONS

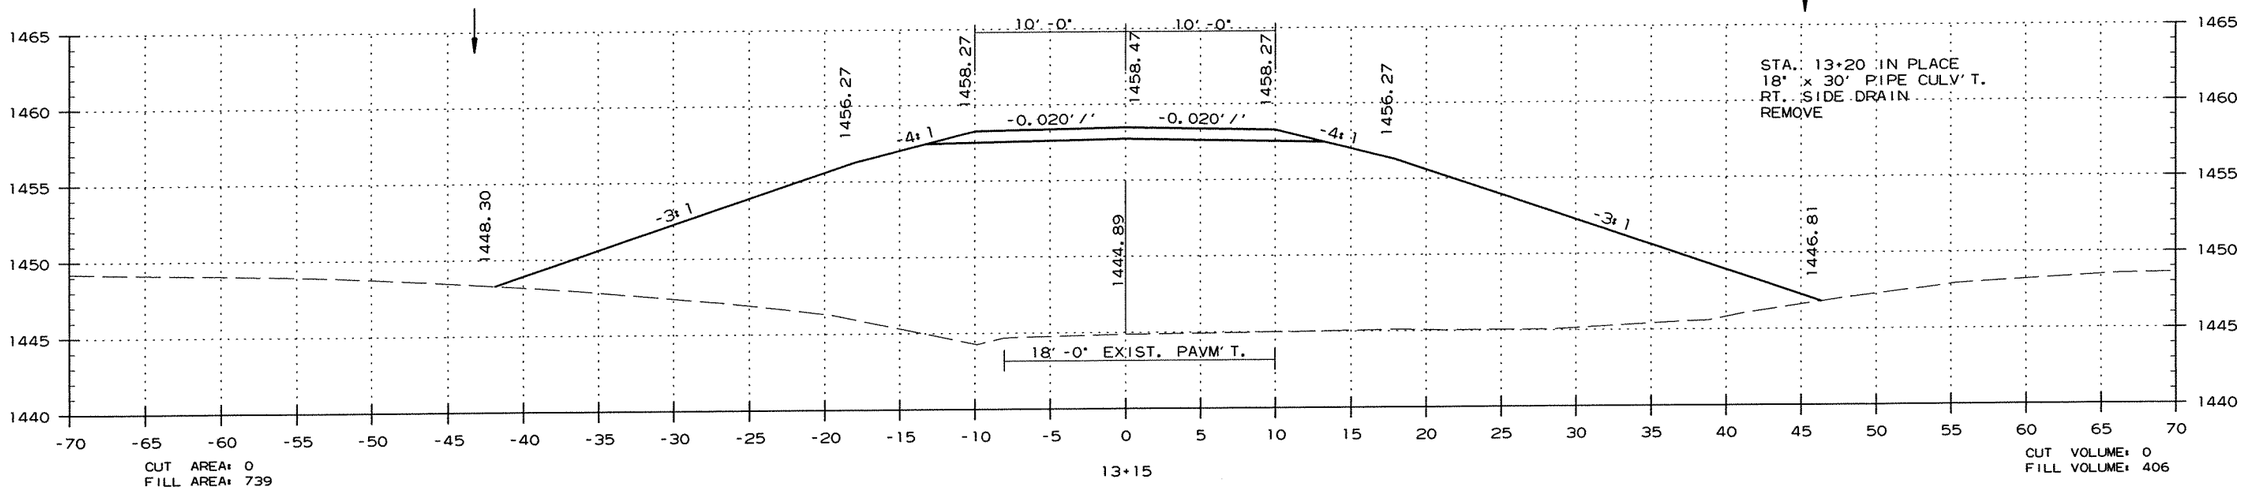


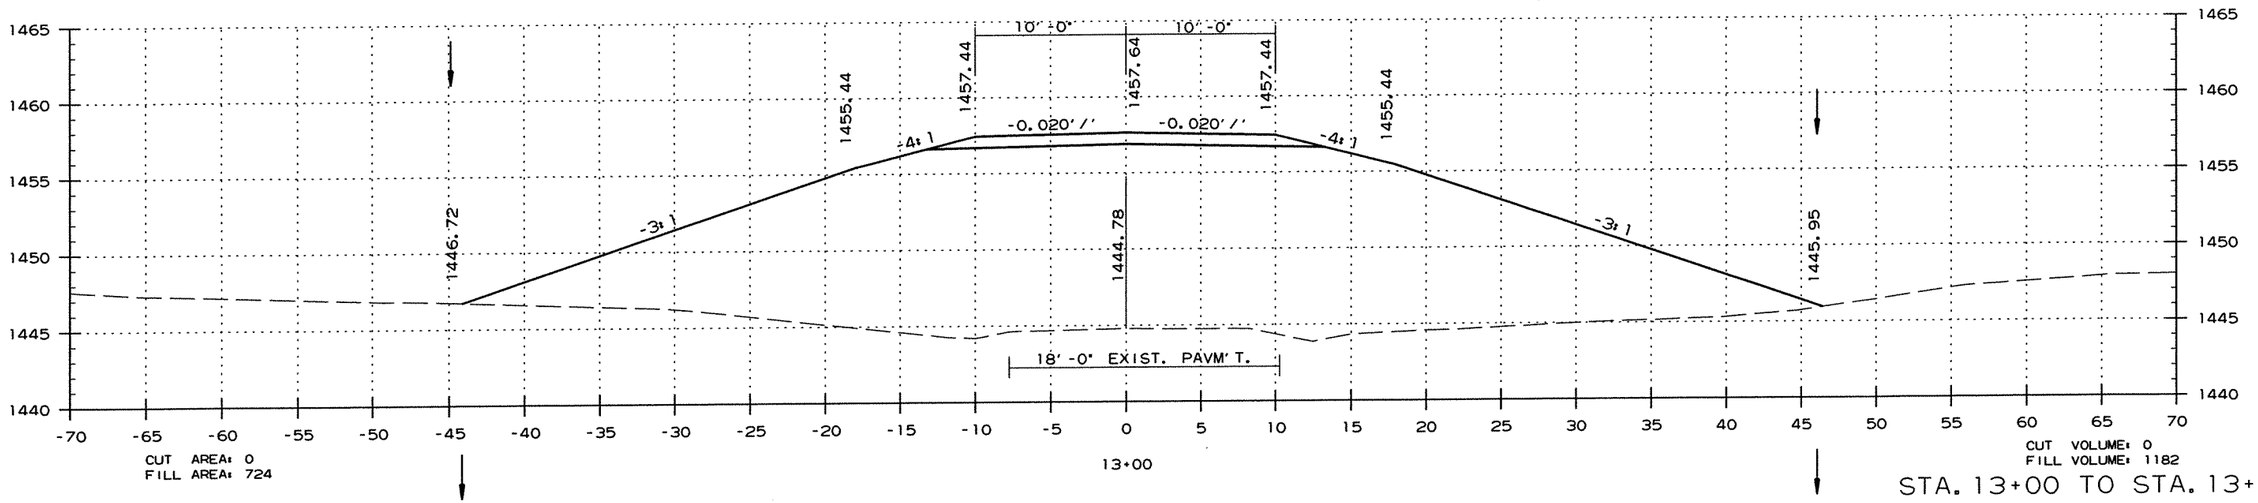


STA. 13+00 TO STA. 13+15

DATE REVISED	DATE FILMED	DATE REVISED	DATE FILMED	FED.RD. DIST.NO.	STATE	FED.AID PROJ.NO.	SHEET NO.	TOTAL SHEETS
				6	ARK.			
				JOB NO.		090065	443	460

(2) CROSS SECTIONS

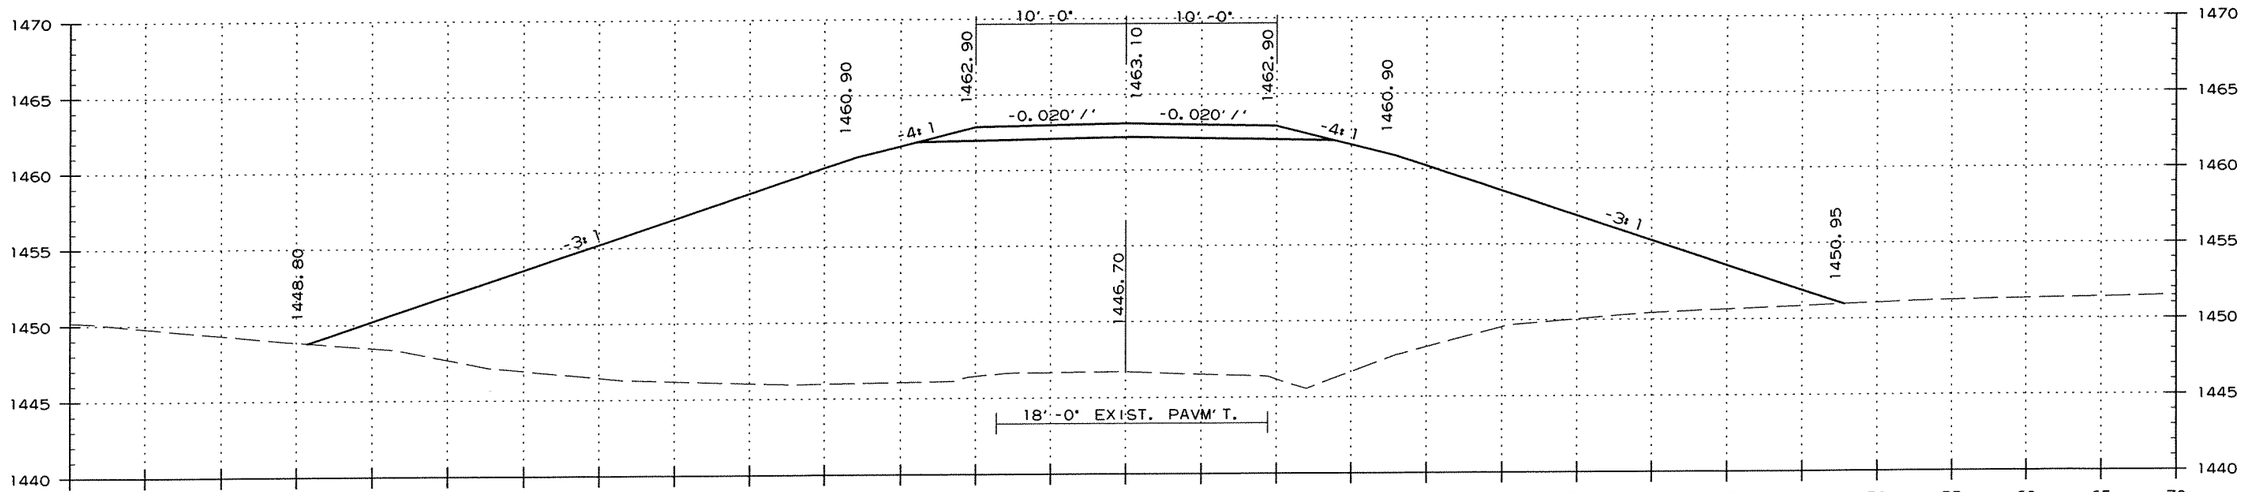


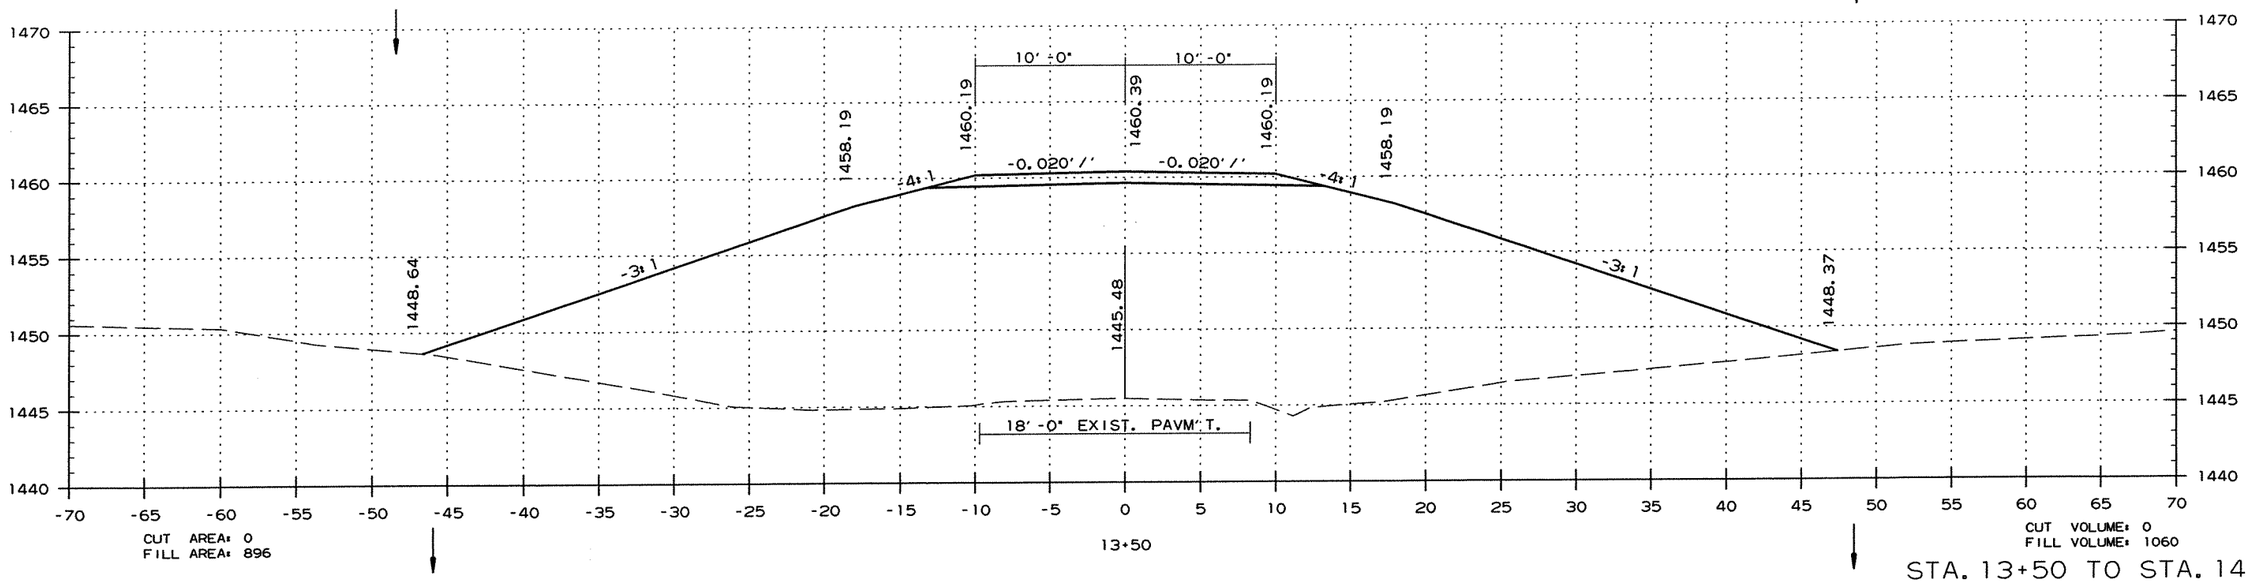


STA. 13+50 TO STA. 14+00

DATE REVISED	DATE FILMED	DATE REVISED	DATE FILMED	FED.RD. DIST.NO.	STATE	FED.AID PROJ.NO.	SHEET NO.	TOTAL SHEETS
				6	ARK.			
				JOB NO.		090065	444	460

(2) CROSS SECTIONS

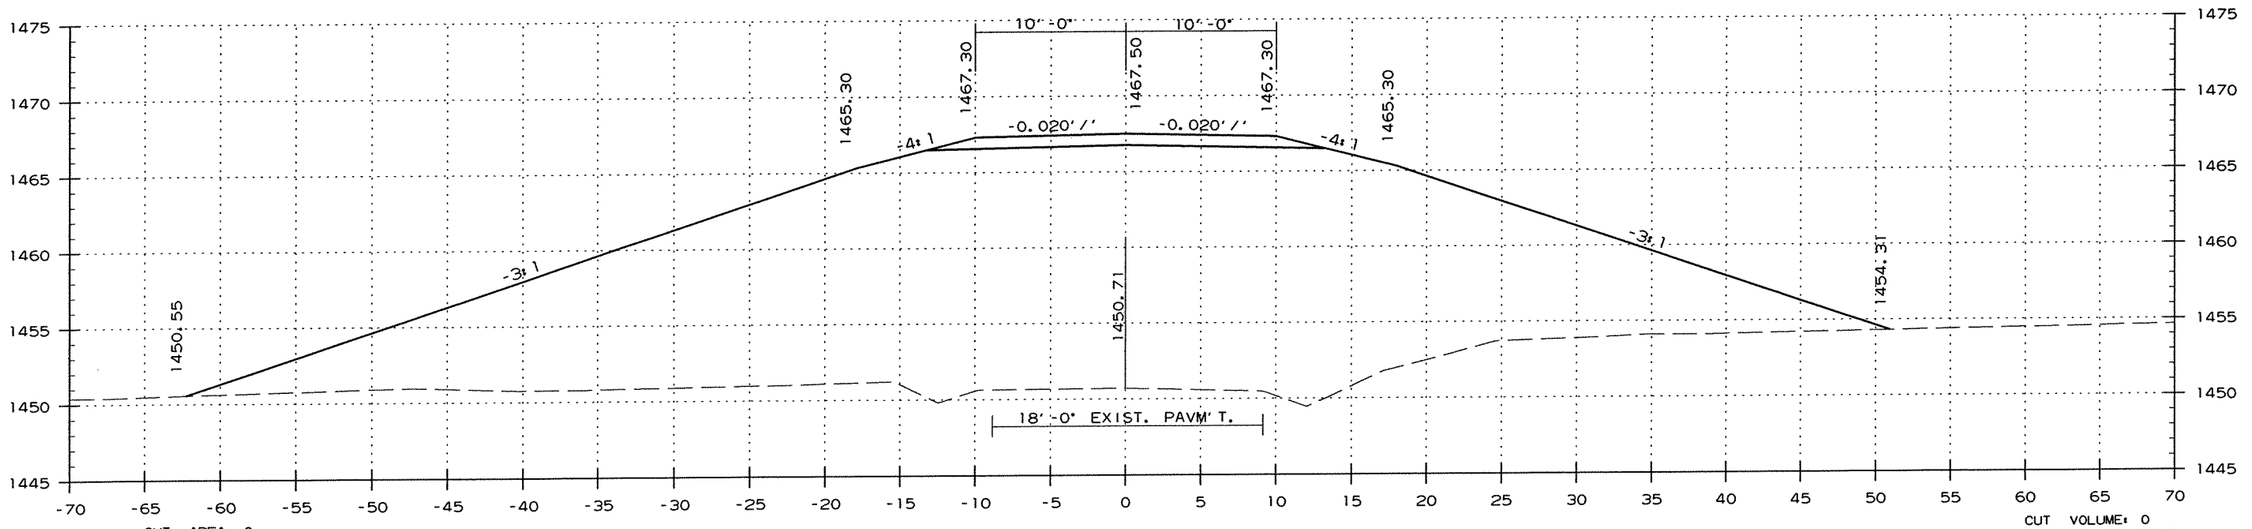


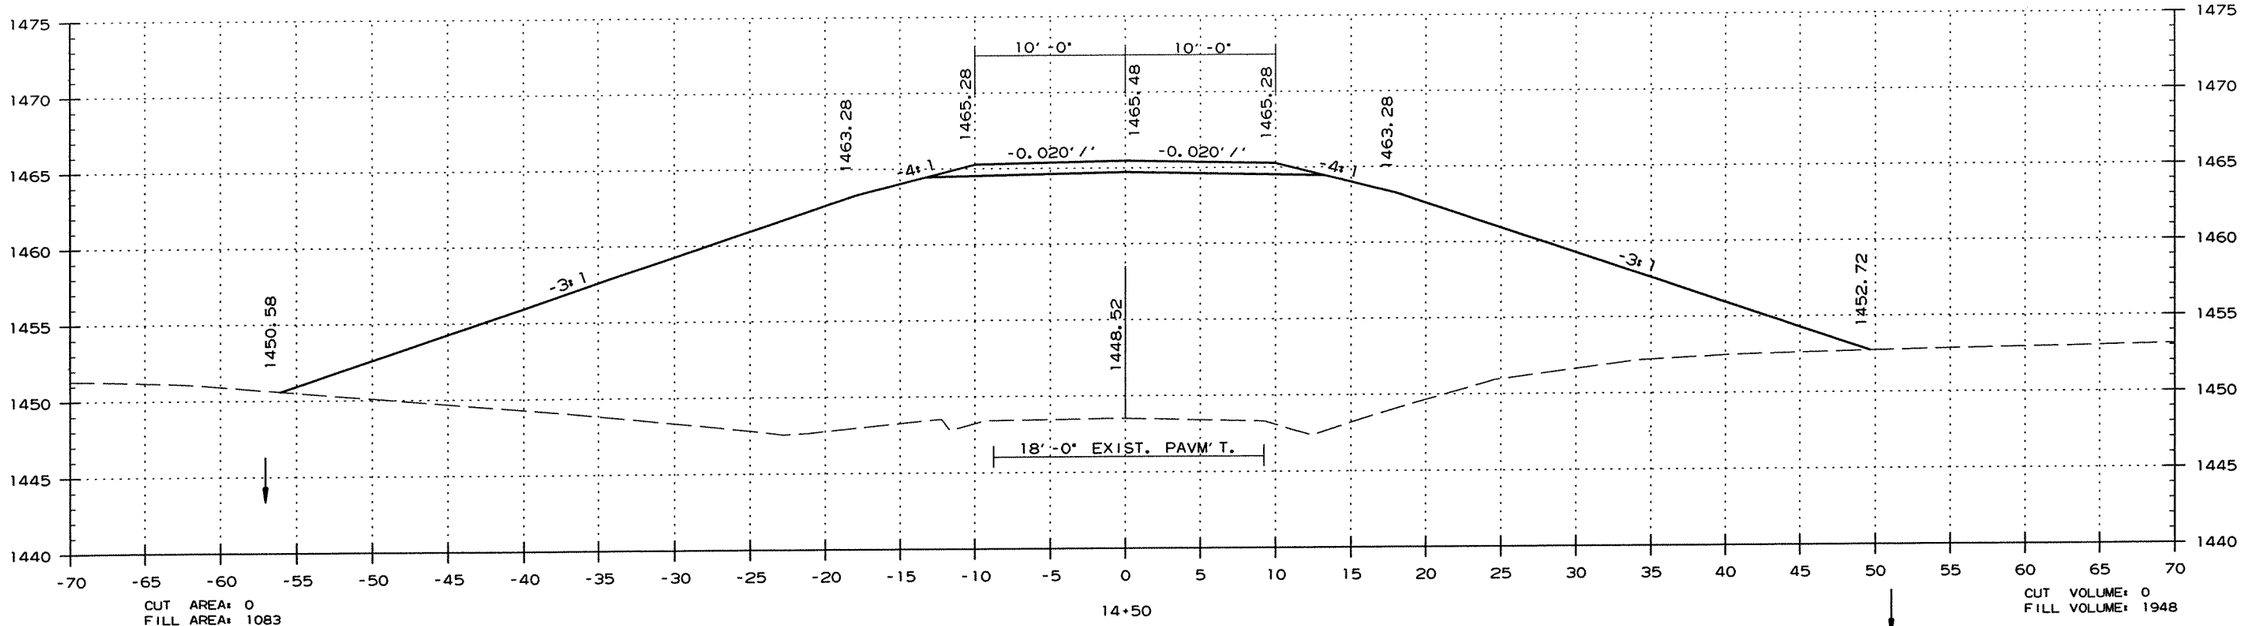


STA. 14+50 TO STA. 15+00

DATE REVISED	DATE FILMED	DATE REVISED	DATE FILMED	FED.RD. DIST.NO.	STATE	FED.AID PROJ.NO.	SHEET NO.	TOTAL SHEETS
				6	ARK.			
				JOB NO.		090065	445	460

(2) CROSS SECTIONS

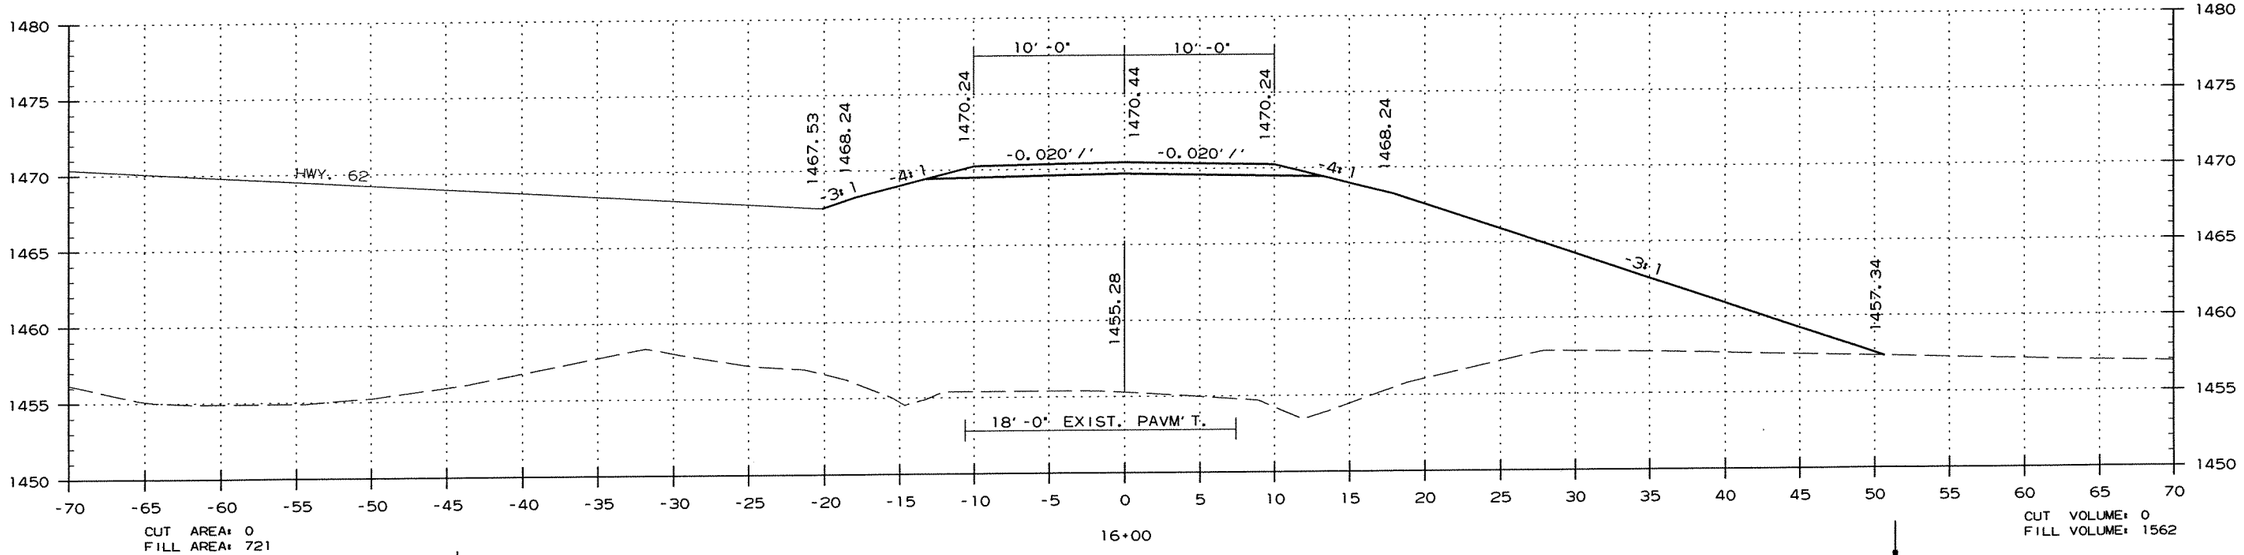


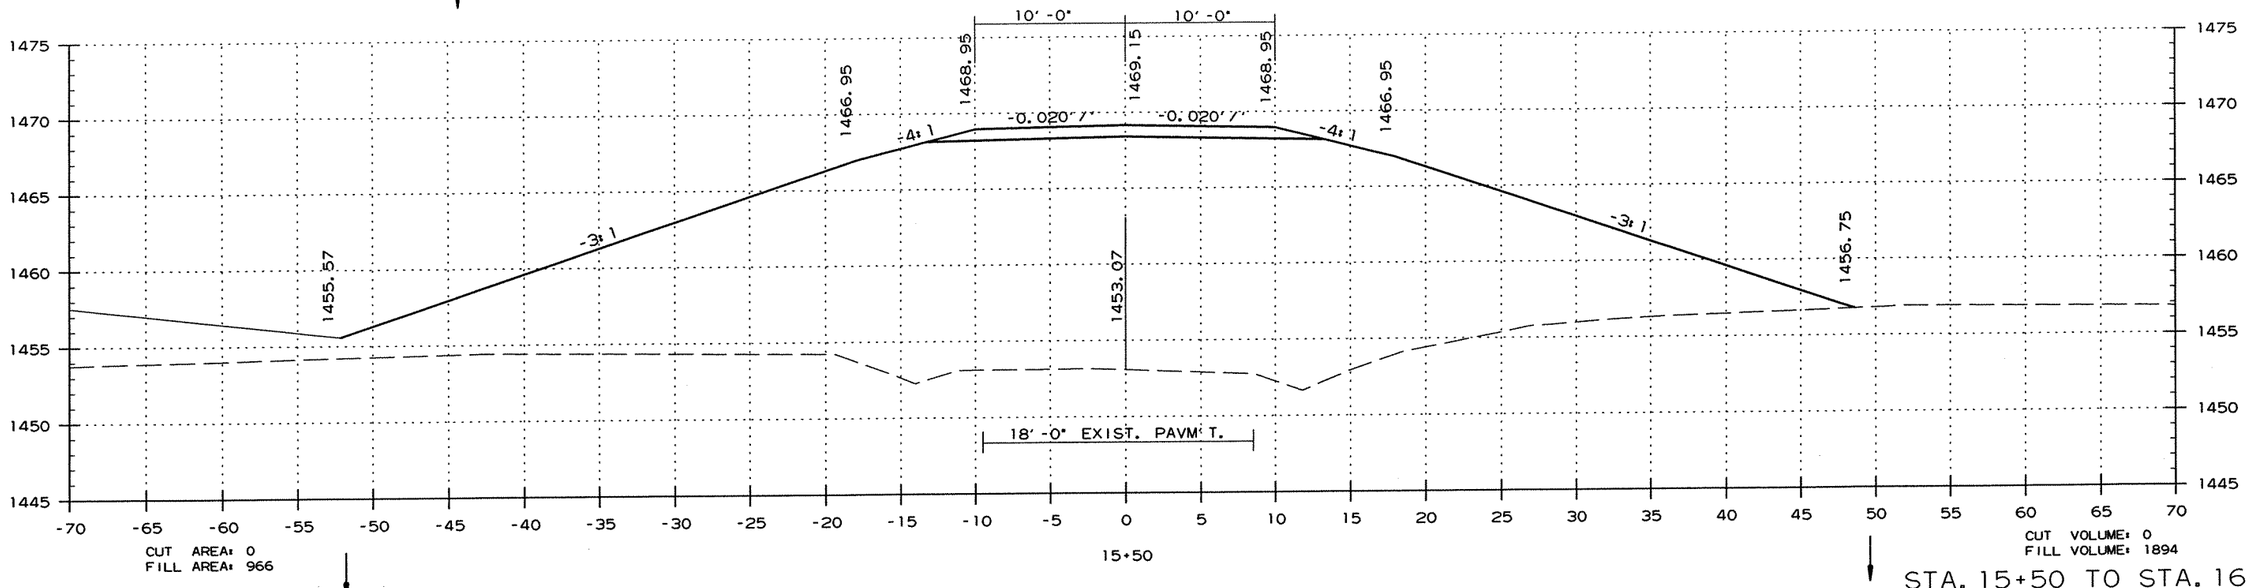


STA. 15+50 TO STA. 16+00

DATE REVISED	DATE FILMED	DATE REVISED	DATE FILMED	FED.RD. DIST.NO.	STATE	FED.AID PROJ.NO.	SHEET NO.	TOTAL SHEETS
				6	ARK.			
				JOB NO.		090065	446	460

(2) CROSS SECTIONS

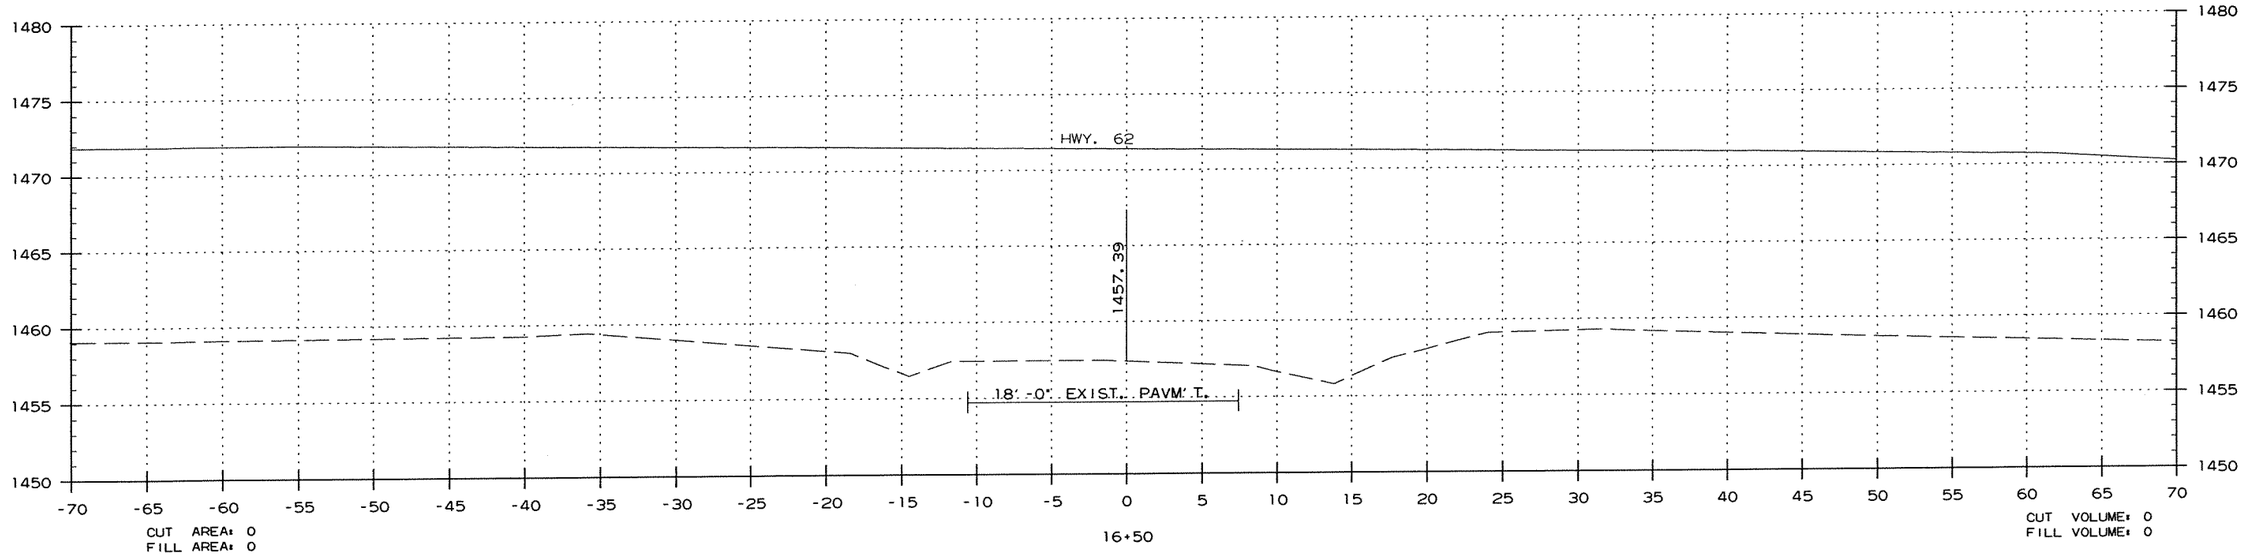

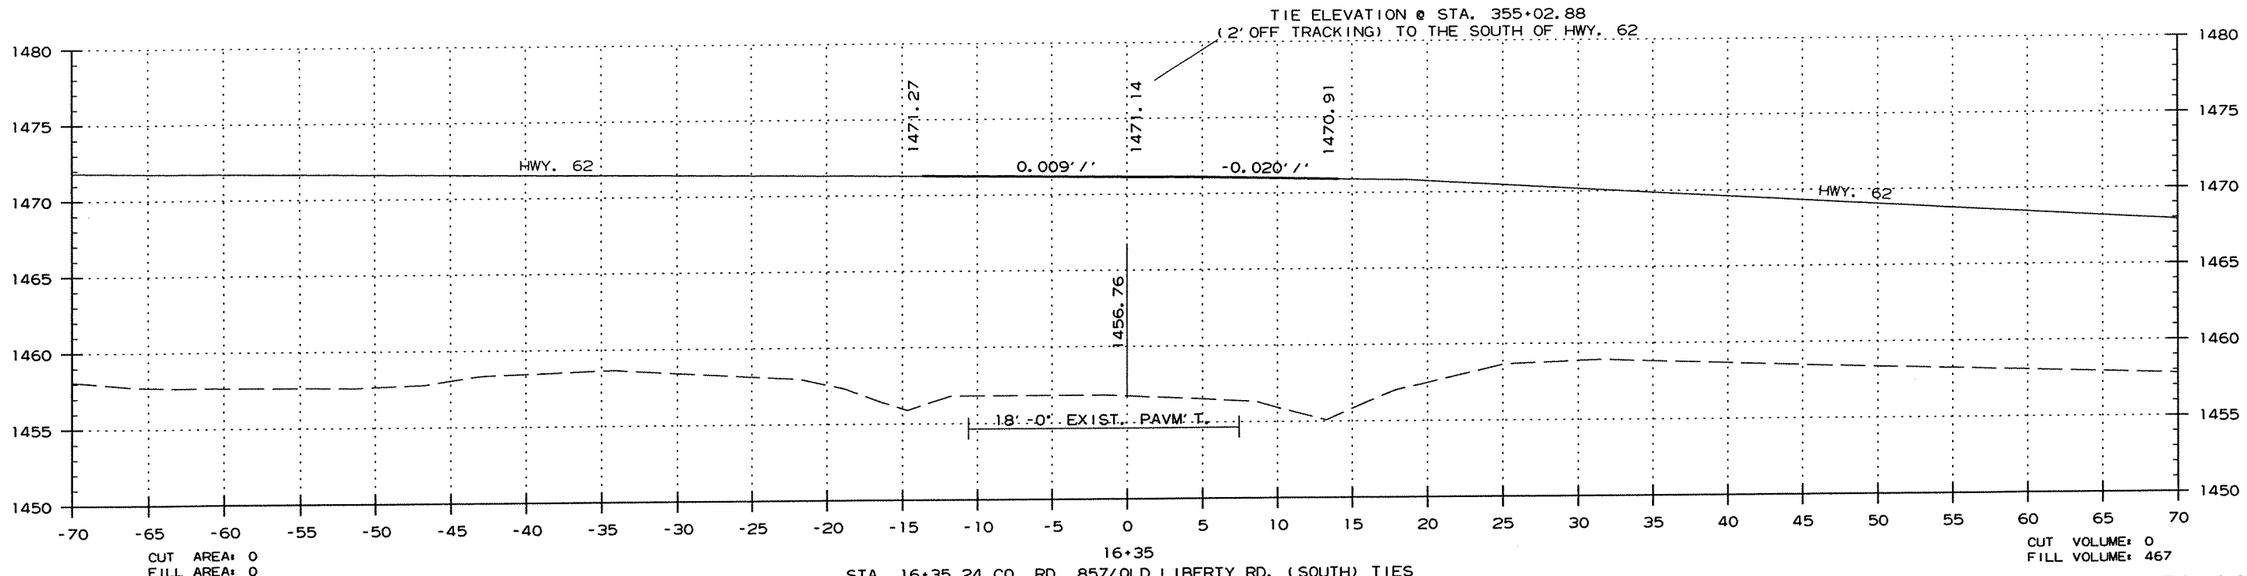


STA. 16+35.24 CO. RD. 857/OLD LIBERTY RD. (SOUTH) TIES
@ STA. 355+02.88 ON HWY. 62
(SEE HWY. 62 X-SECT. 355+02.88)


STA. 16+35 TO STA. 16+50

DATE REVISED	DATE FILMED	DATE REVISED	DATE FILMED	FED.RD. DIST.NO.	STATE	FED.AID PROJ.NO.	SHEET NO.	TOTAL SHEETS
				6	ARK.			
				JOB NO.		090065	447	460

(2) CROSS SECTIONS

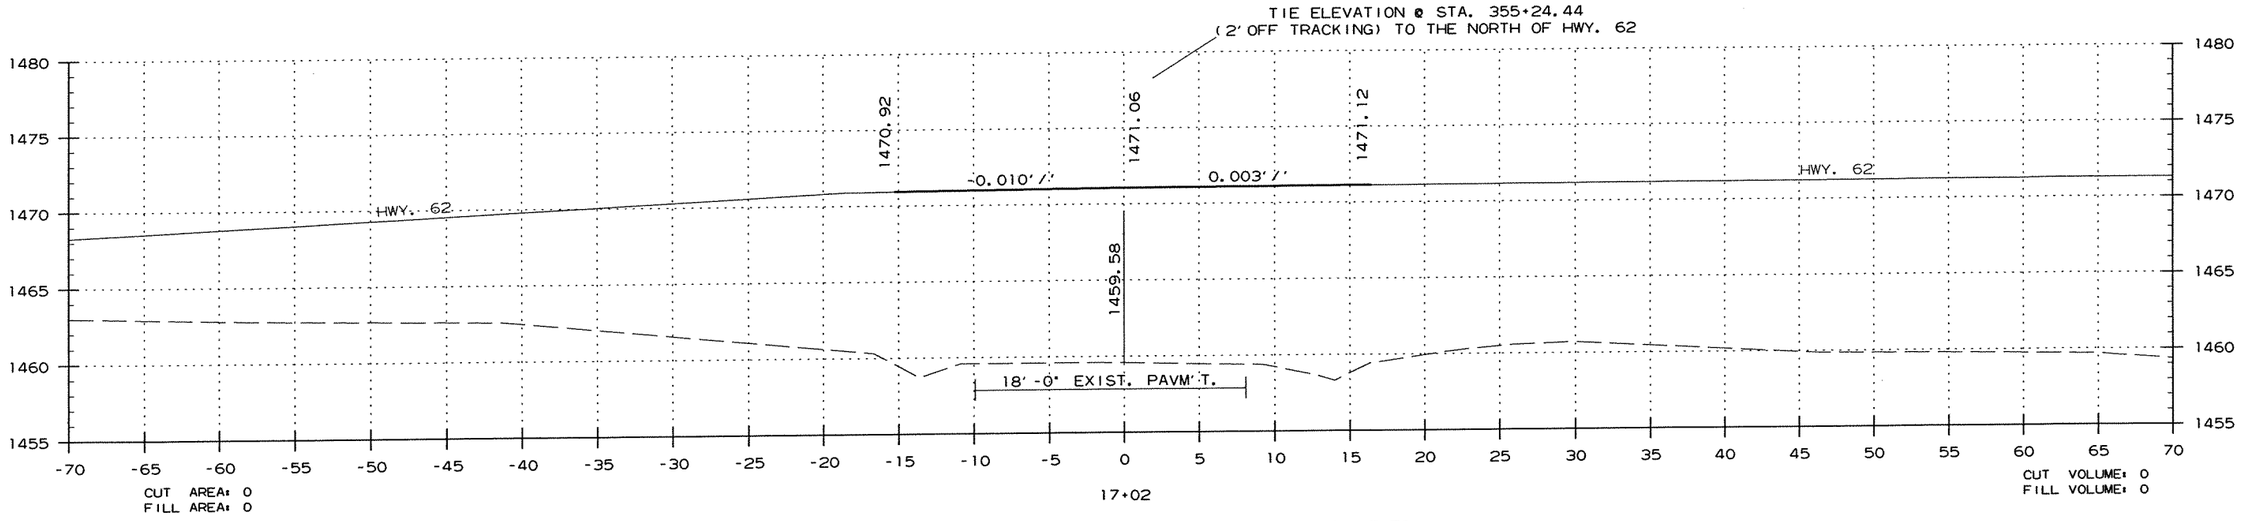


STA. 17+01.83 CO. RD. 857/OLD LIBERTY RD. (NORTH) TIES
@ STA. 355+24.44 ON HWY. 62

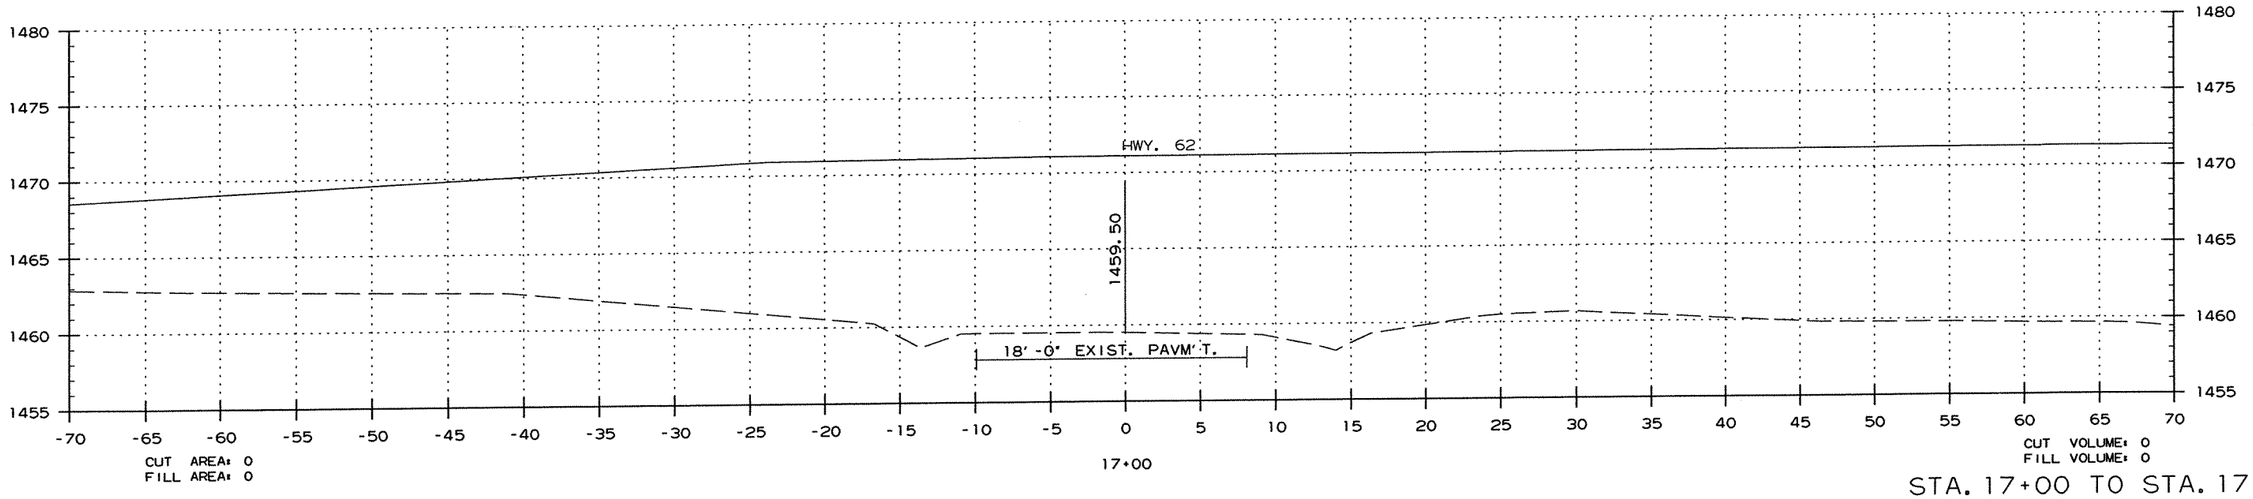



STA. 17+00 TO STA. 17+02

DATE REVISED	DATE FILMED	DATE REVISED	DATE FILMED	FED.RD. DIST.NO.	STATE	FED.AID PROJ.NO.	SHEET NO.	TOTAL SHEETS
				6	ARK.			
				JOB NO.		090065	448	460

(2) CROSS SECTIONS

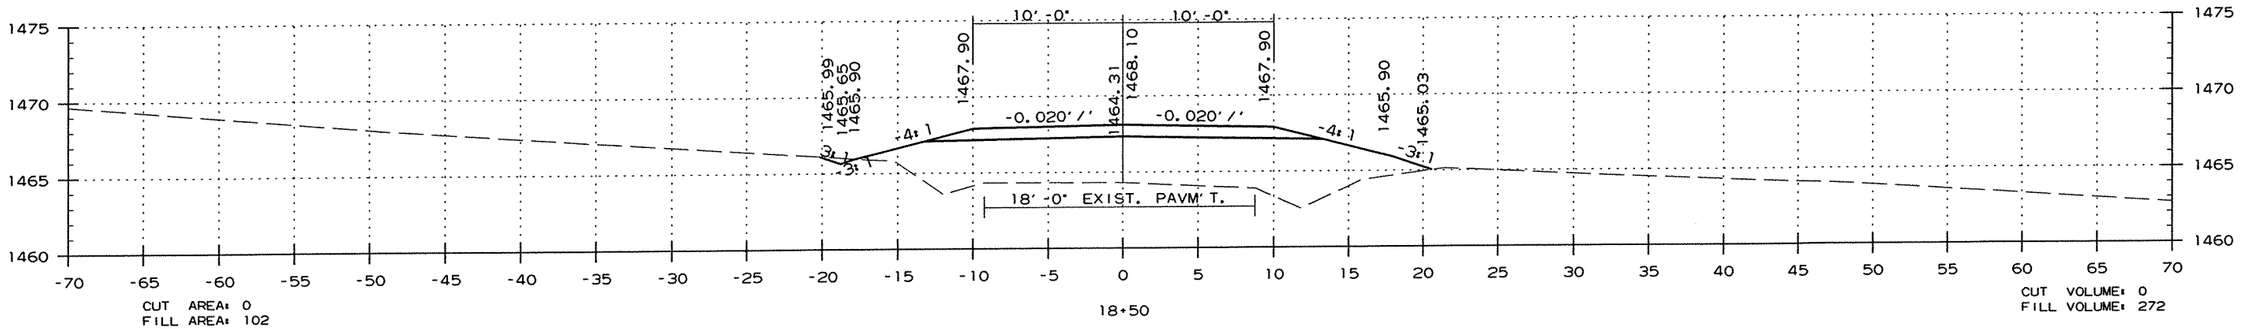

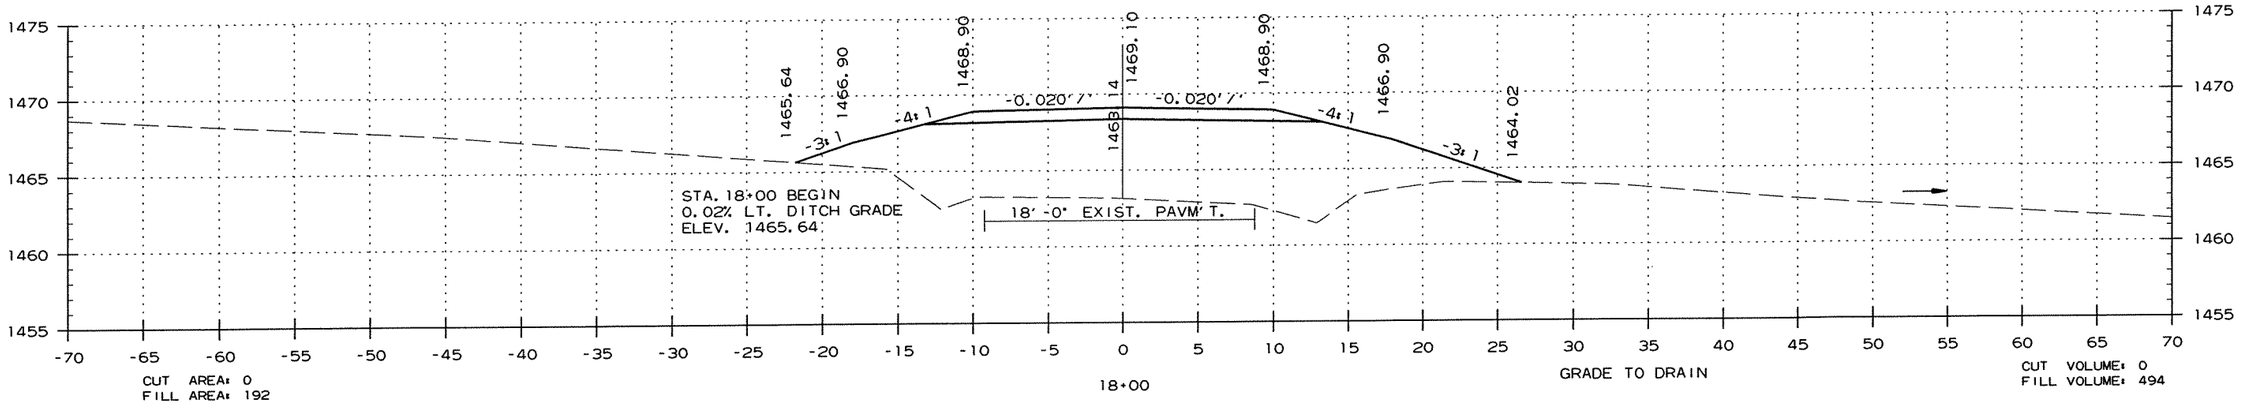

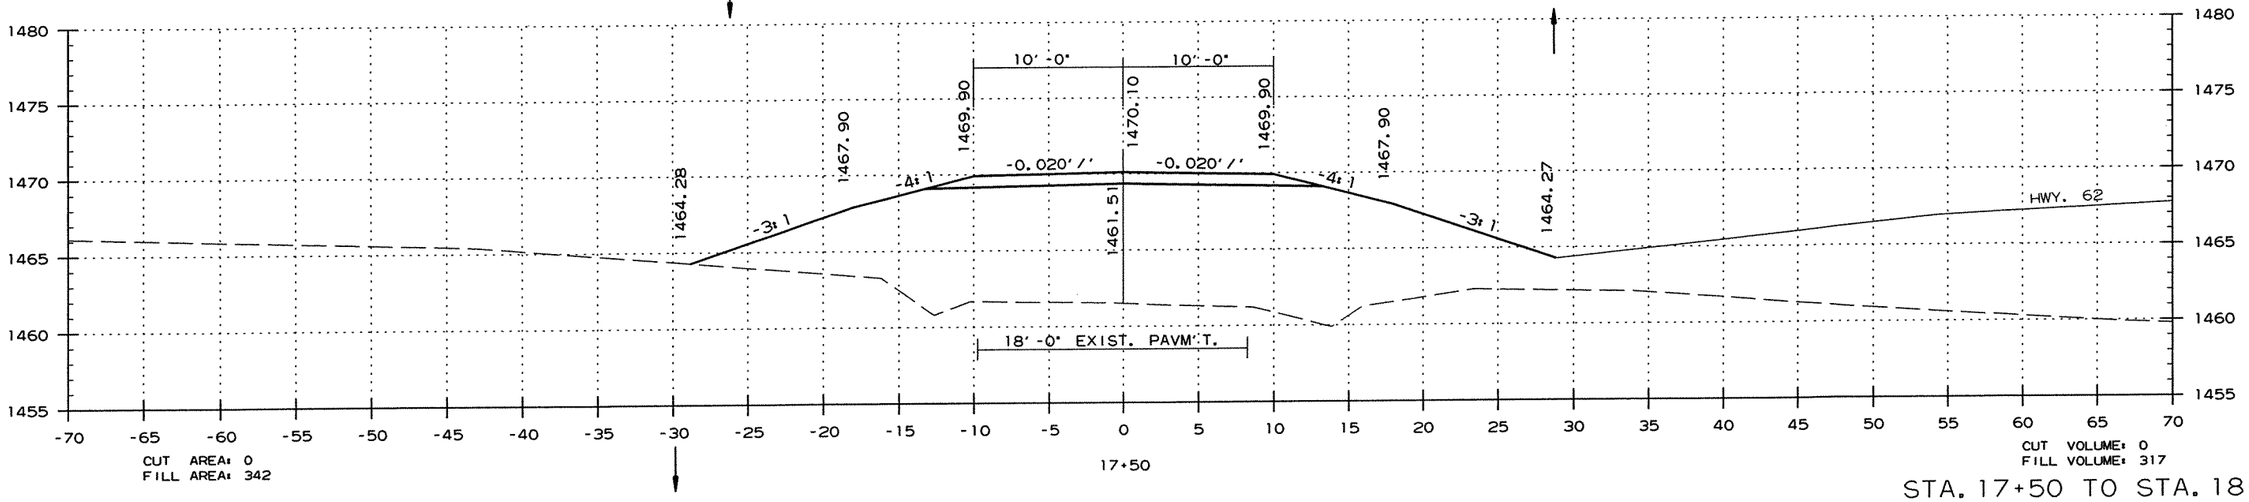


STA. 17+50 TO STA. 18+50

DATE REVISED	DATE FILMED	DATE REVISED	DATE FILMED	FED.RD. DIST.NO.	STATE	FED.AID PROJ.NO.	SHEET NO.	TOTAL SHEETS
				6	ARK.			
				JOB NO.		090065	449	460


(2) CROSS SECTIONS

STA. 19+90 IN PLACE
18" x 40' PIPE CULV'T.
RT. SIDE DRAIN
REMOVE & INSTALL
21" x 15" x 28' PIPE CULV'T.
RT. SIDE DRAIN
CONST. APPR. = 5 CU.YD.

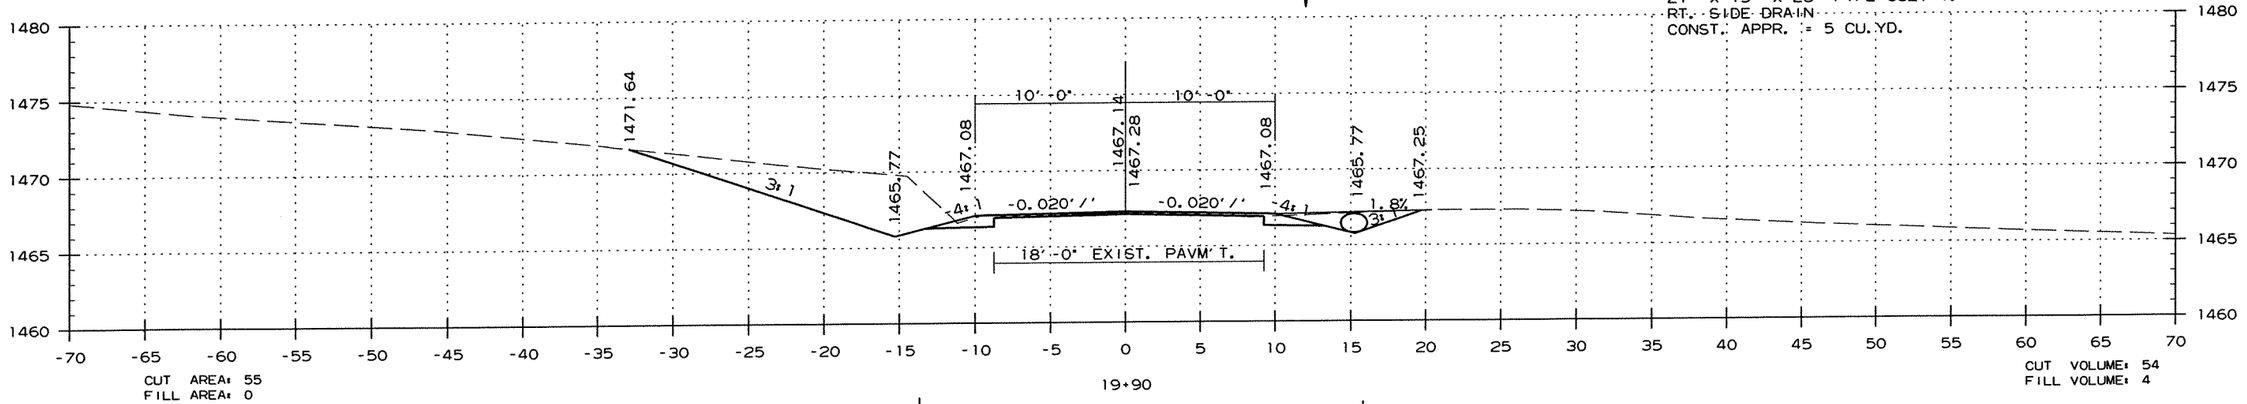


CUT AREA: 55
FILL AREA: 0

CUT VOLUME: 54
FILL VOLUME: 4

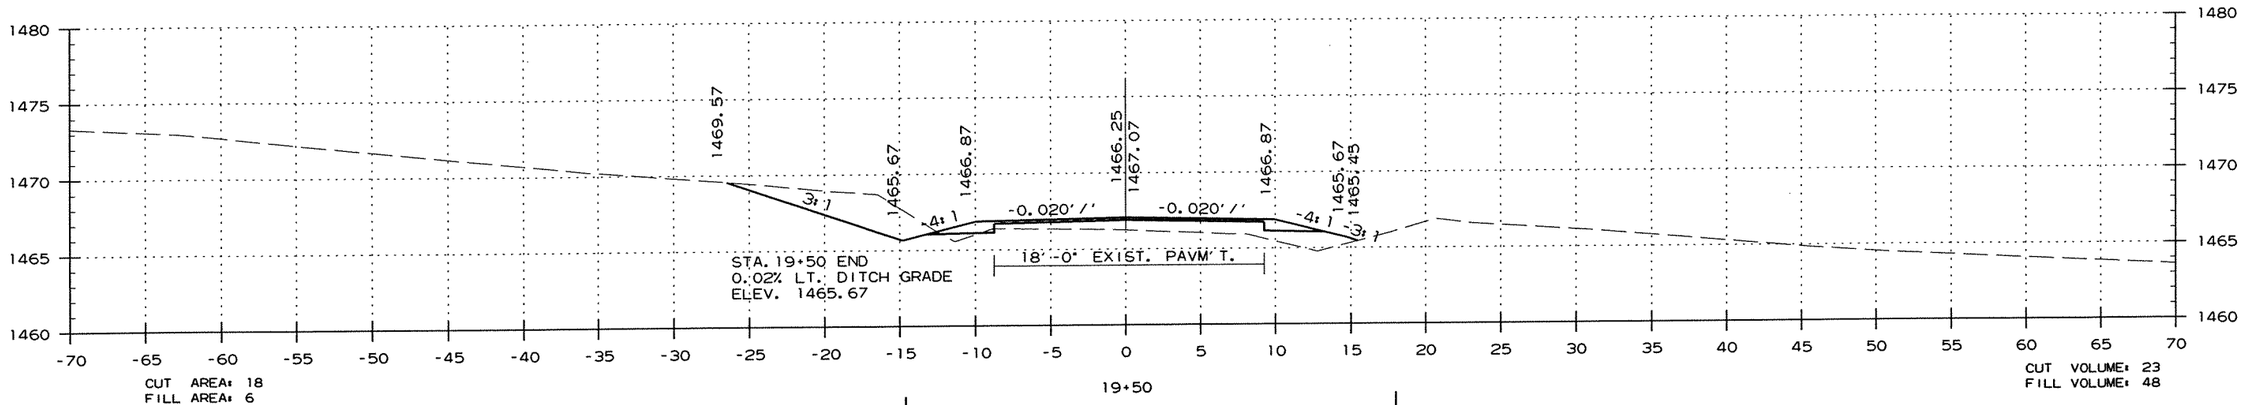

CUT AREA: 18
FILL AREA: 6

CUT VOLUME: 23
FILL VOLUME: 48

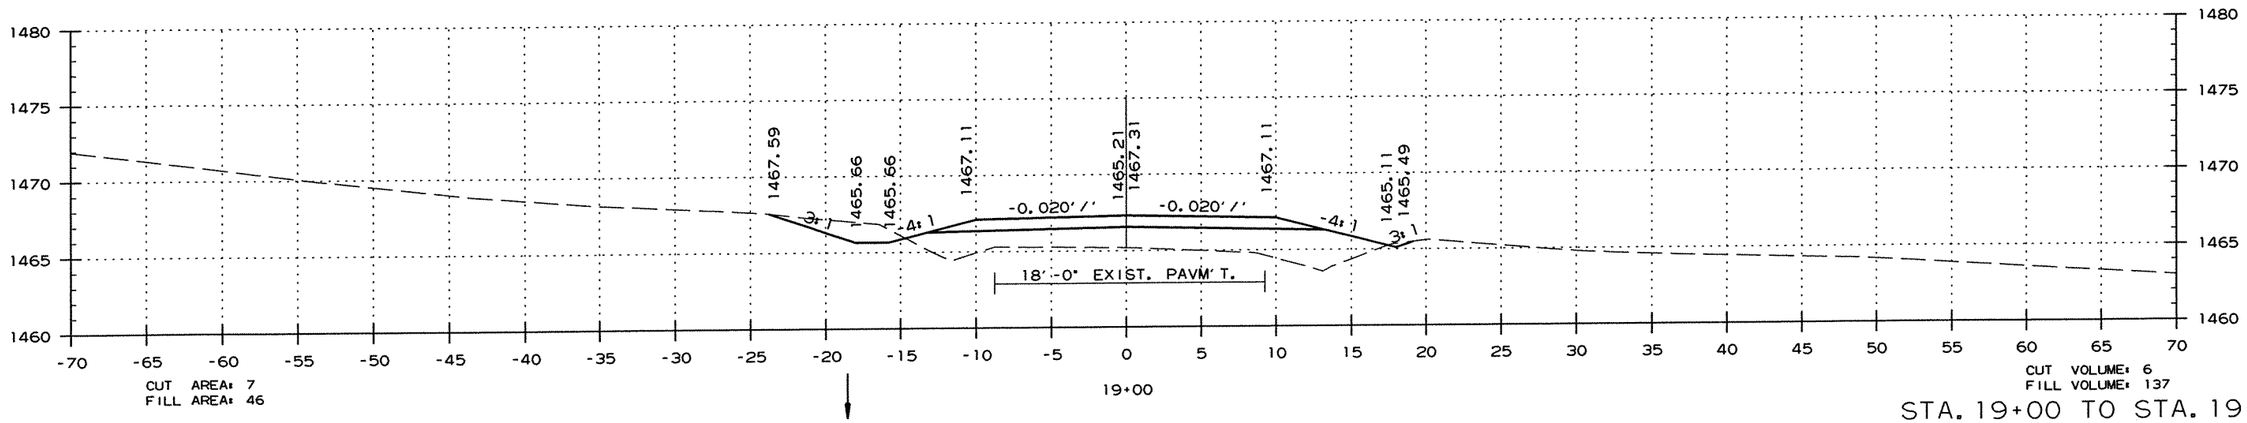


CUT AREA: 7
FILL AREA: 46

CUT VOLUME: 6
FILL VOLUME: 137

STA. 19+00 TO STA. 19+90

DATE REVISED	DATE FILMED	DATE REVISED	DATE FILMED	FED.RD. DIST.NO.	STATE	FED.AID PROJ.NO.	SHEET NO.	TOTAL SHEETS
				6	ARK.			
				JOB NO.		090065	450	460


(2) CROSS SECTIONS

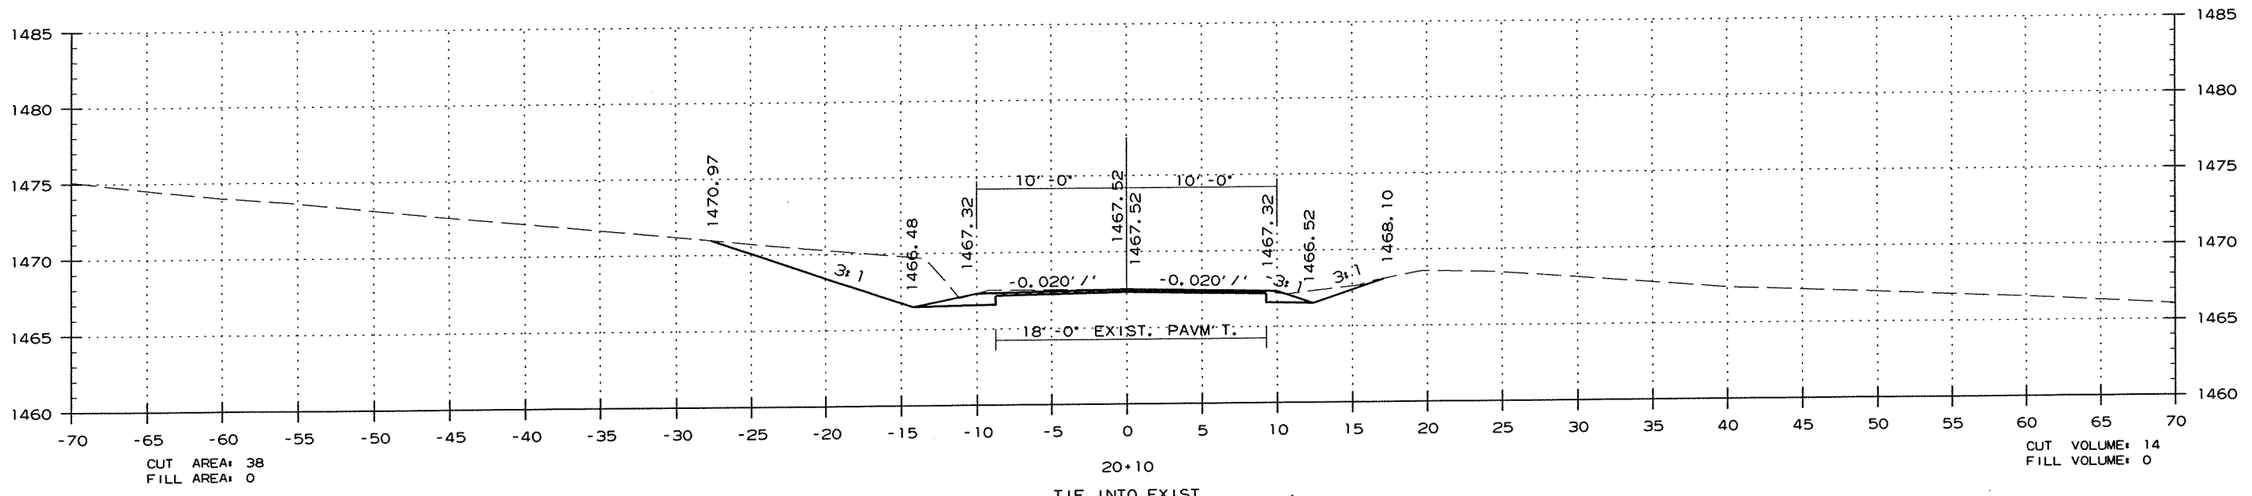

STA. 20+00 TO STA. 20+10


DATE REVISED	DATE FILMED	DATE REVISED	DATE FILMED	FED.RD. DIST.NO.	STATE	FED.AID PROJ.NO.	SHEET NO.	TOTAL SHEETS
				6	ARK.			
				JOB NO.		090065	451	460

(2) CROSS SECTIONS

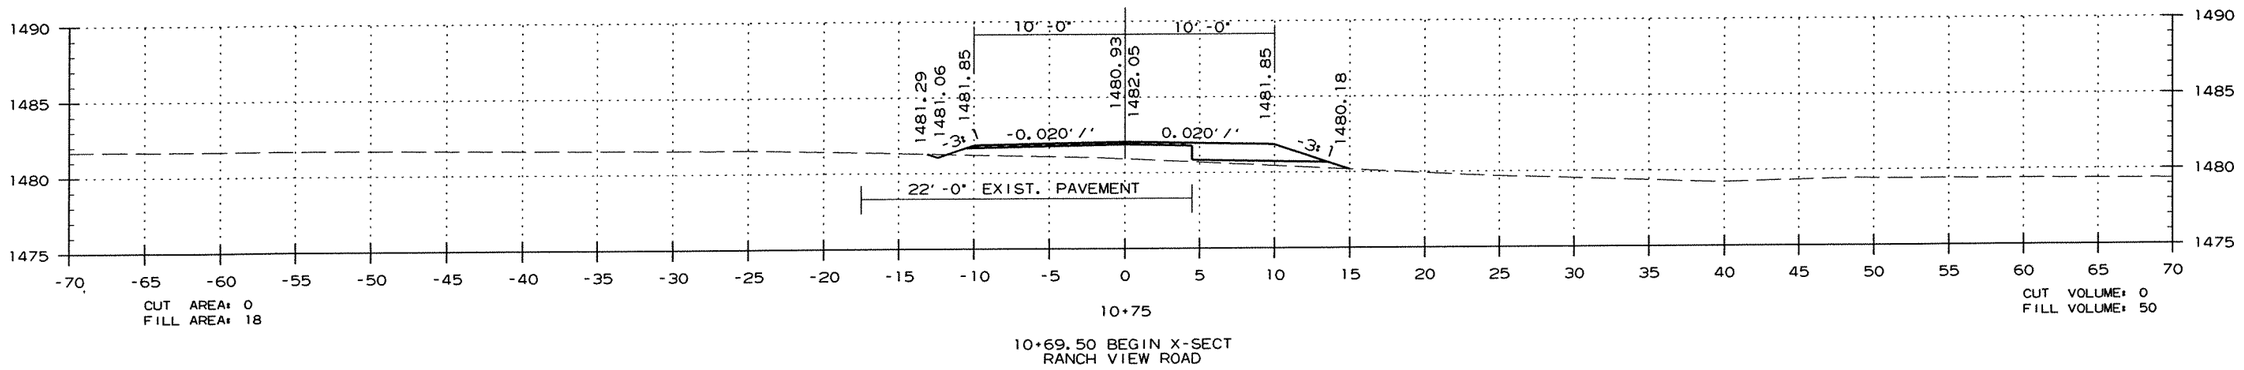


10+75

10+69.50 BEGIN X-SECT
RANCH VIEW ROAD

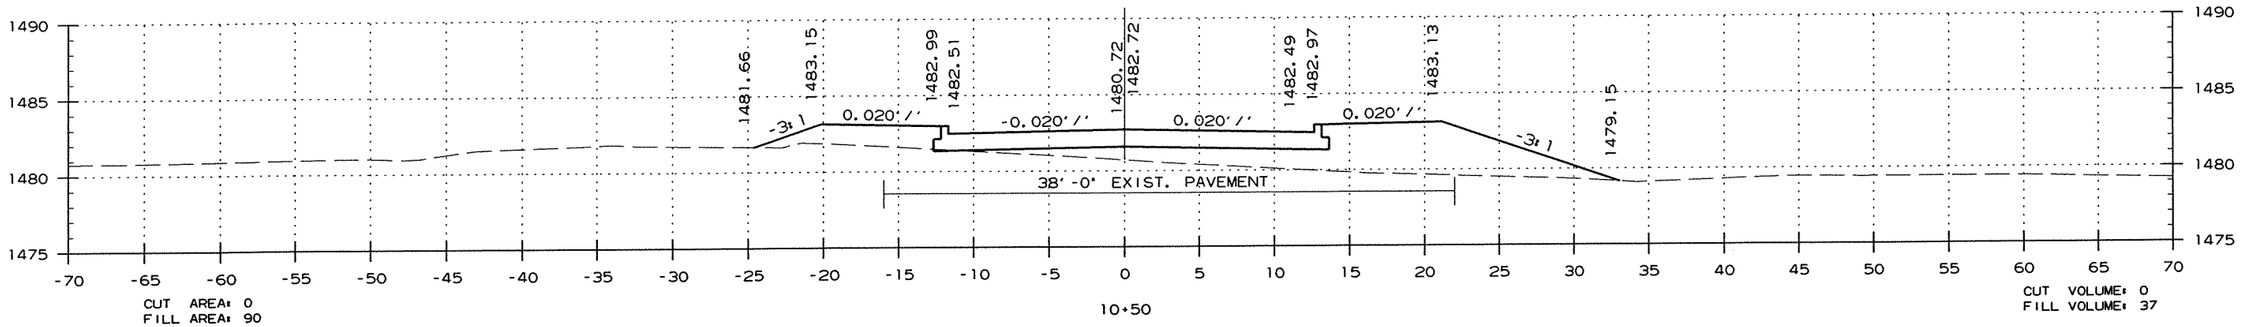

10+50

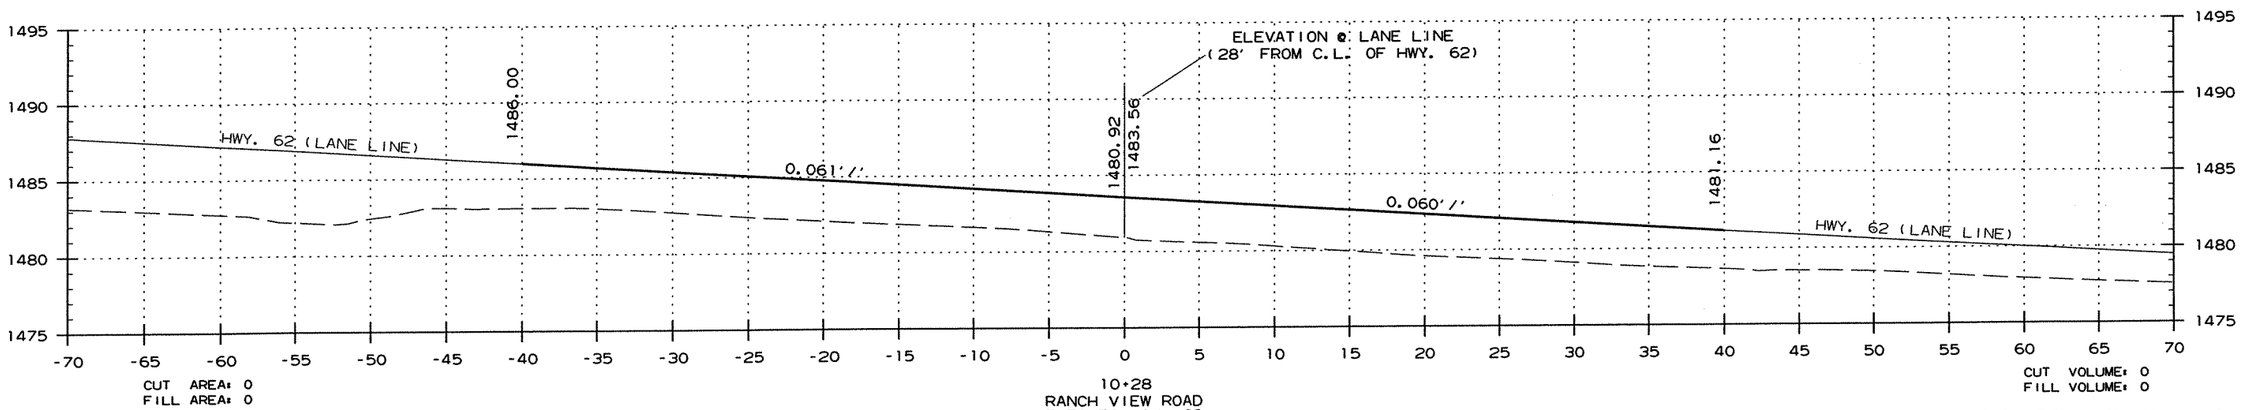


10+28
RANCH VIEW ROAD
TIES TO HWY. 62
@ STA. 378+55.32

STA. 10+28 TO STA. 10+75

DATE REVISED	DATE FILMED	DATE REVISED	DATE FILMED	FED.RD. DIST.NO.	STATE	FED.AID PROJ.NO.	SHEET NO.	TOTAL SHEETS
				6	ARK.			
				JOB NO.		090065	452	460


(2) CROSS SECTIONS

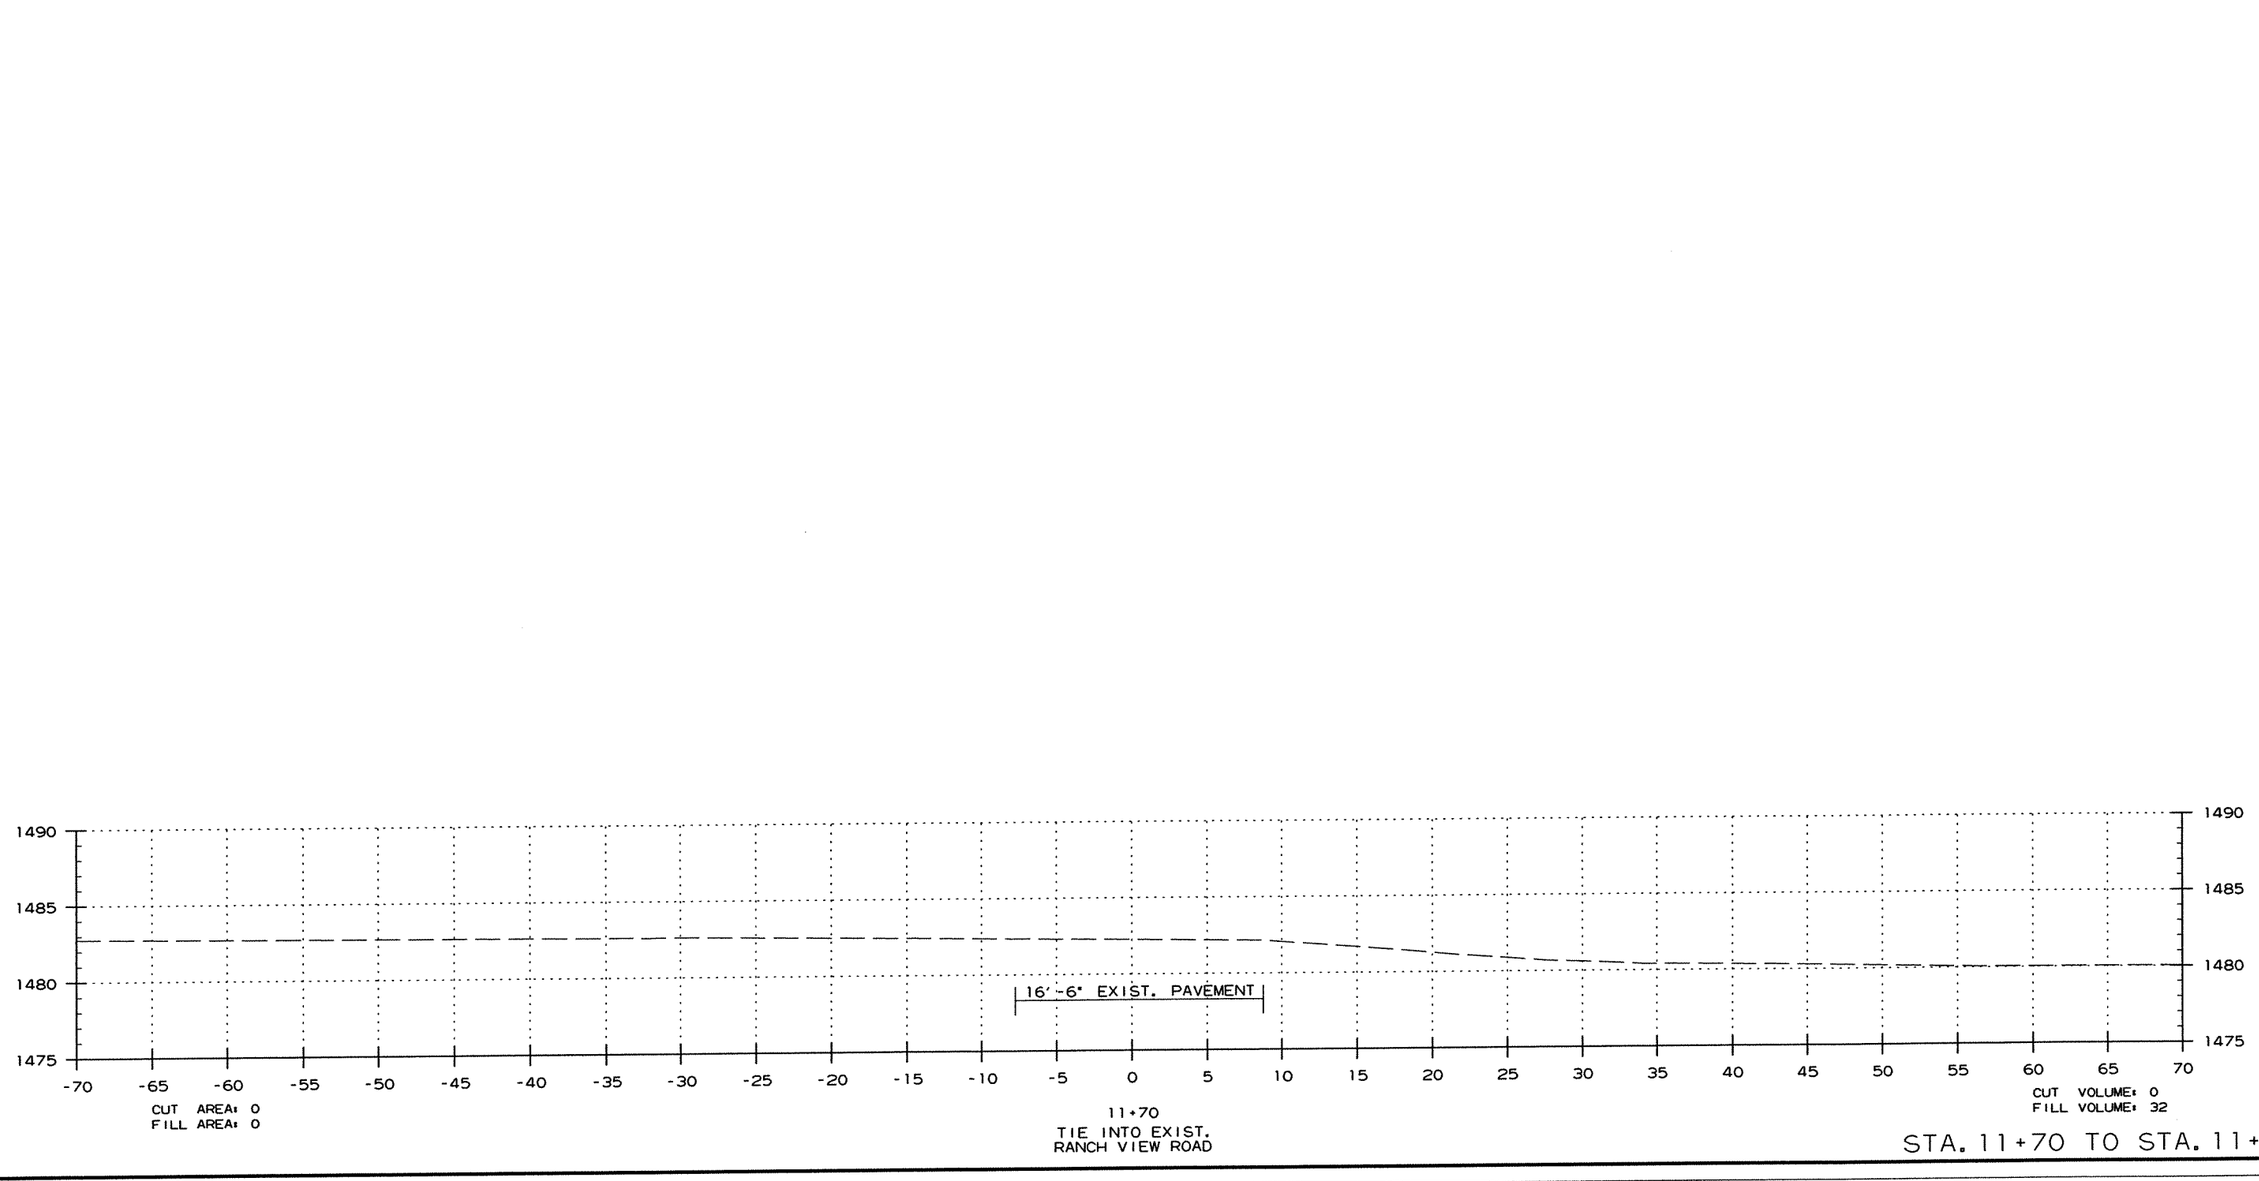

STA. 11+70 TO STA. 11+70


DATE REVISED	DATE FILMED	DATE REVISED	DATE FILMED	FED.RD. DIST.NO.	STATE	FED.AID PROJ.NO.	SHEET NO.	TOTAL SHEETS
				6	ARK.			
				JOB NO.		090065	453	460

(2) CROSS SECTIONS

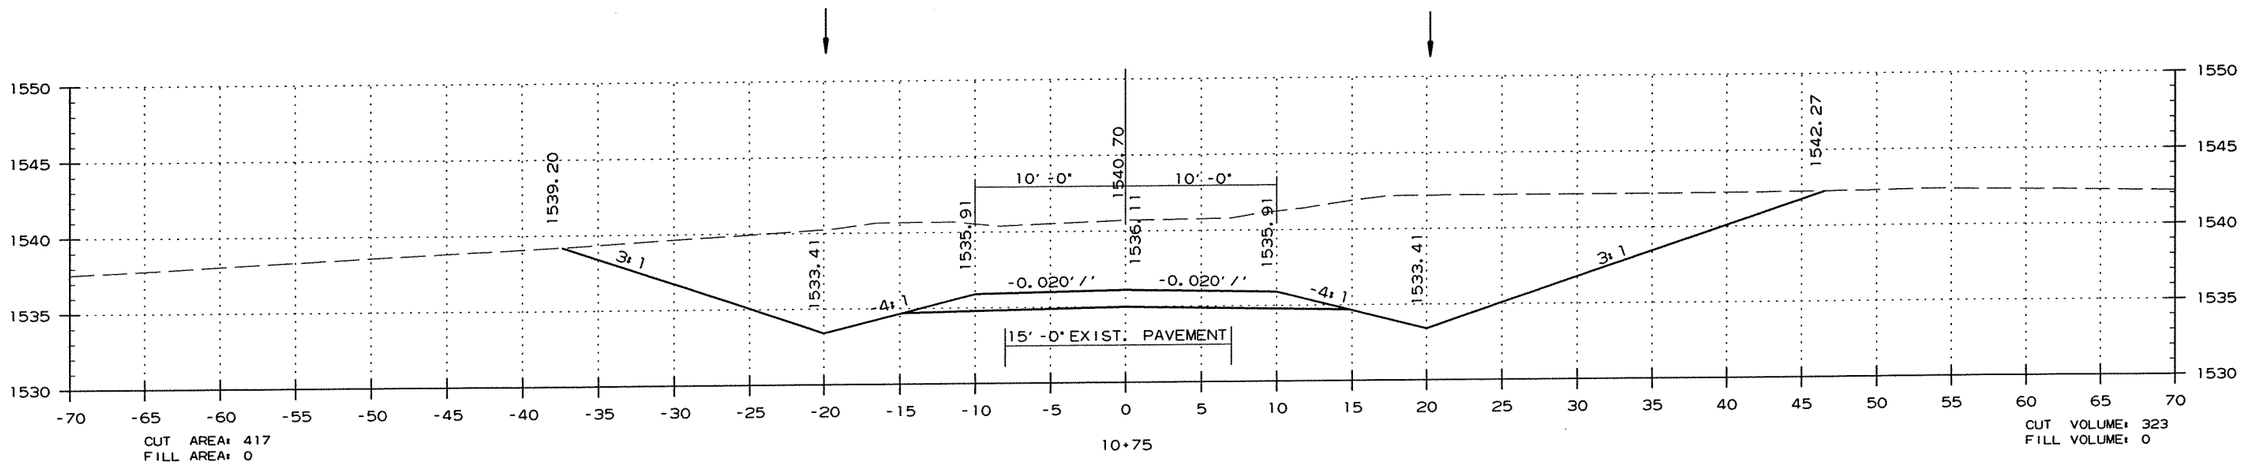


10+75

10+69.50 BEGIN X-SECT
PAUL PRATT ROAD

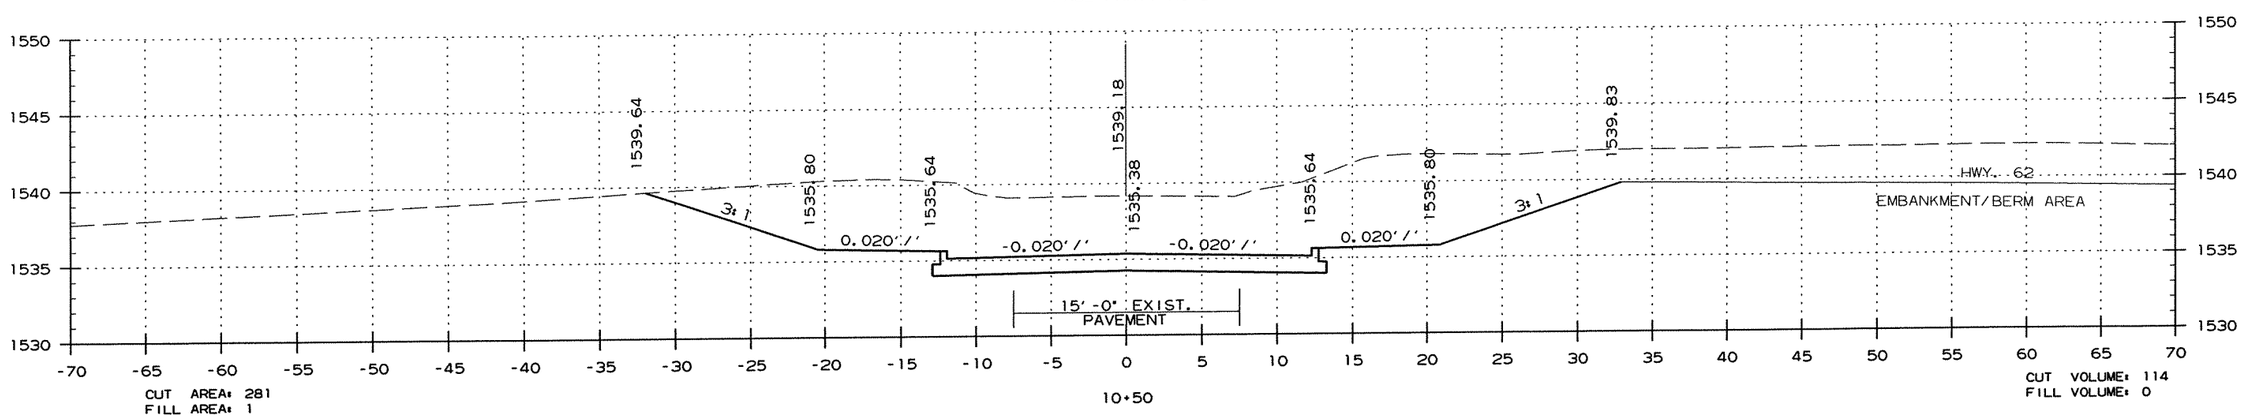

10+50

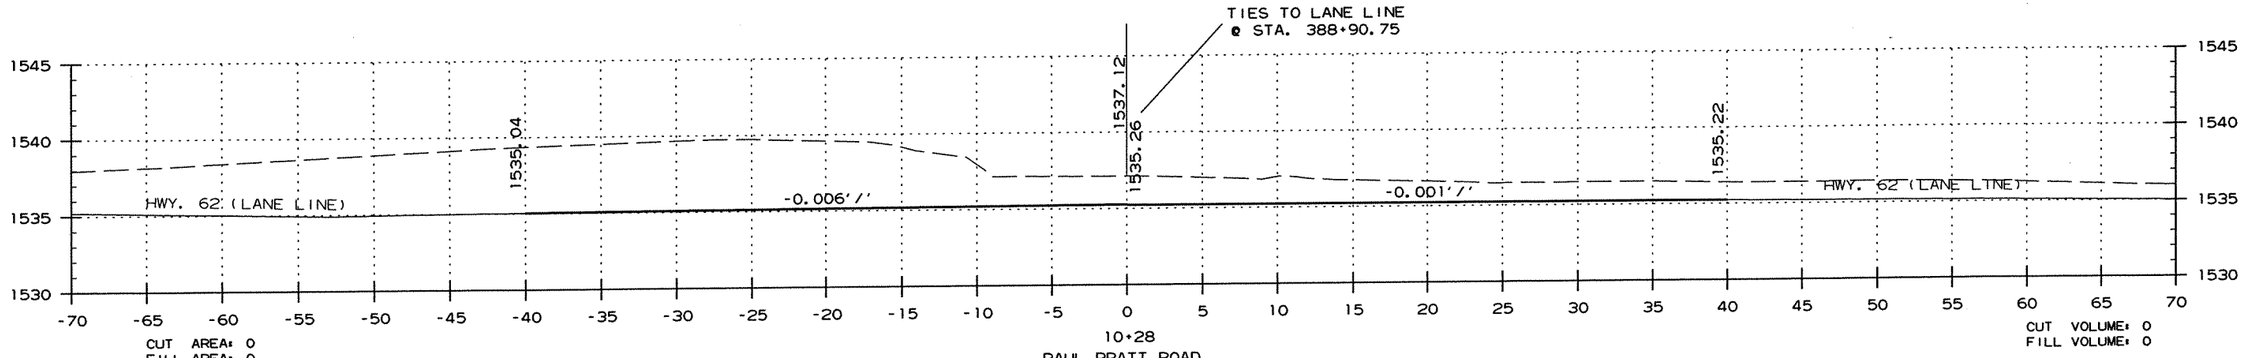


10+28


PAUL PRATT ROAD
TIES TO HWY. 62
@ STA. 388+90.75


STA. 10+28 TO STA. 10+75

DATE REVISED	DATE FILMED	DATE REVISED	DATE FILMED	FED.RD. DIST.NO.	STATE	FED.AID PROJ.NO.	SHEET NO.	TOTAL SHEETS
				6	ARK.			
				JOB NO.		090065	454	460

(2) CROSS SECTIONS

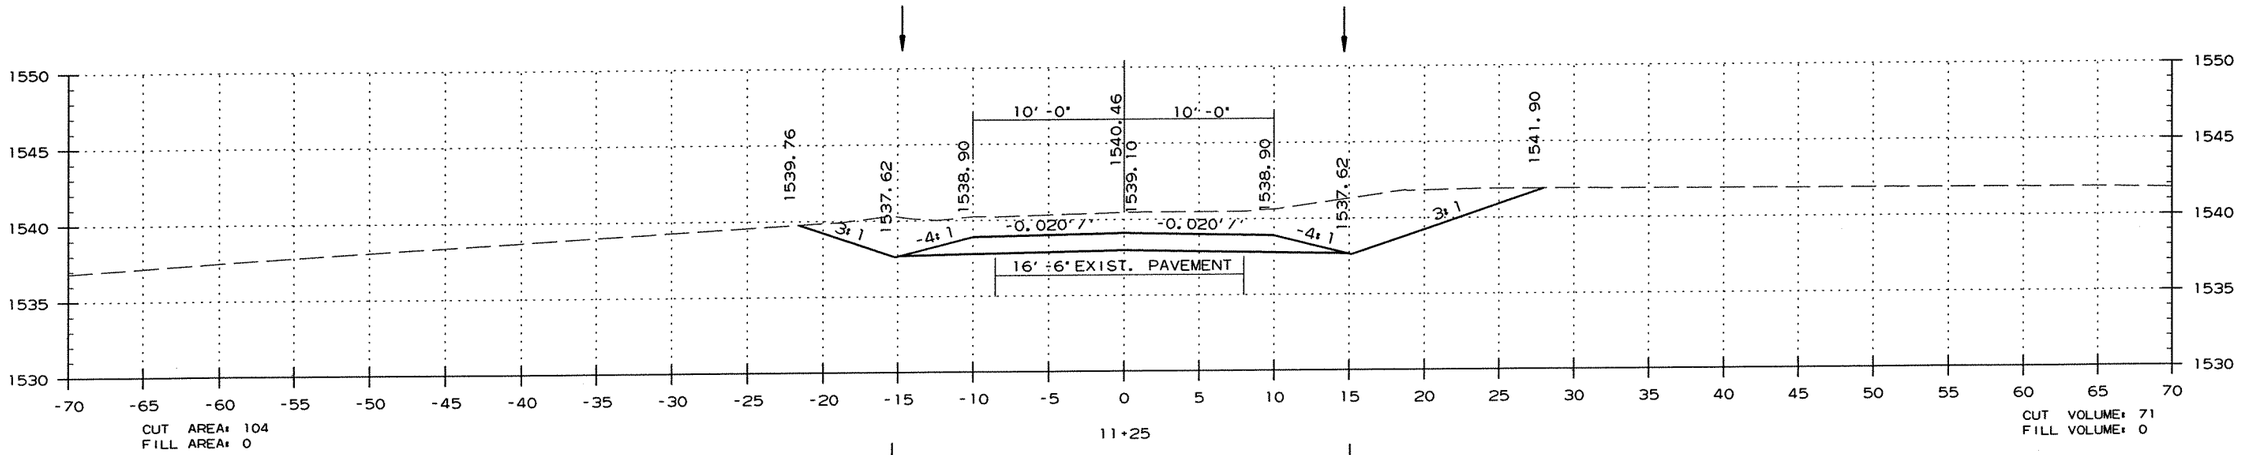

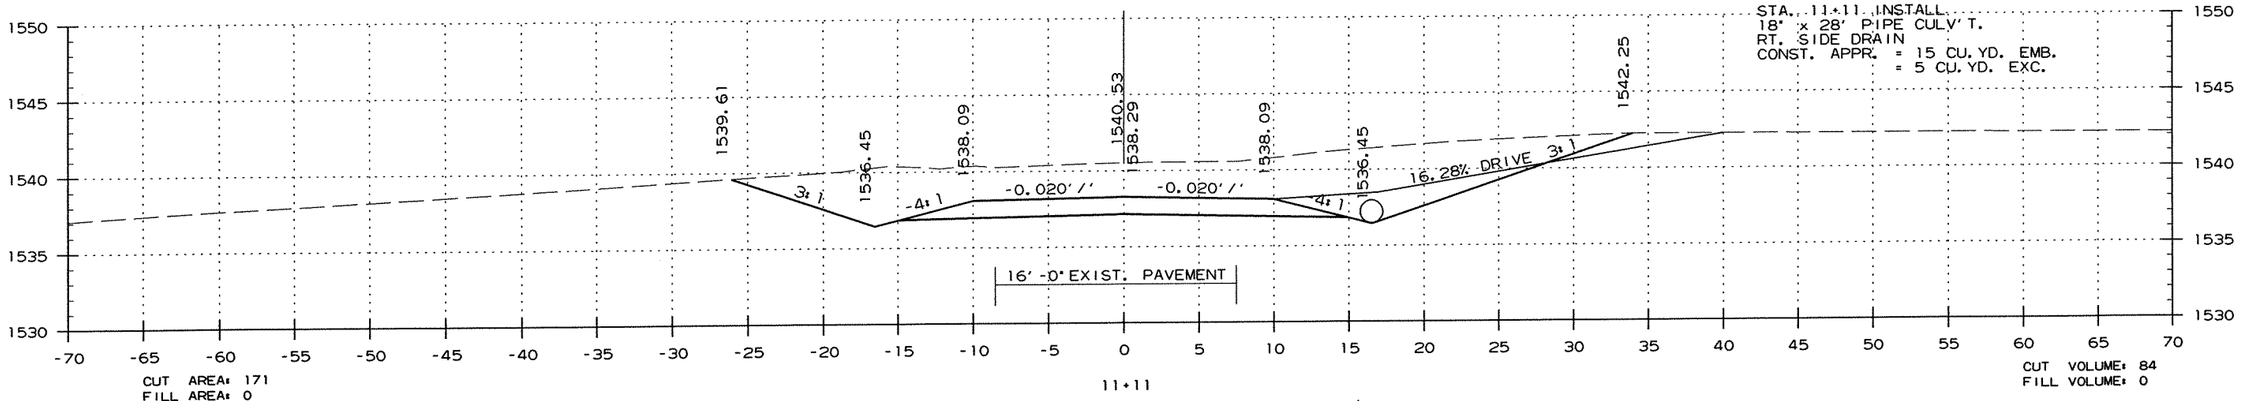


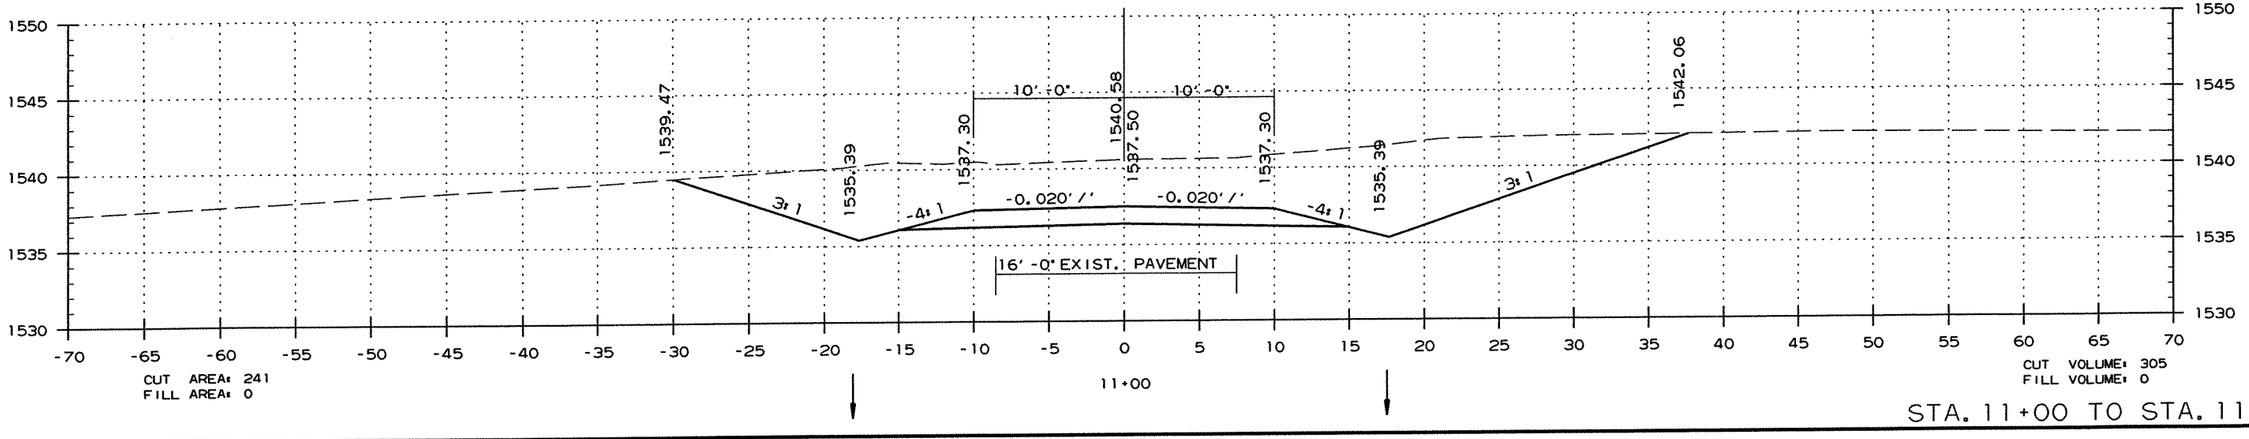

STA. 11+00 TO STA. 11+25

DATE REVISED	DATE FILMED	DATE REVISED	DATE FILMED	FED.RD. DIST.NO.	STATE	FED.AID PROJ.NO.	SHEET NO.	TOTAL SHEETS
				6	ARK.			
				JOB NO.		090065	455	460


(2) CROSS SECTIONS

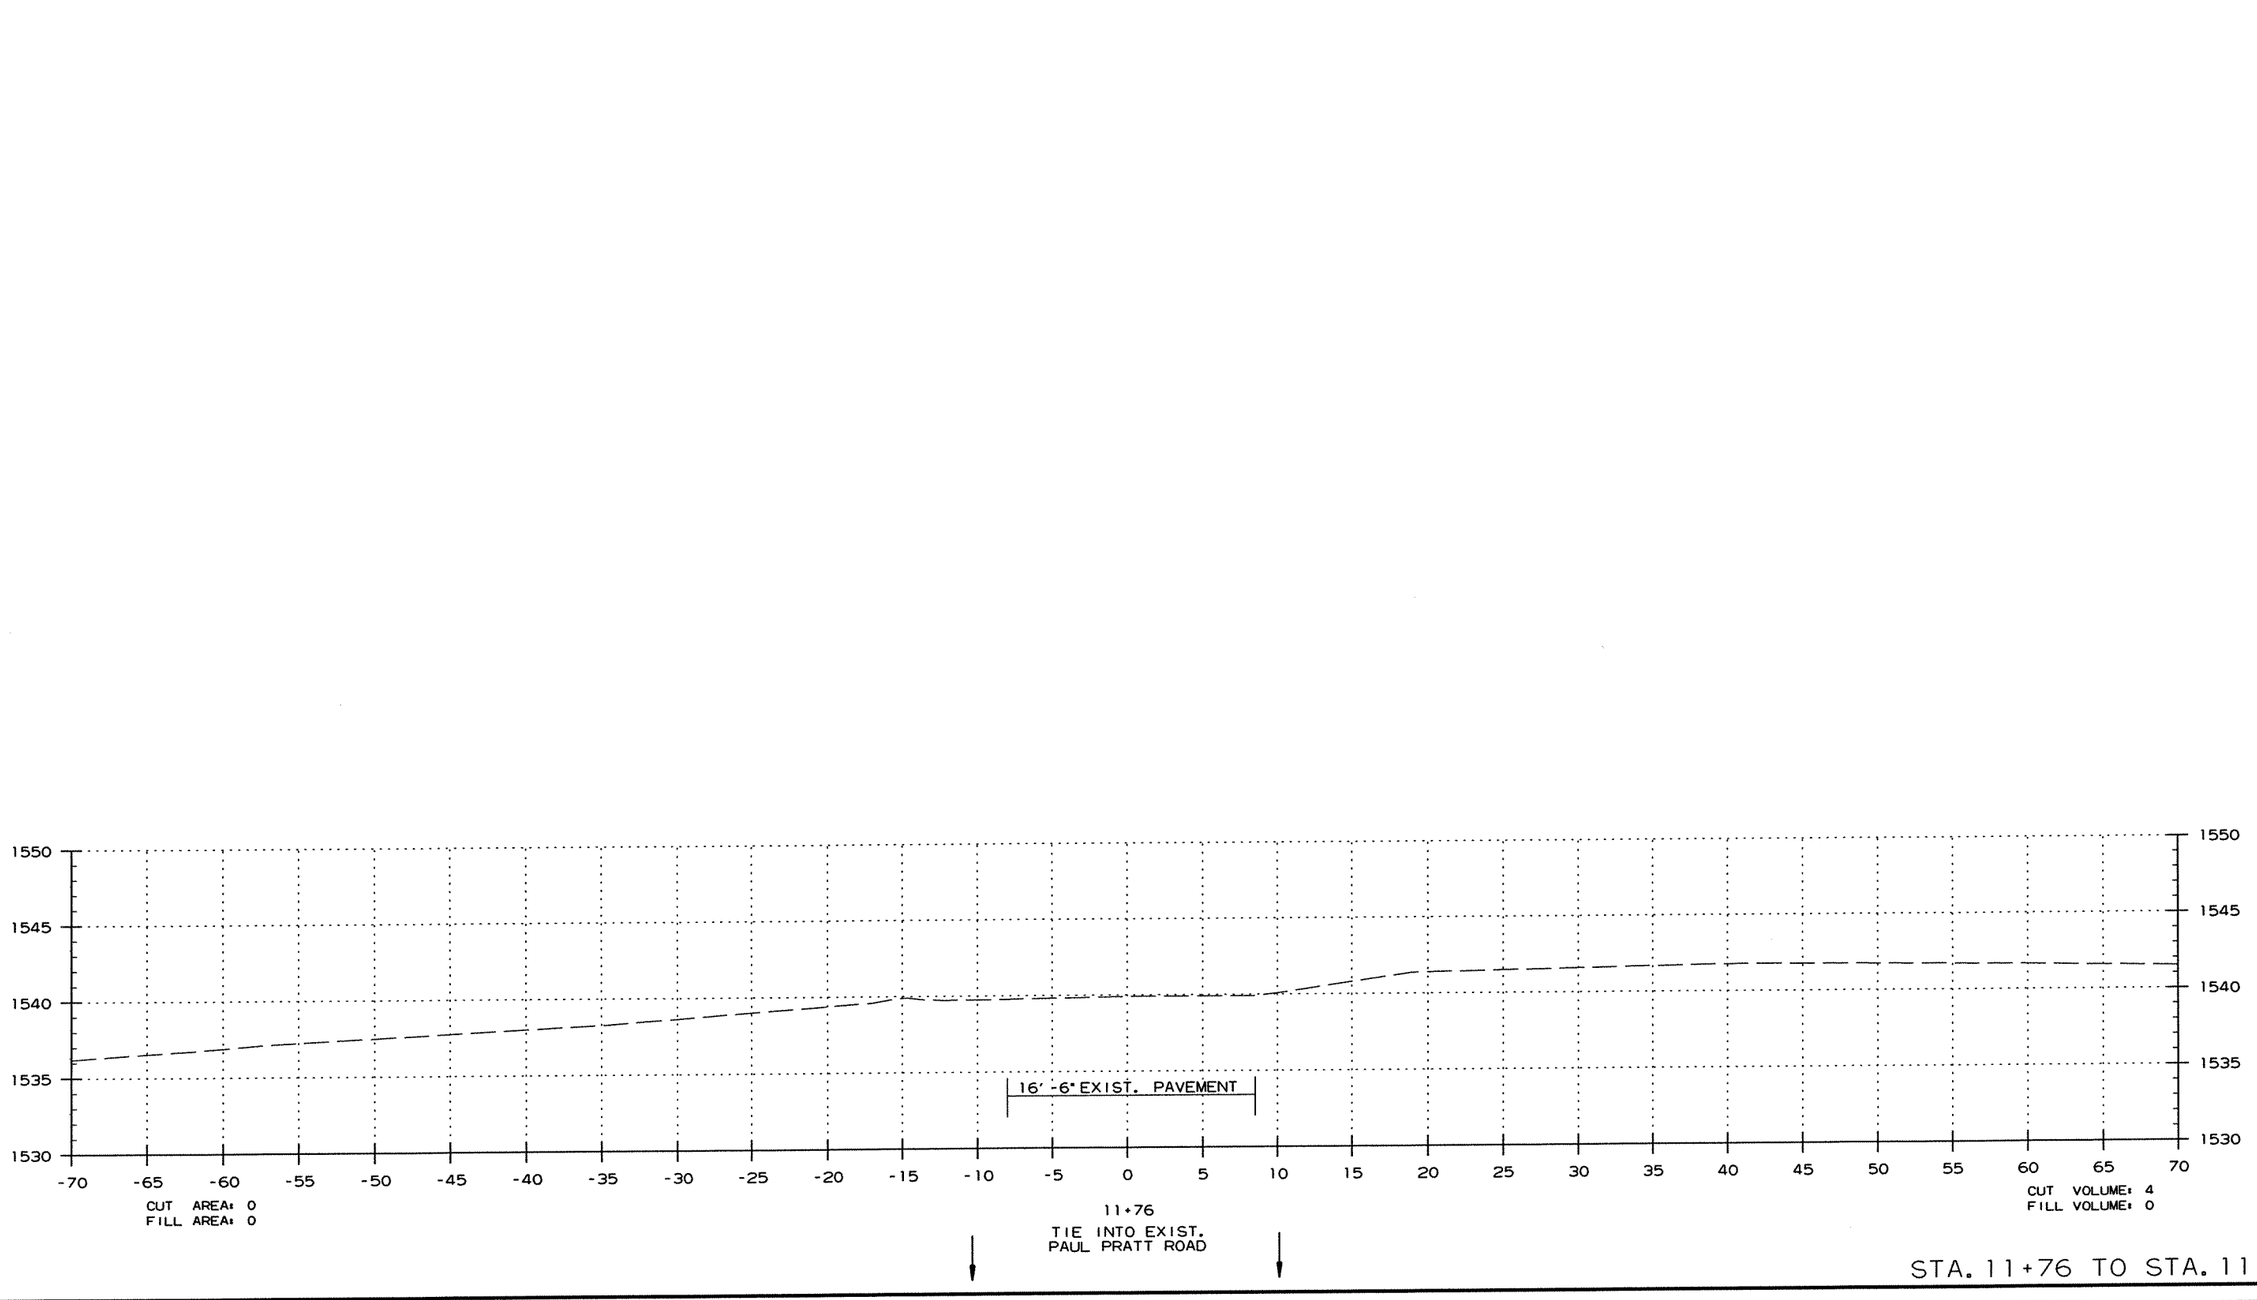


STA. 11+76 TO STA. 11+76

DATE REVISED	DATE FILMED	DATE REVISED	DATE FILMED	FED.RD. DIST.NO.	STATE	FED.AID PROJ.NO.	SHEET NO.	TOTAL SHEETS
				6	ARK.			
				JOB NO.		090065	456	460

(2) CROSS SECTIONS

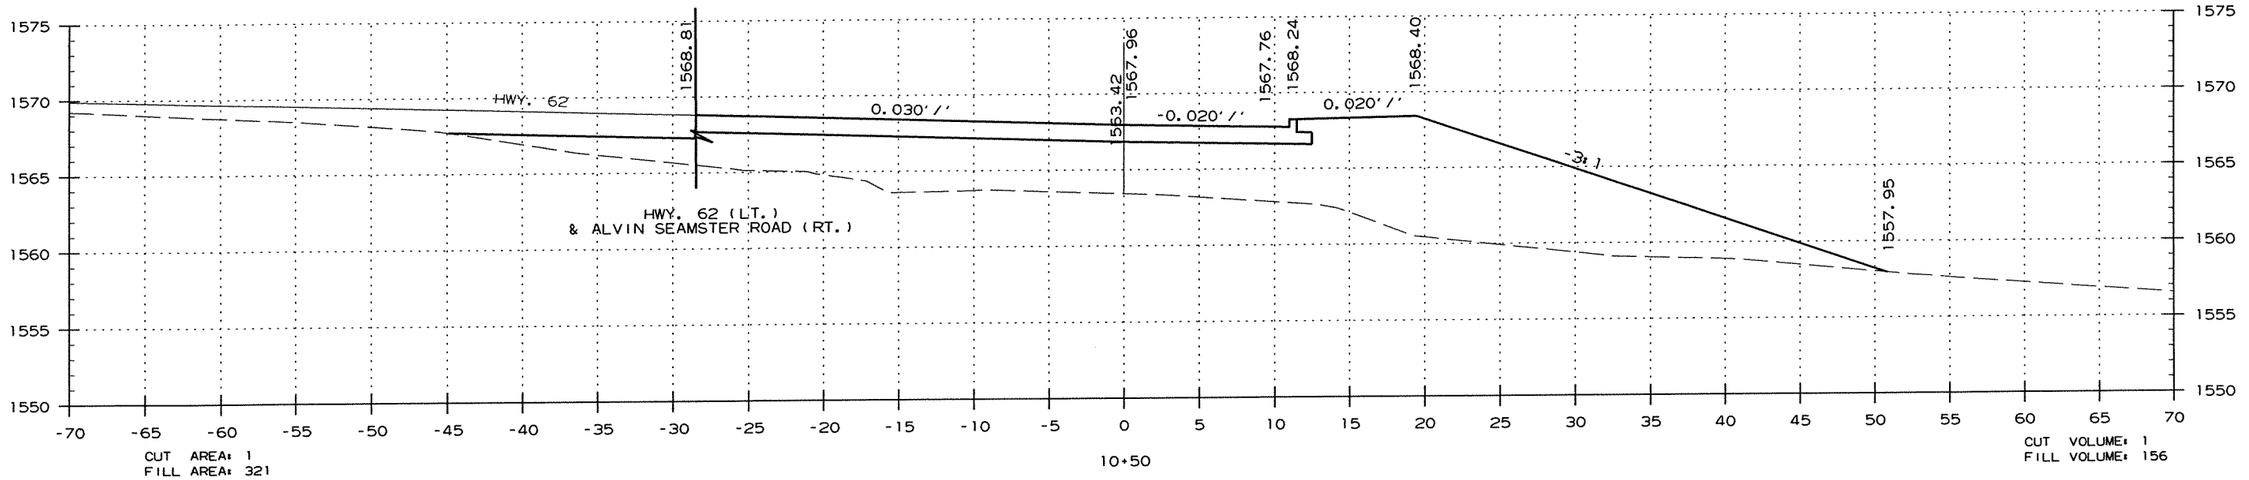

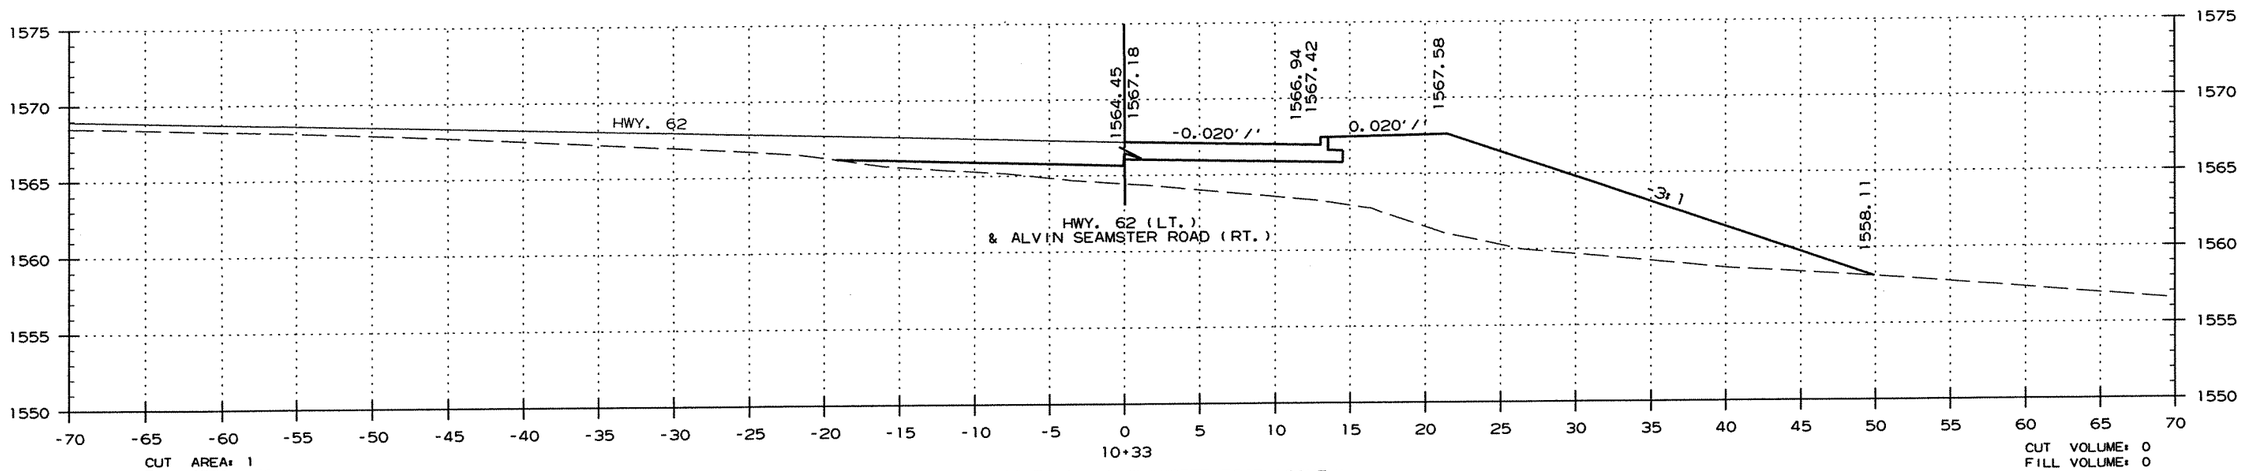



STA. 10+32.74 ALVIN SEAMSTER ROAD (SOUTH)
TIES TO HWY. 62
℄ STA. 417+86.94

STA. 10+33 TO STA. 10+50

DATE REVISED	DATE FILMED	DATE REVISED	DATE FILMED	FED.RD. DIST.NO.	STATE	FED.AID PROJ.NO.	SHEET NO.	TOTAL SHEETS
				6	ARK.			
				JOB NO.		090065	457	460

(2) CROSS SECTIONS

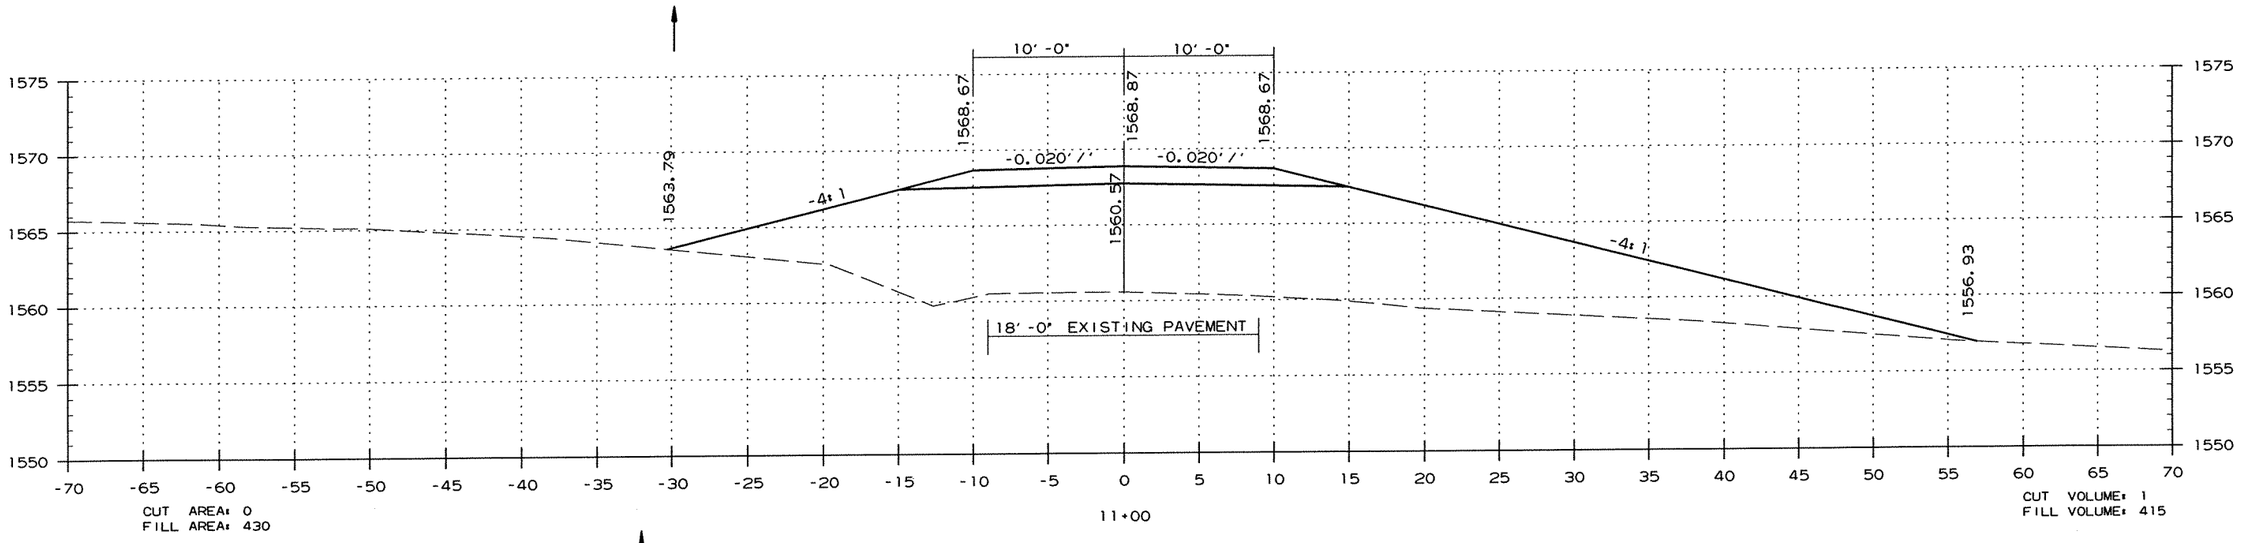


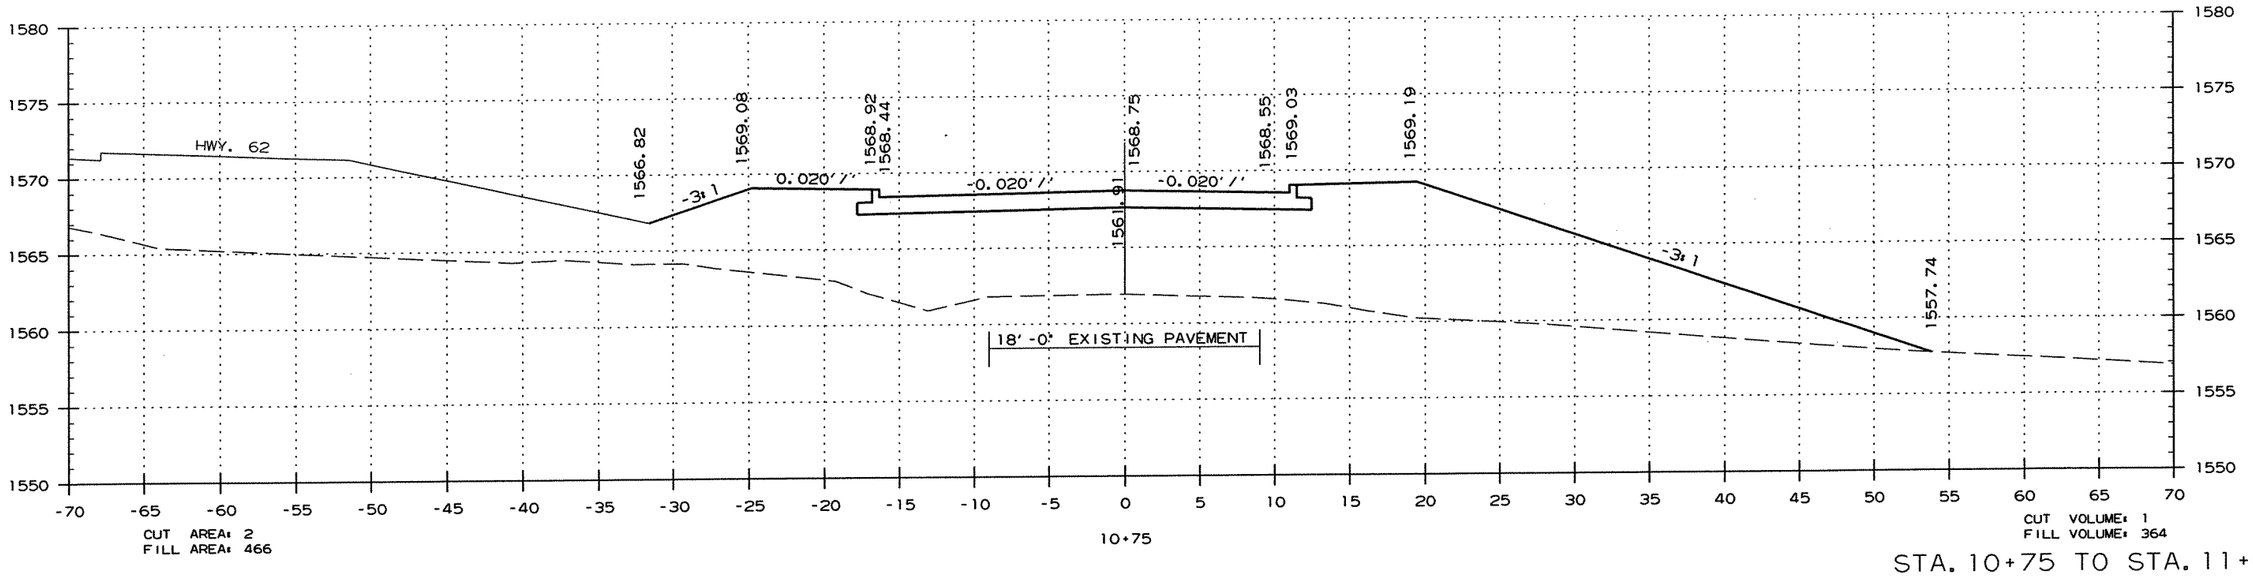


STA. 10+75 TO STA. 11+00

DATE REVISED	DATE FILMED	DATE REVISED	DATE FILMED	FED.RD. DIST.NO.	STATE	FED.AID PROJ.NO.	SHEET NO.	TOTAL SHEETS
				6	ARK.			
				JOB NO.		090065	458	460

(2) CROSS SECTIONS

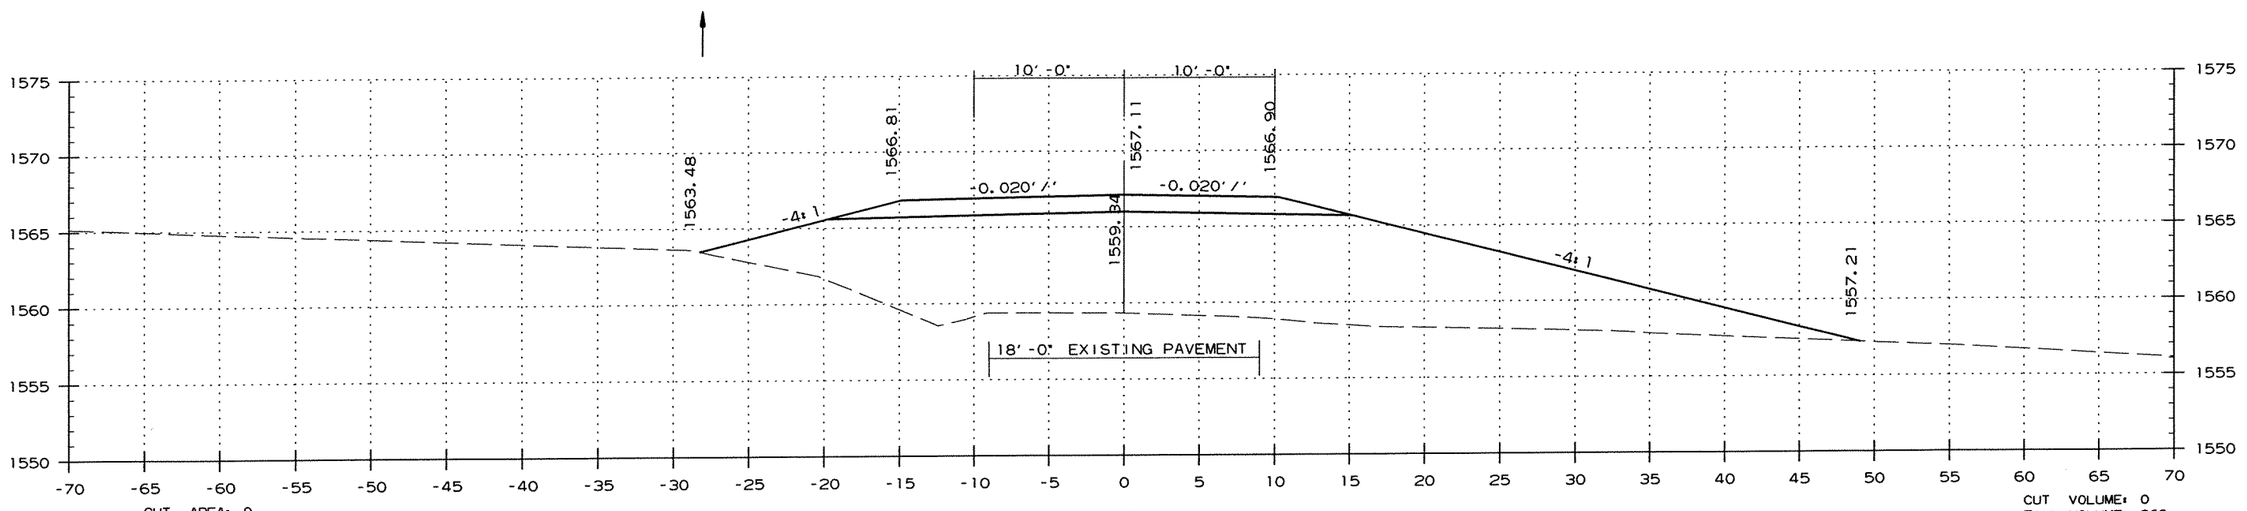


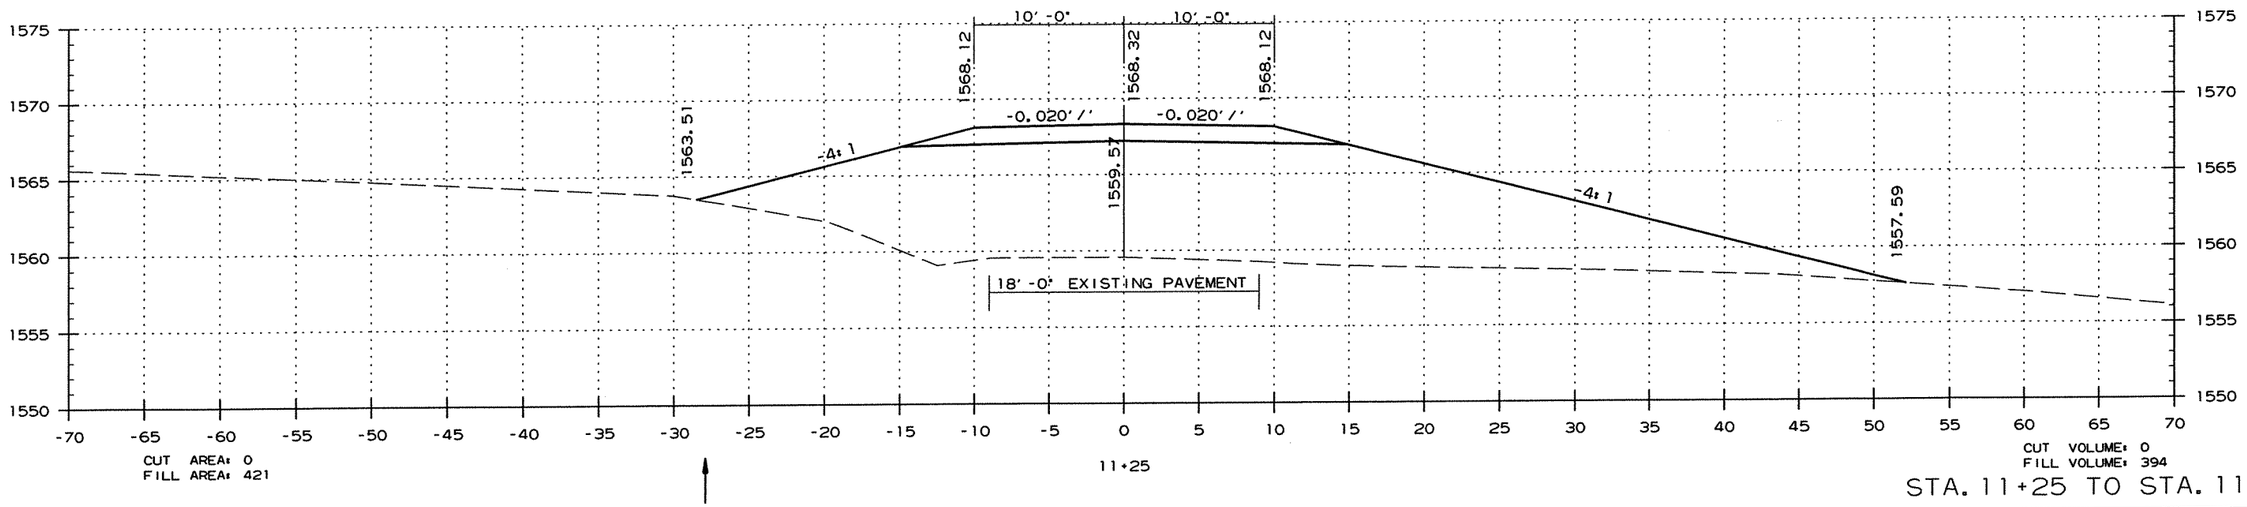



STA. 11+25 TO STA. 11+50

DATE REVISED	DATE FILMED	DATE REVISED	DATE FILMED	FED.RD. DIST.NO.	STATE	FED.AID PROJ.NO.	SHEET NO.	TOTAL SHEETS
				6	ARK.			
				JOB NO.		090065	459	460

(2) CROSS SECTIONS

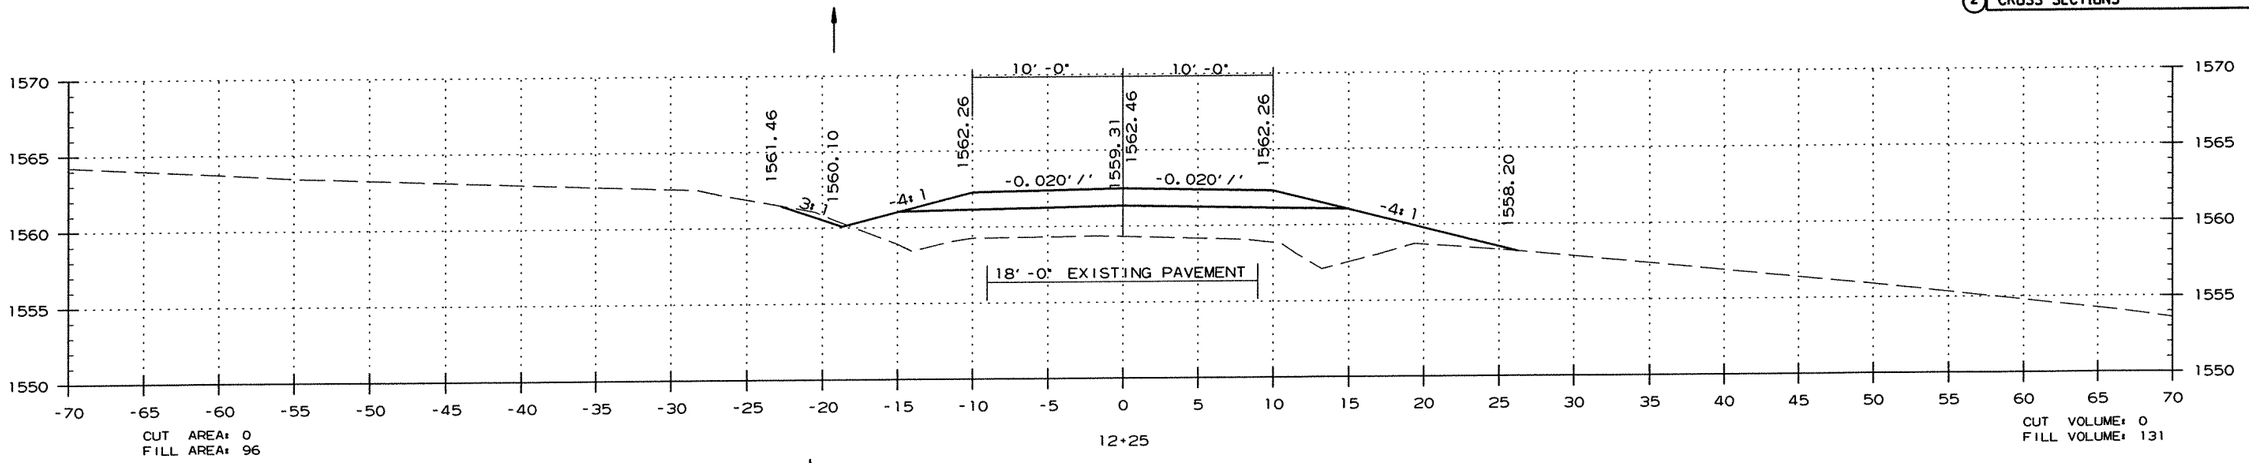

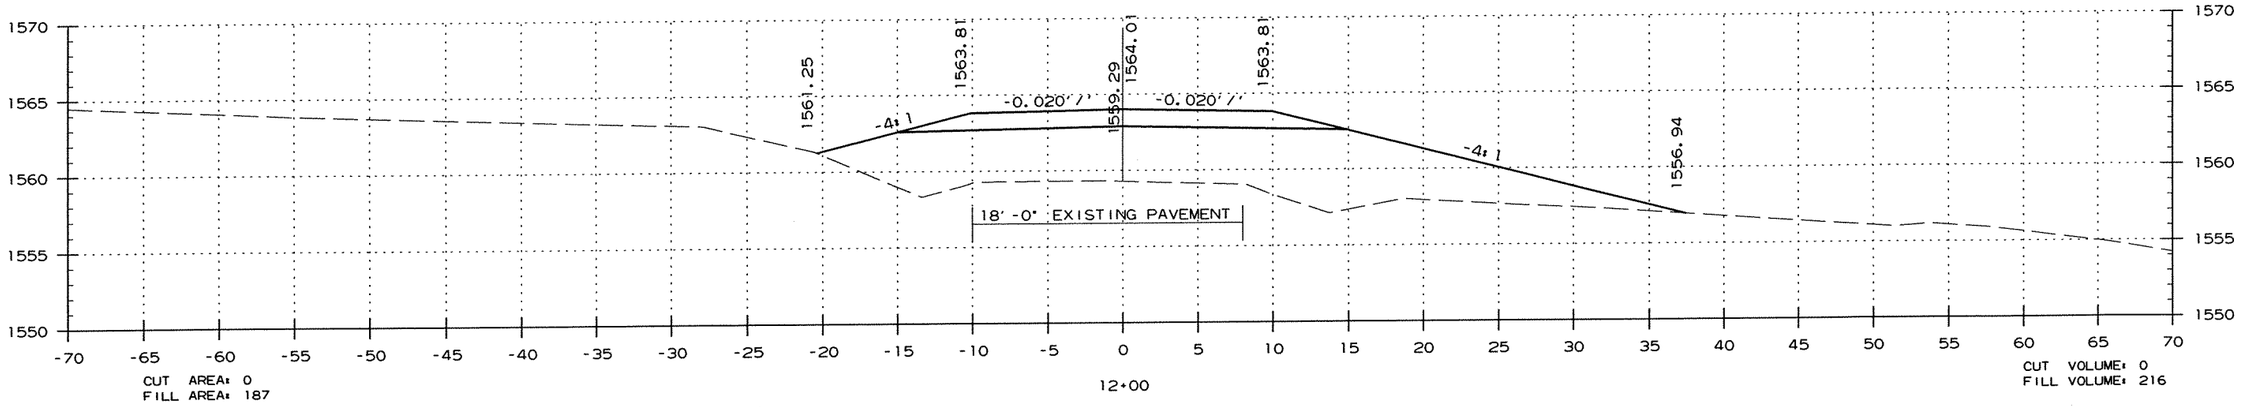


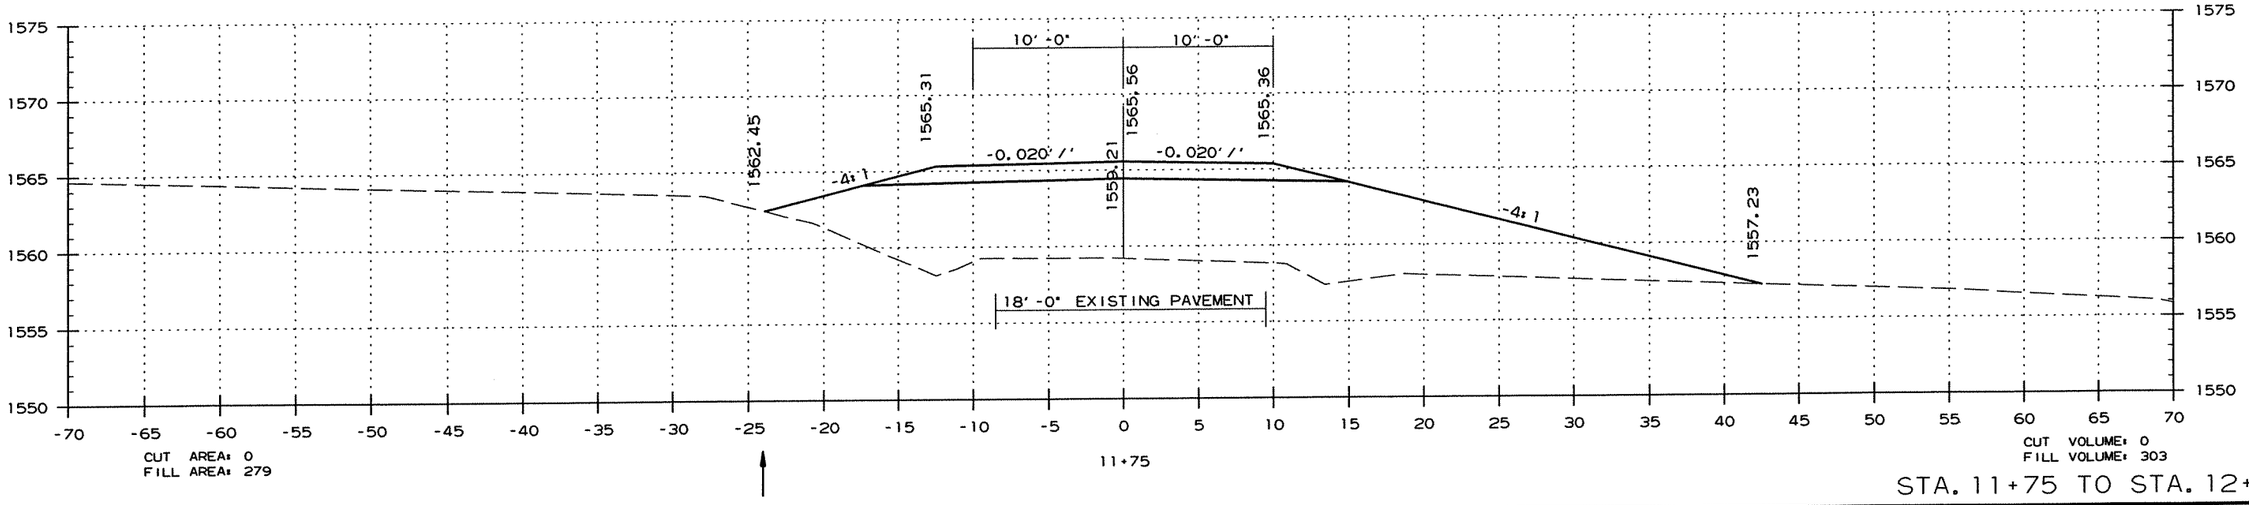

STA. 11+75 TO STA. 12+25

DATE REVISED	DATE FILMED	DATE REVISED	DATE FILMED	FED.RD. DIST.NO.	STATE	FED.AID PROJ.NO.	SHEET NO.	TOTAL SHEETS
				6	ARK.			
				JOB NO.		090065	460	460

(2) CROSS SECTIONS

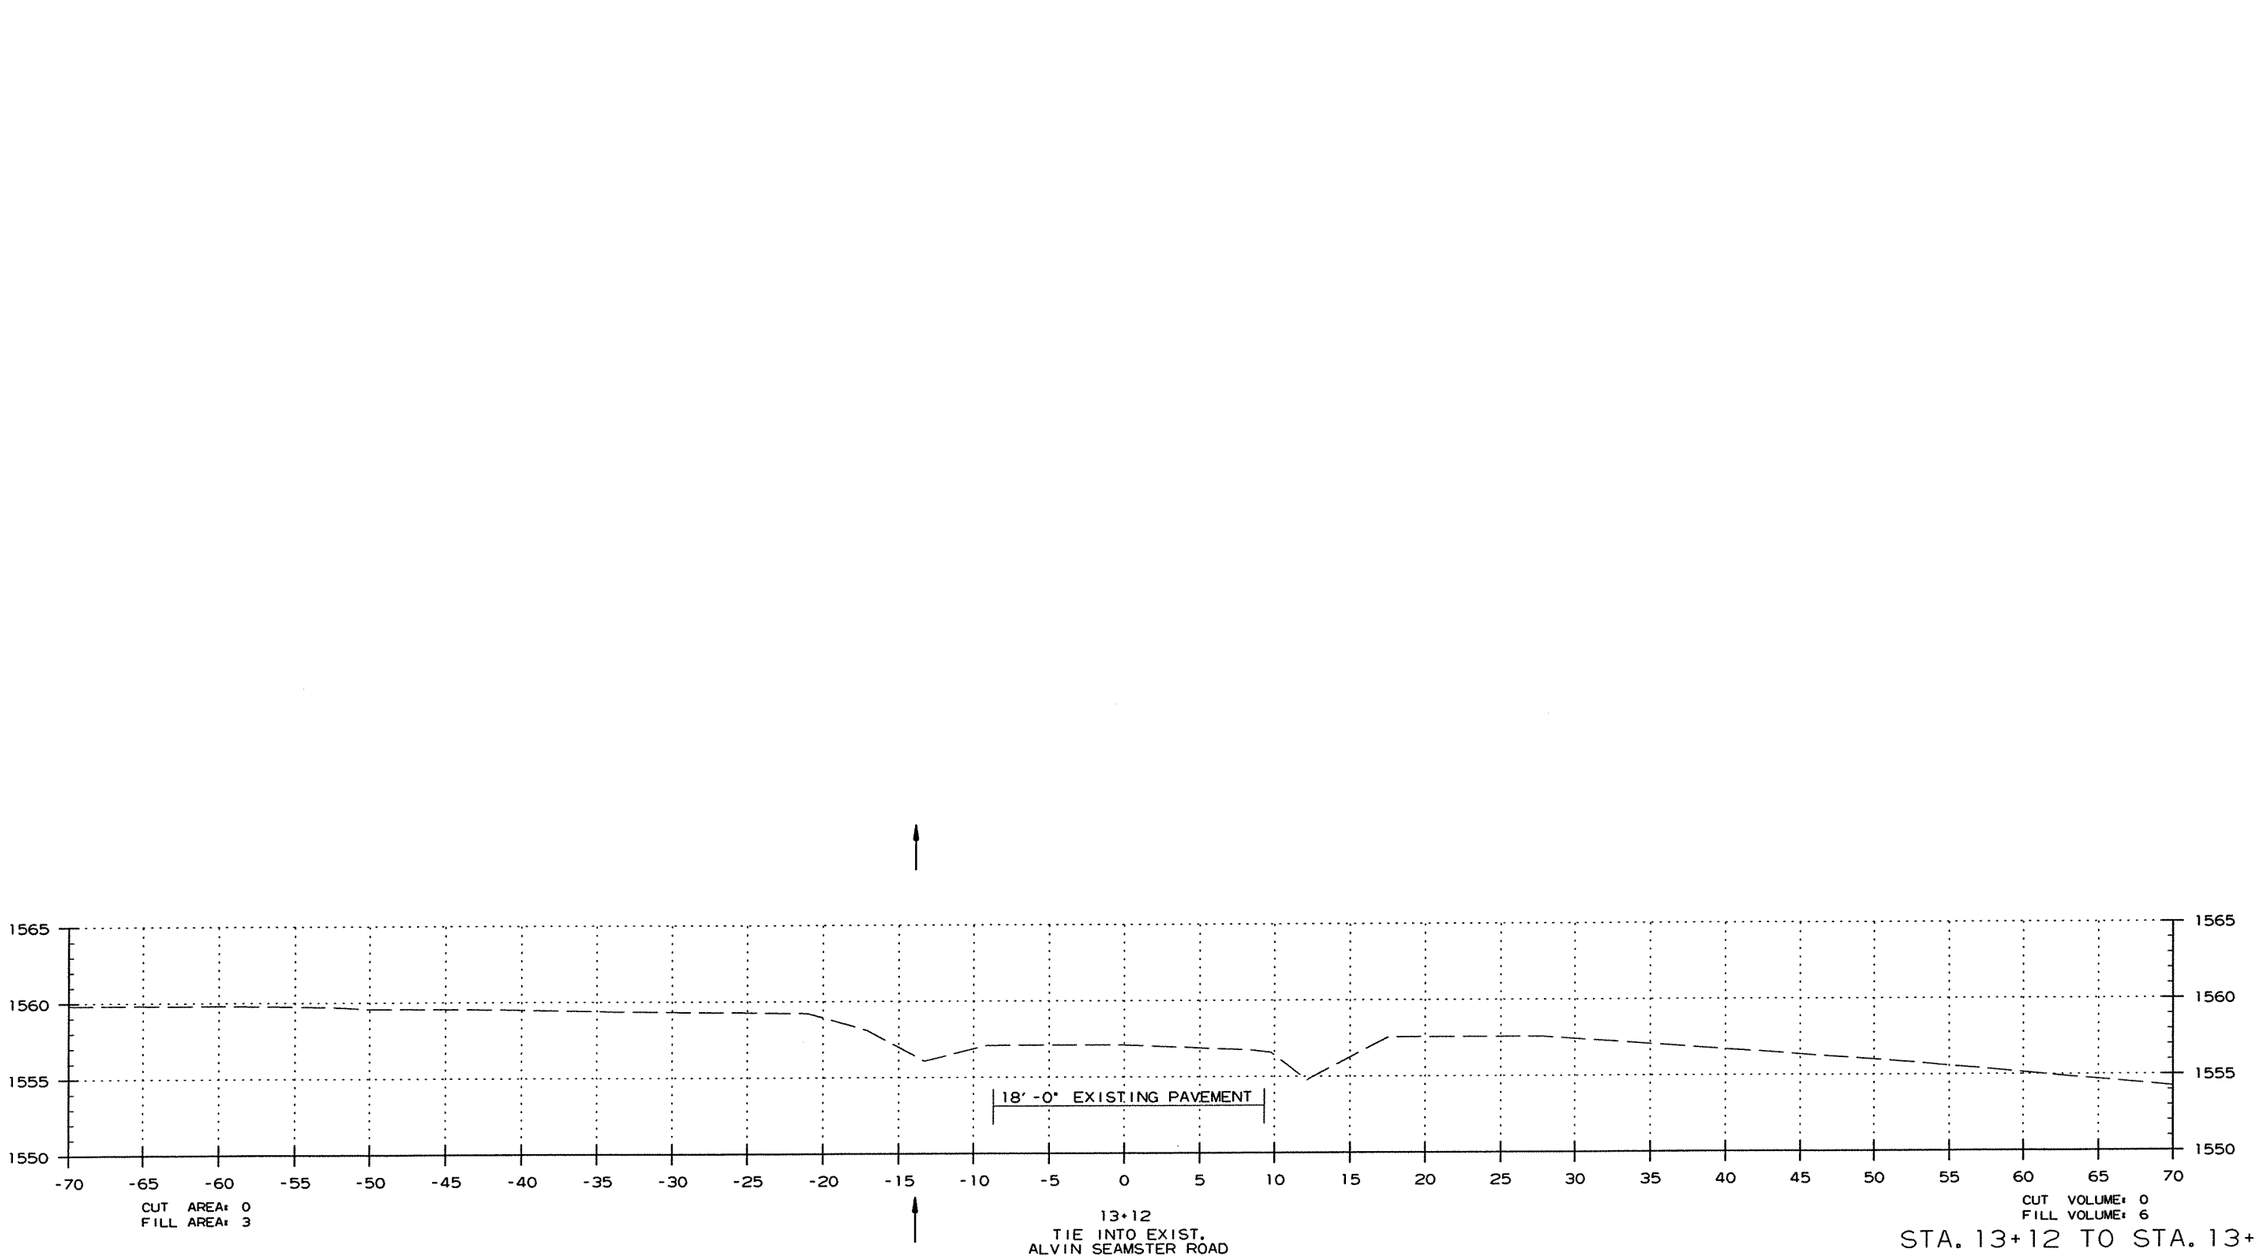

STA. 13+12 TO STA. 13+12