DATE REVISED	DATE FILMED	DATE REVISED	DATE FILMED	FED. ROAD DIST. NO.	STATE	FED. AID PROJ. NO.	SHEET NO.	TOTAL SHEETS
				6	ARK.			
				JOB NO.		110387	32	96
				①	06978 - BENT NO. 1 - 46112			

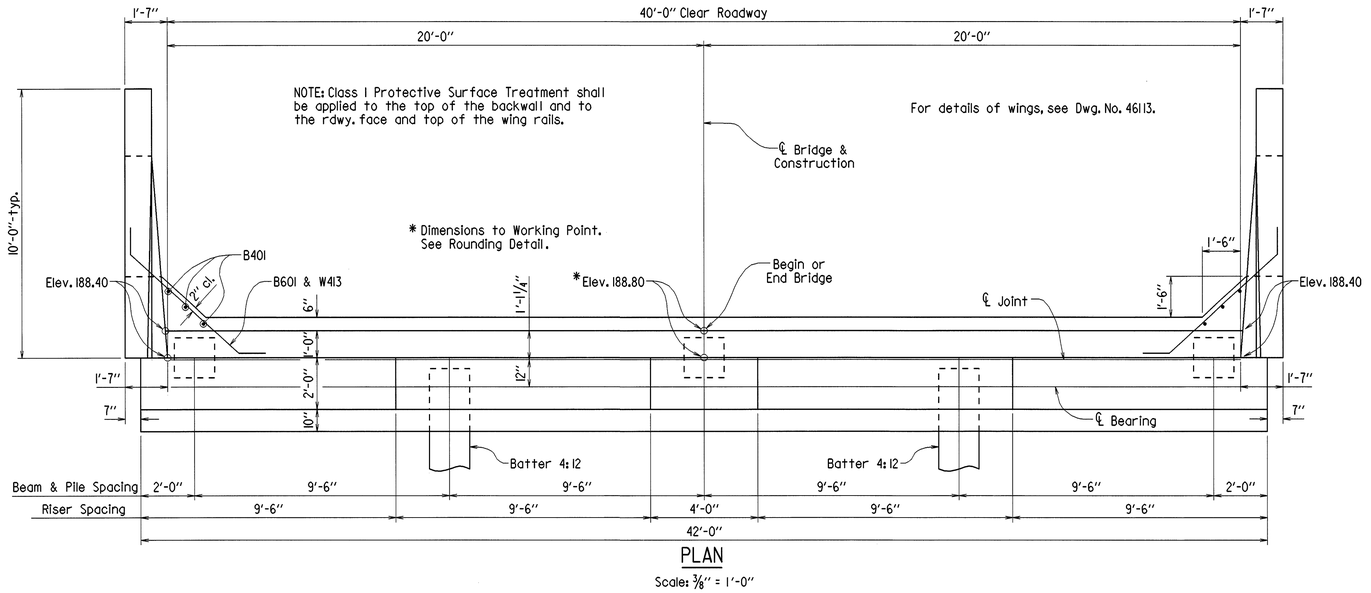

PLAN

Scale: ⅜" = 1'-0"

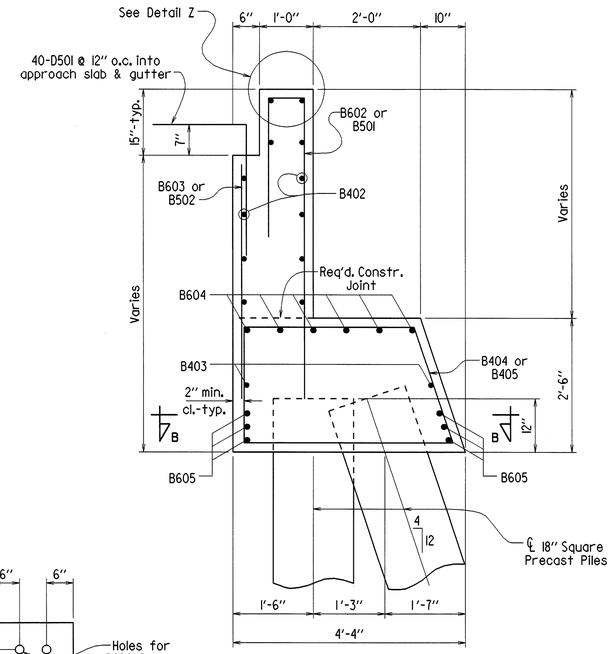

SECTION A-A

Scale: ¾" = 1'-0"

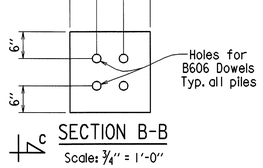

SECTION B-B

Scale: ¾" = 1'-0"

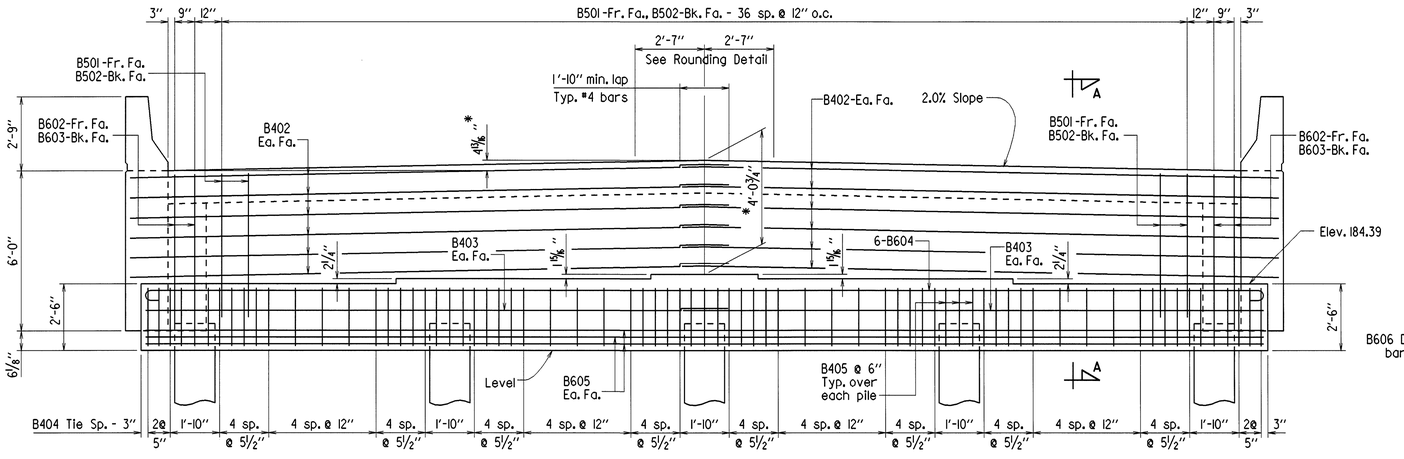

ELEVATION

Looking Back

Scale: ⅜" = 1'-0"

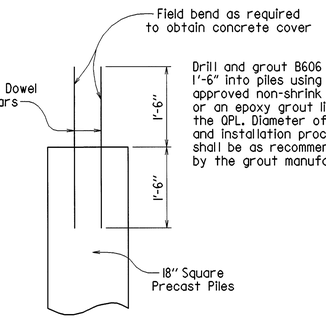

VIEW C-C

Scale: ¾" = 1'-0"

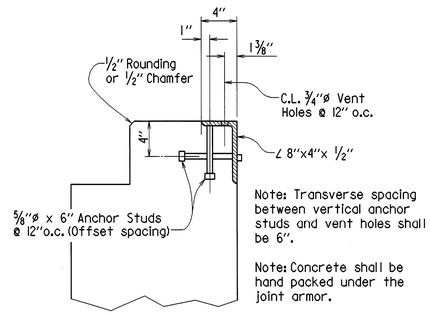

DETAIL Z

No Scale

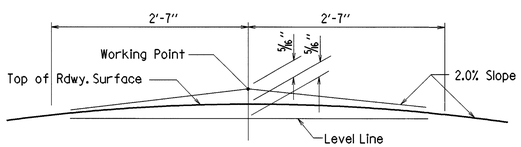

NOTE: Working Point matches Theoretical Roadway Grade.

ROUNDING DETAIL

No Scale

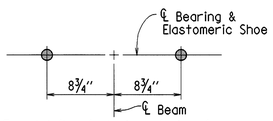

For details of elastomeric bearings, see Dwg. No. 46125.

ANCHOR BOLT LAYOUT

No Scale

For General Notes, see Dwg. No. 46113.

STATE OF ARKANSAS
REGISTERED PROFESSIONAL ENGINEER
No. 4337
9/15/03
CHARLES P. BRAND

BRIDGE ENGINEER

SHEET 1 OF 2
DETAILS OF BENT 1
WALNUT LAKE

ROUTE SEC.

ARKANSAS STATE HIGHWAY COMMISSION

LITTLE ROCK, ARK.

DRAWN BY: KDH DATE: 5-22-03 FILENAME: BI10387.BI1
CHECKED BY: GVA DATE: 7-28-03 SCALE: AS NOTED
DESIGNED BY: PWH DATE: Apr. '03

BRIDGE NO. 06978 DRAWING NO. 46112