DATE REVISED	DATE FILMED	DATE REVISED	DATE FILMED	FED. ROAD NO.	STATE	FED. AID PROJ. NO.	SHEET NO.	TOTAL SHEETS
				6	ARK.			
				JOB NO.		110395	31	223
				(1) 06830		HYDROGRAPH		47029

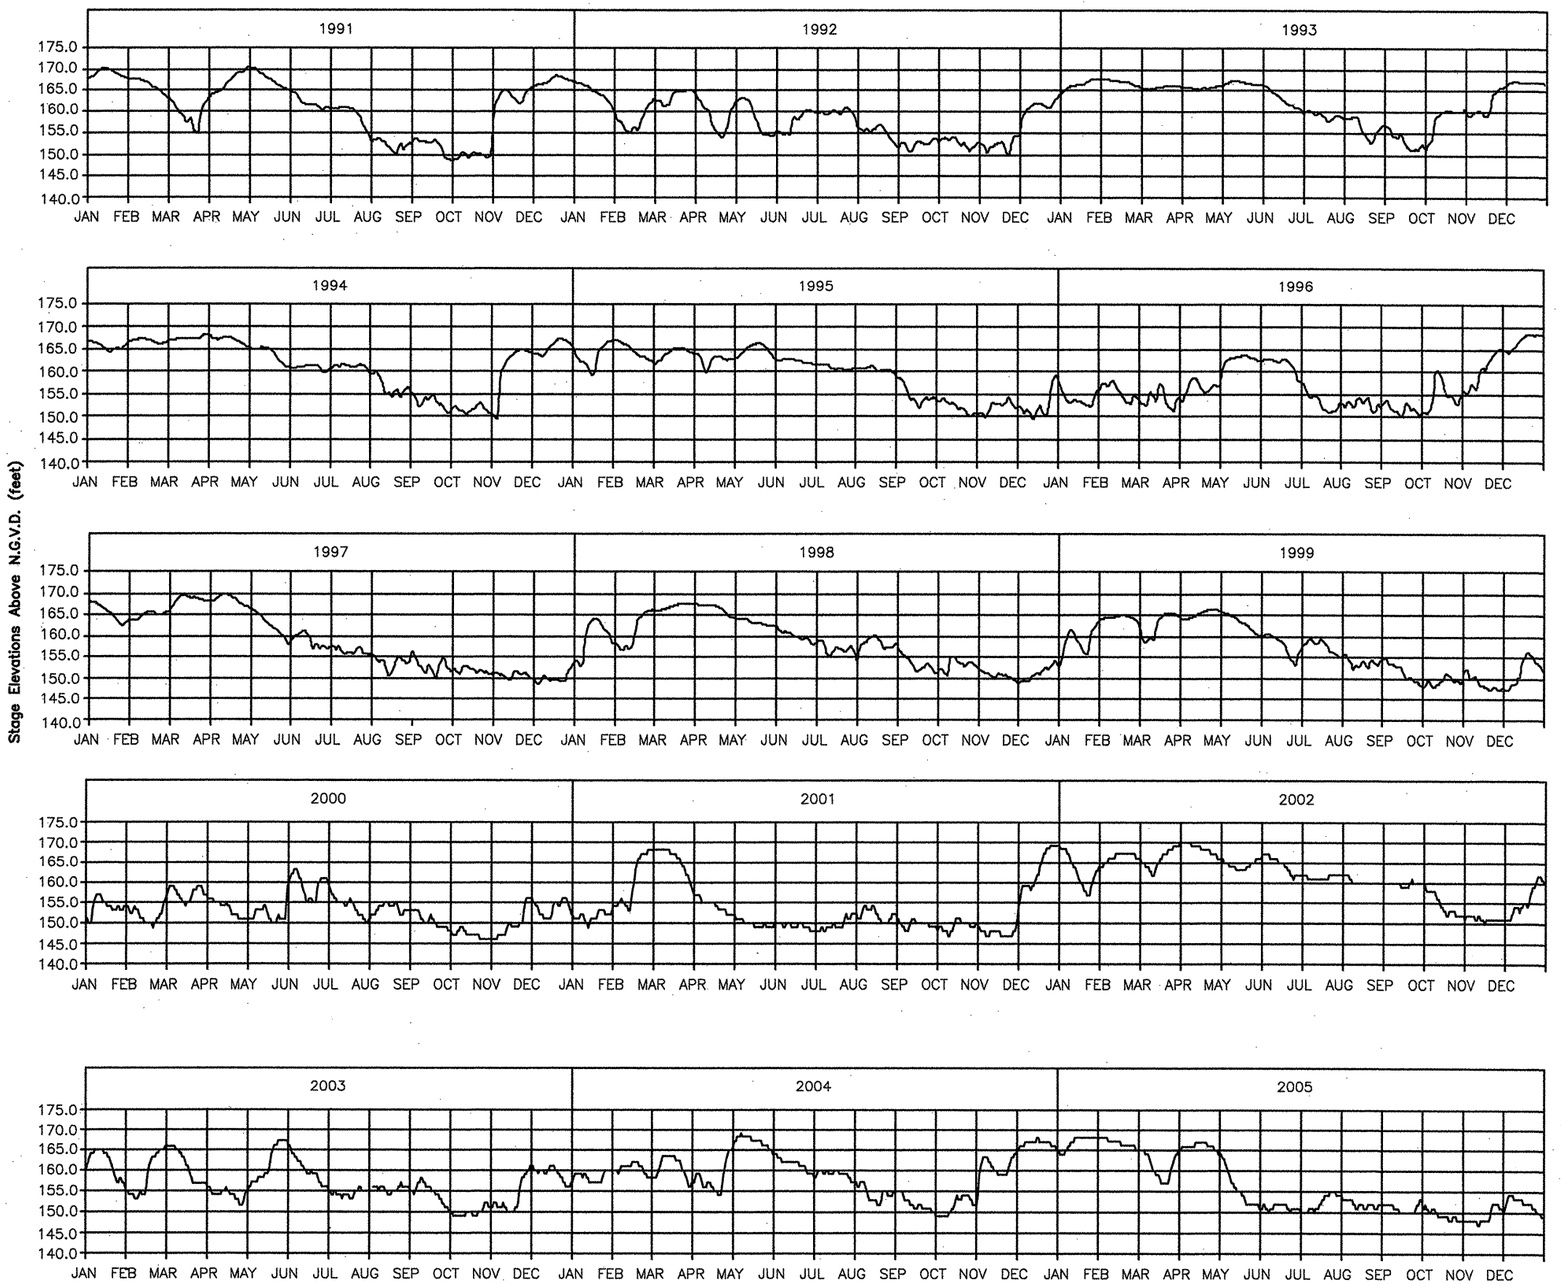

Gage Location: US Army Corps of Engineers Station WR 116
White River at Clarendon, Ark.
Latitude 34°41'08", Longitude 091°18'55"

STATE OF ARKANSAS REGISTERED PROFESSIONAL ENGINEER No. 3125 H. JAMES ENGSTROM 8/31/10

CERTIFICATE OF AUTHORIZATION H. JAMES ENGSTROM & ASSOC., INC. No. 164 ARKANSAS ENGINEER

STATE OF ARKANSAS REGISTERED PROFESSIONAL ENGINEER No. 4281 W. B. CONWAY 8/31/10

BRIDGE ENGINEER

ALTERNATE NO. 1 & 2

HYDROGRAPH OF WHITE RIVER (SHEET 1 OF 1)

WHITE RIVER STR. & APPRS. (CLARENDON) (PH III) (F) MONROE COUNTY

ROUTE 79 SEC. 13

ARKANSAS STATE HIGHWAY COMMISSION

LITTLE ROCK, ARK.

Engstrom / Modjeski and Masters

DRAWN BY: LKD DATE: Nov. 07 FILENAME: b1103951_I18
CHECKED BY: FS DATE: Nov. 06 SCALE: N.T.S.
DESIGNED BY: LKD DATE: Nov. 06
BRIDGE NO. 06830 DRAWING NO. 47029

ACAD SCALE: 1/4"=1'-0"

COMPANY\1999 JOBS\99-044 AHTD\WHITERIVER\JOB 1103951\hydrograph