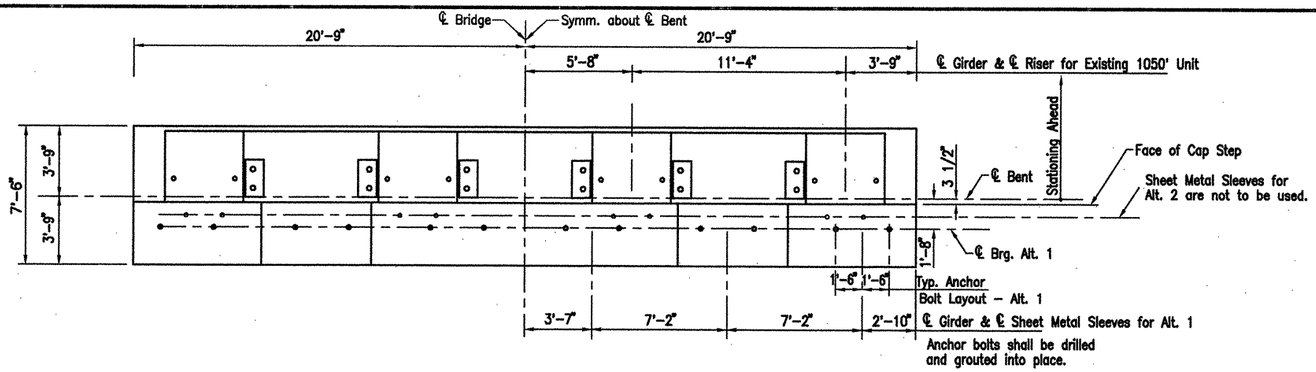

PLAN
Scale: 1/4" = 1'-0"

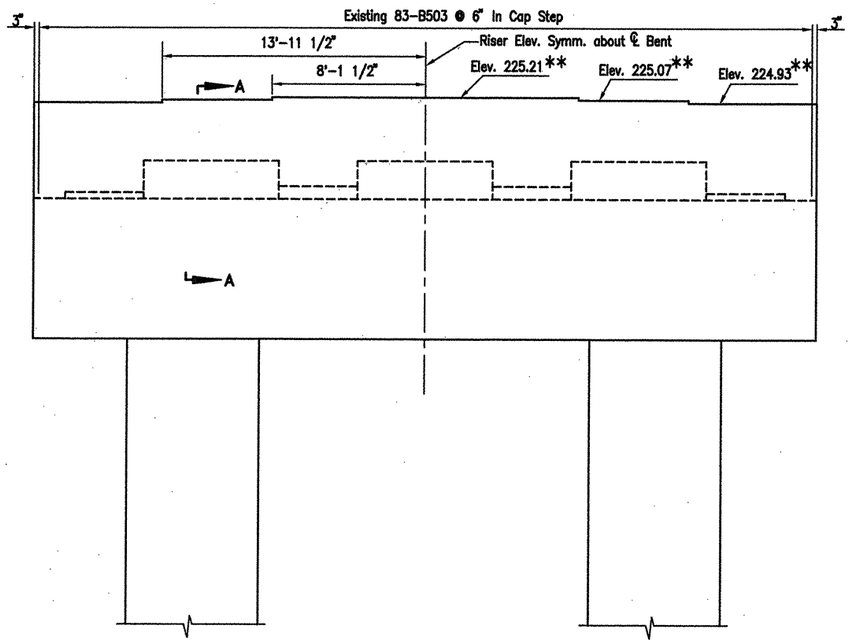

** Field verify existing elevations at cap steps

ELEVATION
Scale: 1/4" = 1'-0"
Looking Forward

Note:
For details of Elastomeric Bearings, see Dwg. No. 47100 – 47102

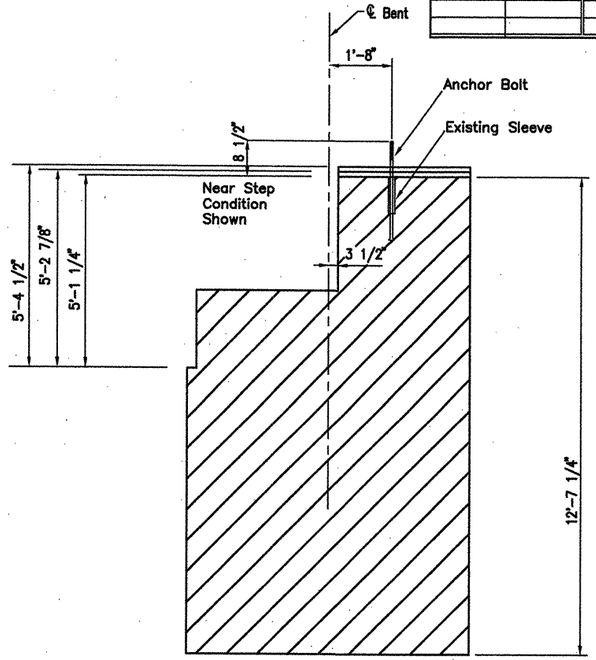

SECTION A–A
Scale: 1/2" = 1'-0"

Note: Cross Hatching Shows Construction From Previous Contract.

DATE REVISED	DATE FILMED	DATE REVISED	DATE FILMED	FED. ROAD NO.	STATE	FED. AID PROJ. NO.	SHEET NO.	TOTAL SHEETS
					ARK.			
				JOB NO.		110395	33	203
				06830		BENT 82		47051

CERTIFICATE OF AUTHORIZATION — H. JAMES ENGSTROM & ASSOC., INC. — No. 164 — ARKANSAS ENGINEER

STATE OF ARKANSAS — REGISTERED PROFESSIONAL ENGINEER — No. 3825 — H. JAMES ENGSTROM — 9/1/10

STATE OF ARKANSAS — REGISTERED PROFESSIONAL ENGINEER — No. 4281 — W. B. CONWAY — 8/31/10

ALTERNATE NO. 1

DETAILS OF BENTS – WHITE RIVER
BENT 81

WHITE RIVER STR. & APPRS.
(CLARENDON) (PH III) (F)
MONROE COUNTY

ROUTE 79 SEC. 13

ARKANSAS STATE HIGHWAY COMMISSION
LITTLE ROCK, ARK.

Engstrom & Modjeski and Masters, Inc.

DRAWN BY: CJA/JDB DATE: Sep. 10 FILENAME: b1103951_b20
CHECKED BY: FS DATE: Nov. 01 SCALE: 1/4"=1'-0"
DESIGNED BY: BMH DATE: Nov. 01

BRIDGE ENGINEER

BRIDGE NO. 06830 DRAWING NO. 47051

ACAD SCALE: 1/4"=1'-0"

COMPANY\1999 JOBS\99-044 AHTD\WHITERIVER\JOB 110395\dtlbnt81alt1