DATE REVISED	DATE FILMED	DATE REVISED	DATE FILMED

FED. ROAD NO.	STATE	FED. AID PROJ. NO.	SHEET NO.	TOTAL SHEETS
	ARK.			
JOB NO.		110395	55	203
06830		308' UNIT		47053

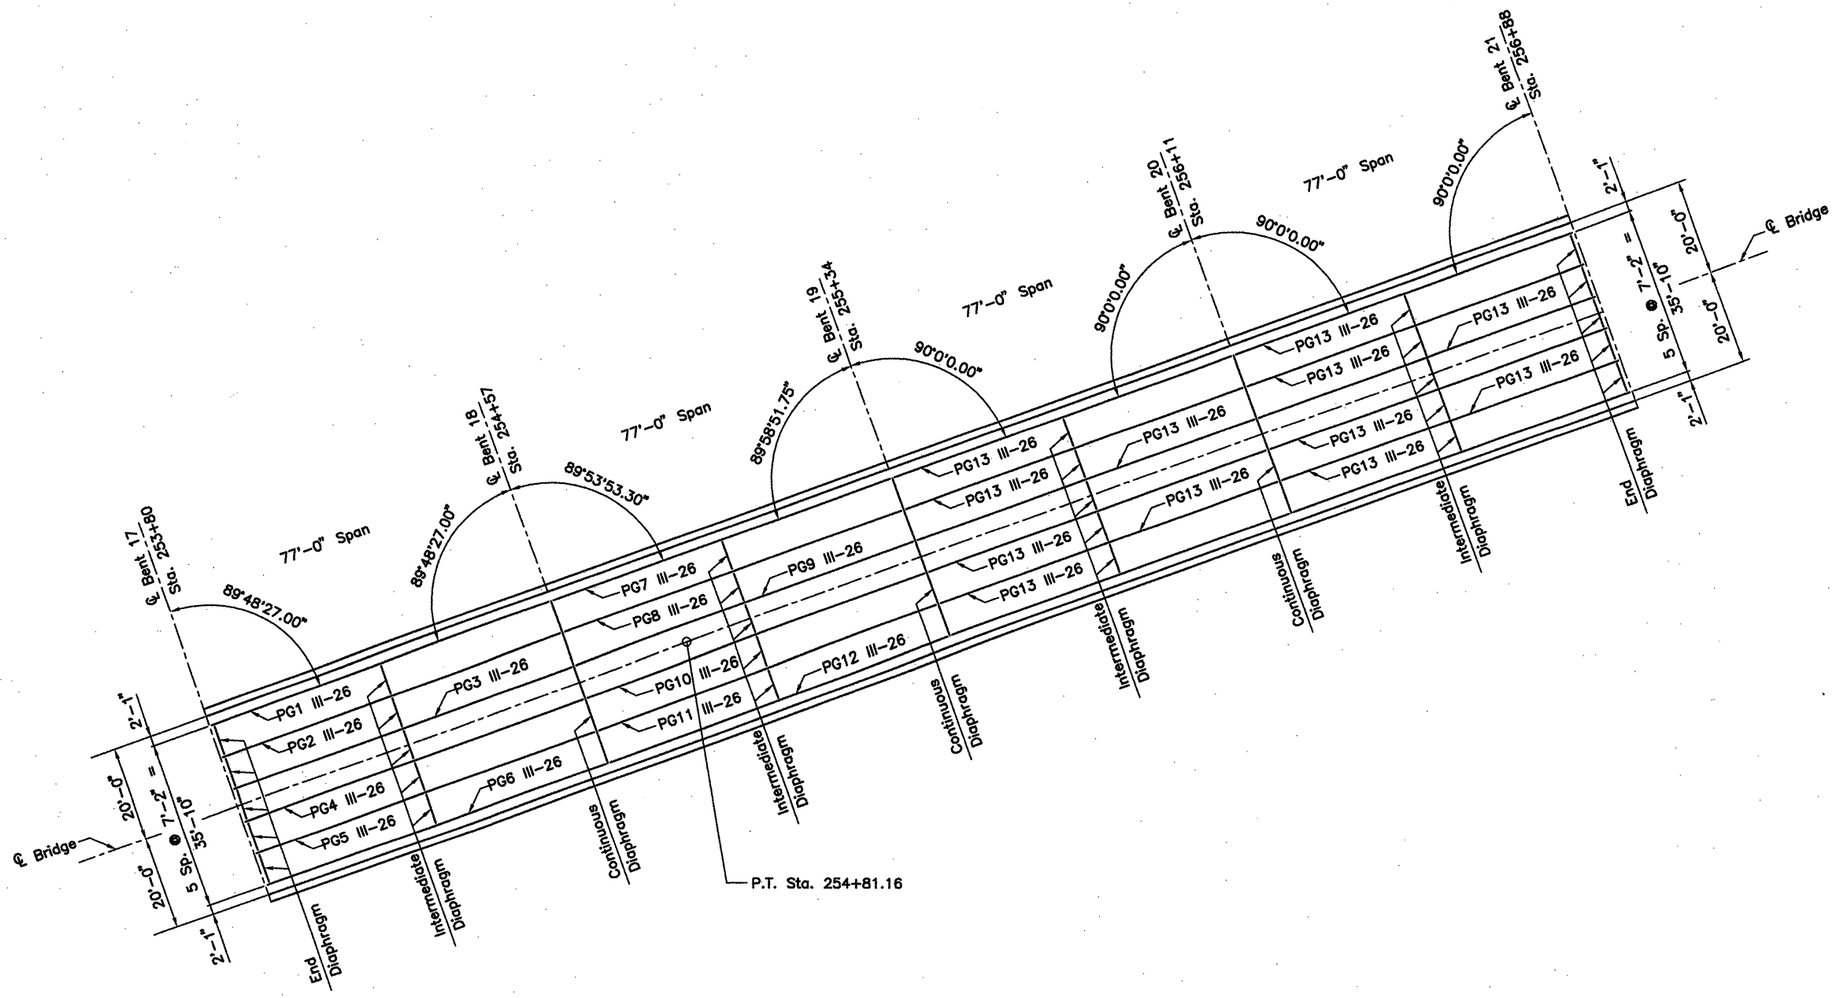

FRAMING PLAN – 308'–0" CONT. PRESTRESSED CONCRETE GIRDER UNIT 2

Scale: 1/16" = 1'–0"

Station 253+80 to Station 256+88 (One Unit Required)

ALTERNATE NO. 1

DETAILS OF 308'–0" CONT.
PRESTRESSED CONCRETE GIRDER UNITS
(SHEET 2 OF 11)

WHITE RIVER STR. & APPRS.
(CLARENDON) (PH III) (F)
MONROE COUNTY

ROUTE 79 SEC. 13

ARKANSAS STATE HIGHWAY COMMISSION
LITTLE ROCK, ARK.

Engstrom/Modjeski and Masters, Inc.

CERTIFICATE OF AUTHORIZATION — H. JAMES ENGSTROM & ASSOC., INC. — No. 164 — ARKANSAS ENGINEER

STATE OF ARKANSAS — REGISTERED PROFESSIONAL ENGINEER — No. 3125 — H. JAMES ENGSTROM — 9/1/10

STATE OF ARKANSAS — REGISTERED PROFESSIONAL ENGINEER — No. 4281 — W. B. CONWAY — 8/31/10

BRIDGE ENGINEER

DRAWN BY: YO DATE: Nov. 07
CHECKED BY: JES DATE: Mar. 05
DESIGNED BY: YO DATE: Mar. 05
FILENAME: b11039511_s02
SCALE: 1/16" = 1'–0"

BRIDGE NO. 06830 DRAWING NO. 47053