



LOGMILE NORTH

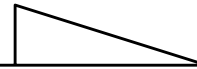


LT. SIDE

** Measurements taken from top of curb with Logmile.

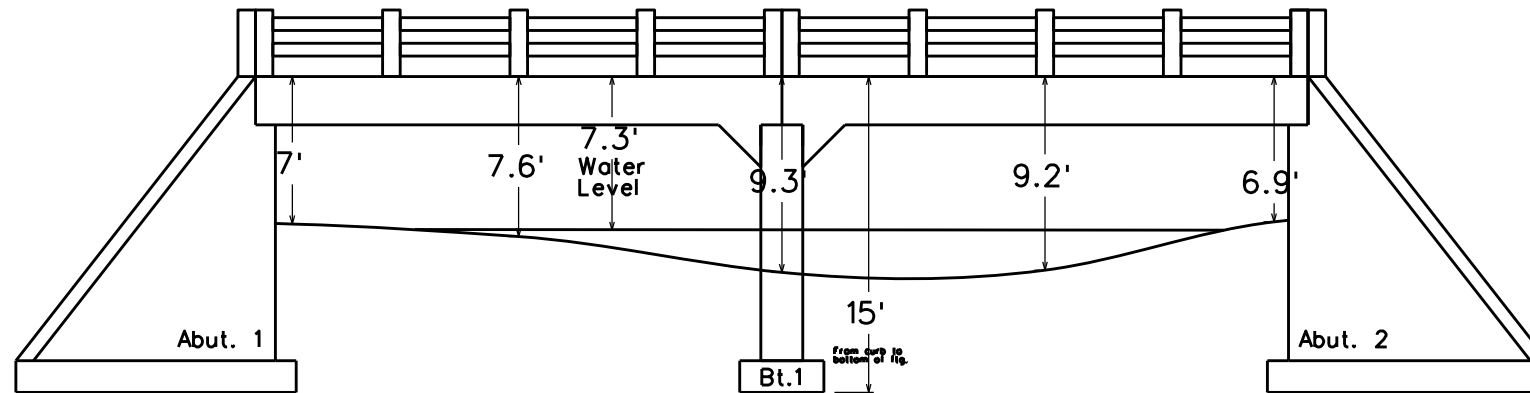

RT. SIDE

** Measurements taken from top of curb with Logmile.

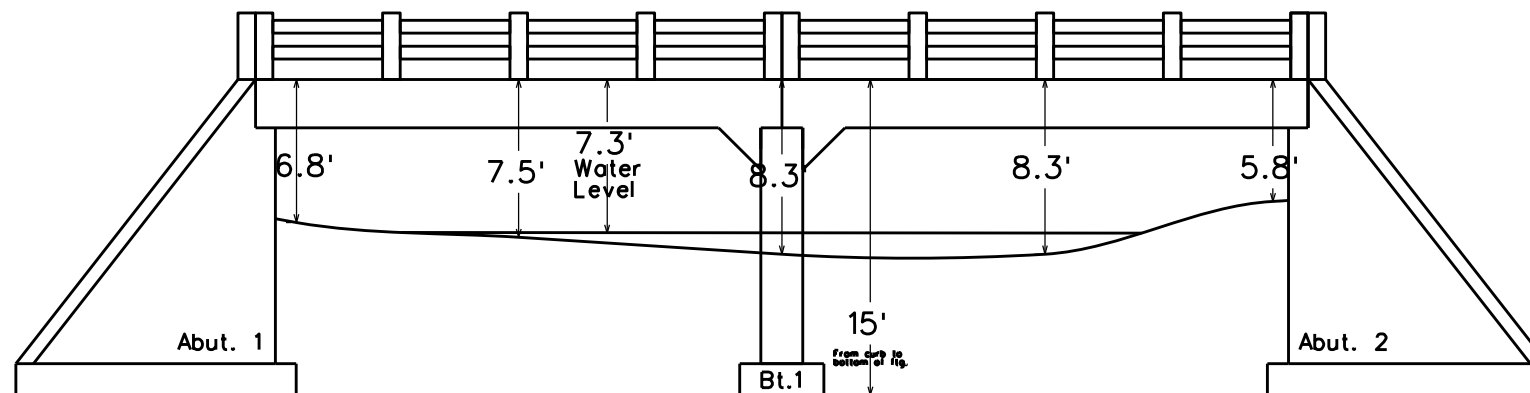

Chnl. Prof.

Bridge No. 01446	Dist. 5	Co. 73/White
Logmile 8.03	Rt. 367	Sect/Zone - 15
Date Drawn - 8/23/2023		Drawn By KBL