


LOGMILE EAST

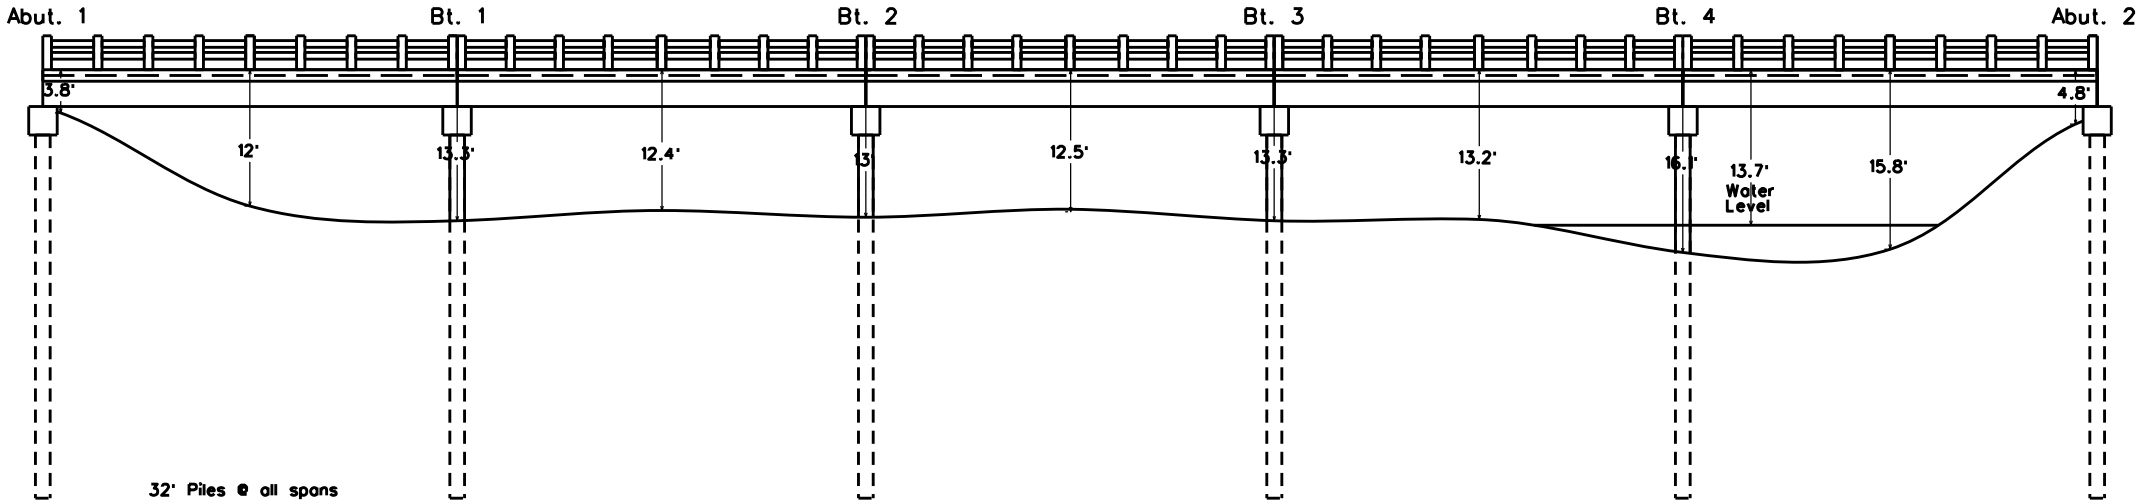


*Measurements taken from curb with Logmile going East

LT. SIDE



RT. SIDE

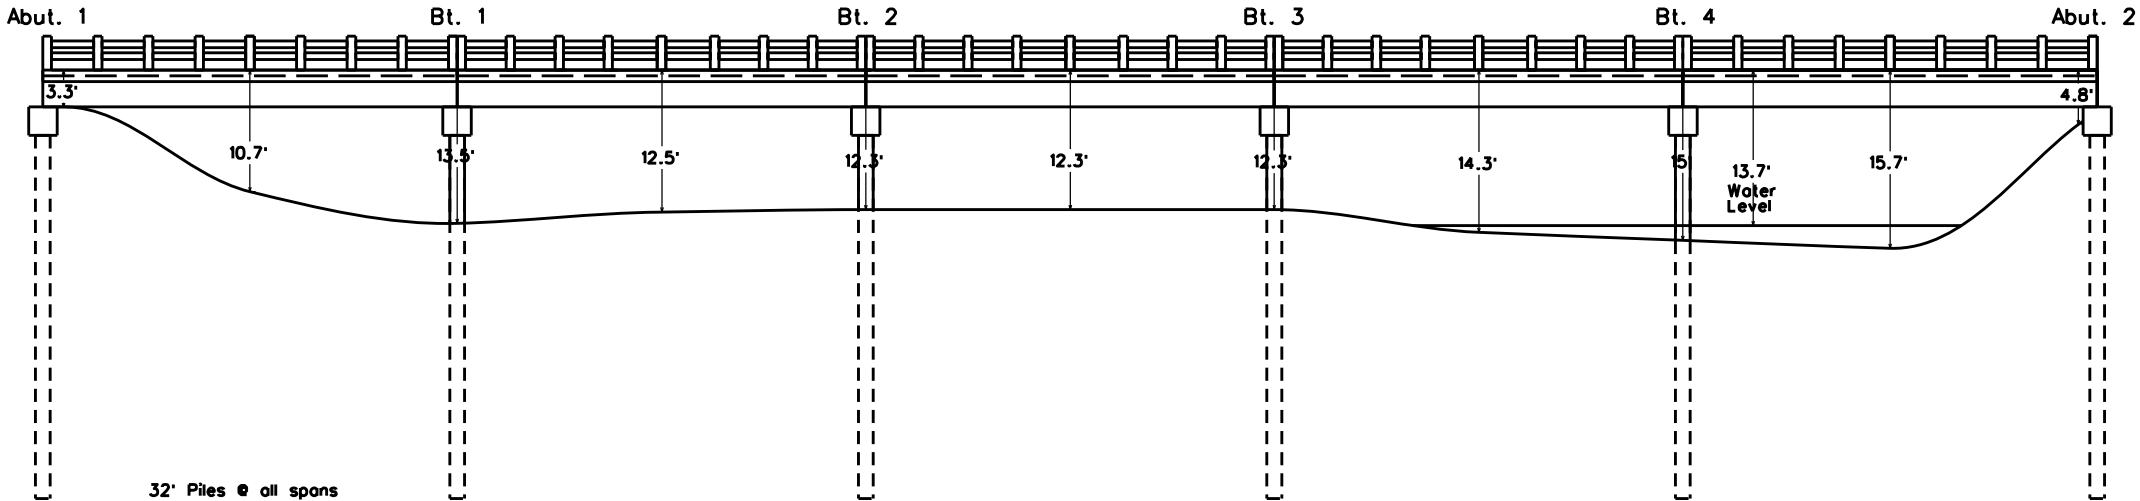

Chnl. Prof.

Bridge No. 01462	Dist. 5	Co. 73/White
Logmile 5.46	Rt. 367	Sect/Zone - 15
Date Drawn - 9/18/23		Drawn By KBL