FED. ROAD DIST. NO.	STATE	ARK. FOR. PROJ. NO.	FISCAL YEAR	SHEET NO.	TOTAL SHEETS
6	Ark.	[illegible]	1933	37	128

FISCAL YEAR	State Job No.	SHEET NO.
1933	1146	14

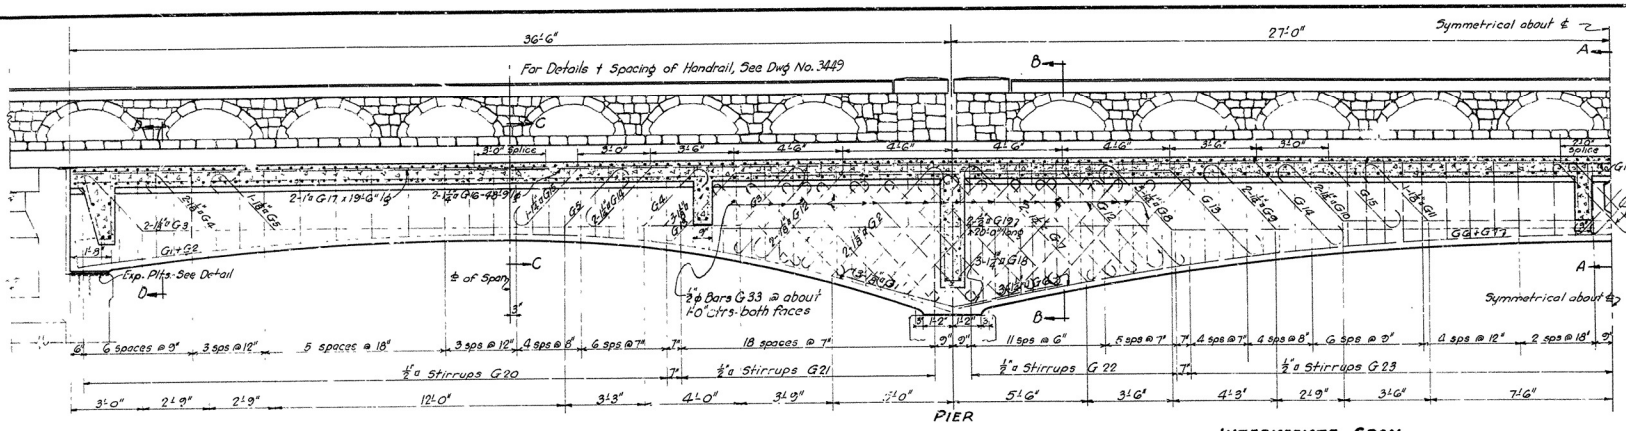

LONGITUDINAL SECTION

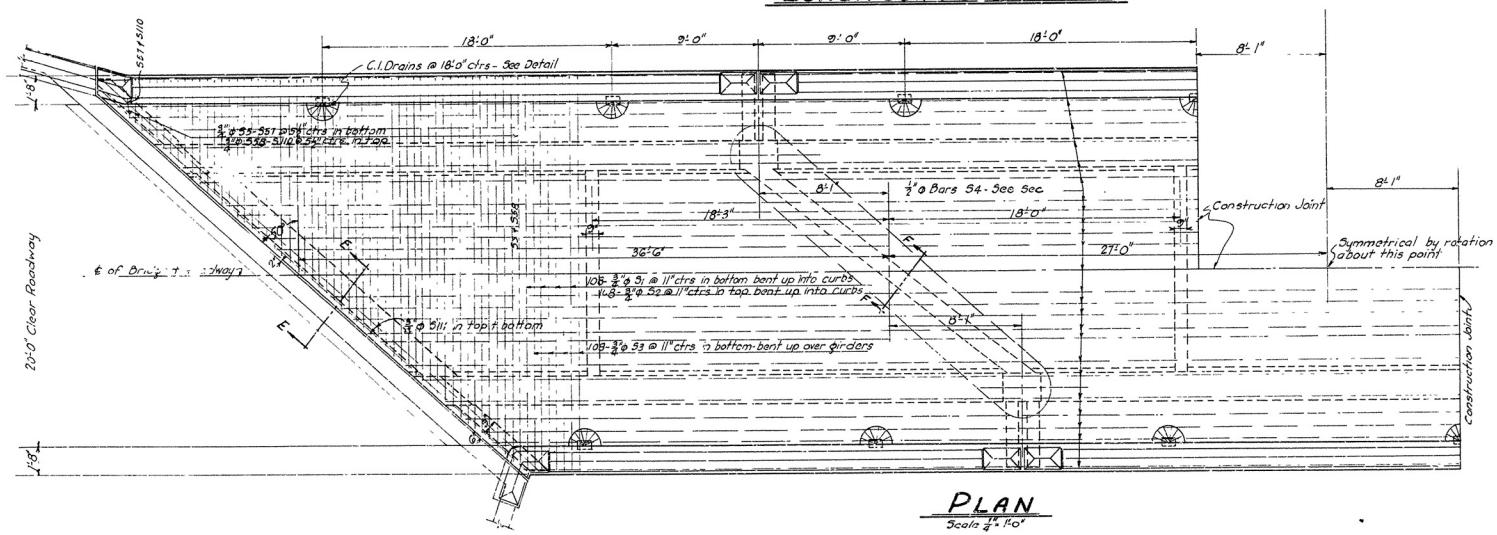

PLAN

Scale ¼"=1'-0"

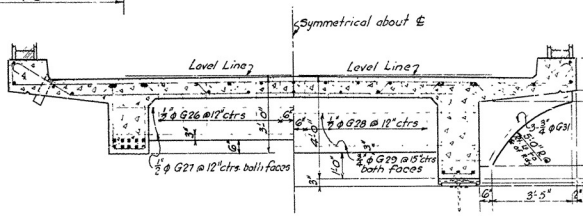

SECTION C-C END SPAN

SECTION D-D ABUTMENT END

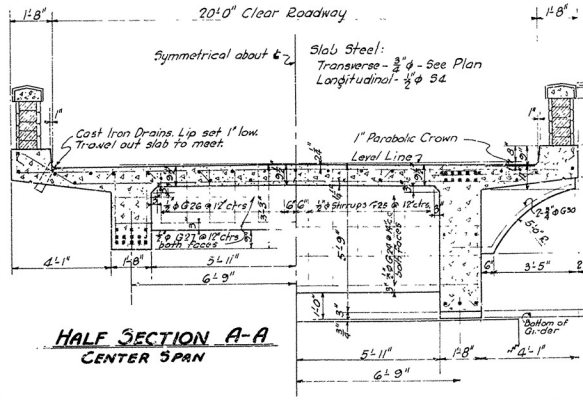

HALF SECTION A-A CENTER SPAN

HALF SECTION B-B SHOWING DETAILS AT PIER

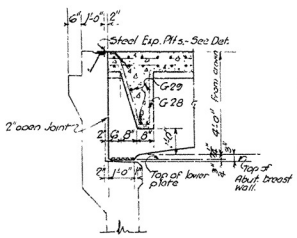

SECTION E-E - ABUT. END

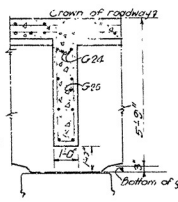

SECTION F-F AT FIXED PIER

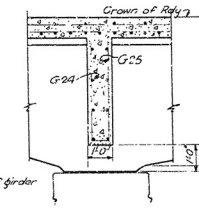

SECTION F-F AT EXPANSION PIER

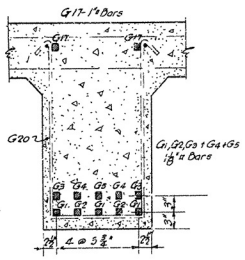

SECTION THRU BEAM AT ℄ OF END SPAN

Scale 1"-1'-0"

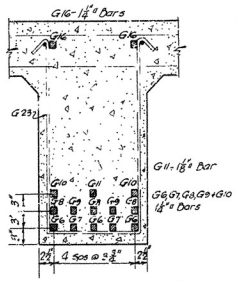

SECTION THRU BEAM AT ℄ OF INT. SPAN

Scale-1"-1'-0"

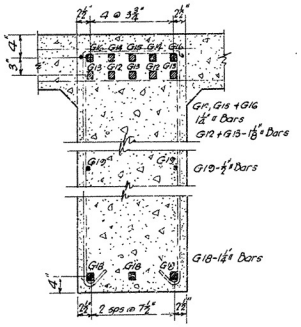

SECTION THRU BEAM AT INT. SUPPORT

Scale-1"-1'-0"

NOTE:
For Details not shown here, See Dwg No. 3443

M. B. Garver
BRIDGE ENGINEER

DETAILS OF SUPERSTRUCT

BRIDGE OVER MIDDLE FORK-SALINE

OLA-HOT SPRINGS ROAD
GARLAND CO.
ROUTE 7 SEC. 7

ARKANSAS STATE HIGHWAY COMM
LITTLE ROCK, ARK.

Drawn By: H.F.B. Date: 3-3-33
Traced By: H.F.B. Date: 3-14-33
Checked By: Date:

Scale: [illegible]

BRIDGE NO. 1782 DRAWING N