


10' Scale

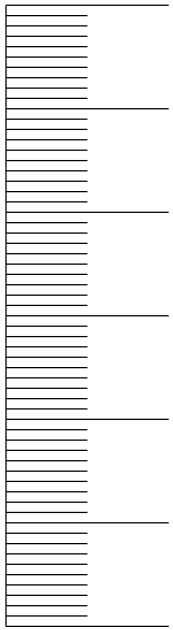

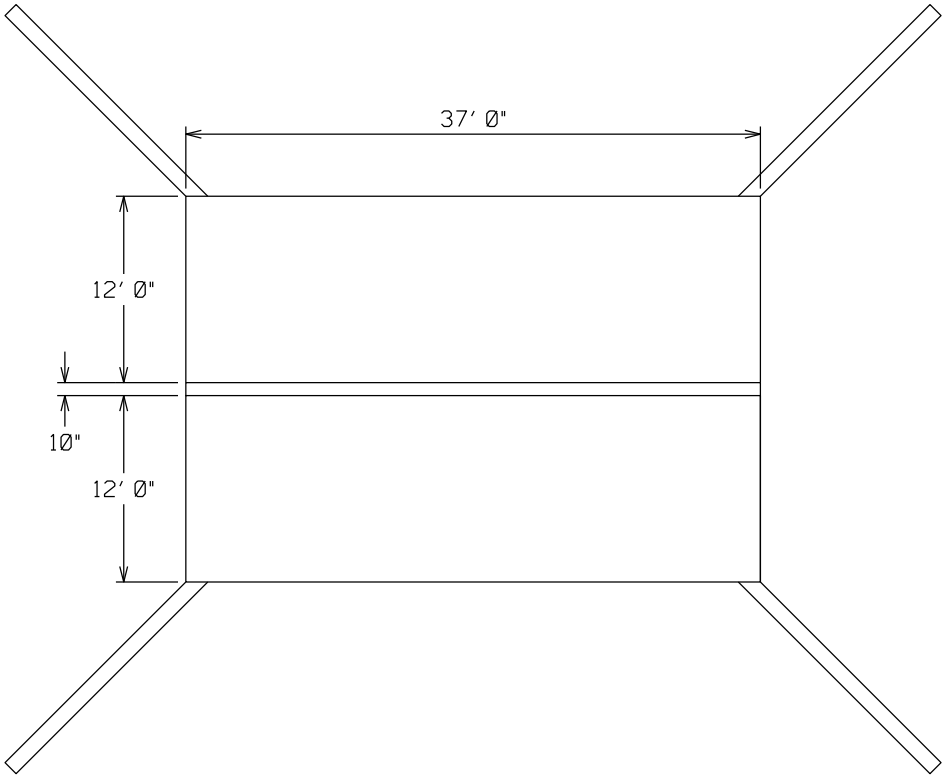

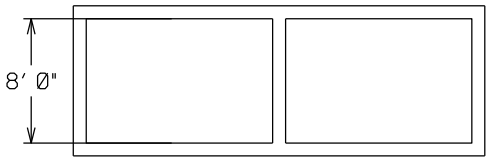



ARKANSAS STATE HIGHWAY COMMISSION
Little Rock, ARK.

0' 8' 16'

Scale:1" = 8'

Inspection Dir: W to E

Channel Flow: N to S

BRIDGE NO.
M1264

Drawn By: APW

Checked By: DBM

Project: Structure Plans

Date: 7/17/2025

ARDOT BRIDGE OPERATIONS