



Log Mile

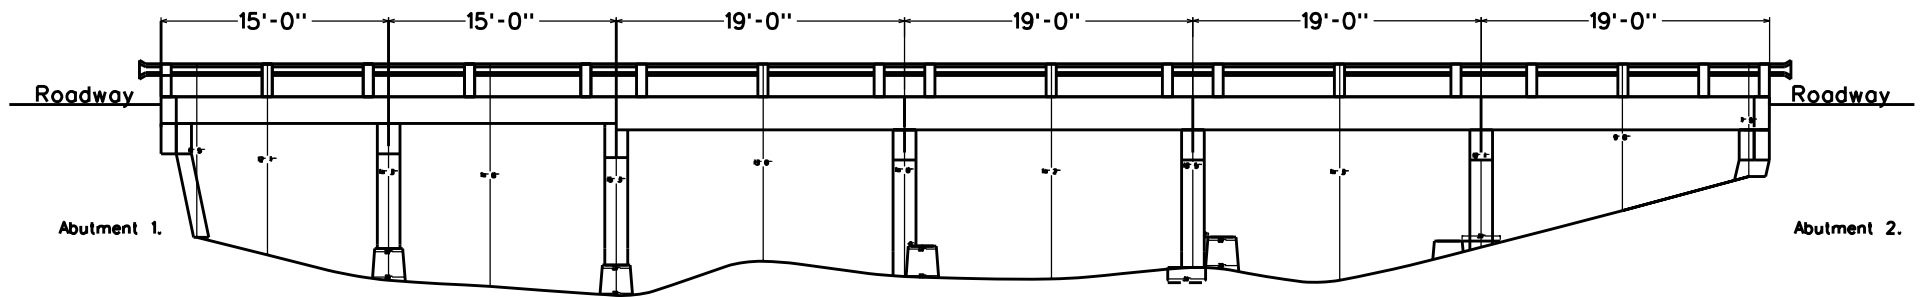


*Not to Scale

Bridge No. M0591	Dist. 5	Co. Independence - 32
Logmile 2.96	Rt. 25	Sect/Zone - 5
Date Drawn 9/20/18		By JLC

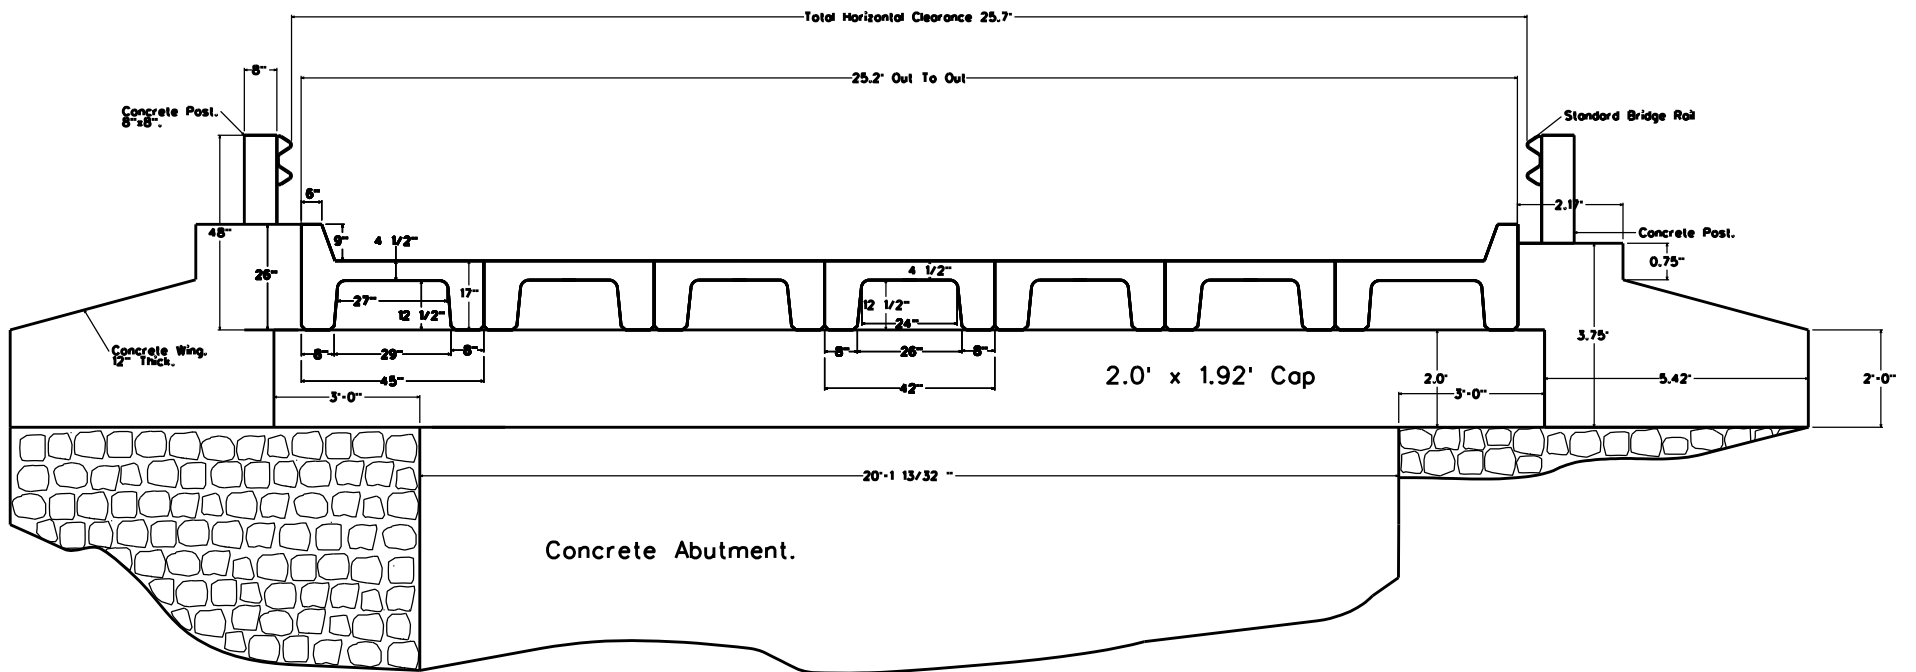


Abutment 2.
Looking Ahead.


*Not to Scale		
Bridge No. M0591	Dist. 5	Co. Independence - 32
Logmile 2.96	Rt. 25	Sect./Zone - 5
Date Drawn 9/20/18		By JLC

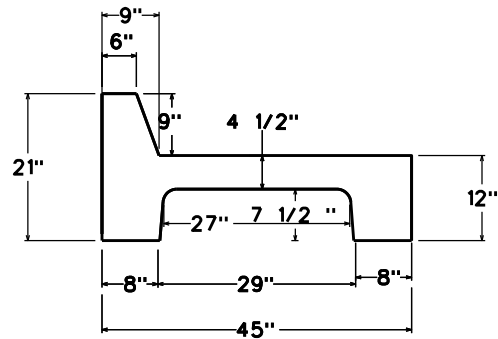


Exterior Channel Beams.
Spans 1 & 2.

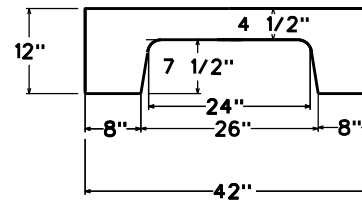


Interior Channel Beams.
Spans 1 & 2.

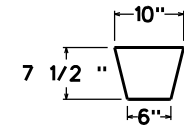


Diaphragms
Spans 1 & 2.

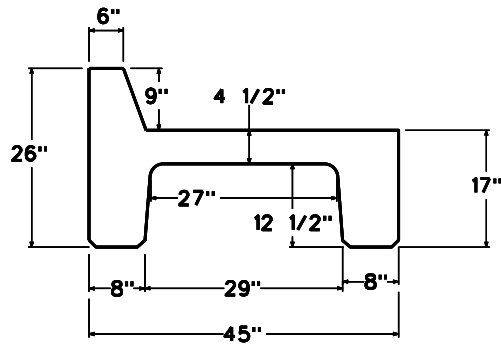

Exterior Channel Beams.
Spans 3,4,5,&6.

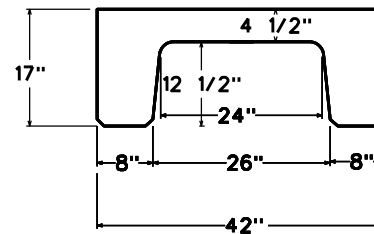


Interior Channel Beams.
Spans 3,4,5,&6.

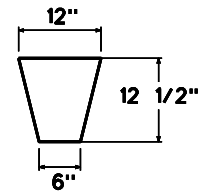

Diaphragms
Spans 3,4,5,&6.

*Not to Scale


Bridge No. M0591	Dist. 5	Co. Independence - 32
Logmile 2.96	Rt. 25	Sect/Zone - 5
Date Drawn 9/20/18	Drawn By JLC	

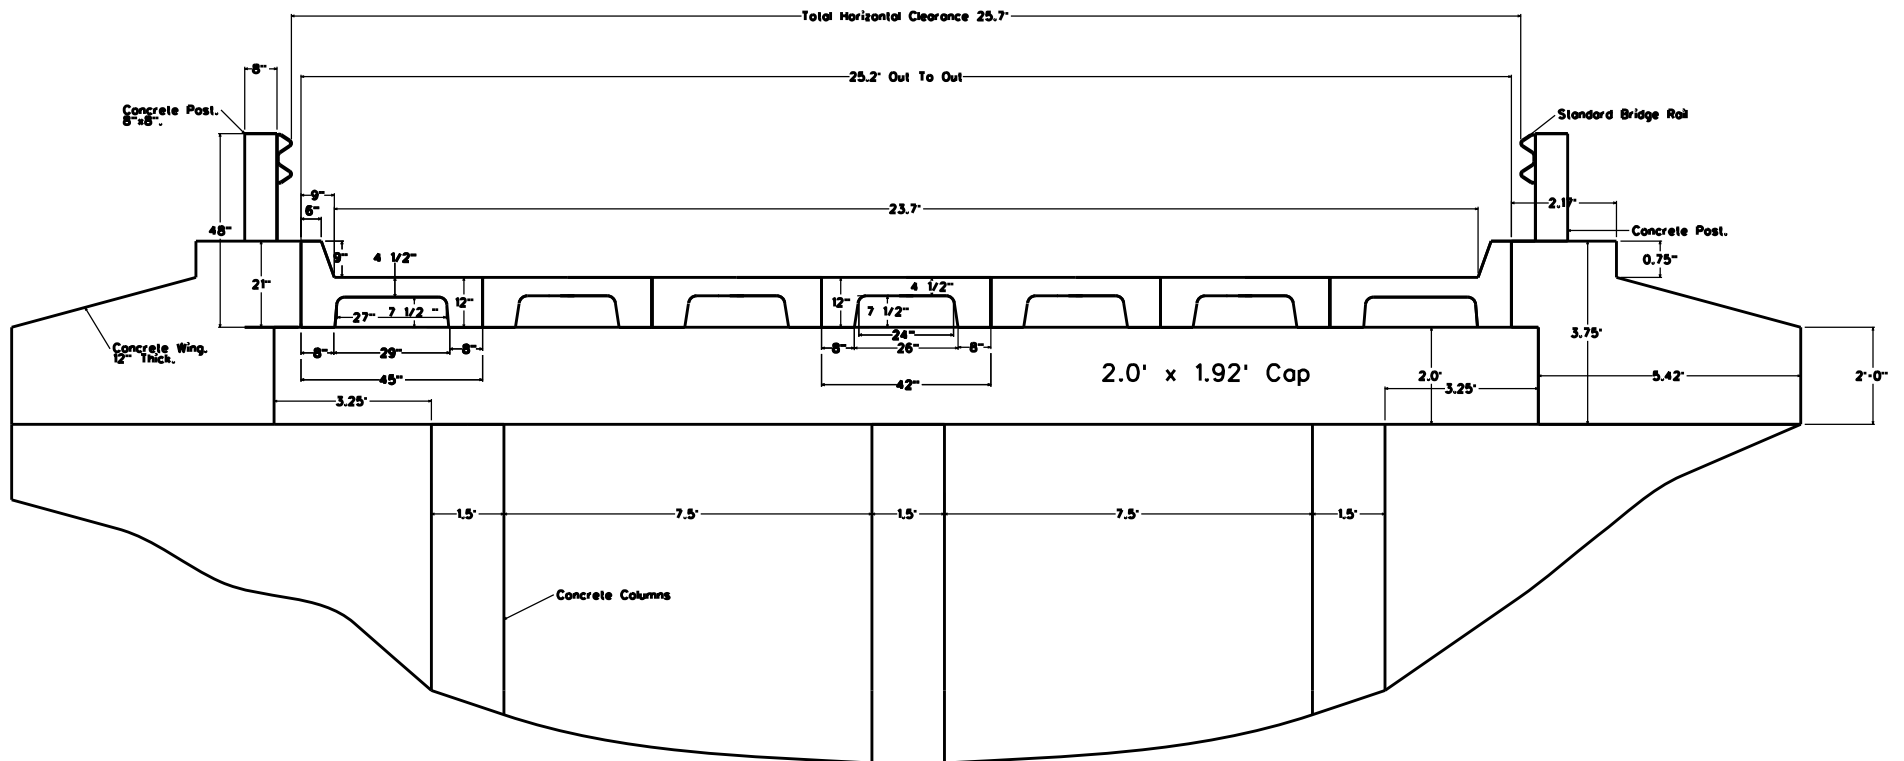

Abutment 1
Looking Back.

*Not to Scale

Bridge No. M0591	Dist. 5	Co. Independence - 32
Logmile 2.96	Rt. 25	Sect/Zone - 5
Date Drawn 9/20/18		By JLC

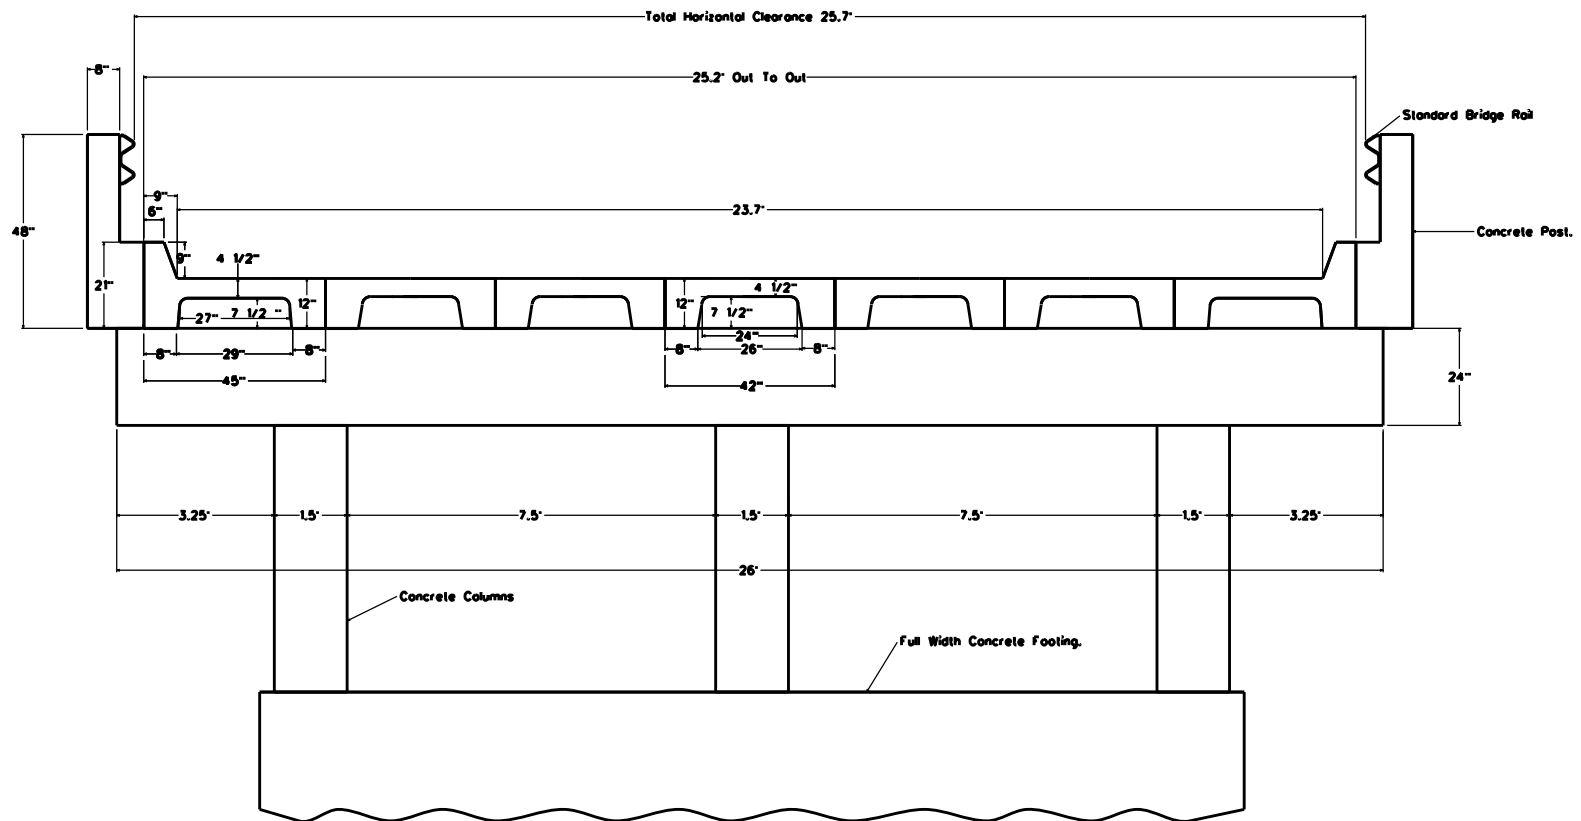

Section A-A
Typical of Spans 1 & 2.

*Not to Scale		
Bridge No. M0591	Dist. 5	Co. Independence - 32
Logmile 2.96	Rt. 25	Sect./Zone - 5
Date Drawn 9/20/18		By JLC