
 


PRELIMINARY DESIGN
JOB 061371
HWY. 67 INTCHNG. IMPVTS. (CABOT) (S)
LONOKE COUNTY
ROUTE 67 SECTION 11

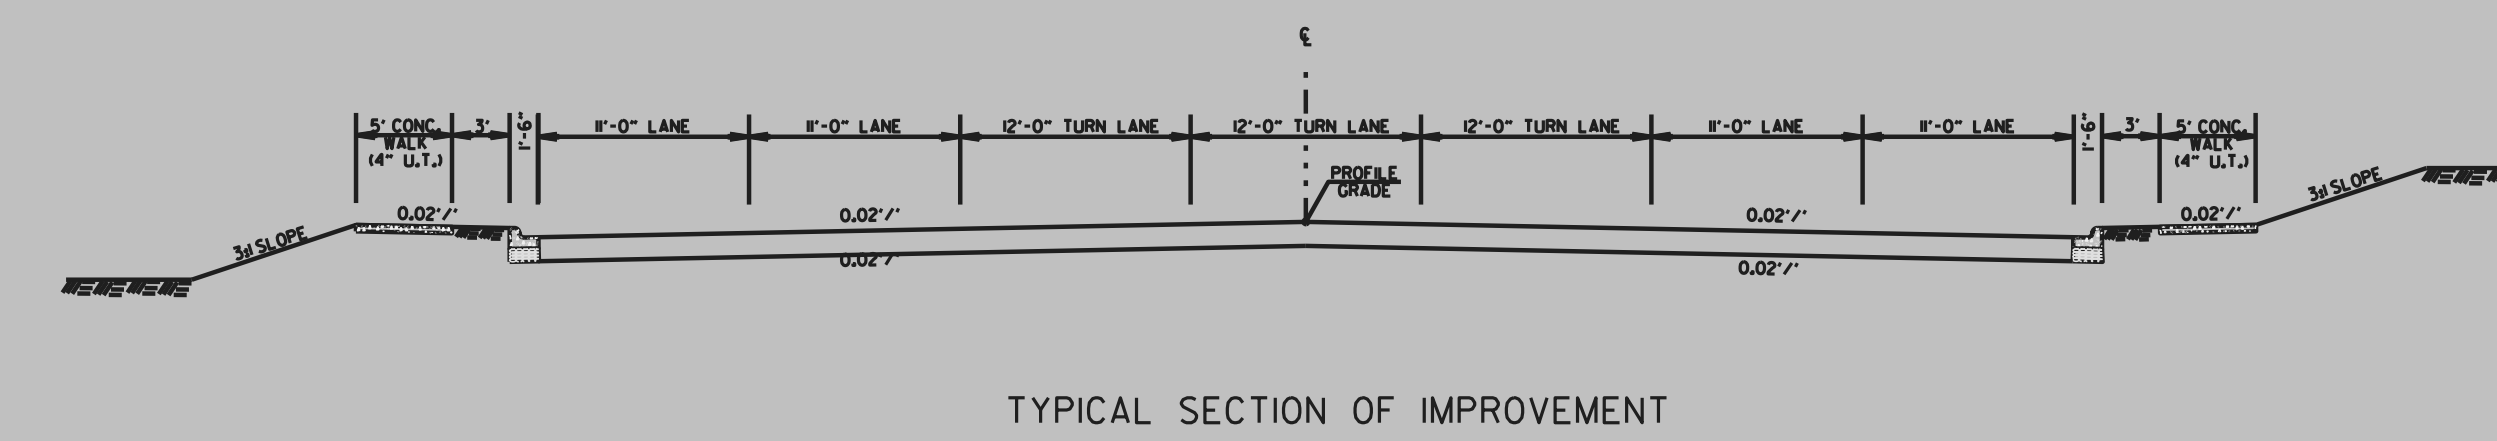

LEGEND

-
- EXISTING RIGHT-OF-WAY
 _____ PROPOSED RIGHT-OF-WAY
 _____ PROPOSED LANE EDGE
 _____ PROPOSED CURB AND GUTTER
 ----- PROPOSED CONSTRUCTION LIMITS
 REMOVAL OF EXISTING RAMP