


STATE	PROJECT	YEAR	SHEET NO.	TOTAL SHEETS
ARK.	5349	21	147	
JOB No.				

PLAN	DATE
NO.	

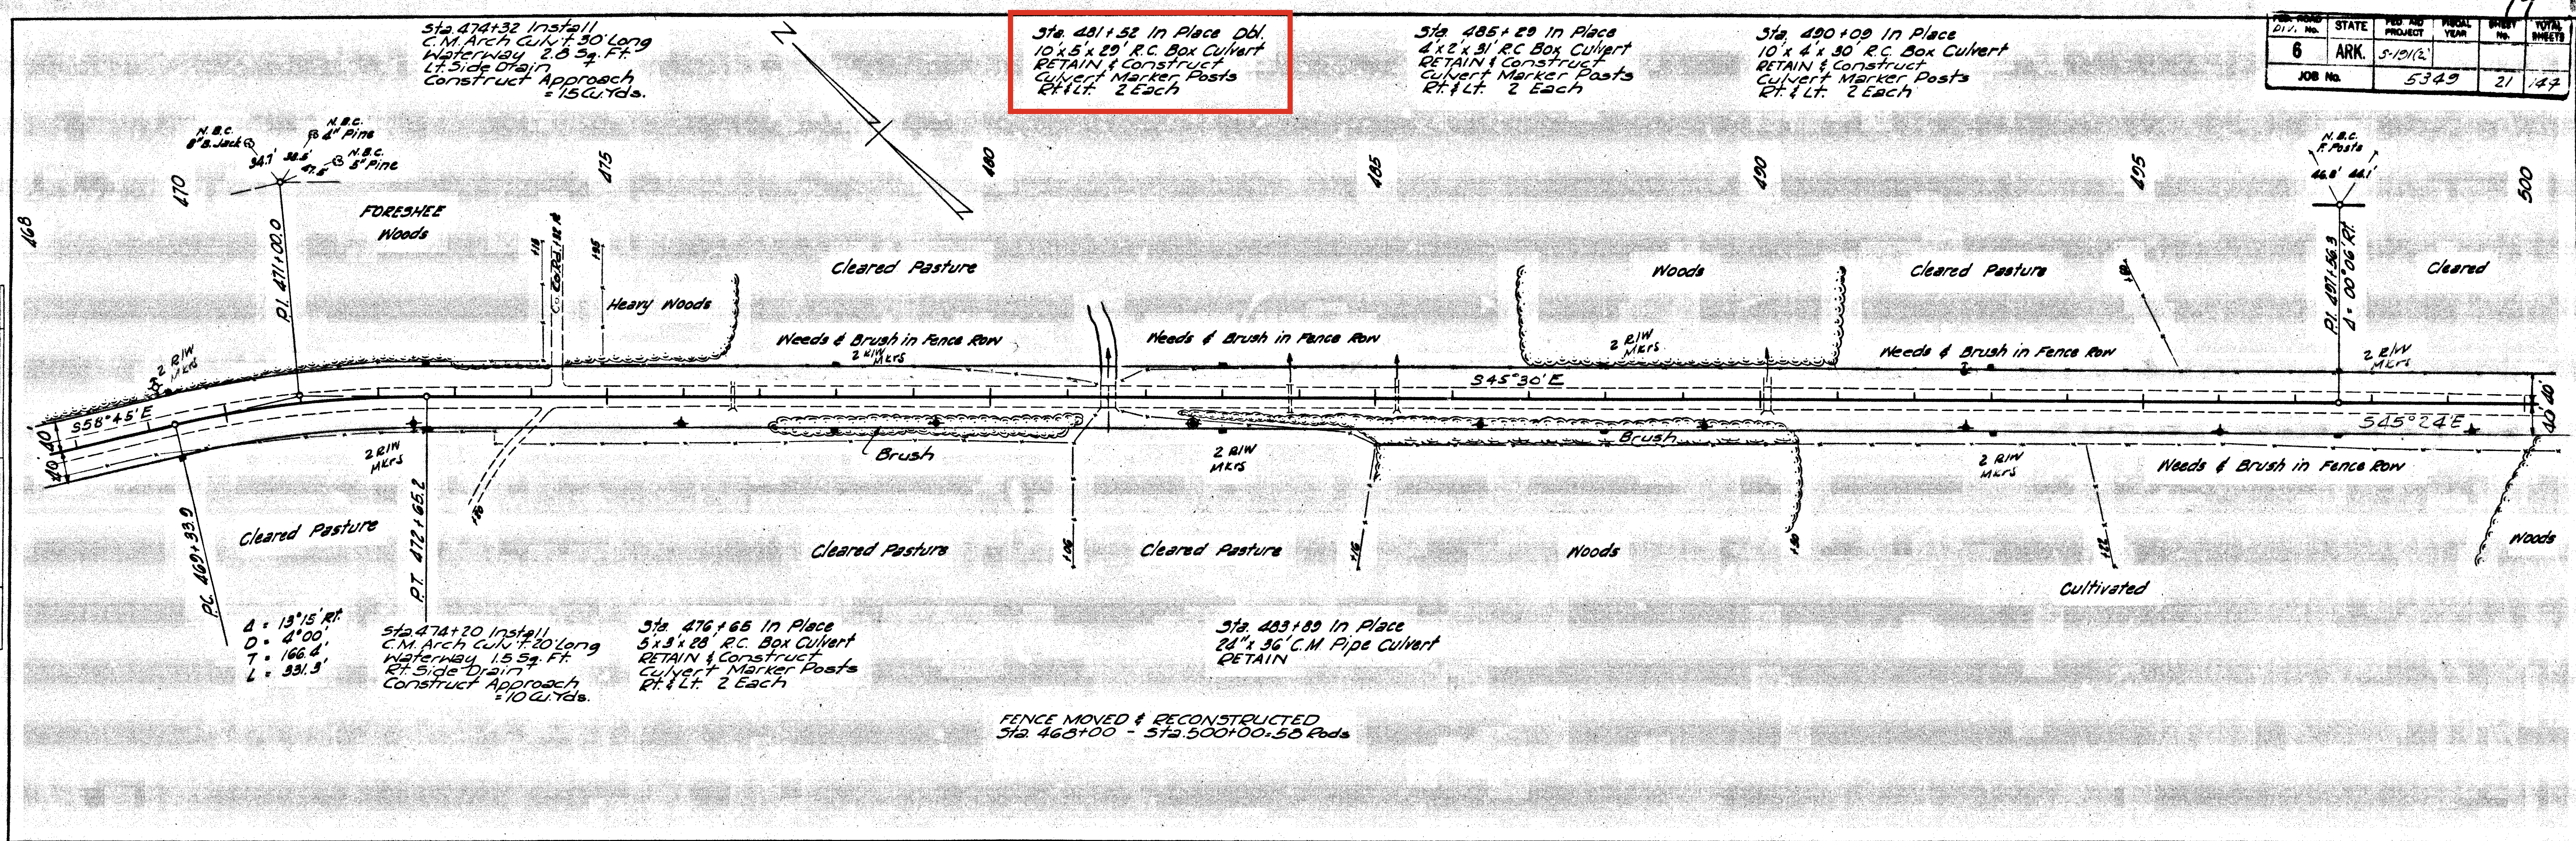

PROFILE	DATE
NO.	

