

CA0906

RIGHT OF WAY SIGNS AND SYMBOLS



- SECTION CORNER
- QUARTER CORNER
- QUARTER QUARTER CORNER
- SECTION CENTER
- STATE LINE OR CITY LIMITS
- COUNTY LINE
- TOWNSHIP LINE
- QUARTER SECTION LINE
- PROPERTY LINE
- EXISTING R/W LINE
- PROPOSED R/W LINE
- EXISTING CONTROL OF ACCESS
- PROPOSED CONTROL OF ACCESS
- PROPOSED R/W & CONTROL OF ACCESS
- EXISTING R/W DIMENSION
- PROPOSED R/W DIMENSION
- TEMPORARY & PERMANENT EASEMENT LINE
- EXISTING BRIDGE OR SEPARATION STRUCTURE
- PROPOSED BRIDGE OR SEPARATION STRUCTURE
- EXISTING CULVERT
- RAILROAD
- PAVED ROADS
- GRAVEL ROAD
- DRIVEWAY
- FENCE
- CONSTRUCTION LIMITS
- LEVEE
- TRAIL
- RESIDENTIAL & COMMERCIAL BUILDING
- HEDGE ROW
- SMALL STREAM
- LARGE STREAM
- POND OR LAKE
- TELEPHONE POLES
- POWER POLES
- TRANSMISSION LINES
- TREES
- DECIDUOUS WOODS
- EVERGREEN WOODS
- SET AHTD R/W MONUMENT
- TEMPORARY EASEMENT POINT
- PERMANENT EASEMENT POINT
- EXISTING R/W POINT
- PROPERTY LINE POINT
- FOUND MONUMENT
- SURVEY CALCULATED POINT

STATE OF ARKANSAS
STATE HIGHWAY COMMISSION



RIGHT OF WAY MAP
MAXIE CAMP RD. - HWY. 206
(WIDENING) (S)

BOONE COUNTY
ROUTE 65 SECTION 2
JOB CA0906

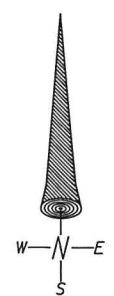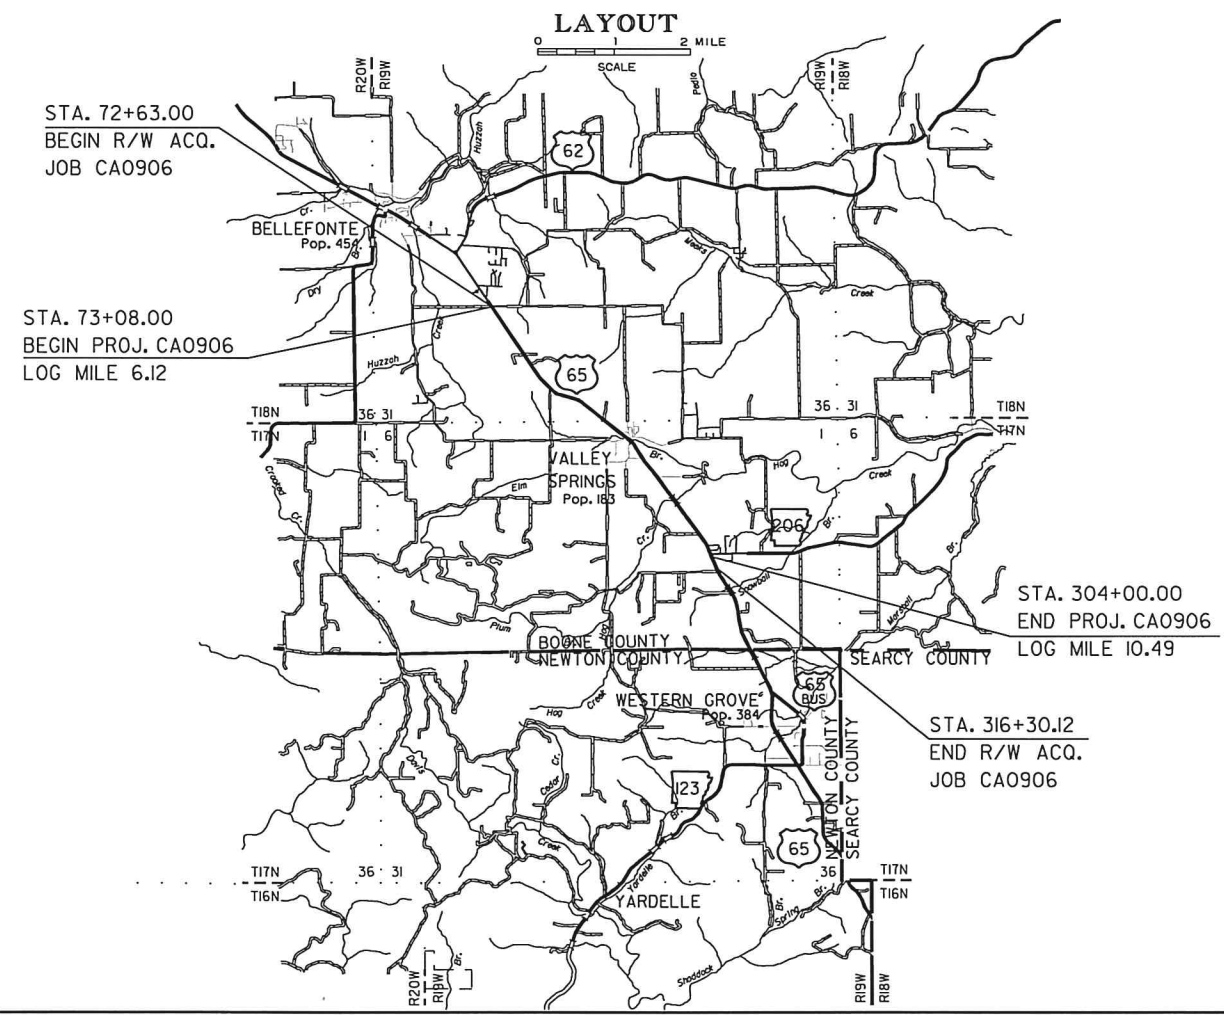

MIDPOINT:
LT: 36-08-47.85 N
LG: 092-59-02.73 W

SURVEY CONTROL COORDINATES

Project Name: CA0906
Date: 11/18/2013
Coordinate System: Arkansas State Plan Coordinates
Based on AHTD GPS PTS 510008, 510008A, 050012, 050012A
Projected to Ground Coordinates
Units: U. S. Survey Foot

COORDINATES LISTED BELOW ARE GROUND (Localized) COORDINATES !!!!

Point Name	Northing	Easting	Elev	Feature	Description
1	641399.8294	1030694.3231	1160.62	CTL	PD: AHTD STD. MON STAMPED T-1
2	641958.1459	1030365.9904	1153.72	CTL	PD: AHTD STD. MON STAMPED T-2
3	642645.2306	1029959.0374	1126.40	CTL	PD: AHTD STD. MON STAMPED T-3
4	643301.6876	1029573.3654	1111.66	CTL	PD: AHTD STD. MON STAMPED T-4
5	644050.6579	1029070.3540	1105.01	CTL	PD: AHTD STD. MON STAMPED T-5
6	645543.4399	1028523.7194	1103.09	CTL	PD: AHTD STD. MON STAMPED T-6
7	647010.6484	1028655.7214	1119.20	CTL	PD: AHTD STD. MON STAMPED T-7
8	647639.6604	1028507.2147	1111.06	CTL	PD: AHTD STD. MON STAMPED T-8
9	648522.2274	1028083.2940	1088.62	CTL	PD: AHTD STD. MON STAMPED T-9
10	649216.7576	1027761.1120	1097.58	CTL	PD: AHTD STD. MON STAMPED T-10
11	649934.1691	1027423.1107	1096.46	CTL	PD: AHTD STD. MON STAMPED T-11
12	650620.5363	1027045.6544	1101.18	CTL	PD: AHTD STD. MON STAMPED T-12
13	651307.3397	1026723.3553	1128.18	CTL	PD: AHTD STD. MON STAMPED T-13
14	652054.2324	1026569.0414	1134.83	CTL	PD: AHTD STD. MON STAMPED T-14
15	652858.1733	1026450.8726	1134.30	CTL	PD: AHTD STD. MON STAMPED T-15
16	653490.6384	1026408.1442	1133.30	CTL	PD: AHTD STD. MON STAMPED T-16
17	654054.6754	1026200.2590	1116.27	CTL	PD: AHTD STD. MON STAMPED T-17
18	654716.2810	1025792.6294	1114.97	CTL	PD: AHTD STD. MON STAMPED T-18
19	655379.1159	1025384.7307	1151.13	CTL	PD: AHTD STD. MON STAMPED T-19
20	655854.8210	1025071.5987	1155.11	CTL	PD: AHTD STD. MON STAMPED T-20
21	656501.3465	1024832.1806	1119.72	CTL	PD: AHTD STD. MON STAMPED T-21
22	657205.9453	1024648.6035	1102.78	CTL	PD: AHTD STD. MON STAMPED T-22
23	657889.1739	1024298.0917	1100.98	CTL	PD: AHTD STD. MON STAMPED T-23
24	658464.8145	1023908.2015	1107.06	CTL	PD: AHTD STD. MON STAMPED T-24
25	658976.6801	1023562.8884	1114.62	CTL	PD: AHTD STD. MON STAMPED T-25
26	659441.3702	1023247.4716	1093.87	CTL	PD: AHTD STD. MON STAMPED T-26
27	660014.5276	1022861.0826	1059.10	CTL	PD: AHTD STD. MON STAMPED T-27
28	660575.6854	1022477.5807	1034.74	CTL	PD: AHTD STD. MON STAMPED T-28
29	661140.6252	1022098.3264	1051.41	CTL	PD: AHTD STD. MON STAMPED T-29
30	661519.4195	1021848.5693	1074.49	CTL	PD: AHTD STD. MON STAMPED T-30
31	662596.6310	1021106.2591	1088.33	CTL	PD: AHTD STD. MON STAMPED T-31
32	663614.2647	1020307.9931	1062.00	CTL	PD: AHTD STD. MON STAMPED T-32
33	664318.8049	1019948.1818	1066.24	CTL	PD: AHTD STD. MON STAMPED T-33
34	664723.9382	1019607.2202	1060.74	CTL	PD: AHTD STD. MON STAMPED T-34
35	665196.7391	1019167.8585	1052.19	CTL	PD: AHTD STD. MON STAMPED T-35
36	665624.7754	1018570.2119	1087.82	CTL	PD: AHTD STD. MON STAMPED T-36
37	666200.1856	1017980.3106	1102.40	CTL	PD: AHTD STD. MON STAMPED T-37
38	666687.9259	1017401.4529	1122.39	CTL	PD: AHTD STD. MON STAMPED T-38
39	667182.9968	1016809.4415	1150.29	CTL	PD: AHTD STD. MON STAMPED T-39
40	667690.6603	1016178.0778	1208.72	CTL	PD: AHTD STD. MON STAMPED T-40
41	667913.5918	1015692.3199	1228.76	CTL	PD: AHTD STD. MON STAMPED T-41
42	668169.4701	1014929.7067	1236.62	CTL	PD: AHTD STD. MON STAMPED T-42
43	668439.6457	1014289.3155	1236.37	CTL	PD: AHTD STD. MON STAMPED T-43
44	669059.7110	1013749.7924	1247.12	CTL	PD: AHTD STD. MON STAMPED T-44
45	669421.4236	1013324.8902	1270.25	CTL	PD: AHTD STD. MON STAMPED T-45
46	669819.0839	1013051.5270	1266.98	CTL	PD: AHTD STD. MON STAMPED T-46
47	670385.8757	1012695.8078	1239.75	CTL	PD: AHTD STD. MON STAMPED T-47
48	671011.4625	1012302.1564	1232.17	CTL	PD: AHTD STD. MON STAMPED T-48
49	671434.3716	1012033.0706	1220.44	CTL	PD: AHTD STD. MON STAMPED T-49
50	672103.0729	1011610.3003	1194.18	CTL	PD: AHTD STD. MON STAMPED T-50
51	672755.6728	1011260.9489	1194.02	CTL	PD: AHTD STD. MON STAMPED T-51
52	673266.9666	1010935.8048	1187.78	CTL	PD: AHTD STD. MON STAMPED T-52
53	673926.1266	1010531.3571	1170.15	CTL	PD: AHTD STD. MON STAMPED T-53
54	674612.4916	1010097.9262	1182.42	CTL	PD: AHTD STD. MON STAMPED T-54
55	675222.3219	1009713.0487	1184.47	CTL	PD: AHTD STD. MON STAMPED T-55
56	675839.0170	1009324.5055	1181.42	CTL	PD: AHTD STD. MON STAMPED T-56
57	676500.6154	1008906.2891	1157.18	CTL	PD: AHTD STD. MON STAMPED T-57
58	677120.7107	1008515.1591	1153.89	CTL	PD: AHTD STD. MON STAMPED T-58
59	677712.8237	1008058.5967	1154.83	CTL	PD: AHTD STD. MON STAMPED T-59
60	678079.0774	1007896.5235	1157.83	CTL	PD: AHTD STD. MON STAMPED T-60
100	644758.7199	1028579.5204	1117.00	GPS	PD: AHTD GPS #510008
101	646405.6113	1028550.9010	1102.25	GPS	PD: AHTD GPS #510008A
102	661965.7265	1021442.7651	1094.53	GPS	PD: AHTD GPS #050012
103	663083.7506	1020781.3079	1079.26	GPS	PD: AHTD GPS #050012A
104	675354.2267	1008374.1461	1170.84	GPS	PD: AHTD GPS #AHTD HAR 1
105	676222.9443	1008665.1831	1152.33	GPS	PD: AHTD GPS #AHTD HAR 2
900	642143.3850	1030303.4921	1146.02	TBM	PD: CUT SQ CNT S HEADWALL ON HWY 65B
901	644154.5563	1029059.1011	1107.49	TBM	PD: CUT SQ SE COR OVER
902	646067.3733	1028537.9459	1092.53	TBM	PD: CUT SQ N COR W HEADWALL
903	650179.8504	1027241.1226	1090.10	TBM	PD: CUT SQ N END E DOUBLE BOX
904	652418.3424	1026500.1339	1129.07	TBM	PD: CUT SQ N END W HEADWALL
905	656540.9871	1024805.7215	1114.86	TBM	PD: CUT SQ CNT W HEADWALL
906	658168.2928	1024136.8853	1094.08	TBM	PD: CUT SQ E CNT FLARED END CU
907	660729.1474	1022325.0588	1036.72	TBM	PD: CUT SQ NW END BRIDGE
908	662750.4616	1020997.0478	1083.16	TBM	PD: CUT SQ CNT E HEADWALL
909	664930.8546	1019394.8931	1053.48	TBM	PD: CUT SQ SE END BRIDGE OVER
910	666021.2023	1018205.9243	1095.39	TBM	PD: CUT SQ CNT E HEADWALL
911	667333.6378	1016654.0799	1160.69	TBM	PD: CUT SQ CNT E HEADWALL
912	668142.6710	1015028.9398	1234.66	TBM	PD: CUT SQ CNT E HEADWALL
913	670359.1399	1012787.6502	1241.15	TBM	PD: CUT SQ CNT E HEADWALL
914	672434.4058	1011465.1265	1194.42	TBM	PD: CUT SQ CNT E HEADWALL
915	674237.7590	1010328.2840	1175.37	TBM	PD: CUT SQ SW COR CATCH BASIN
916	674801.3480	1010152.6926	1182.18	TBM	PD: CUT SQ NW COR CATCH BASIN
917	677247.1764	1008374.5173	1153.89	TBM	PD: CUT SQ NW COR CATCH BASIN
990	653518.2695	1026320.8040	1138.11	BM	PD: NGS L 130 RESET PID DE6226
999	642178.7706	1030514.2128	1151.09	BM	PD: NGS J 130 PID GF0149

NO.	DATE	DESCRIPTION	BY	CK'D
DATE:	10/2016	REVISIONS		
DESIGNED:	JBB	REVIEWED:	TWC	

Const. Centerline				
Point Name	Type	Station	Northing	Easting
8000	POB	57+18.52	675239.6863	1009660.2463
8001	PI	105+57.69	671149.3665	1012246.1386
8002	PC	121+64.23	669788.1771	1013099.4598
8004	PT	128+06.50	669286.6300	1013498.4938
8005	PC	138+34.21	668559.0227	1014224.2904
8007	PT	145+49.84	668186.8999	1014827.9065
8008	PC	154+75.13	667897.3542	1015706.7357
8010	PT	161+98.14	667548.0395	1016334.8334
8011	PI	172+02.71	666903.3128	1017105.2178
8012	PI	192+49.76	665581.1824	1018668.0202
8013	PC	202+91.93	664912.0846	1019467.0452
8015	PT	208+42.33	664491.1235	1019816.9992
8016	PC	211+41.17	664230.8171	1019963.7792
8018	PT	277+04.47	662925.5987	1020821.9878
8019	PC	230+49.06	662651.2443	1021030.4910
8021	PT	235+76.75	662223.9103	1021339.9973
8022	PI	247+35.59	661269.9781	1021997.9619
8023	PI	260+05.93	660217.2662	1022709.0004
8024	PI	273+04.96	659134.1160	1023426.1171
8025	PC	289+95.56	657733.1455	1024372.3815
8027	PT	294+39.81	657339.5241	1024576.1776
8028	PI	302+45.99	656585.4399	1024861.2568
8029	PC	309+65.37	655909.6192	1025107.7826
8031	PT	315+51.52	655383.2741	1025363.3898
8032	PC	331+72.61	654004.9768	1026216.7698
8034	PT	336+18.30	653589.2462	1026368.6155
8035	PC	355+33.26	651694.6580	1026647.2191
8037	PT	360+12.84	651237.0921	1026785.0010
8038	PI	384+26.81	649051.9782	1027810.9367
8039	PC	399+64.40	647657.8579	1028459.4821
8041	PT	409+40.06	646708.3638	1028632.2564
8042	PC	419+81.54	645669.8423	1028553.7698
8044	PT	431+46.49	644552.9586	1028814.7507
8045	PC	436+64.10	644107.5483	1029078.4431
8047	PT	439+39.07	643869.2795	1029215.6698
8048	PC	441+64.23	643672.8280	1029325.6951
8050	PT	444+39.20	643434.5592	1029462.9218
8051	PI	459+72.41	642115.2235	1030243.9966
8052	POE	465+85.00	641587.7417	1030555.4927

*Standard Primary Control Monument - Rebar and Cap - Standard -5/8"x 24" Rebar with 2" Aluminum Cap stamped: "(include all common information here)" plus other markings indicated in the point description of the individual point. AHTD monuments will be stamped "Arkansas Hwy & Trans Dept" with "PN:***" & "Job *****". Monuments that are set by Consultants will be stamped "Arkansas Hwy & Trans Dept" with "PN:***", & "Job *****", & "PS *****". The consultant Professional Surveyor in charge will stamp his/her PS license number on the cap.

Standard GPS Control Point Monument - 5/8"x 48 Rebar with 2.5" Aluminum Cap stamped: "(include all common information here)" plus other marking indicated in the point description of the individual point. These monuments will be stamped "Ark. Hwy Trans. Dept.", "GPS Survey", & "Point No. ***".

REFERENCE POINTS (1500 SERIES) ARE TO BE USED TO RE-ESTABLISH HORIZONTAL DATUM IF THE PRIMARY CONTROL POINTS LISTED ABOVE HAVE BEEN DESTROYED. REFERENCE POINTS ARE NOT TO BE USED FOR VERTICAL CONTROL UNLESS THE ELEVATION HAS BEEN ESTABLISHED FROM THE PROJECT DATUM WITH 3-WIRE LEVEL TECHNIQUES.

HORIZONTAL DATUM: NAD 83 (1997) State Plane Zone: 0301- North Zone
A PROJECT CAF OF 0.999929526 HAS BEEN USED TO COMPUTE THE ABOVE COORDINATES. THIS CAF IS INTENDED FOR USE WITHIN THE PROJECT LIMITS.
GRID DISTANCE = GROUND DISTANCE X CAF

VERTICAL DATUM: NAVD 88 BASED NGS BM:
A PROJECT ELEVATION FACTOR OF: 0.9999456123 HAS BEEN COMPUTED AND INCORPORATED IN THE ABOVE CAF.
THIS IS BASED ON THE AVERAGE ELEVATION OF THE PROJECT: 1137.09 FEET
3-WIRE LEVELING TECHNIQUES HAVE BEEN USED TO ESTABLISH ELEVATIONS ON POINTS: 1-60, 100-105 FROM NGS BM: J130 & L130

BASIS OF BEARING: GRID BEARINGS BASED ON AHTD GPS POINTS: (LIST AHTD GPS POINTS USED)
CONVERGENCE ANGLE: 00-34-21.51 LEFT AT PN: 30
LT: 36-08-47.85 N LG: 092-59-02.73 W
GRID AZIMUTH = ASTRONOMICAL AZIMUTH - CONVERGENCE ANGLE.

MAXIE CAMP RD. - HWY. 206
(WIDENING) (S)
ARKANSAS STATE HIGHWAY COMMISSION
RIGHT OF WAY MAP
JOB CA0906 BOONE COUNTY
SURVEY CONTROL DETAILS

3	8/01/17	REV. OWNERSHIP & TP TR. I		DW	
2	3/06/17	REV. TP TR. 3		DW	
1	3/02/17	REV. TCE's 5E-1 & 5E-2		DW	
NO.	DATE	DESCRIPTION		BY	CK
DATE: 10/2016		REVISIONS			
DESIGNED:	JBB	REVIEWED:	TWC		



SHEET 3 OF 2

3	7/13/17	DELETED TCE 63E-2		DWY
2	4/14/17	REV. OWNERSHIP TR. 59		DWY
1	3/02/17	REV. TR. 49E DESIGNATION TO TR. 49; ADDED TP & ATA TR. 49;		DWY
		REV. TCE's 43E-1 & 43E-2; REV. ATA TR. 43; REV. OWNERSHIP TR's 55 & 57; ADDED TR's 50XS-1& 50XS-2; ADDED TCE 50XE-2; DELETED TR. 43SG-3		
NO.	DATE	DESCRIPTION	BY	CK'D
DATE:	10/2016	REVISIONS		
DESIGNED:	JDB	REVIEWED:	TWC	

50XS-2	IIM Substantia Investments,LLC	115	0.21	0.01	9,051	493		18
50XS-1	IIM Substantia Investments,LLC	115	0.04	0.01	1,717	521		18
46XR	Joe Bill McAlpin & Bobbie Horn	112	0.55	0.55	24,316	24,316		17,18,& 19
69	Ruby Drewry	99	0.32	0.01	14,148	584	TCE 69E-1* 0.01 Ac.: or 590 Sq.Ft.:	20
68	Brenda Renee Lynn	158	0.20	0.01	8,786	351		20
67	Tim Blackburn	103	0.60	0.01	26,098	420	TCE 67E-1* 0.04 Ac.: or 1,575 Sq.Ft.:	20
66	Not Used						TCE 67E-2* 0.04 Ac.: or 1,739 Sq.Ft.:	
65	Steve Wagoner	104	1.83	0.02	79,826	910	TCE 65E-1* 0.01 Ac.: or 332 Sq.Ft.:	20
64	Hill Investments,LLC	101	1.17	0.04	50,970	1,640	TCE 64E-1* 0.03 Ac.: or 1,149 Sq.Ft.:	20
							TCE 64E-2* 0.02 Ac.: or 656 Sq.Ft.:	
63	The Jerry J.Cash & Larry B.Cash Revocable Trust	97	70.41	1.47	3,067,273	64,238	TCE 63E-1* 0.10 Ac.: or 4,211 Sq.Ft.:	18,20,21, & 22
							TCE 63E-3* 0.01 Ac.: or 393 Sq.Ft.:	
62E	Kenneth L.& Stella Wells,H/W	105	-	-	-	-	TCE 62E-1* 0.01 Ac.: or 374 Sq.Ft.:	20
							TCE 62E-2* 0.01 Ac.: or 238 Sq.Ft.:	
61E	Faye & Jimmie Yarbrough	107	-	-	-	-	TCE 61E-1* 0.03 Ac.: or 1,263 Sq.Ft.:	18,19,& 20
60X	Caroline Frances Myers Trust	113	0.20	0.20	8,874	8,874		18 & 20
59	Jean Bennett	114	0.70	0.24	30,551	10,516	TCE 59E-1* 0.09 Ac.: or 4,051 Sq.Ft.:	18 & 20
58	Heirs-at-law of Eli L.Osborn,Deceased	168 REV.	0.01	0.01	494	494		18
57	Quentin Troy & Erica Breedlove,H/W	108	0.05	0.05	2,264	2,264		18
56	Heirs-at-law of Eli L.Osborn,Deceased	168 REV.	0.12	0.04	5,200	1,608		18
55	Quentin Troy & Erica Breedlove,H/W	108	0.37	-	15,936	168	TCE 55E-1* 0.02 Ac.: or 1,052 Sq.Ft.:	18 & 19
54	Zella Miller,Virdena Askew and Leonard Dalton	163	0.62	0.13	26,933	5,706	54A AHTD* 0.10 Ac.: or 4,444 Sq.Ft.:	18 & 19
							54B City* 0.03 Ac.: or 1,262 Sq.Ft.:	
							TCE 54E-1* 0.01 Ac.: or 549 Sq.Ft.:	
53	Not Used							
52	Brad & Michelle Potter,H/W	110	1.68	0.01	72,983	272		18 & 19
51	IIM Substantia Investments,LLC	115	0.09	0.09	4,000	4,000	51A AHTD* 0.08 Ac.: or 3,457 Sq.Ft.:	18 & 19
							51B City* 0.01 Ac.: or 543 Sq.Ft.:	
50X	IIM Substantia Investments,LLC	115	0.55	0.30	23,744	12,975	50XA AHTD* 0.14 Ac.: or 5,980 Sq.Ft.:	18
							50XB City* 0.16 Ac.: or 6,995 Sq.Ft.:	
							50SG-1 TDE 50XE-1* 0.09 Ac.: or 3,940 Sq.Ft.:	
							TCE 50XE-2* 0.04 Ac.: or 1,778 Sq.Ft.:	
49	Alfred & Lee Etta Pflueger,H/W	116	0.41	0.01	17,777	391	TCE 49E-1* 0.01 Ac.: or 401 Sq.Ft.:	18
48X	Faith Baptist Chapel	117	0.65	0.06	28,246	2,559	TCE 48XE-1* 0.01 Ac.: or 497 Sq.Ft.:	18
							48SG-1 TDE 48XE-2* 0.10 Ac.: or 4,433 Sq.Ft.:	
47	Town Of Valley Springs,Arkansas	111	0.57	0.02	24,800	995	48SG-2	18 & 19
46X	Joe Bill McAlpin & Bobbie Horn	112	0.72	0.17	31,532	7,216		17,18,& 19
45	BCB,INC.	176	5.00	0.16	217,819	6,879		9
44	Not Used							
43	Valley Springs School D 2	118,119, & 120	10.45	0.25	455,227	10,730	TCE 43E-1* 0.09 Ac.: or 3,726 Sq.Ft.:	17 & 18
							TCE 43E-2* 0.12 Ac.: or 5,412 Sq.Ft.:	
							43SG-1 TCE 43E-3* 0.12 Ac.: or 5,392 Sq.Ft.:	
42	TNS Enterprises Inc	121	11.55	0.25	503,018	11,003	TCE 42E-1* 0.03 Ac.: or 1,452 Sq.Ft.:	16 & 17
41	Rhoda Lou Martin,Johnnie Rue McElroy & Thomas D.Taylor	123	1.41	0.11	61,582	4,759		16 & 17
40	Valley Springs School	124	1.38	0.06	60,286	2,670		16
39	Walter J.Gonsowski Sr.	125	1.11	0.05	48,492	2,248	TCE 39E-1* 0.04 Ac.: or 1,629 Sq.Ft.:	16
38	The Troy W.Harmon & Helen S.Harmon Revocable Trust	126	0.97	0.09	42,269	4,111	TCE 38E-1* 0.03 Ac.: or 1,182 Sq.Ft.:	16
							TCE 38E-2* 0.02 Ac.: or 846 Sq.Ft.:	
37	Carl J.& Lola Mae Willis,H/W	122	2.42	0.21	105,592	9,121	TCE 37E-1* 0.08 Ac.: or 3,382 Sq.Ft.:	16
36	Carl J.Willis	130	38.50	0.08	1,676,888	3,568		16
35	Not Used							
TRACT	OWNERSHIP	TITLE	PARCEL	TO ACQUIRE	PARCEL	TO ACQUIRE	REMARKS	PAGE
			AREA IN ACRES:		AREA IN SQ. FT.:			

MAXIE CAMP RD. - HWY. 206
(WIDENING) (S)
ARKANSAS STATE HIGHWAY COMMISSION
RIGHT OF WAY MAP
JOB CA0906 BOONE COUNTY

T-18-N; R-19-W

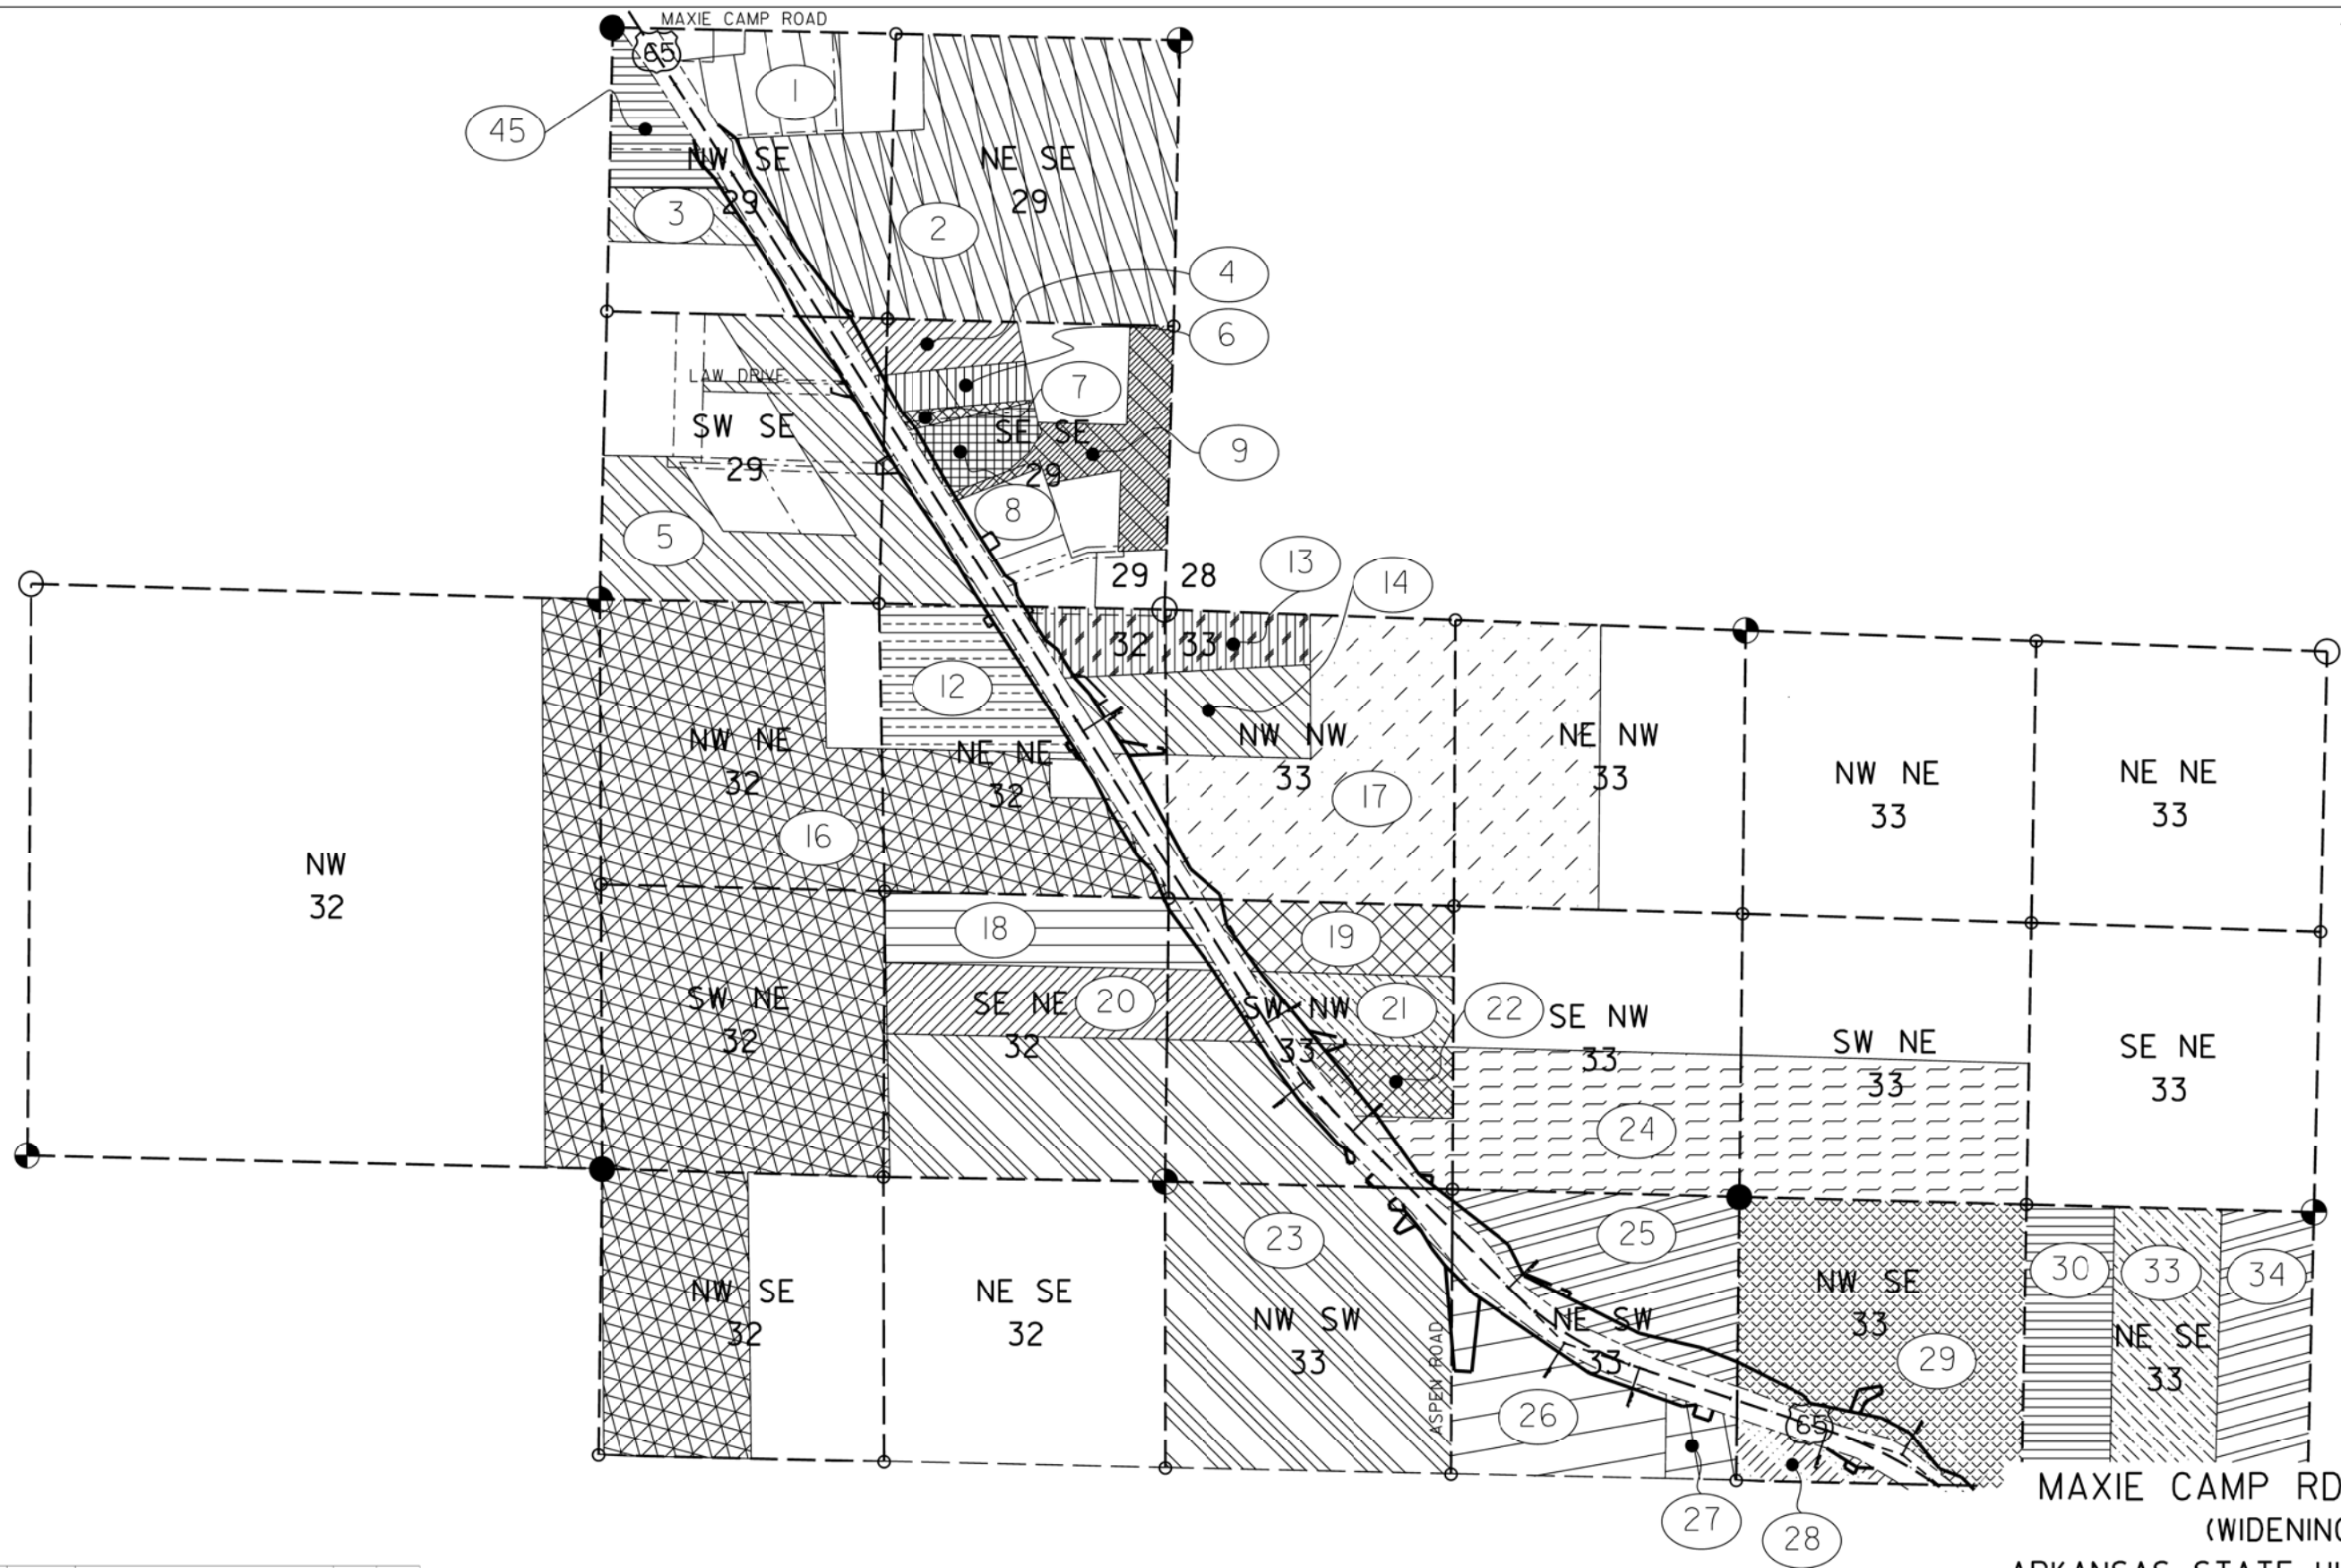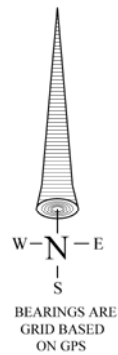


MAXIE CAMP RD. - HWY. 206
(WIDENING) (S)


ARKANSAS STATE HIGHWAY COMMISSION
RIGHT OF WAY MAP
JOB CA0906 BOONE COUNTY



2	8/01/17	REV. TP TR. 1			DWY
1	3/06/17	REV. TP TR. 3			DWY
NO.	DATE	DESCRIPTION		BY	CK'D
DATE:	10/2016	REVISIONS			
DESIGNED:	JBB	REVIEWED:		TWC	

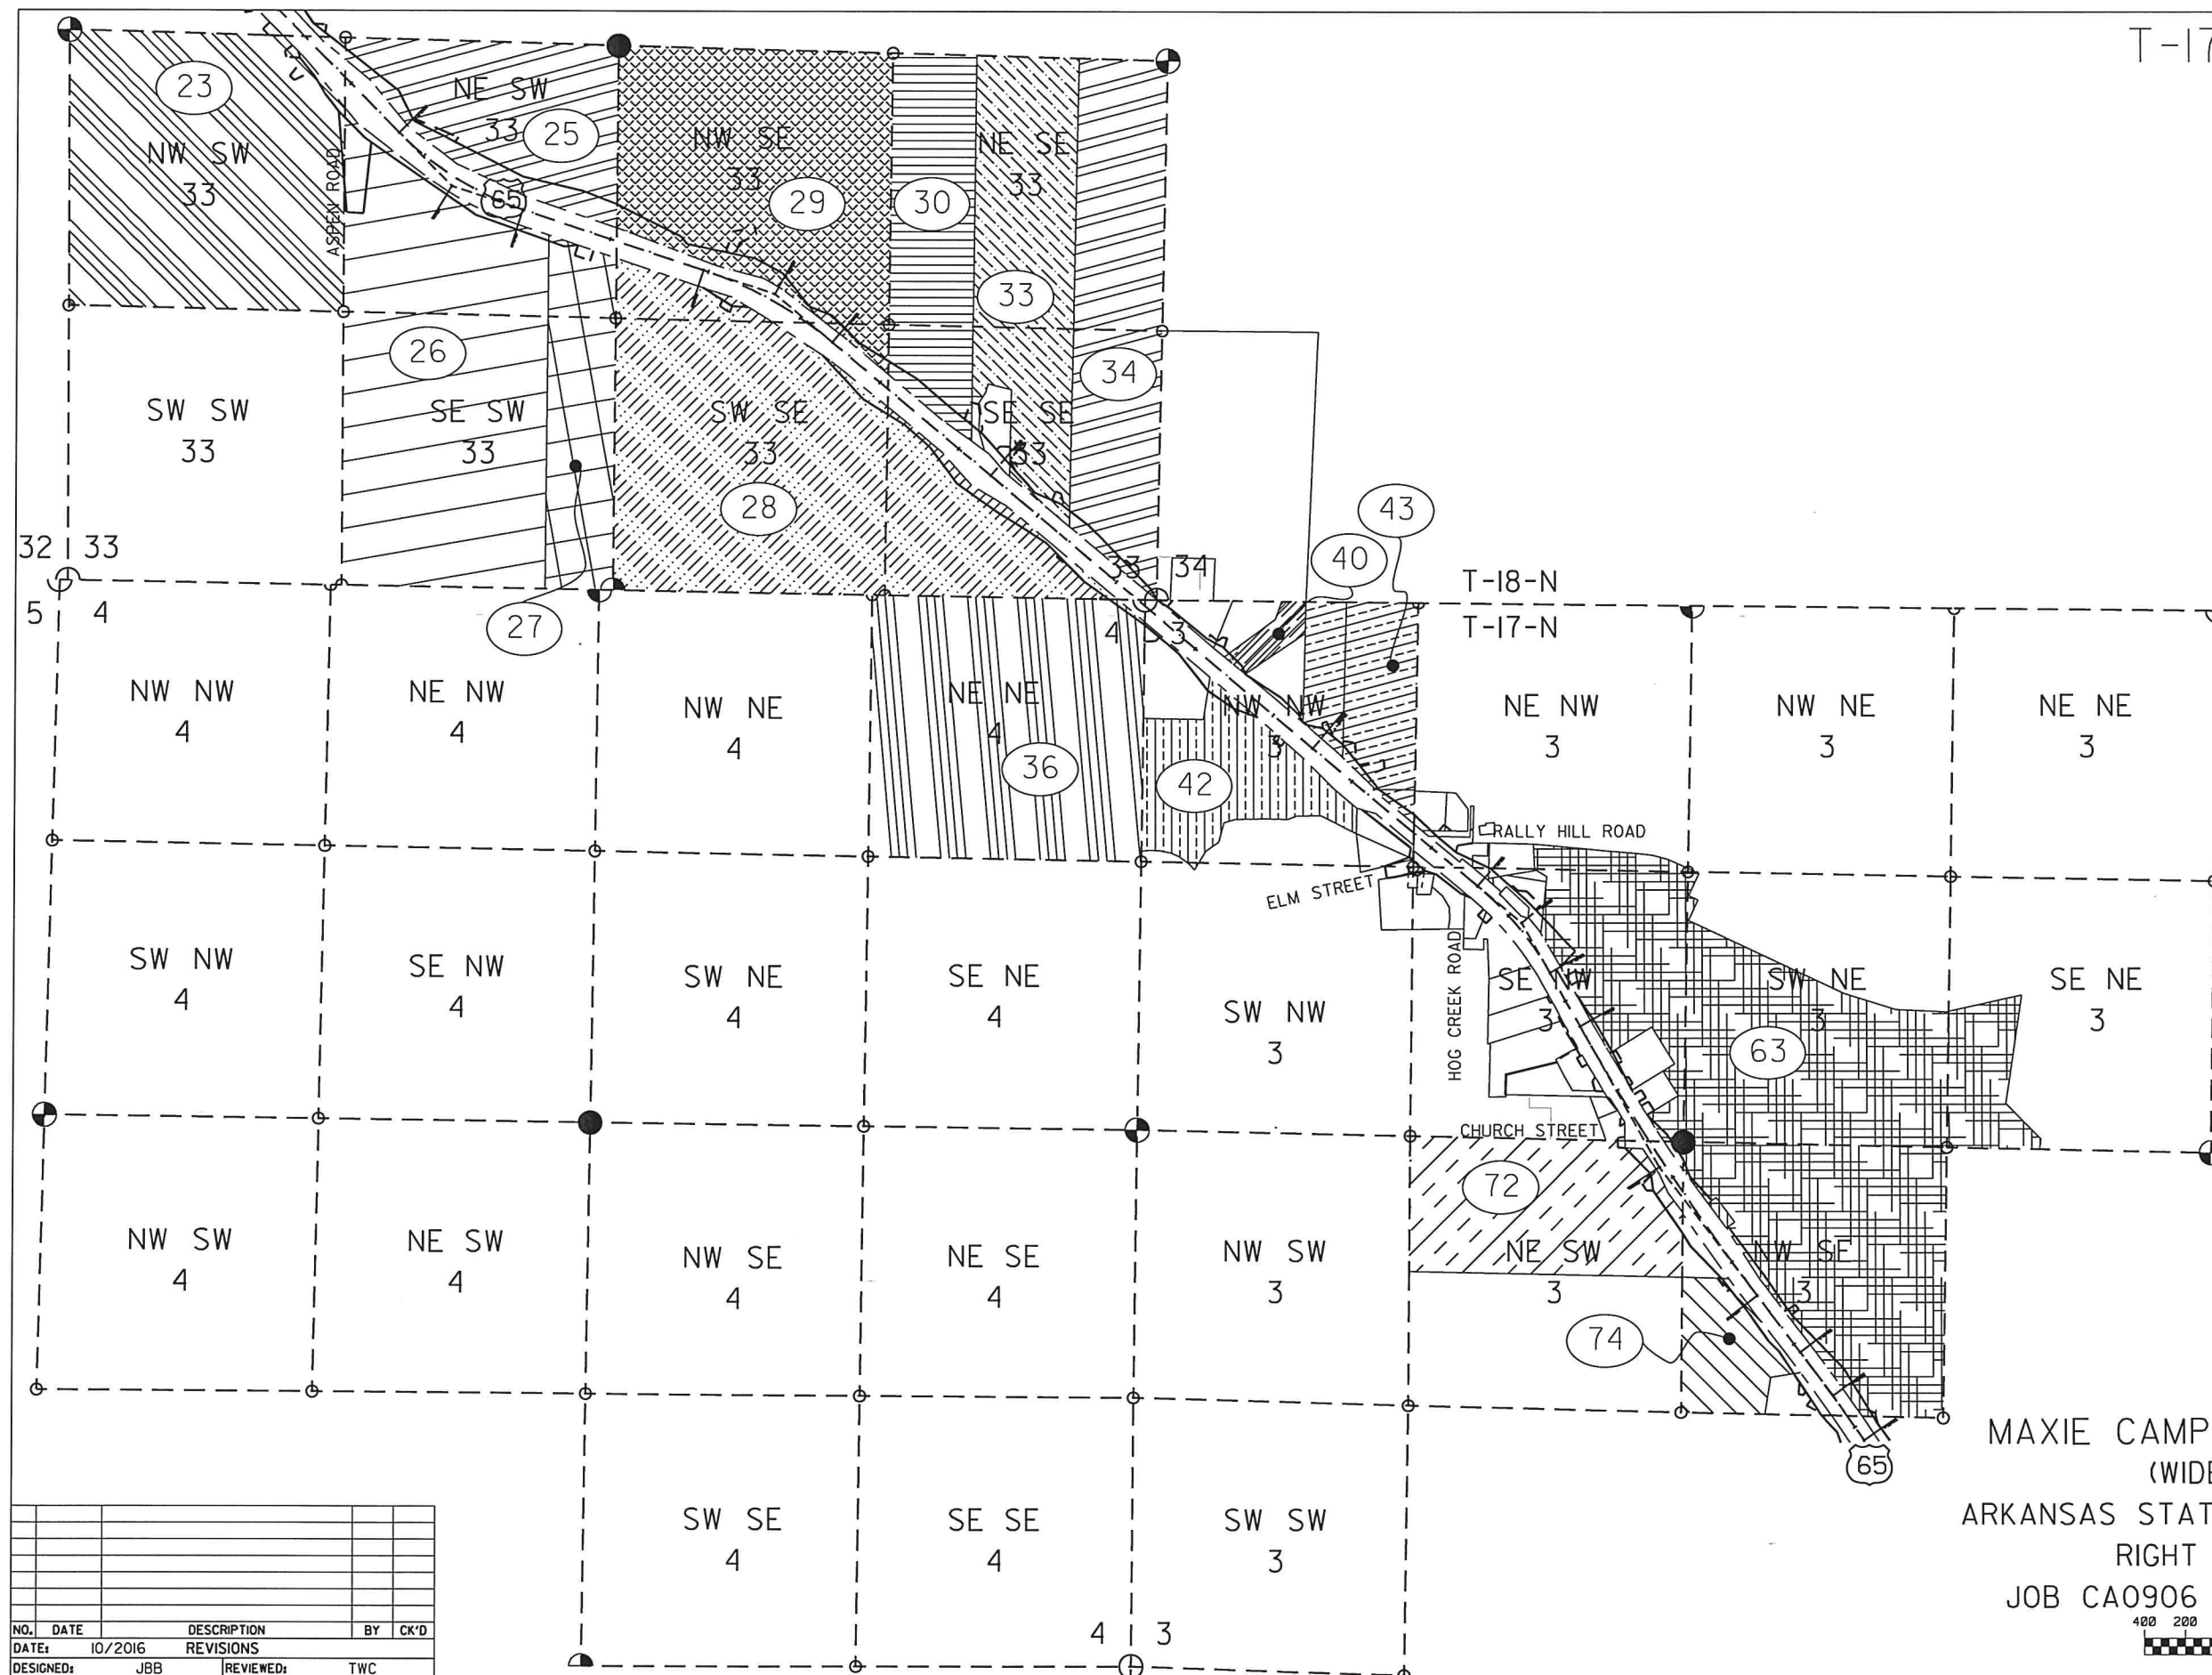



MAXIE CAMP RD. - HWY. 206
(WIDENING) (S)
ARKANSAS STATE HIGHWAY COMMISSION
RIGHT OF WAY MAP
JOB CA0906 BOONE COUNTY

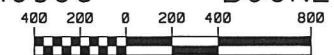

SHEET 7 OF 27

[illegible]


T-17-N; R-19-W

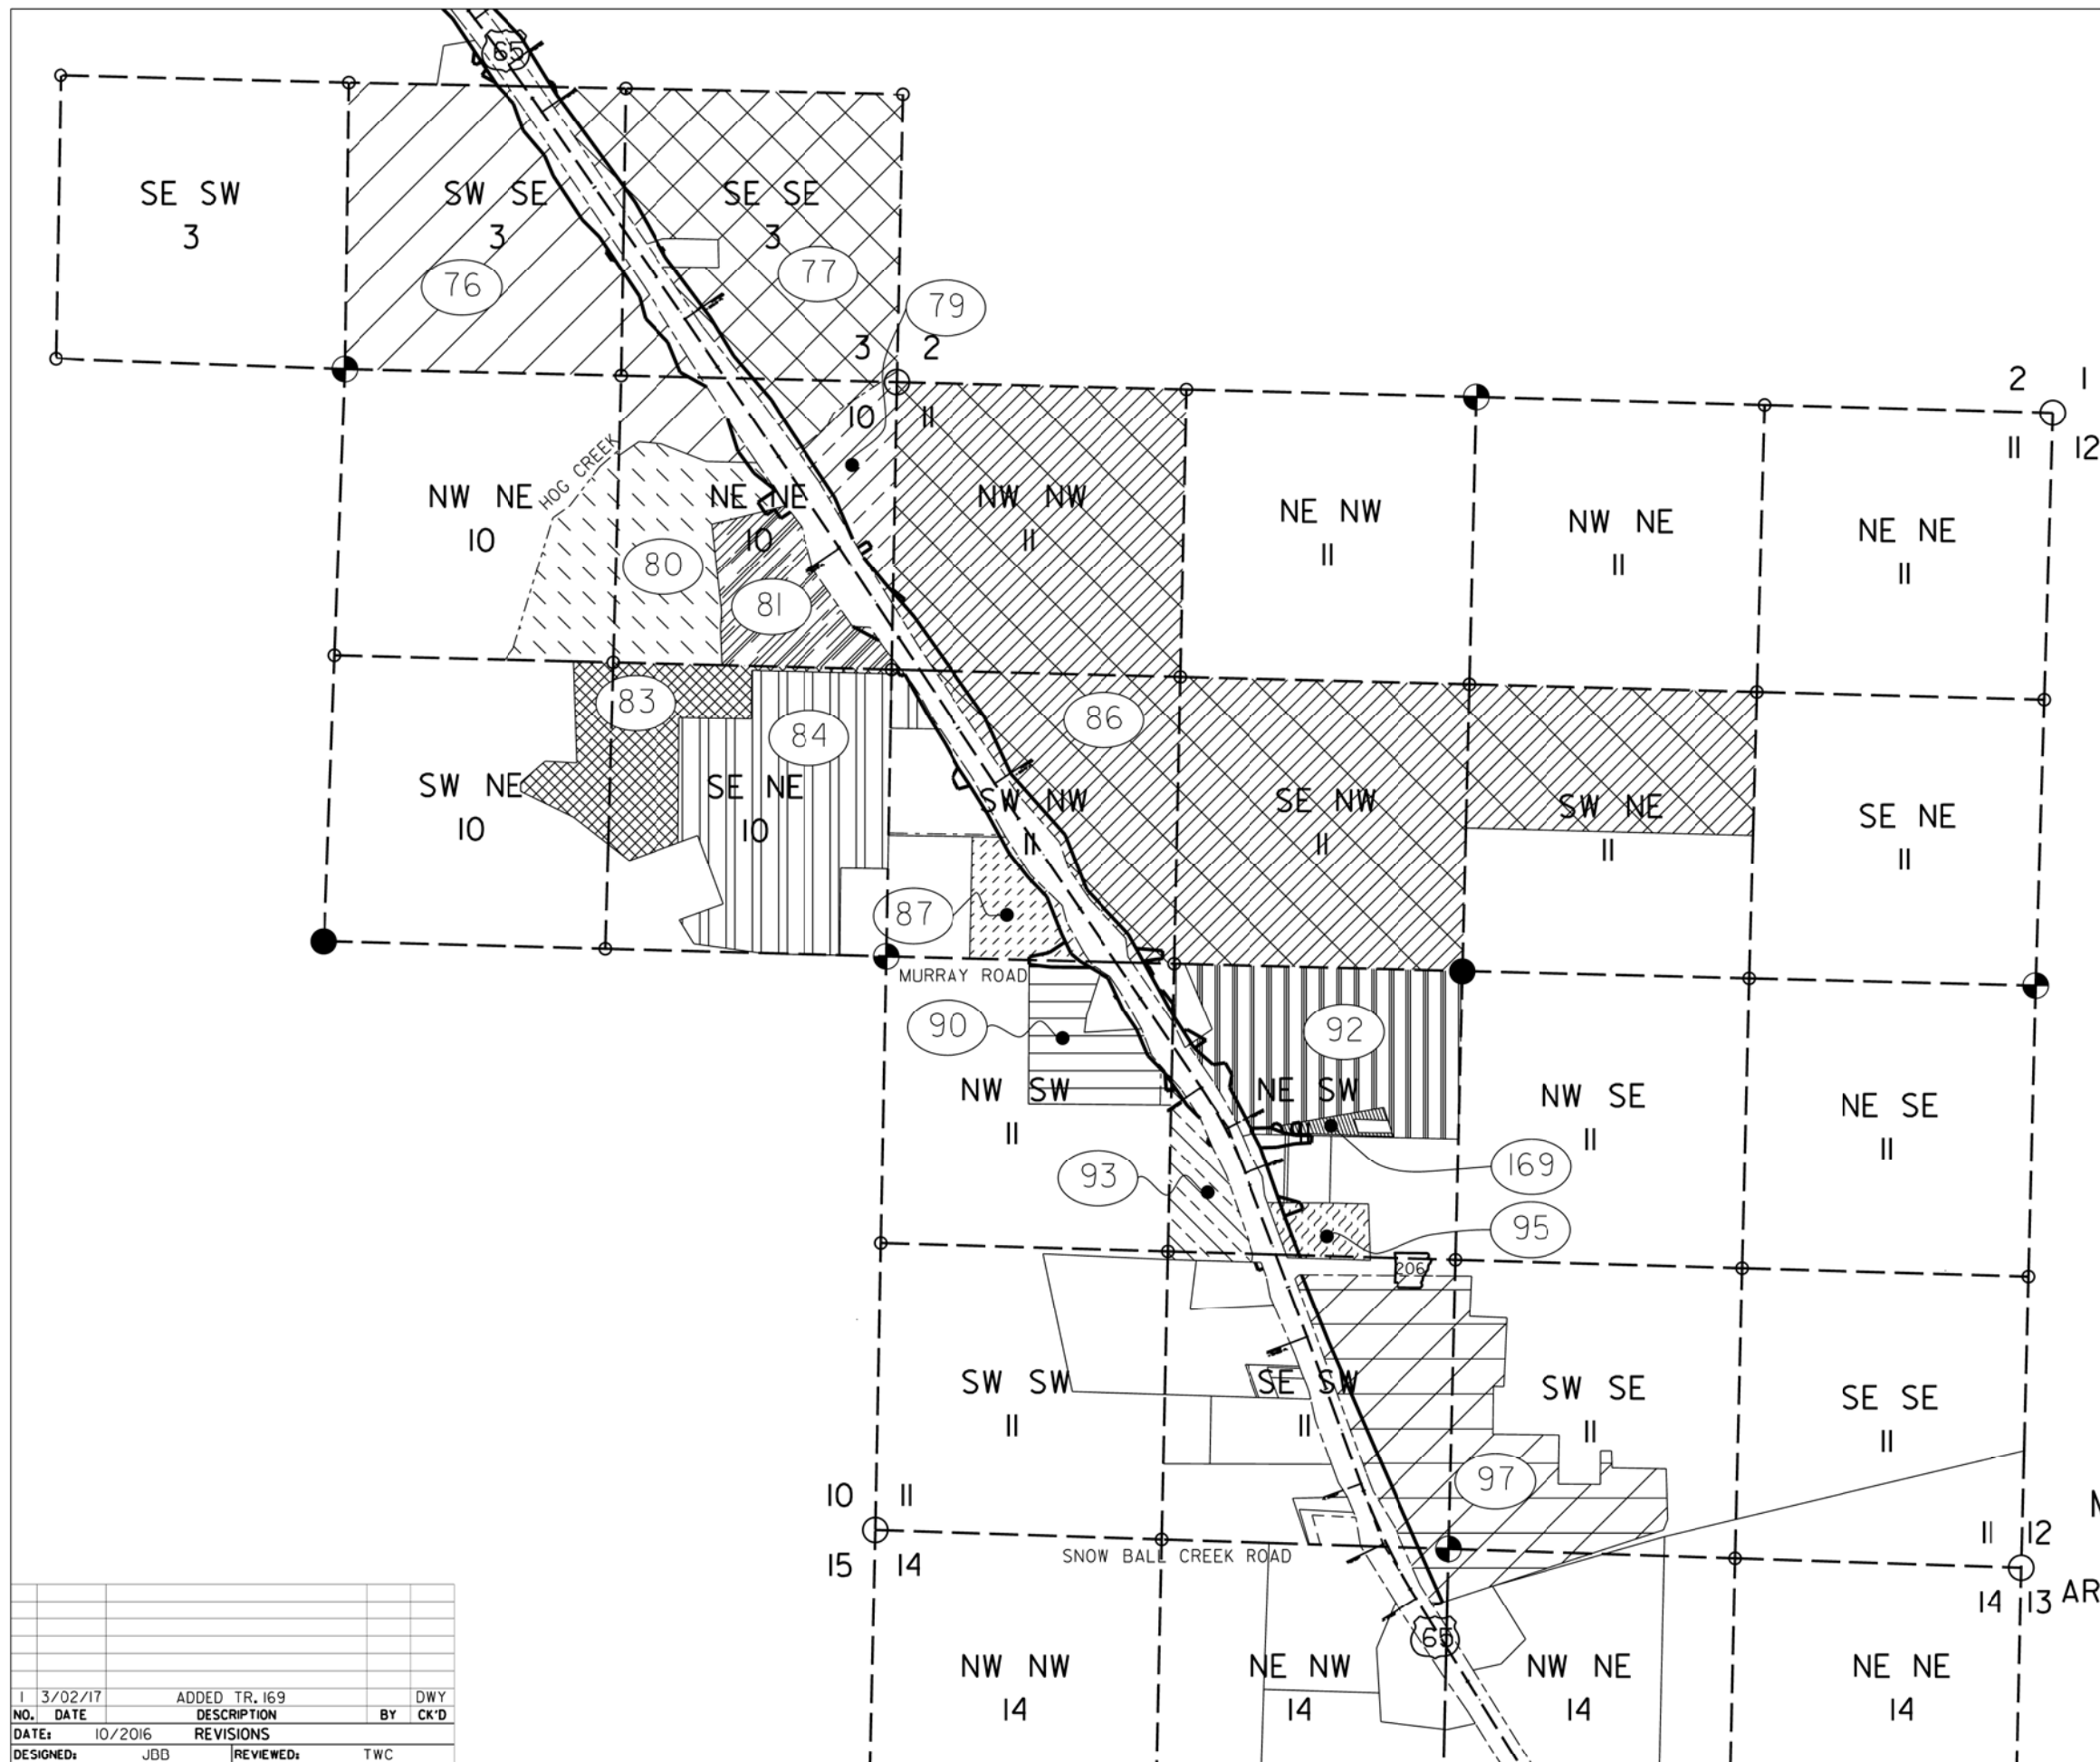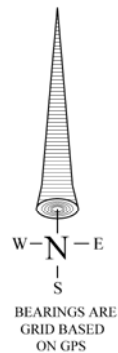

MAXIE CAMP RD. - HWY. 206
(WIDENING) (S)
ARKANSAS STATE HIGHWAY COMMISSION
RIGHT OF WAY MAP
JOB CA0906 BOONE COUNTY




1	3/02/17	ADDED TR. 169	DWY
NO.	DATE	DESCRIPTION	BY
DATE:	10/2016	REVISIONS	CK'D
DESIGNED:	JBB	REVIEWED:	TWC

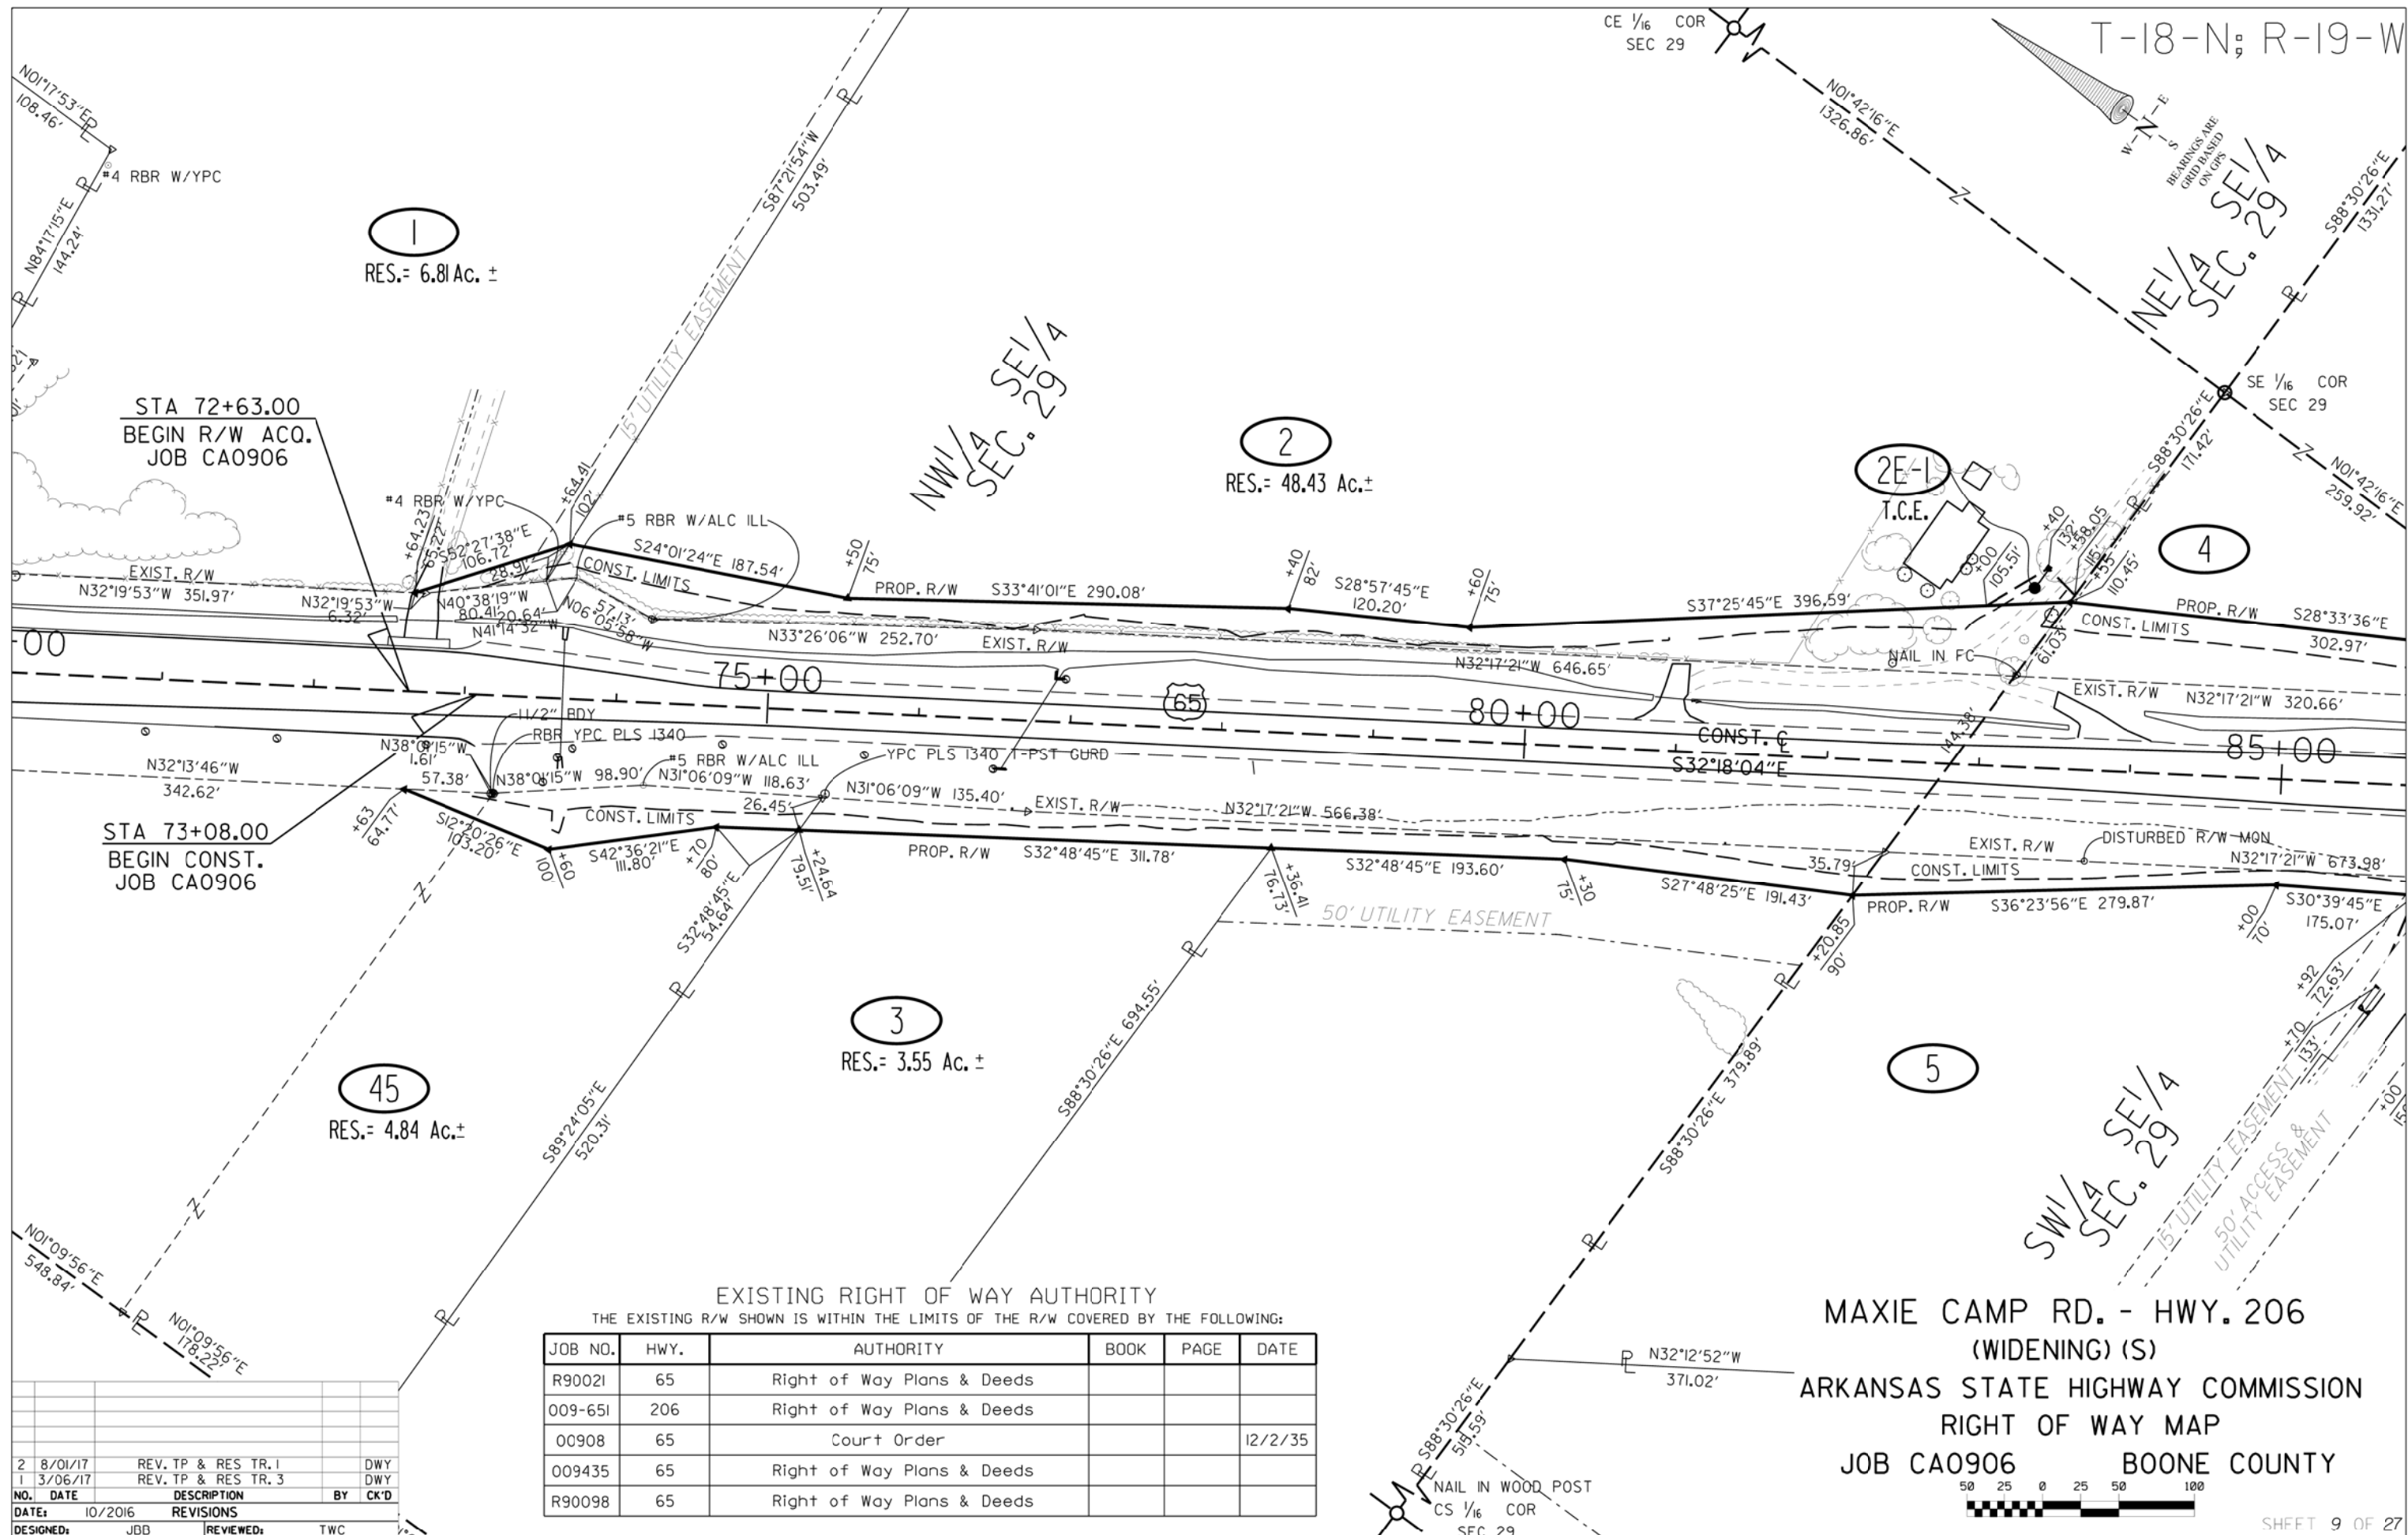

EXISTING RIGHT OF WAY AUTHORITY					
THE EXISTING R/W SHOWN IS WITHIN THE LIMITS OF THE R/W COVERED BY THE FOLLOWING:					
JOB NO.	HWY.	AUTHORITY	BOOK	PAGE	DATE
R90021	65	Right of Way Plans & Deeds			
009-651	206	Right of Way Plans & Deeds			
00908	65	Court Order			12/2/35
009435	65	Right of Way Plans & Deeds			
R90098	65	Right of Way Plans & Deeds			

MAXIE CAMP RD. - HWY. 206
(WIDENING) (S)
ARKANSAS STATE HIGHWAY COMMISSION
RIGHT OF WAY MAP
JOB CA0906 BOONE COUNTY




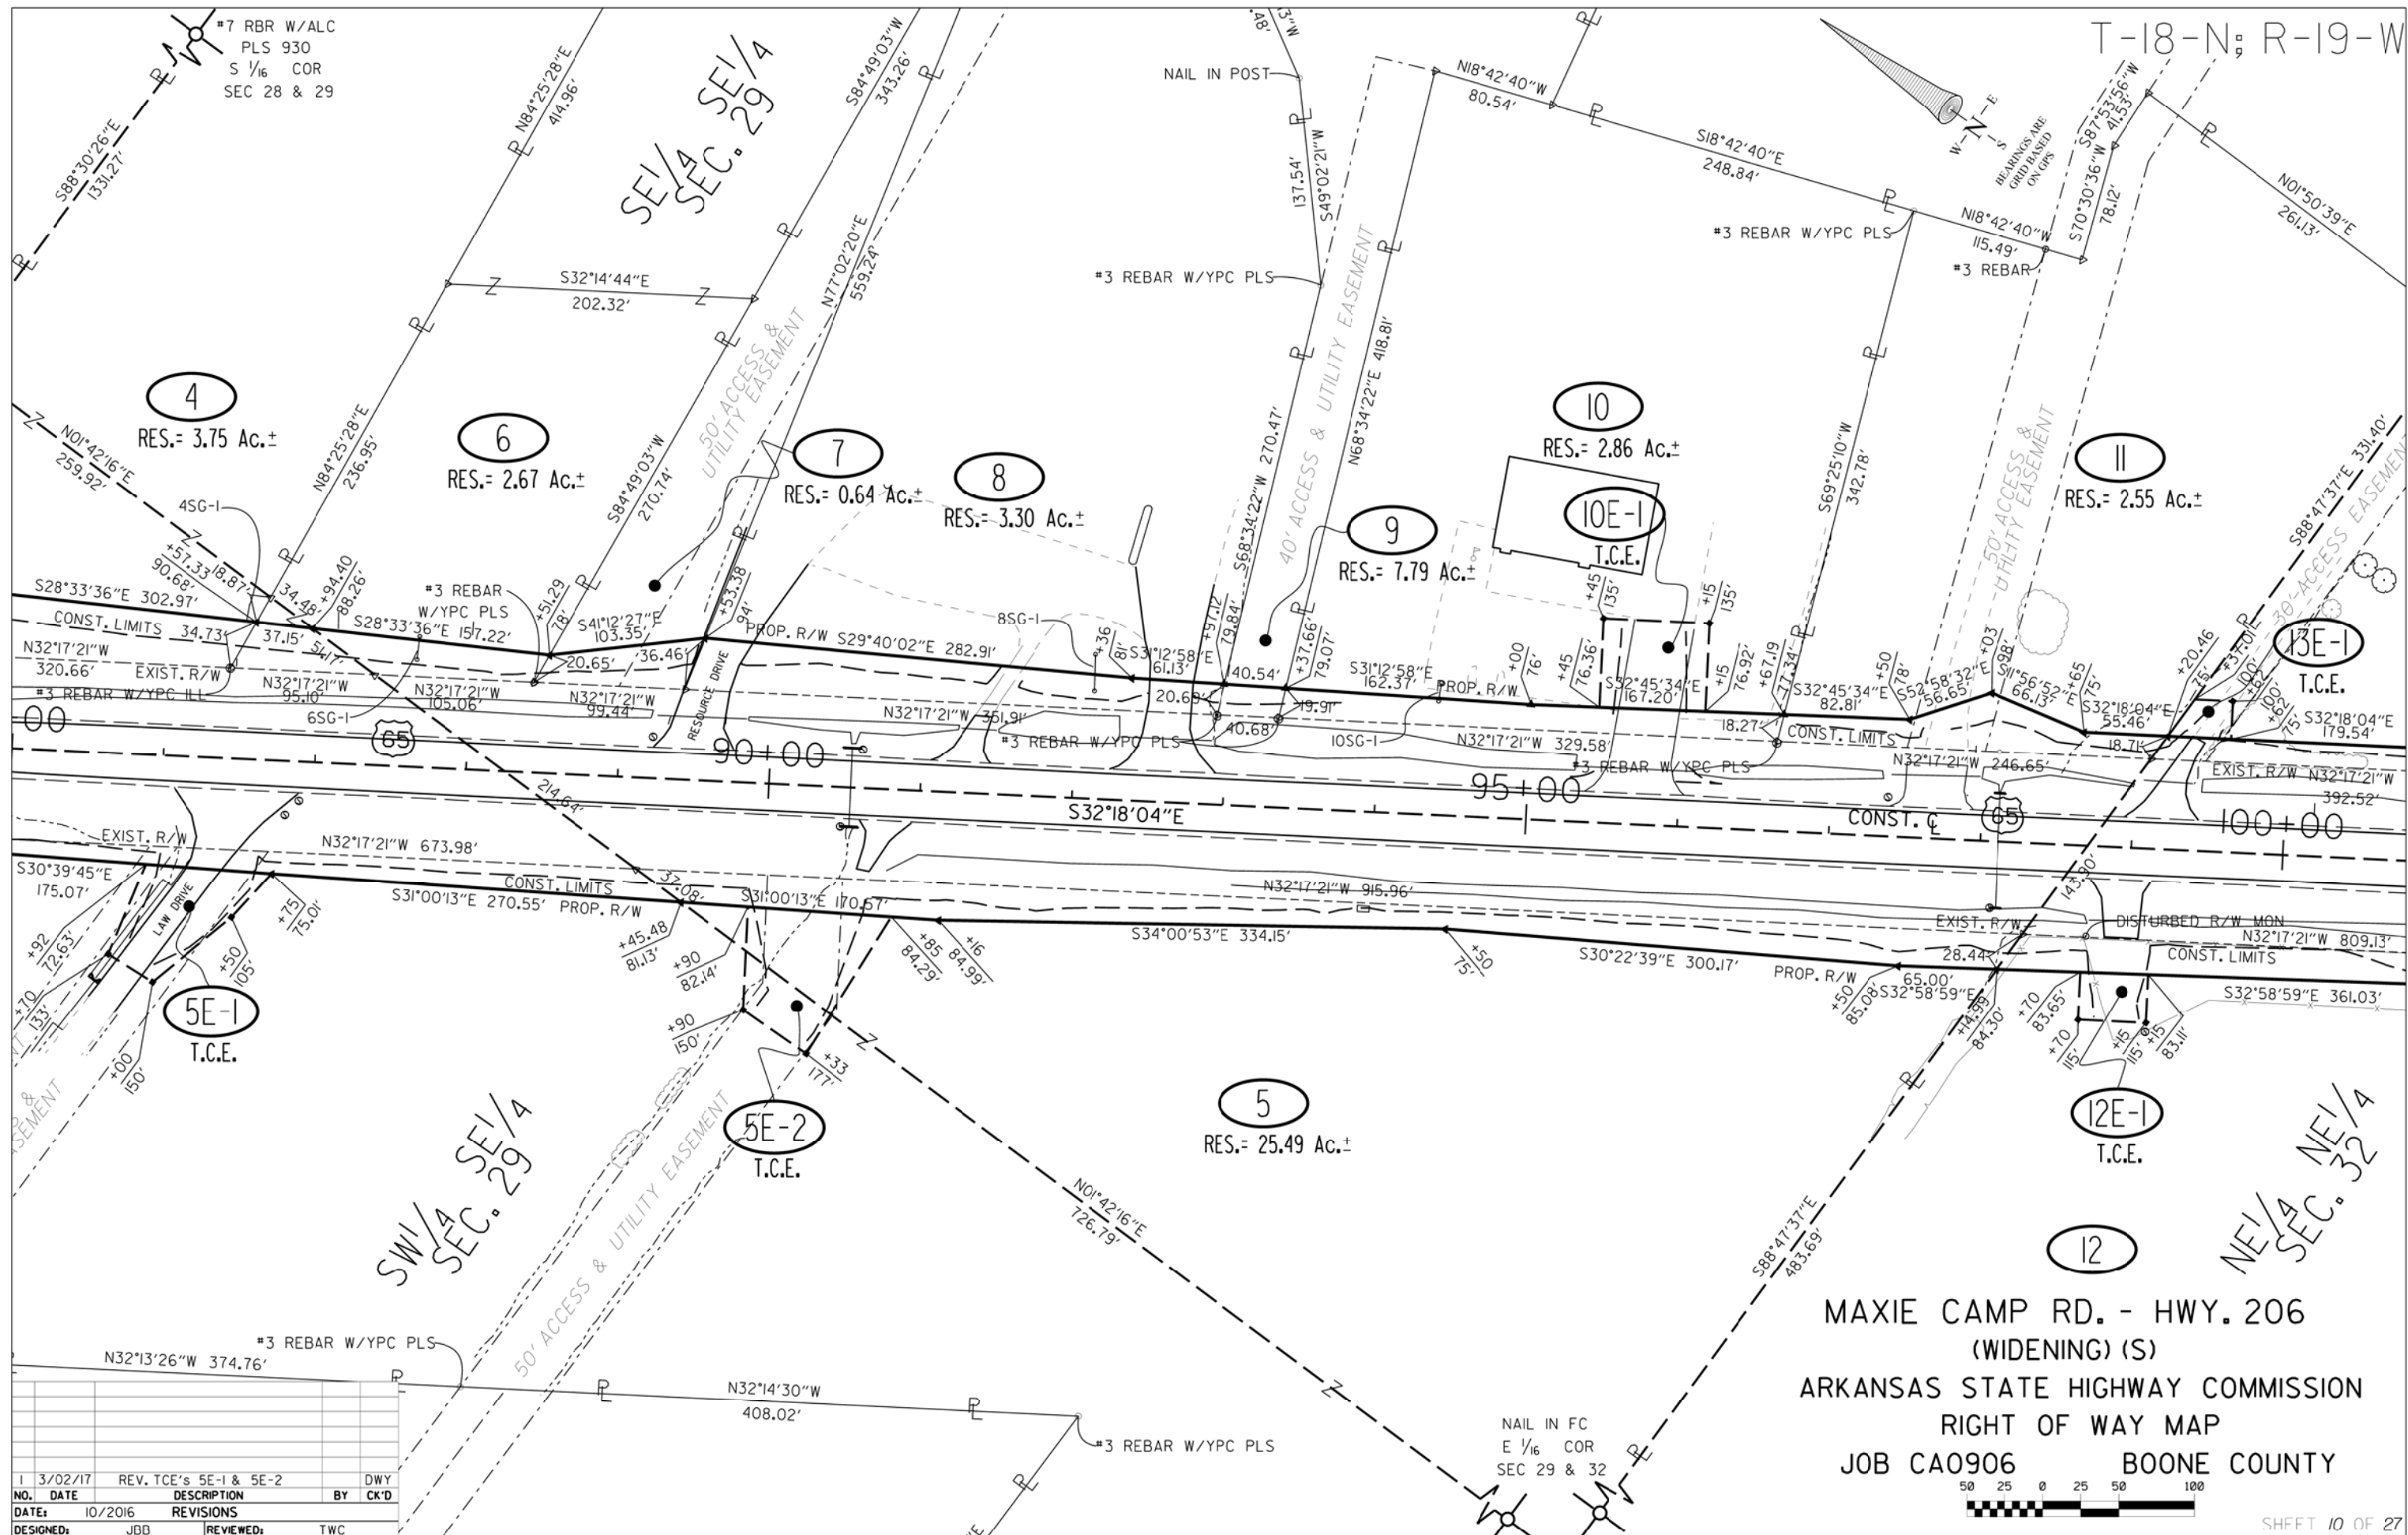



NO.	DATE	DESCRIPTION	BY	DWY
1	3/02/17	REV. TCE's 5E-1 & 5E-2		
DATE:	10/2016	REVISIONS		
DESIGNED:	JBB	REVIEWED:	TWC	

MAXIE CAMP RD. - HWY. 206
(WIDENING) (S)
ARKANSAS STATE HIGHWAY COMMISSION
RIGHT OF WAY MAP
JOB CA0906 BOONE COUNTY



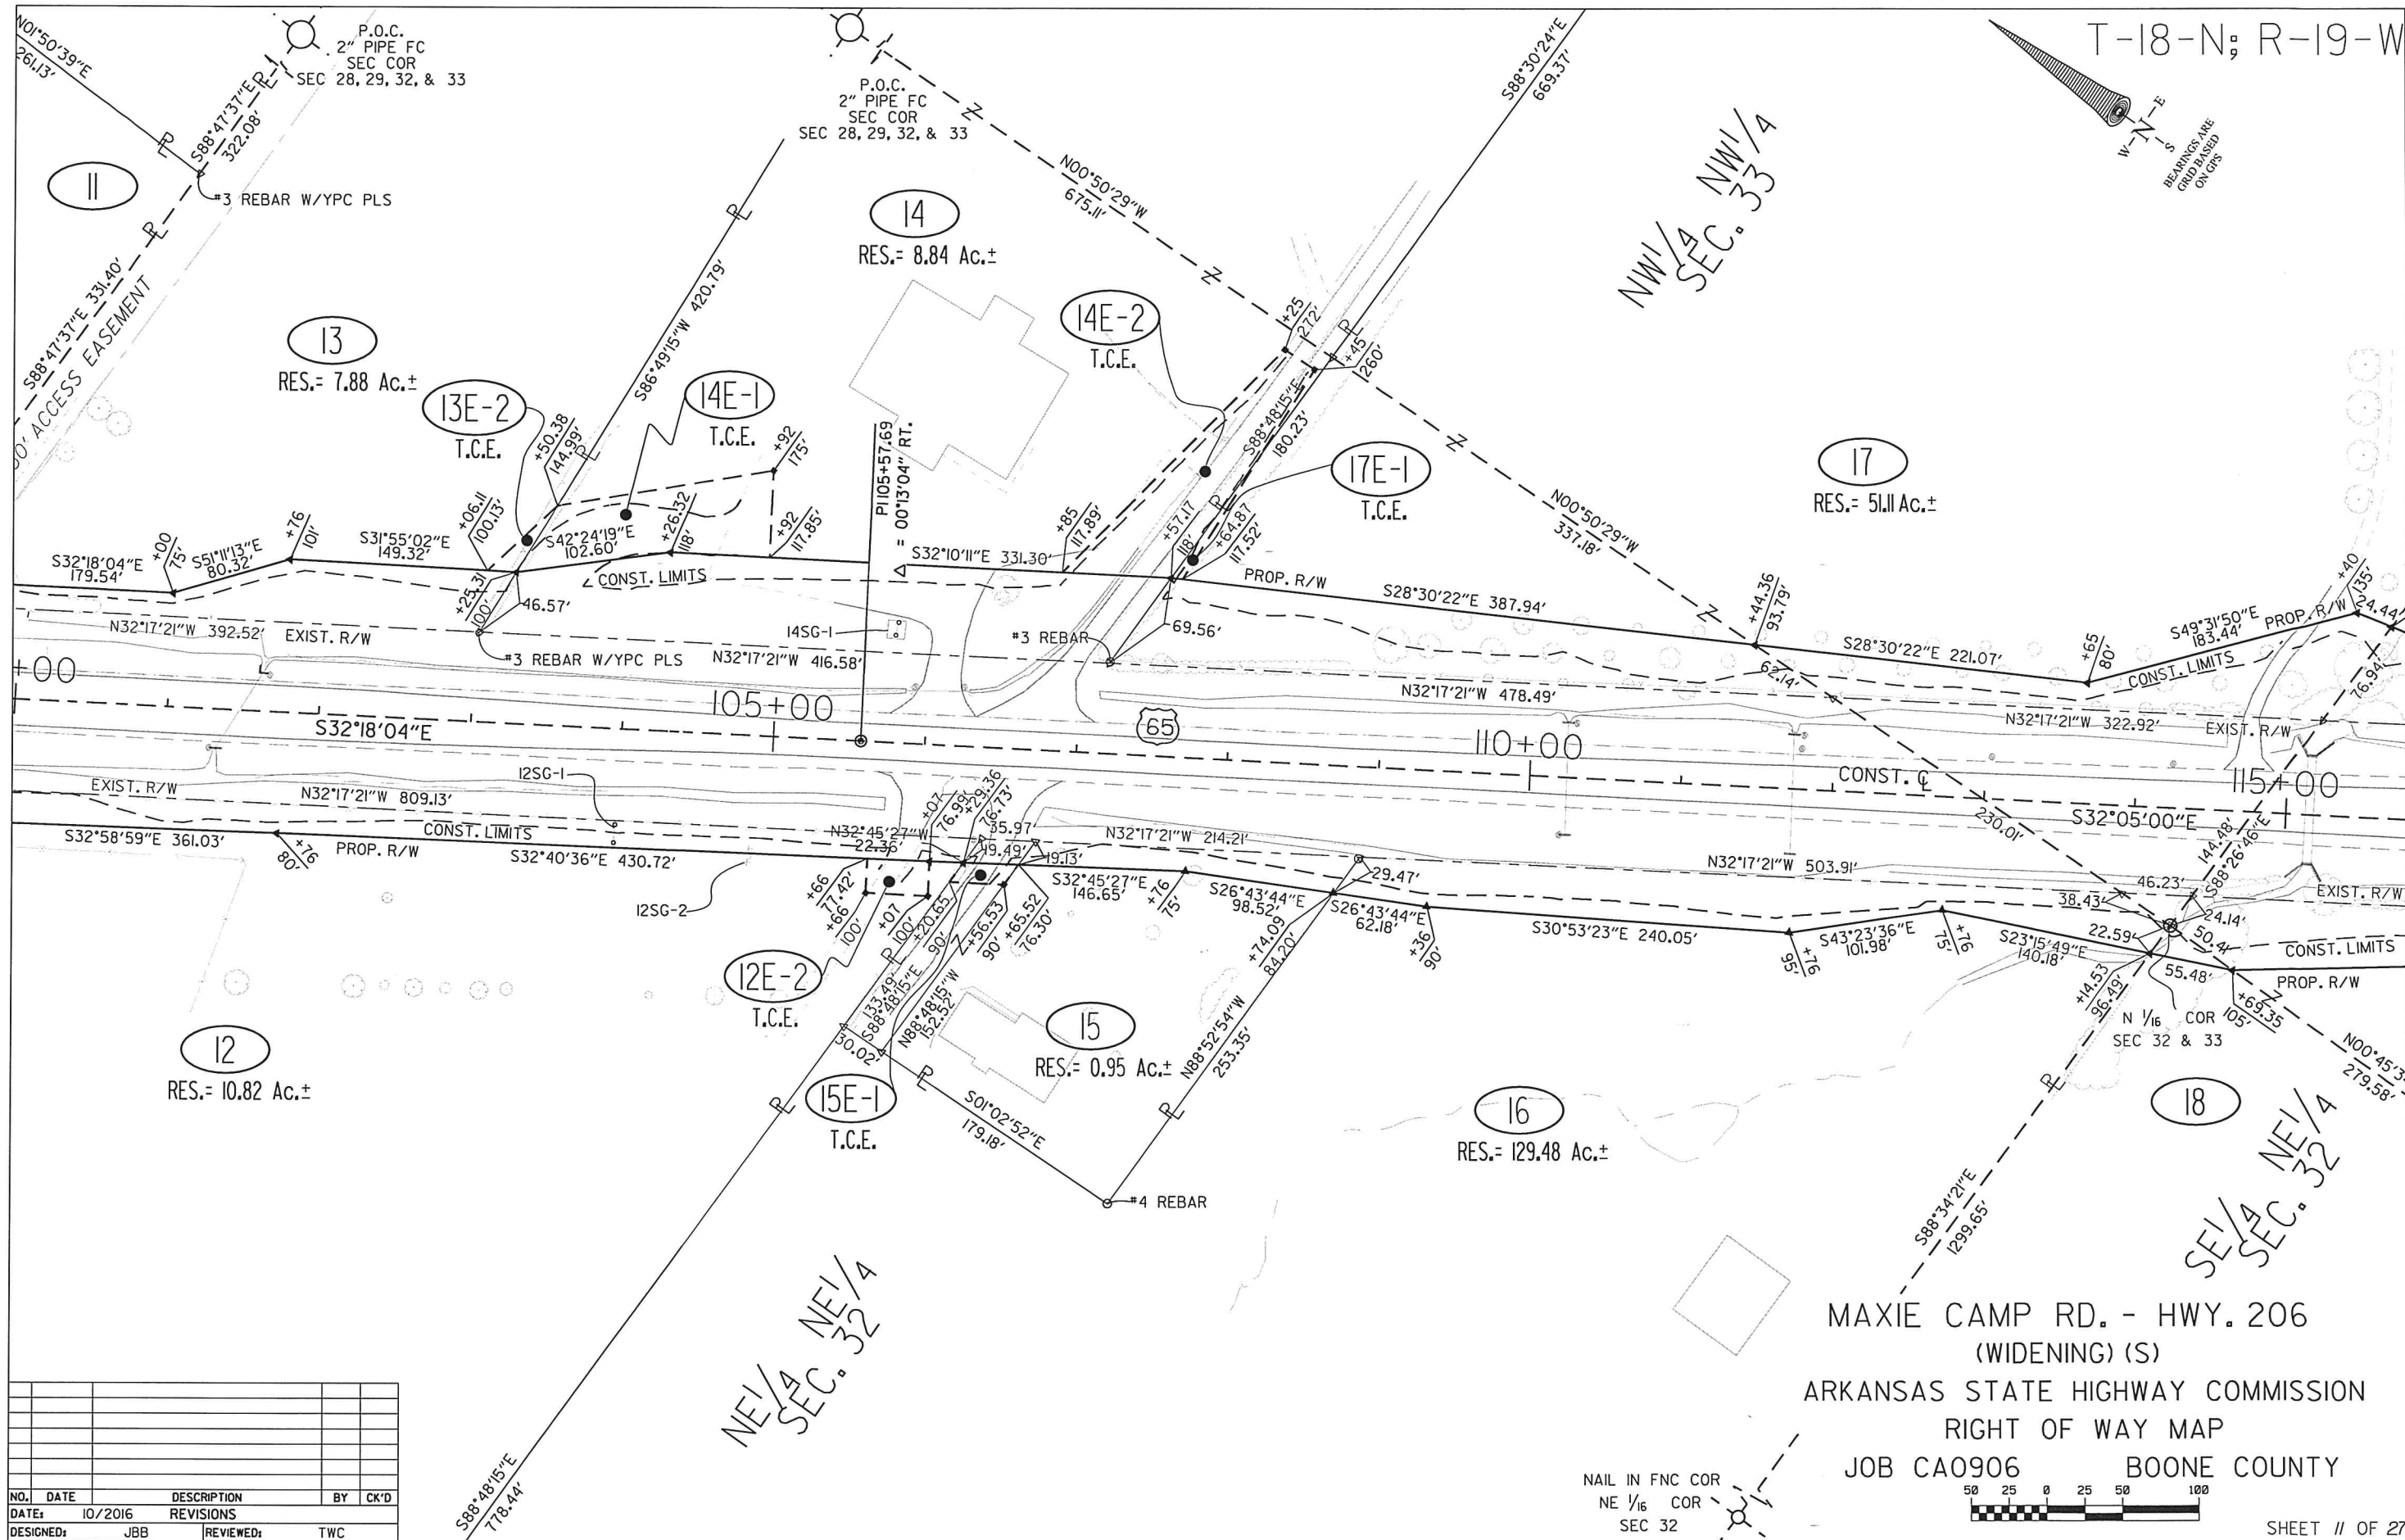


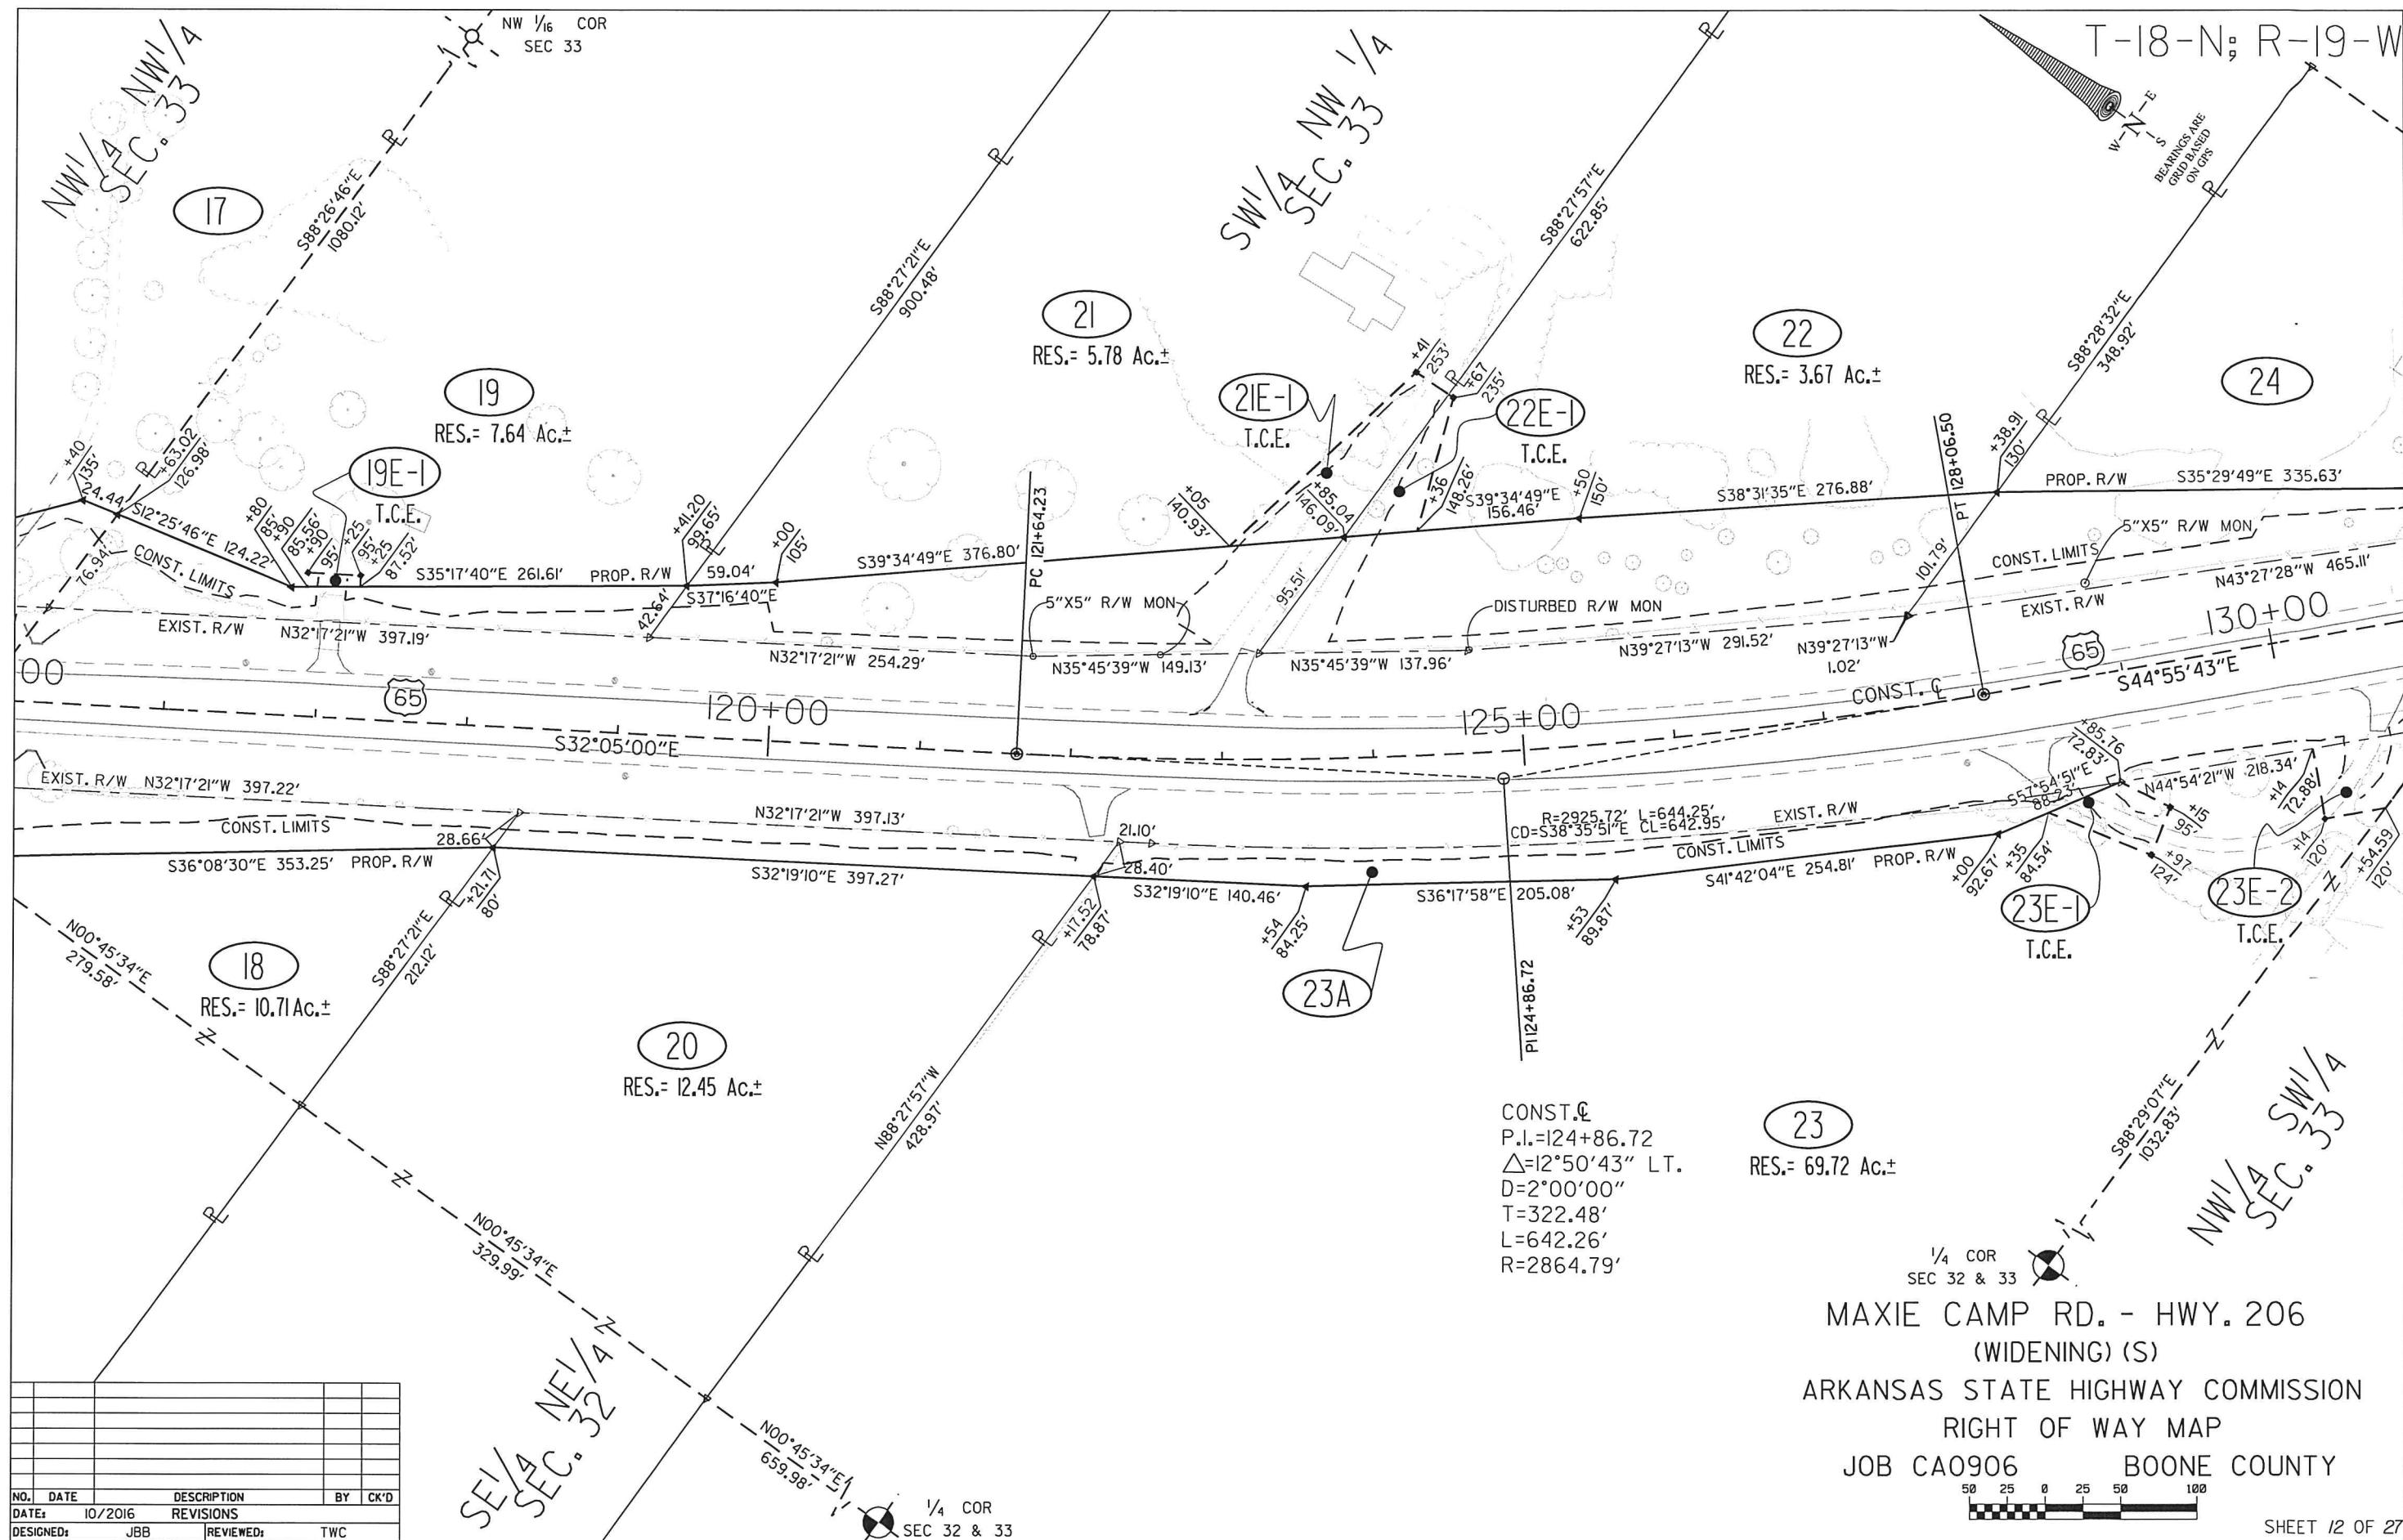

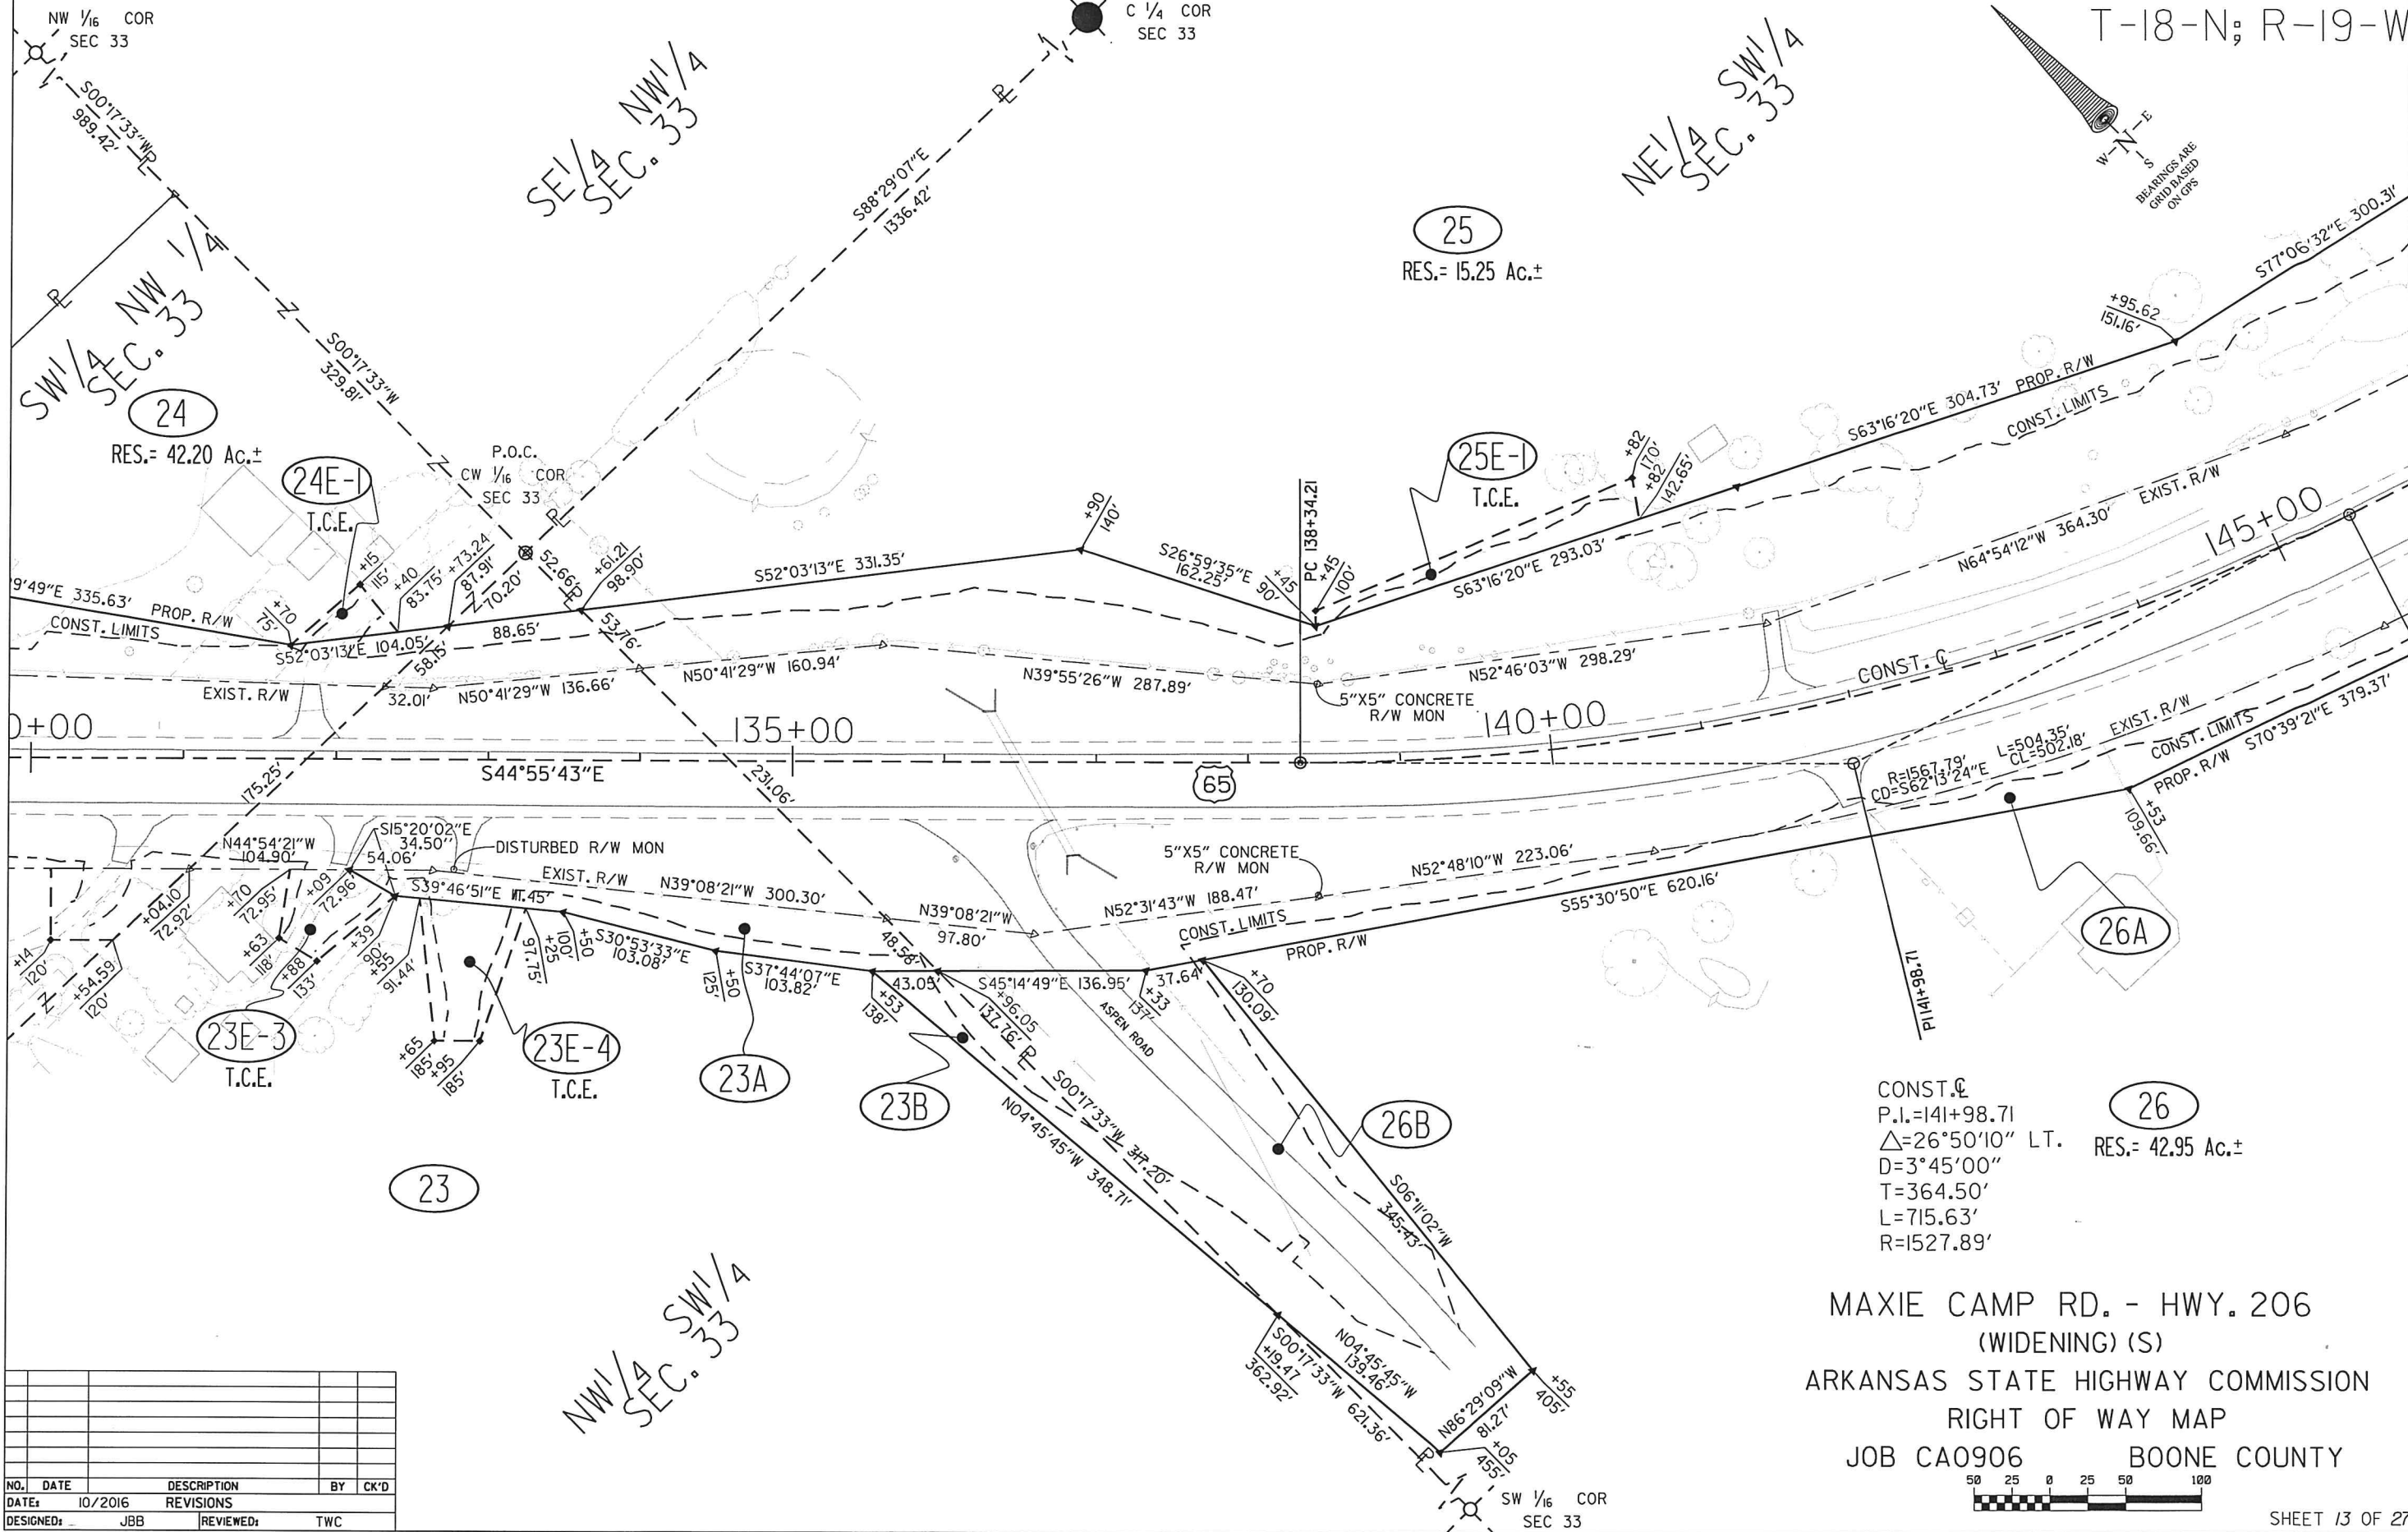


NO.	DATE	DESCRIPTION	BY	CK'D
1	10/2016	REVISIONS	JBB	TWC
2				
3				
4				
5				
6				
7				
8				
9				
10				

MAXIE CAMP RD. - HWY. 206
(WIDENING) (S)
ARKANSAS STATE HIGHWAY COMMISSION
RIGHT OF WAY MAP
JOB CA0906 BOONE COUNTY

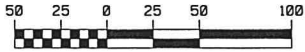


T-18-N; R-19-W

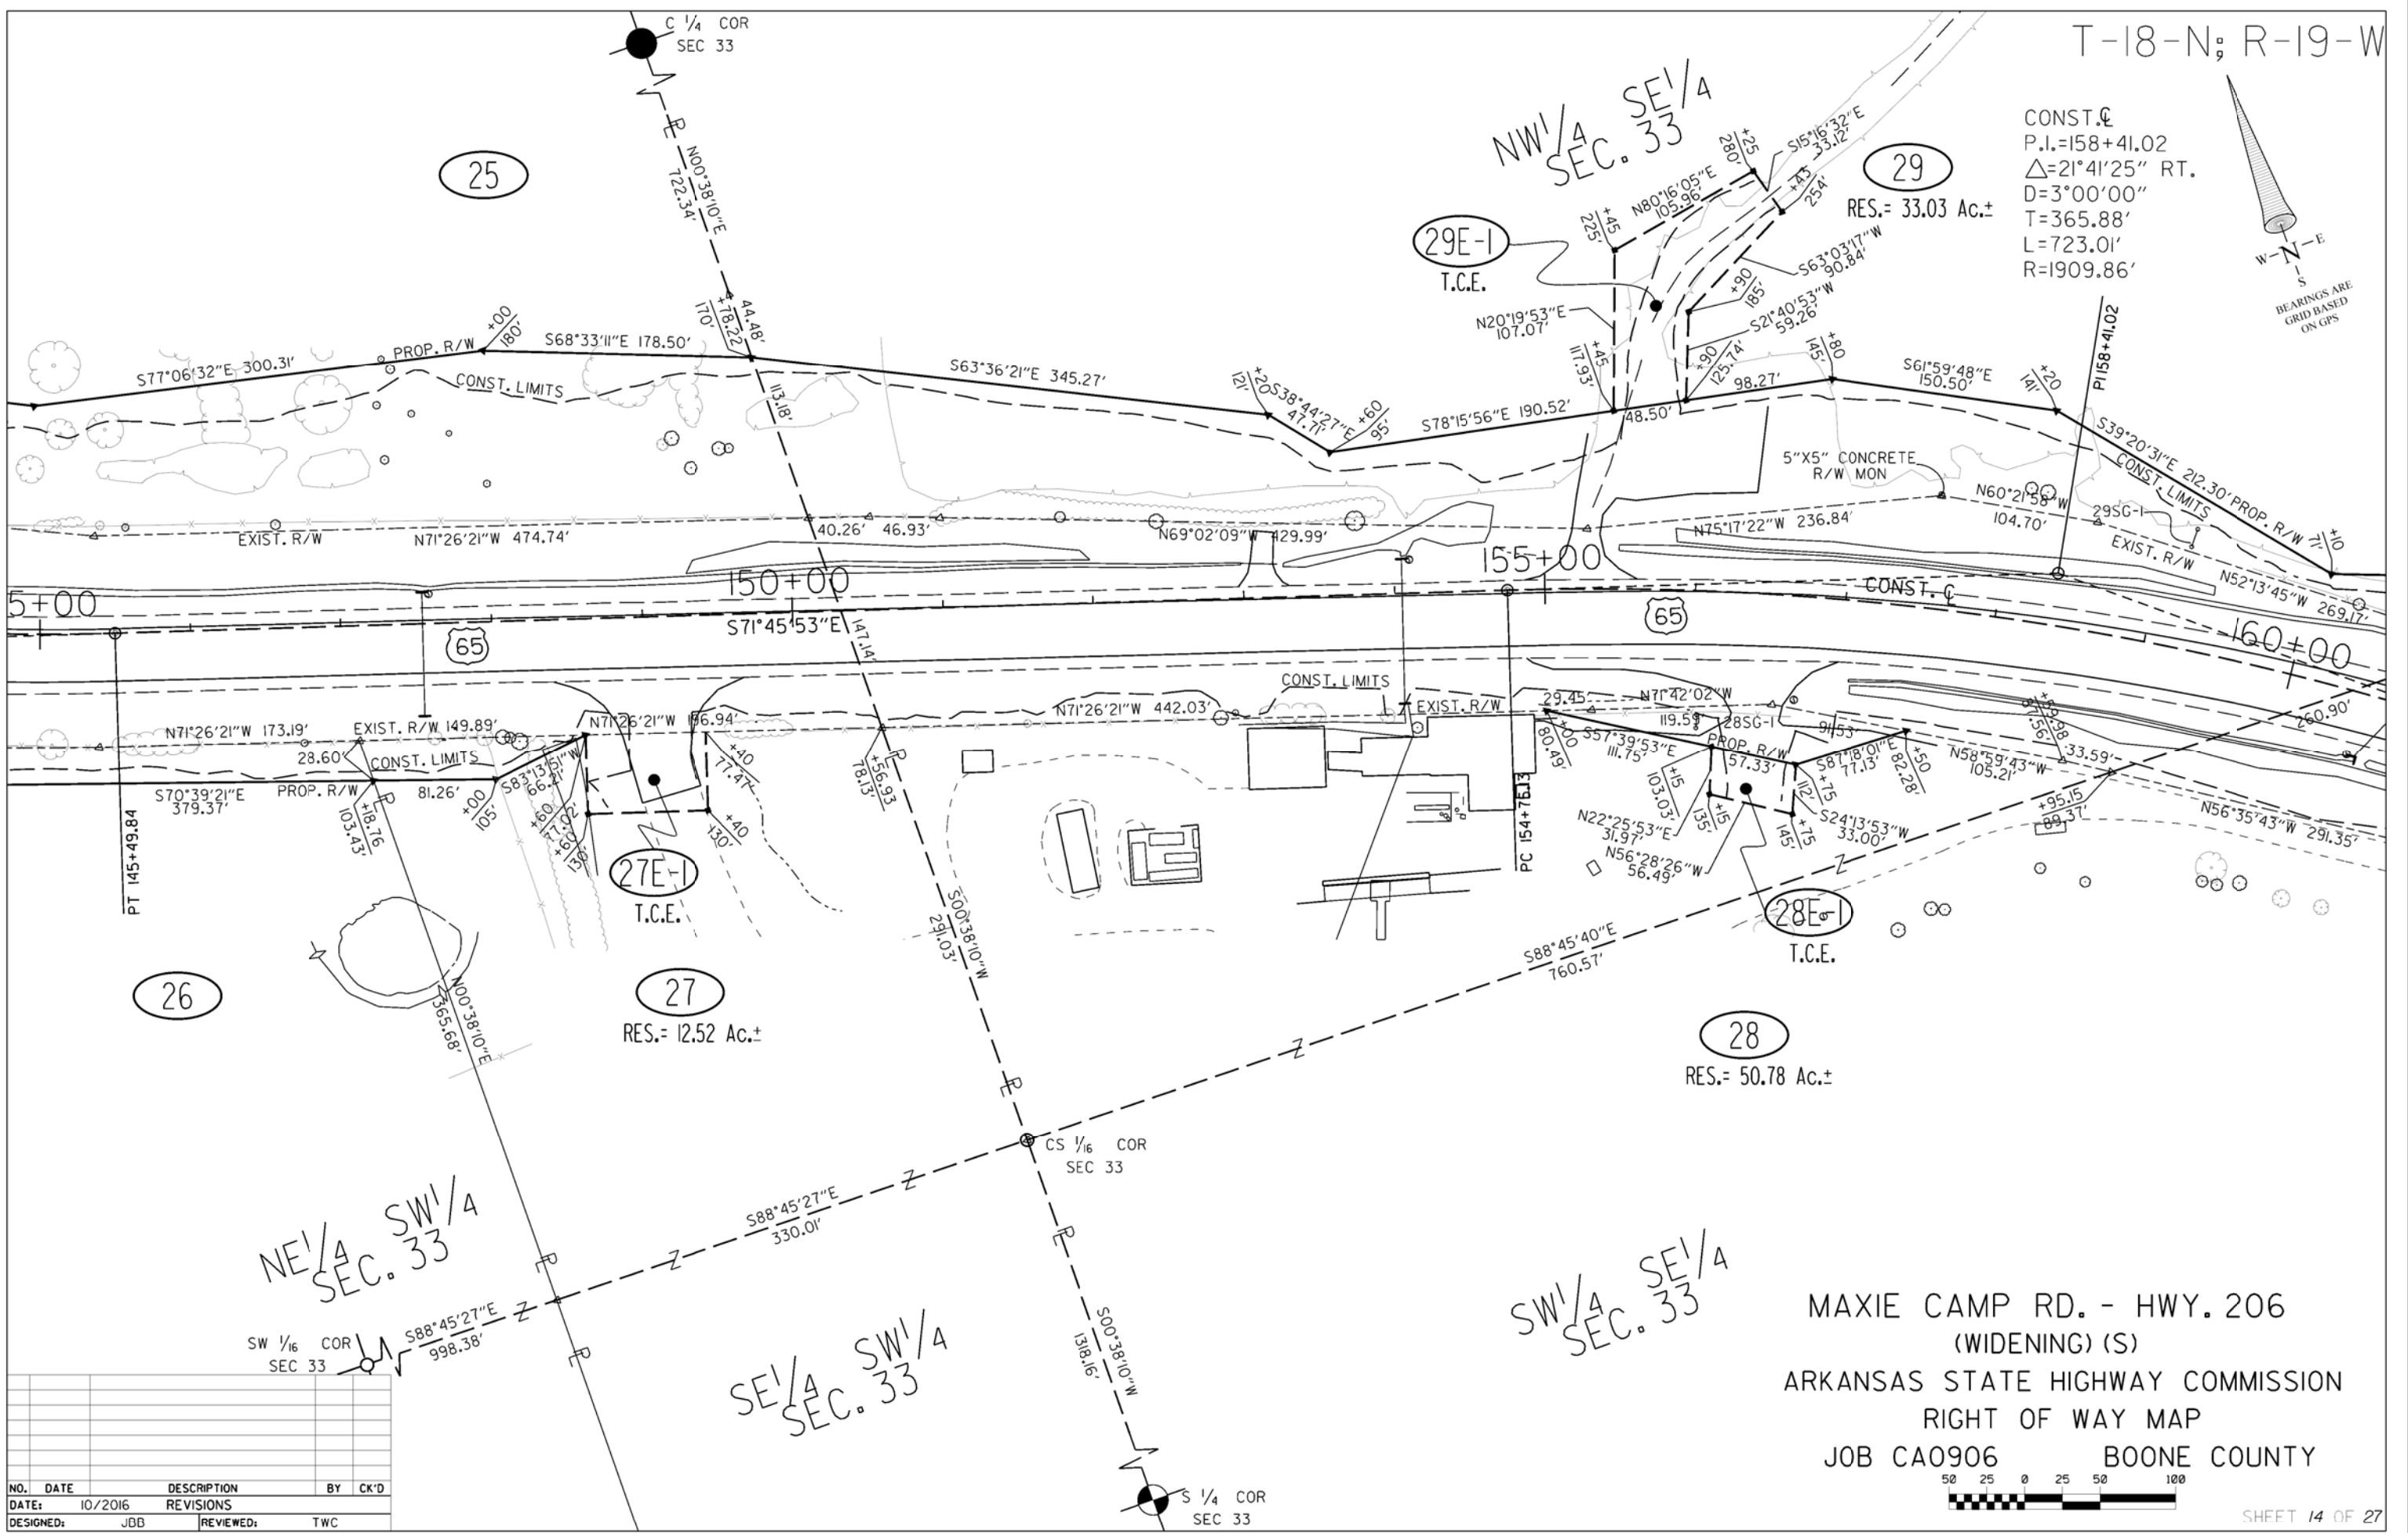

NO.	DATE	DESCRIPTION	BY	CK'D
1	10/2016	REVISIONS		
DESIGNED:	JDB	REVIEWED:	TWC	

MAXIE CAMP RD. - HWY. 206
(WIDENING) (S)
ARKANSAS STATE HIGHWAY COMMISSION
RIGHT OF WAY MAP
JOB CA0906 BOONE COUNTY



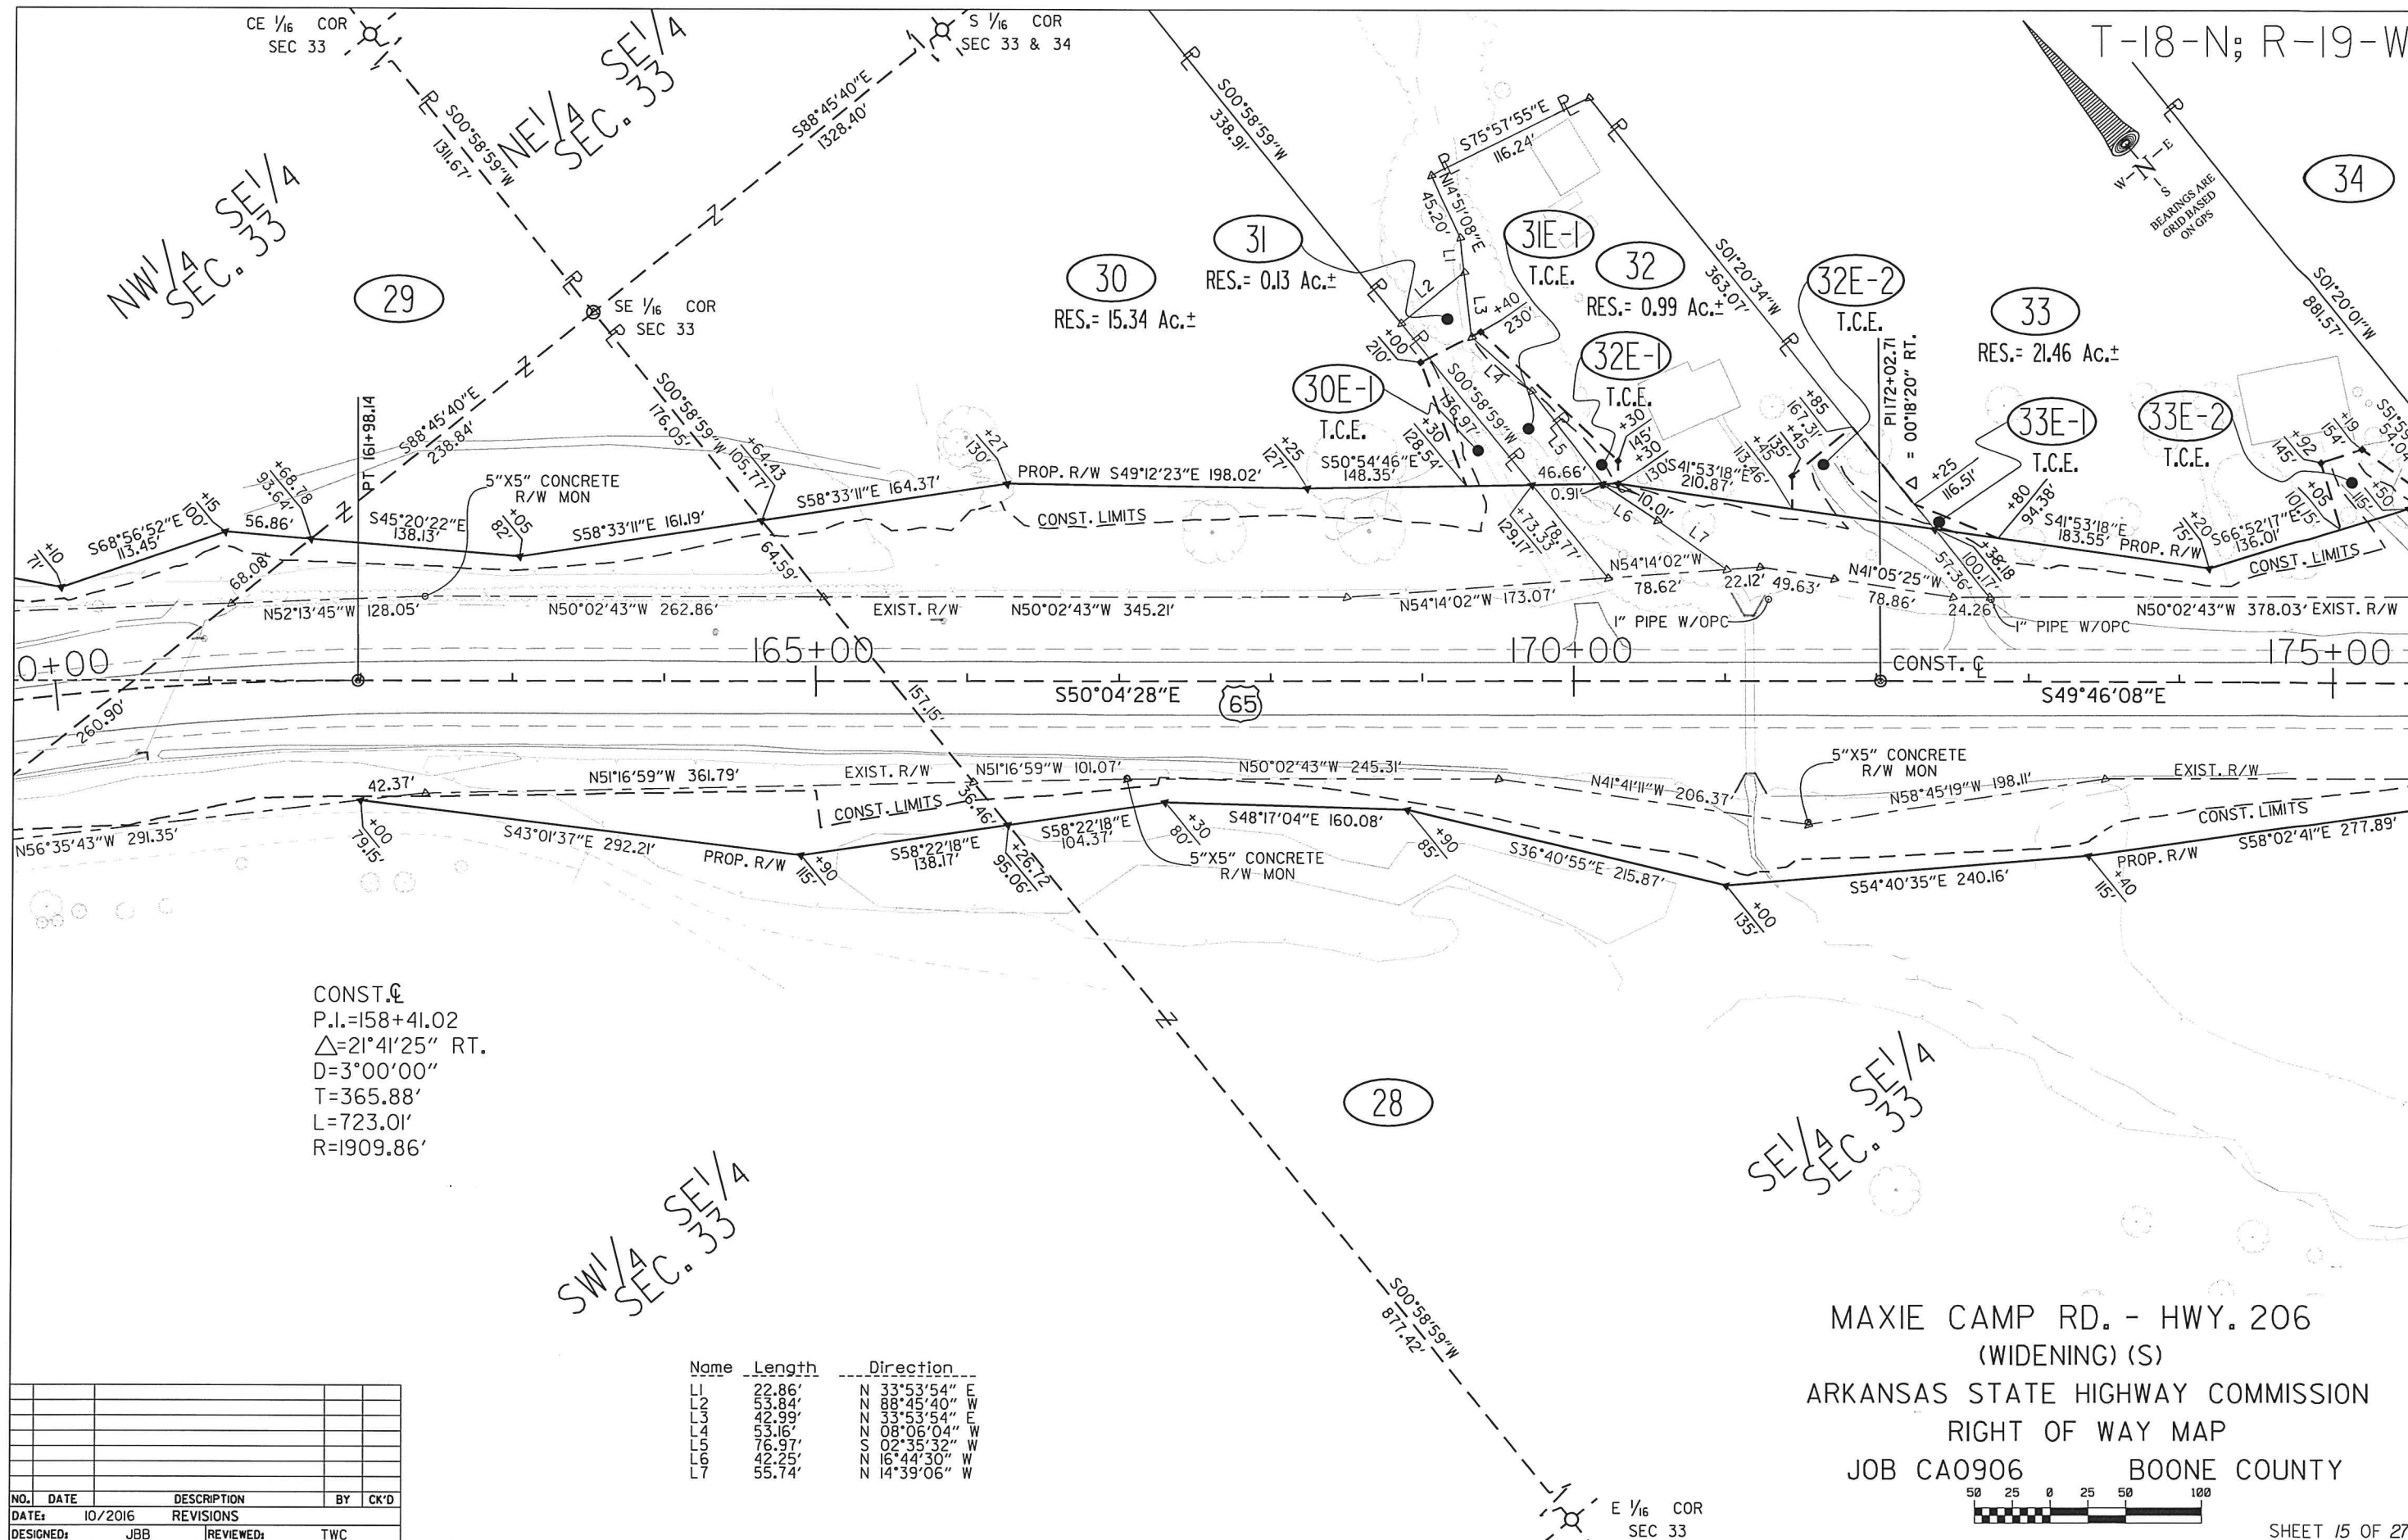


CONST. C
P.I.=158+41.02
Δ=21°41'25" RT.
D=3°00'00"
T=365.88'
L=723.01'
R=1909.86'

Name	Length	Direction
L1	22.86'	N 33°53'54" E
L2	53.84'	N 88°45'40" W
L3	42.99'	N 33°53'54" E
L4	53.16'	N 08°06'04" W
L5	76.97'	S 02°35'32" W
L6	42.25'	N 16°44'30" W
L7	55.74'	N 14°39'06" W

NO.	DATE	DESCRIPTION	BY	CK'D
1	10/2016	REVISIONS		
DESIGNED:	JBB	REVIEWED:	TWC	

MAXIE CAMP RD. - HWY. 206
(WIDENING) (S)
ARKANSAS STATE HIGHWAY COMMISSION
RIGHT OF WAY MAP
JOB CA0906 BOONE COUNTY




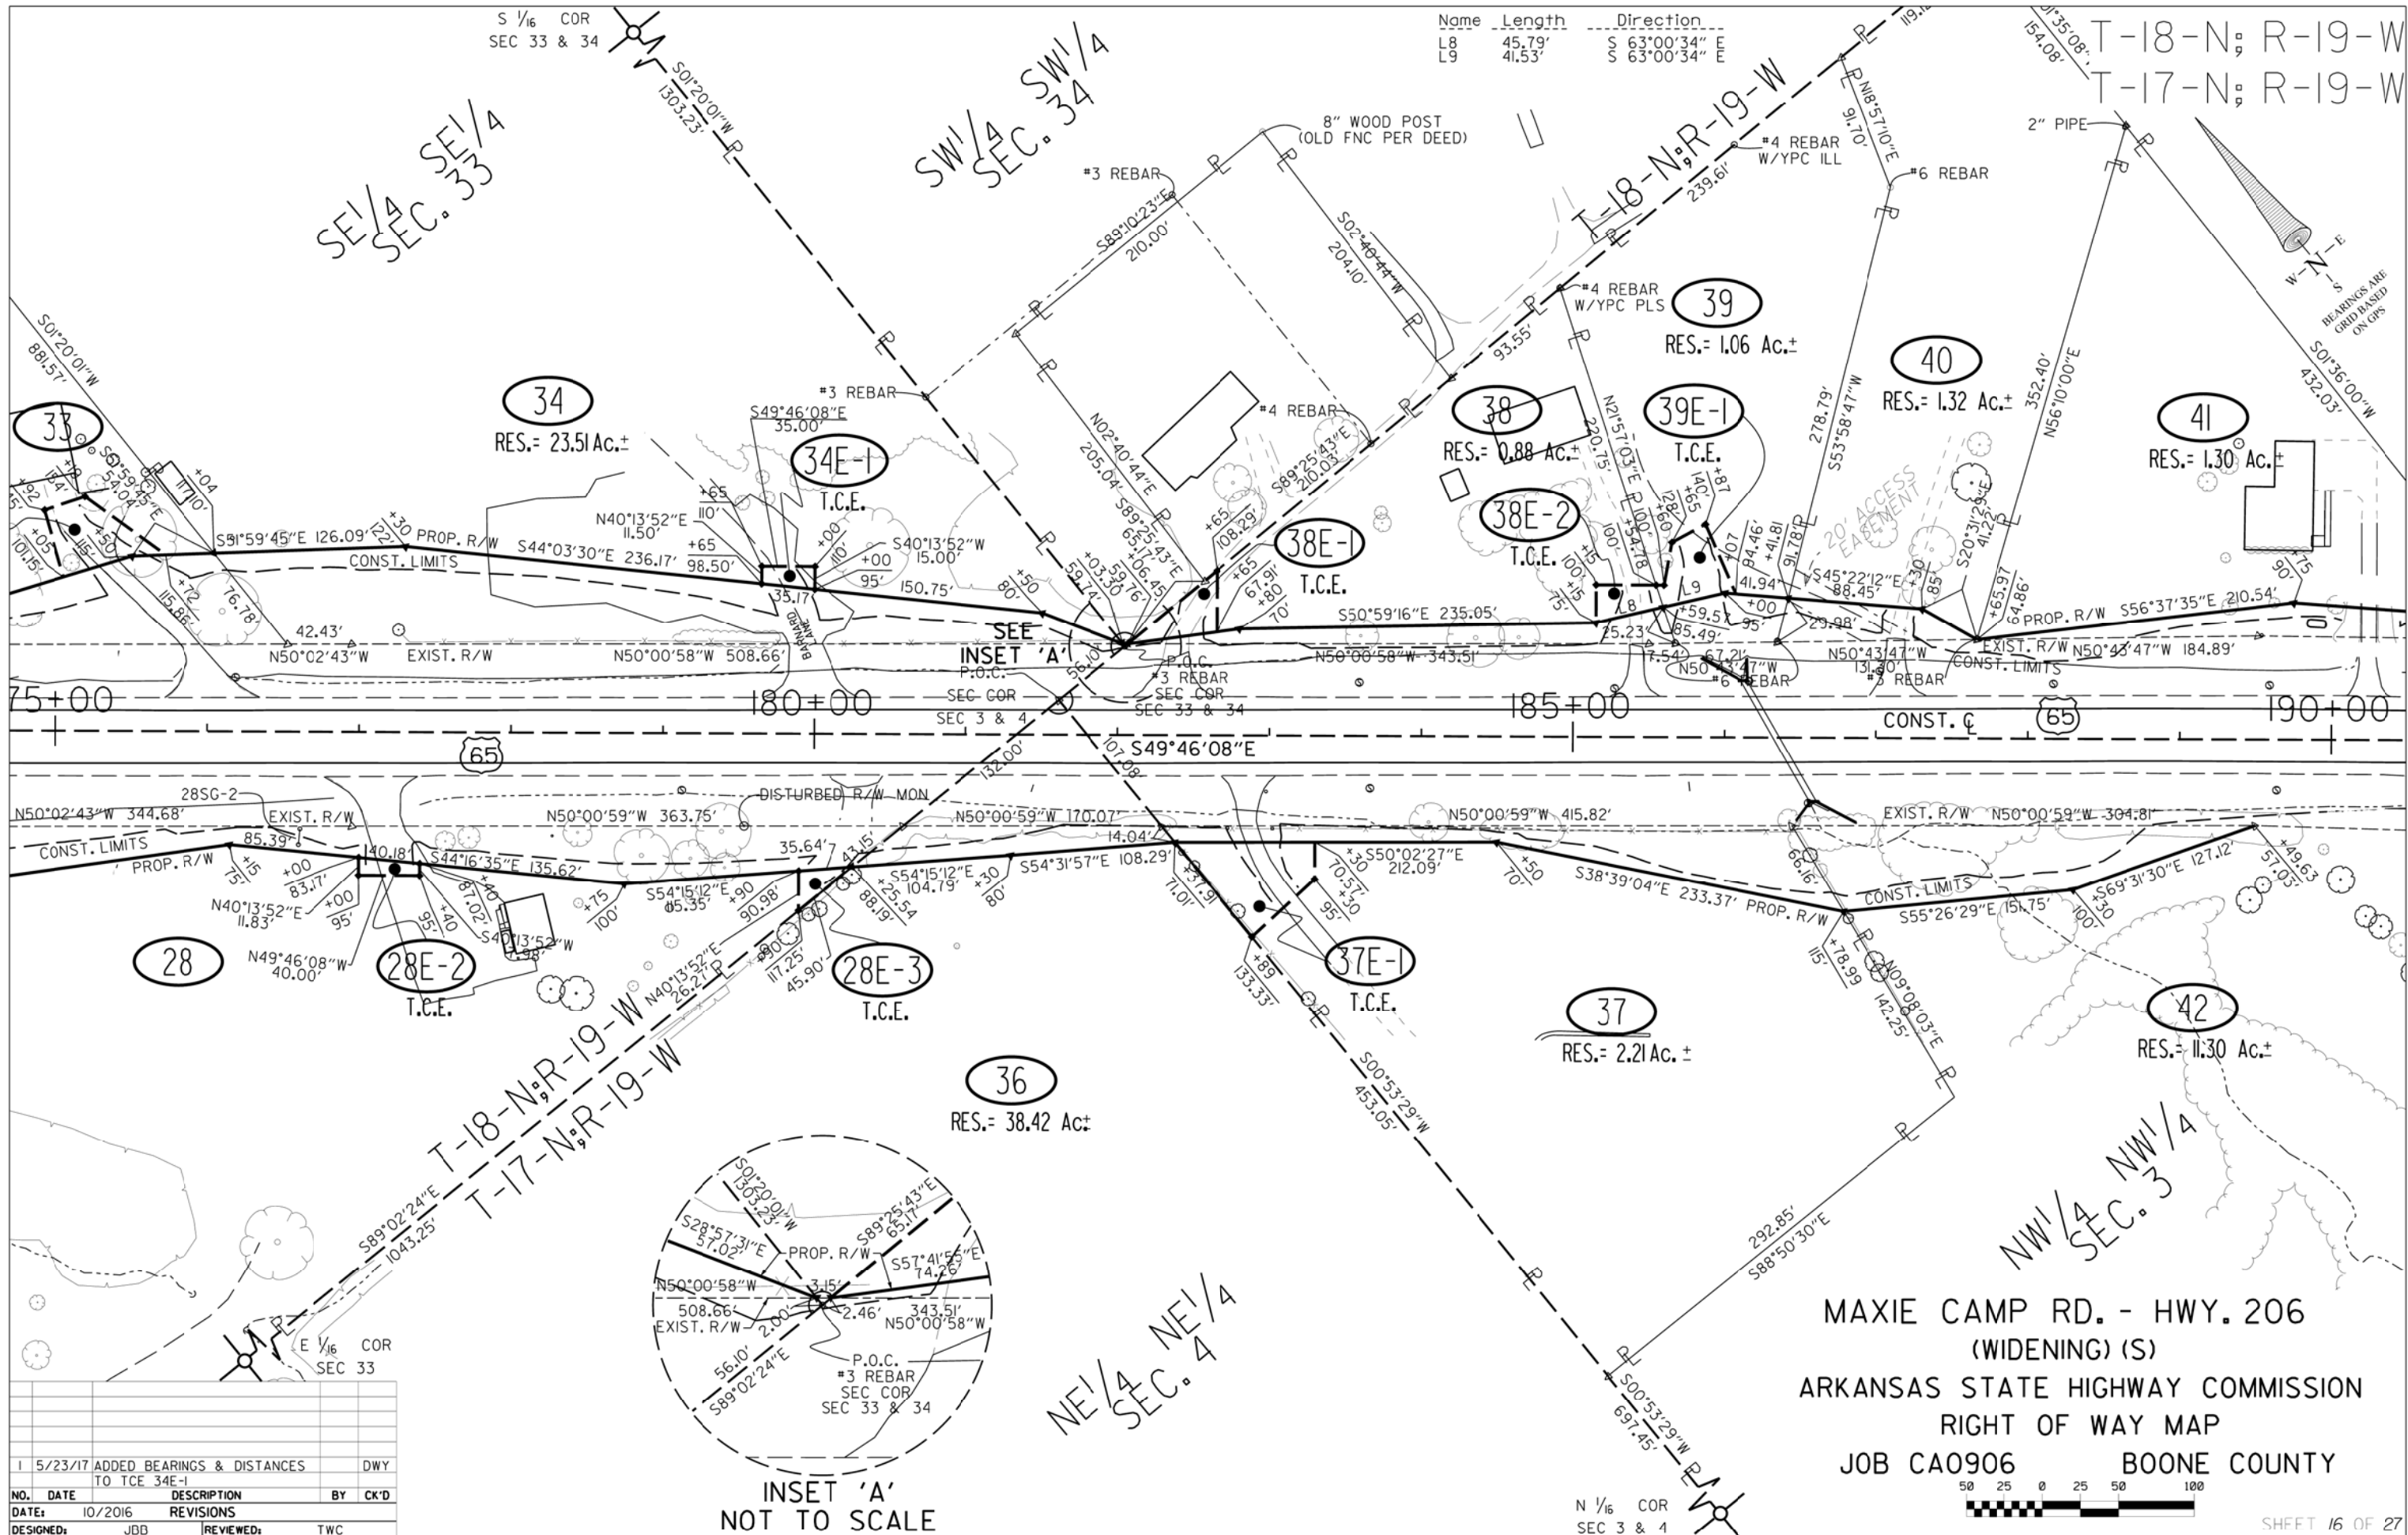


NO.	DATE	DESCRIPTION	BY	CK'D
1	5/23/17	ADDED BEARINGS & DISTANCES TO TCE 34E-1	DWY	
DATE:	10/2016	REVISIONS		
DESIGNED:	JDB	REVIEWED:	TWC	

MAXIE CAMP RD. - HWY. 206
(WIDENING) (S)
ARKANSAS STATE HIGHWAY COMMISSION
RIGHT OF WAY MAP
JOB CA0906 BOONE COUNTY



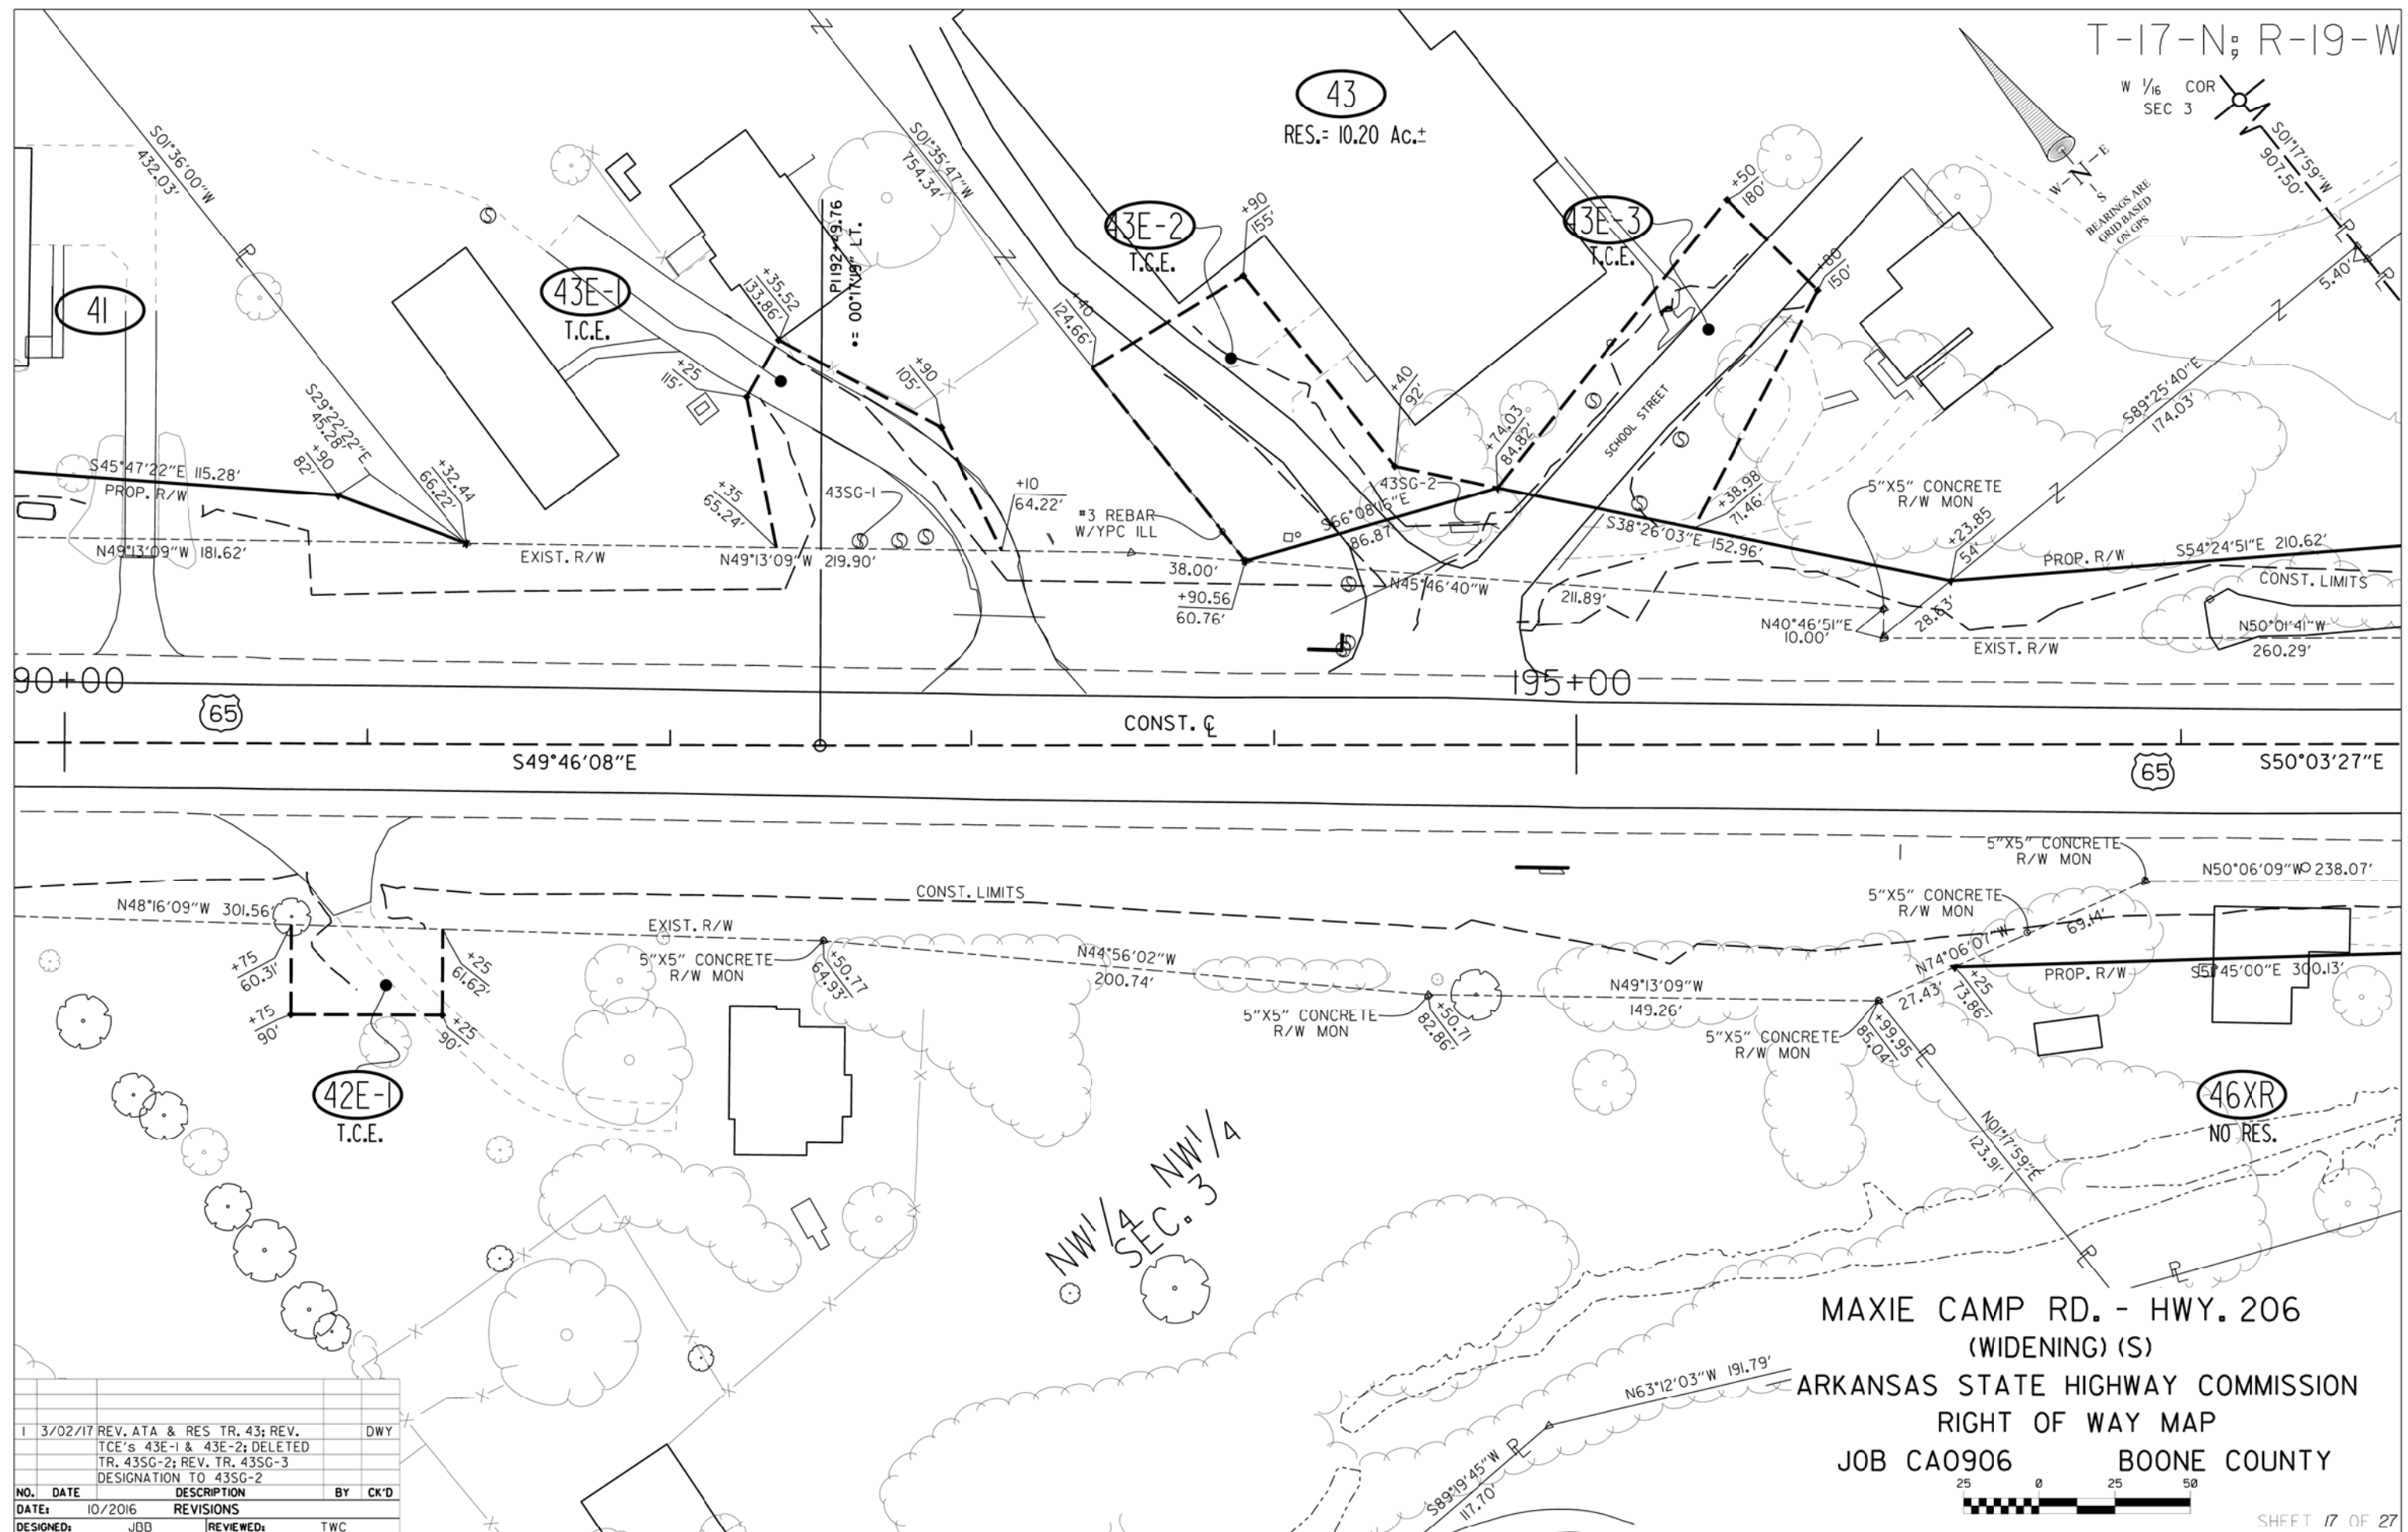


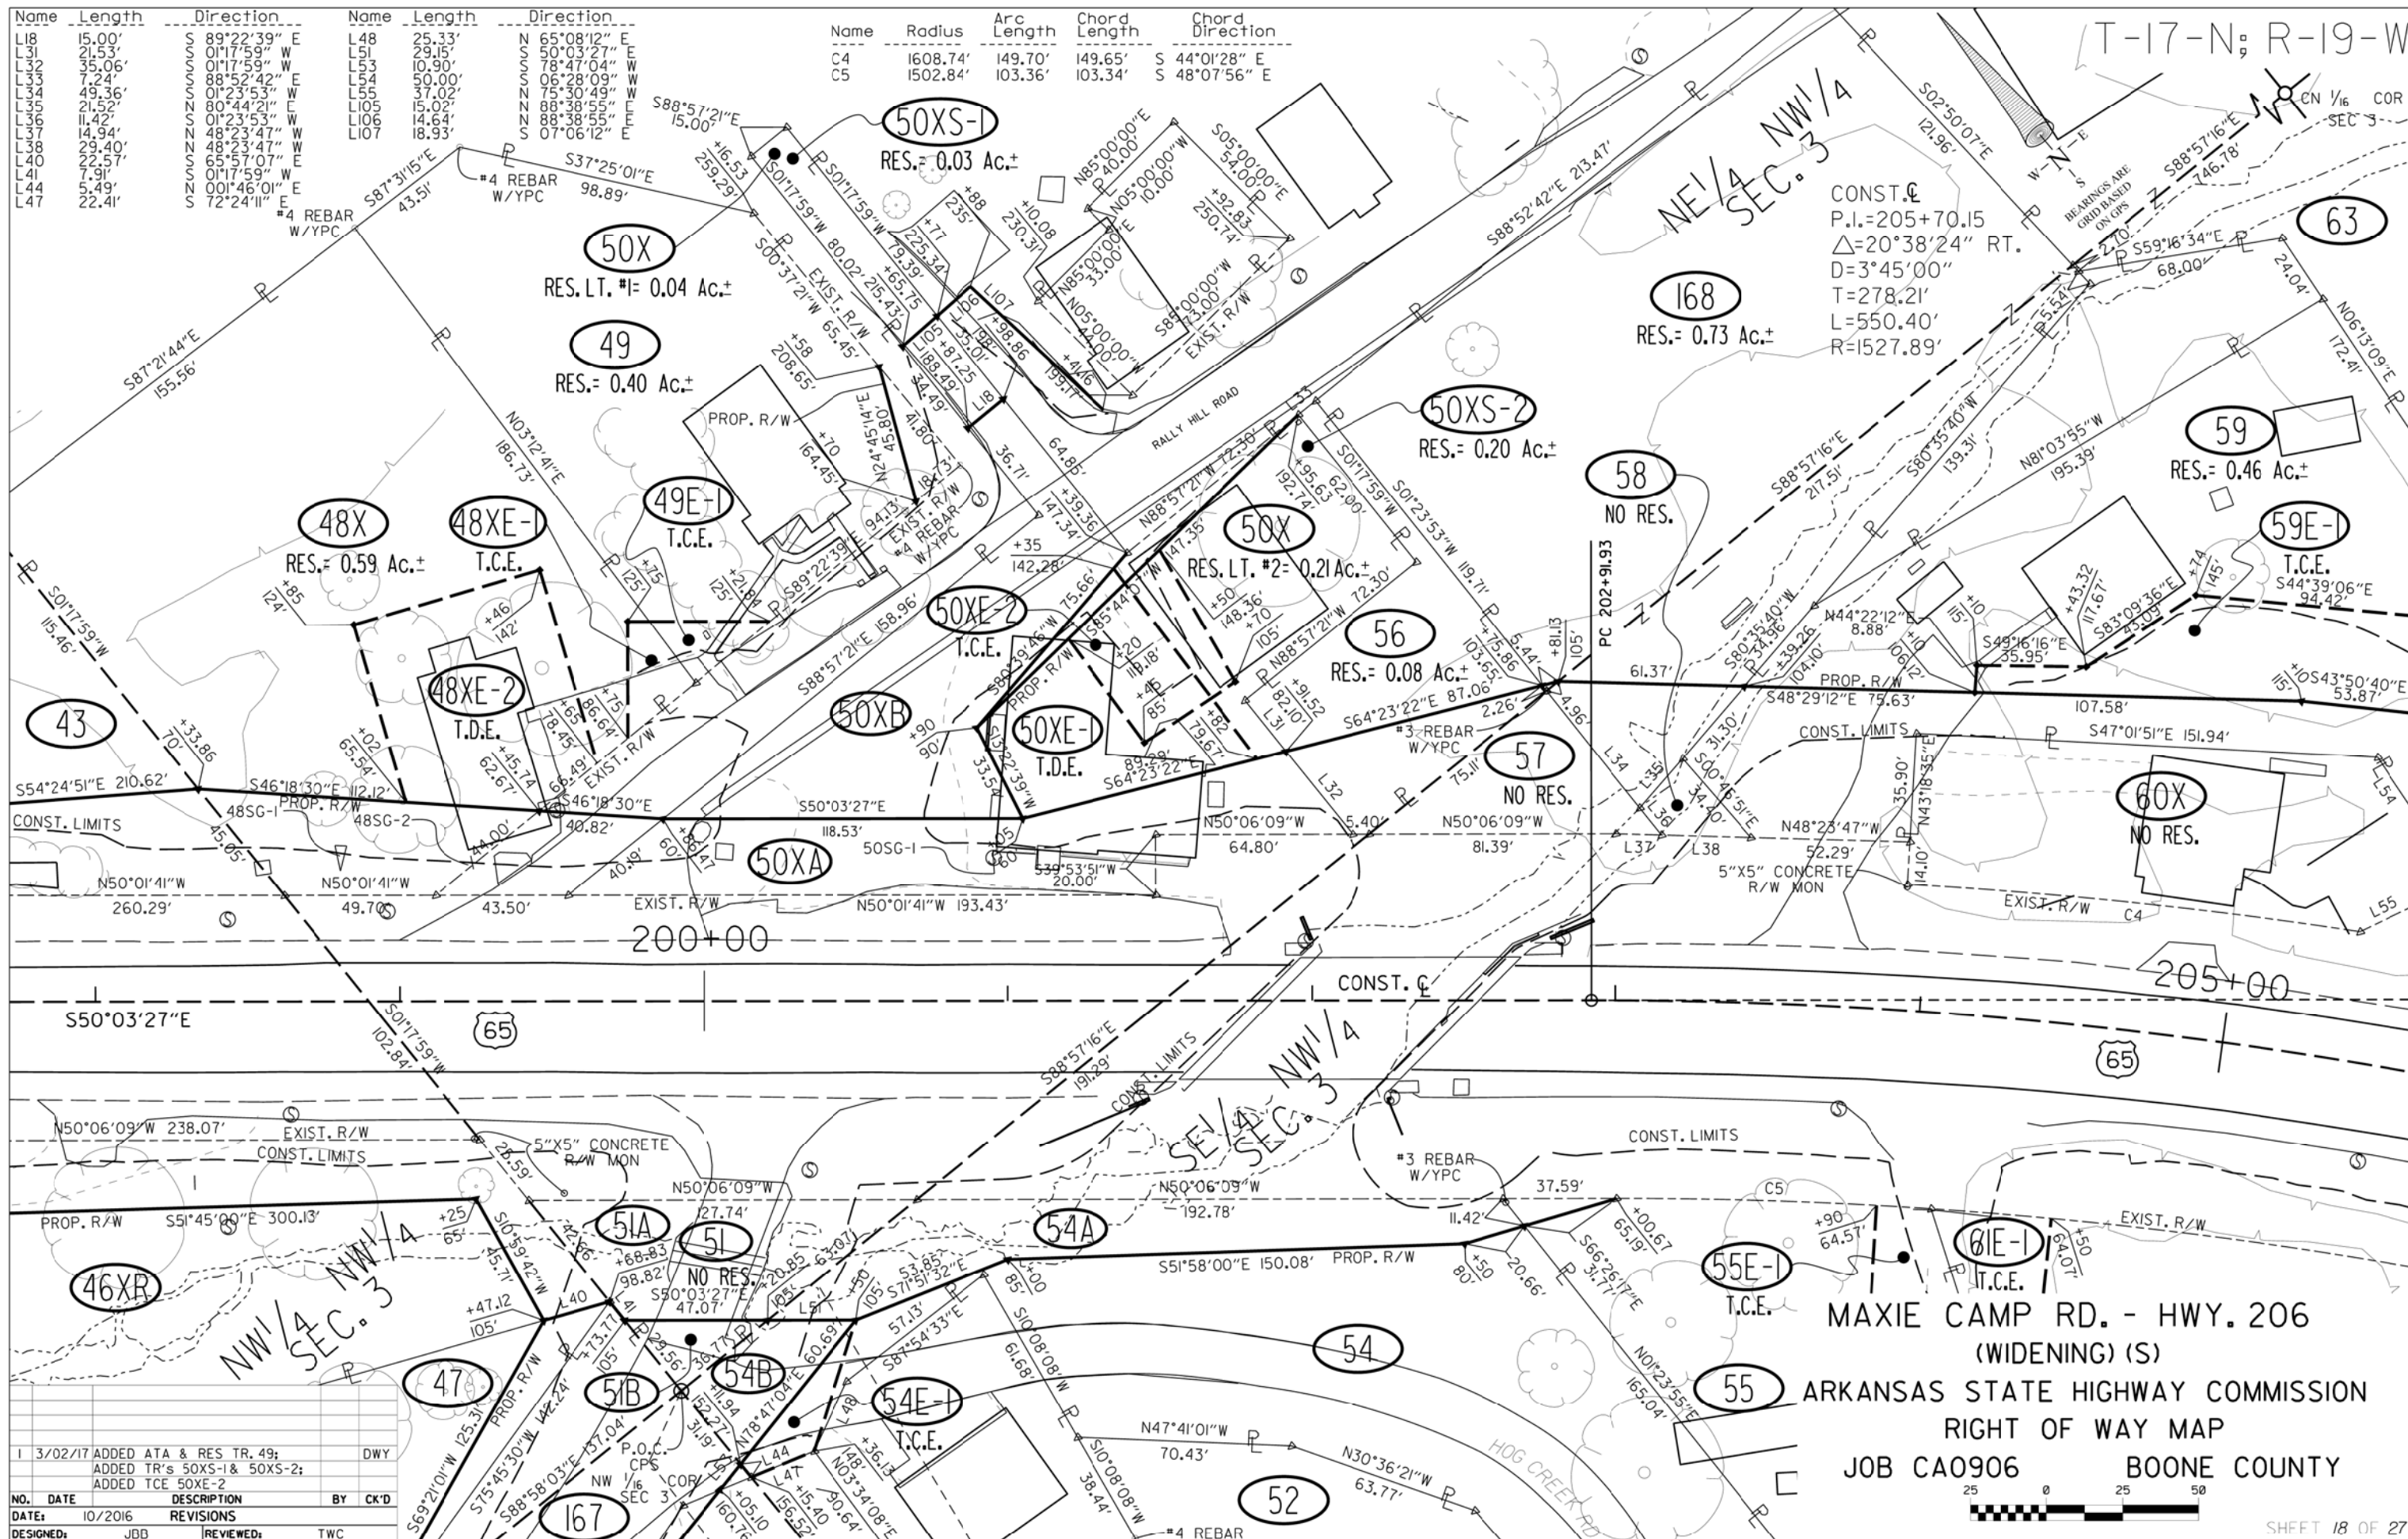


NO.	DATE	DESCRIPTION	BY	CK'D
1	3/02/17	ADDED ATA & RES TR. 49; ADDED TR's 50XS-1 & 50XS-2; ADDED TCE 50XE-2	DWY	
DESIGNED:	JDB	REVIEWED:	TWC	

MAXIE CAMP RD. - HWY. 206
(WIDENING) (S)
ARKANSAS STATE HIGHWAY COMMISSION
RIGHT OF WAY MAP
JOB CA0906
BOONE COUNTY



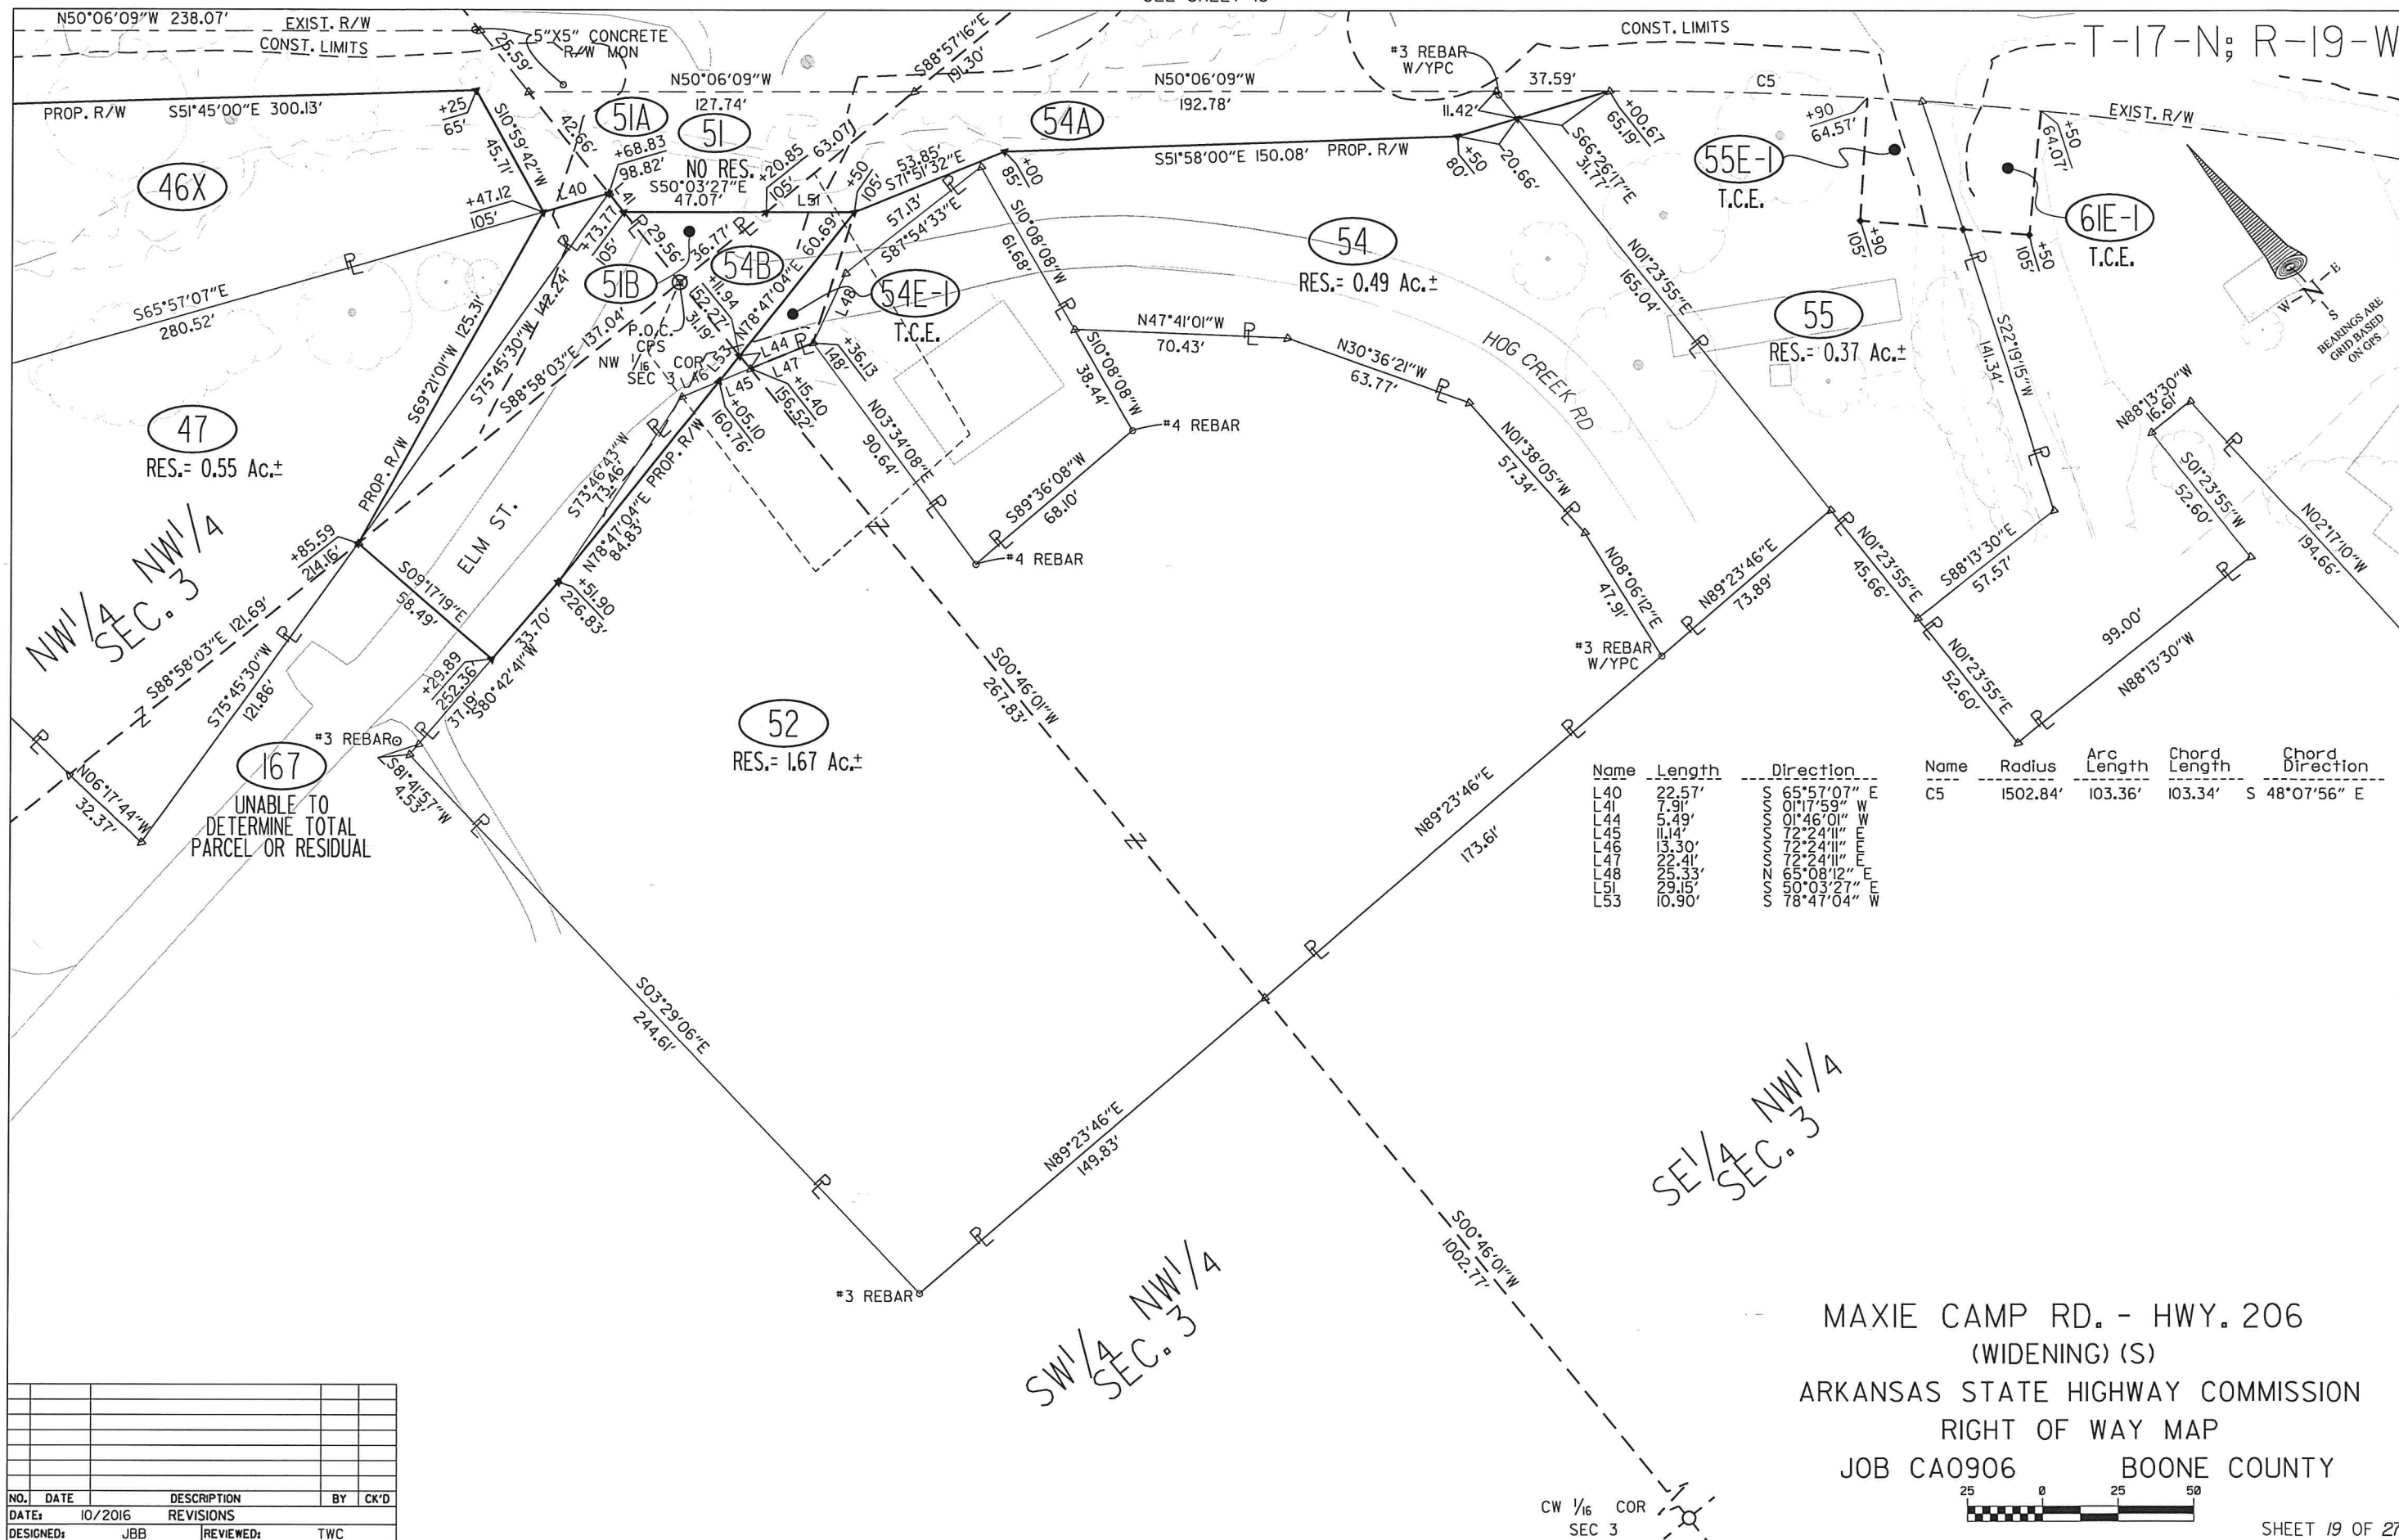

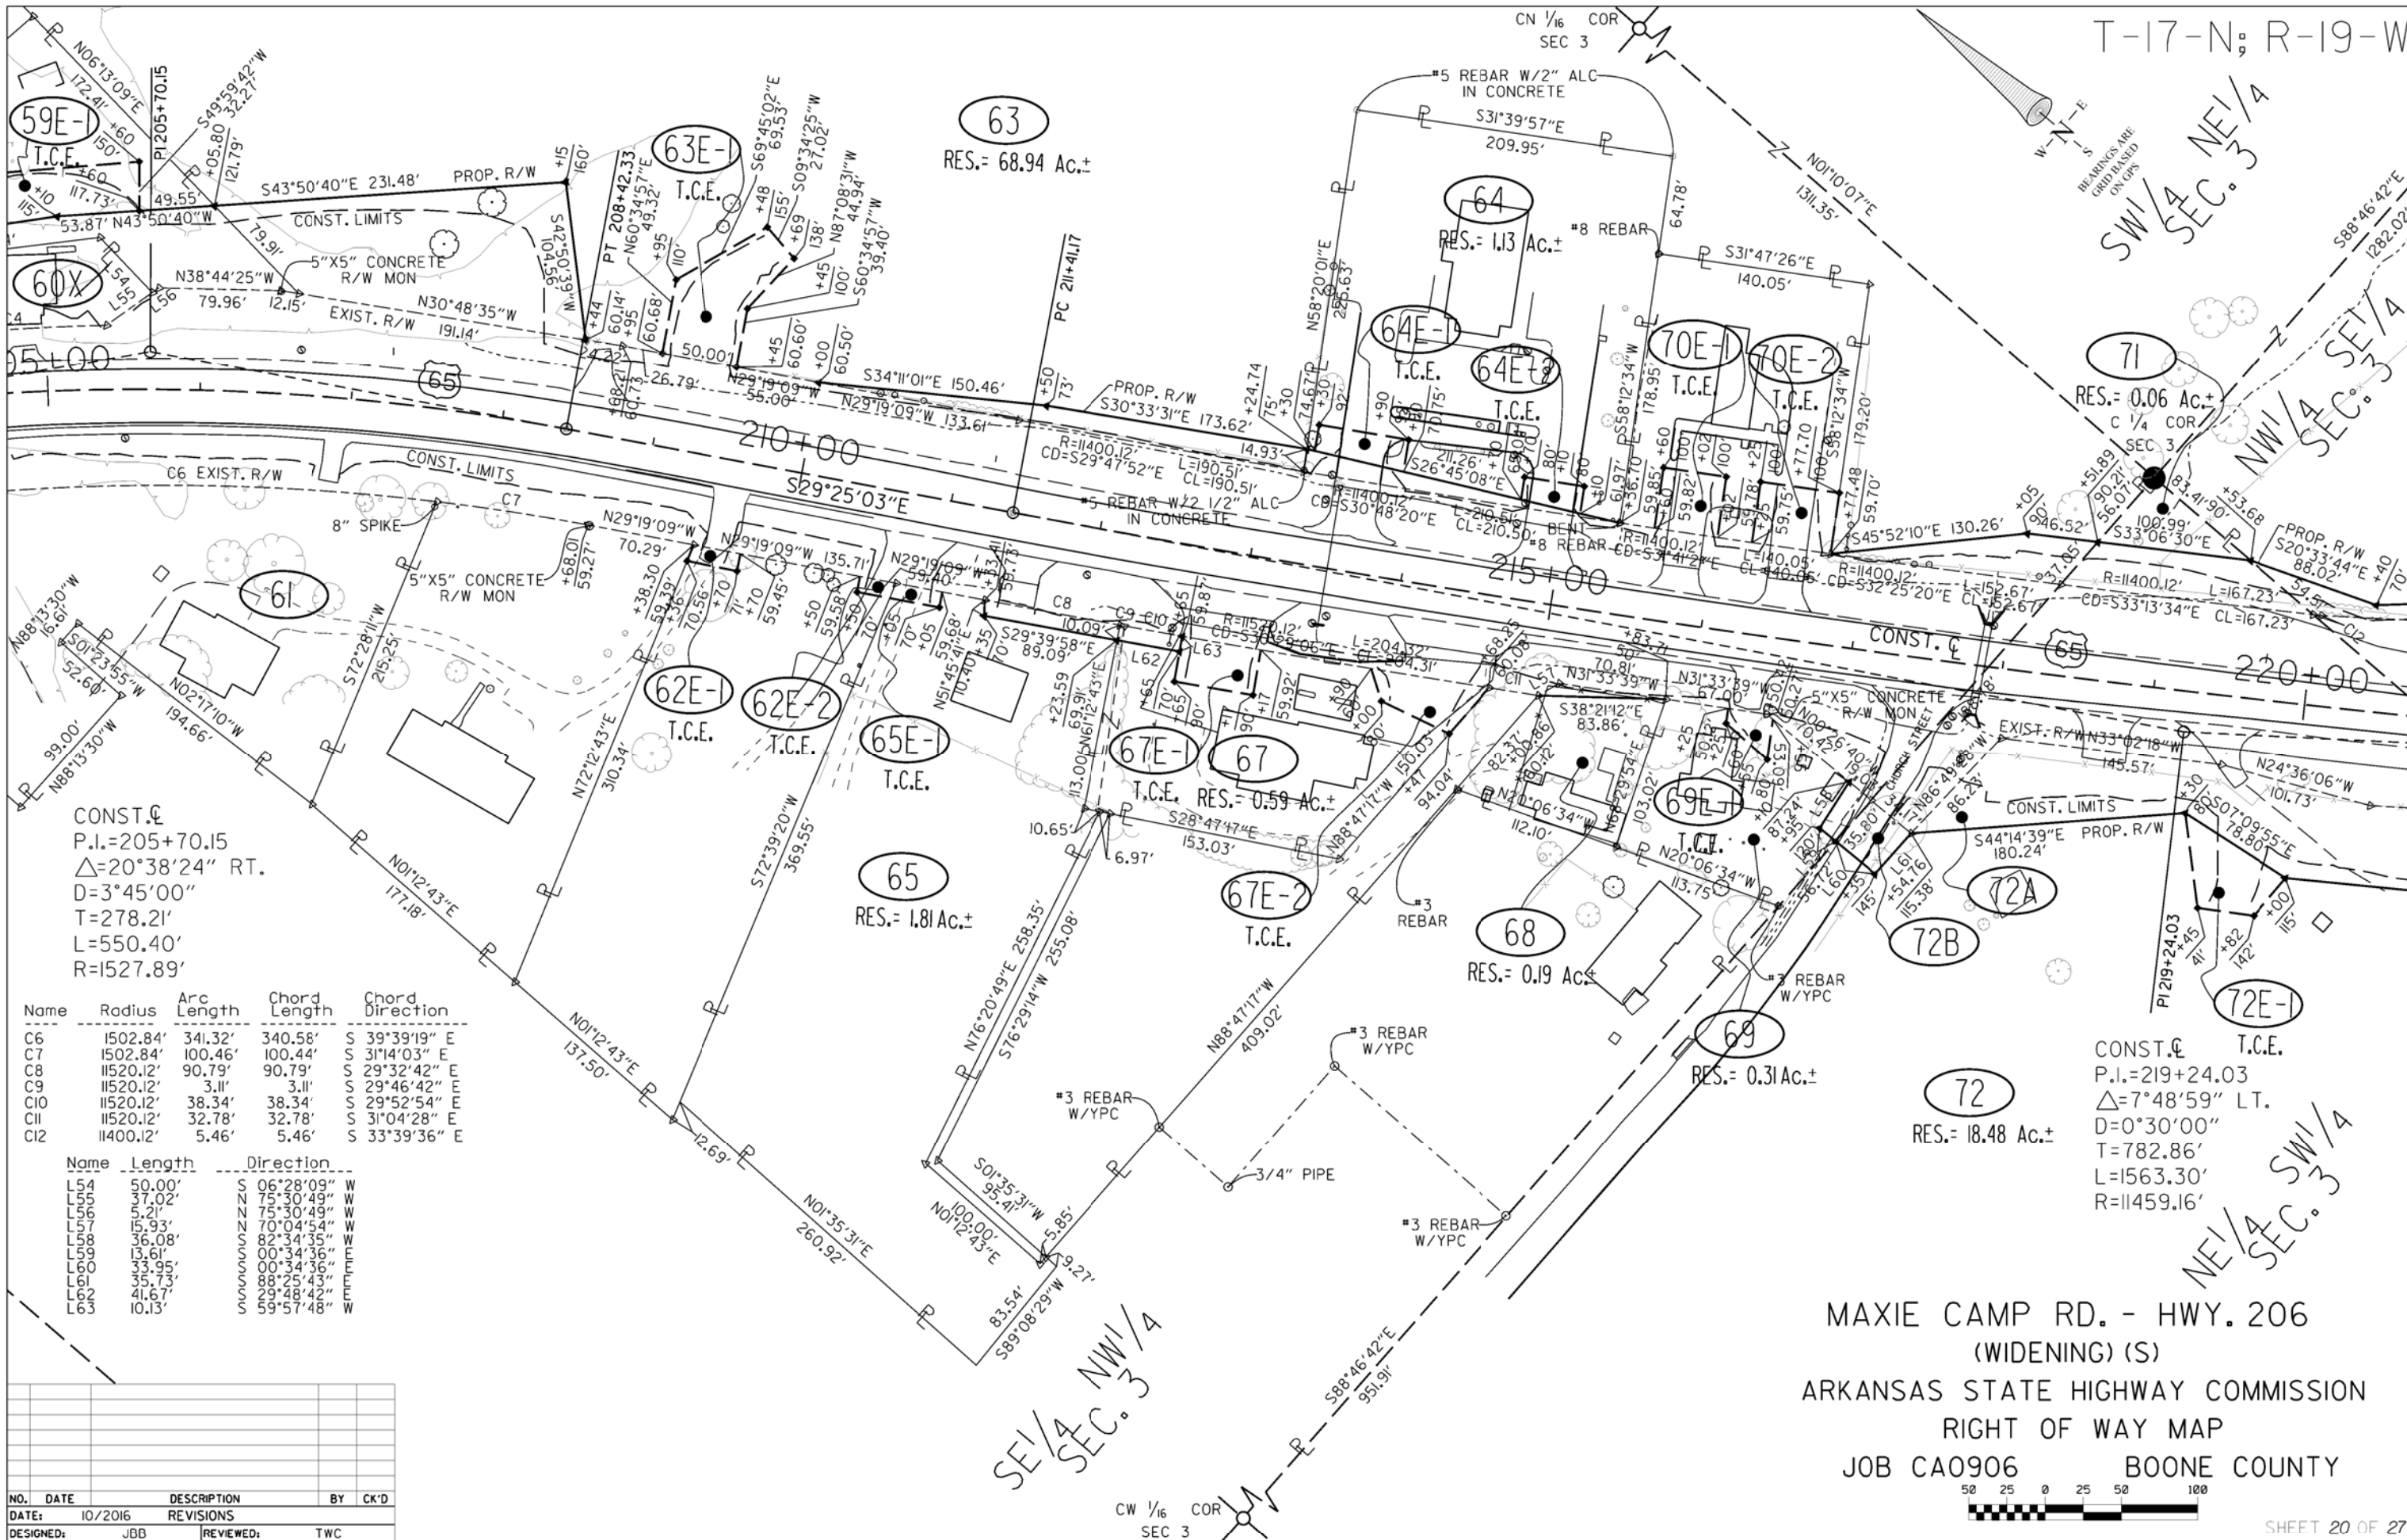

SEE SHEET 18

CONST. C
P.I.=205+70.15
 $\Delta=20^{\circ}38'24''$ RT.
D=3'45"00"
T=278.21'
L=550.40'
R=1527.89'

Name	Radius	Arc Length	Chord Length	Chord Direction
C6	1502.84'	341.32'	340.58'	S 39°39'19" E
C7	1502.84'	100.46'	100.44'	S 31°14'03" E
C8	11520.12'	90.79'	90.79'	S 29°32'42" E
C9	11520.12'	3.11'	3.11'	S 29°46'42" E
C10	11520.12'	38.34'	38.34'	S 29°52'54" E
C11	11520.12'	32.78'	32.78'	S 31°04'28" E
C12	11400.12'	5.46'	5.46'	S 33°39'36" E


Name	Length	Direction
L54	50.00'	06°28'09" W
L55	37.02'	75°30'49" W
L56	15.21'	75°30'49" W
L57	15.93'	70°04'54" W
L58	36.08'	88°34'35" W
L59	13.61'	00°34'36" W
L60	33.95'	00°34'36" W
L61	35.73'	88°34'35" W
L62	41.67'	59°57'48" W
L63	10.13'	59°57'48" W

NO.	DATE	DESCRIPTION	BY	CK'D
1	10/2016	REVISIONS		
DESIGNED:	JDB	REVIEWED:	TWC	


MAXIE CAMP RD. - HWY. 206
(WIDENING) (S)
ARKANSAS STATE HIGHWAY COMMISSION
RIGHT OF WAY MAP
JOB CA0906 BOONE COUNTY



Name	Radius	Arc Length	Chord Length	Chord Direction
C12	11400.12'	5.46'	5.46'	S 33°39'36" E
C13	8262.63'	55.49'	55.49'	S 34°15'38" E
C14	8142.63'	106.96'	106.96'	S 37°15'34" E
C15	8142.63'	141.12'	141.12'	S 34°33'52" E

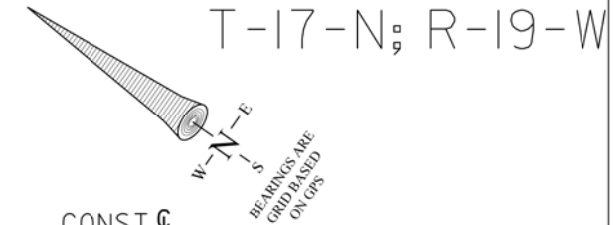


CONST. C
P.I. = 233+12.95
 $\Delta = 2^\circ 38' 18''$ RT.
D = 0°30'00"
T = 263.89'
L = 527.69'
R = 11459.16'

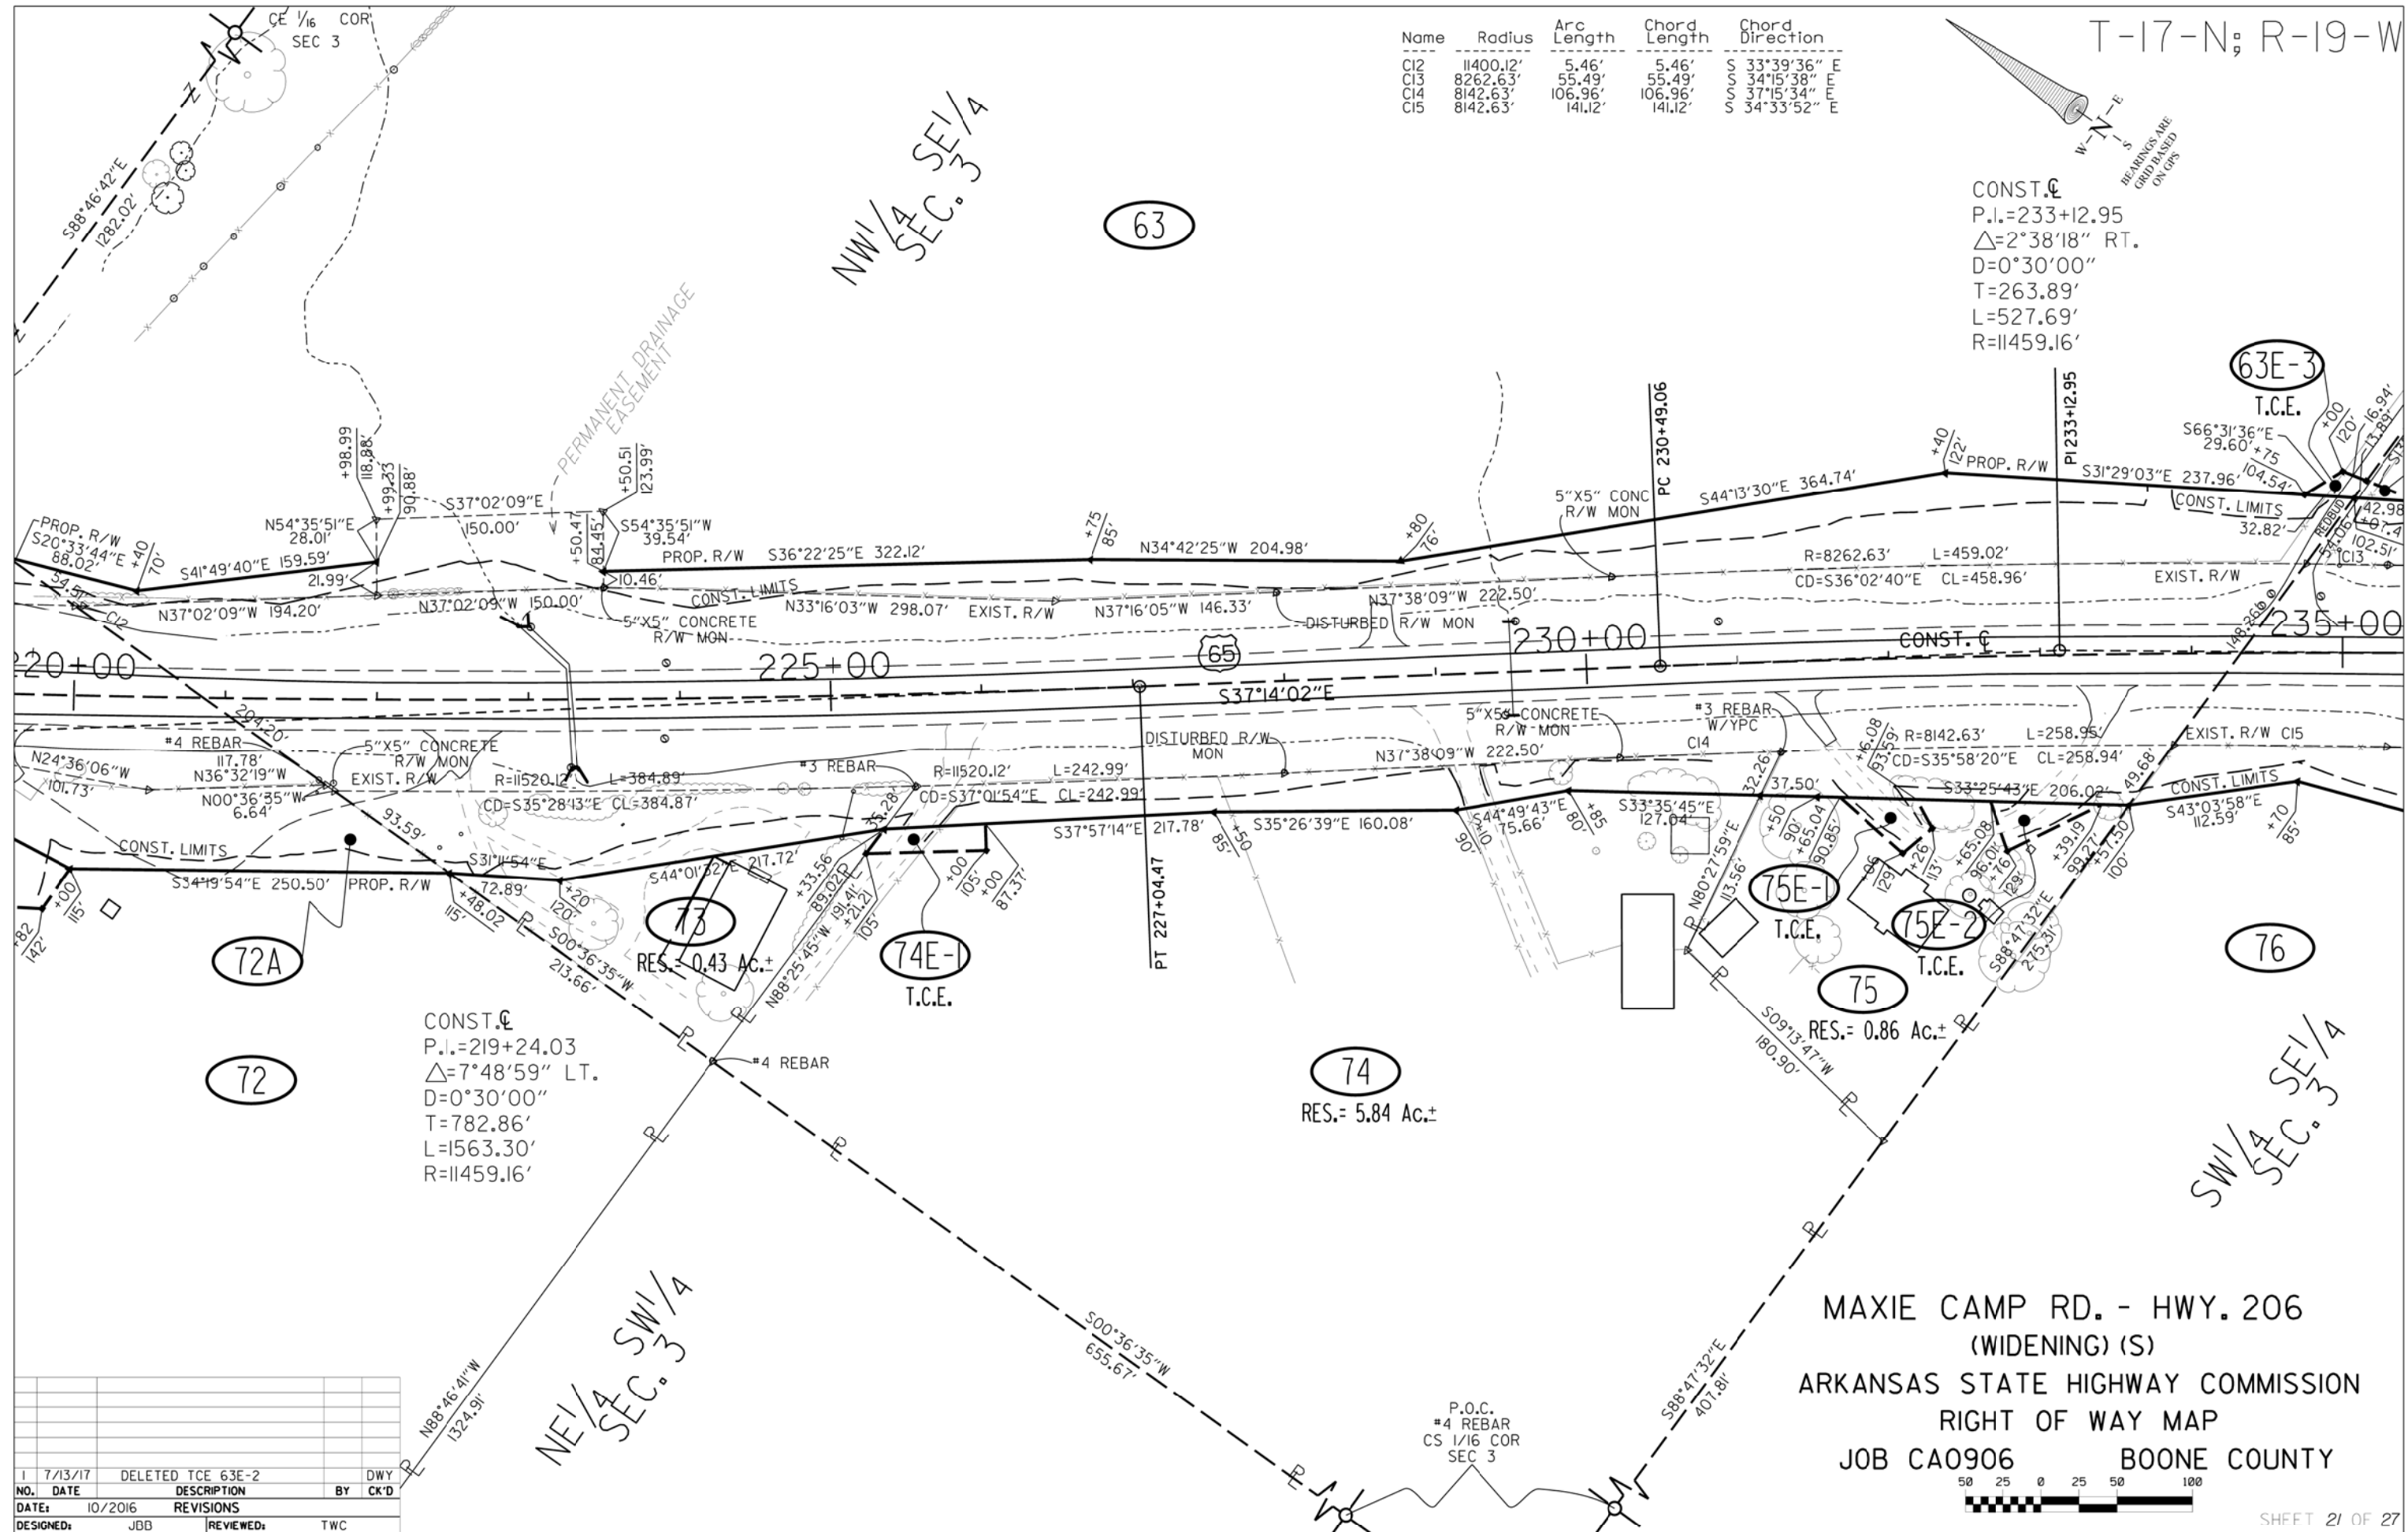

1	7/13/17	DELETED TCE 63E-2	DWY
NO.	DATE	DESCRIPTION	BY
DATE:	10/2016	REVISIONS	CK'D
DESIGNED:	JBB	REVIEWED:	TWC

MAXIE CAMP RD. - HWY. 206
(WIDENING) (S)
ARKANSAS STATE HIGHWAY COMMISSION
RIGHT OF WAY MAP
JOB CA0906 BOONE COUNTY



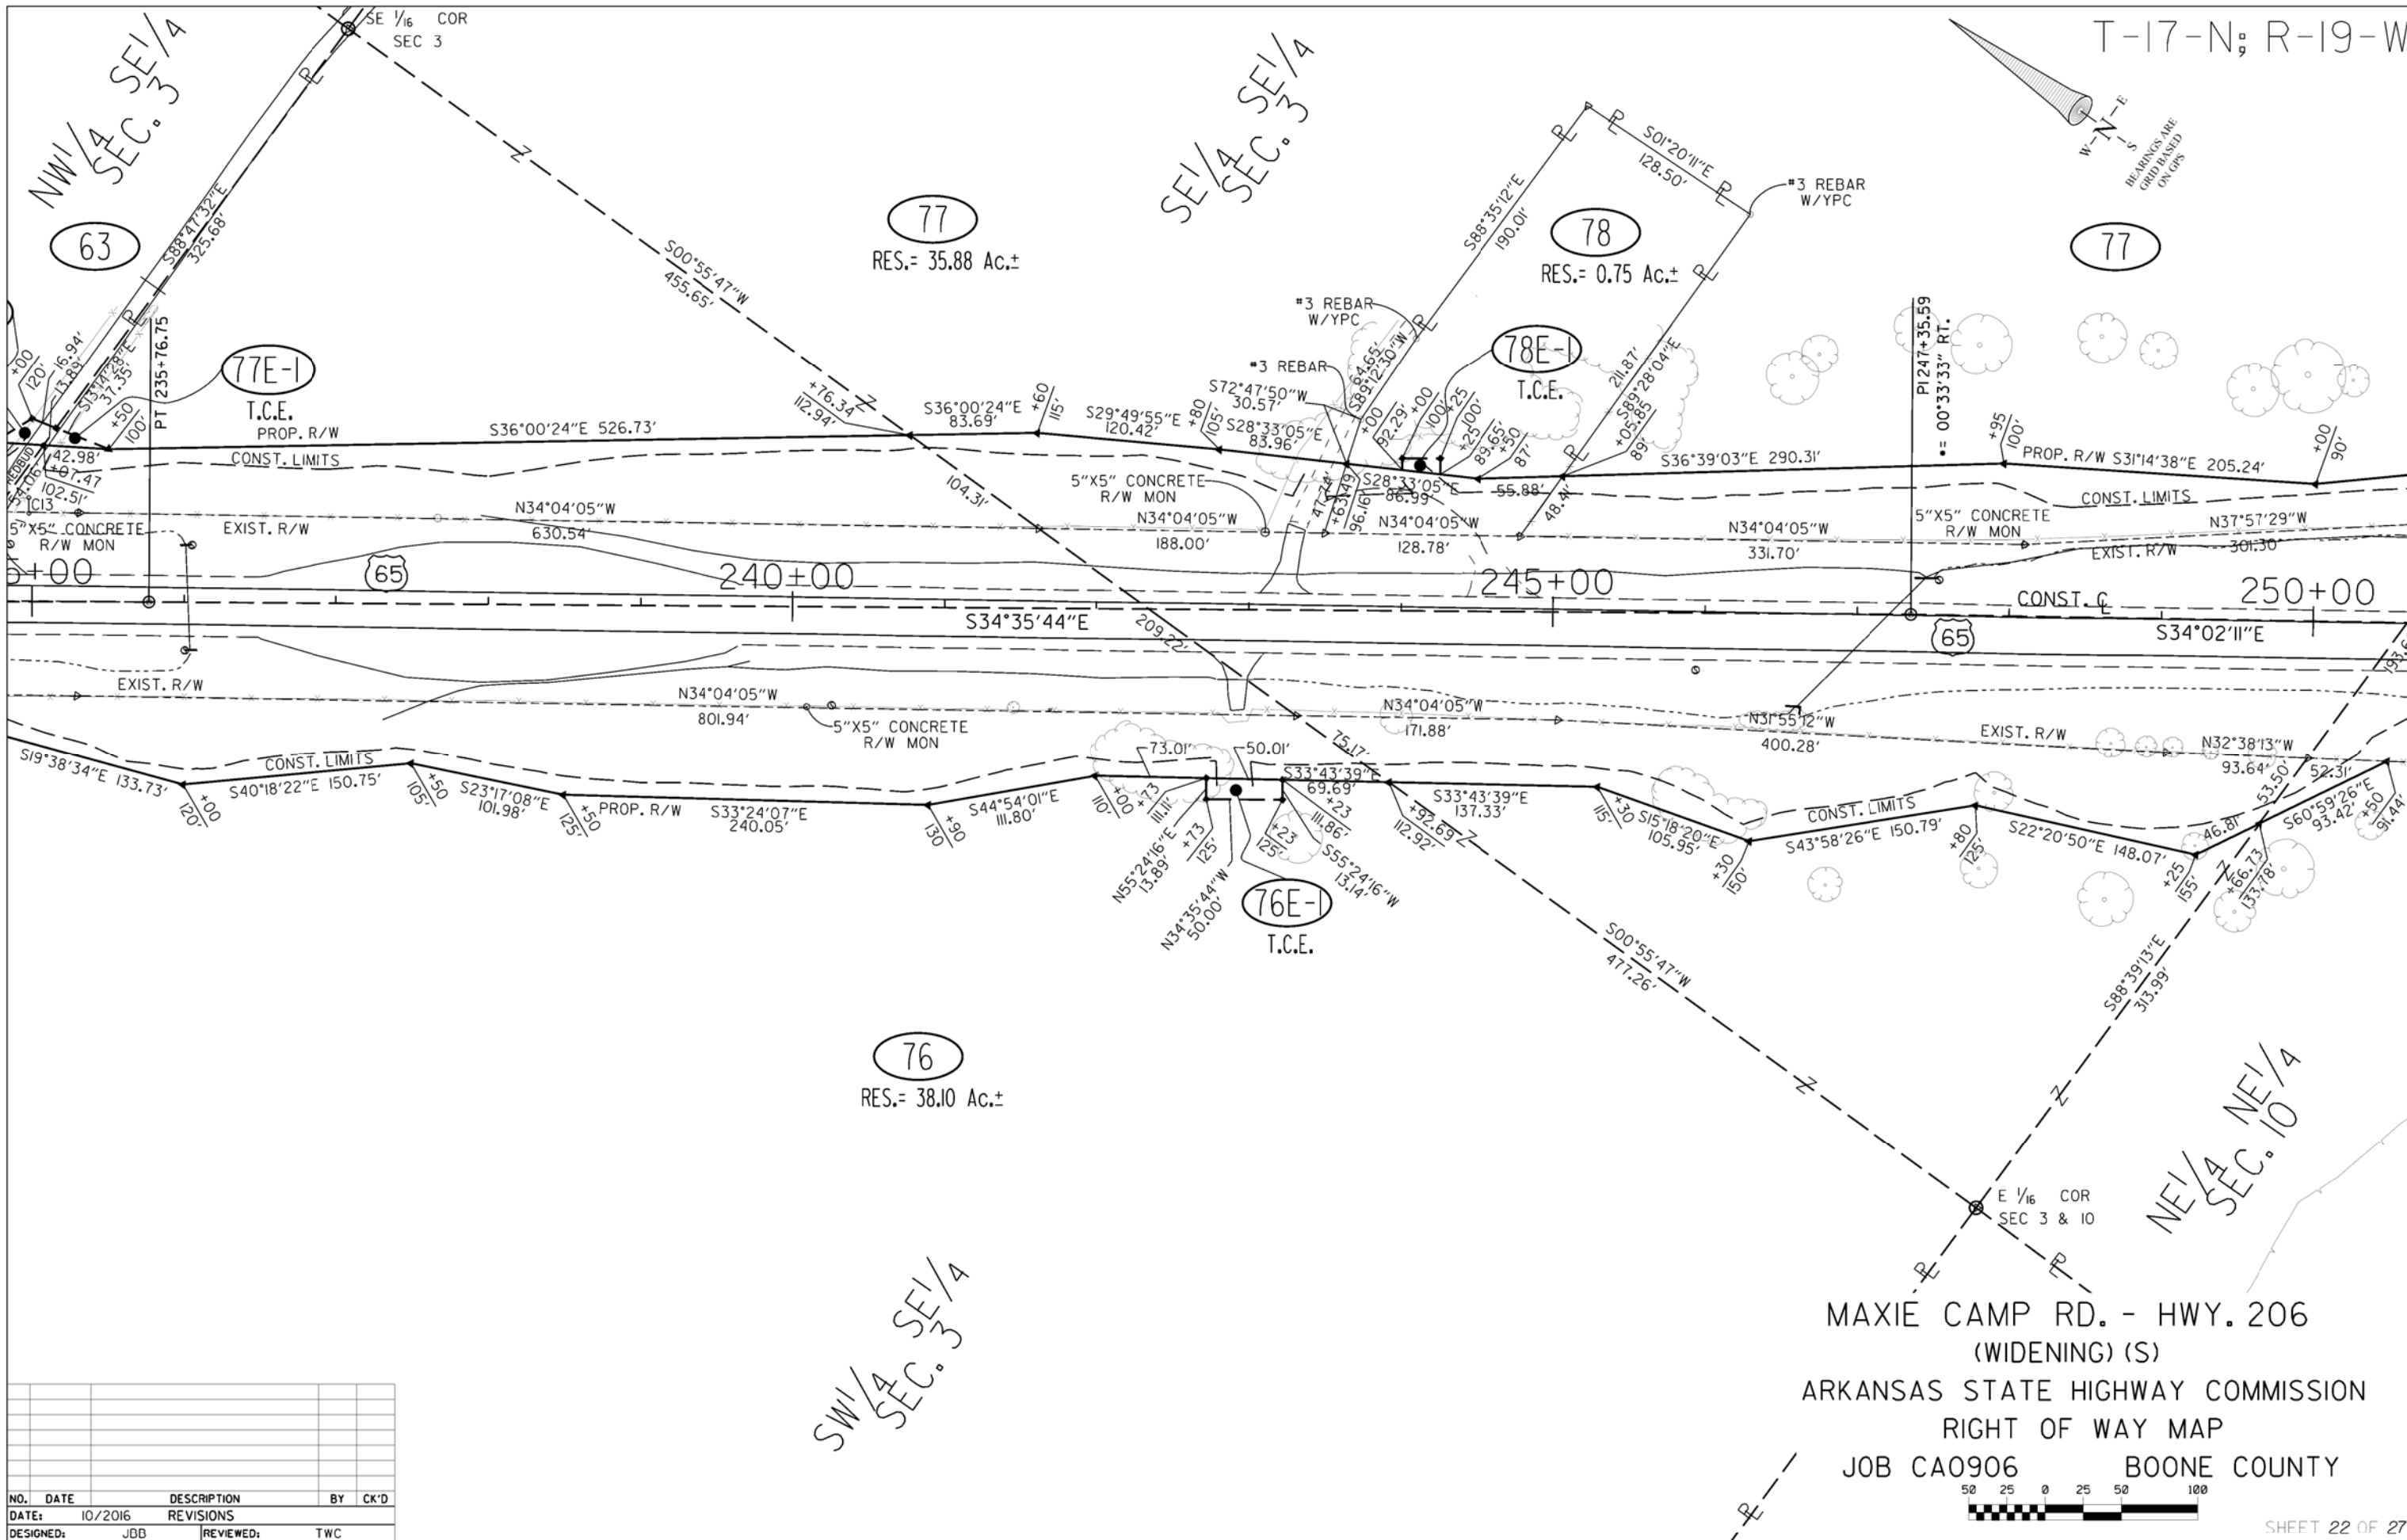

NO.	DATE	DESCRIPTION	BY	CK'D
1	10/2016	REVISIONS		
DESIGNED:	JDB	REVIEWED:	TWC	

T-17-N; R-19-W



SE 1/4 SEC. 3 1/4

NW 1/4 SEC. 11 1/4

NE 1/4 SEC. 10 1/4

79
RES.= 5.38 Ac.±

86X
RES.= 117.81 Ac.±

86XE-1
T.C.E.

79E-1
T.C.E.

80E-1
T.C.E.

81E-1
T.C.E.

81
RES.= 8.71 Ac.±



NE 1/16 COR.
SEC. 10

MAXIE CAMP RD. - HWY. 206
(WIDENING) (S)
ARKANSAS STATE HIGHWAY COMMISSION
RIGHT OF WAY MAP
JOB CA0906 BOONE COUNTY




NO.	DATE	DESCRIPTION	BY	CK'D
1	10/2016	REVISIONS		
DESIGNED:	JBB	REVIEWED:	TWC	


T-17-N; R-19-W

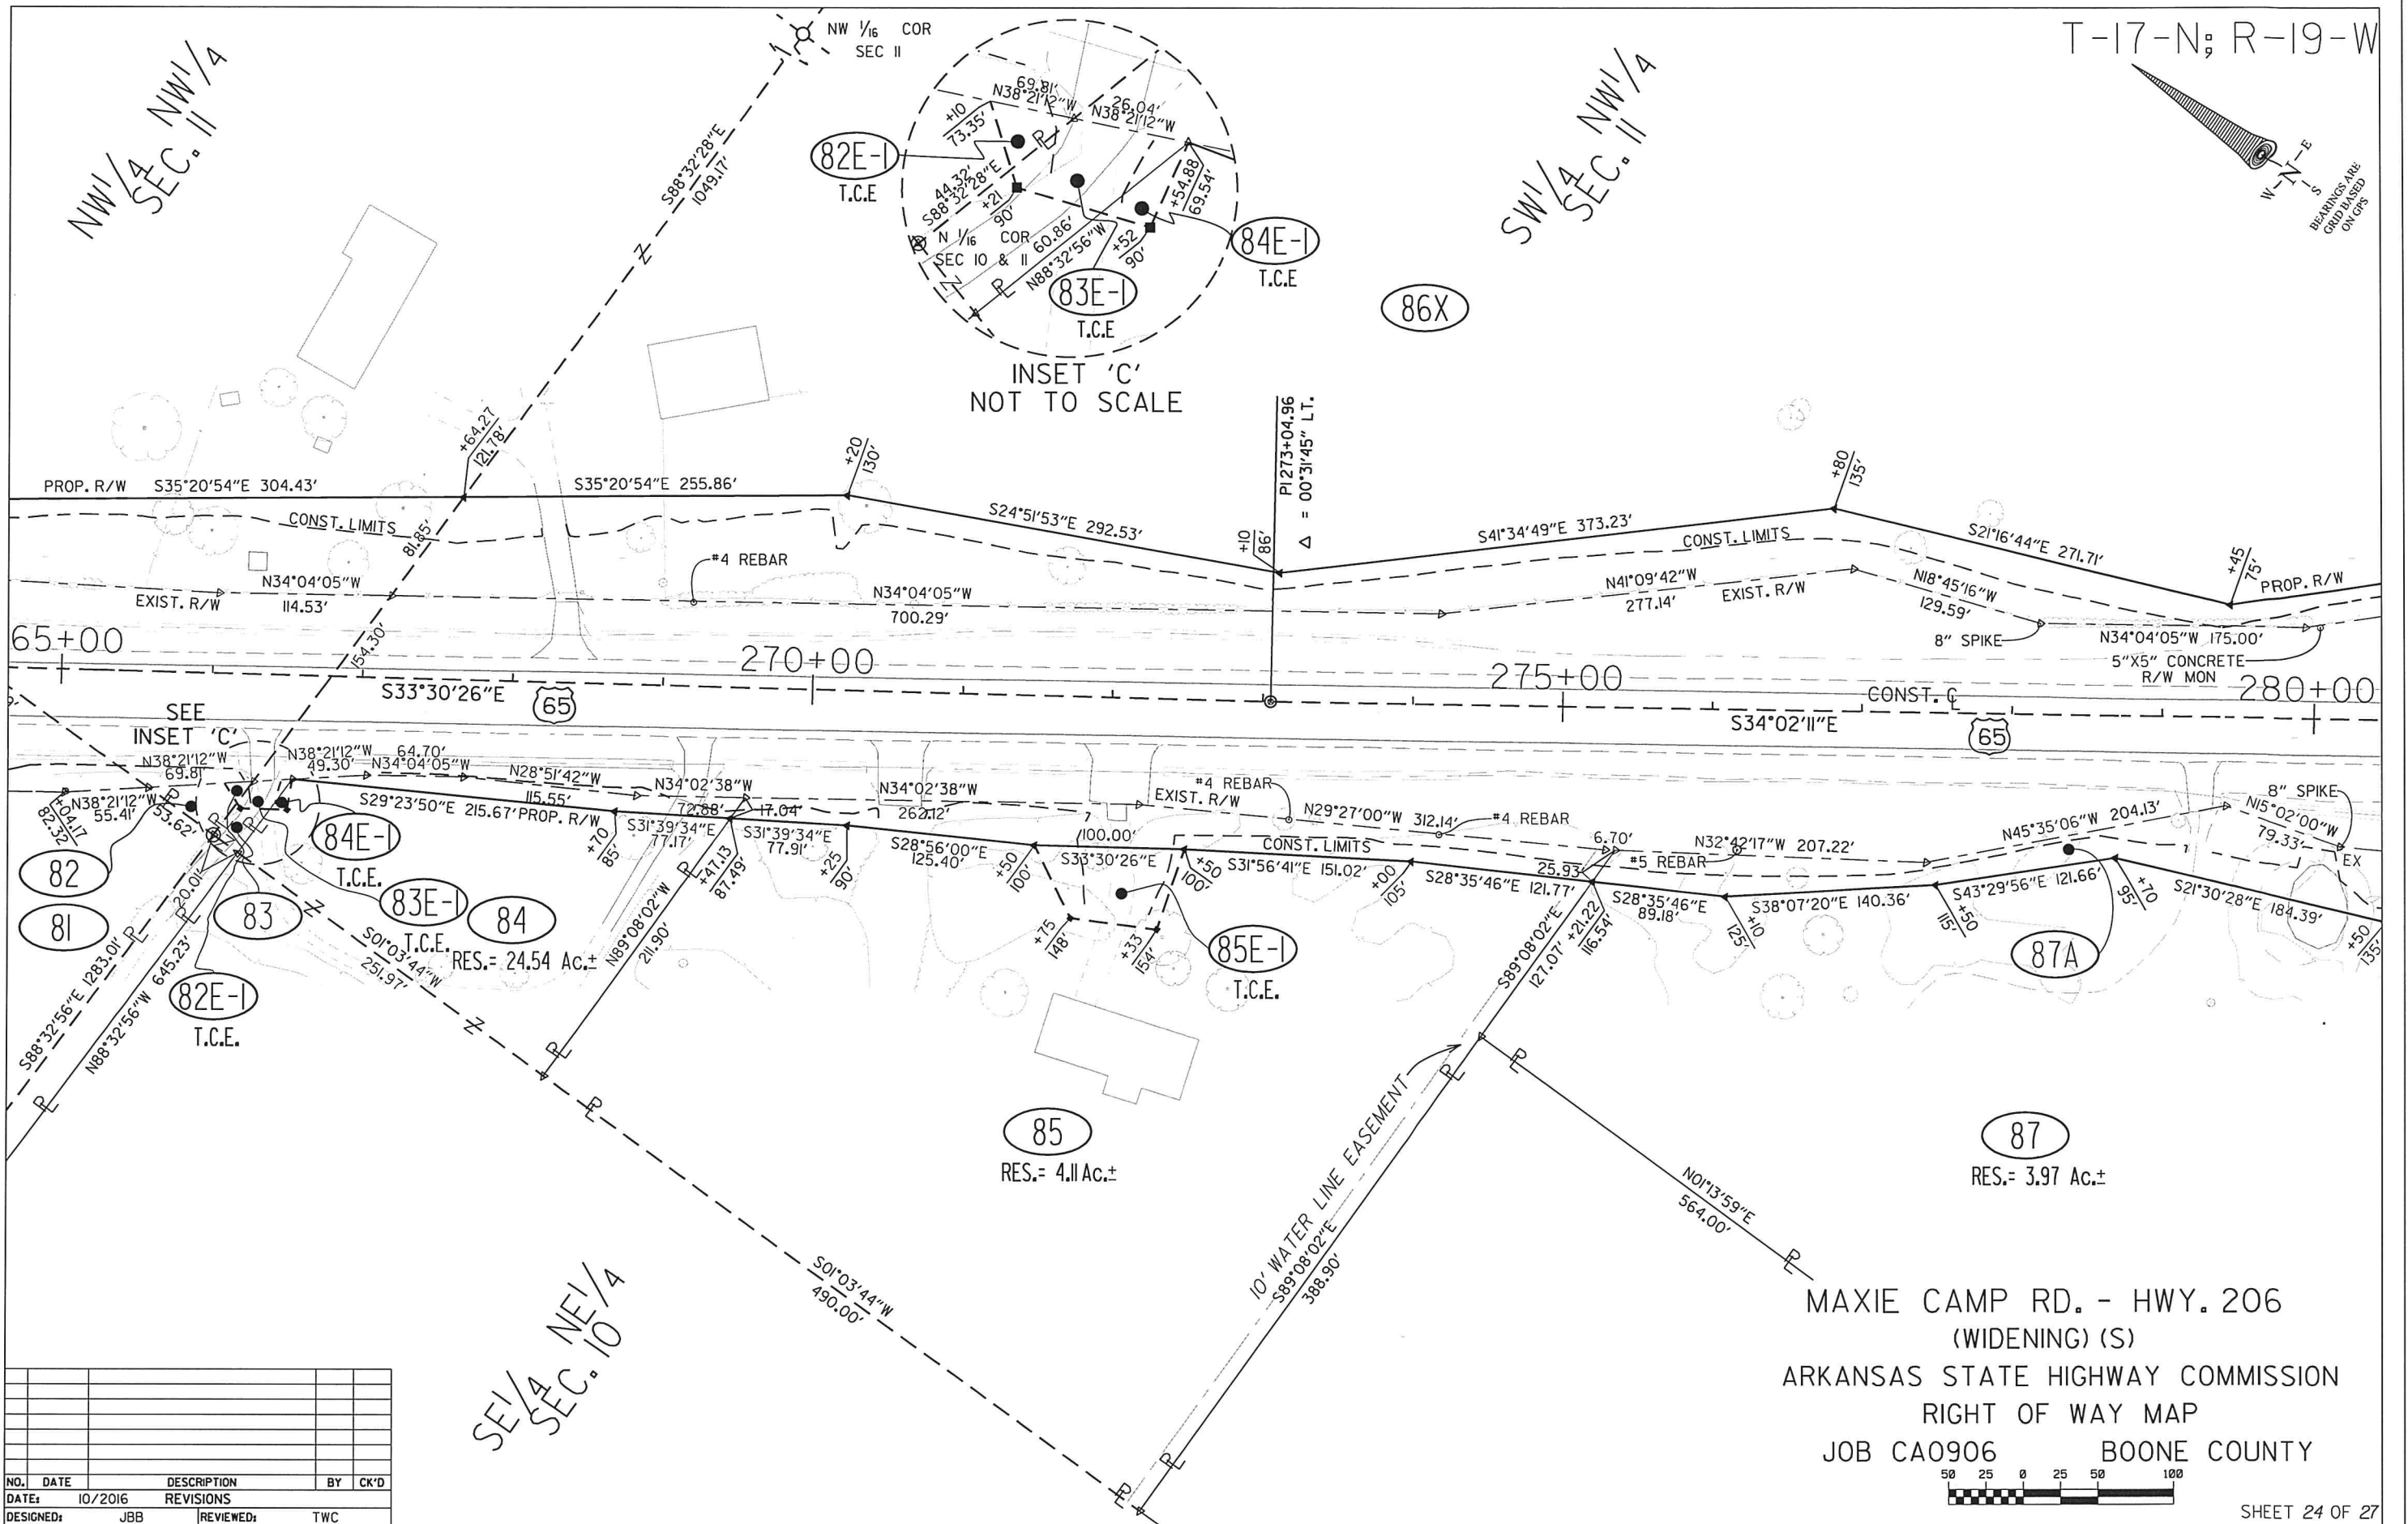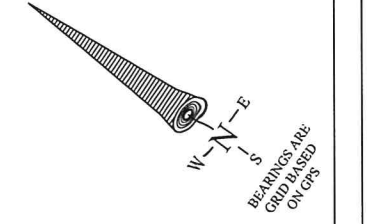

NO.	DATE	DESCRIPTION	BY	CK'D
1	10/2016	REVISIONS		
DESIGNED:	JBB	REVIEWED:	TWC	

MAXIE CAMP RD. - HWY. 206
(WIDENING) (S)
ARKANSAS STATE HIGHWAY COMMISSION
RIGHT OF WAY MAP
JOB CA0906 BOONE COUNTY

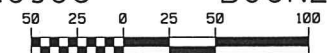

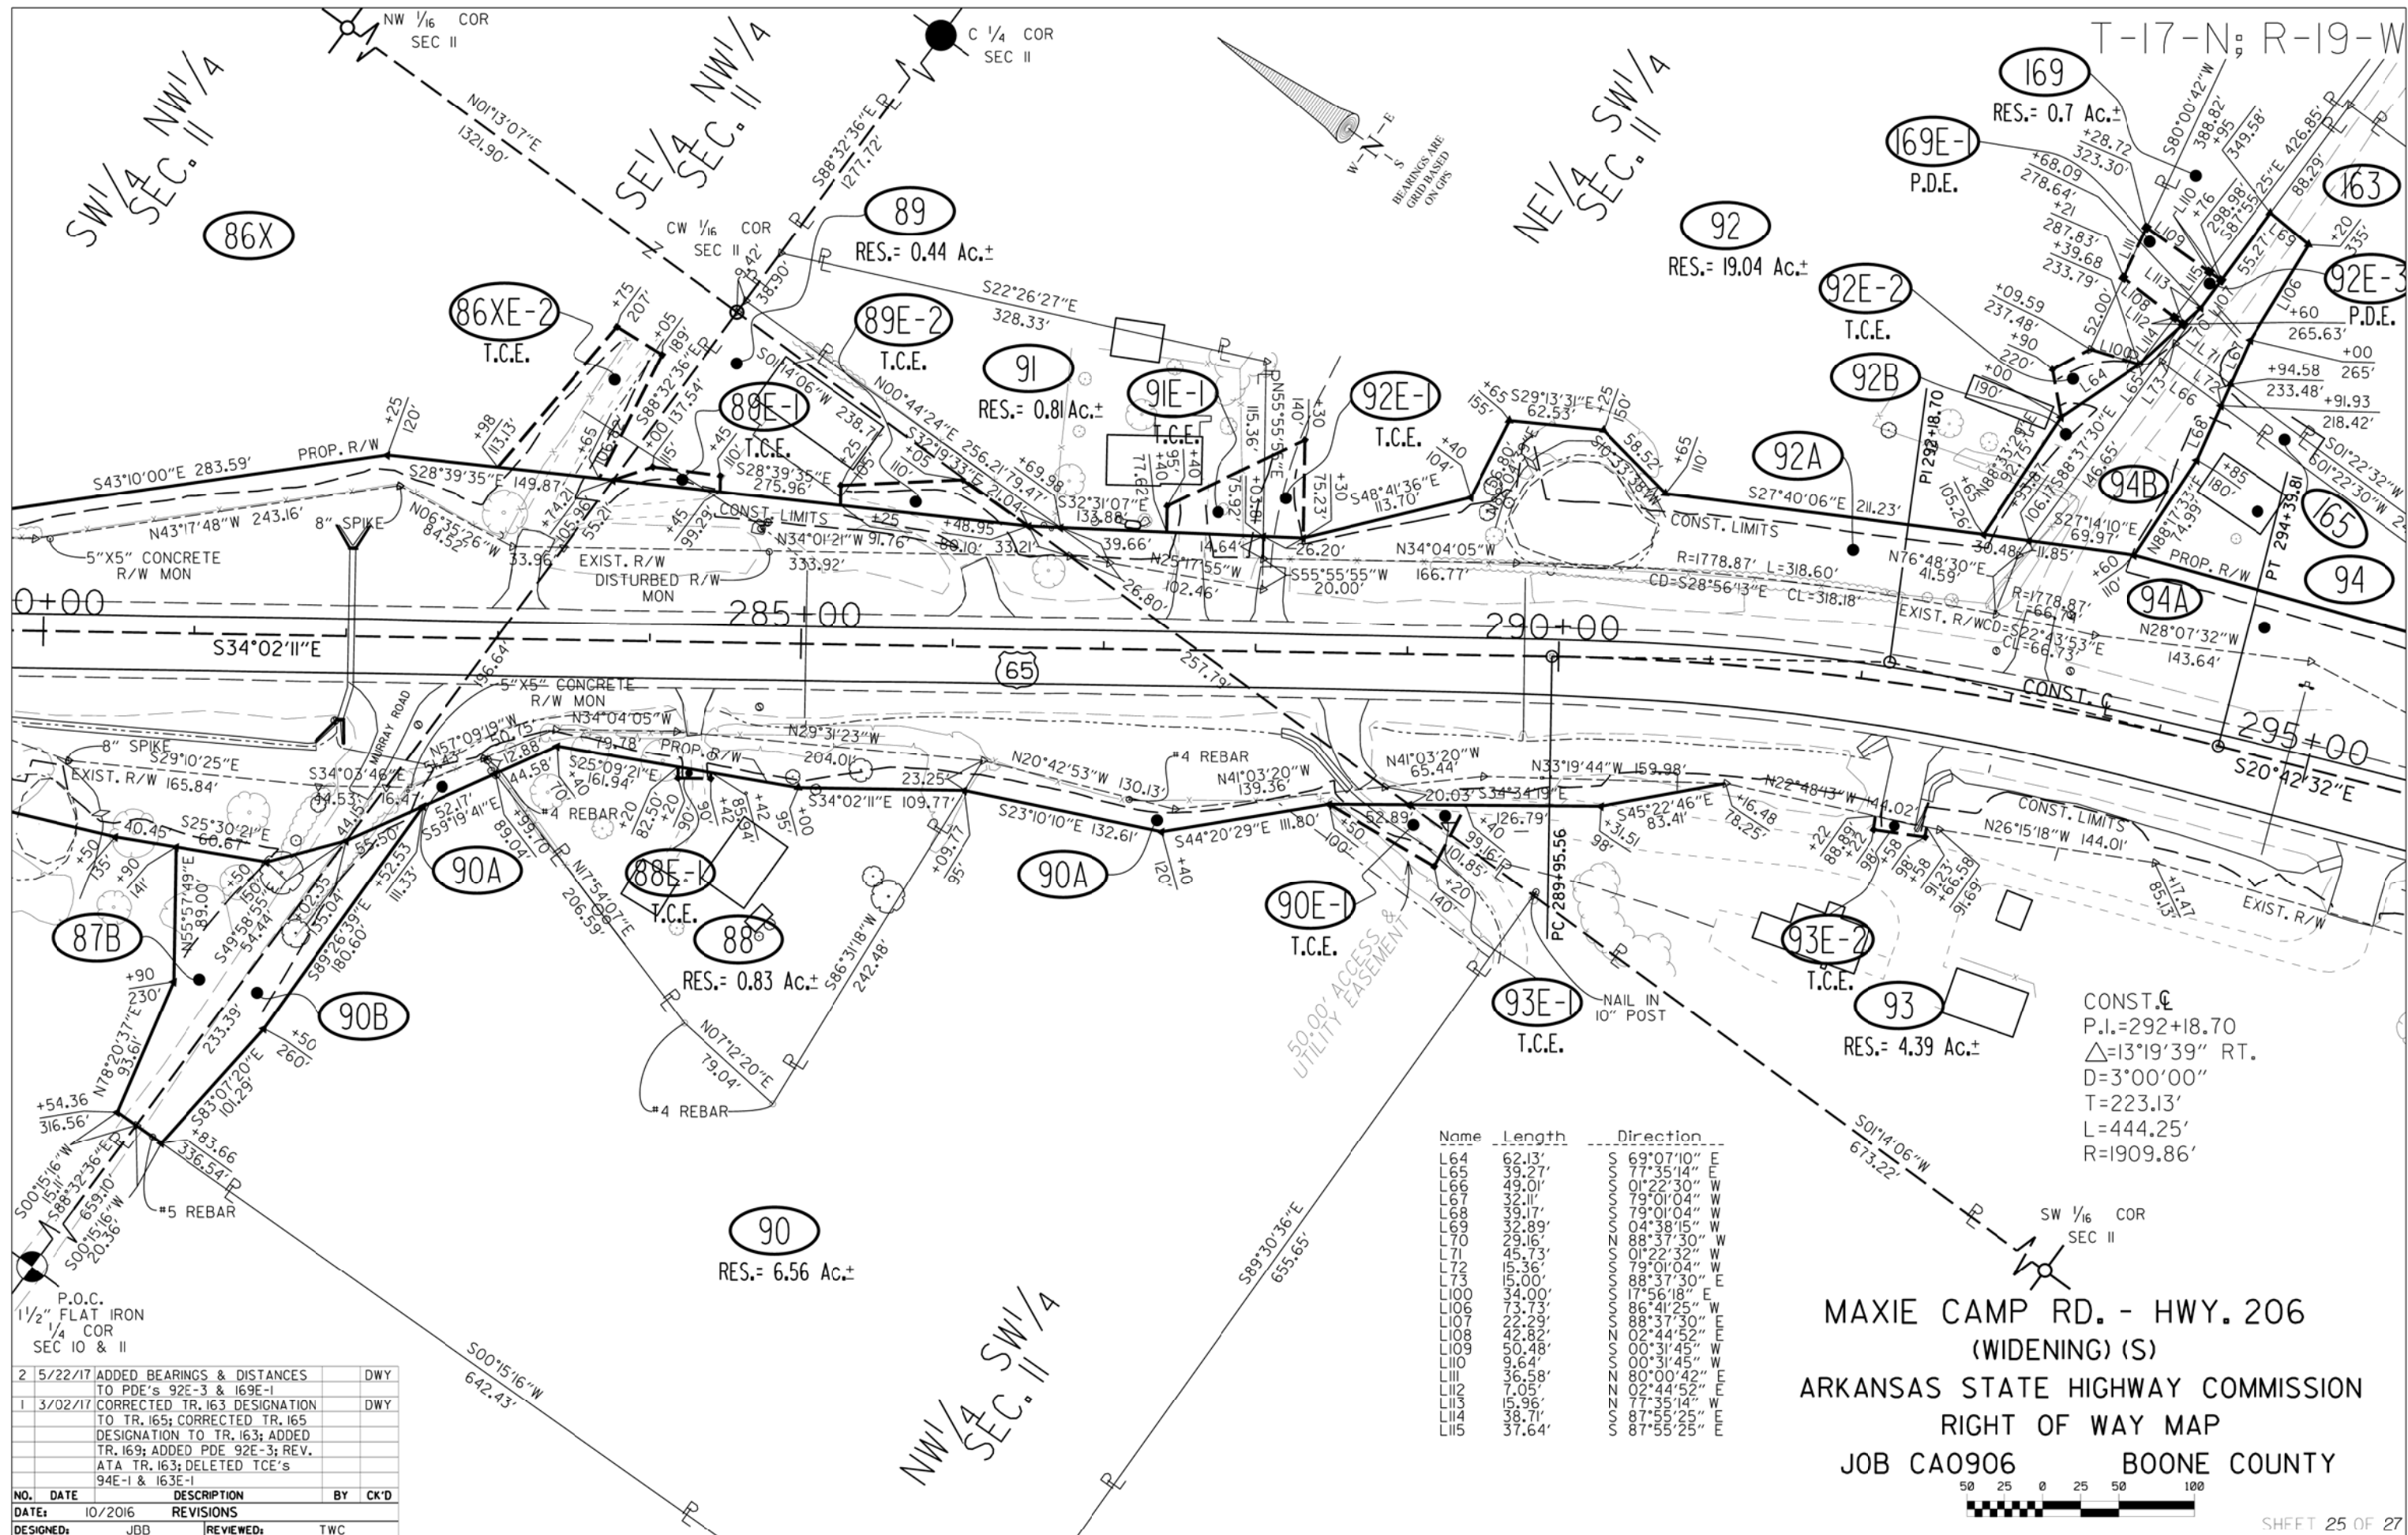


2	5/22/17	ADDED BEARINGS & DISTANCES TO PDE'S 92E-3 & 169E-1	DWY	
1	3/02/17	CORRECTED TR. 163 DESIGNATION TO TR. 165; CORRECTED TR. 165 DESIGNATION TO TR. 163; ADDED TR. 169; ADDED PDE 92E-3; REV. ATA TR. 163; DELETED TCE's 94E-1 & 163E-1	DWY	
NO.	DATE	DESCRIPTION	BY	CK'D
DATE:	10/2016	REVISIONS		
DESIGNED:	JBB	REVIEWED:	TWC	



Name	Length	Direction
L64	62.13'	69°07'10" E
L65	39.27'	77°35'14" E
L66	49.01'	01°22'30" W
L67	32.11'	79°01'04" W
L68	39.17'	79°01'04" W
L69	32.89'	04°38'15" W
L70	29.16'	88°37'30" W
L71	45.73'	01°22'32" W
L72	15.36'	79°01'04" W
L73	15.00'	88°37'30" W
L100	34.00'	17°56'18" E
L106	73.73'	86°41'25" W
L107	22.29'	88°37'30" W
L108	42.82'	02°44'52" W
L109	50.48'	00°31'45" W
L110	9.64'	00°31'45" W
L111	36.58'	80°00'42" W
L112	7.05'	02°44'52" W
L113	15.96'	77°35'14" W
L114	38.71'	87°55'25" E
L115	37.64'	87°55'25" E

MAXIE CAMP RD. - HWY. 206
(WIDENING) (S)
ARKANSAS STATE HIGHWAY COMMISSION
RIGHT OF WAY MAP
JOB CA0906 BOONE COUNTY



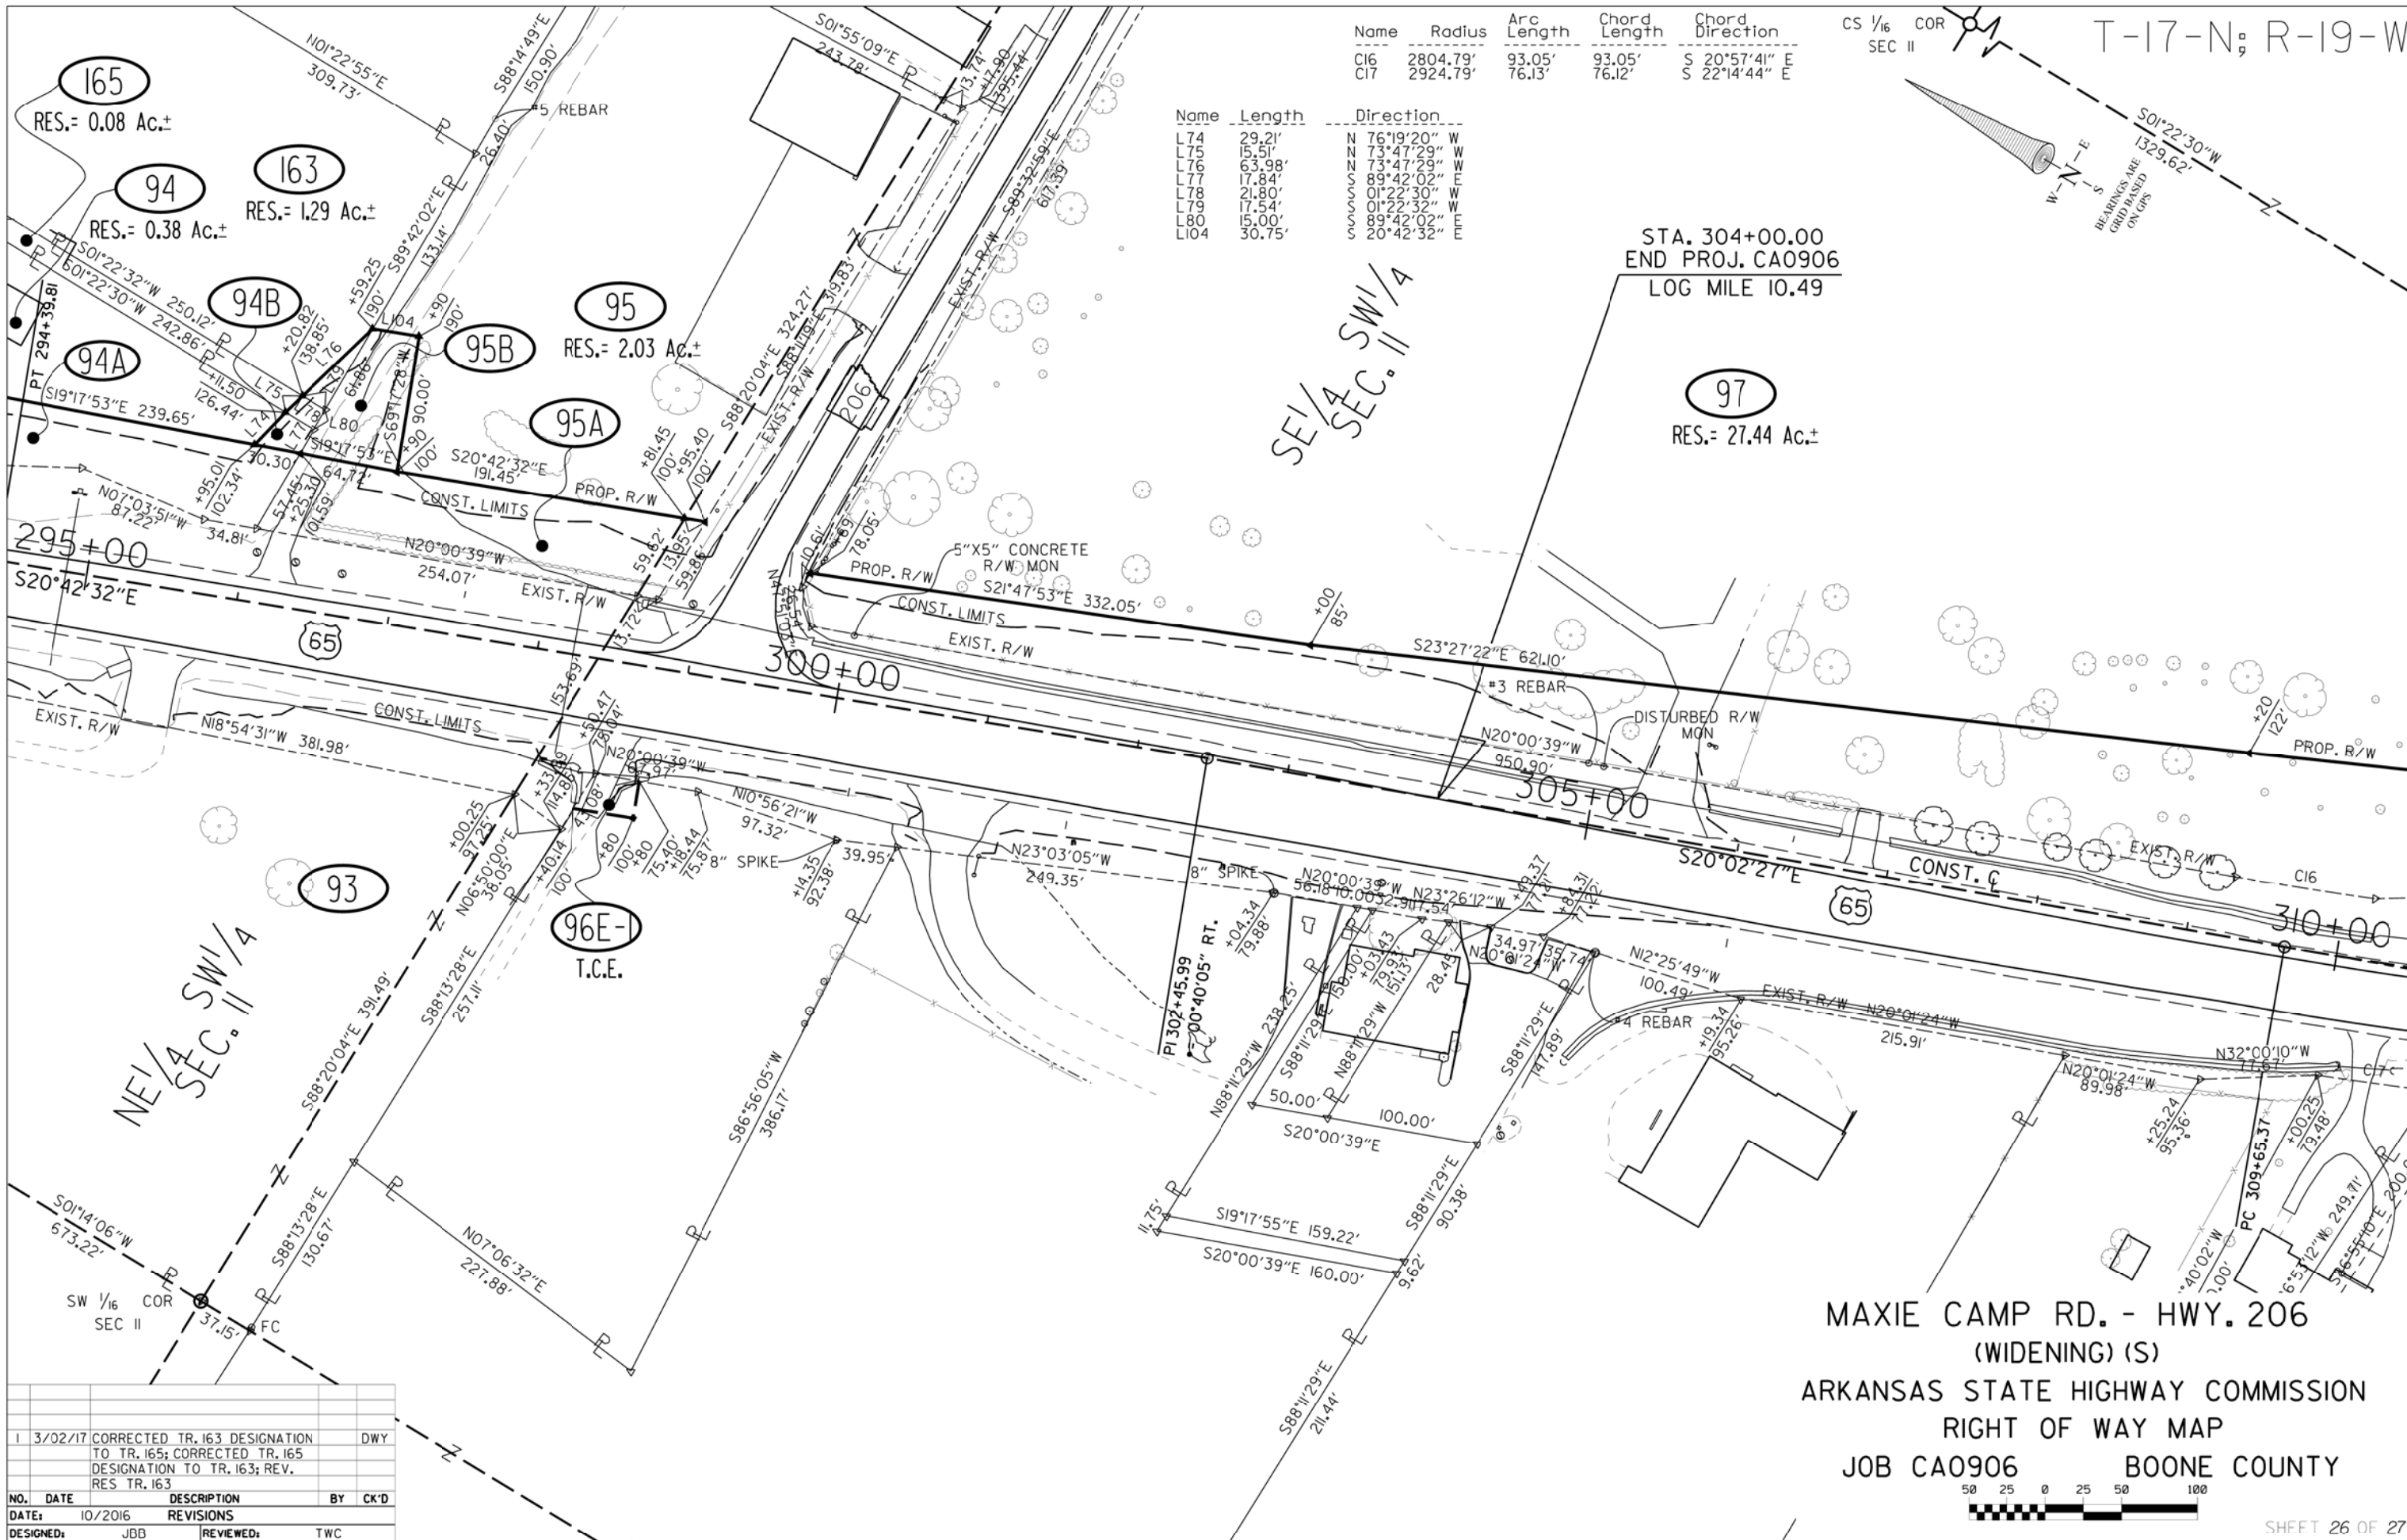

T-17-N; R-19-W

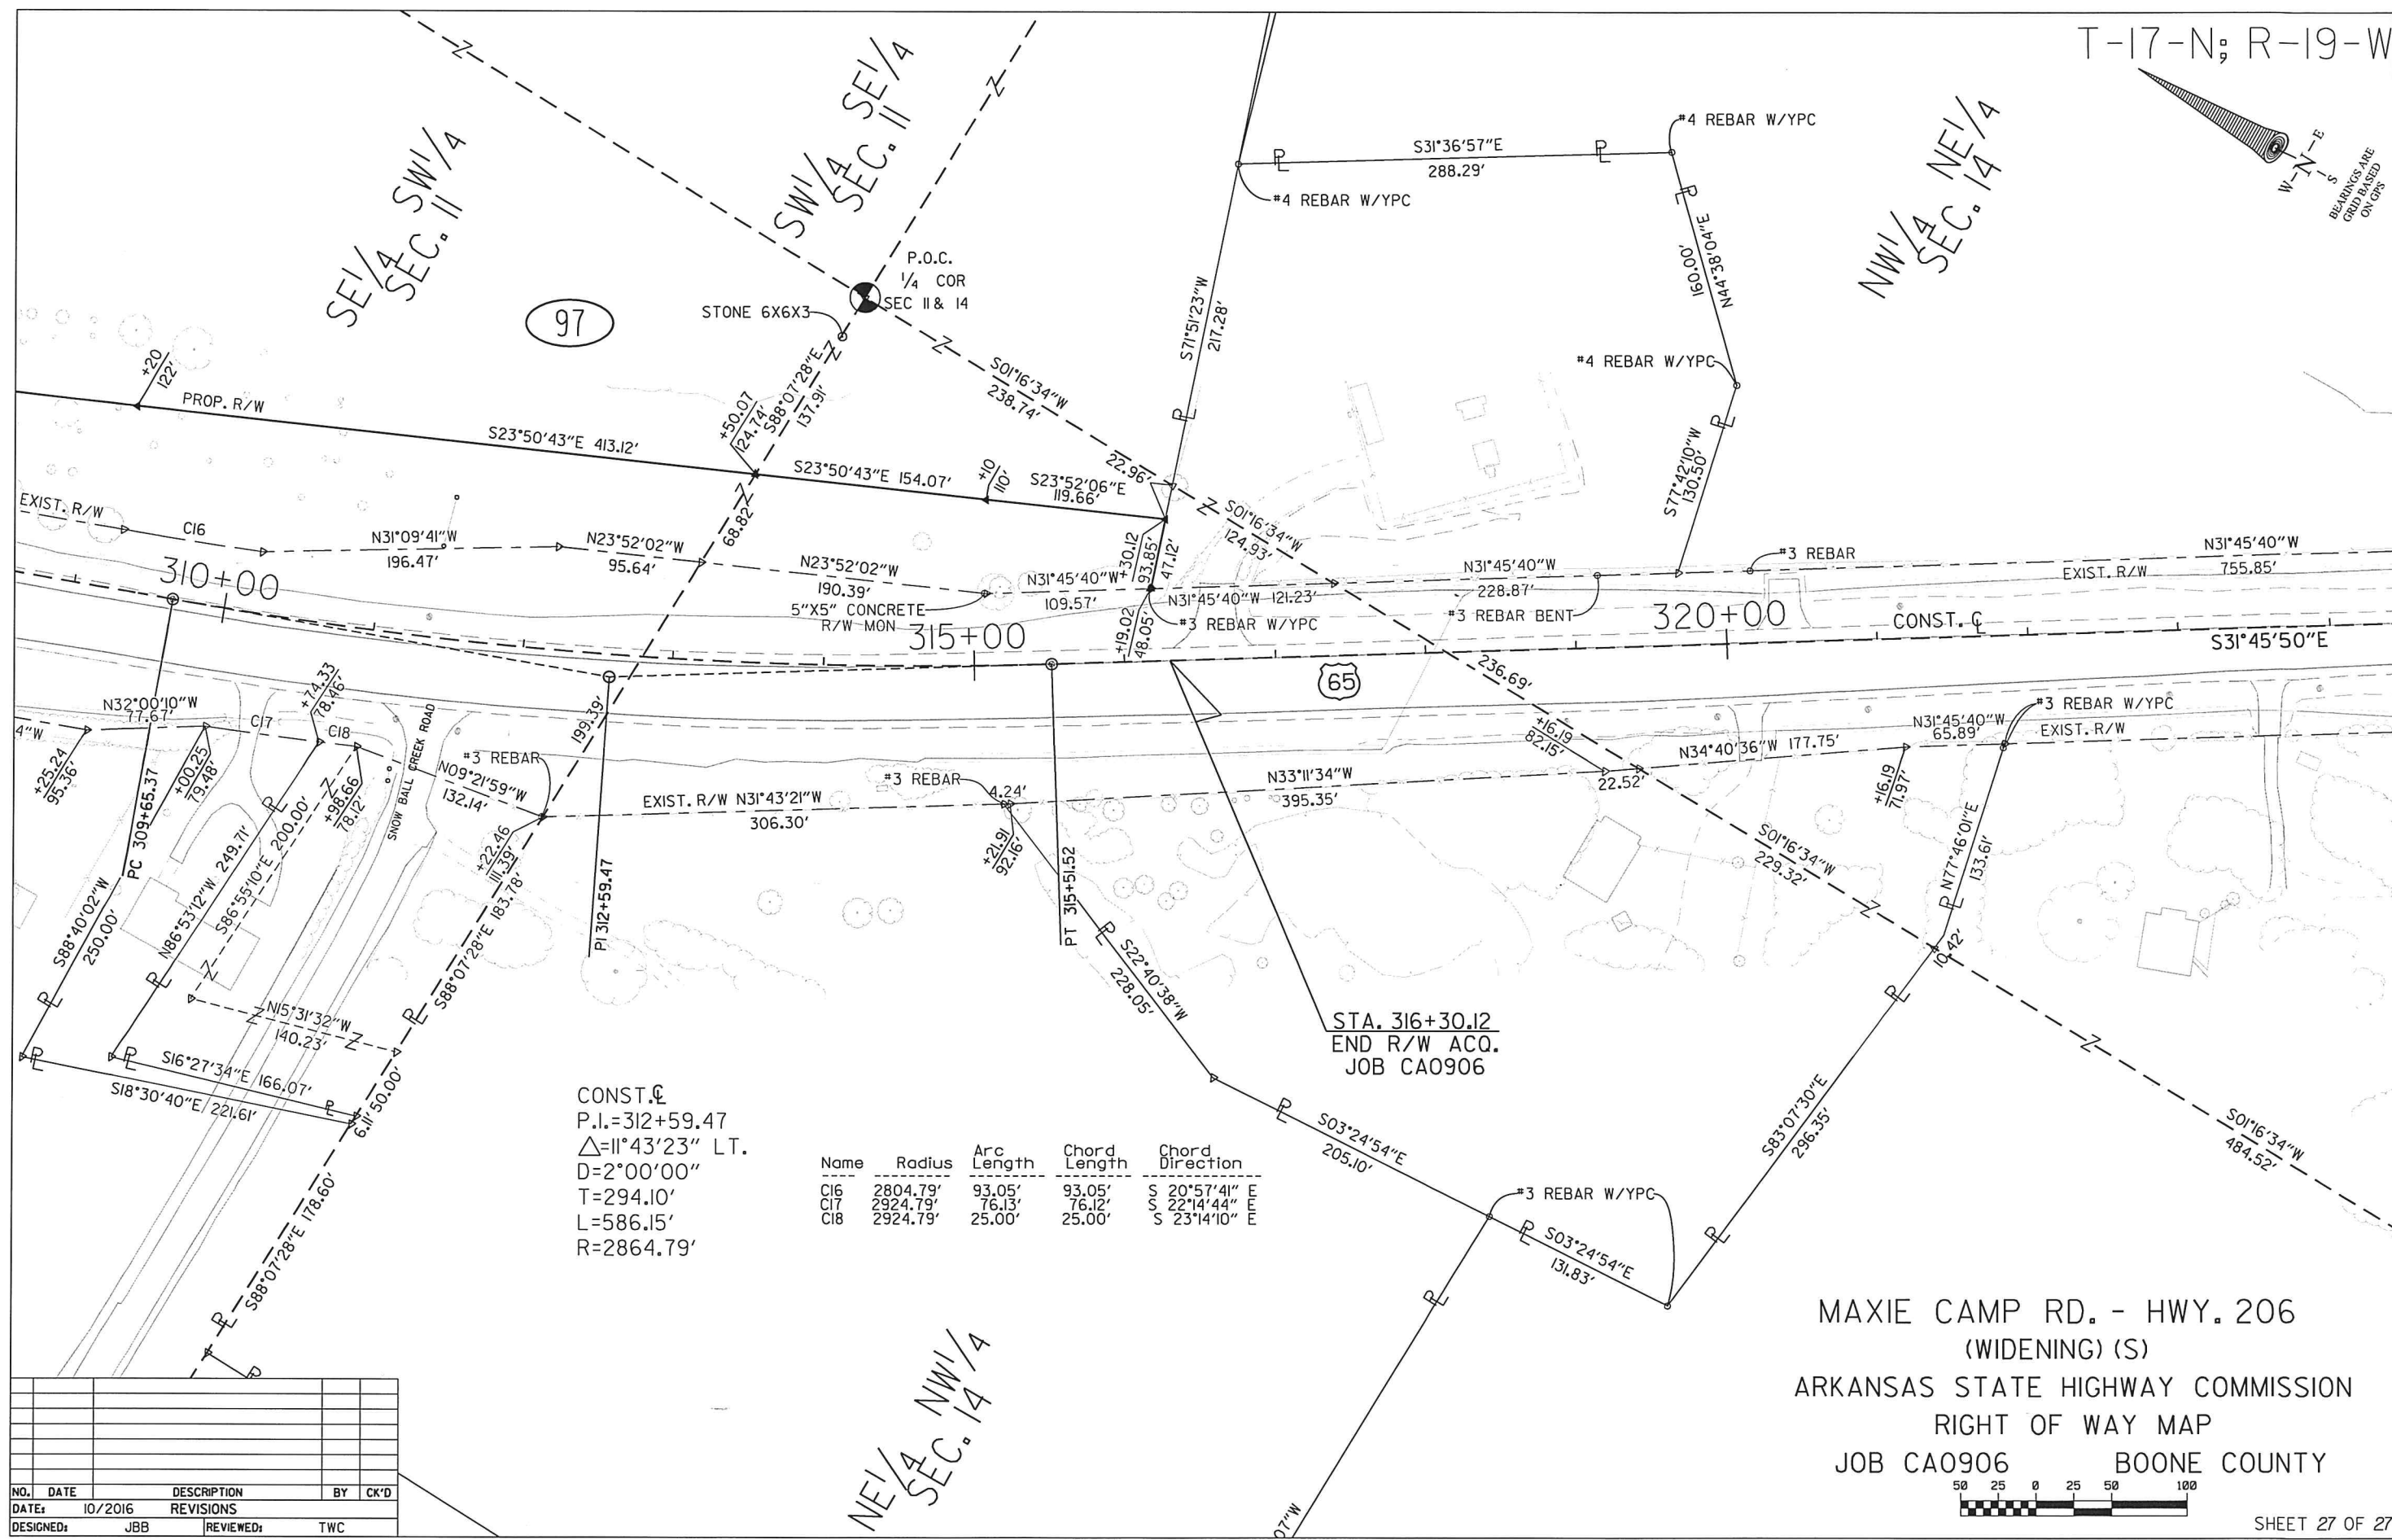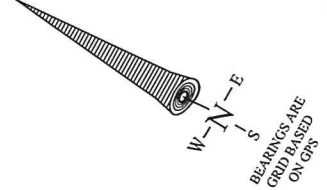

CONST. C
P.I.=312+59.47
Δ=11°43'23" LT.
D=2°00'00"
T=294.10'
L=586.15'
R=2864.79'

Name	Radius	Arc Length	Chord Length	Chord Direction
C16	2804.79'	93.05'	93.05'	S 20°57'41" E
C17	2924.79'	76.13'	76.12'	S 22°14'44" E
C18	2924.79'	25.00'	25.00'	S 23°14'10" E

NO.	DATE	DESCRIPTION	BY	CK'D
1	10/2016	REVISIONS		
DESIGNED:	JBB	REVIEWED:	TWC	

MAXIE CAMP RD. - HWY. 206
(WIDENING) (S)
ARKANSAS STATE HIGHWAY COMMISSION
RIGHT OF WAY MAP
JOB CA0906 BOONE COUNTY

